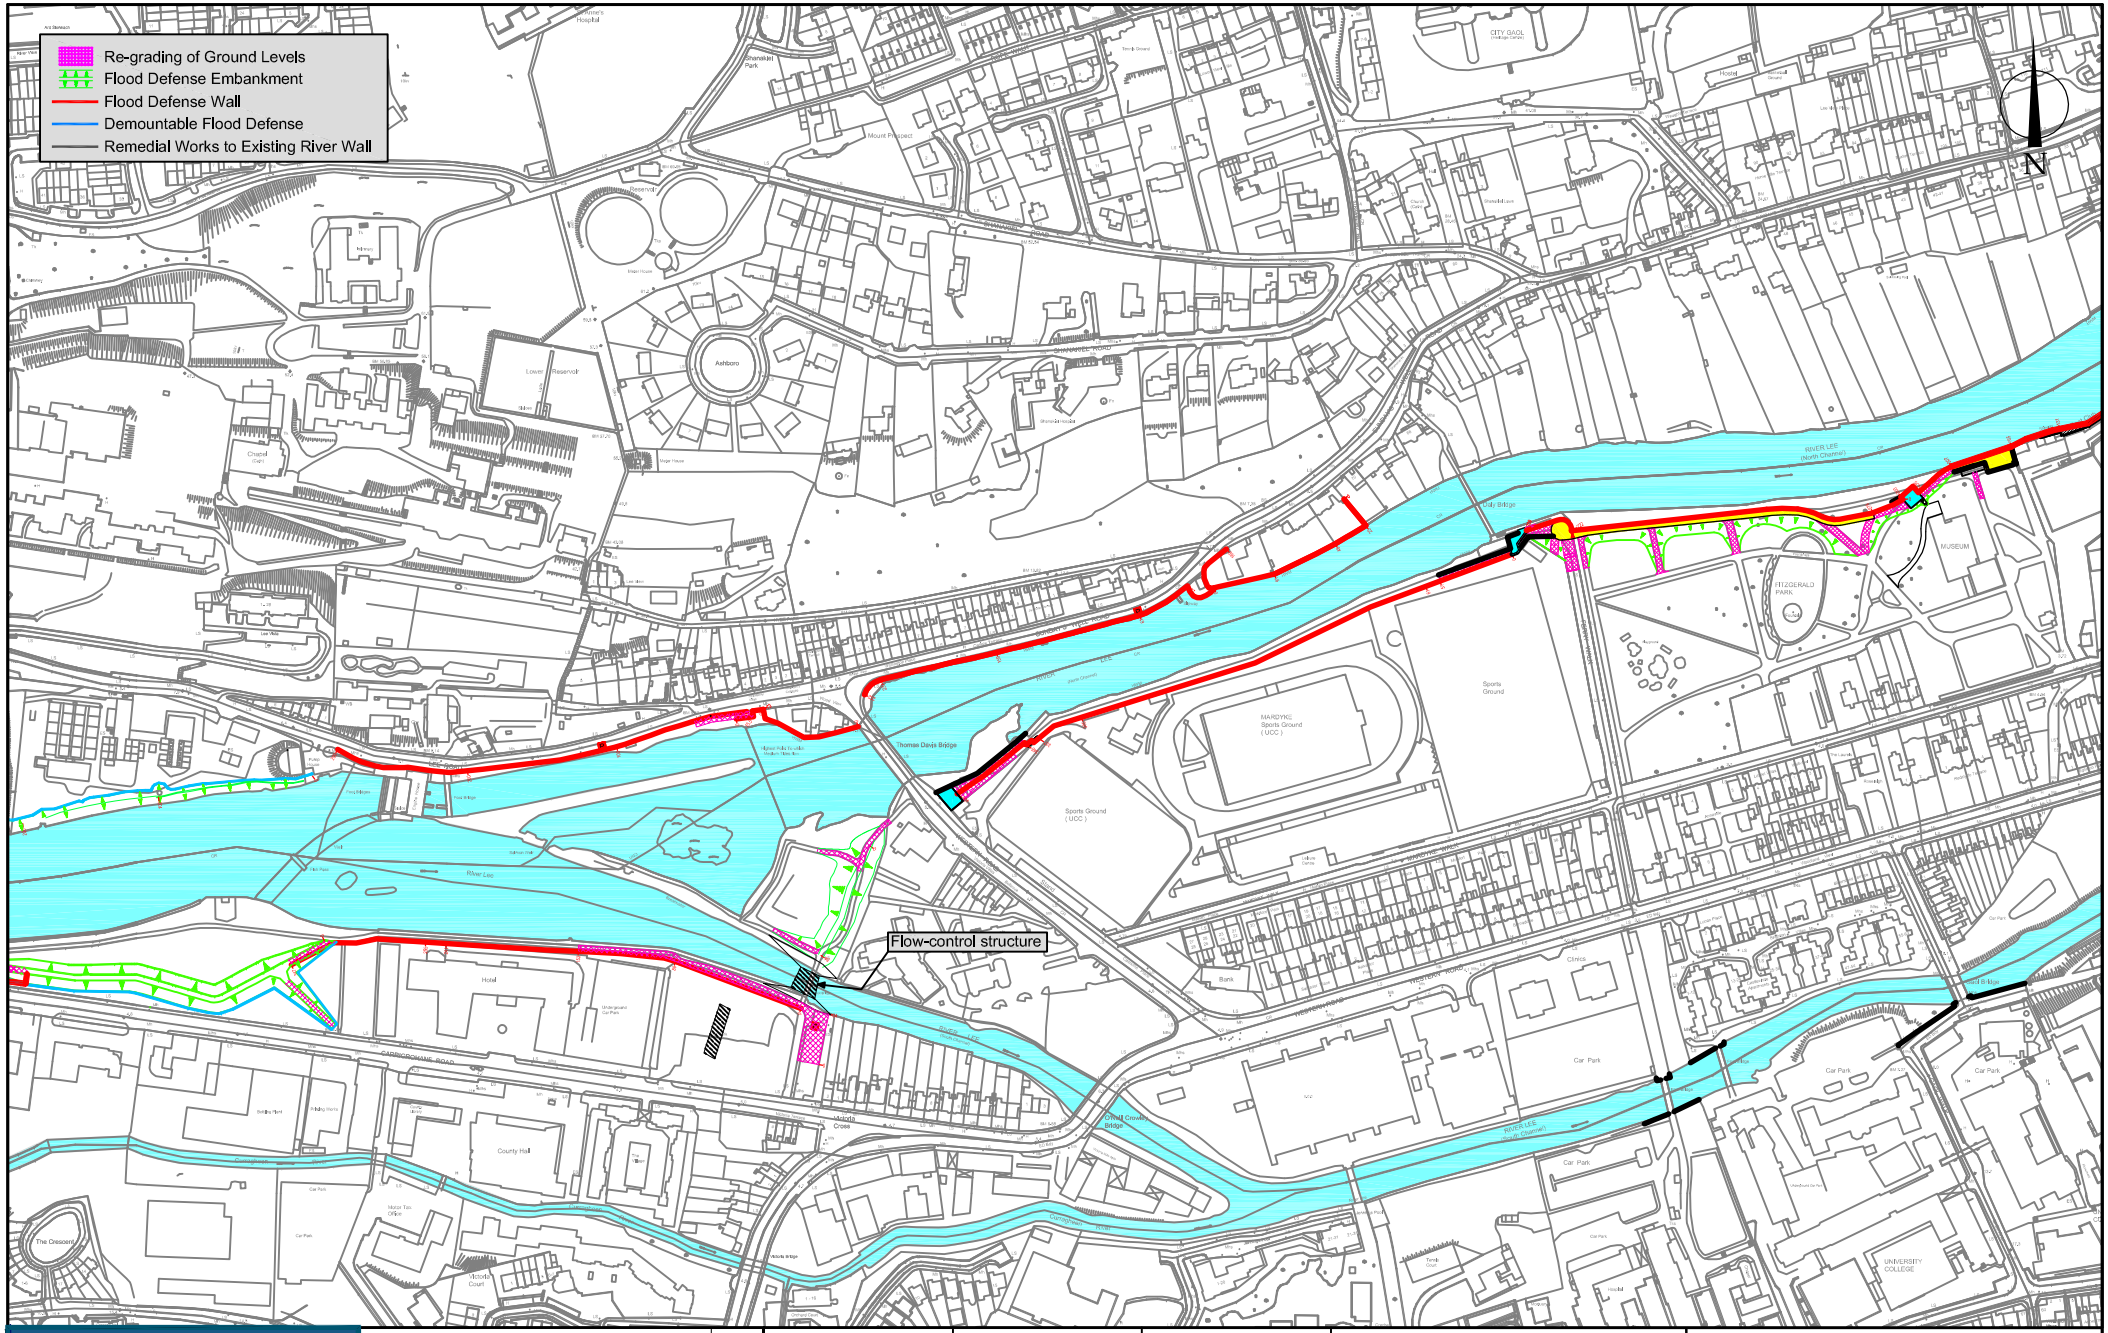

ADCO

Notes
Source: adapted from ARUP Project Drawings.
Map extent shown:
Chainage (North Channel), C01_5625 to C01_4200
Chainage (South Channel), C02_3750 to C02_2600

A4

Job/Exc No. 16D0053	**Compiled by** R.Bangerter	**CAD reference** LowerLeeFRS	**Client** Ryan Hanley Consulting Engineers
Date 20.11.16	**Scale** 1:5000	**Drawing No.** Figure 4	**Project** UAIA, Lower Lee (Cork City) Drainage Scheme

Title
Figure 4- Extract from Project Drawing showing location & extent of proposed Flood Defense Works along the River Lee as it flows through the western suburbs of Cork City.