


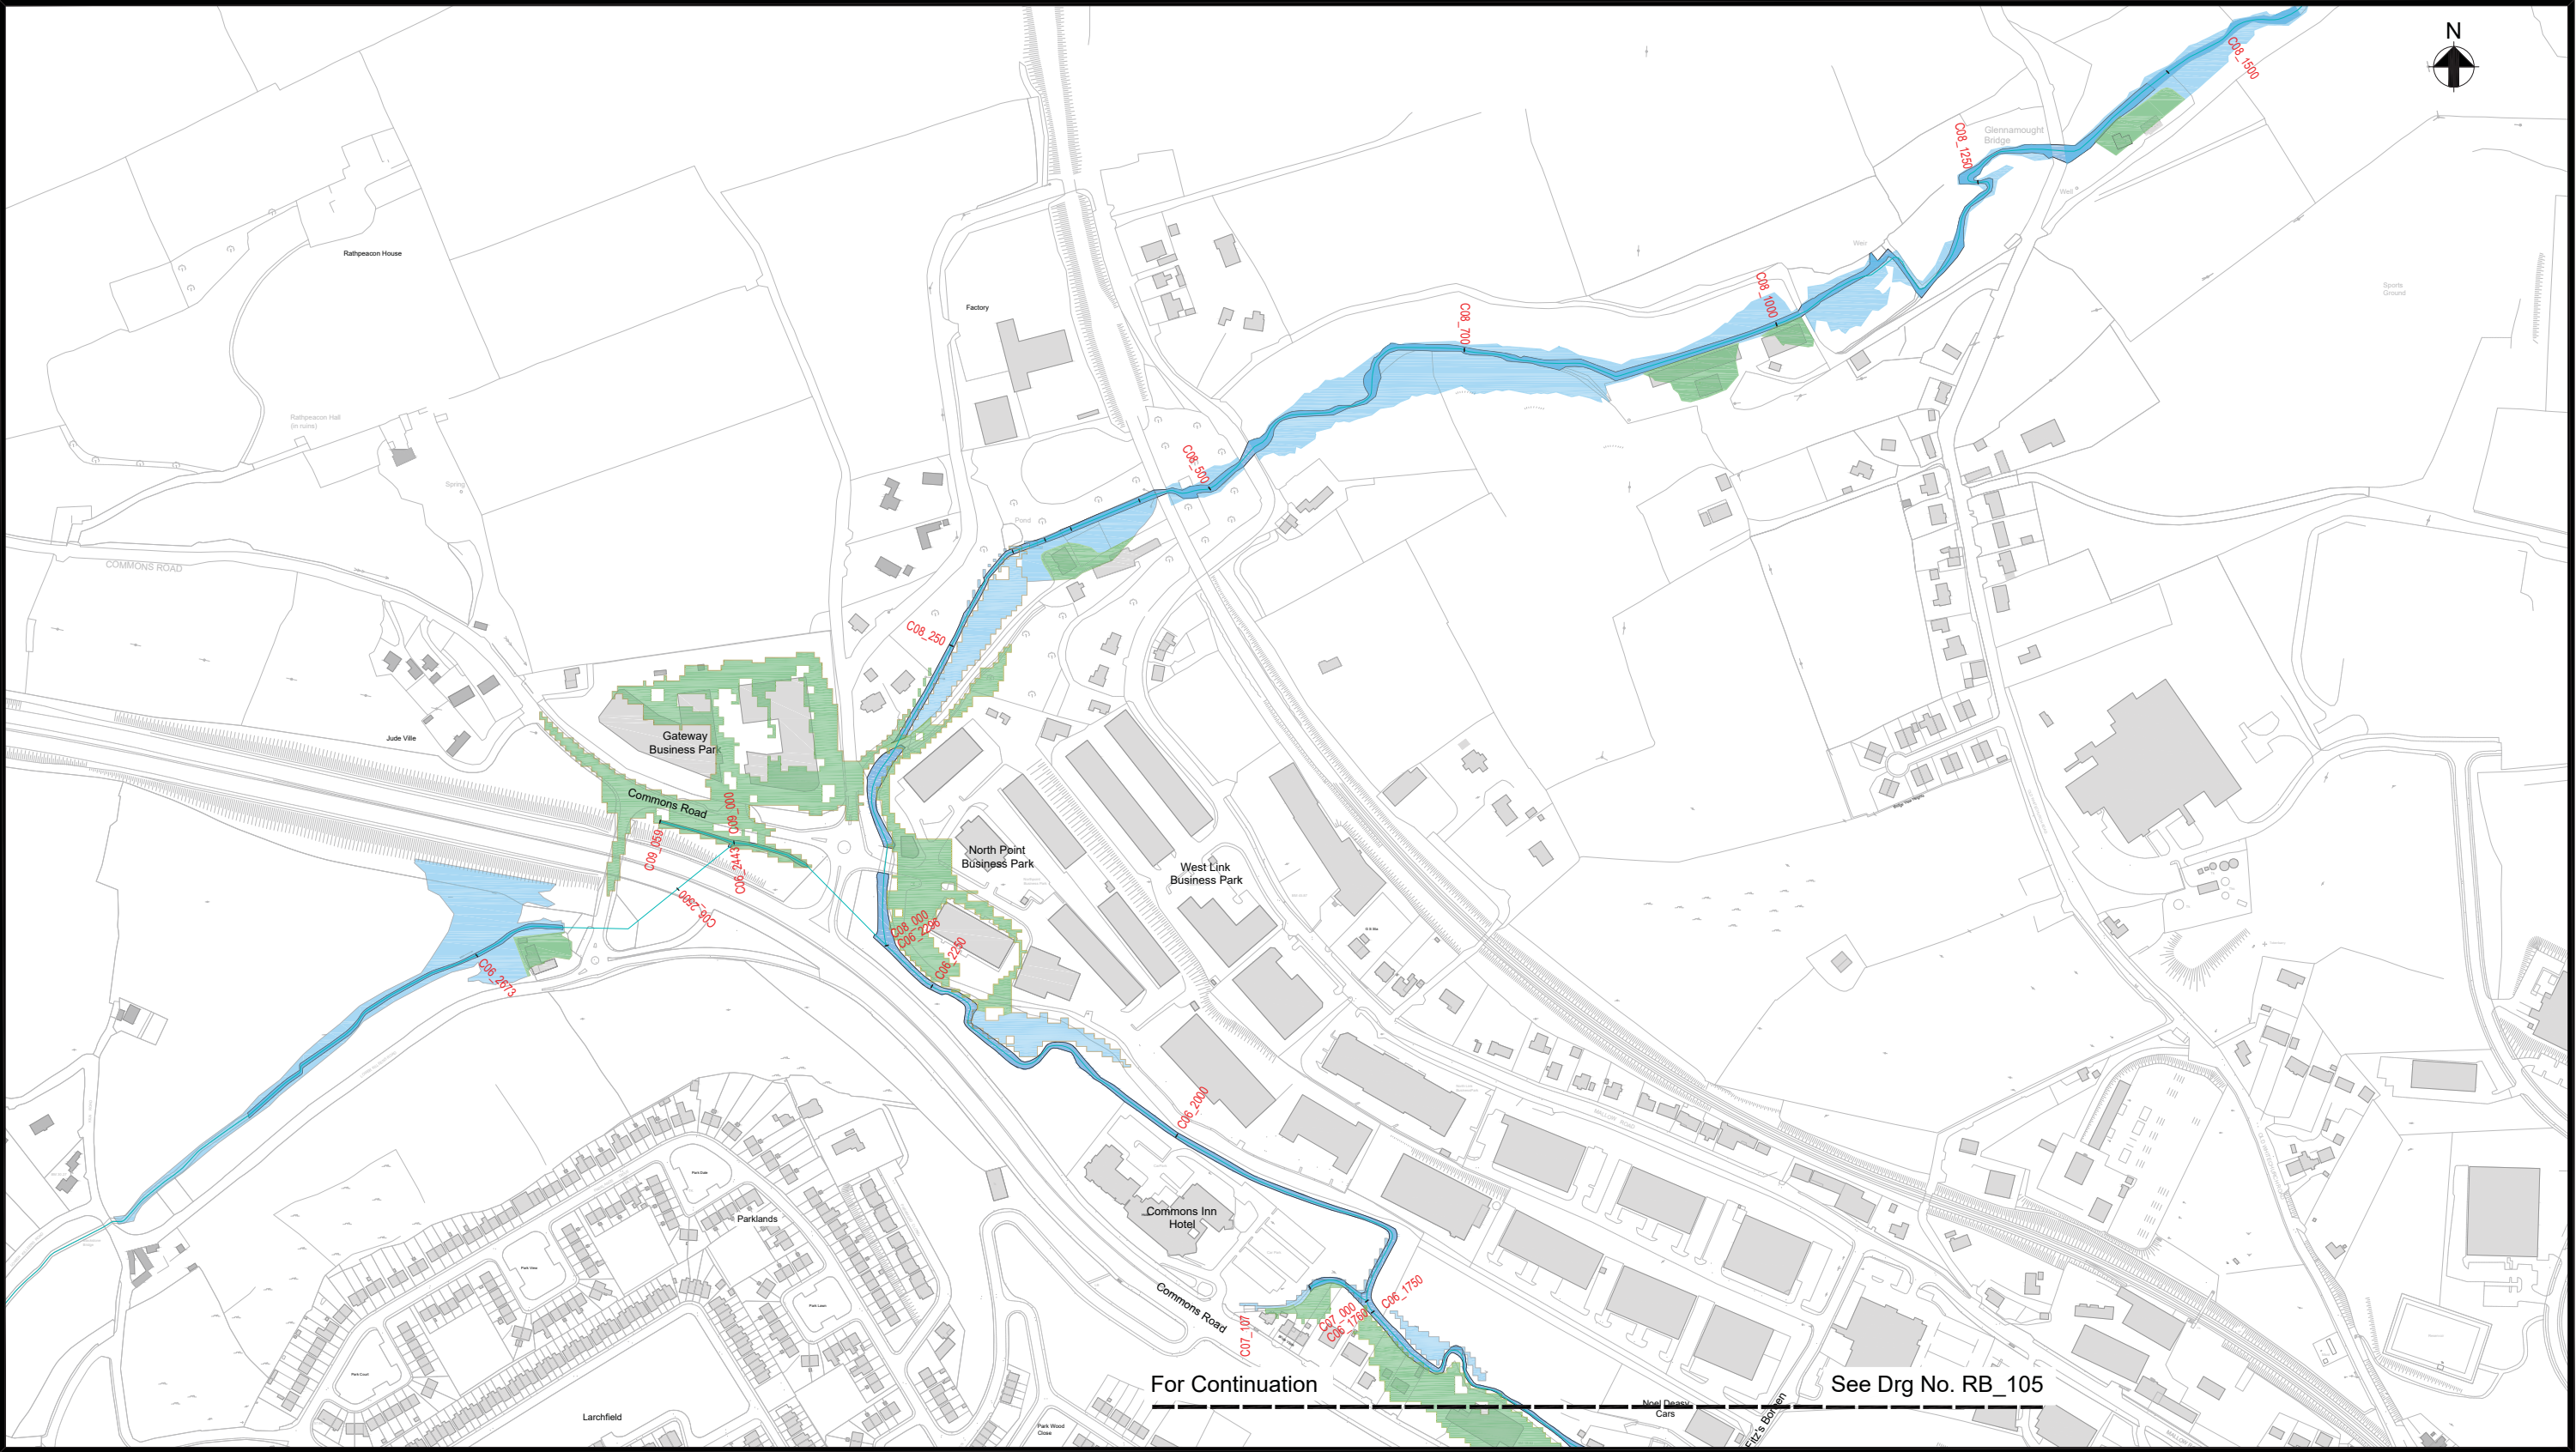


Location Plan

Key to Plan

- Benefiting Lands
 - 1 in 100yr Fluvial Flood Extents
 - Watercourse
- Channel Centreline, Reference (C06) and Chainage (300m)

Notes:

- Do not scale from drawing.
- This drawing should be read in conjunction with all other River Bride (Blackpool) Certified Drainage Scheme Confirmation Drawings and Schedules.

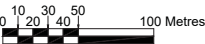

Scale 1:2,500 at A1
Scale 1:5,000 at A3

Drg. No. RB_104 Existing Flood Extents and Proposed Flood Benefit Area (Sheet 1 of 2)

ARUP

Ove Arup & Partners Ireland Ltd.
One Albert Quay,
Cork,
Ireland.
Tel: +353 (0) 21 4277670
Fax: +353 (0) 21 4272345



24 Grove Island,
Corbally,
Co Limerick,
Ireland.
Tel: +353 (0) 61 345463
Fax: +353 (0) 61 280146



Cork City Council,
City Hall, Anglesea Street,
Cork, Ireland.
Tel: +353 (0) 21 4966222.
Fax: +353 (0) 21 4314238.



Cork County Council Headquarters,
County Hall, Carrigrohane Road,
Cork, Ireland.
Tel: +00 353 (0) 21 4276891
Fax: +00 353 (0) 21 4276321



52 St. Stephen's Green,
Dublin 2,
Ireland.
Tel: +353 (0) 1 647 6000
Fax: +353 (0) 1 661 0747