



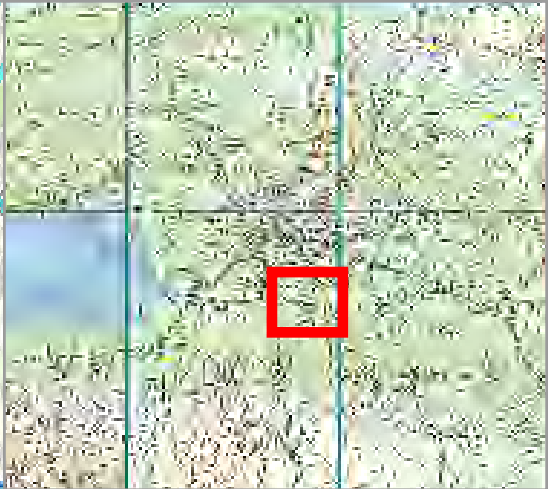

- Legend
- 0.1% AEP Fluvial Depth
- 0 - 0.1m
 - 0.1 - 0.25m
 - 0.25 - 0.5m
 - 0.5 - 1m
 - 1.0 - 1.5m
 - 1.5 - 2m
 - >2m
- Modelled River Centreline
- Modelled Drainage
- Embankment
- Wall

rev	amendments	drawn	date
-----	------------	-------	------

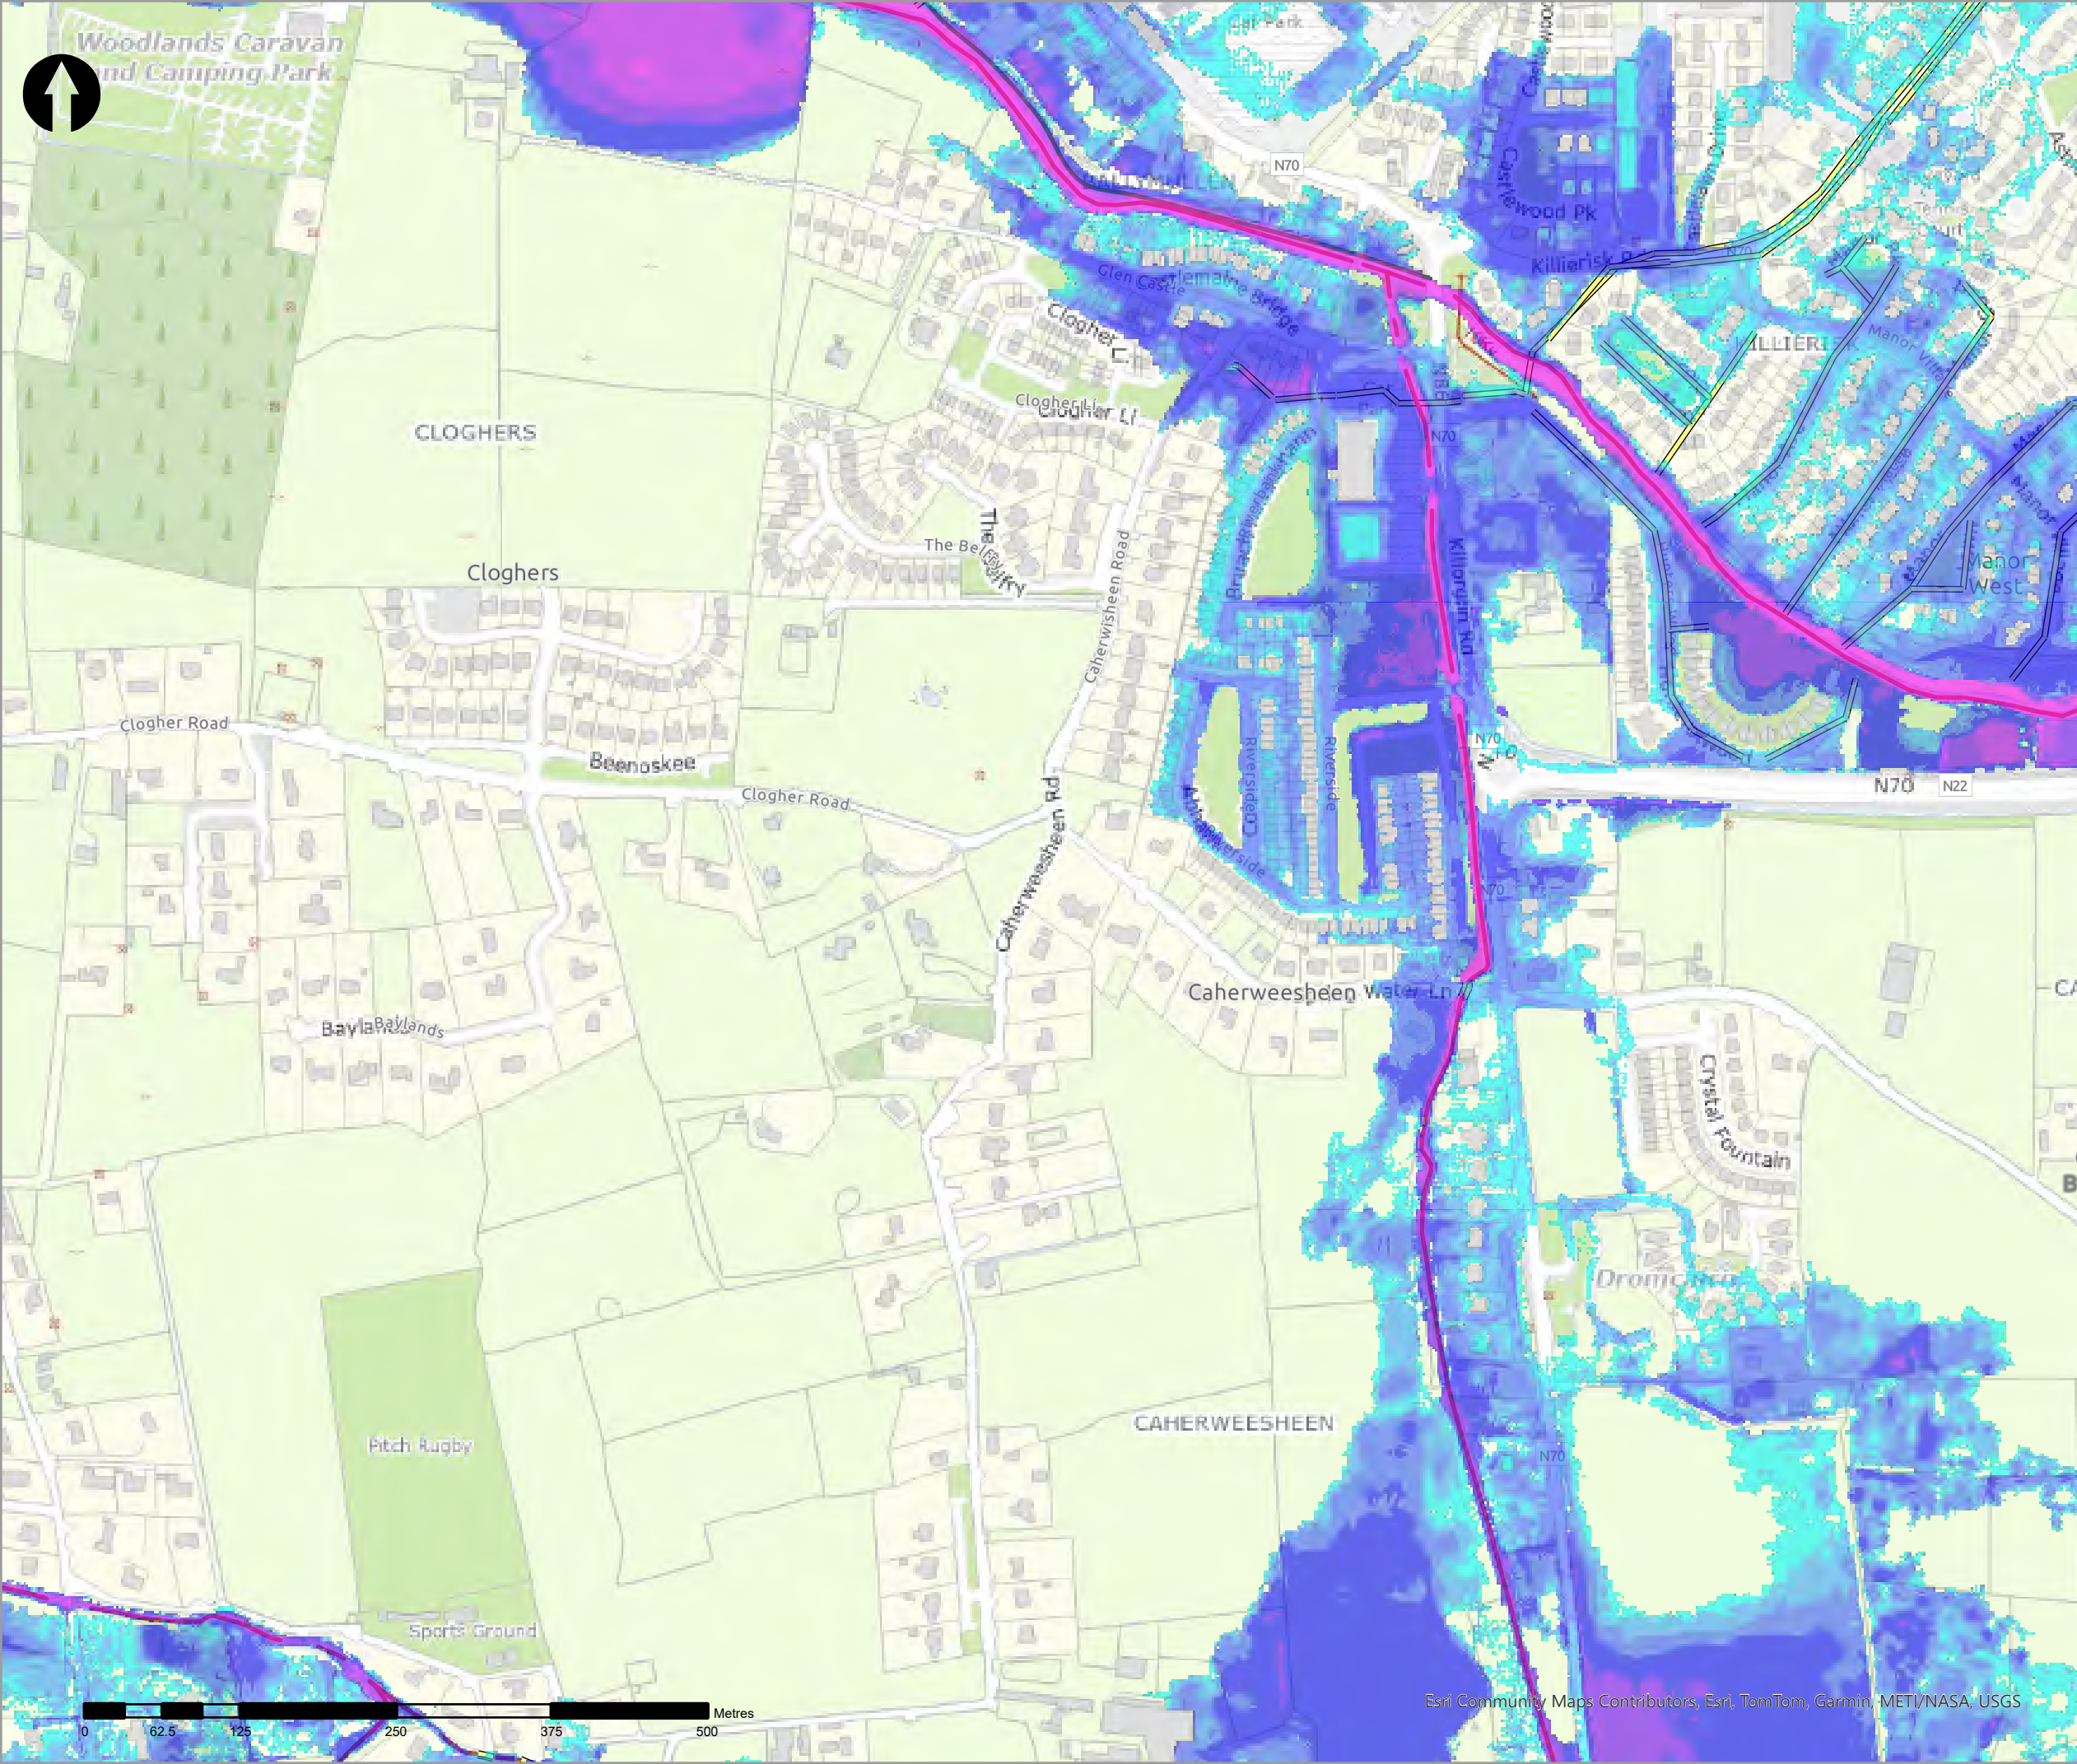

Elmwood House T +44(0) 28 90 667914
74 Boucher Road F +44(0) 28 90 668286
Belfast W www.rpsgroup.com/ireland
BT12 6RZ E ireland@rpsgroup.com

CLIENT



OPW

Óig na
eÓibreacha Poiblí
Office of Public Works



PROJECT	Tralee Flood Relief Scheme
---------	----------------------------


TITLE	Tralee Depth Mapping 0.1% AEP Fluvial
-------	--

Project Number	Sheet Size	Drawing Scale
MCW1082	A3	1:5,000

Drawing Number	Datum
Dep_F_C_1000_01	ITM

Drawn by	Status	Revision
RC	Final	01

Checked By	Approved By	Date
AS	AS	05/06/2025

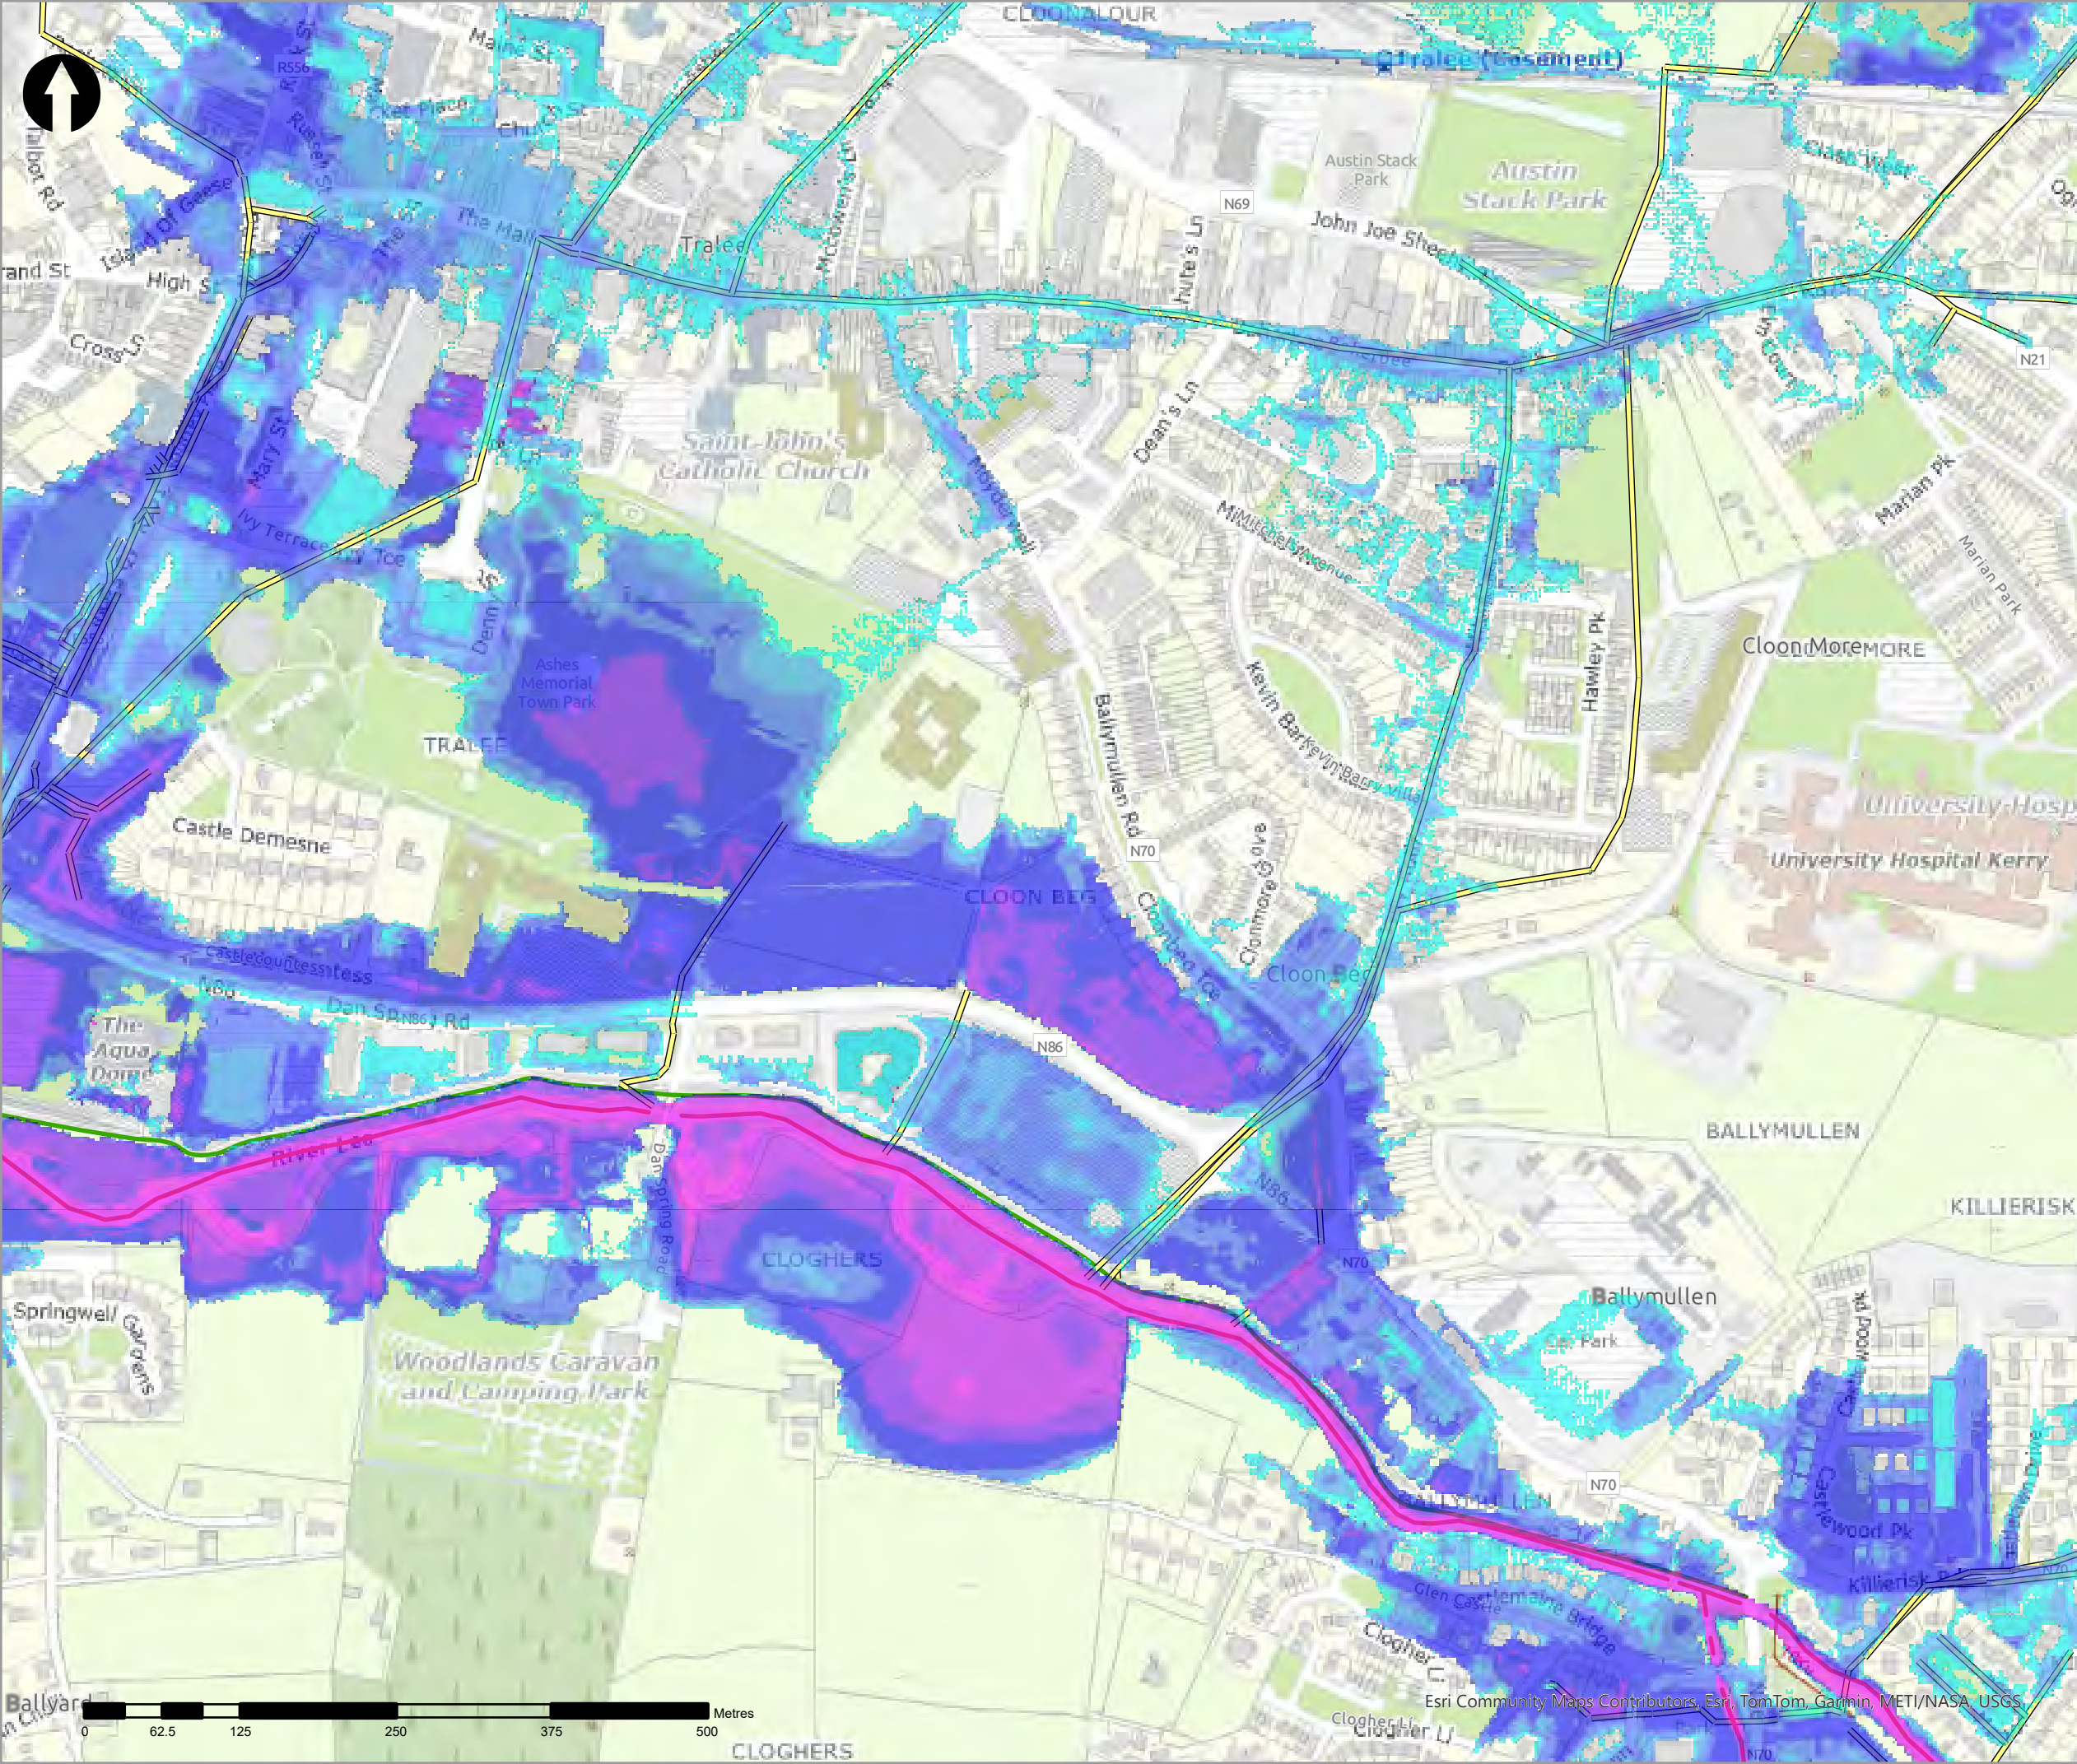

- Legend
- 0.1% AEP Fluvial Depth
- 0 - 0.1m
 - 0.1 - 0.25m
 - 0.25 - 0.5m
 - 0.5 - 1m
 - 1.0 - 1.5m
 - 1.5 - 2m
 - >2m
- Modelled River Centreline
- Modelled Drainage
- Embankment
- Wall

rev	amendments	drawn	date
-----	------------	-------	------



Elmwood House T +44(0) 28 90 667914
74 Boucher Road F +44(0) 28 90 668286
Belfast W www.rpsgroup.com/ireland
BT12 6RZ E ireland@rpsgroup.com

CLIENT



OPW

Óifig na rÉabhaice Poiblí
Office of Public Works



PROJECT

Tralee Flood Relief Scheme

TITLE


Tralee Depth Mapping
0.1% AEP Fluvial

Project Number	Sheet Size	Drawing Scale
MCW1082	A3	1:5,000



Drawing Number	Datum
Dep_F_C_1000_02	ITM

Drawn by	Status	Revision
RC	Final	01

Checked By	Approved By	Date
AS	AS	05/06/2025

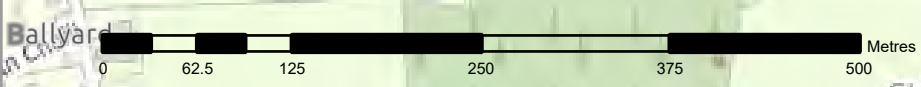

Esri Community Maps Contributors, Esri, TomTom, Garmin, METI/NASA, USGS

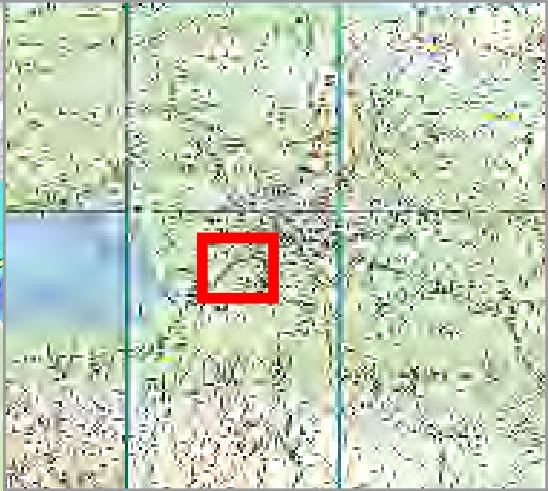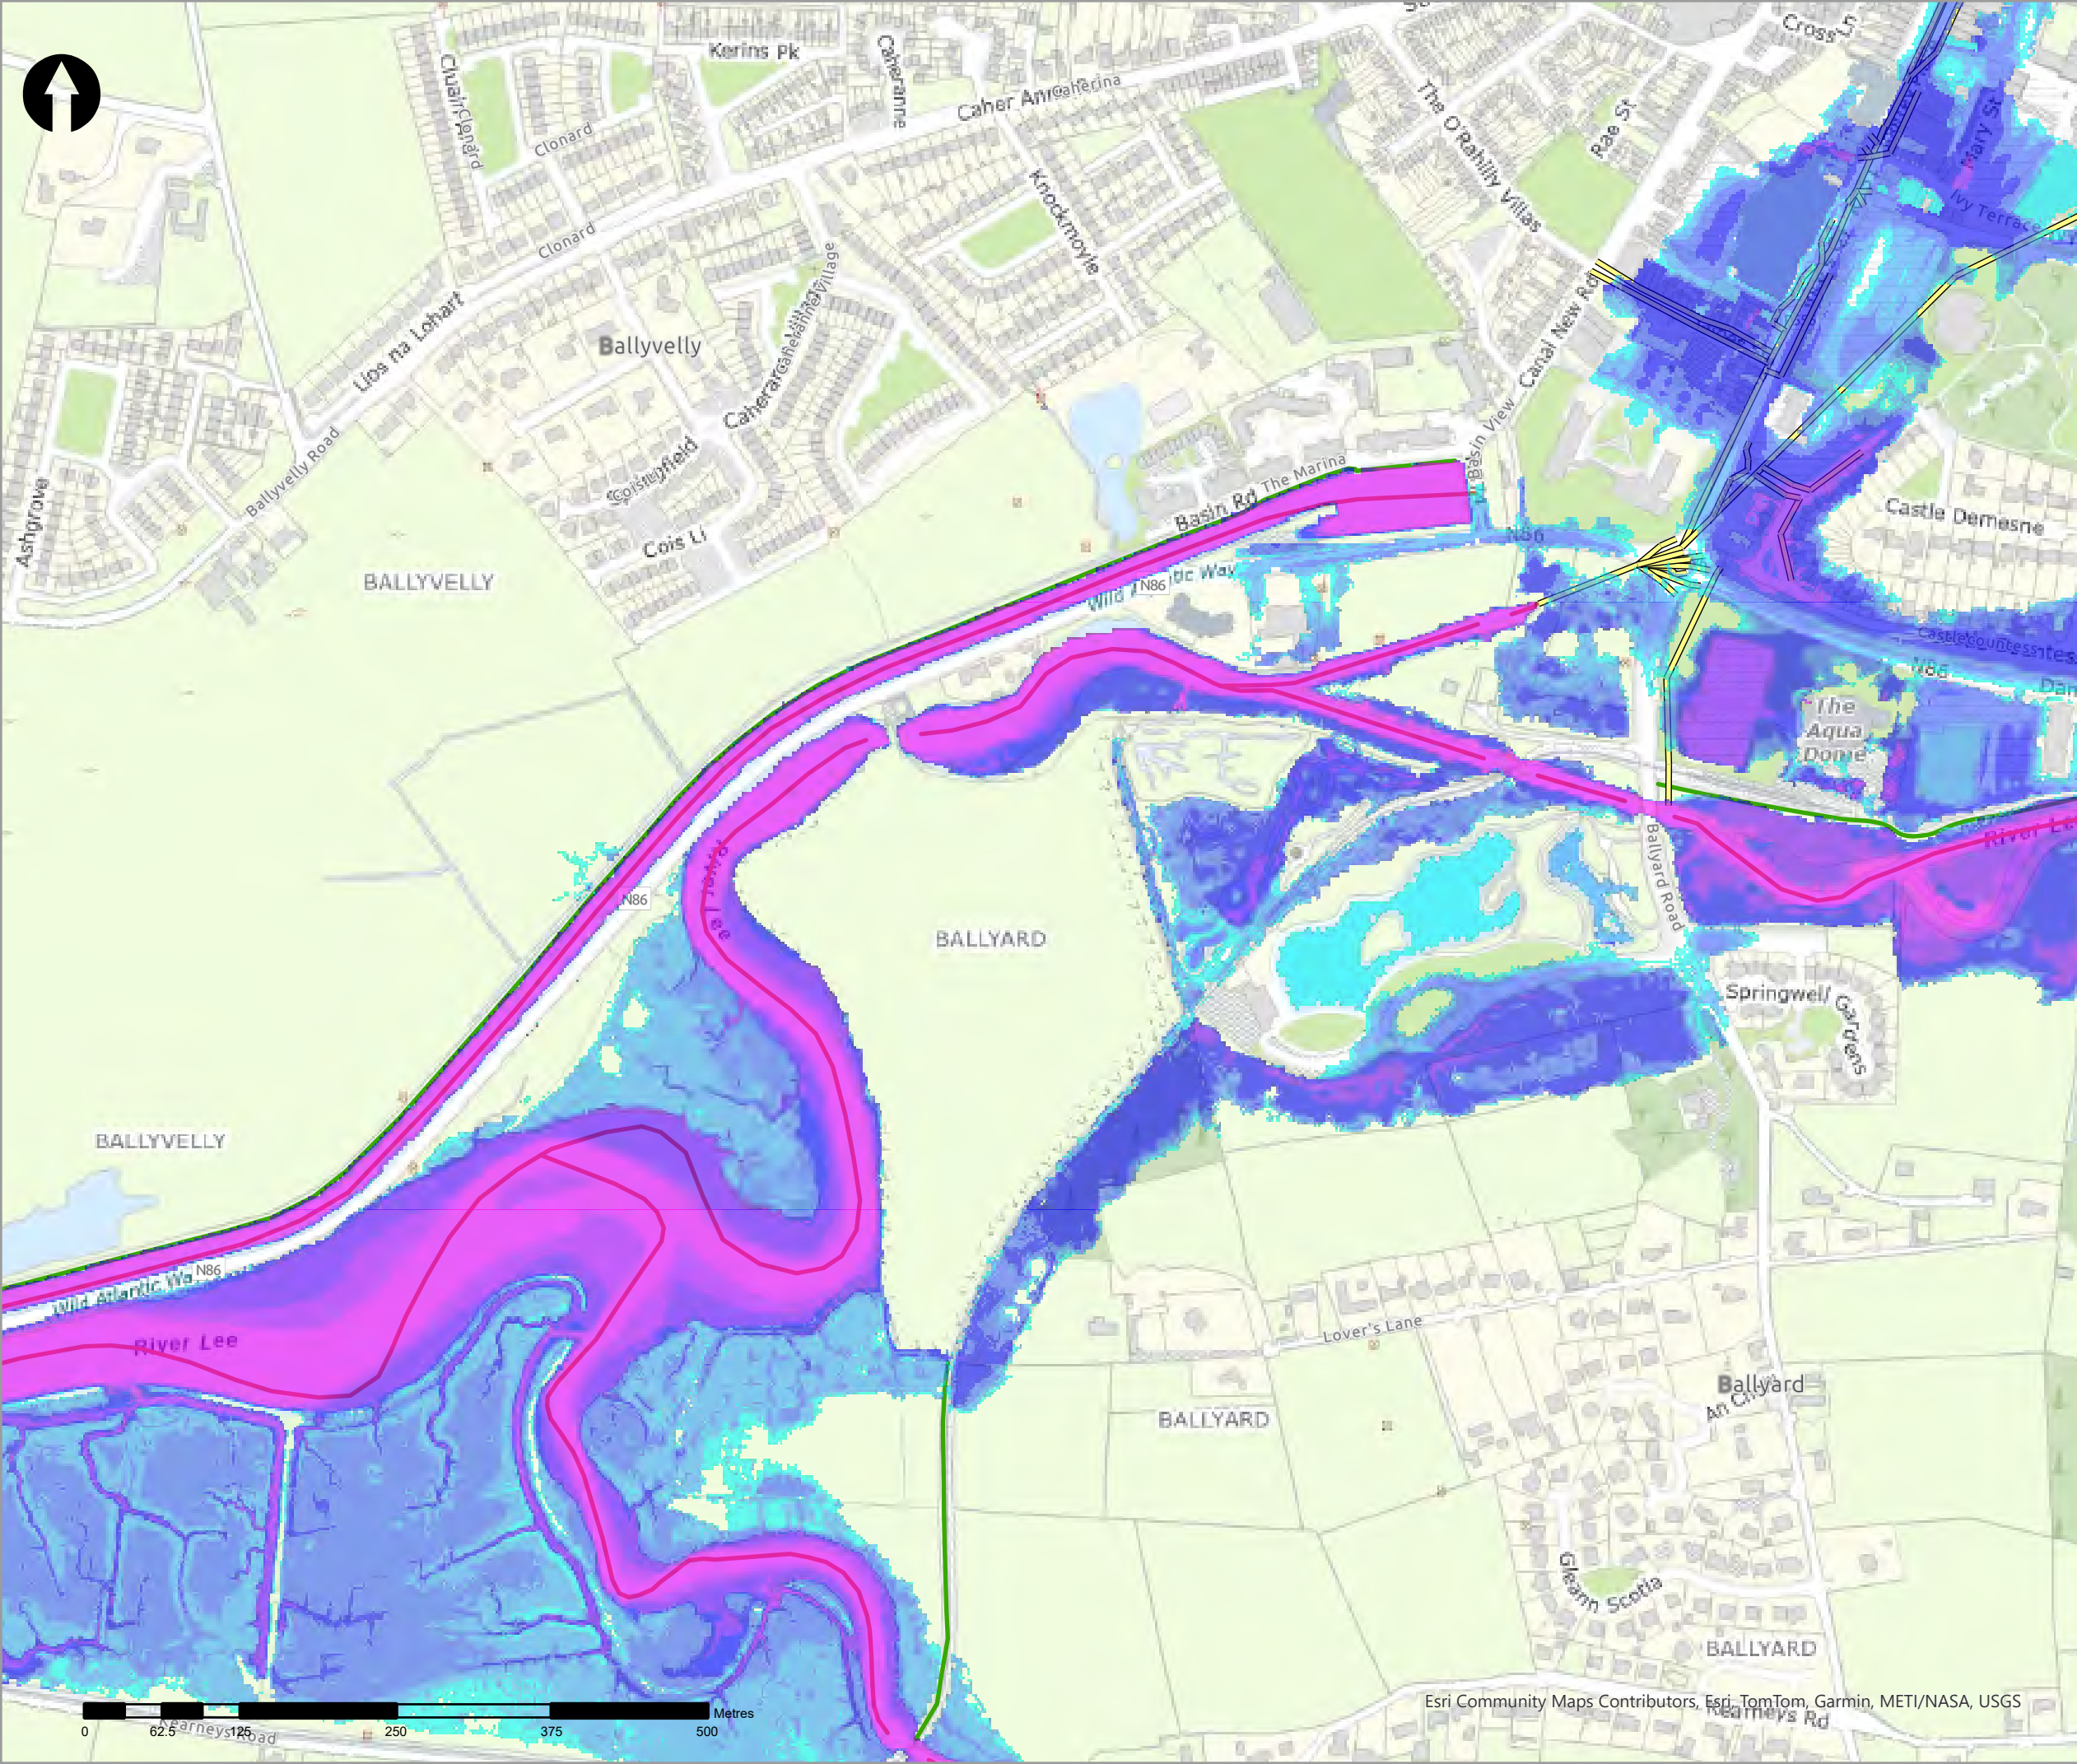

Legend

0.1% AEP Fluvial Depth

- 0 - 0.1m
- 0.1 - 0.25m
- 0.25 - 0.5m
- 0.5 - 1m
- 1.0 - 1.5m
- 1.5 - 2m
- >2m

Modelled River Centreline

Modelled Drainage

Embankment

Wall

rev	ammdments	drawn	date
-----	-----------	-------	------



rps
A TETRA TECH COMPANY

Elmwood House T +44(0) 28 90 667914
74 Boucher Road F +44(0) 28 90 668286
Belfast W www.rpsgroup.com/ireland
BT12 6RZ E ireland@rpsgroup.com

CLIENT



OPW
Oifig na
eÓbairíochta Poiblí
Office of Public Works



PROJECT	Tralee Flood Relief Scheme
---------	----------------------------



TITLE	Tralee Depth Mapping 0.1% AEP Fluvial
-------	--

Project Number	Sheet Size	Drawing Scale
MCW1082	A3	1:5,000

Drawing Number	Datum
Dep_F_C_1000_03	ITM

Drawn by	Status	Revision
RC	Final	01

Checked By	Approved By	Date
AS	AS	05/06/2025

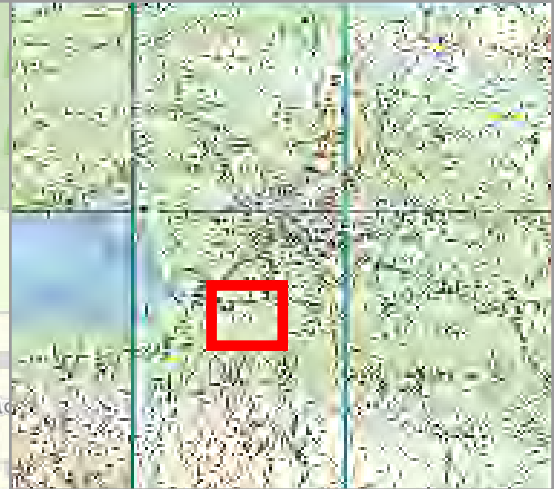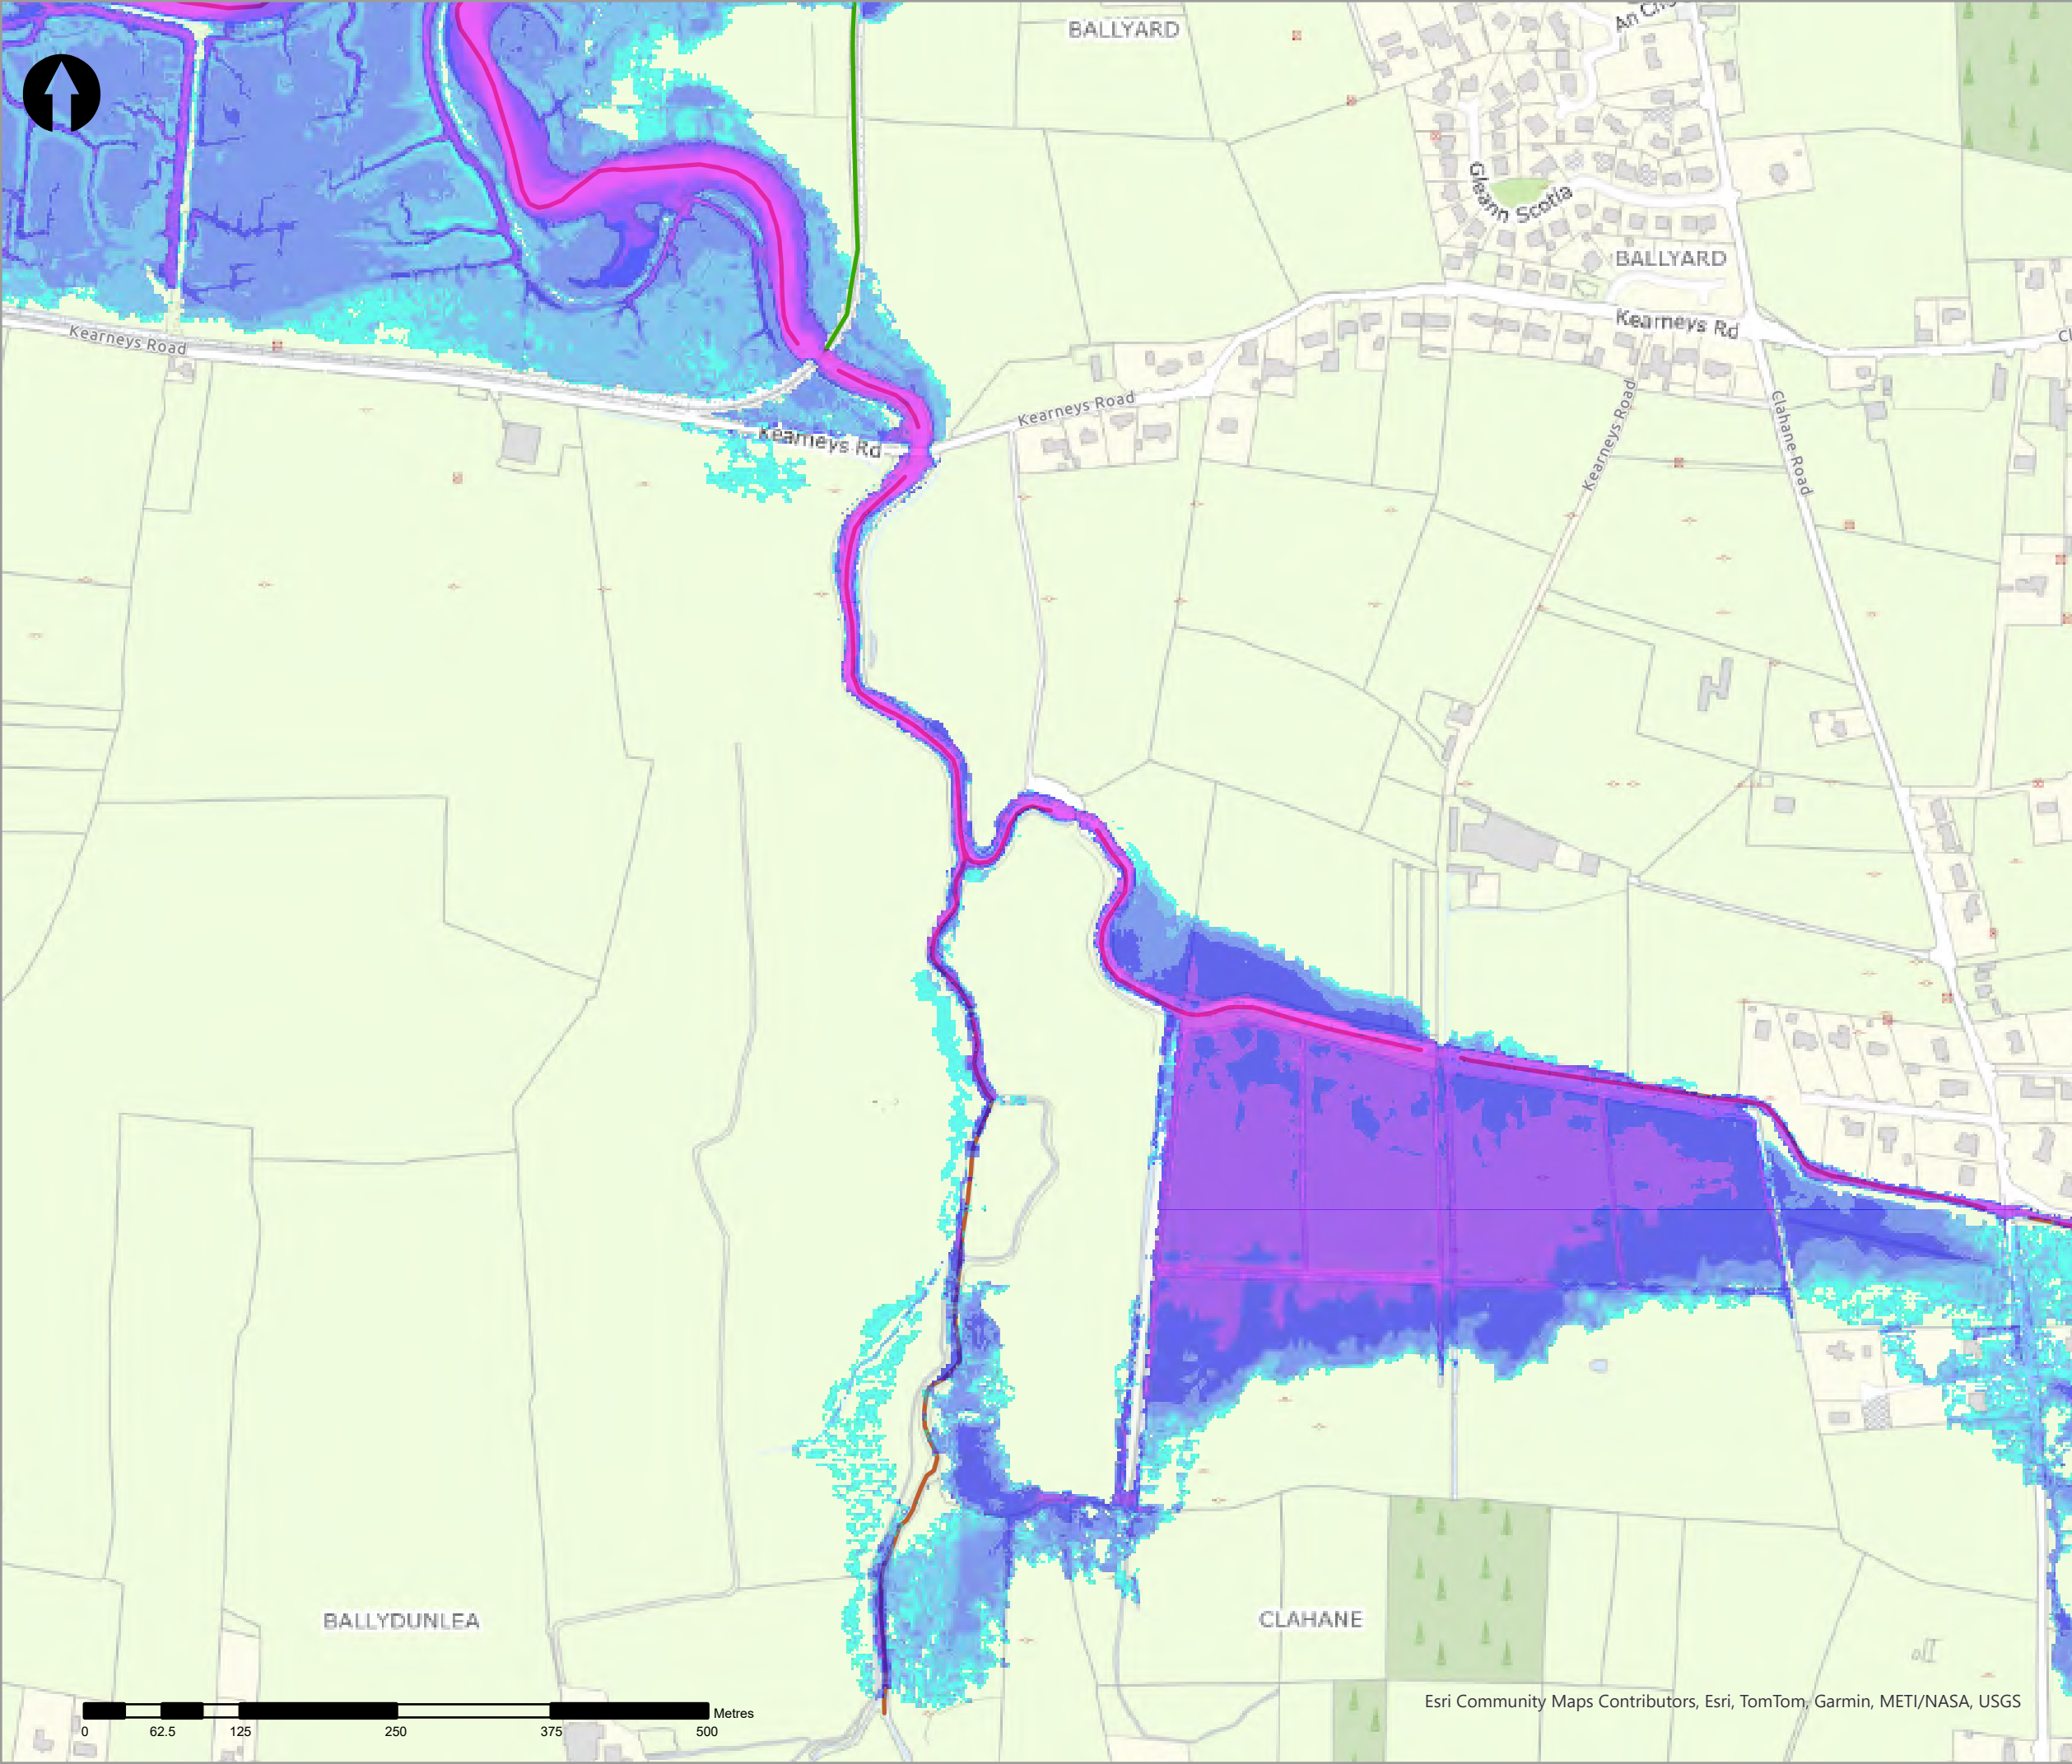

- Legend
- 0.1% AEP Fluvial Depth
- 0 - 0.1m
 - 0.1 - 0.25m
 - 0.25 - 0.5m
 - 0.5 - 1m
 - 1.0 - 1.5m
 - 1.5 - 2m
 - >2m
- Modelled River Centreline
- Modelled Drainage
- Embankment
- Wall

rev	ammdments	drawn	date
-----	-----------	-------	------



Elmwood House T +44(0) 28 90 667914
74 Boucher Road F +44(0) 28 90 668286
Belfast W www.rpsgroup.com/ireland
BT12 6RZ E ireland@rpsgroup.com

A TETRA TECH COMPANY

CLIENT



OPW

Óifig na hOibreacha Poiblí
Office of Public Works



PROJECT

Tralee Flood Relief Scheme

TITLE


Tralee Depth Mapping
0.1% AEP Fluvial

Project Number	Sheet Size	Drawing Scale
MCW1082	A3	1:5,000



Drawing Number	Datum
Dep_F_C_1000_04	ITM

Drawn by	Status	Revision
RC	Final	01

Checked By	Approved By	Date
AS	AS	05/06/2025

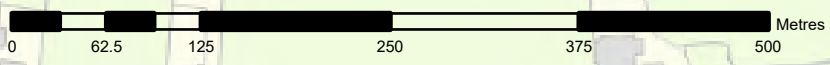

Esri Community Maps Contributors, Esri, TomTom, Garmin, METI/NASA, USGS

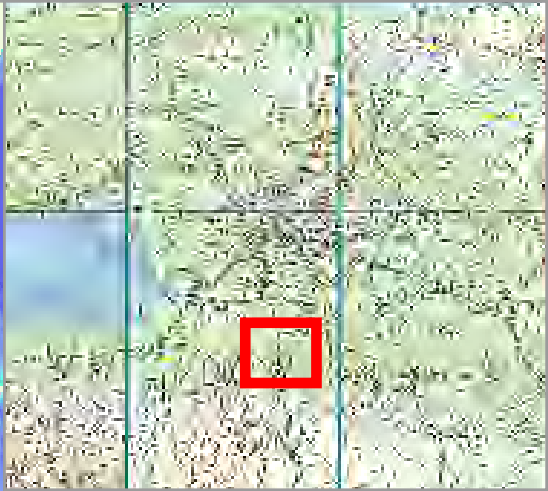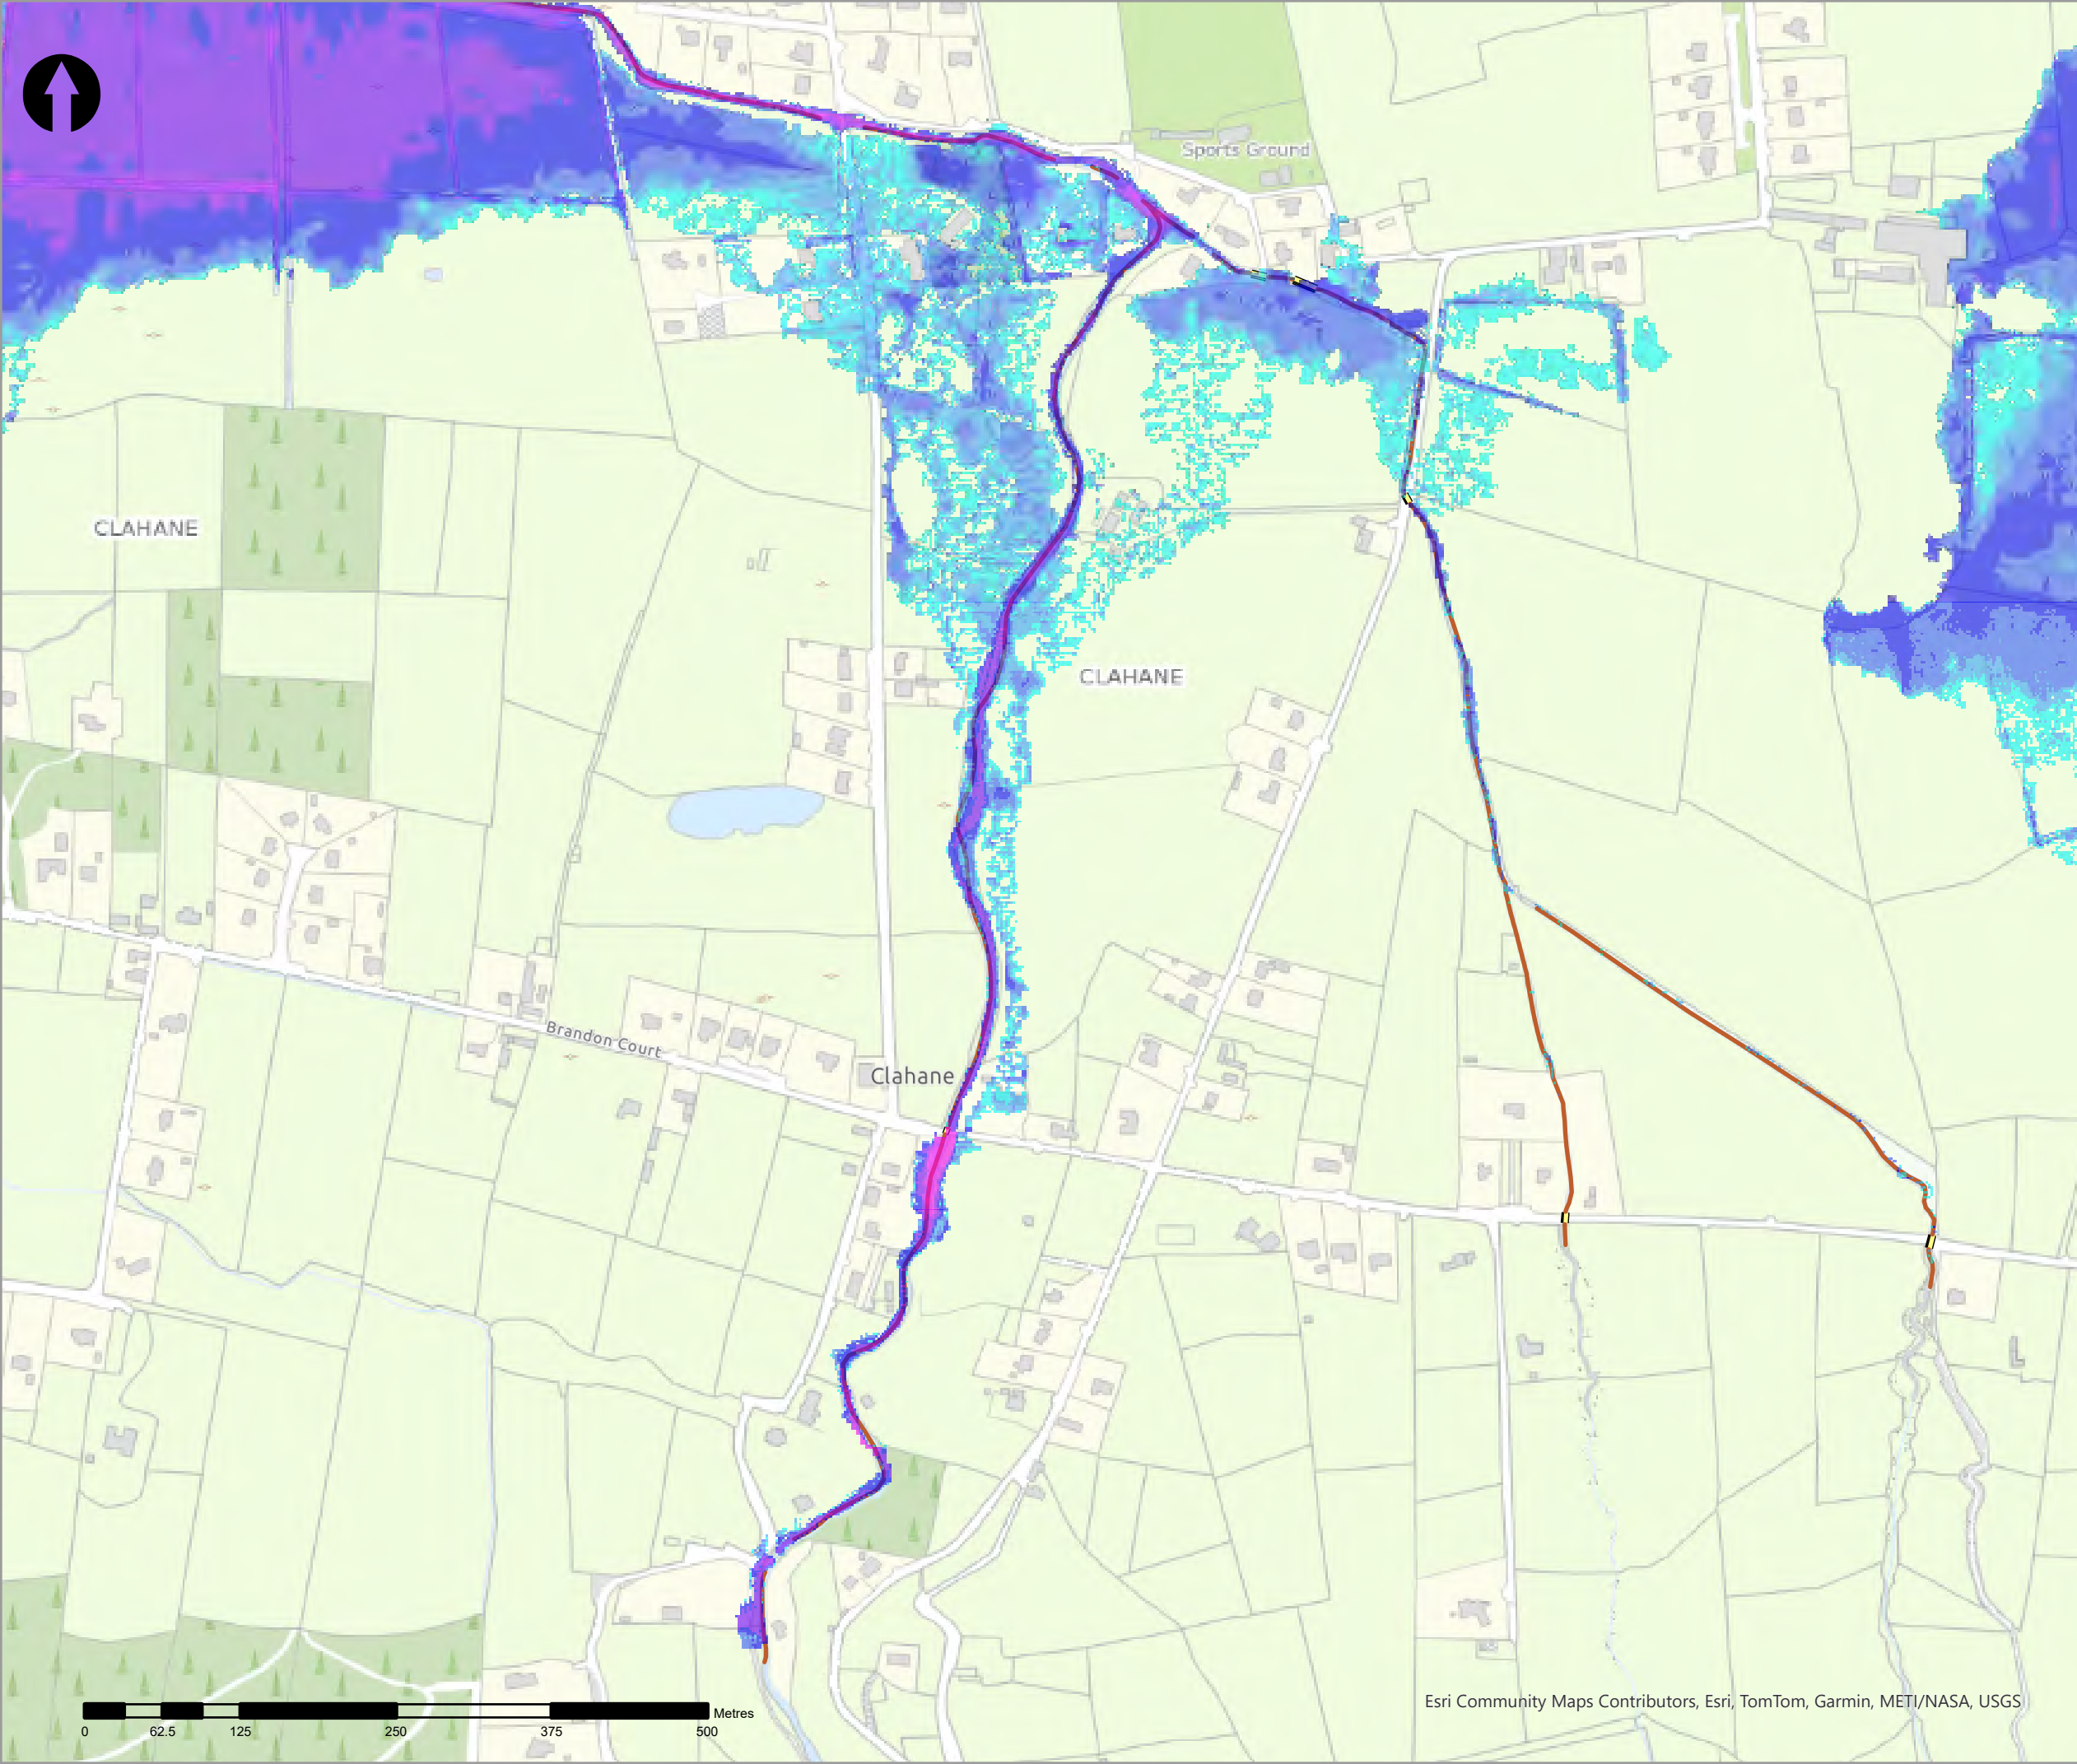

- Legend
- 0.1% AEP Fluvial Depth
- 0 - 0.1m
 - 0.1 - 0.25m
 - 0.25 - 0.5m
 - 0.5 - 1m
 - 1.0 - 1.5m
 - 1.5 - 2m
 - >2m
- Modelled River Centreline
- Modelled Drainage
- Embankment
- Wall

rev	ammendments	drawn	date
-----	-------------	-------	------



Elmwood House T +44(0) 28 90 667914
74 Boucher Road F +44(0) 28 90 668286
Belfast W www.rpsgroup.com/ireland
BT12 6RZ E ireland@rpsgroup.com

CLIENT



OPW

Óigín na nEilíníochas Poiblí
Office of Public Works



PROJECT

Tralee Flood Relief Scheme

TITLE


Tralee Depth Mapping
0.1% AEP Fluvial


Project Number	Sheet Size	Drawing Scale
MCW1082	A3	1:5,000

Drawing Number	Datum
Dep_F_C_1000_05	ITM

Drawn by	Status	Revision
RC	Final	01

Checked By	Approved By	Date
AS	AS	05/06/2025

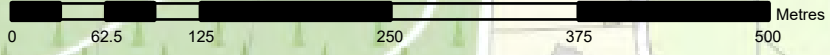

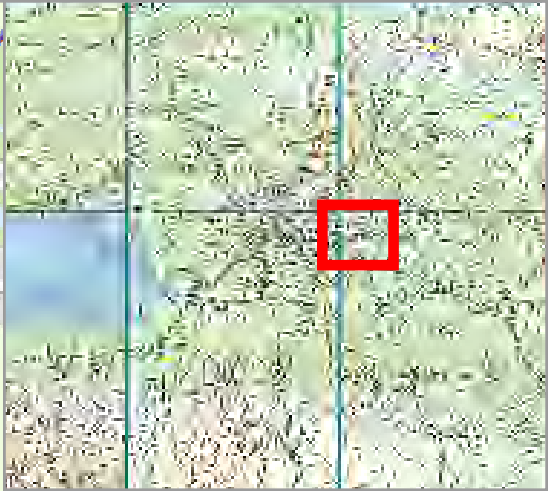

- Legend
- 0.1% AEP Fluvial Depth
- 0 - 0.1m
 - 0.1 - 0.25m
 - 0.25 - 0.5m
 - 0.5 - 1m
 - 1.0 - 1.5m
 - 1.5 - 2m
 - >2m
- Modelled River Centreline
- Modelled Drainage
- Embankment
- Wall

rev	amendments	drawn	date
-----	------------	-------	------



Elmwood House T +44(0) 28 90 667914
74 Boucher Road F +44(0) 28 90 668286
Belfast W www.rpsgroup.com/ireland
BT12 6RZ E ireland@rpsgroup.com

CLIENT



PROJECT

Tralee Flood Relief Scheme

TITLE

Tralee Depth Mapping
0.1% AEP Fluvial



Project Number	Sheet Size	Drawing Scale
MCW1082	A3	1:5,000

Drawing Number	Datum
Dep_F_C_1000_06	ITM

Drawn by	Status	Revision
RC	Final	01

Checked By	Approved By	Date
AS	AS	05/06/2025

Esri Community Maps Contributors, Esri, TomTom, Garmin, METI/NASA, USGS

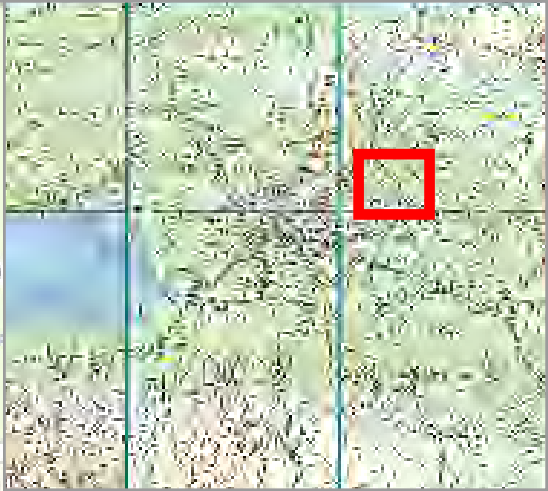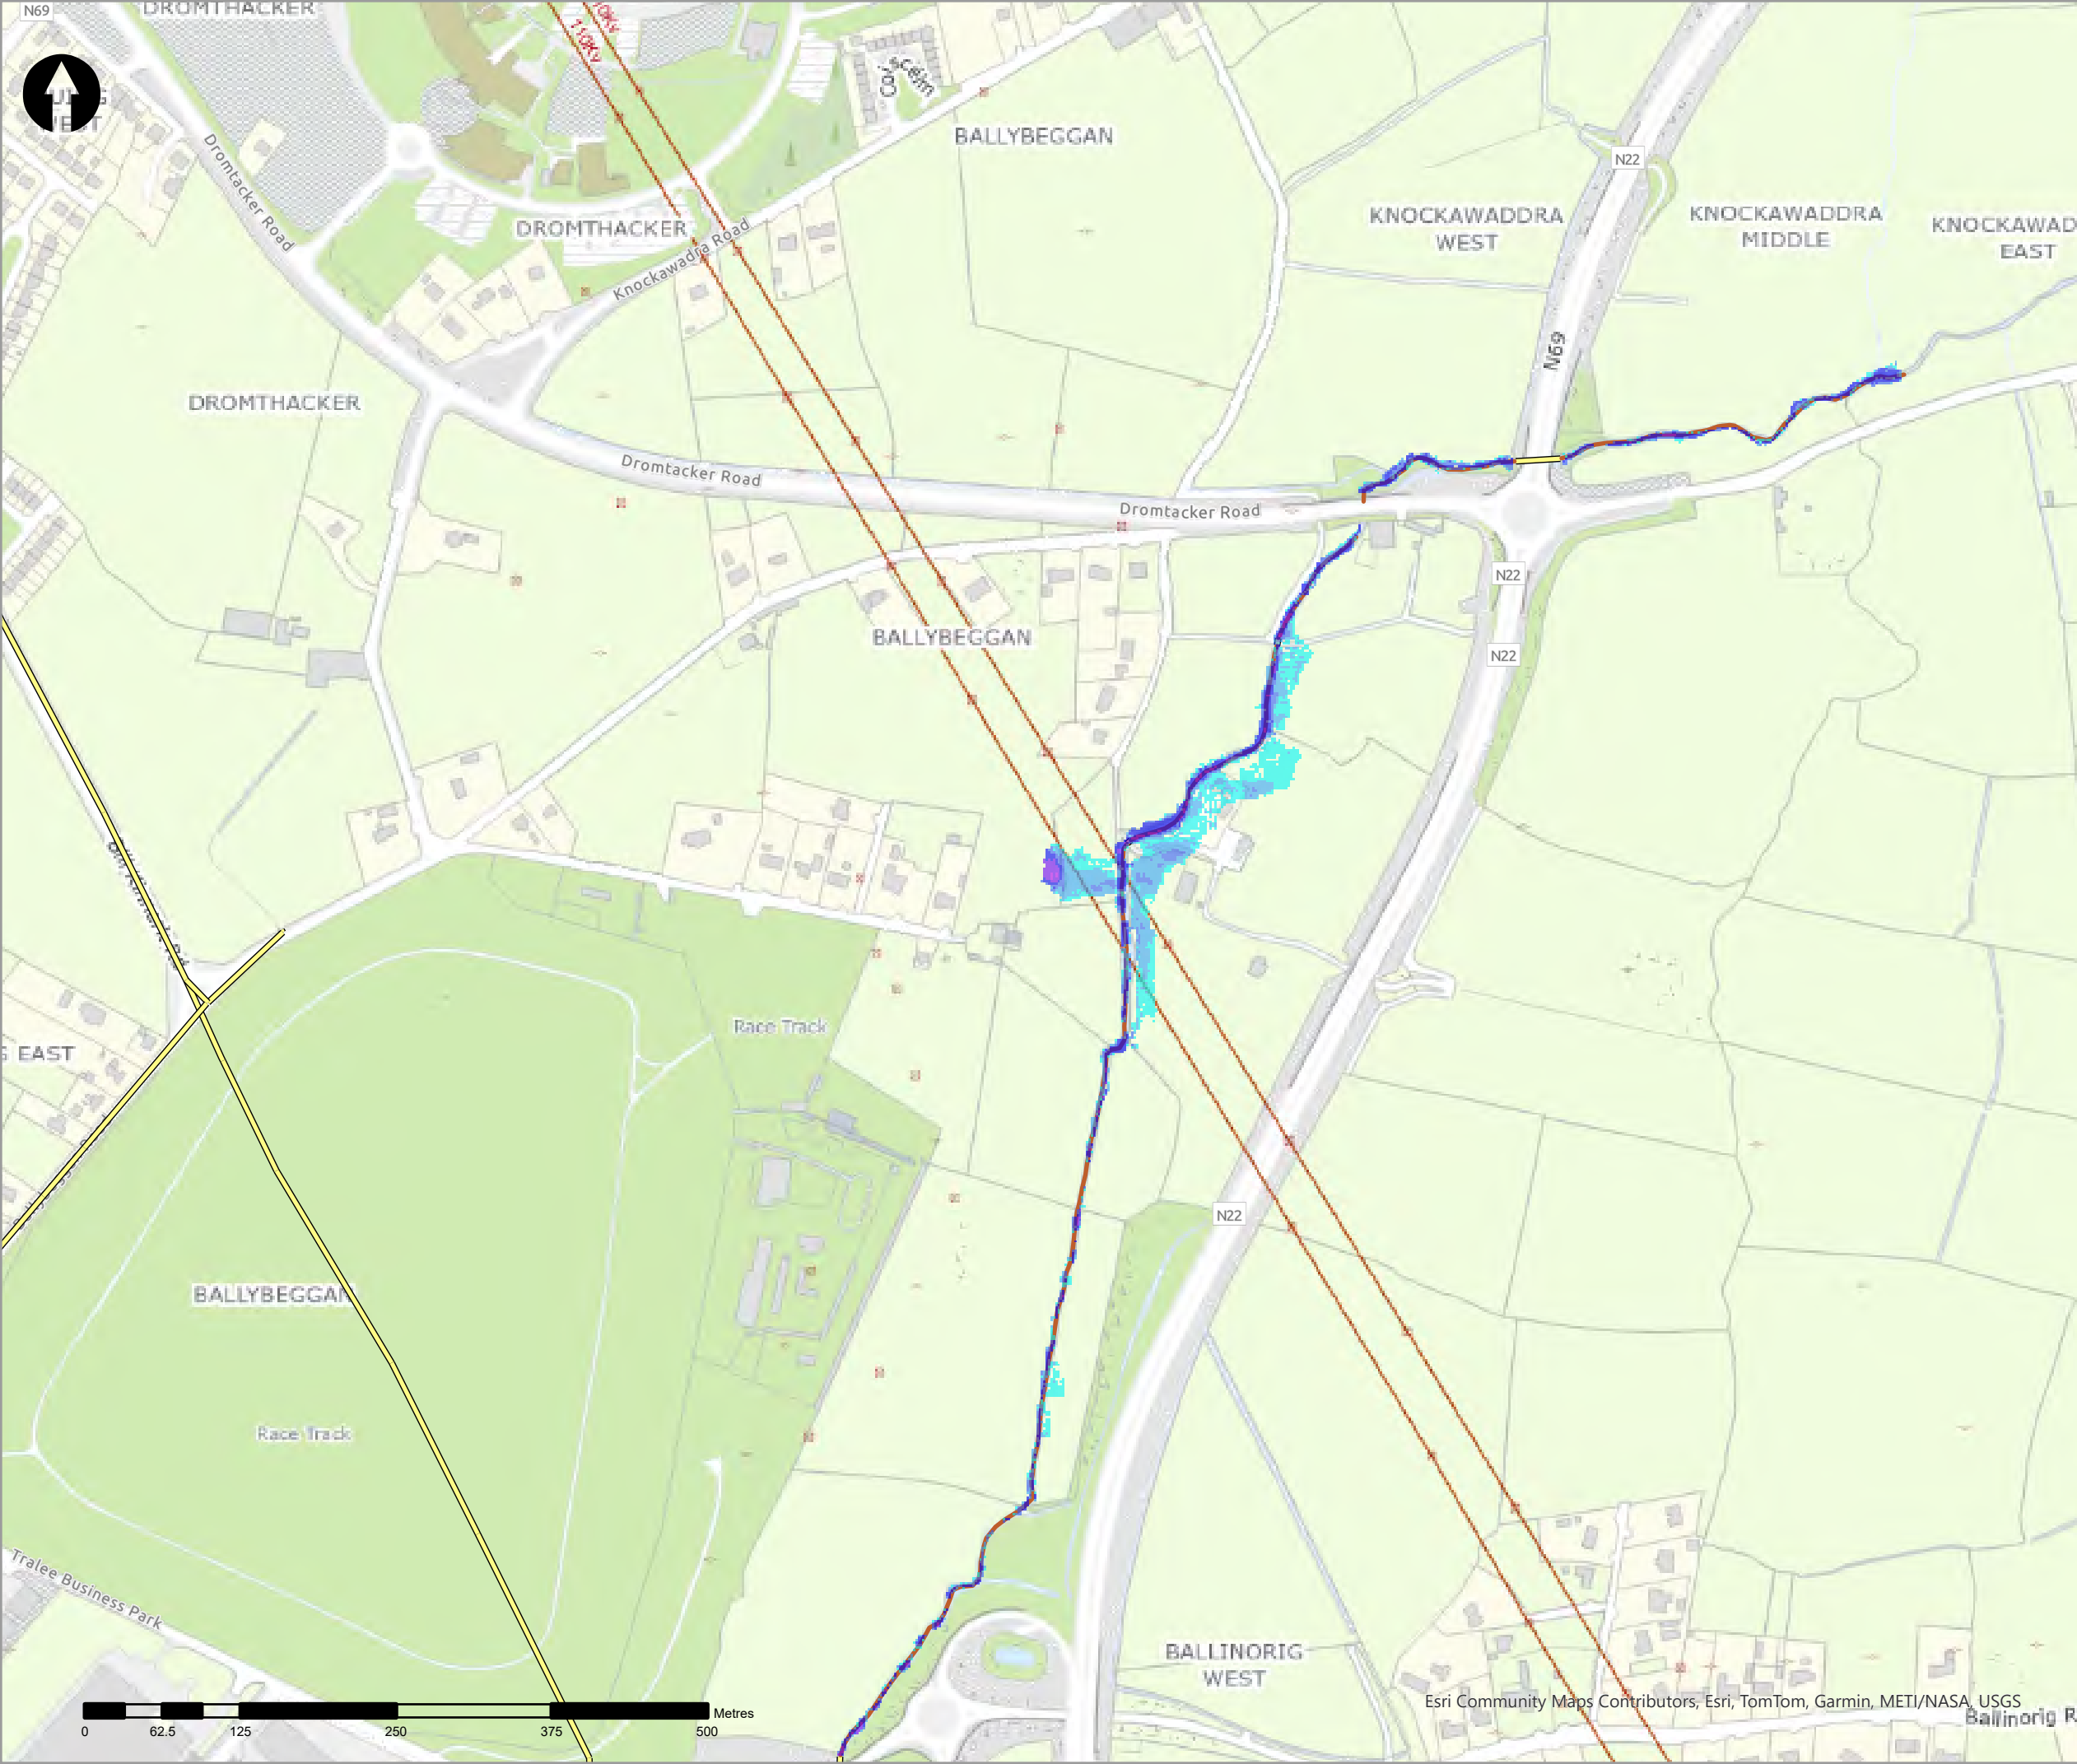

- Legend
- 0.1% AEP Fluvial Depth
- 0 - 0.1m
 - 0.1 - 0.25m
 - 0.25 - 0.5m
 - 0.5 - 1m
 - 1.0 - 1.5m
 - 1.5 - 2m
 - >2m
- Modelled River Centreline
- Modelled Drainage
- Embankment
- Wall

rev	ammendments	drawn	date
-----	-------------	-------	------



Elmwood House T +44(0) 28 90 667914
74 Boucher Road F +44(0) 28 90 668286
Belfast W www.rpsgroup.com/ireland
BT12 6RZ E ireland@rpsgroup.com

CLIENT



OPW

Óifig na
eOibreacha Poiblí
Office of Public Works



PROJECT

Tralee Flood Relief Scheme

TITLE


Tralee Depth Mapping
0.1% AEP Fluvial

Project Number	Sheet Size	Drawing Scale
MCW1082	A3	1:5,000

Drawing Number	Datum
Dep_F_C_1000_07	ITM

Drawn by	Status	Revision
RC	Final	01

Checked By	Approved By	Date
AS	AS	05/06/2025

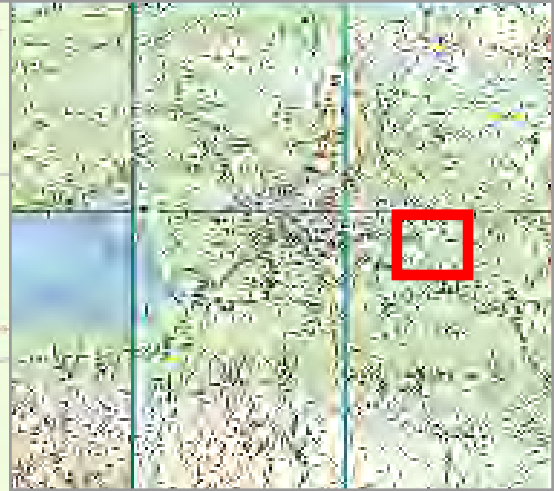

Legend	
0.1% AEP Fluvial Depth	
0 - 0.1m	
0.1 - 0.25m	
0.25 - 0.5m	
0.5 - 1m	
1.0 - 1.5m	
1.5 - 2m	
>2m	
Modelled River Centreline	
Modelled Drainage	
Embankment	
Wall	

rev	ammendments	drawn	date
-----	-------------	-------	------



Elmwood House T +44(0) 28 90 667914

74 Boucher Road F +44(0) 28 90 668286

Belfast W www.rpsgroup.com/ireland

BT12 6RZ E ireland@rpsgroup.com

CLIENT



Óigín na rOibríochta Poiblí
Office of Public Works



PROJECT

Tralee Flood Relief Scheme

TITLE


Tralee Depth Mapping
0.1% AEP Fluvial

Project Number	Sheet Size	Drawing Scale
MCW1082	A3	1:5,000

Drawing Number	Datum
Dep_F_C_1000_08	ITM

Drawn by	Status	Revision
RC	Final	01

Checked By	Approved By	Date
AS	AS	05/06/2025

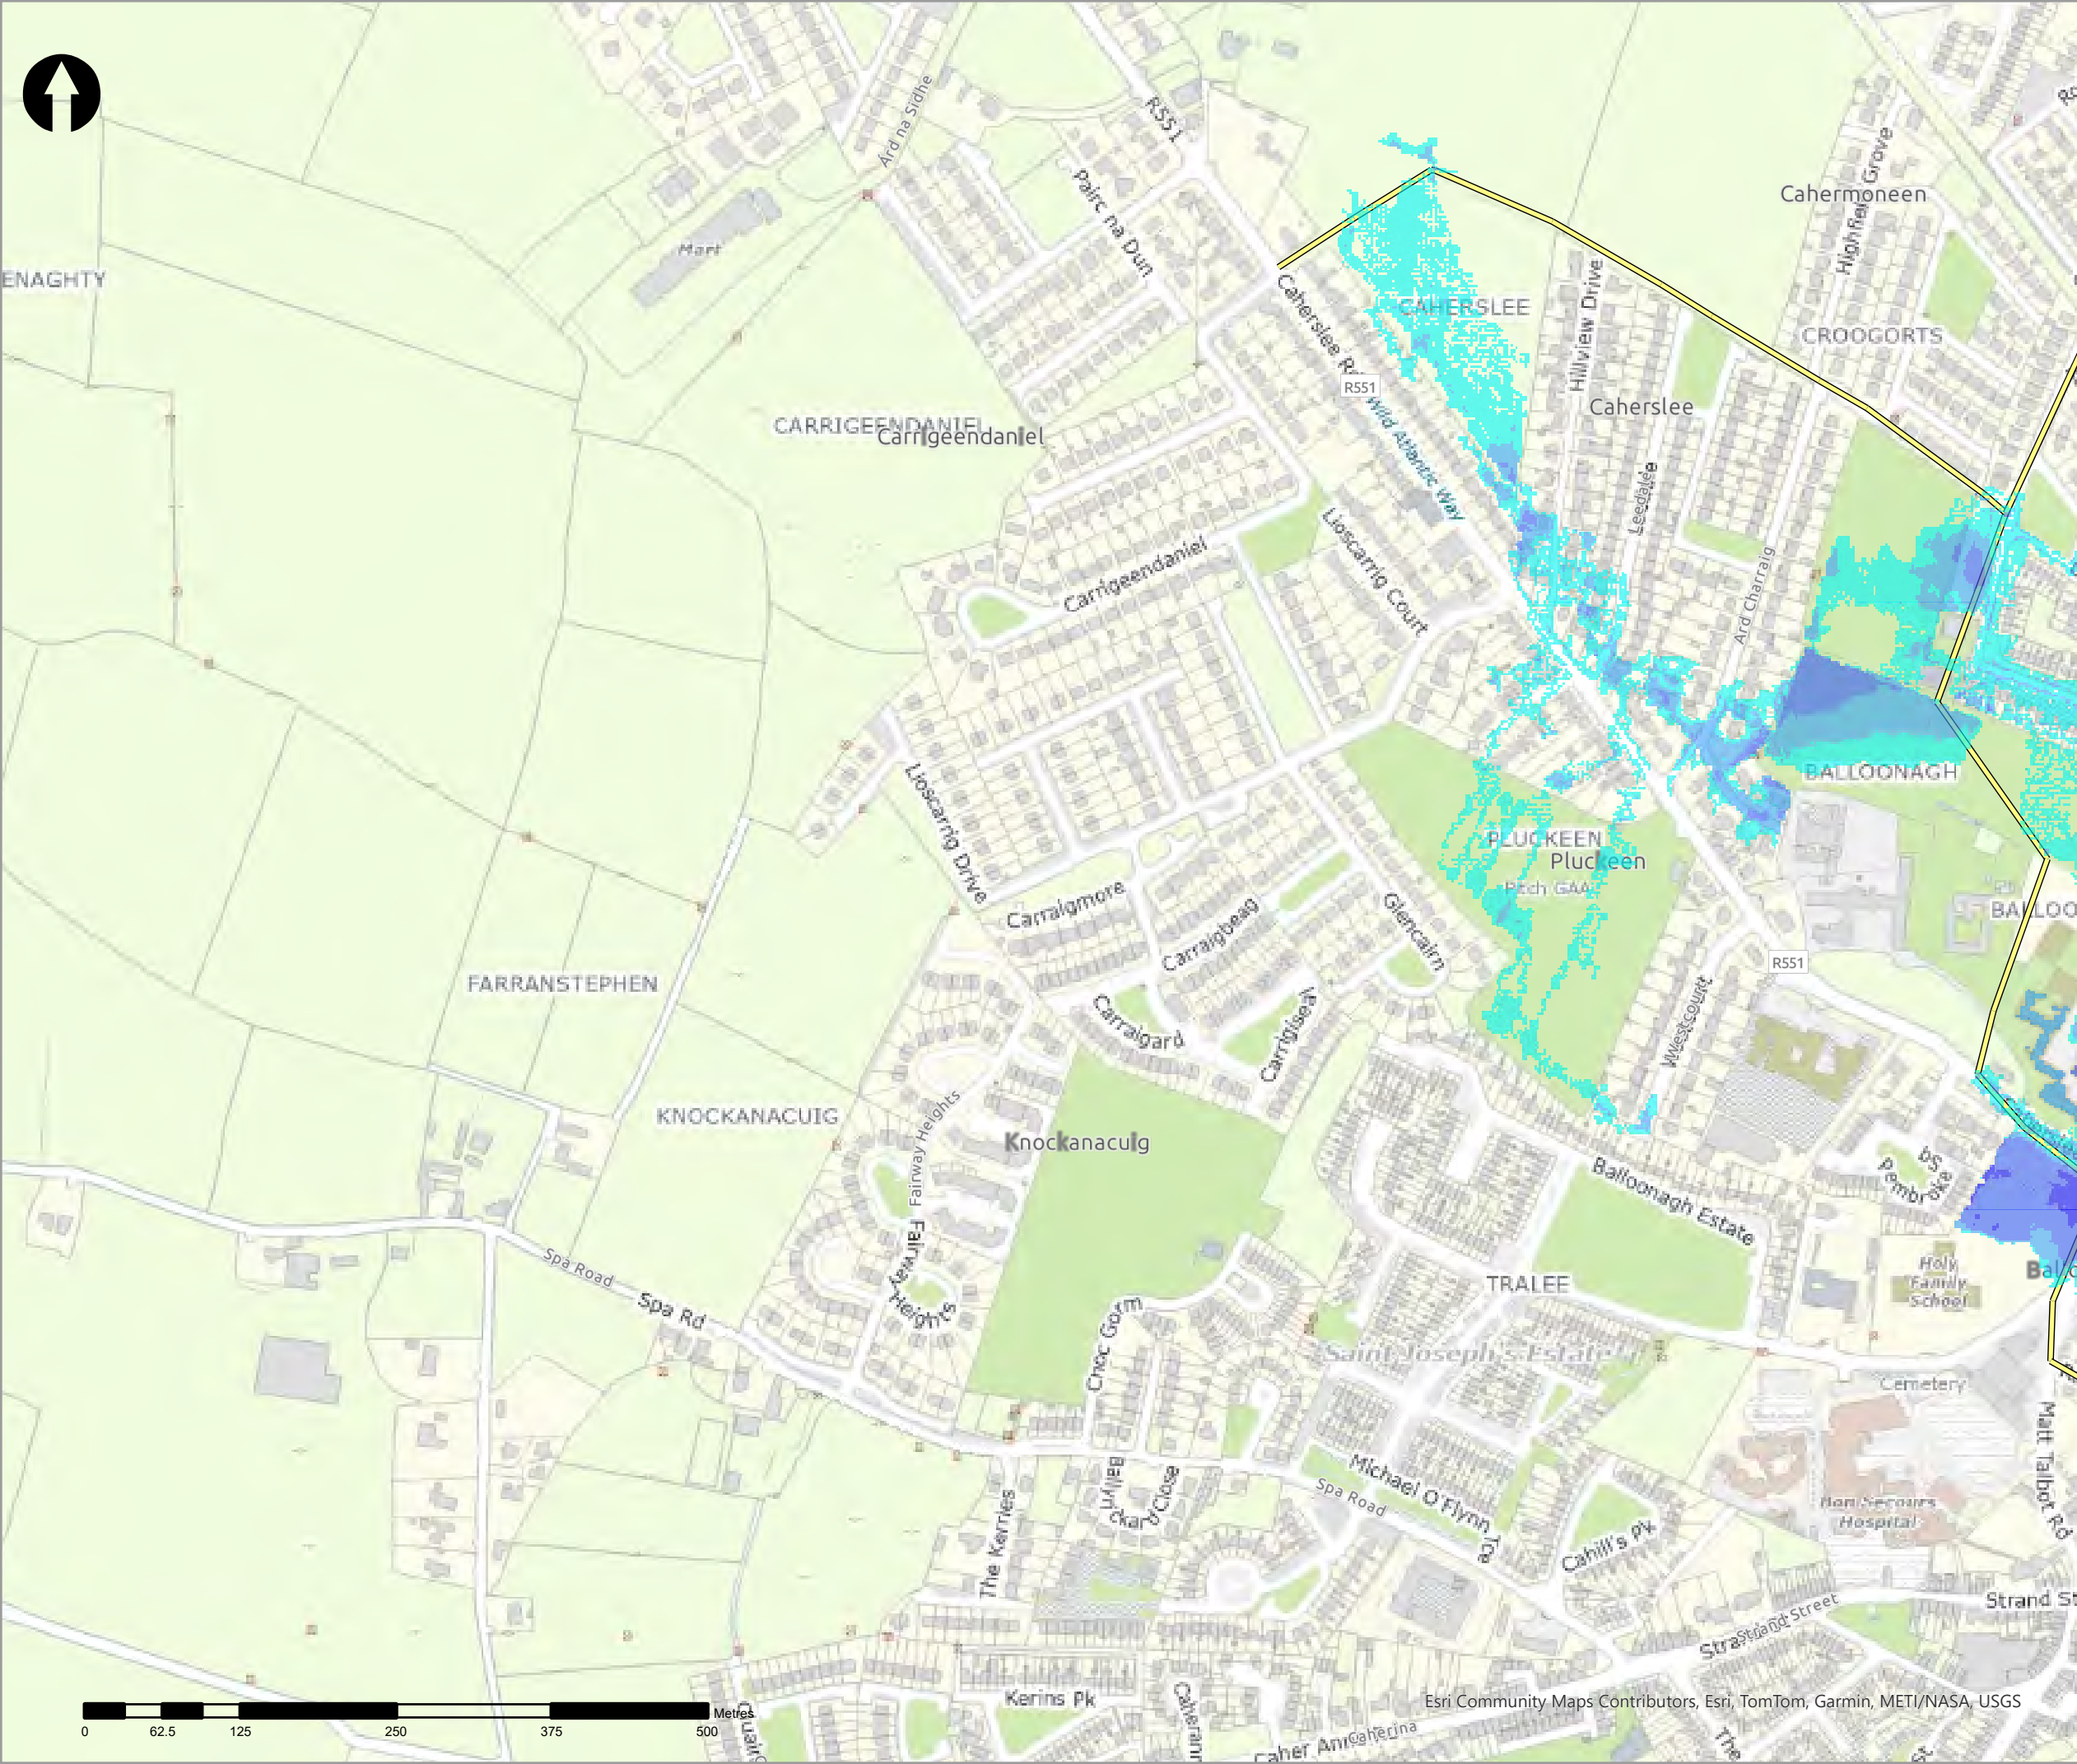

- Legend
- 0.1% AEP Fluvial Depth
- 0 - 0.1m
 - 0.1 - 0.25m
 - 0.25 - 0.5m
 - 0.5 - 1m
 - 1.0 - 1.5m
 - 1.5 - 2m
 - >2m
- Modelled River Centreline
- Modelled Drainage
- Embankment
- Wall

rev	ammdments	drawn	date
-----	-----------	-------	------



Elmwood House T +44(0) 28 90 667914
74 Boucher Road F +44(0) 28 90 668286
Belfast W www.rpsgroup.com/ireland
BT12 6RZ E ireland@rpsgroup.com

CLIENT



OPW

Óighe na rOibnacha Poiblí
Office of Public Works



PROJECT
Tralee Flood Relief Scheme


TITLE
Tralee Depth Mapping 0.1% AEP Fluvial



Project Number	Sheet Size	Drawing Scale
MCW1082	A3	1:5,000

Drawing Number	Datum
Dep_F_C_1000_09	ITM

Drawn by	Status	Revision
RC	Final	01

Checked By	Approved By	Date
AS	AS	05/06/2025

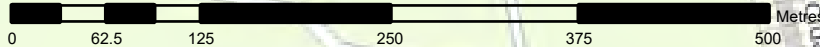

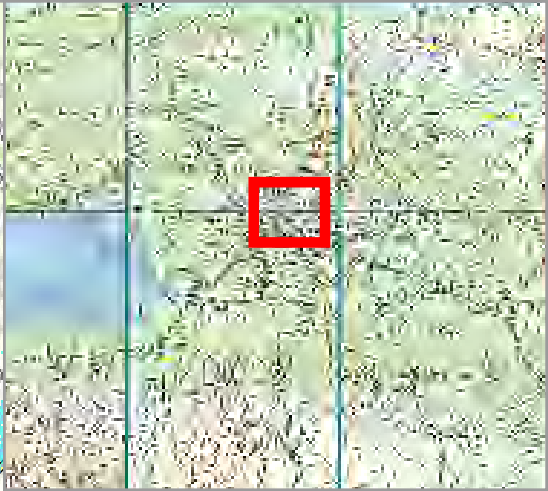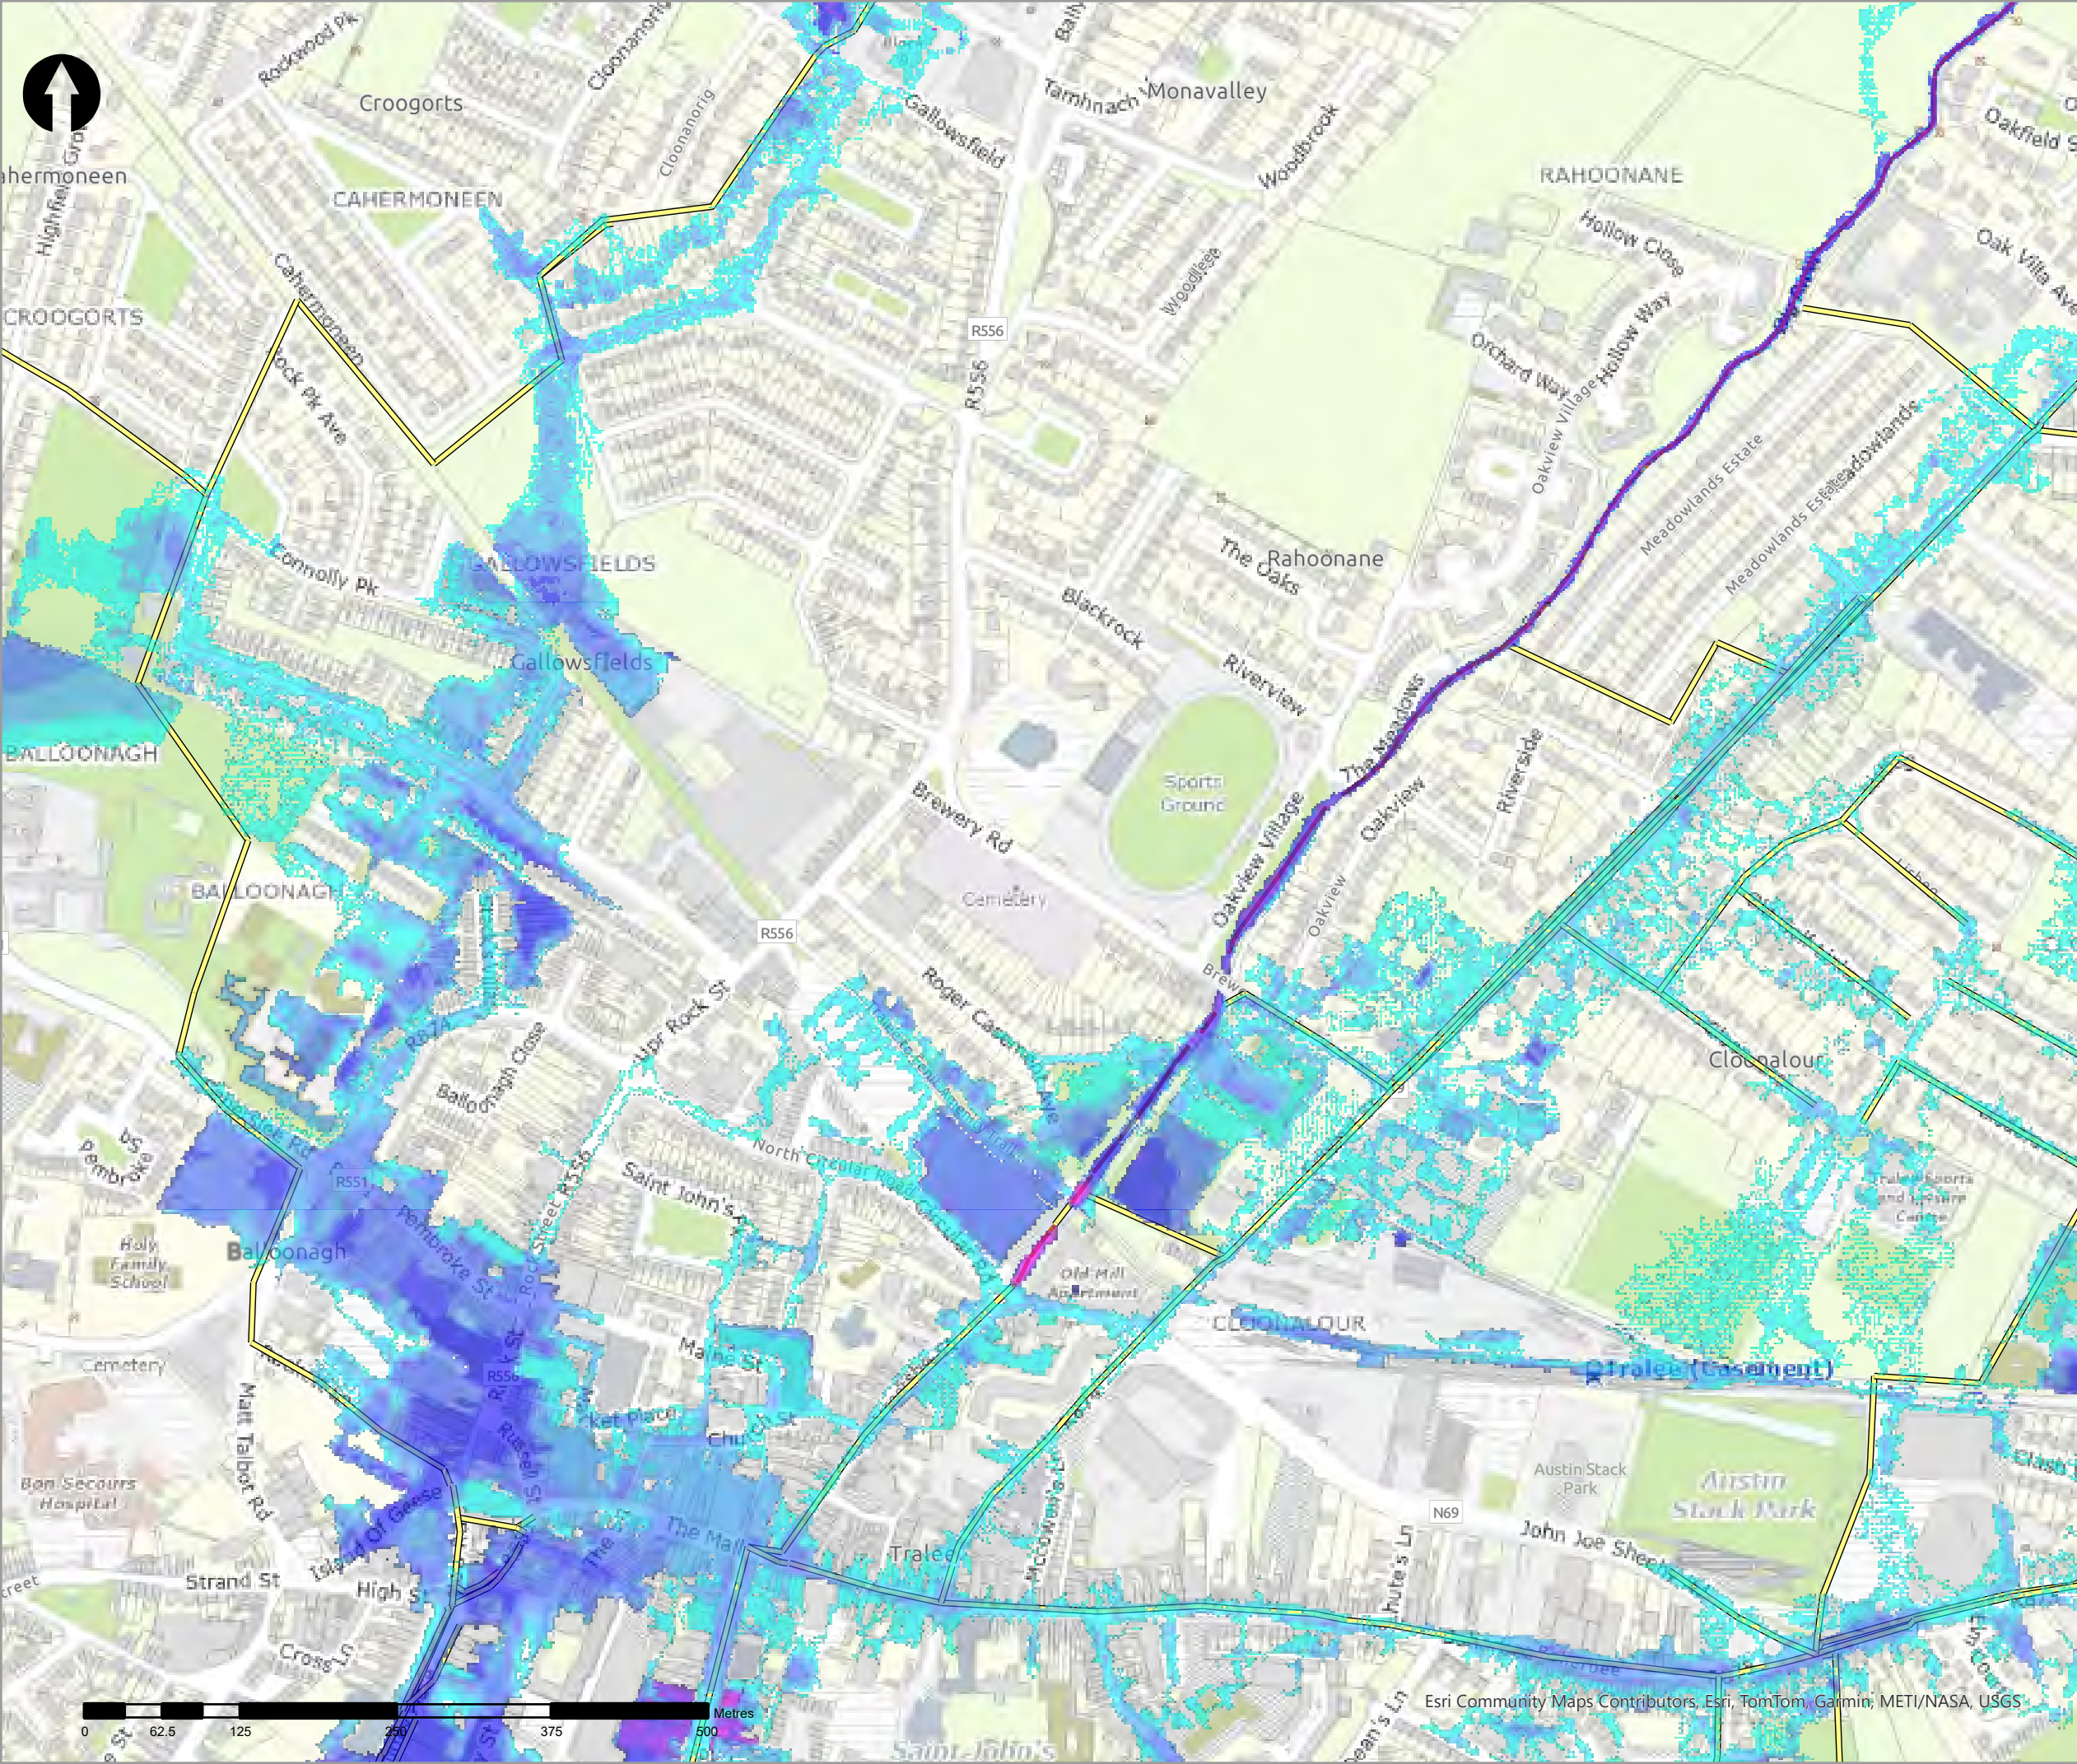

- Legend
- 0.1% AEP Fluvial Depth
- 0 - 0.1m
 - 0.1 - 0.25m
 - 0.25 - 0.5m
 - 0.5 - 1m
 - 1.0 - 1.5m
 - 1.5 - 2m
 - >2m
- Modelled River Centreline
- Modelled Drainage
- Embankment
- Wall

rev	ammdments	drawn	date
-----	-----------	-------	------



Elmwood House T +44(0) 28 90 667914
74 Boucher Road F +44(0) 28 90 668286
Belfast W www.rpsgroup.com/ireland
BT12 6RZ E ireland@rpsgroup.com

CLIENT



OPW

Óigín na nEolas
Office of Public Works



PROJECT
Tralee Flood Relief Scheme

TITLE
Tralee Depth Mapping 0.1% AEP Fluvial

Project Number	Sheet Size	Drawing Scale
MCW1082	A3	1:5,000

Drawing Number	Datum
Dep_F_C_1000_10	ITM

Drawn by	Status	Revision
RC	Final	01

Checked By	Approved By	Date
AS	AS	05/06/2025

Esri Community Maps Contributors, Esri, TomTom, Garmin, METI/NASA, USGS



- Legend
- 0.1% AEP Fluvial Depth
- 0 - 0.1m
 - 0.1 - 0.25m
 - 0.25 - 0.5m
 - 0.5 - 1m
 - 1.0 - 1.5m
 - 1.5 - 2m
 - >2m
- Modelled River Centreline
- Modelled Drainage
- Embankment
- Wall

rev	ammdments	drawn	date
-----	-----------	-------	------



Elmwood House T +44(0) 28 90 667914
74 Boucher Road F +44(0) 28 90 668286
Belfast W www.rpsgroup.com/ireland
BT12 6RZ E ireland@rpsgroup.com

CLIENT



OPW

Oifig na nObanna Pobla
Office of Public Works



PROJECT	Tralee Flood Relief Scheme
---------	----------------------------


TITLE	Tralee Depth Mapping 0.1% AEP Fluvial
-------	--

Project Number	Sheet Size	Drawing Scale
MCW1082	A3	1:5,000

Drawing Number	Datum
Dep_F_C_1000_11	ITM

Drawn by	Status	Revision
RC	Final	01

Checked By	Approved By	Date
AS	AS	05/06/2025

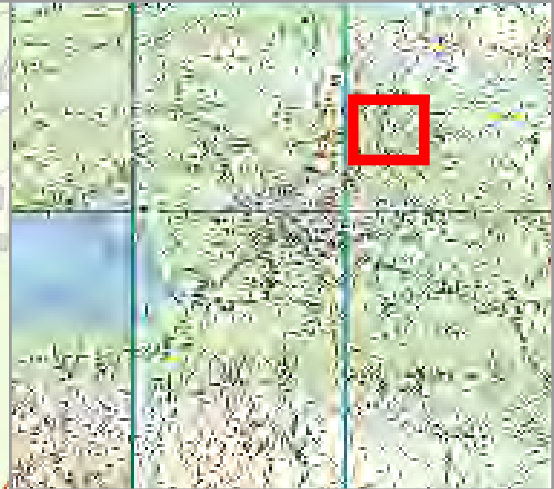

Legend

0.1% AEP Fluvial Depth

- 0 - 0.1m
- 0.1 - 0.25m
- 0.25 - 0.5m
- 0.5 - 1m
- 1.0 - 1.5m
- 1.5 - 2m
- >2m

Modelled River Centreline

Modelled Drainage

Embankment

Wall

rev	ammendments	drawn	date
-----	-------------	-------	------



rps
A TETRA TECH COMPANY

Elmwood House T +44(0) 28 90 667914
74 Boucher Road F +44(0) 28 90 668286
Belfast W www.rpsgroup.com/ireland
BT12 6RZ E ireland@rpsgroup.com

CLIENT



OPW
Oifig na hOibreacha Poiblí
Office of Public Works





PROJECT

Tralee Flood Relief Scheme

TITLE

Tralee Depth Mapping
0.1% AEP Fluvial

Project Number	Sheet Size	Drawing Scale
MCW1082	A3	1:5,000
Drawing Number Dep_F_C_1000_12		Datum ITM
Drawn by RC	Status Final	Revision 01
Checked By AS	Approved By AS	Date 05/06/2025

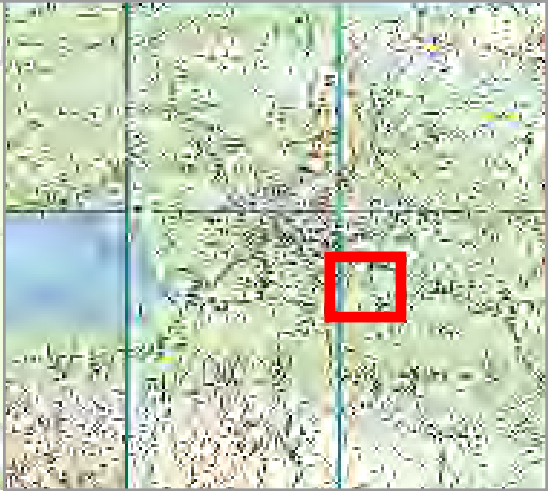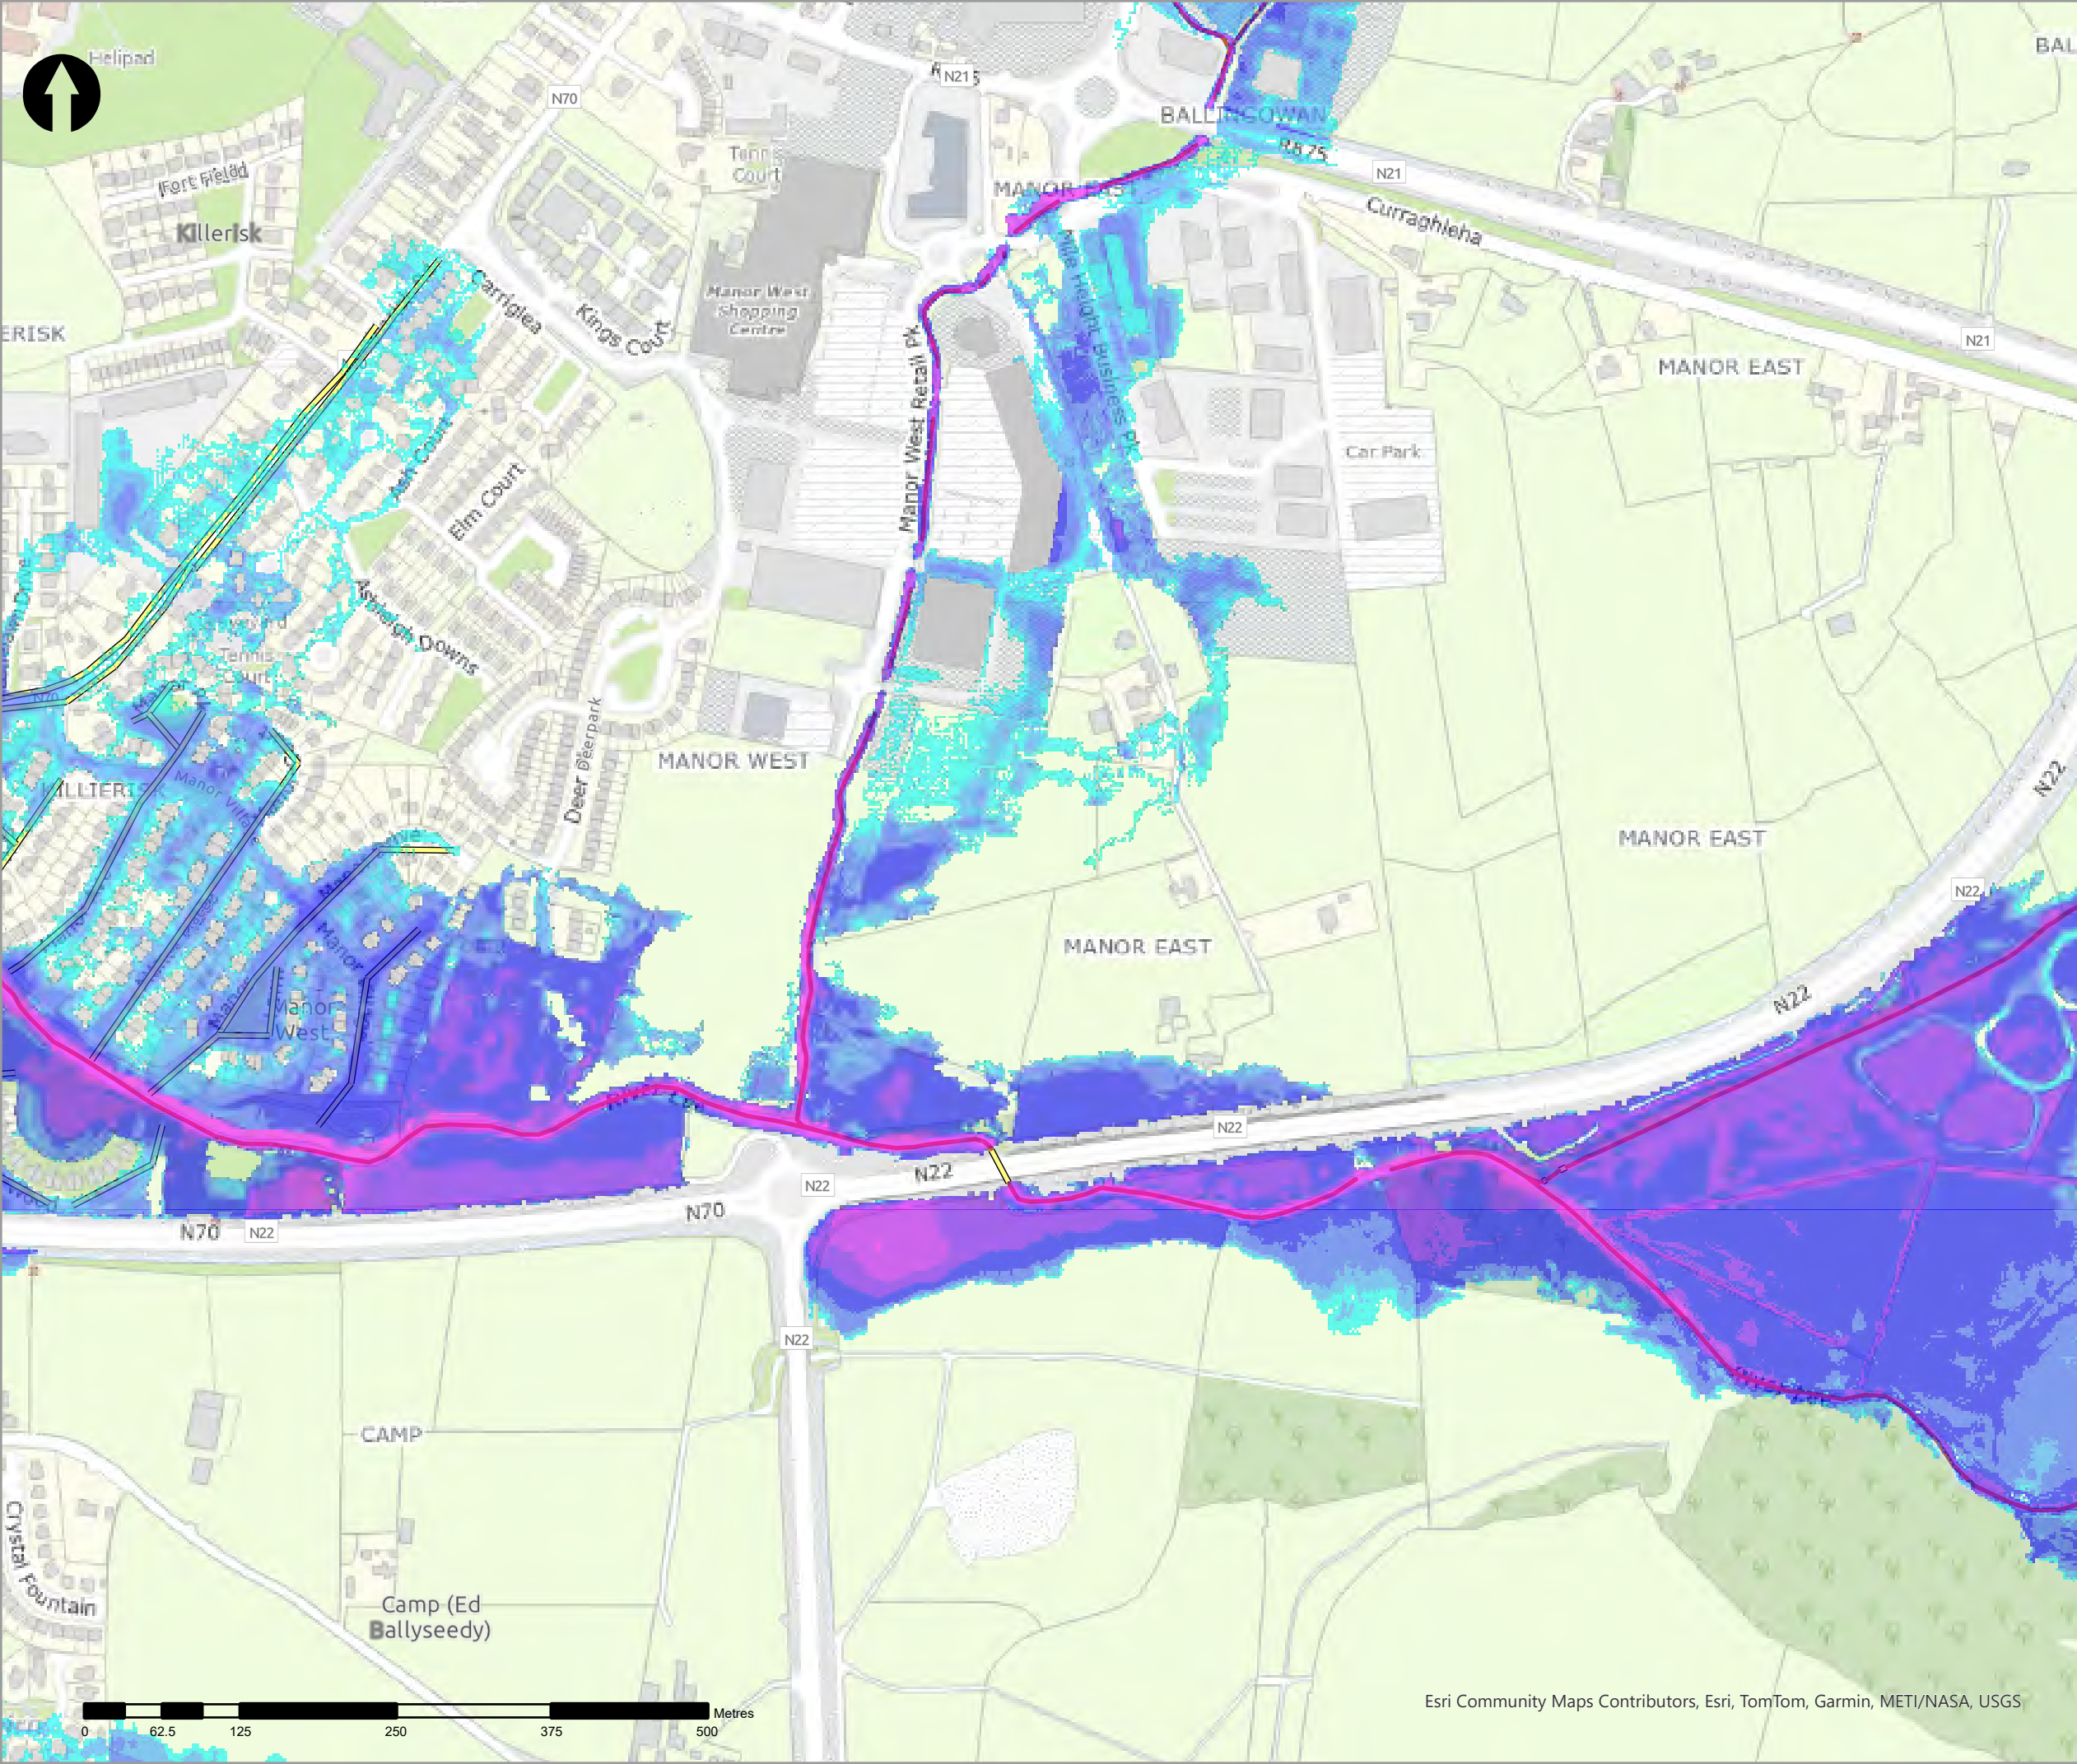

- Legend
- 0.1% AEP Fluvial Depth
- 0 - 0.1m
 - 0.1 - 0.25m
 - 0.25 - 0.5m
 - 0.5 - 1m
 - 1.0 - 1.5m
 - 1.5 - 2m
 - >2m
- Modelled River Centreline
- Modelled Drainage
- Embankment
- Wall

rev	amendments	drawn	date



Elmwood House T +44(0) 28 90 667914
74 Boucher Road F +44(0) 28 90 668286
Belfast W www.rpsgroup.com/ireland
BT12 6RZ E ireland@rpsgroup.com

CLIENT



OPW

Óigín na nEalaíona Poiblí
Office of Public Works




PROJECT



Tralee Flood Relief Scheme

TITLE

Tralee Depth Mapping
0.1% AEP Fluvial

Project Number	Sheet Size	Drawing Scale
MCW1082	A3	1:5,000
Drawing Number Dep_F_C_1000_13		Datum ITM
Drawn by RC	Status Final	Revision 01
Checked By AS	Approved By AS	Date 05/06/2025

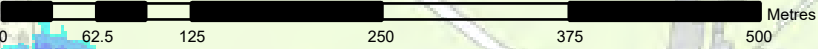

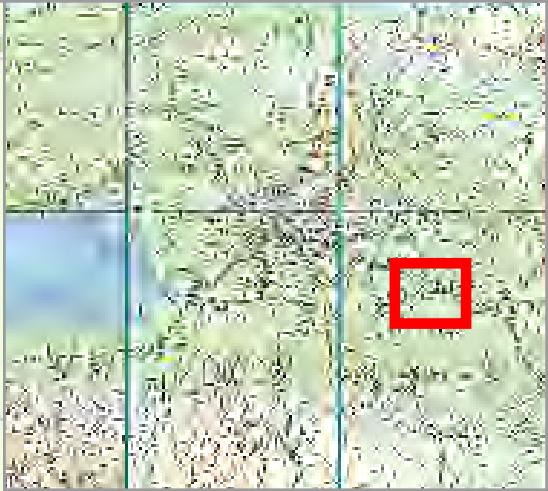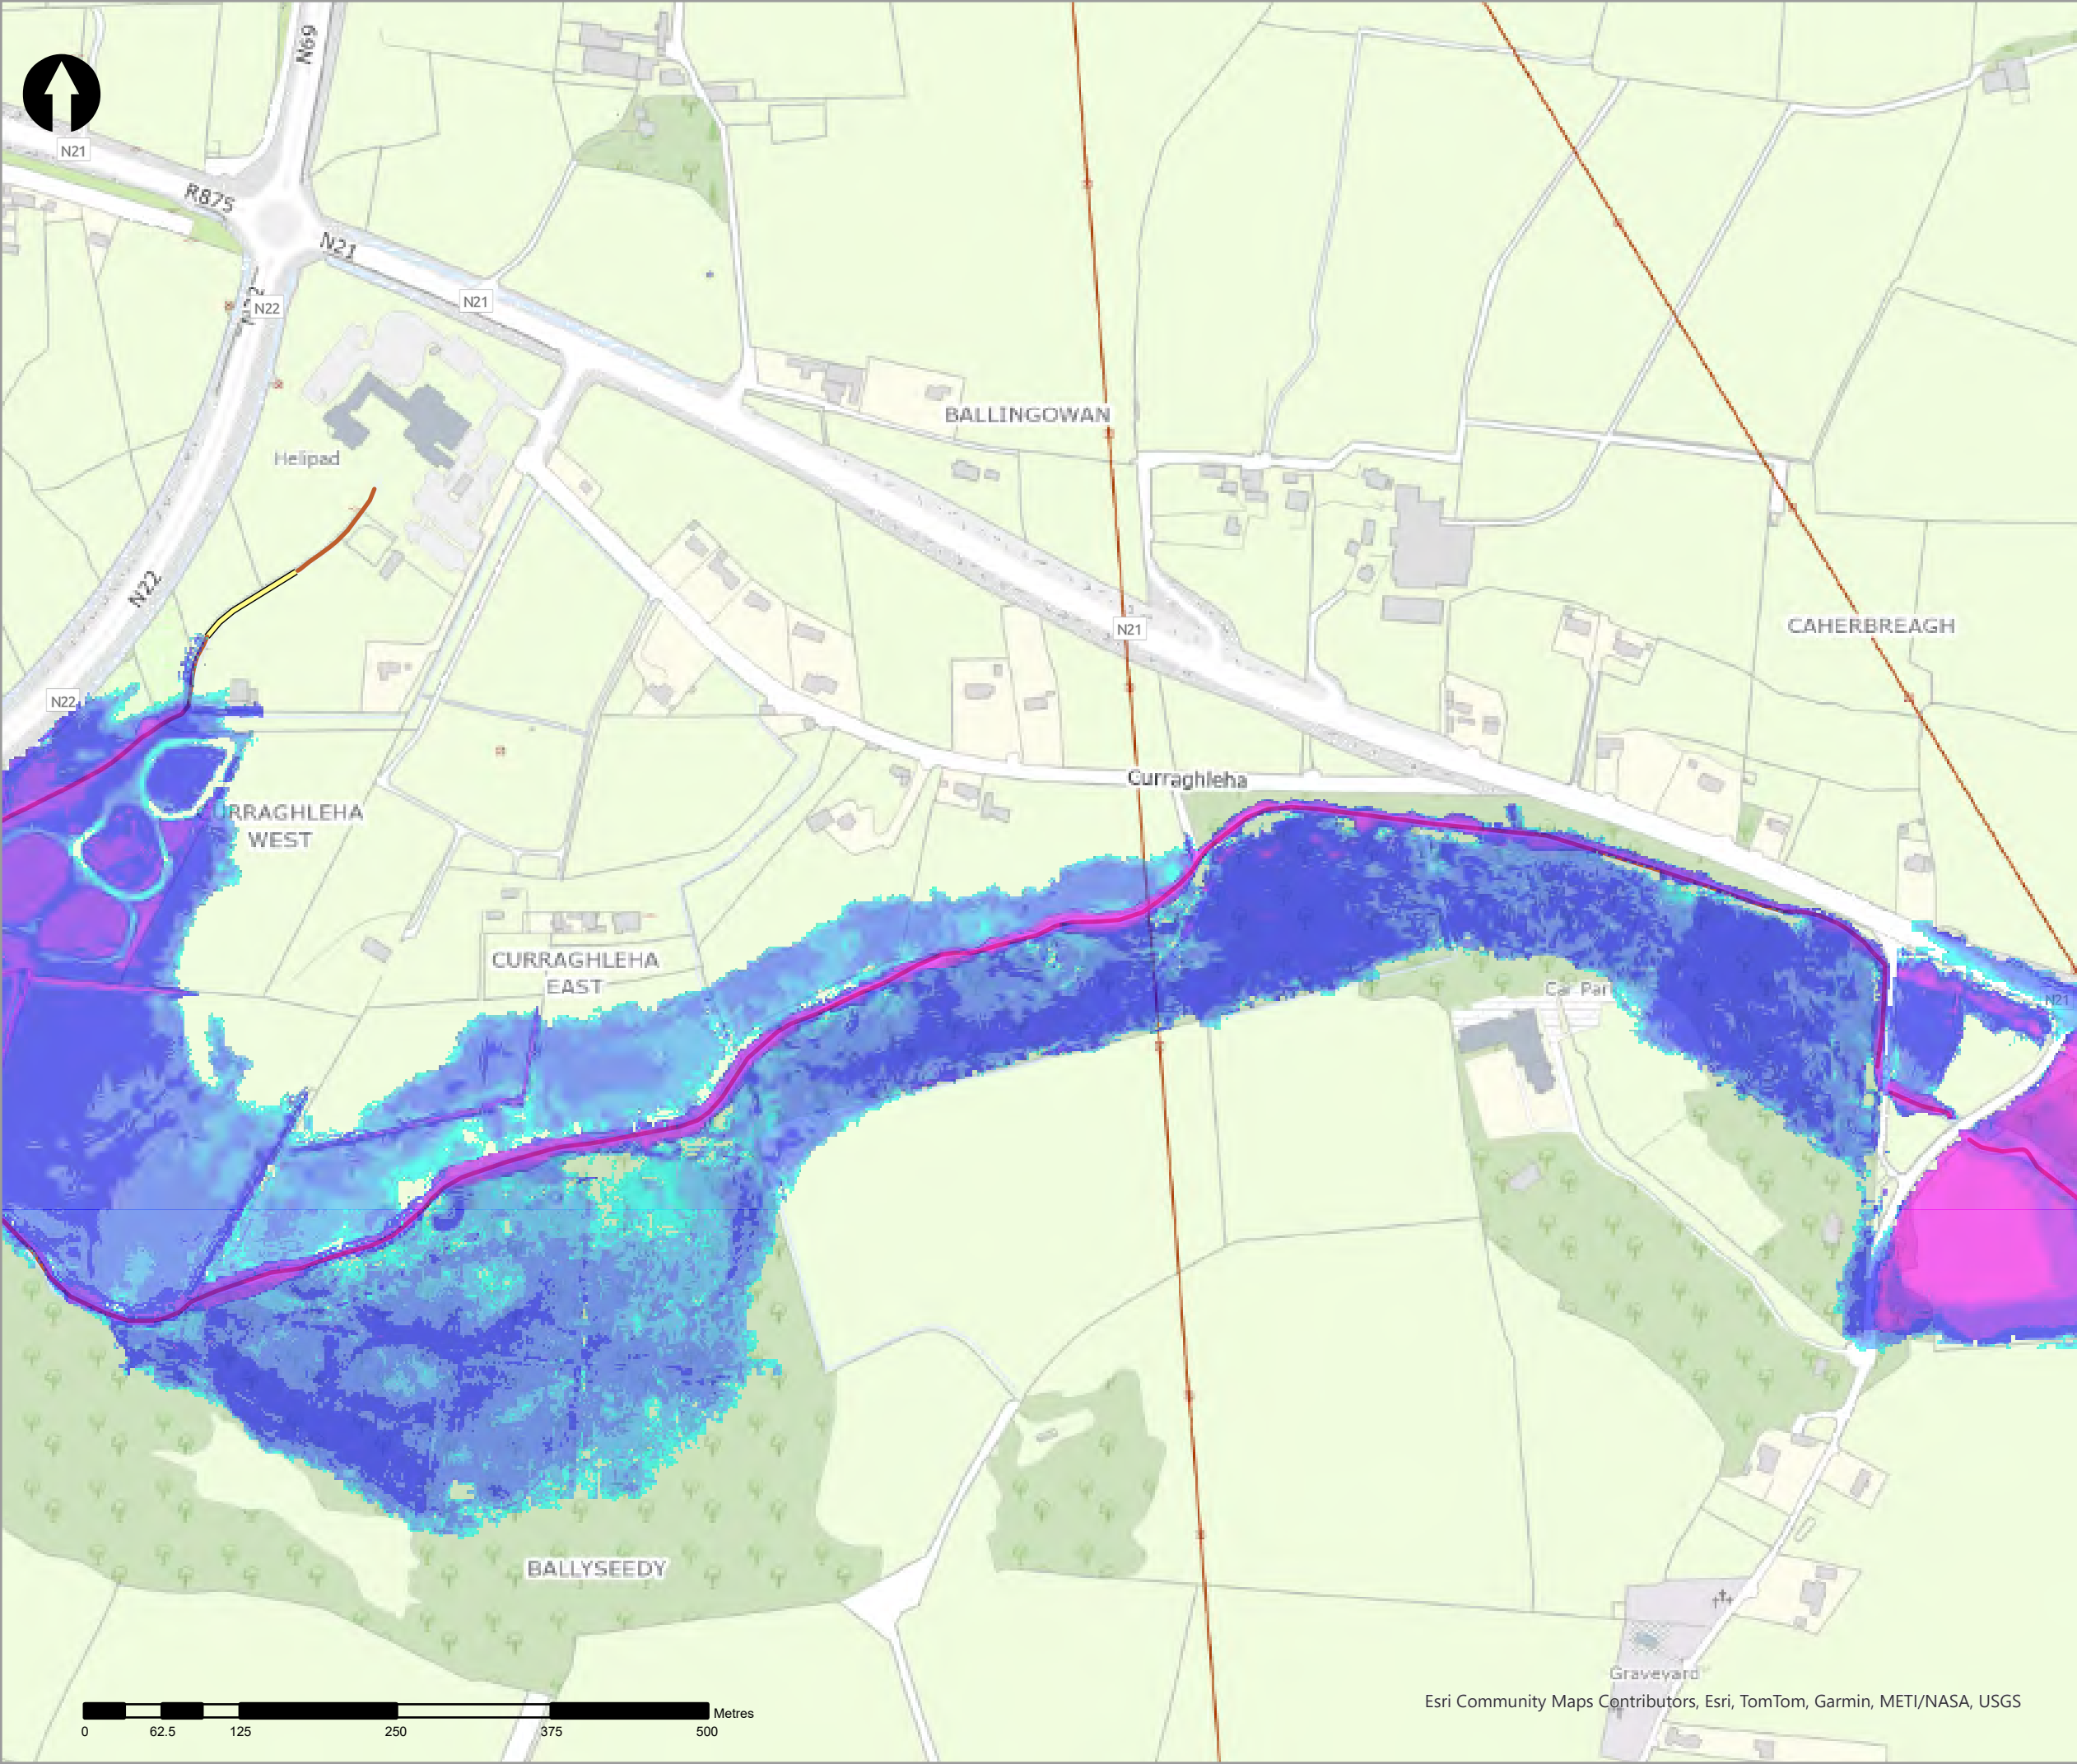

- Legend
- 0.1% AEP Fluvial Depth
- 0 - 0.1m
 - 0.1 - 0.25m
 - 0.25 - 0.5m
 - 0.5 - 1m
 - 1.0 - 1.5m
 - 1.5 - 2m
 - >2m
- Modelled River Centreline
- Modelled Drainage
- Embankment
- Wall

rev	ammdments	drawn	date
-----	-----------	-------	------



Elmwood House T +44(0) 28 90 667914
74 Boucher Road F +44(0) 28 90 668286
Belfast W www.rpsgroup.com/ireland
BT12 6RZ E ireland@rpsgroup.com

CLIENT



OPW

Óifig na hOibreacha Poiblí
Office of Public Works



PROJECT	Tralee Flood Relief Scheme
---------	----------------------------


TITLE	Tralee Depth Mapping 0.1% AEP Fluvial
-------	--



Project Number	Sheet Size	Drawing Scale
MCW1082	A3	1:5,000

Drawing Number	Datum
Dep_F_C_1000_14	ITM

Drawn by	Status	Revision
RC	Final	01

Checked By	Approved By	Date
AS	AS	05/06/2025

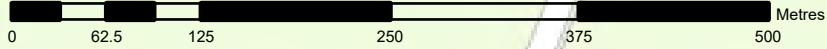

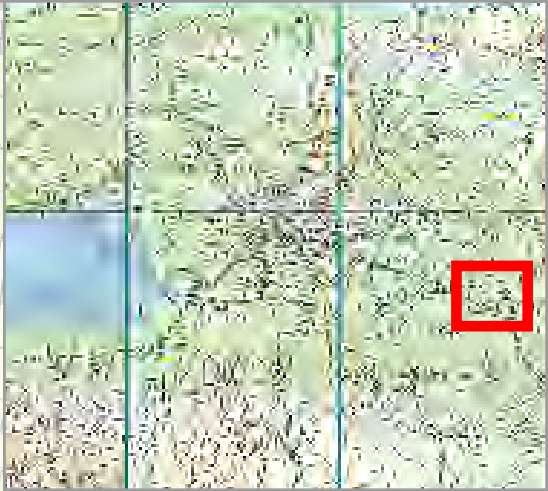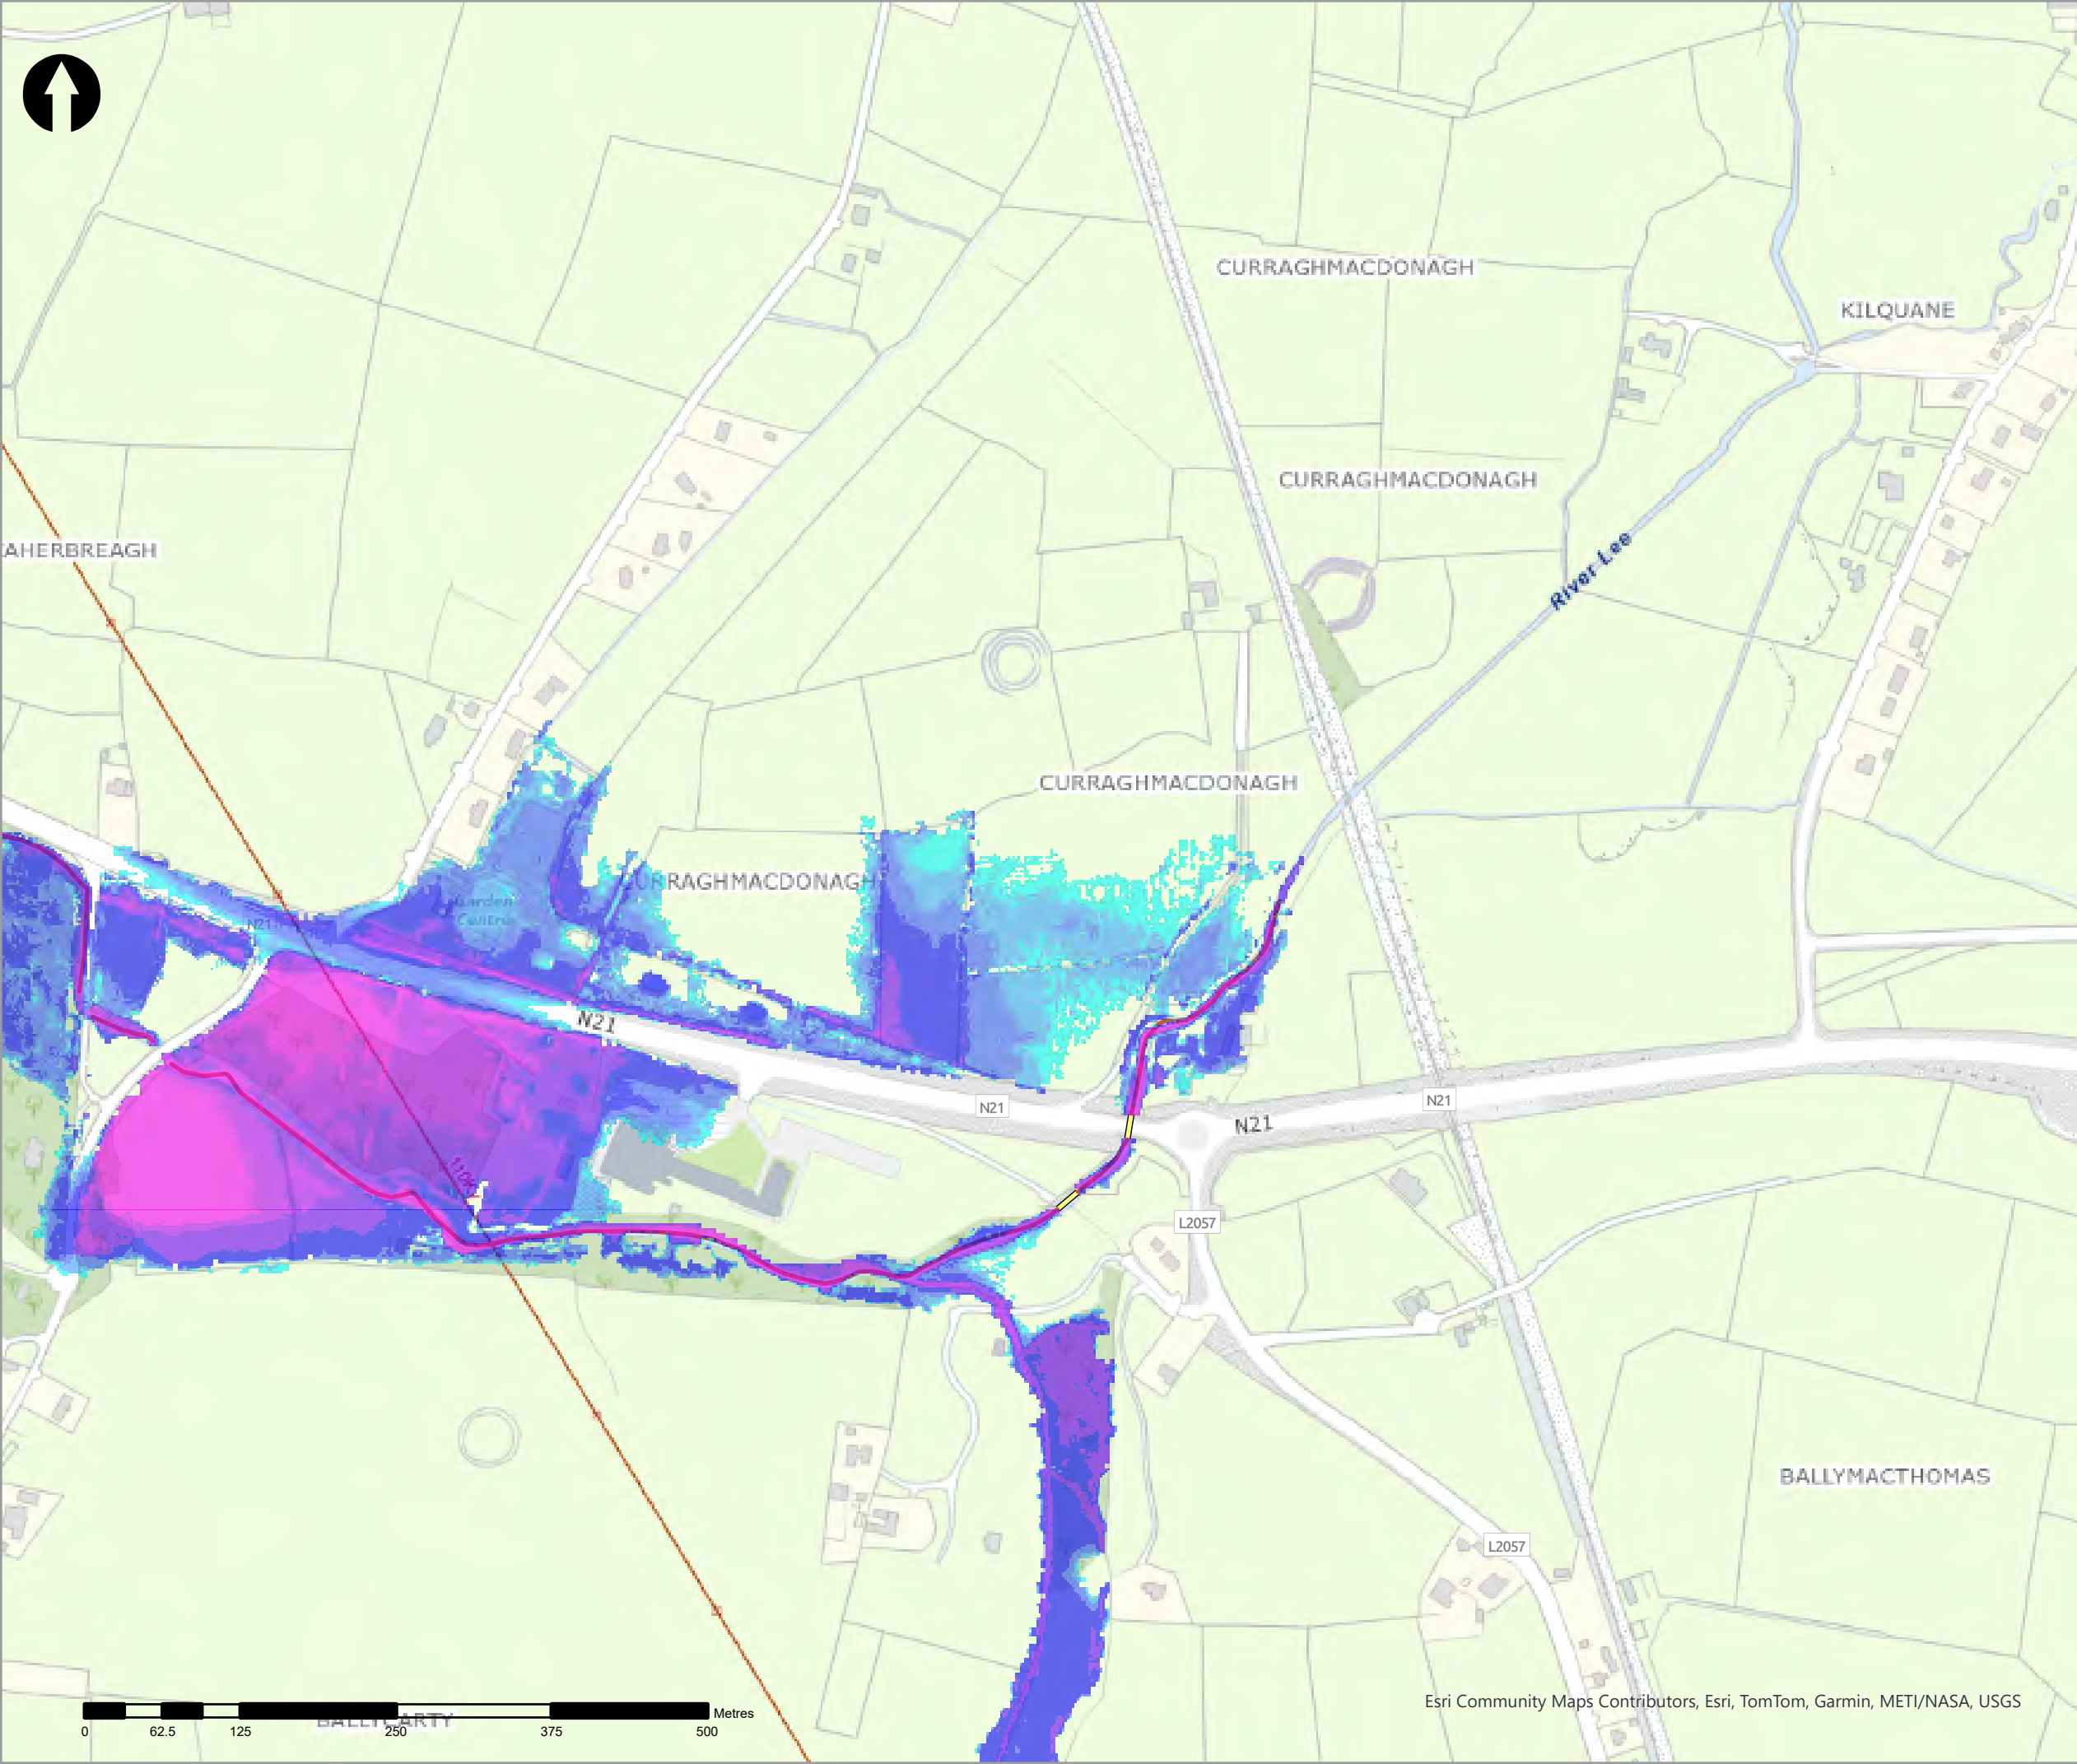

- Legend
- 0.1% AEP Fluvial Depth
- 0 - 0.1m
 - 0.1 - 0.25m
 - 0.25 - 0.5m
 - 0.5 - 1m
 - 1.0 - 1.5m
 - 1.5 - 2m
 - >2m
- Modelled River Centreline
- Modelled Drainage
- Embankment
- Wall

rev	ammendments	drawn	date
-----	-------------	-------	------

rps A TETRA TECH COMPANY
Elmwood House T +44(0) 28 90 667914
74 Boucher Road F +44(0) 28 90 668286
Belfast W www.rpsgroup.com/ireland
BT12 6RZ E ireland@rpsgroup.com

CLIENT

 **OPW** Óifig na hOibreacha Poiblí
Office of Public Works



PROJECT

Tralee Flood Relief Scheme

TITLE


Tralee Depth Mapping
0.1% AEP Fluvial



Project Number	Sheet Size	Drawing Scale
MCW1082	A3	1:5,000

Drawing Number	Datum
Dep_F_C_1000_15	ITM

Drawn by	Status	Revision
RC	Final	01

Checked By	Approved By	Date
AS	AS	05/06/2025

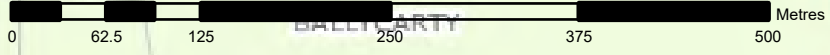

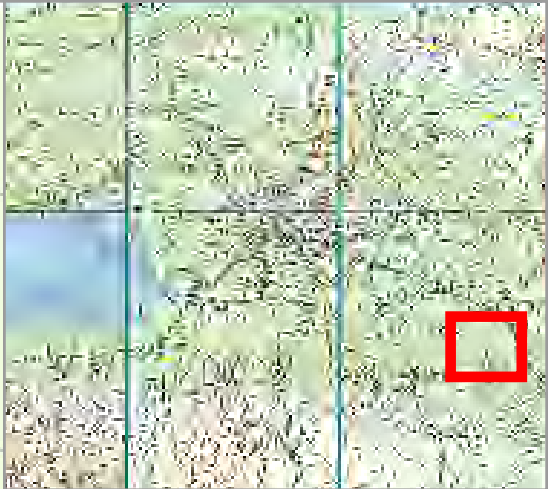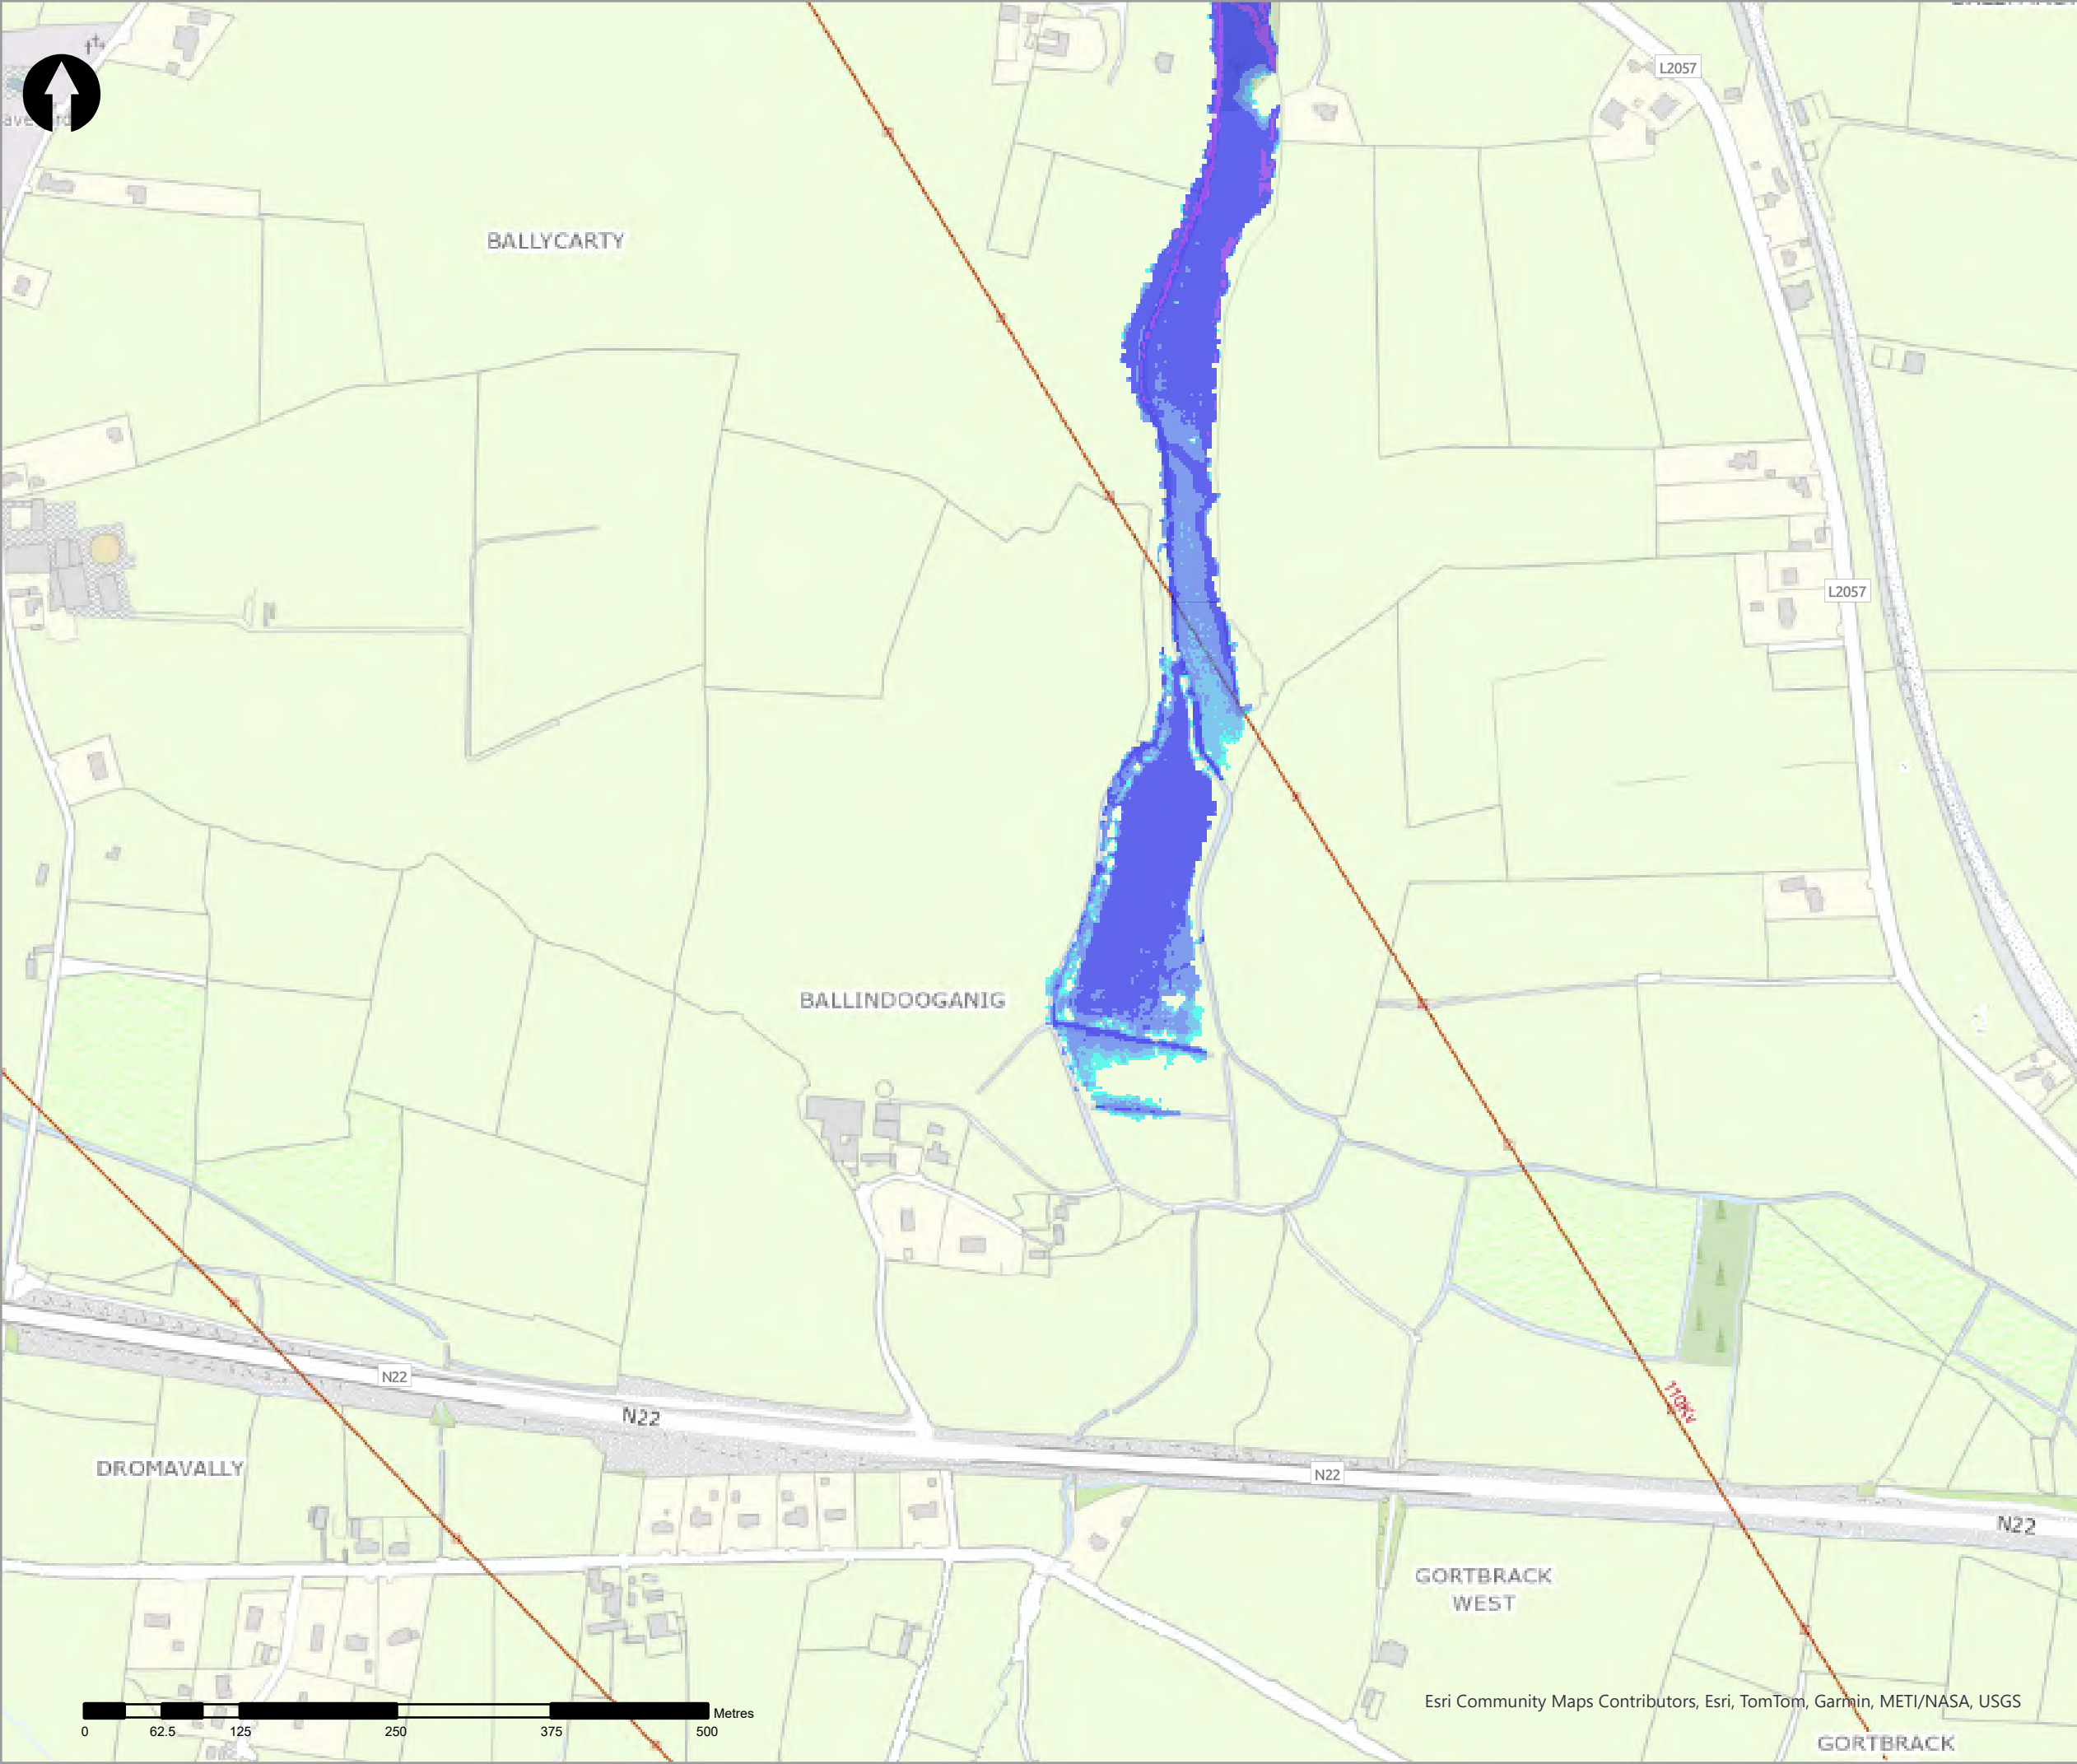

Legend

0.1% AEP Fluvial Depth

- 0 - 0.1m
- 0.1 - 0.25m
- 0.25 - 0.5m
- 0.5 - 1m
- 1.0 - 1.5m
- 1.5 - 2m
- >2m

Modelled River Centreline

Modelled Drainage

Embankment

Wall

rev	ammendments	drawn	date
-----	-------------	-------	------



Elmwood House T +44(0) 28 90 667914
74 Boucher Road F +44(0) 28 90 668286
Belfast W www.rpsgroup.com/ireland
BT12 6RZ E ireland@rpsgroup.com

CLIENT



OPW

Óigín na n-Obairacha Poiblí
Office of Public Works



PROJECT

Tralee Flood Relief Scheme

TITLE

Tralee Depth Mapping
0.1% AEP Fluvial



Project Number	Sheet Size	Drawing Scale
MCW1082	A3	1:5,000

Drawing Number	Datum
Dep_F_C_1000_16	ITM

Drawn by	Status	Revision
RC	Final	01

Checked By	Approved By	Date
AS	AS	05/06/2025

Esri Community Maps Contributors, Esri, TomTom, Garmin, METI/NASA, USGS

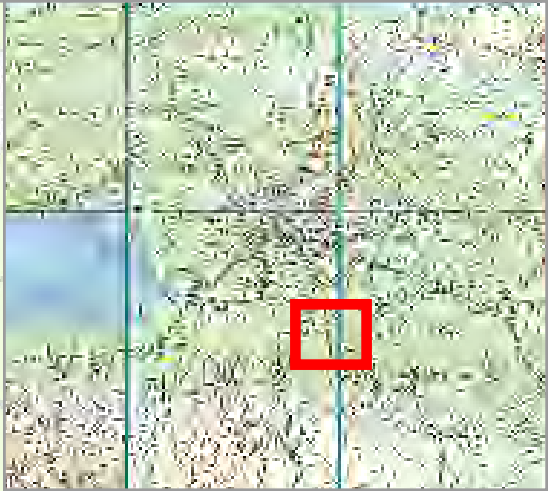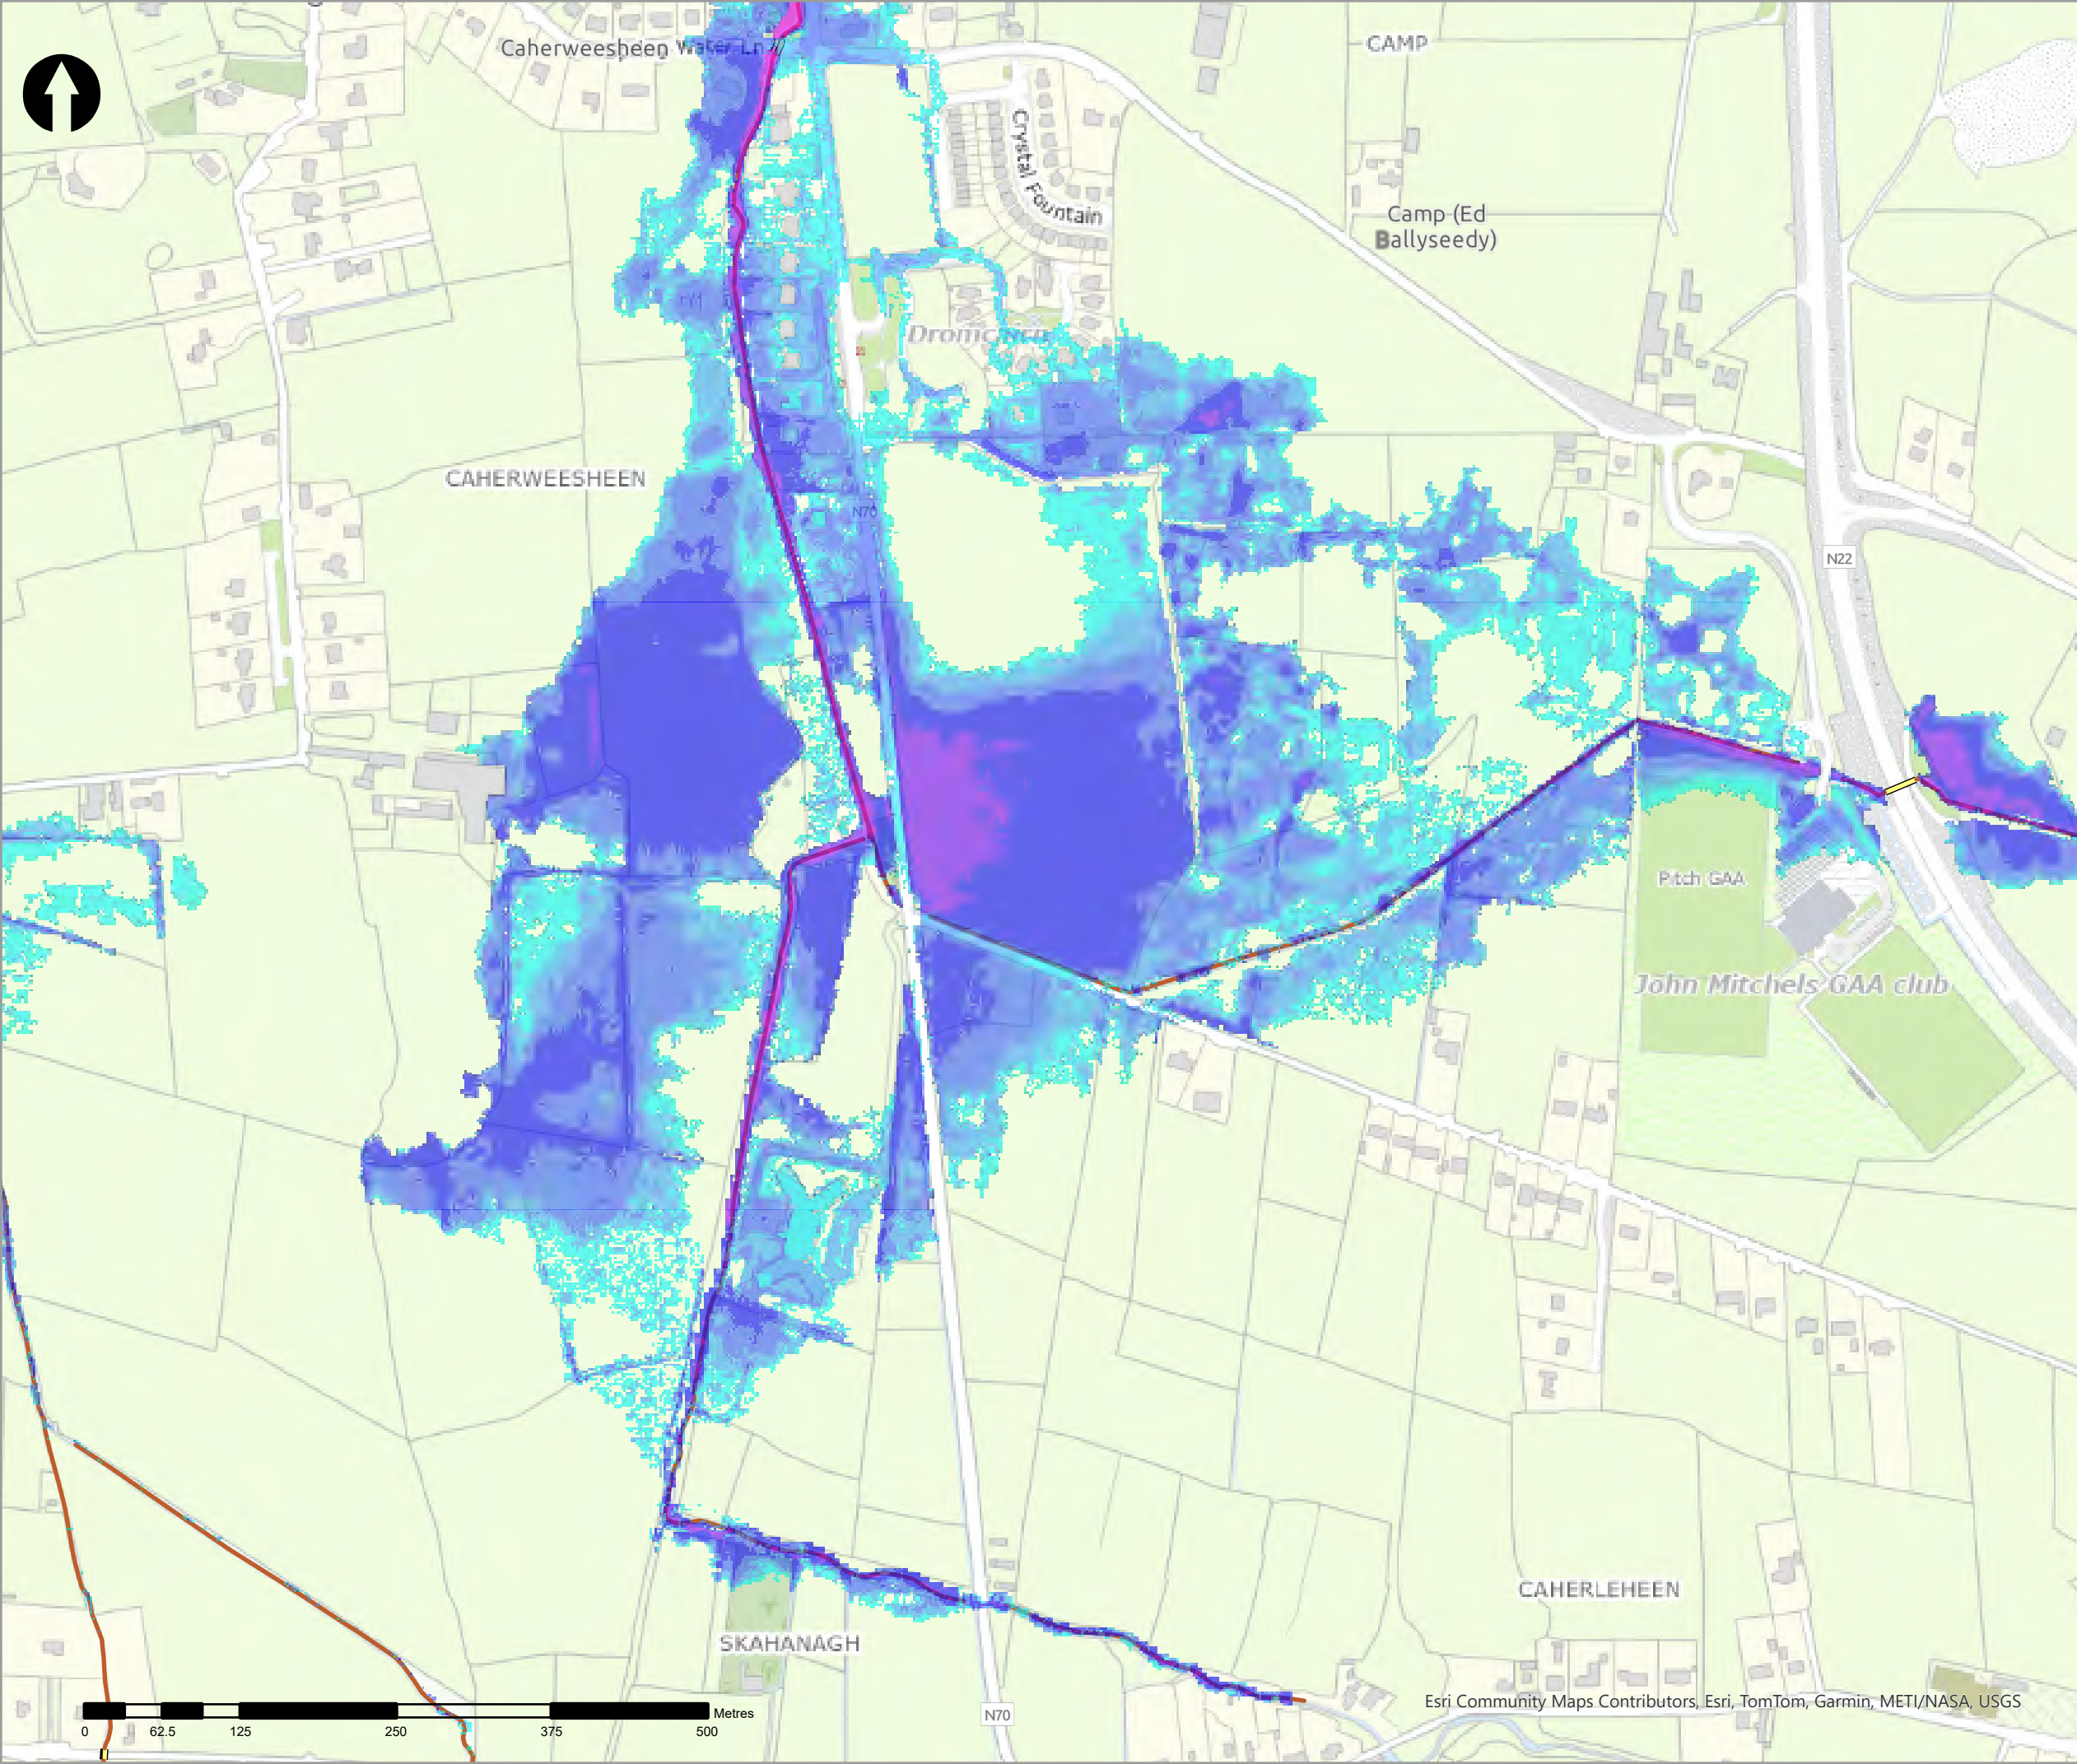

- Legend
- 0.1% AEP Fluvial Depth
- 0 - 0.1m
 - 0.1 - 0.25m
 - 0.25 - 0.5m
 - 0.5 - 1m
 - 1.0 - 1.5m
 - 1.5 - 2m
 - >2m
- Modelled River Centreline
- Modelled Drainage
- Embankment
- Wall

rev	ammdments	drawn	date
-----	-----------	-------	------



Elmwood House T +44(0) 28 90 667914
74 Boucher Road F +44(0) 28 90 668286
Belfast W www.rpsgroup.com/ireland
BT12 6RZ E ireland@rpsgroup.com

CLIENT



OPW

Óifig na hOibreacha Poiblí
Office of Public Works



PROJECT	Tralee Flood Relief Scheme
---------	----------------------------



TITLE	Tralee Depth Mapping 0.1% AEP Fluvial
-------	--

Project Number	Sheet Size	Drawing Scale
MCW1082	A3	1:5,000

Drawing Number	Datum
Dep_F_C_1000_17	ITM

Drawn by	Status	Revision
RC	Final	01

Checked By	Approved By	Date
AS	AS	05/06/2025

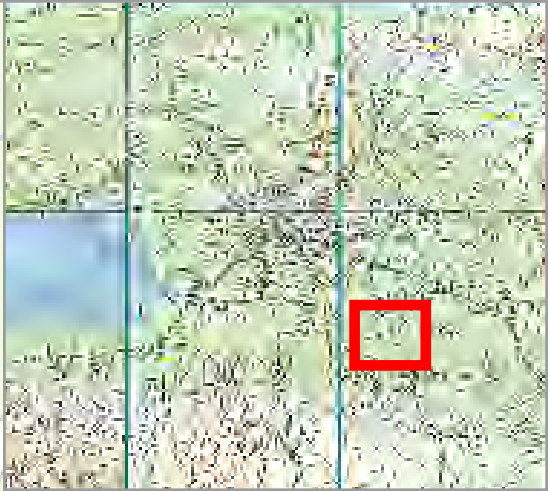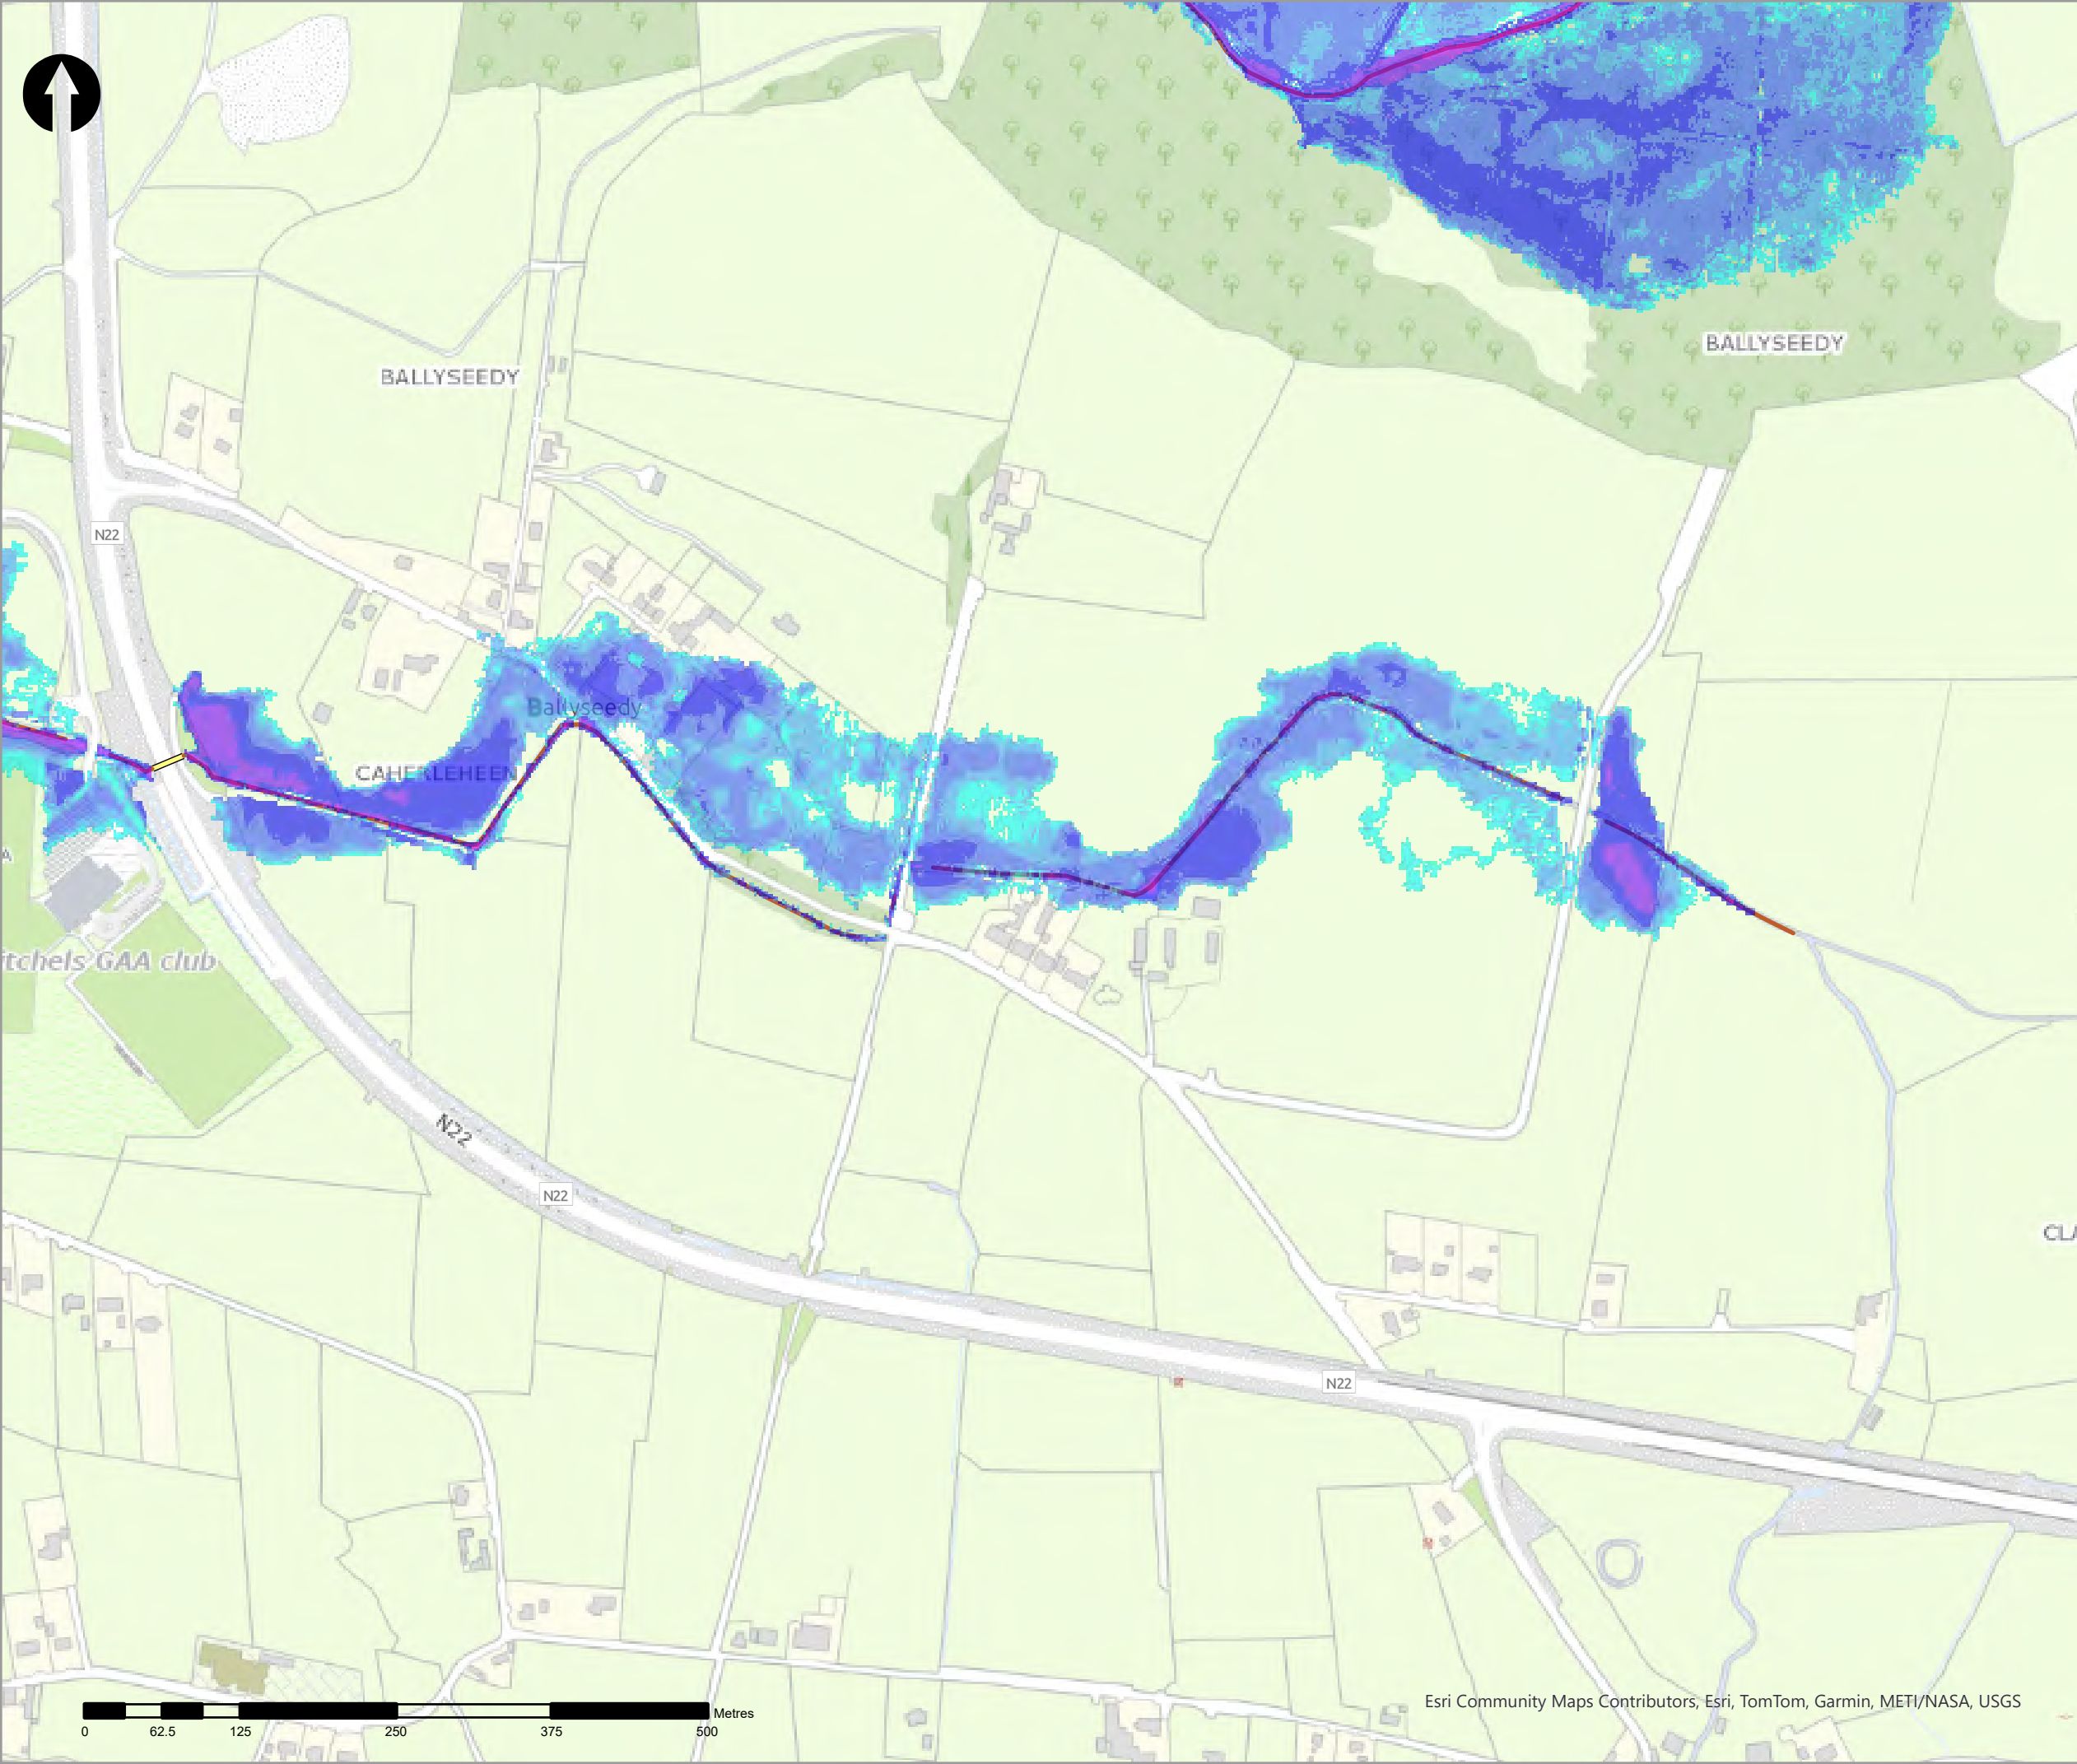

- Legend
- 0.1% AEP Fluvial Depth
- 0 - 0.1m
 - 0.1 - 0.25m
 - 0.25 - 0.5m
 - 0.5 - 1m
 - 1.0 - 1.5m
 - 1.5 - 2m
 - >2m
- Modelled River Centreline
- Modelled Drainage
- Embankment
- Wall

rev	ammdments	drawn	date
-----	-----------	-------	------



Elmwood House T +44(0) 28 90 667914
74 Boucher Road F +44(0) 28 90 668286
Belfast W www.rpsgroup.com/ireland
BT12 6RZ E ireland@rpsgroup.com

CLIENT



OPW

Óigín na n-Obánacha Poiblí
Office of Public Works



PROJECT

Tralee Flood Relief Scheme

TITLE


Tralee Depth Mapping
0.1% AEP Fluvial



Project Number	Sheet Size	Drawing Scale
MCW1082	A3	1:5,000

Drawing Number	Datum
Dep_F_C_1000_18	ITM

Drawn by	Status	Revision
RC	Final	01

Checked By	Approved By	Date
AS	AS	05/06/2025

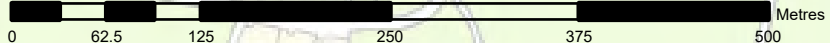

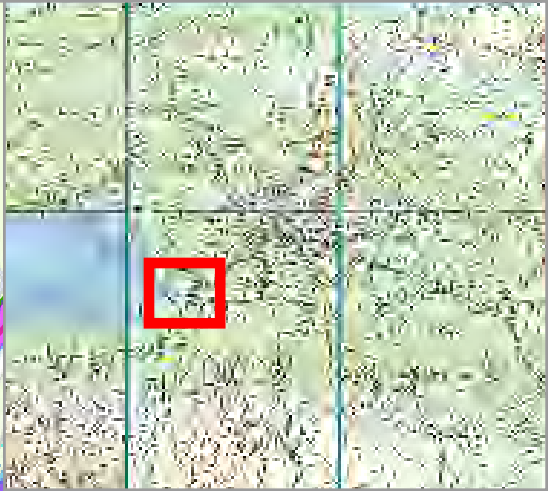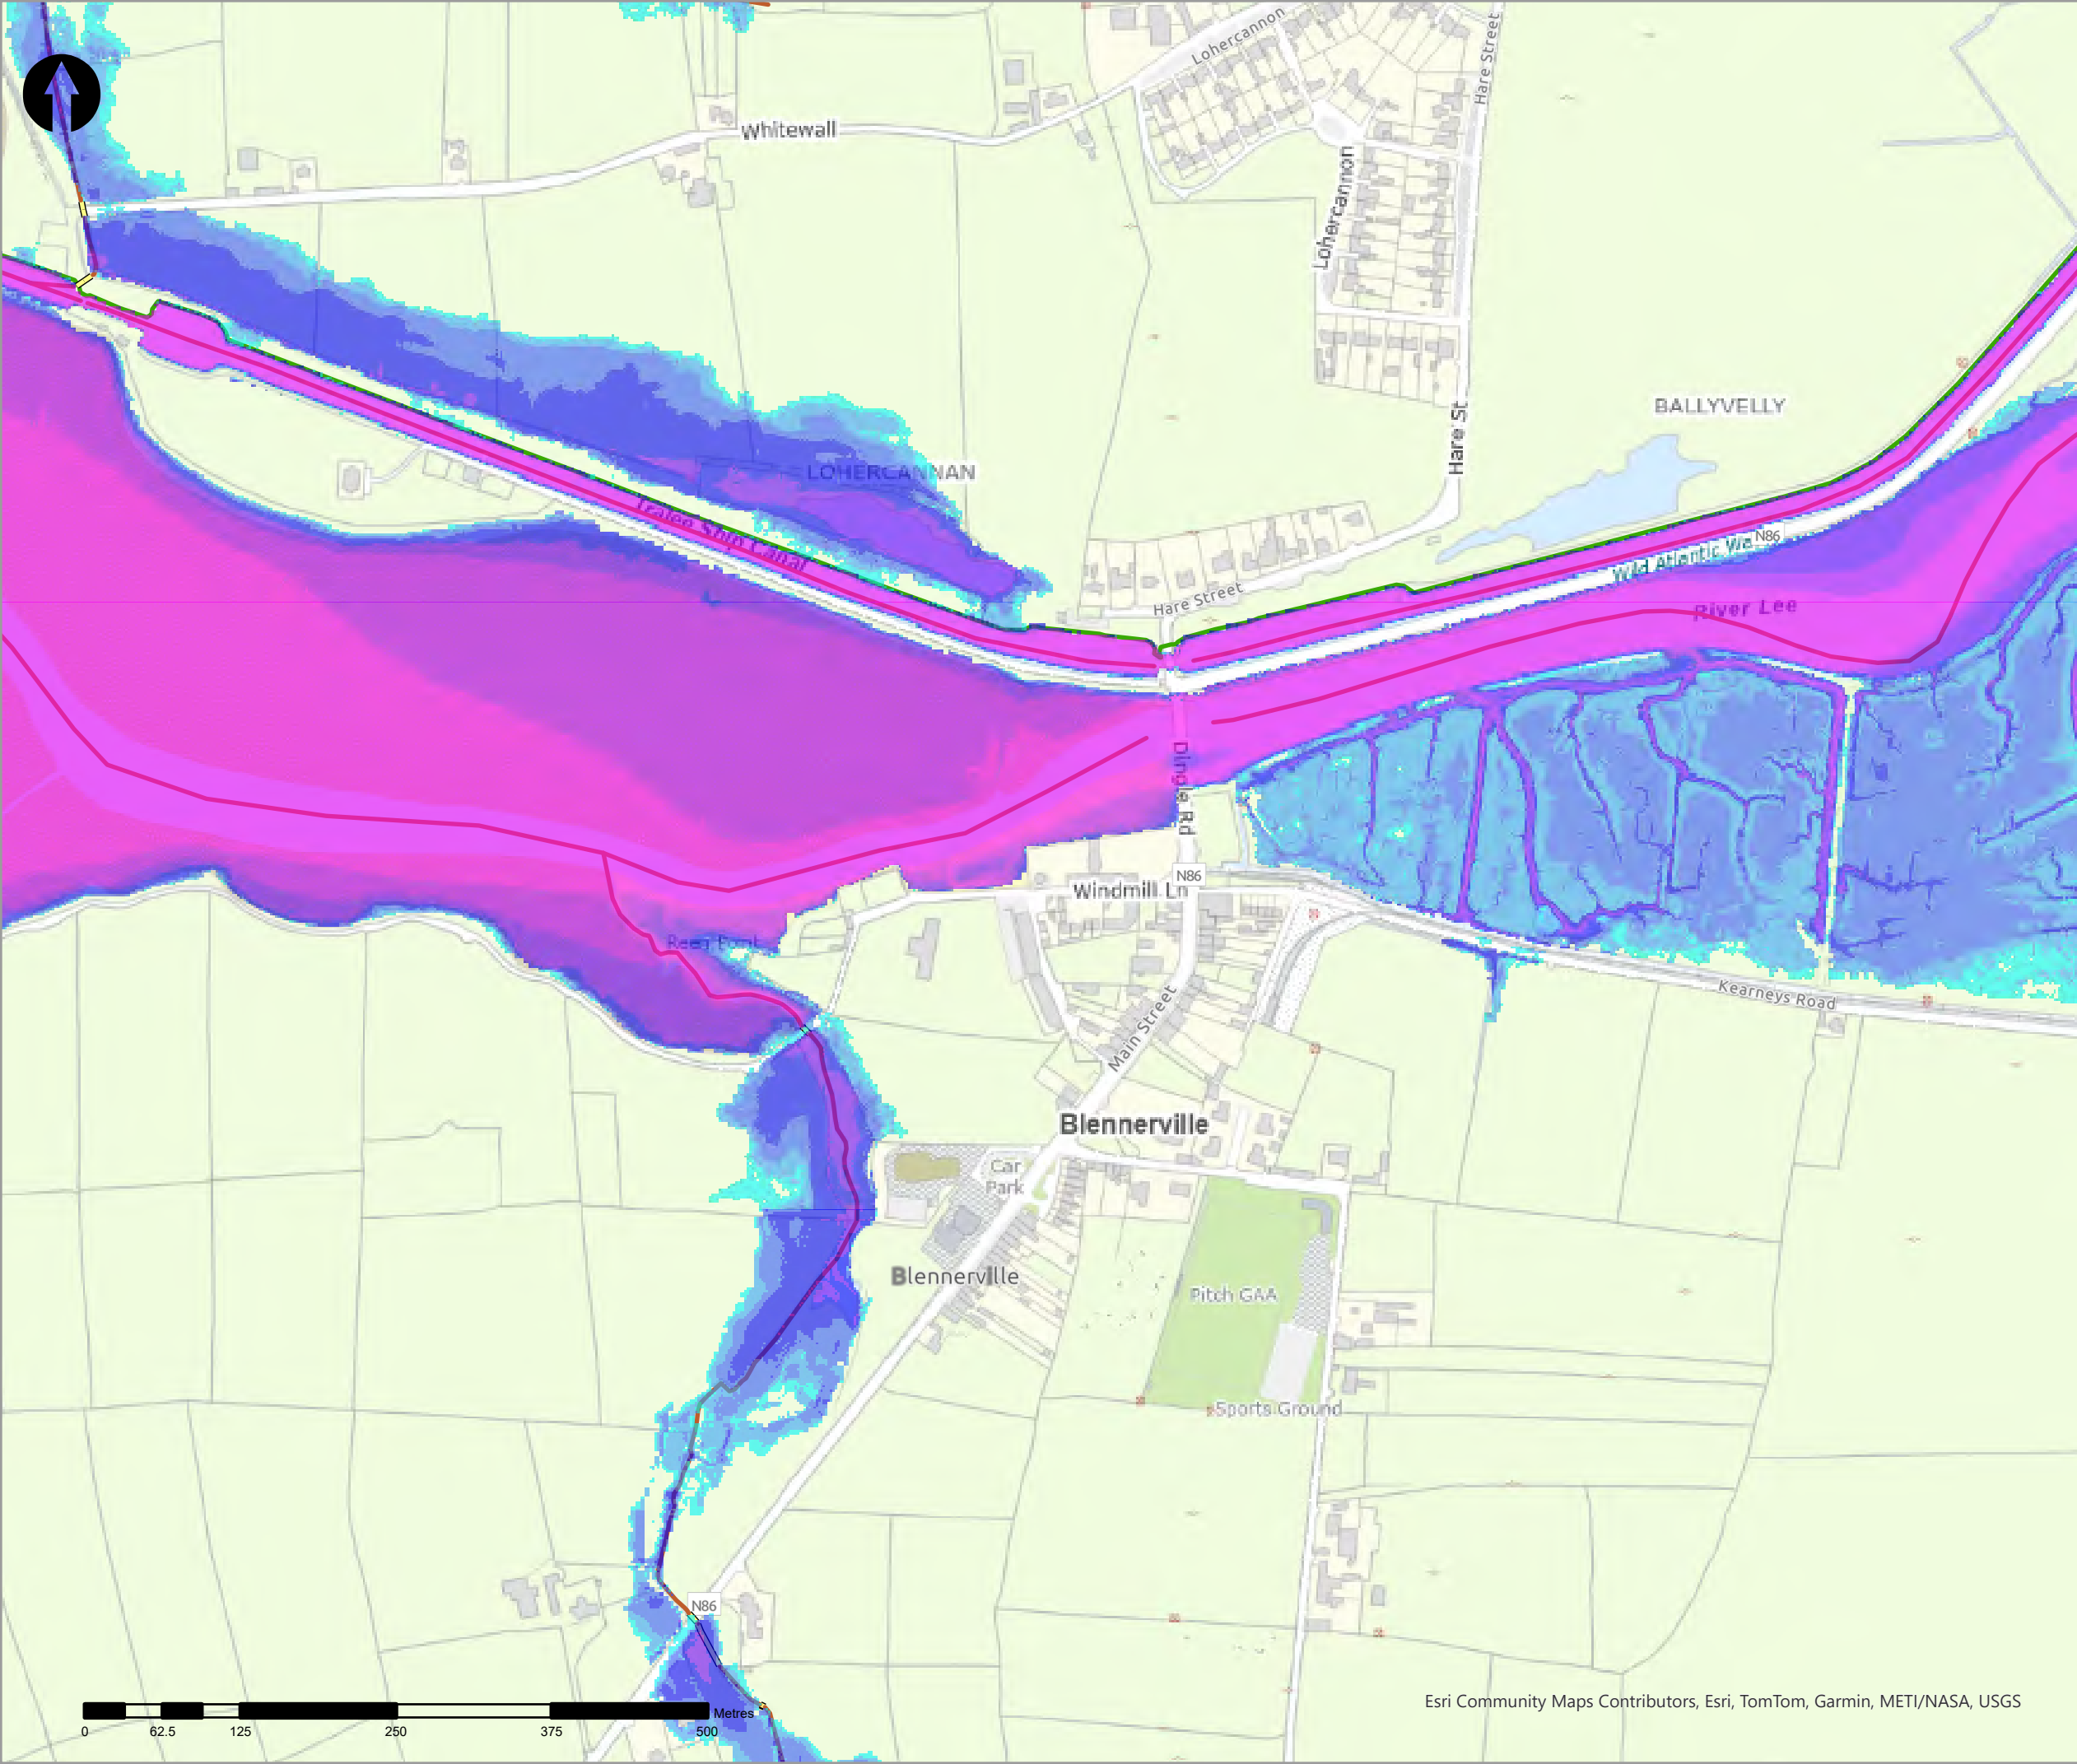

- Legend
- 0.1% AEP Fluvial Depth
- 0 - 0.1m
 - 0.1 - 0.25m
 - 0.25 - 0.5m
 - 0.5 - 1m
 - 1.0 - 1.5m
 - 1.5 - 2m
 - >2m
- Modelled River Centreline
- Modelled Drainage
- Embankment
- Wall

rev	ammdments	drawn	date
-----	-----------	-------	------



Elmwood House T +44(0) 28 90 667914
74 Boucher Road F +44(0) 28 90 668286
Belfast W www.rpsgroup.com/ireland
BT12 6RZ E ireland@rpsgroup.com

CLIENT



OPW

Oifig na nOibreacha Poiblí
Office of Public Works



Coast Guard

PROJECT	Tralee Flood Relief Scheme
---------	----------------------------


TITLE	Tralee Depth Mapping 0.1% AEP Fluvial
-------	--



Project Number	Sheet Size	Drawing Scale
MCW1082	A3	1:5,000

Drawing Number	Datum
Dep_F_C_1000_19	ITM

Drawn by	Status	Revision
RC	Final	01

Checked By	Approved By	Date
AS	AS	05/06/2025

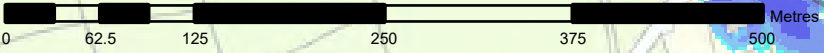

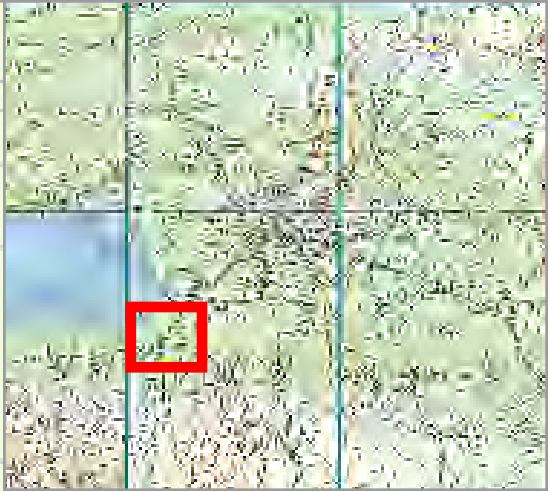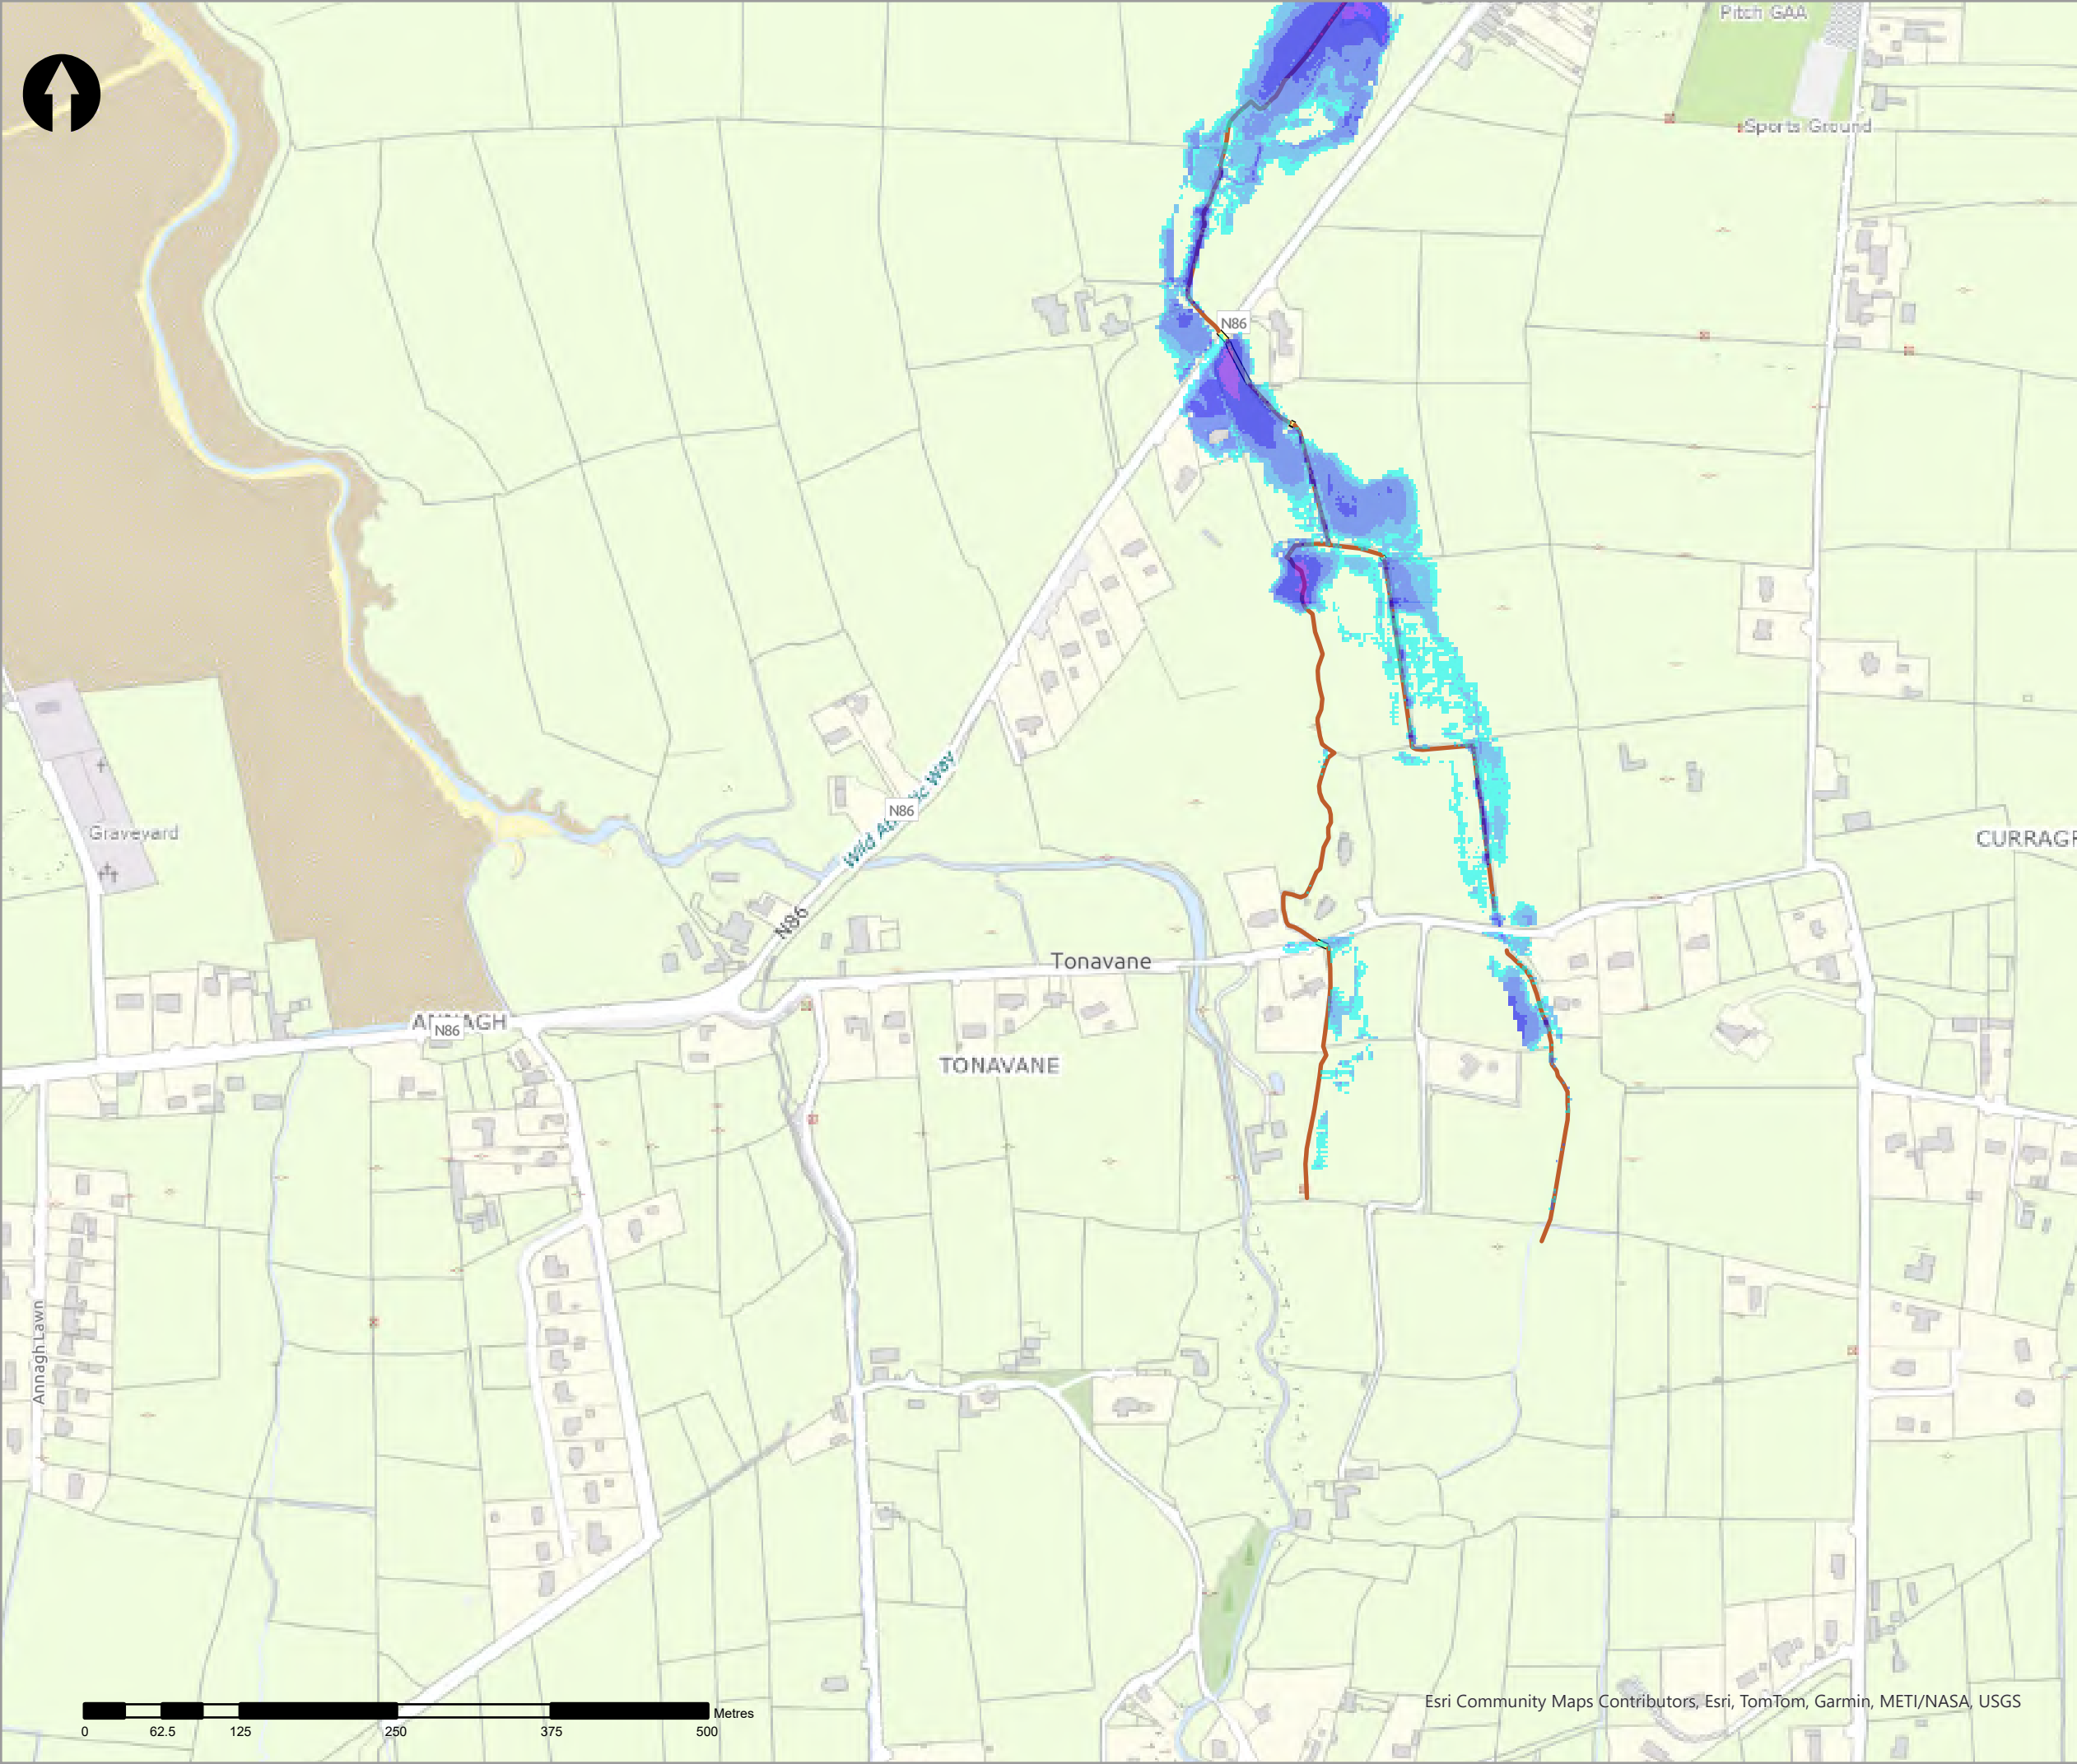

- Legend
- 0.1% AEP Fluvial Depth
- 0 - 0.1m
 - 0.1 - 0.25m
 - 0.25 - 0.5m
 - 0.5 - 1m
 - 1.0 - 1.5m
 - 1.5 - 2m
 - >2m
- Modelled River Centreline
- Modelled Drainage
- Embankment
- Wall

rev	ammendments	drawn	date
-----	-------------	-------	------



Elmwood House T +44(0) 28 90 667914
74 Boucher Road F +44(0) 28 90 668286
Belfast W www.rpsgroup.com/ireland
BT12 6RZ E ireland@rpsgroup.com

CLIENT



OPW

Óigín na nEobánacha Poiblí
Office of Public Works



PROJECT

Tralee Flood Relief Scheme

TITLE


Tralee Depth Mapping
0.1% AEP Fluvial



Project Number	Sheet Size	Drawing Scale
MCW1082	A3	1:5,000

Drawing Number	Datum
Dep_F_C_1000_20	ITM

Drawn by	Status	Revision
RC	Final	01

Checked By	Approved By	Date
AS	AS	05/06/2025

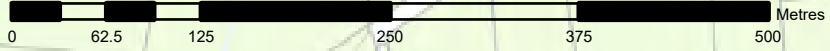

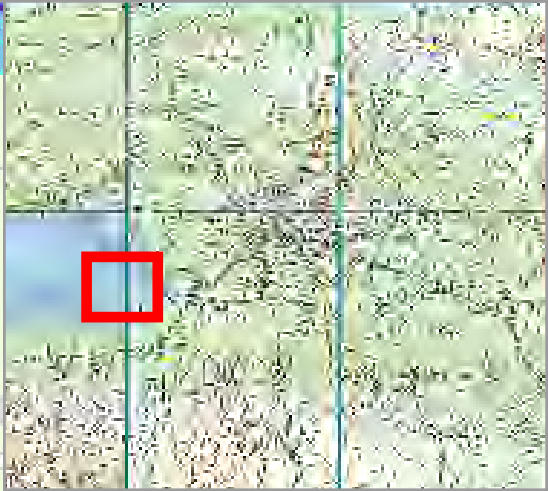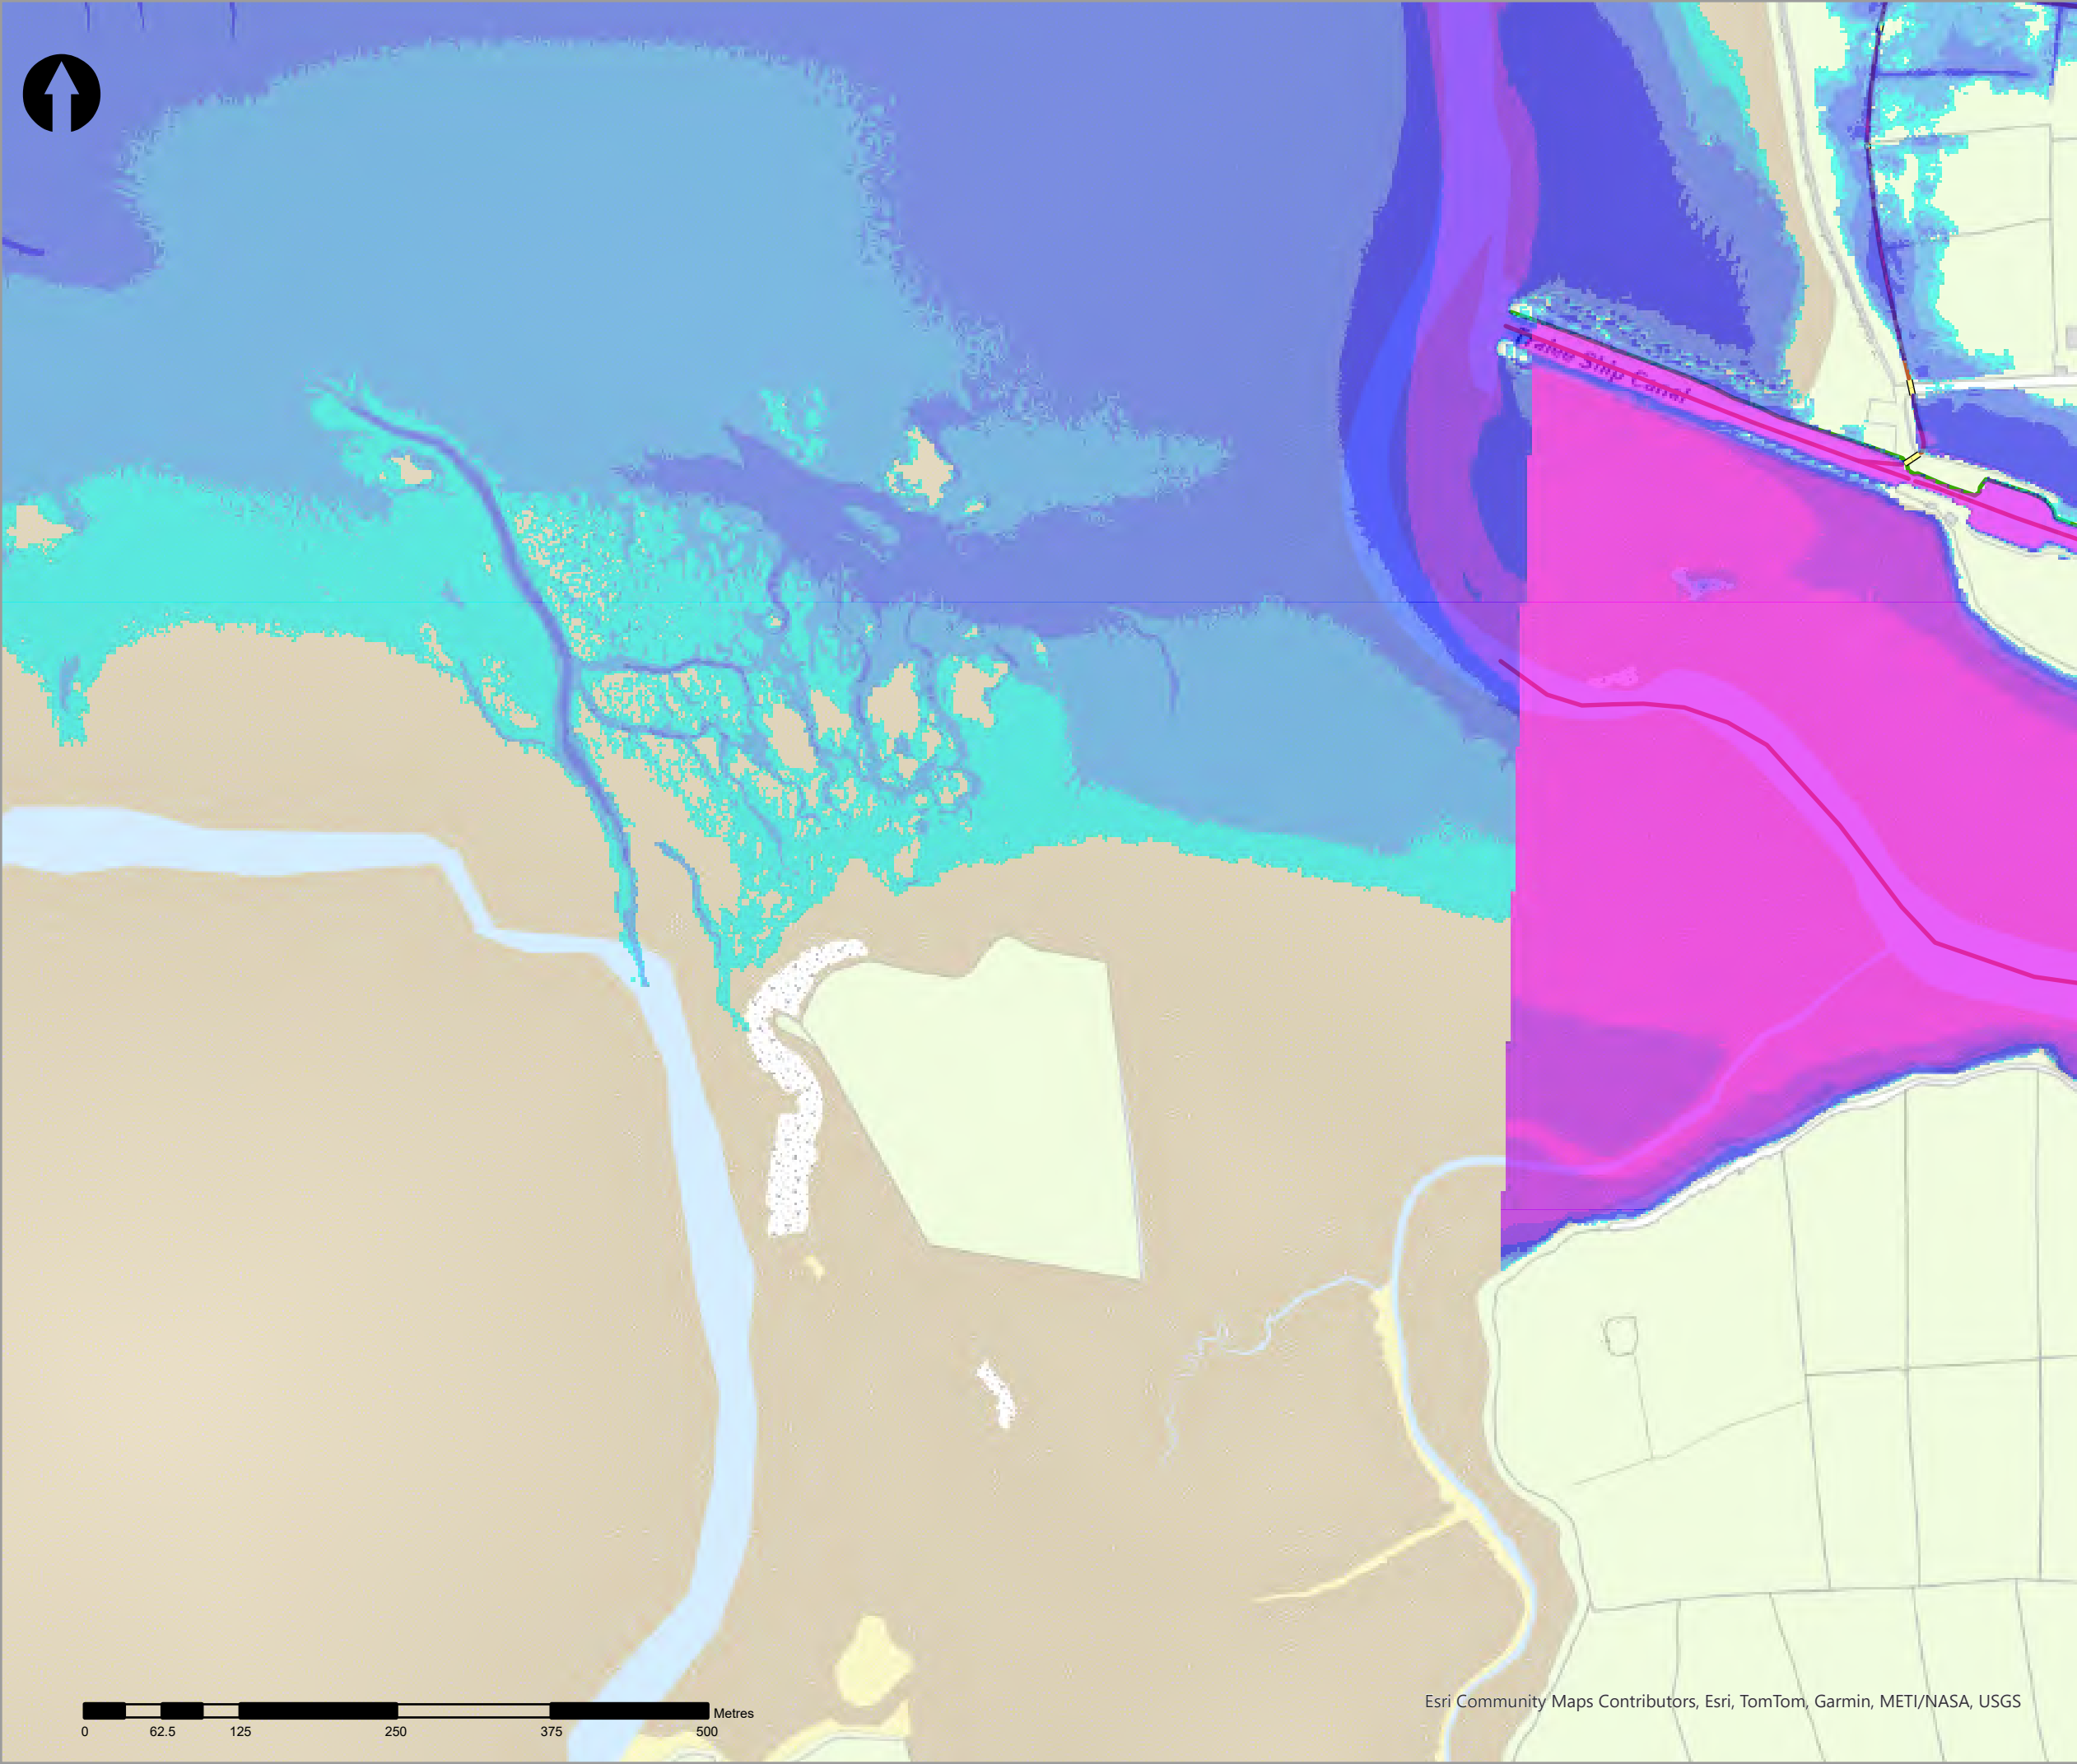

- Legend
- 0.1% AEP Fluvial Depth
- 0 - 0.1m
 - 0.1 - 0.25m
 - 0.25 - 0.5m
 - 0.5 - 1m
 - 1.0 - 1.5m
 - 1.5 - 2m
 - >2m
- Modelled River Centreline
- Modelled Drainage
- Embankment
- Wall

rev	ammendments	drawn	date
-----	-------------	-------	------



Elmwood House T +44(0) 28 90 667914
74 Boucher Road F +44(0) 28 90 668286
Belfast W www.rpsgroup.com/ireland
BT12 6RZ E ireland@rpsgroup.com

CLIENT



OPW

Oifig na nOibreacha Poiblí
Office of Public Works



Coast Guard

PROJECT

Tralee Flood Relief Scheme

TITLE


Tralee Depth Mapping
0.1% AEP Fluvial



Project Number	Sheet Size	Drawing Scale
MCW1082	A3	1:5,000

Drawing Number	Datum
Dep_F_C_1000_21	ITM

Drawn by	Status	Revision
RC	Final	01

Checked By	Approved By	Date
AS	AS	05/06/2025

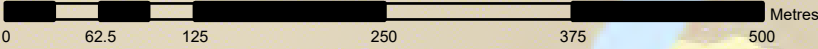

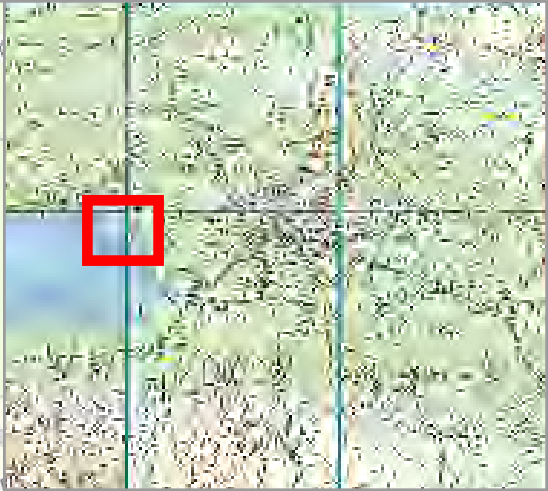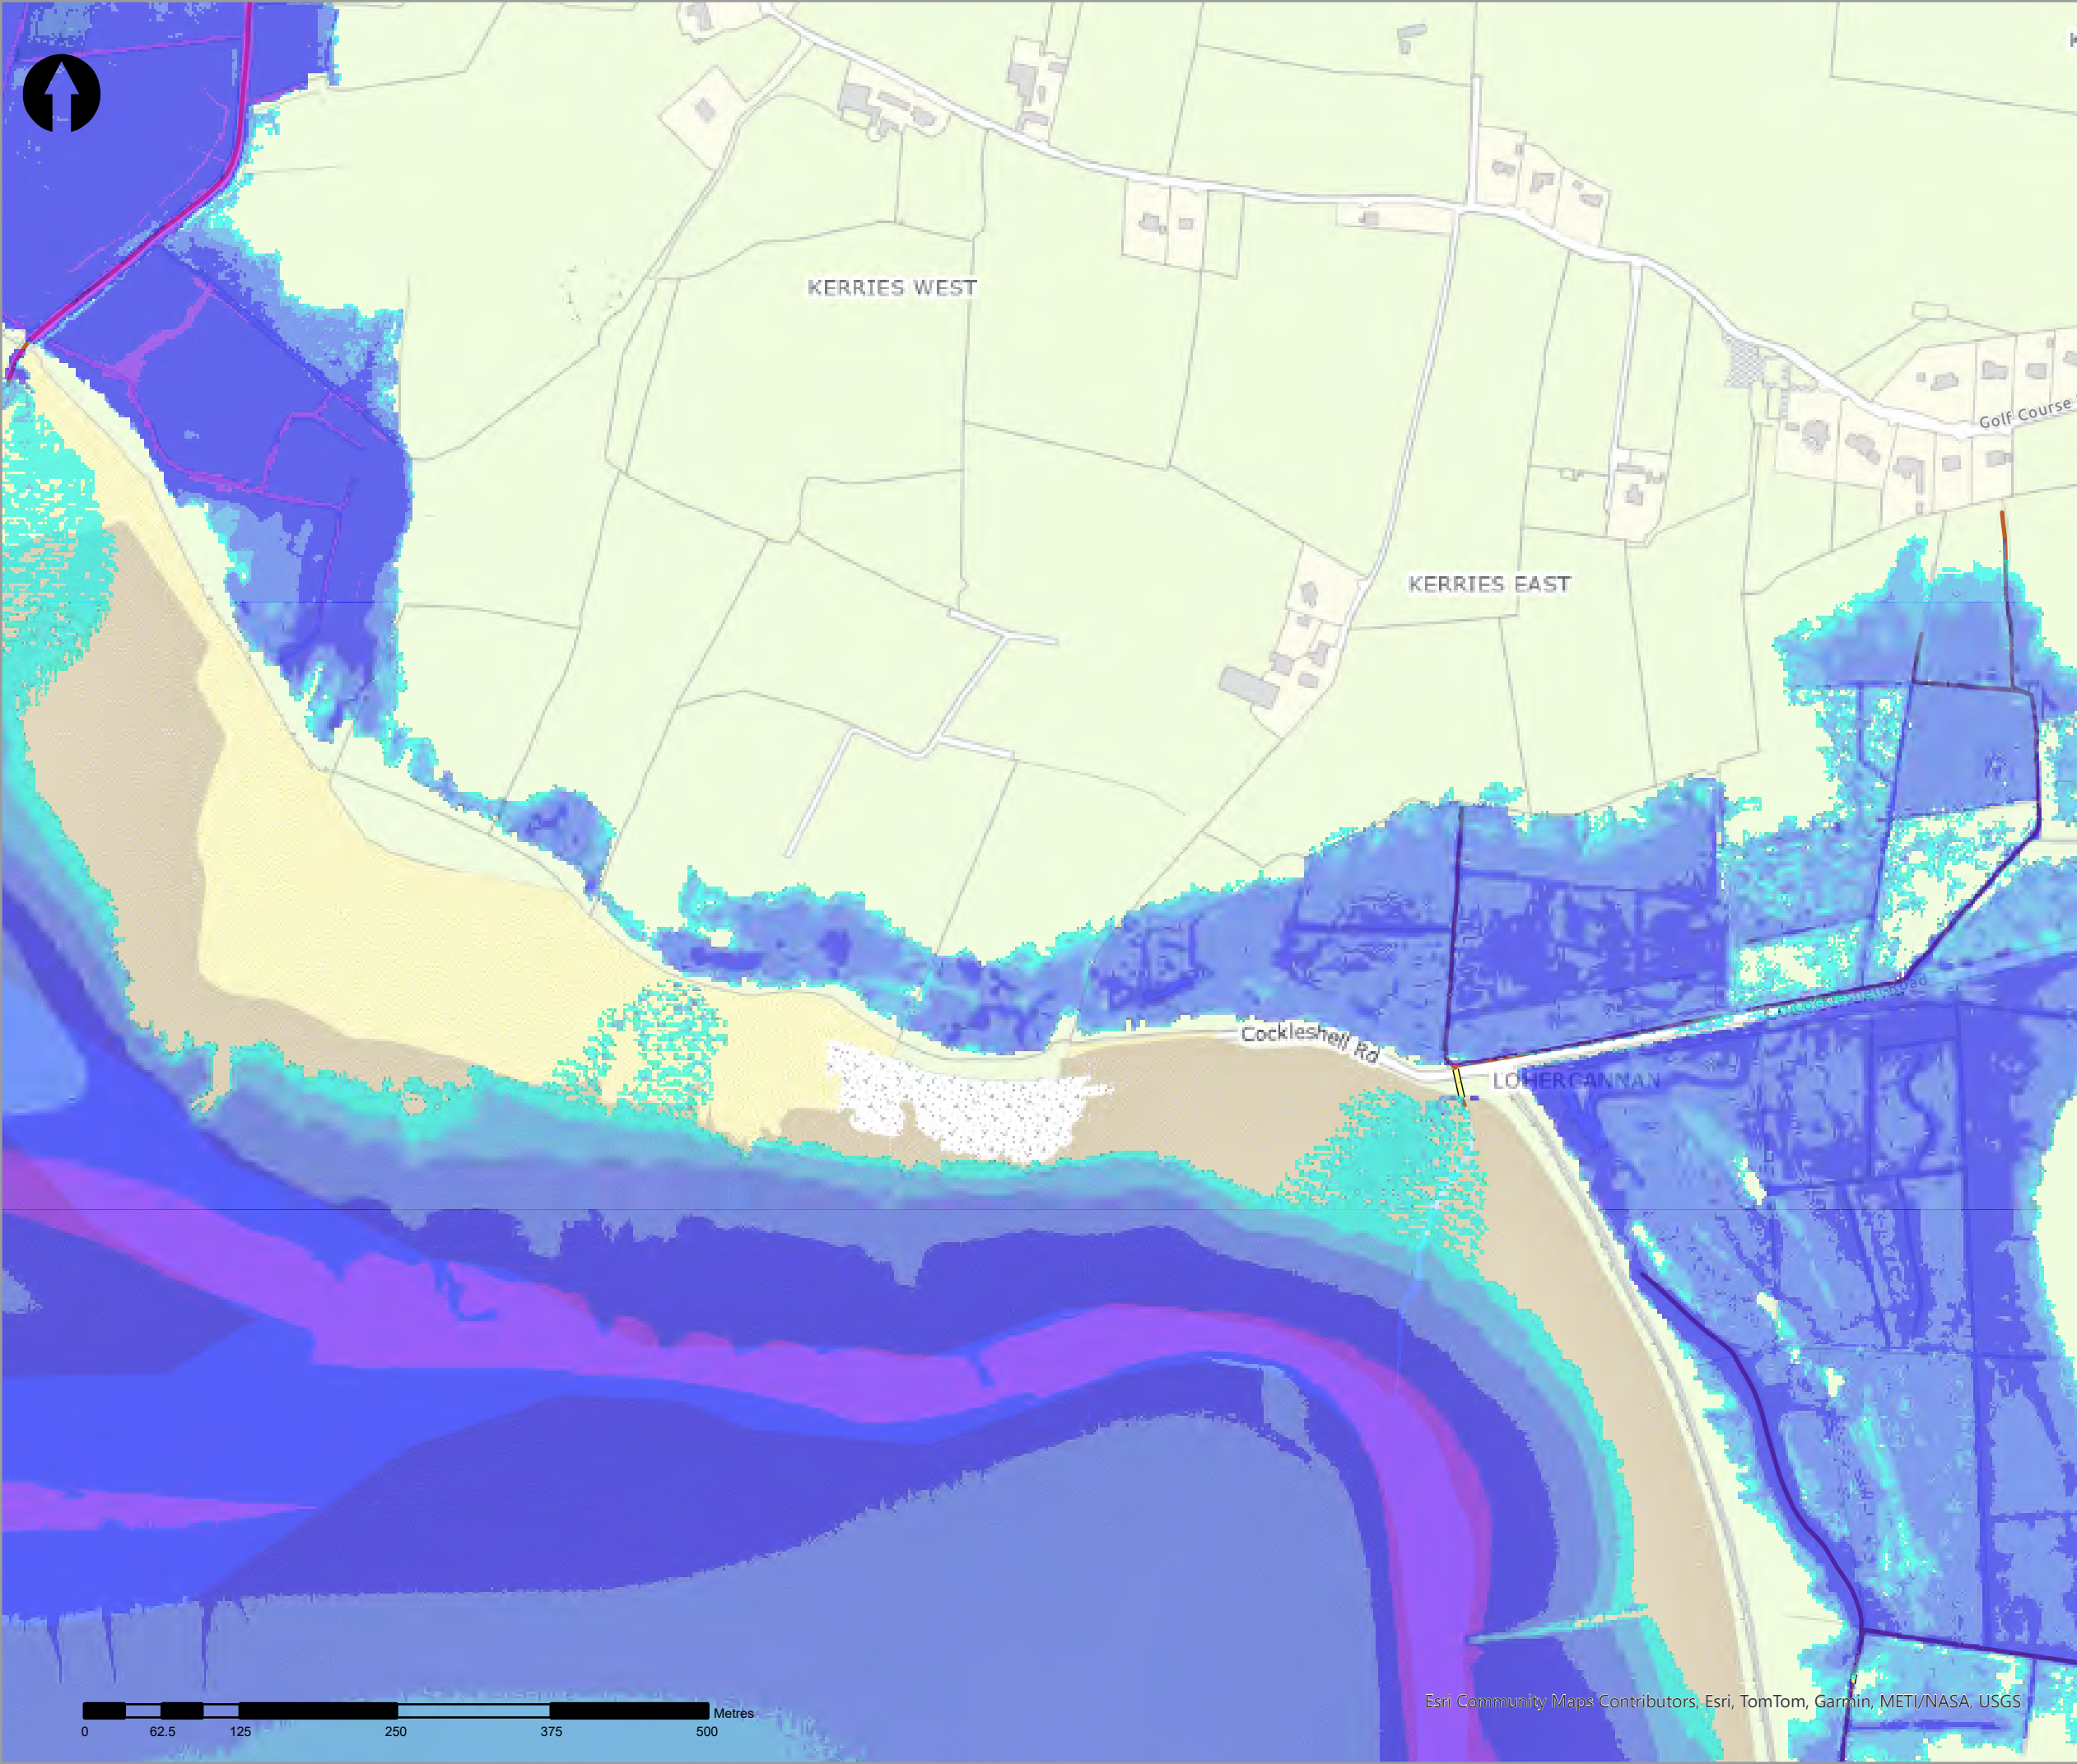

- Legend
- 0.1% AEP Fluvial Depth
- 0 - 0.1m
 - 0.1 - 0.25m
 - 0.25 - 0.5m
 - 0.5 - 1m
 - 1.0 - 1.5m
 - 1.5 - 2m
 - >2m
- Modelled River Centreline
- Modelled Drainage
- Embankment
- Wall

rev	ammendments	drawn	date
-----	-------------	-------	------



rps
A TETRA TECH COMPANY

Elmwood House T +44(0) 28 90 667914
74 Boucher Road F +44(0) 28 90 668286
Belfast W www.rpsgroup.com/ireland
BT12 6RZ E ireland@rpsgroup.com

CLIENT



PROJECT	Tralee Flood Relief Scheme
----------------	----------------------------


TITLE	Tralee Depth Mapping 0.1% AEP Fluvial
--------------	--



Project Number	Sheet Size	Drawing Scale
MCW1082	A3	1:5,000

Drawing Number	Datum
Dep_F_C_1000_22	ITM

Drawn by	Status	Revision
RC	Final	01

Checked By	Approved By	Date
AS	AS	05/06/2025

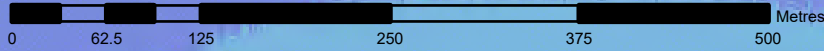

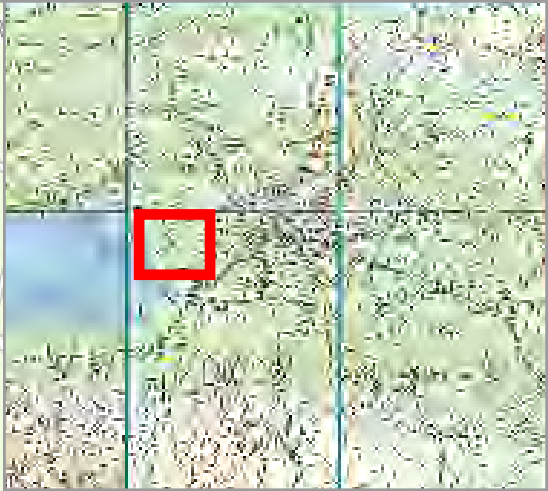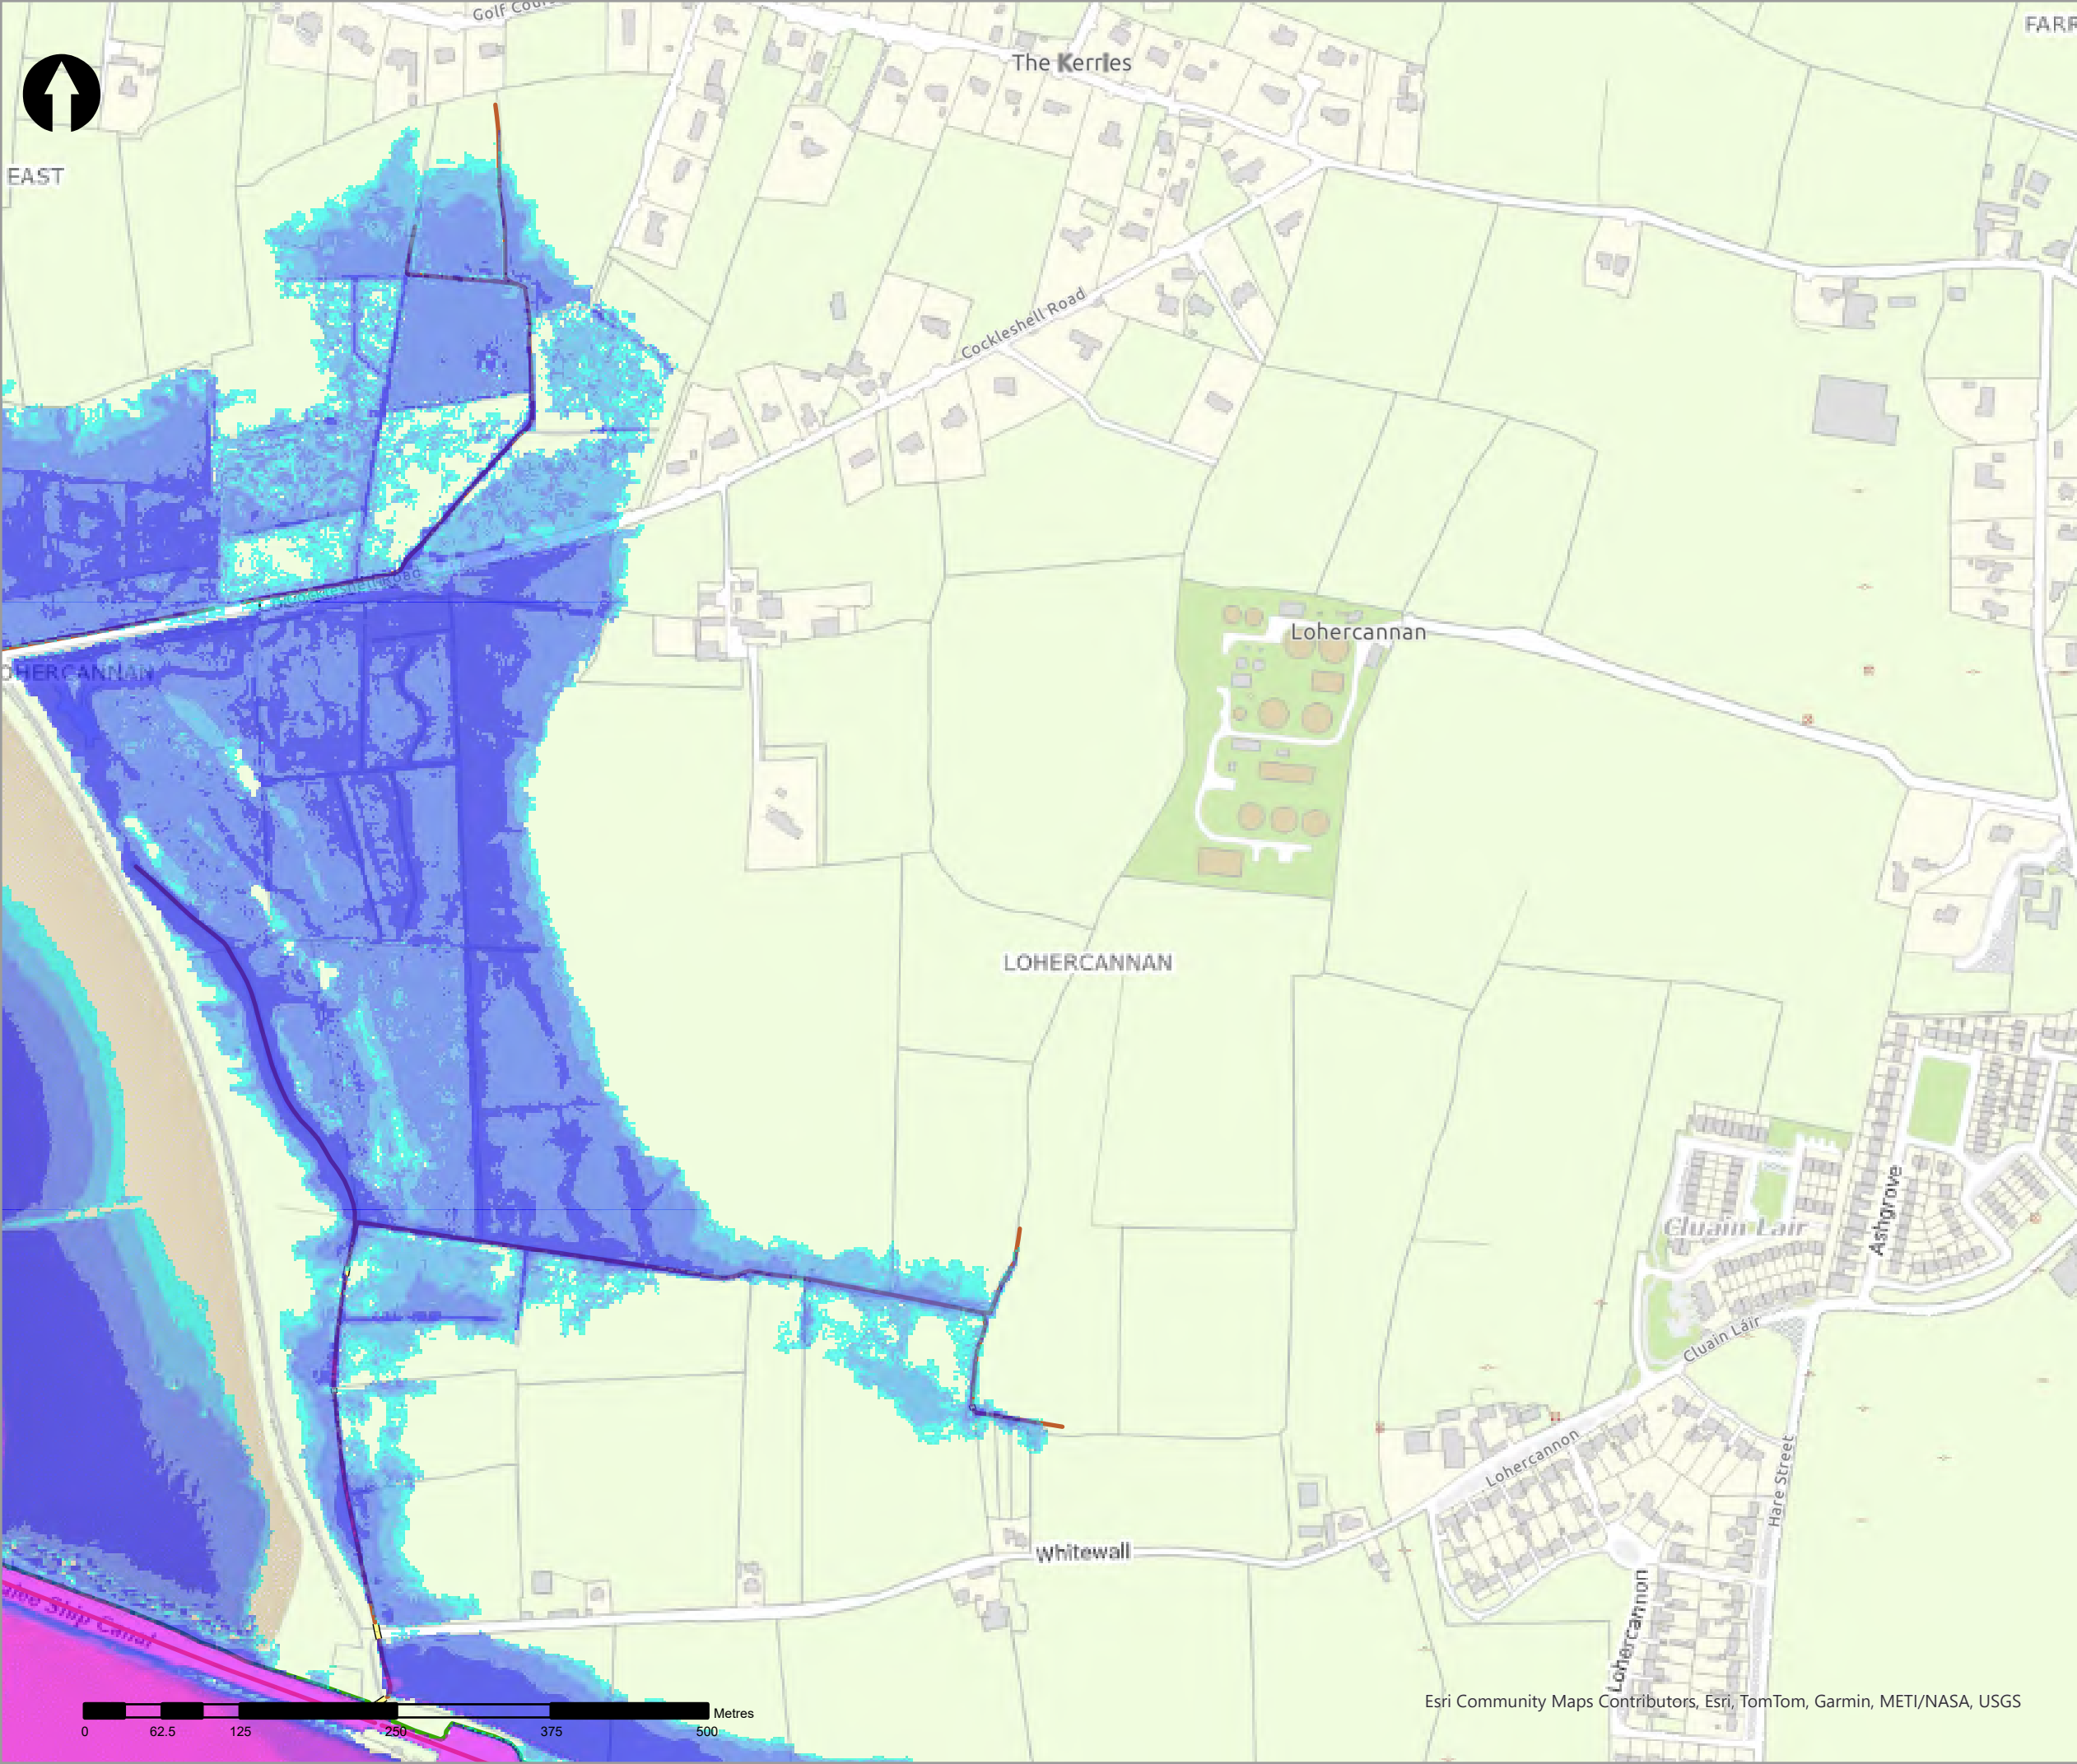

- Legend
- 0.1% AEP Fluvial Depth
- 0 - 0.1m
 - 0.1 - 0.25m
 - 0.25 - 0.5m
 - 0.5 - 1m
 - 1.0 - 1.5m
 - 1.5 - 2m
 - >2m
- Modelled River Centreline
- Modelled Drainage
- Embankment
- Wall

rev	ammdments	drawn	date
-----	-----------	-------	------



Elmwood House T +44(0) 28 90 667914
74 Boucher Road F +44(0) 28 90 668286
Belfast W www.rpsgroup.com/ireland
BT12 6RZ E ireland@rpsgroup.com

CLIENT



OPW

Óig na
eÓlínacha Poiblí
Office of Public Works



PROJECT	Tralee Flood Relief Scheme
---------	----------------------------



TITLE	Tralee Depth Mapping 0.1% AEP Fluvial
-------	--

Project Number	Sheet Size	Drawing Scale
MCW1082	A3	1:5,000

Drawing Number	Datum
Dep_F_C_1000_23	ITM

Drawn by	Status	Revision
RC	Final	01

Checked By	Approved By	Date
AS	AS	05/06/2025

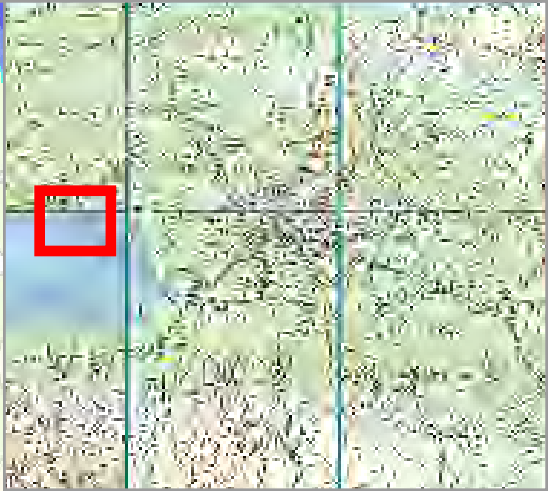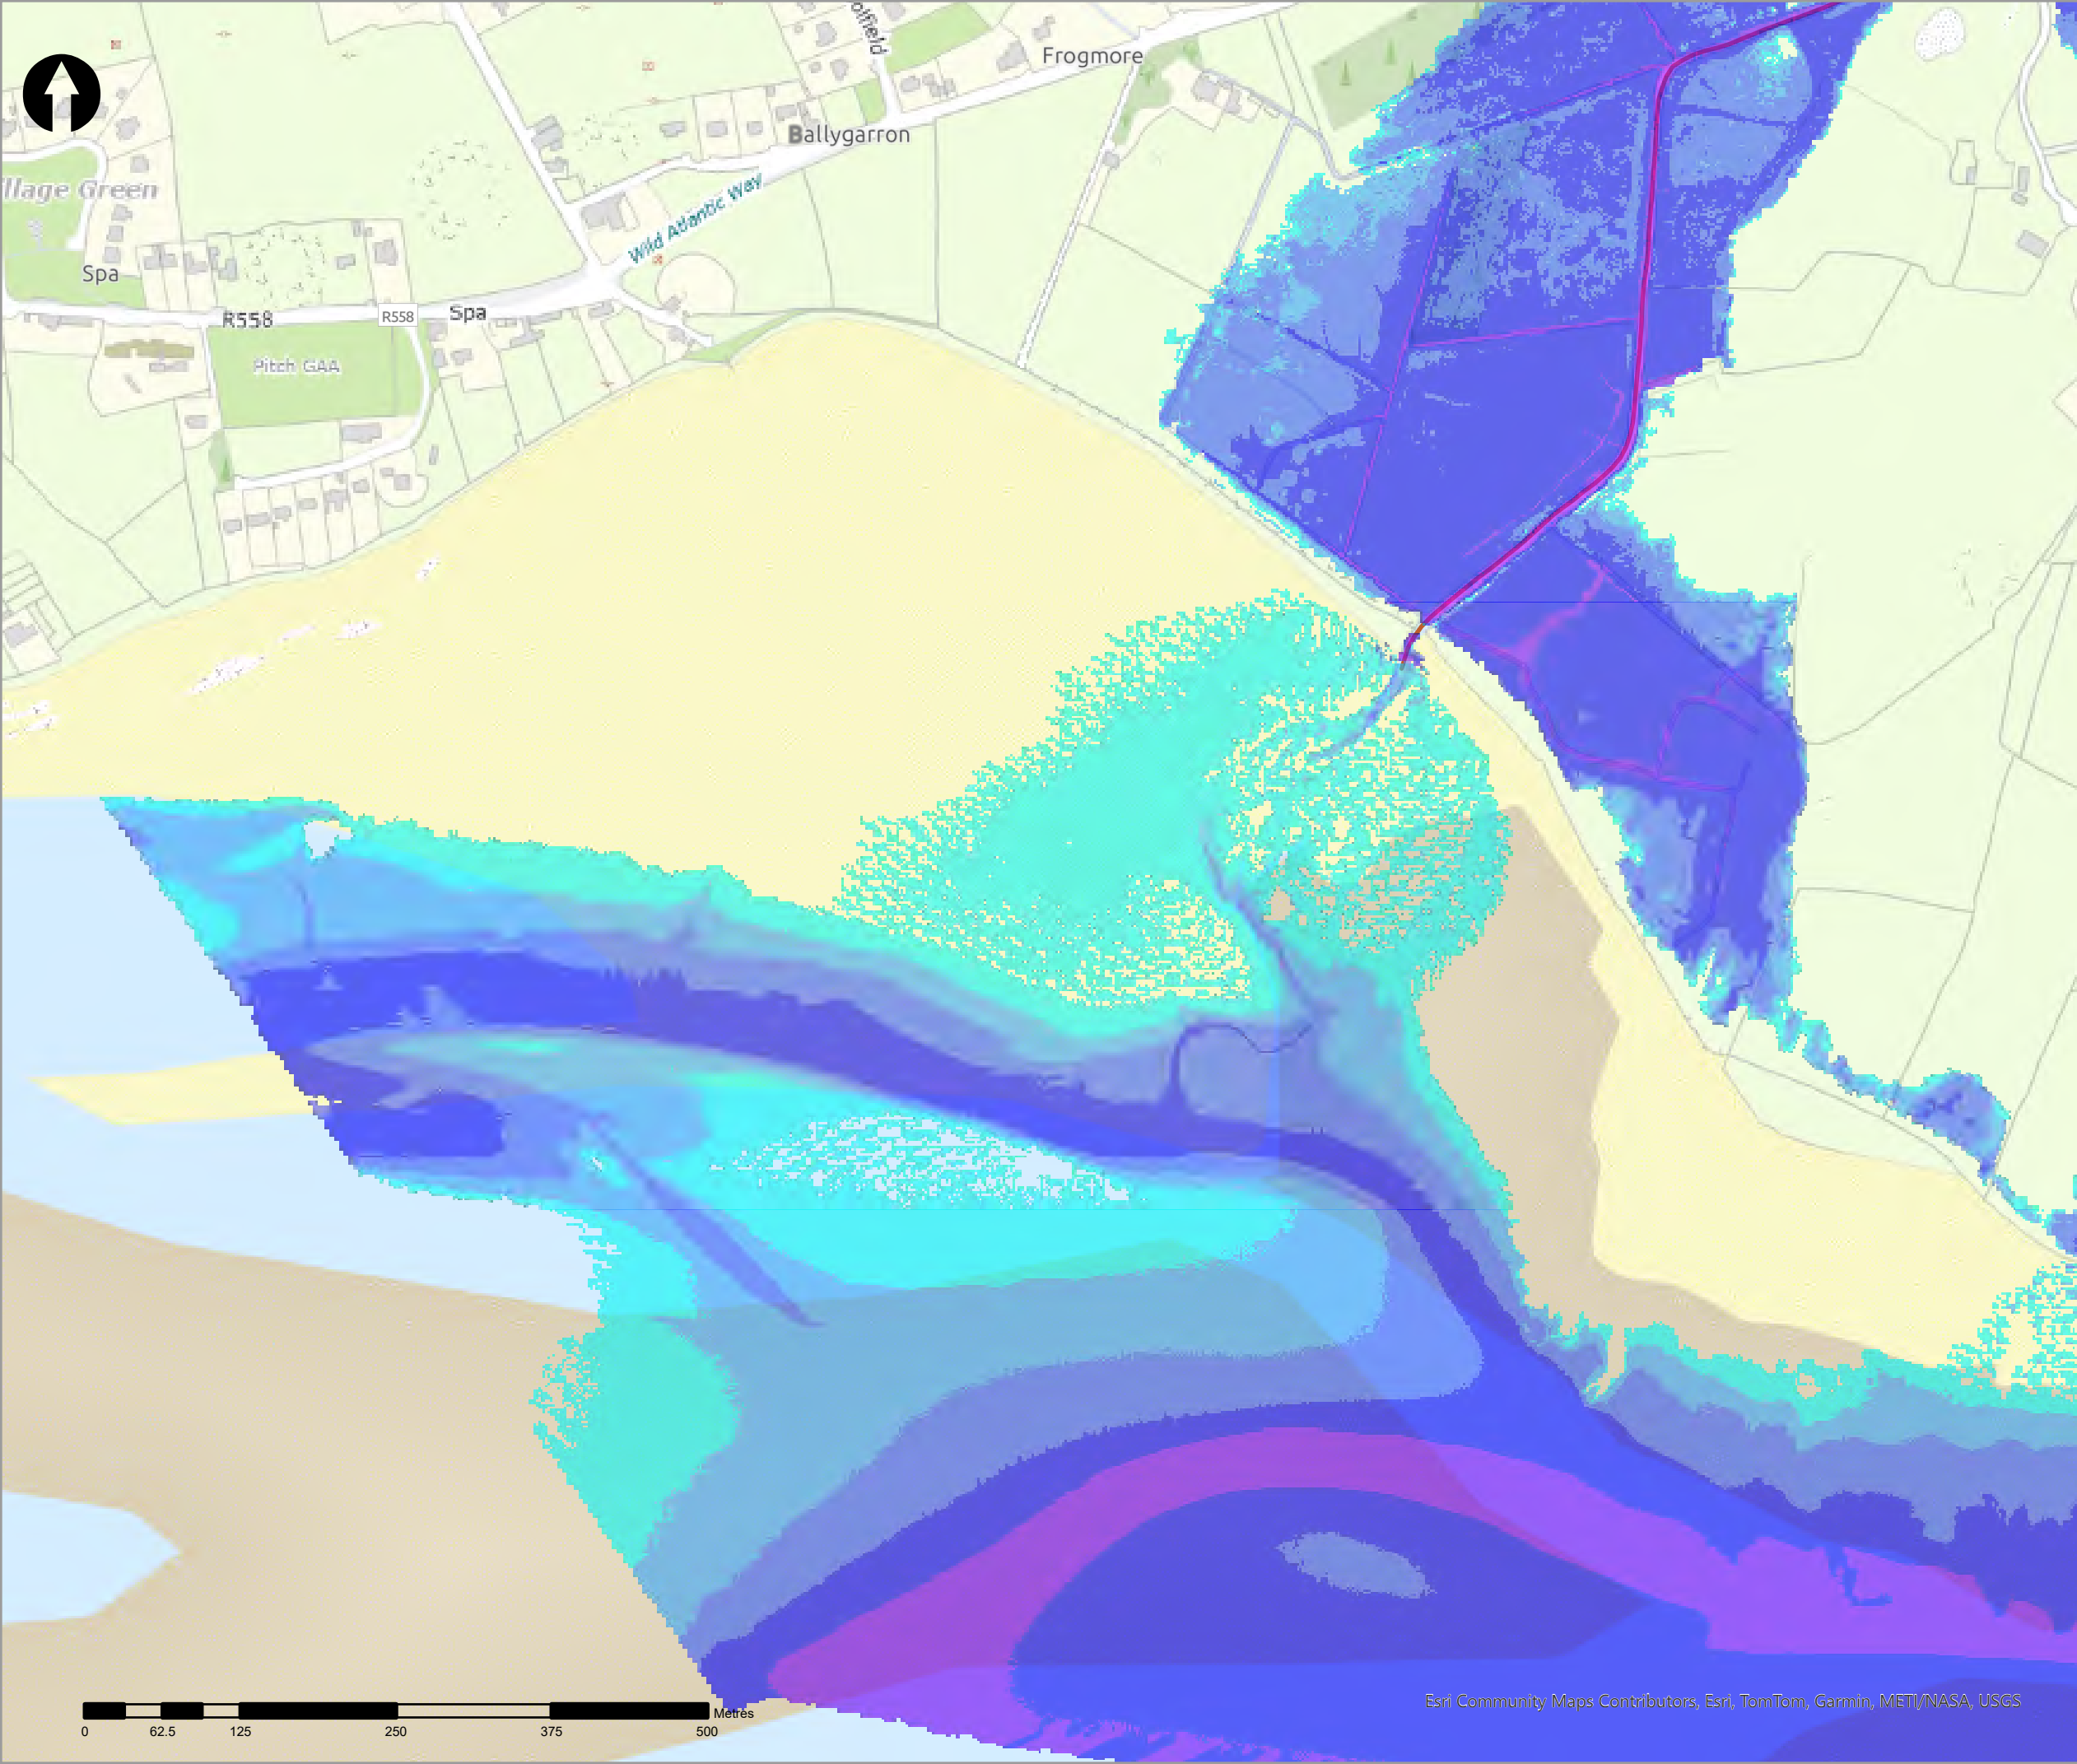

- Legend
- 0.1% AEP Fluvial Depth
- 0 - 0.1m
 - 0.1 - 0.25m
 - 0.25 - 0.5m
 - 0.5 - 1m
 - 1.0 - 1.5m
 - 1.5 - 2m
 - >2m
- Modelled River Centreline
- Modelled Drainage
- Embankment
- Wall

rev	ammendments	drawn	date
-----	-------------	-------	------



Elmwood House T +44(0) 28 90 667914
74 Boucher Road F +44(0) 28 90 668286
Belfast W www.rpsgroup.com/ireland
BT12 6RZ E ireland@rpsgroup.com

CLIENT



OPW

Óifig na hOibreacha Poiblí
Office of Public Works



PROJECT	Tralee Flood Relief Scheme
---------	----------------------------


TITLE	Tralee Depth Mapping 0.1% AEP Fluvial
-------	--


Project Number	Sheet Size	Drawing Scale
MCW1082	A3	1:5,000

Drawing Number	Datum
Dep_F_C_1000_24	ITM

Drawn by	Status	Revision
RC	Final	01

Checked By	Approved By	Date
AS	AS	05/06/2025

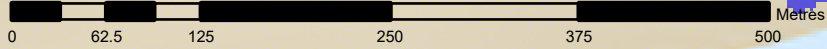

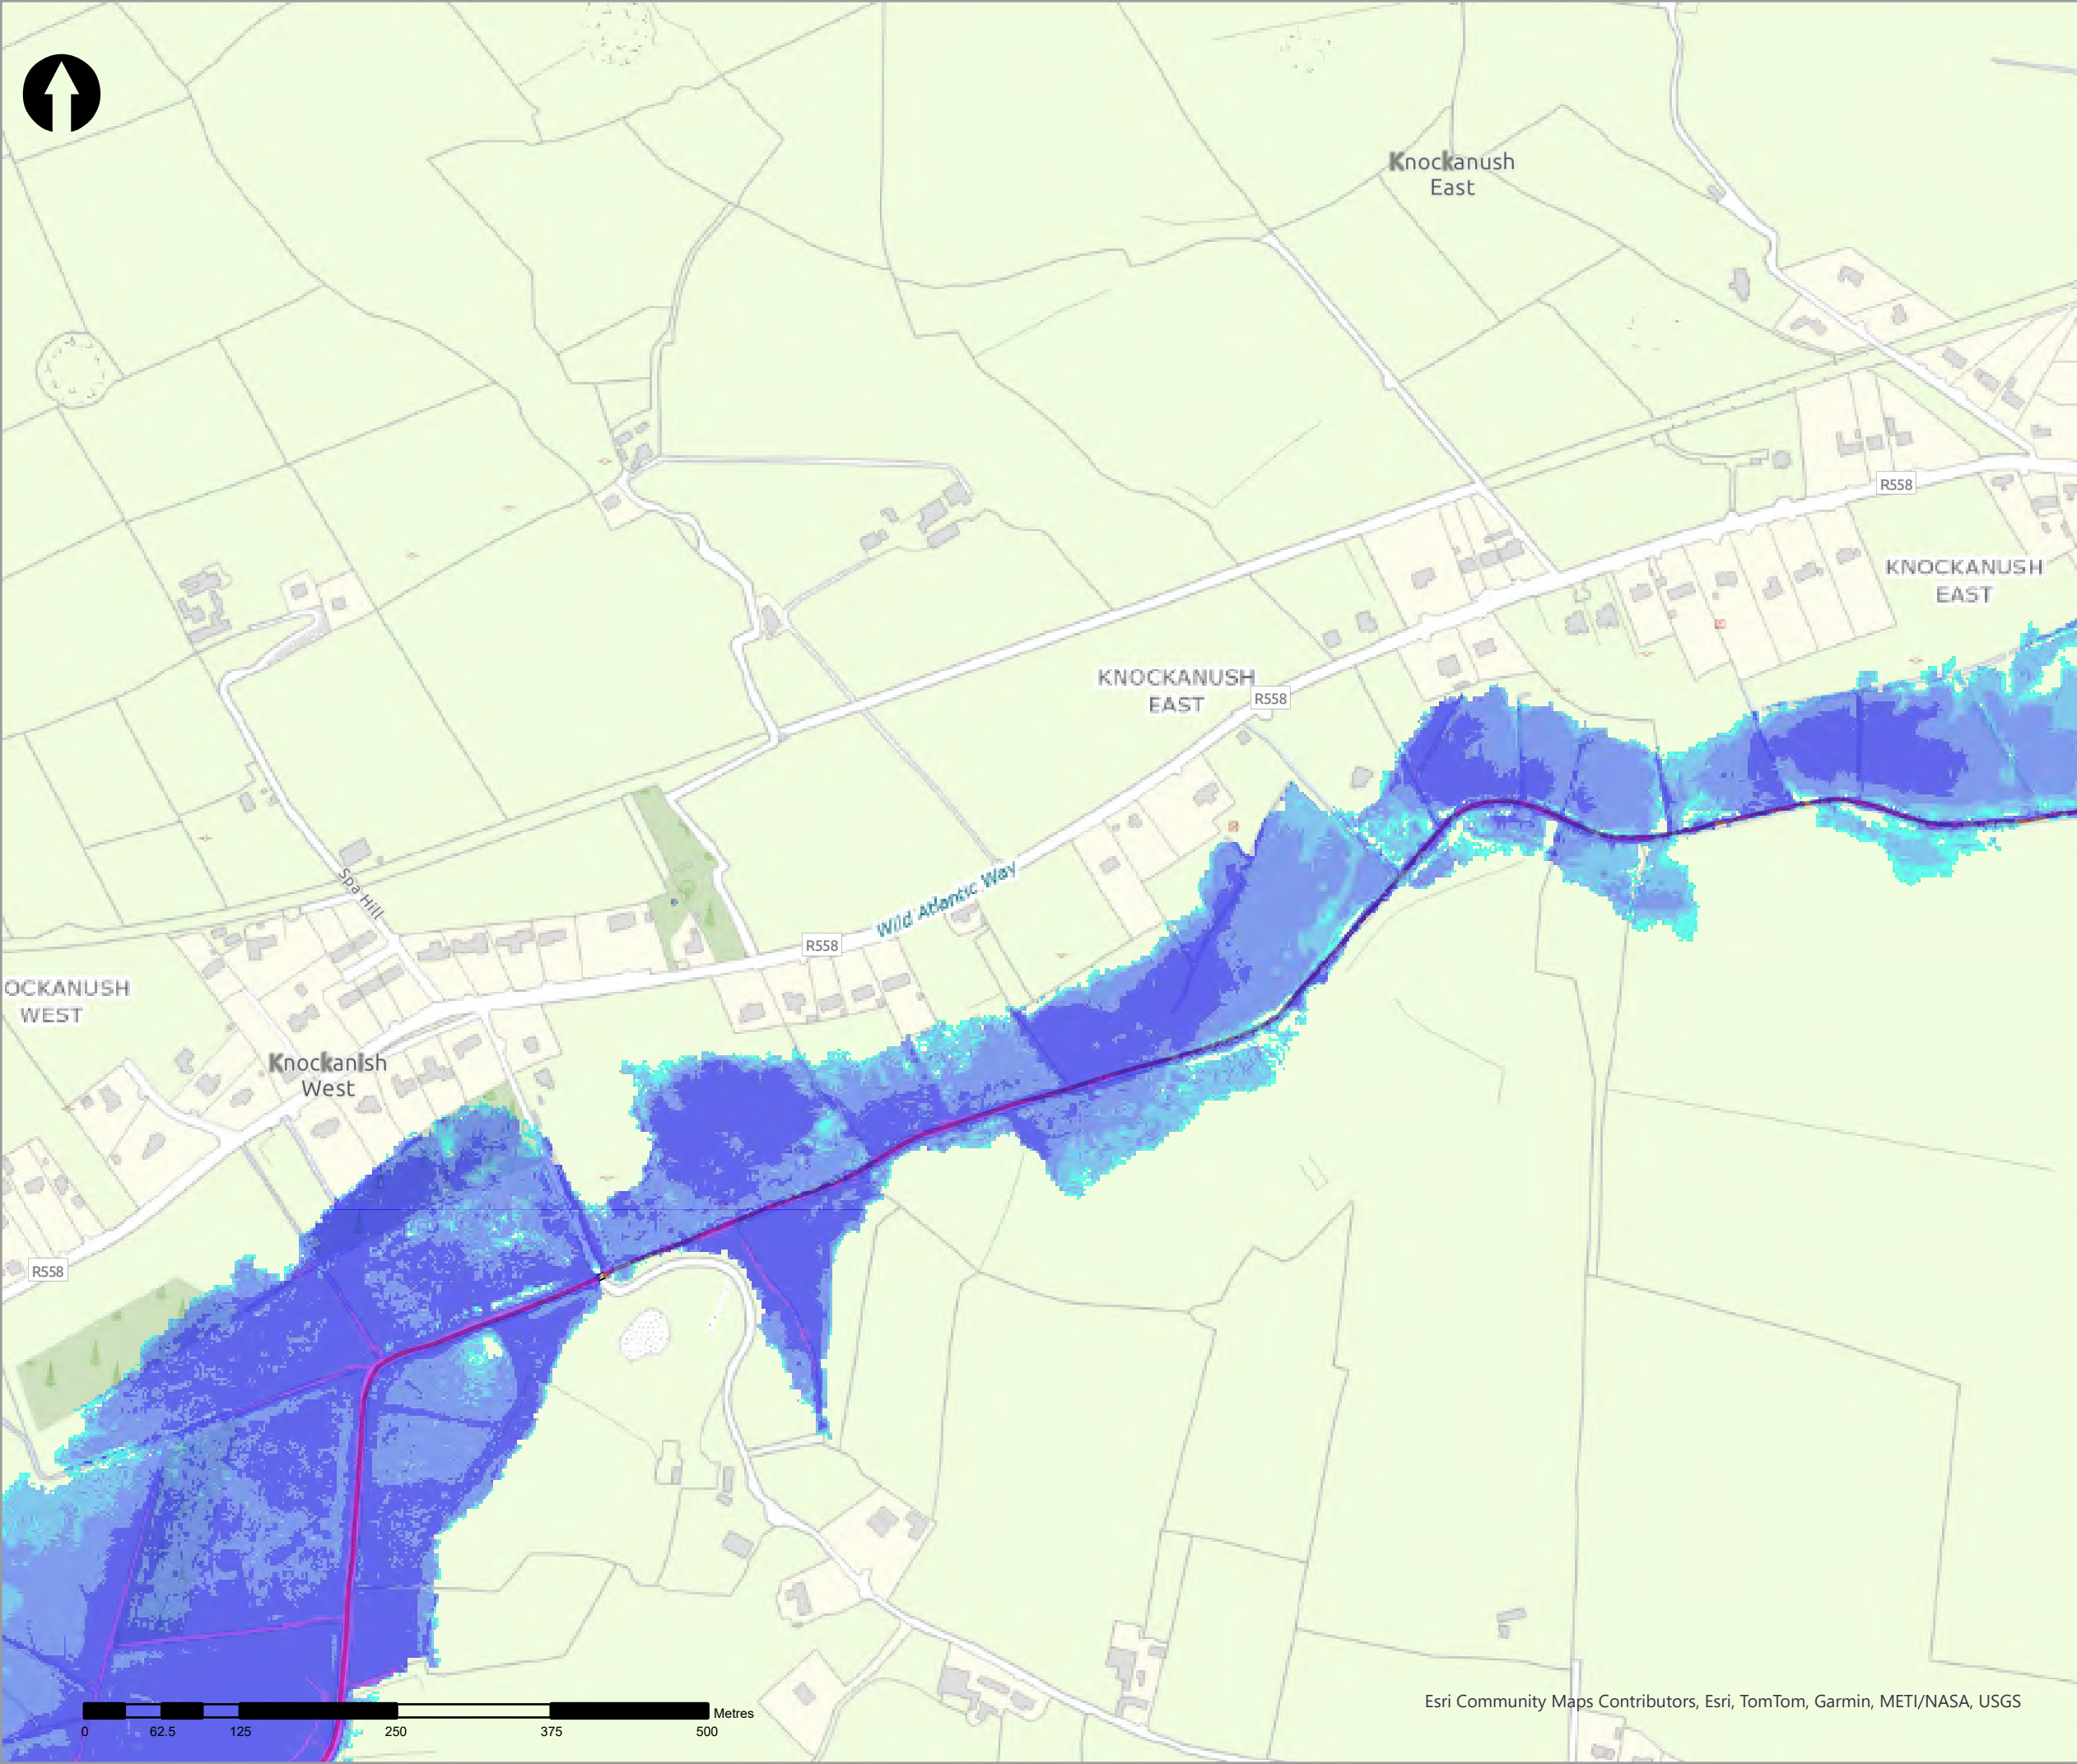

- Legend
- 0.1% AEP Fluvial Depth
- 0 - 0.1m
 - 0.1 - 0.25m
 - 0.25 - 0.5m
 - 0.5 - 1m
 - 1.0 - 1.5m
 - 1.5 - 2m
 - >2m
- Modelled River Centreline
- Modelled Drainage
- Embankment
- Wall

rev	ammendments	drawn	date
-----	-------------	-------	------



Elmwood House T +44(0) 28 90 667914
74 Boucher Road F +44(0) 28 90 668286
Belfast W www.rpsgroup.com/ireland
BT12 6RZ E ireland@rpsgroup.com

CLIENT



OPW

Oifig na hOibreacha Poiblí
Office of Public Works



PROJECT

Tralee Flood Relief Scheme

TITLE


Tralee Depth Mapping
0.1% AEP Fluvial



Project Number	Sheet Size	Drawing Scale
MCW1082	A3	1:5,000

Drawing Number	Datum
Dep_F_C_1000_25	ITM

Drawn by	Status	Revision
RC	Final	01

Checked By	Approved By	Date
AS	AS	05/06/2025

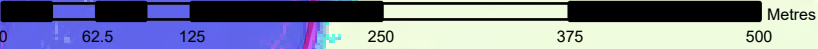

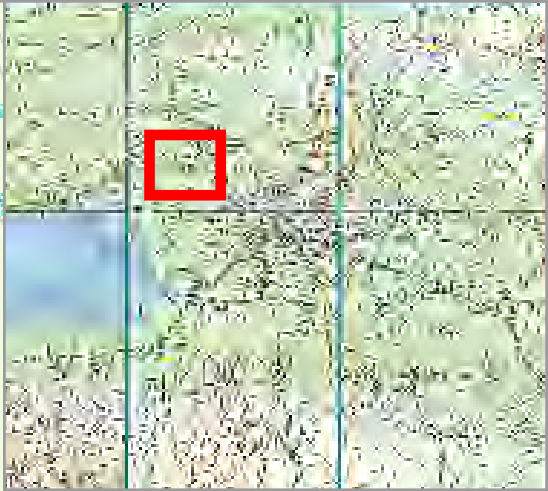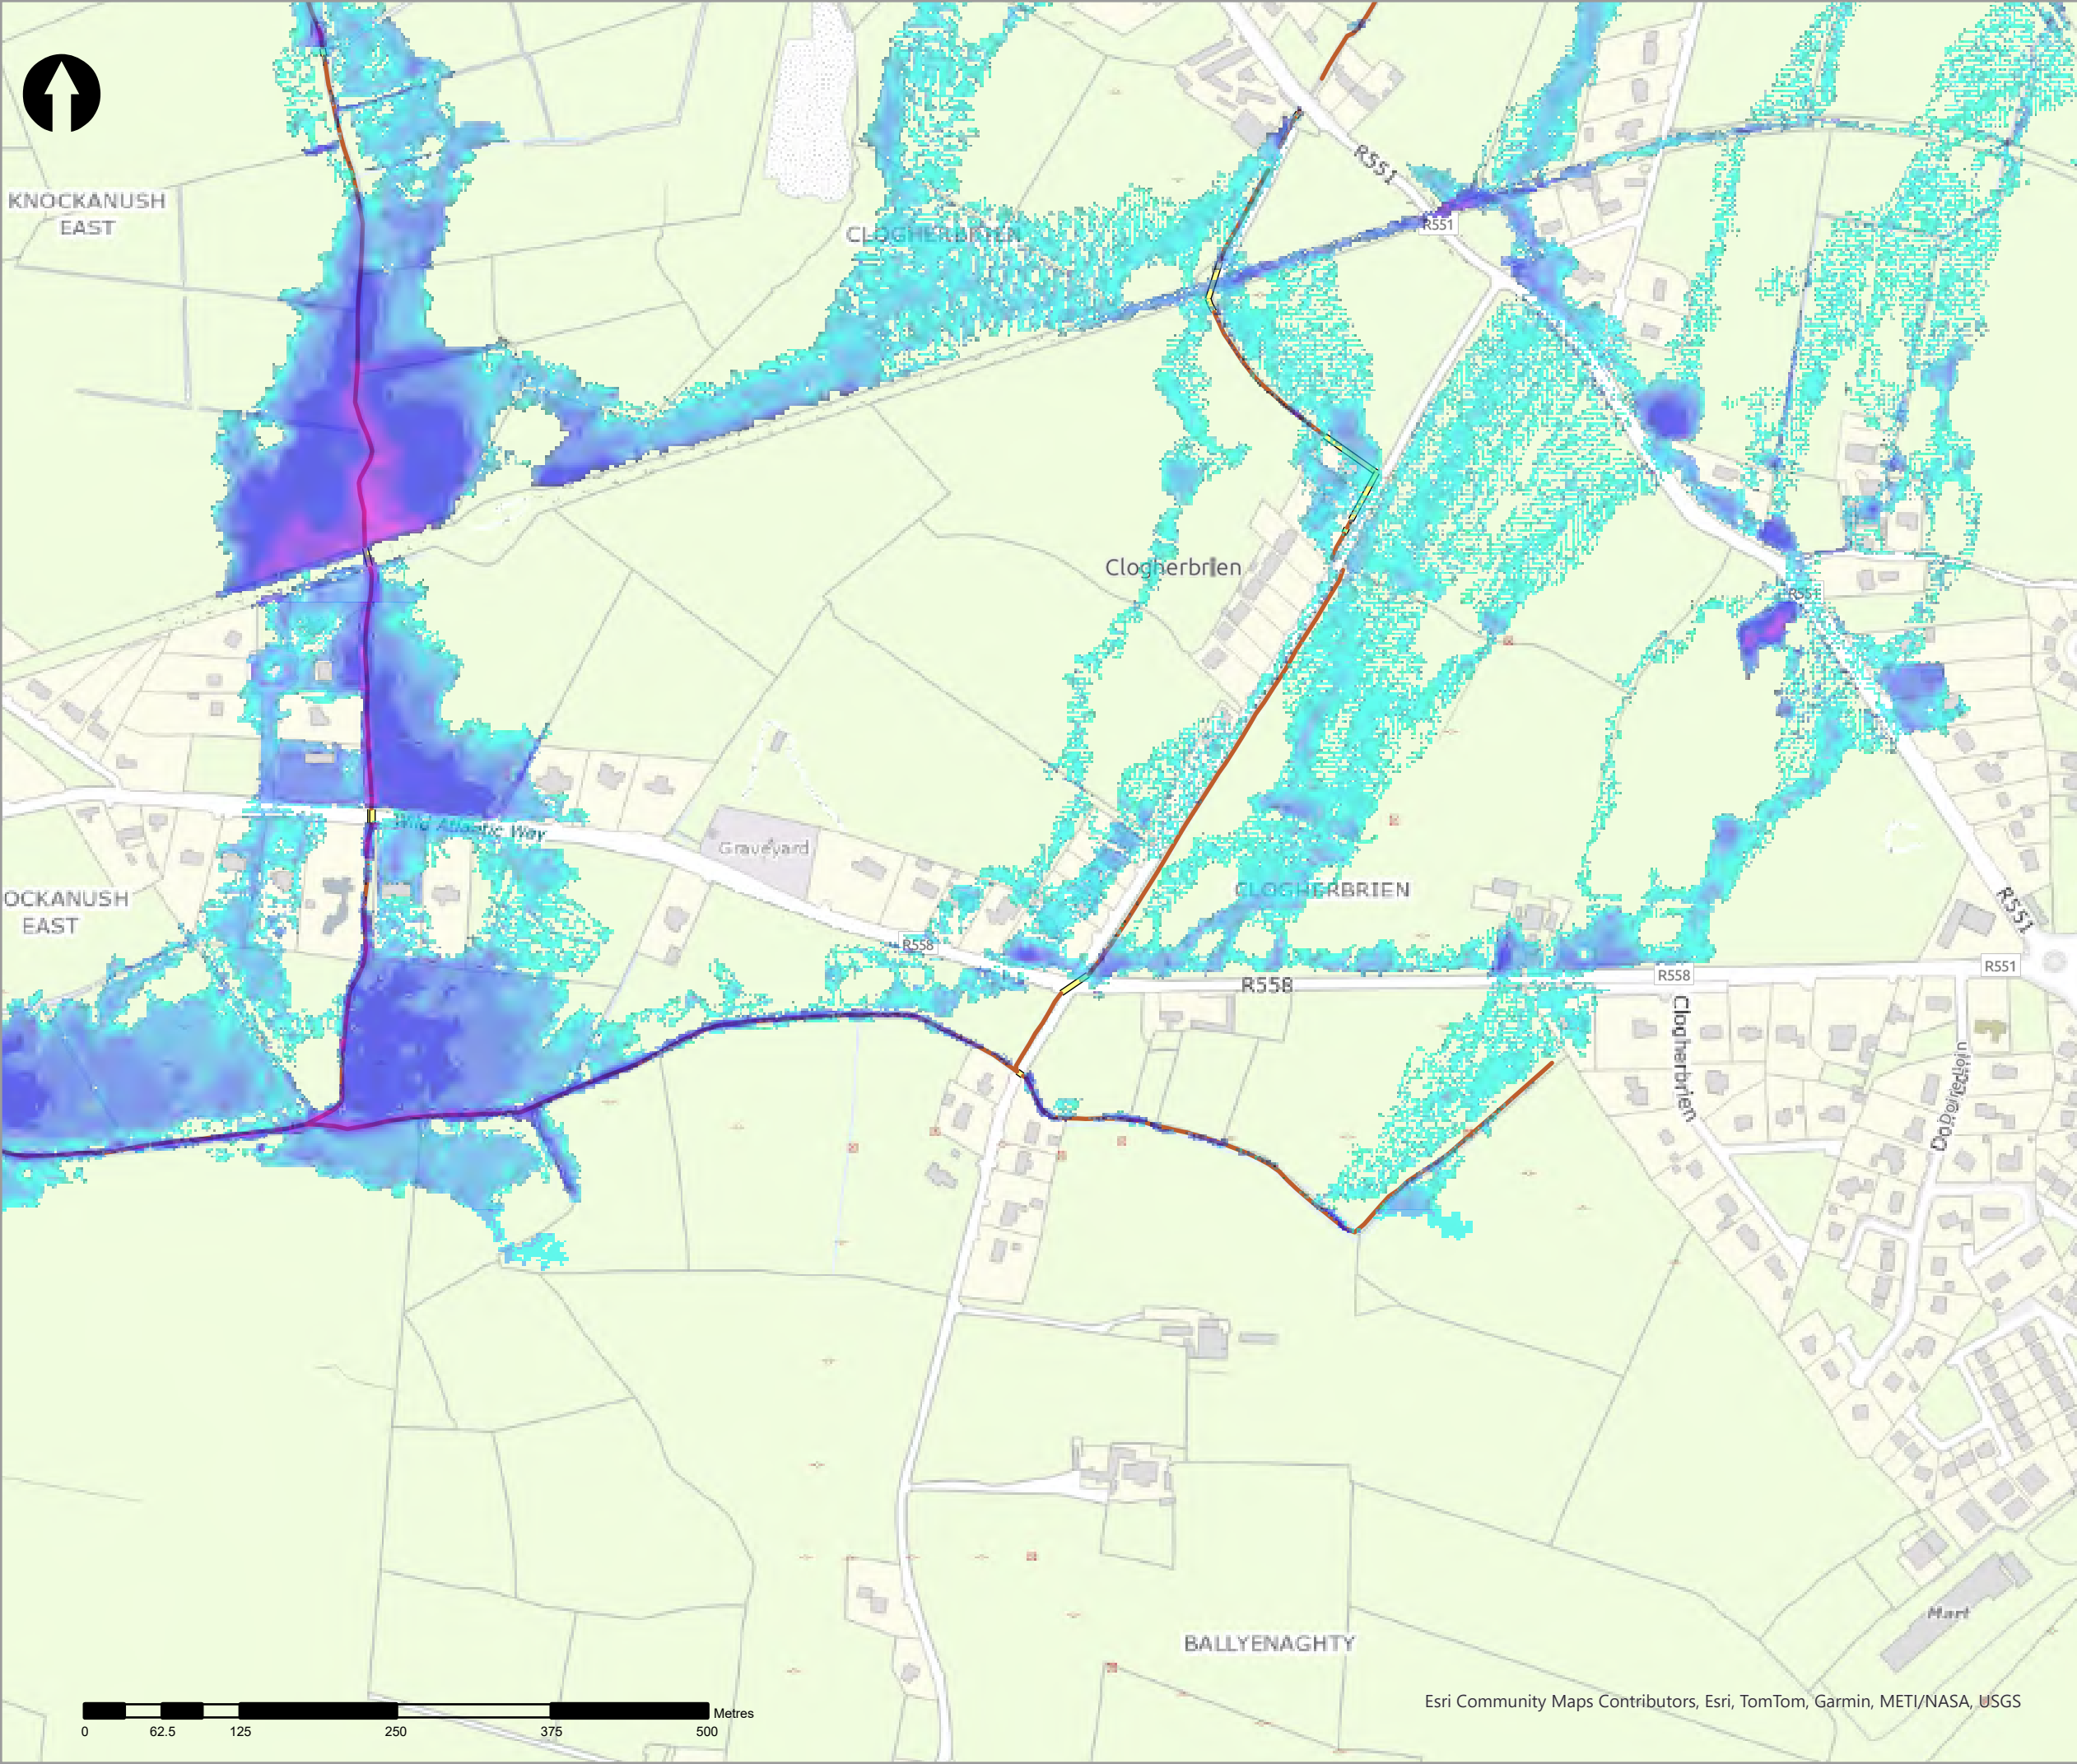

- Legend
- 0.1% AEP Fluvial Depth
- 0 - 0.1m
 - 0.1 - 0.25m
 - 0.25 - 0.5m
 - 0.5 - 1m
 - 1.0 - 1.5m
 - 1.5 - 2m
 - >2m
- Modelled River Centreline
- Modelled Drainage
- Embankment
- Wall

rev	ammendments	drawn	date
-----	-------------	-------	------



Elmwood House T +44(0) 28 90 667914
74 Boucher Road F +44(0) 28 90 668286
Belfast W www.rpsgroup.com/ireland
BT12 6RZ E ireland@rpsgroup.com

A TETRA TECH COMPANY

CLIENT



OPW

Oifig na
eOibreacha Poiblí
Office of Public Works




PROJECT	Tralee Flood Relief Scheme
---------	----------------------------

TITLE	Tralee Depth Mapping 0.1% AEP Fluvial
-------	--

Project Number	Sheet Size	Drawing Scale
MCW1082	A3	1:5,000
Drawing Number	Datum	
Dep_F_C_1000_26	ITM	
Drawn by	Status	Revision
RC	Final	01
Checked By	Approved By	Date
AS	AS	05/06/2025

KNOCKACLOGHER

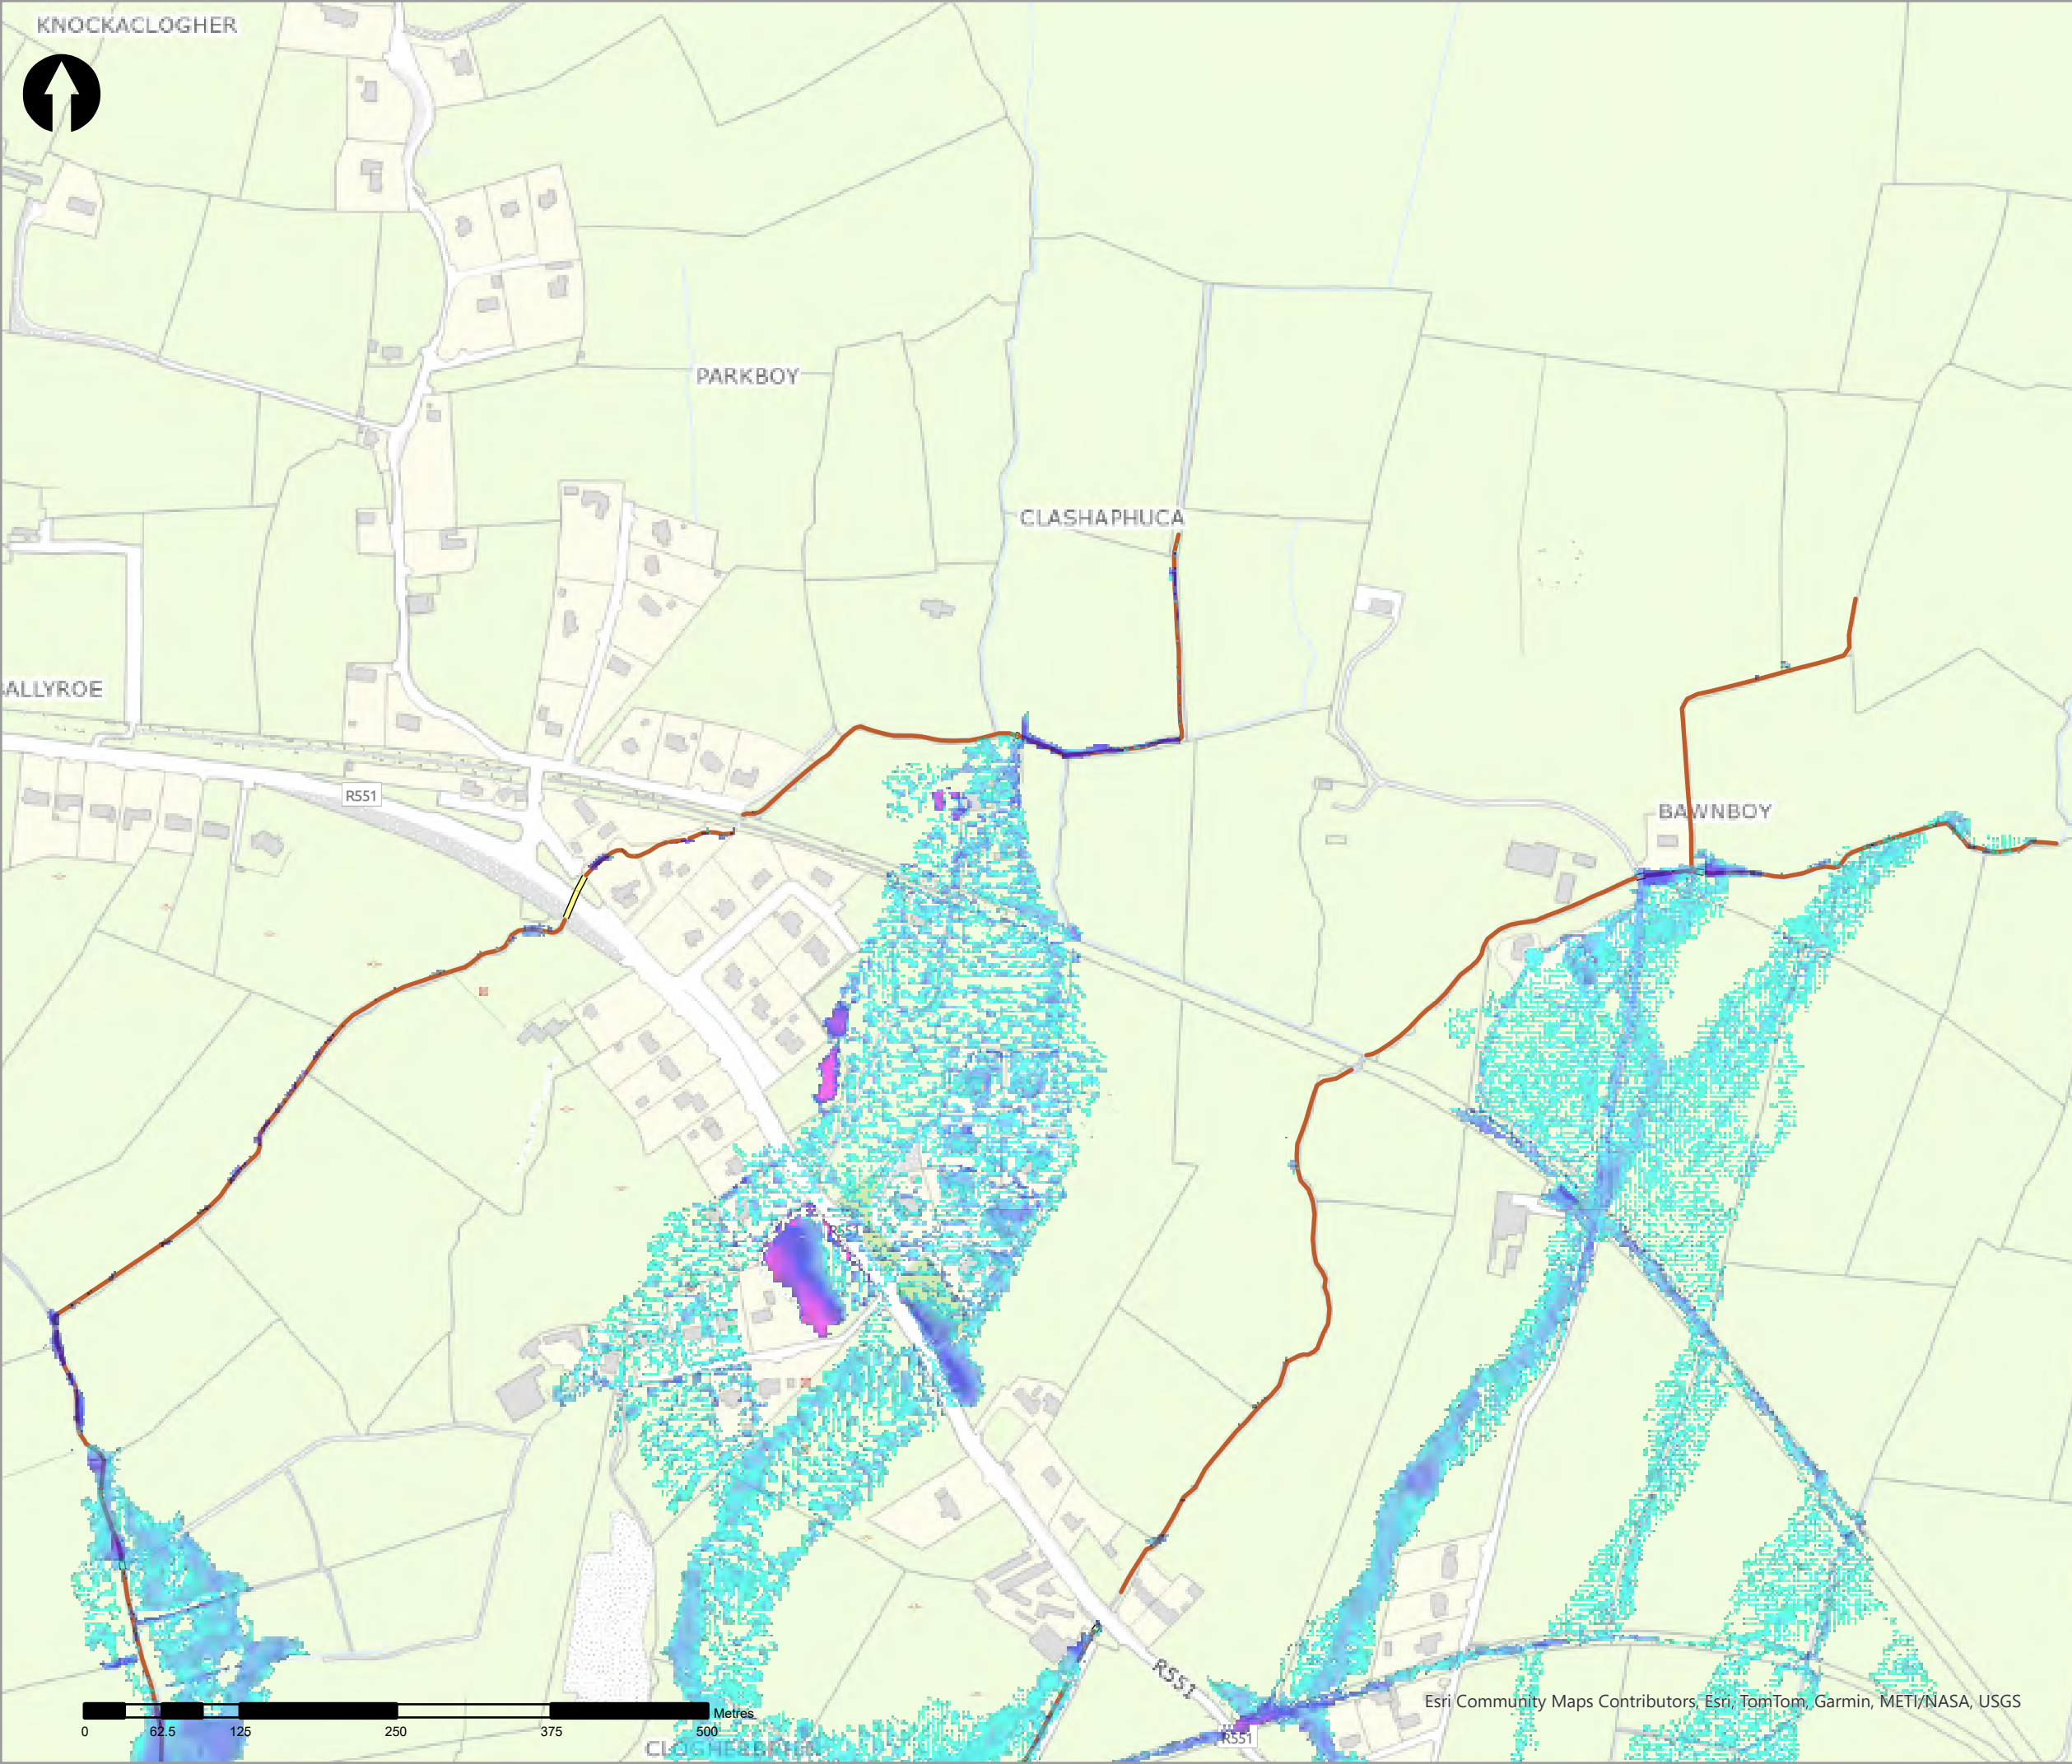

Legend

0.1% AEP Fluvial Depth

- 0 - 0.1m
- 0.1 - 0.25m
- 0.25 - 0.5m
- 0.5 - 1m
- 1.0 - 1.5m
- 1.5 - 2m
- >2m

Modelled River Centreline

Modelled Drainage

Embankment

Wall

rev	ammendments	drawn	date
-----	-------------	-------	------



Elmwood House T +44(0) 28 90 667914
74 Boucher Road F +44(0) 28 90 668286
Belfast W www.rpsgroup.com/ireland
BT12 6RZ E ireland@rpsgroup.com

CLIENT



OPW

Óifig na
eOibreacha Poiblí
Office of Public Works



PROJECT

Tralee Flood Relief Scheme

TITLE


Tralee Depth Mapping
0.1% AEP Fluvial

Project Number	Sheet Size	Drawing Scale
MCW1082	A3	1:5,000


Drawing Number	Datum
Dep_F_C_1000_27	ITM

Drawn by	Status	Revision
RC	Final	01

Checked By	Approved By	Date
AS	AS	05/06/2025

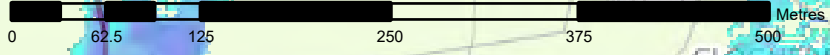

Esri Community Maps Contributors, Esri, TomTom, Garmin, METI/NASA, USGS

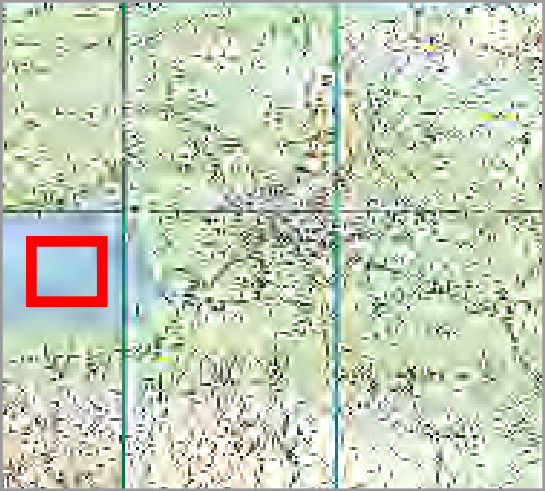

- Legend
- 0.1% AEP Fluvial Depth
- 0 - 0.1m
 - 0.1 - 0.25m
 - 0.25 - 0.5m
 - 0.5 - 1m
 - 1.0 - 1.5m
 - 1.5 - 2m
 - >2m
- Modelled River Centreline
- Modelled Drainage
- Embankment
- Wall

rev	ammdments	drawn	date
-----	-----------	-------	------



Elmwood House T +44(0) 28 90 667914
74 Boucher Road F +44(0) 28 90 668286
Belfast W www.rpsgroup.com/ireland
BT12 6RZ E ireland@rpsgroup.com

CLIENT



Óig na
eÓlracha Poiblí
Office of Public Works




PROJECT



Tralee Flood Relief Scheme

TITLE

Tralee Depth Mapping
0.1% AEP Fluvial

Project Number	Sheet Size	Drawing Scale
MCW1082	A3	1:5,000
Drawing Number	Datum	
Dep_F_C_1000_28	ITM	
Drawn by	Status	Revision
RC	Final	01
Checked By	Approved By	Date
AS	AS	05/06/2025

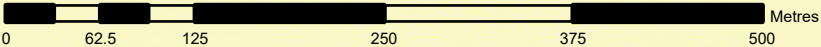

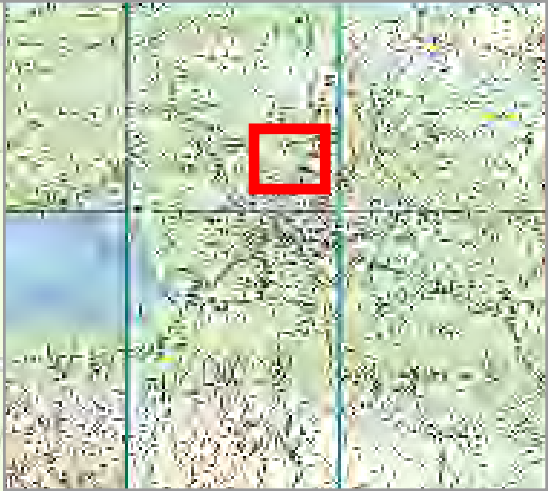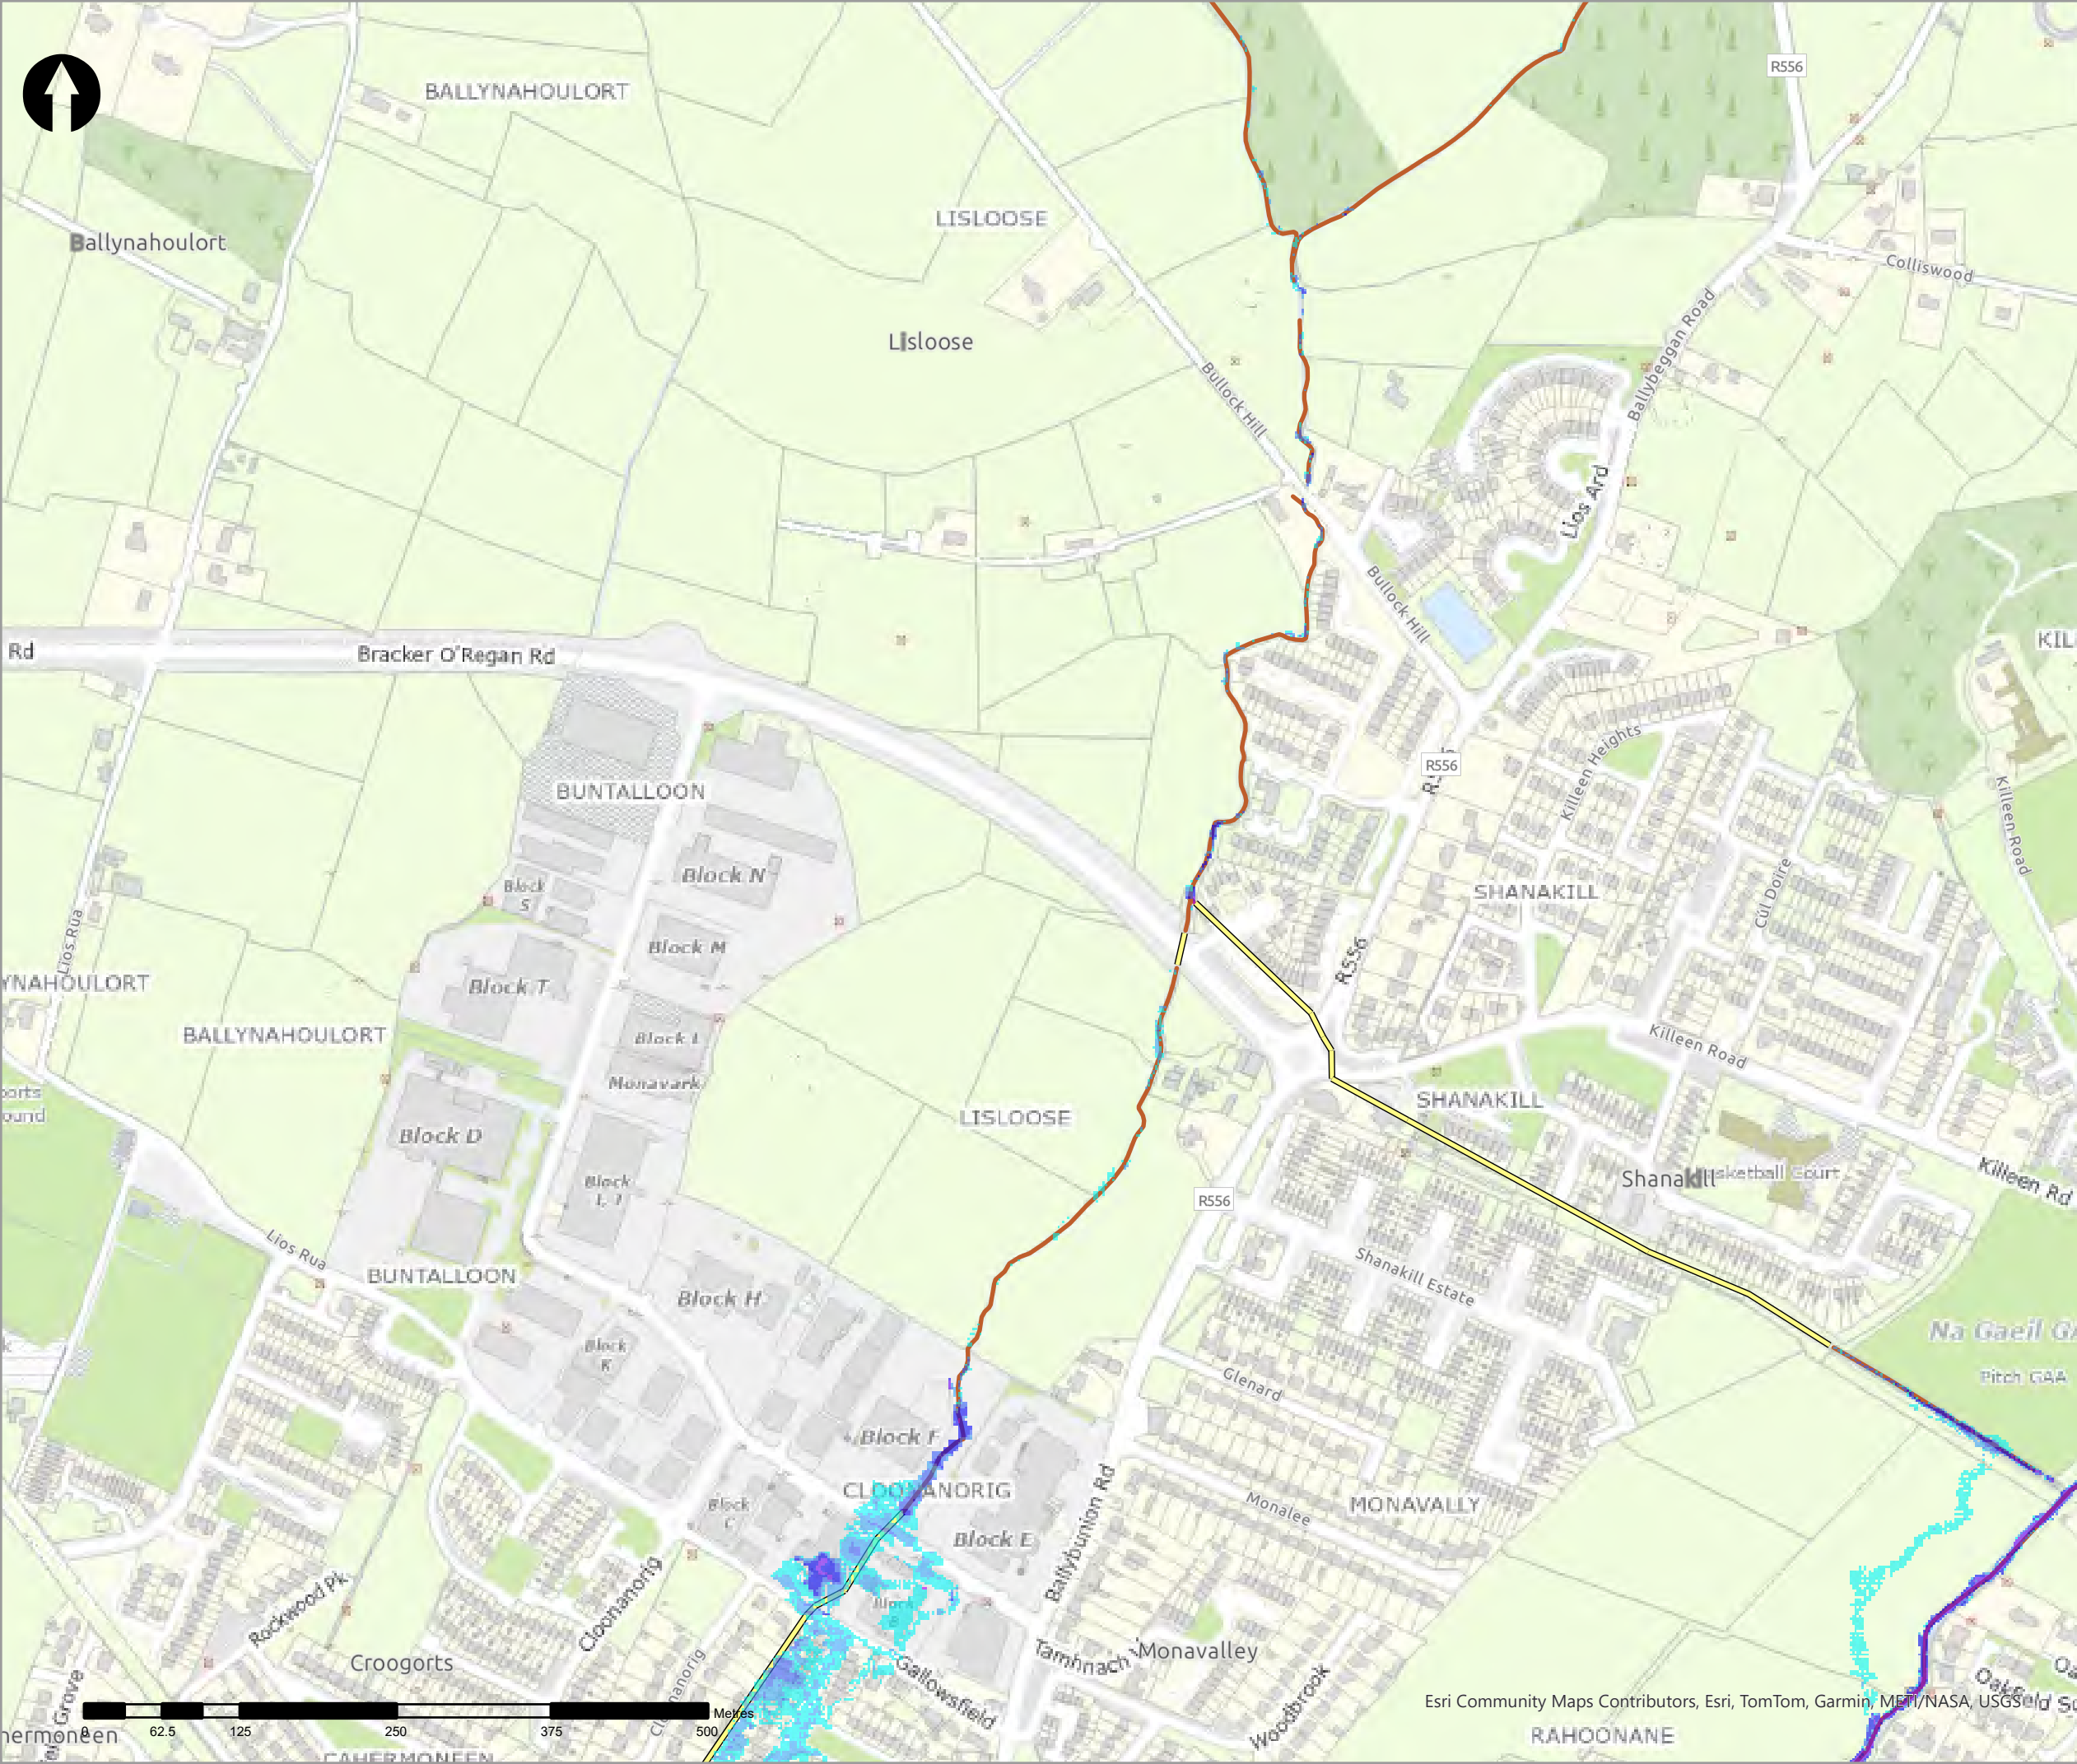

- Legend
- 0.1% AEP Fluvial Depth
- 0 - 0.1m
 - 0.1 - 0.25m
 - 0.25 - 0.5m
 - 0.5 - 1m
 - 1.0 - 1.5m
 - 1.5 - 2m
 - >2m
- Modelled River Centreline
 - Modelled Drainage
 - Embankment
 - Wall

rev	ammdments	drawn	date
-----	-----------	-------	------



Elmwood House T +44(0) 28 90 667914
74 Boucher Road F +44(0) 28 90 668286
Belfast W www.rpsgroup.com/ireland
BT12 6RZ E ireland@rpsgroup.com

CLIENT



Óigín na nEobánacha Poiblí
Office of Public Works



PROJECT	Tralee Flood Relief Scheme
---------	----------------------------

TITLE	Tralee Depth Mapping 0.1% AEP Fluvial
-------	--

Project Number	Sheet Size	Drawing Scale
MCW1082	A3	1:5,000
Drawing Number	Datum	
Dep_F_C_1000_29	ITM	
Drawn by	Status	Revision
RC	Final	01
Checked By	Approved By	Date
AS	AS	05/06/2025



Legend

0.1% AEP Fluvial Depth

- 0 - 0.1m
- 0.1 - 0.25m
- 0.25 - 0.5m
- 0.5 - 1m
- 1.0 - 1.5m
- 1.5 - 2m
- >2m

Modelled River Centreline

Modelled Drainage

Embankment

Wall

rev	ammendments	drawn	date
-----	-------------	-------	------



Elmwood House T +44(0) 28 90 667914
74 Boucher Road F +44(0) 28 90 668286
Belfast W www.rpsgroup.com/ireland
BT12 6RZ E ireland@rpsgroup.com

A TETRA TECH COMPANY

CLIENT



OPW

Óig na
eÓlínacha Poiblí
Office of Public Works



PROJECT

Tralee Flood Relief Scheme

TITLE

Tralee Depth Mapping
0.1% AEP Fluvial



Project Number	Sheet Size	Drawing Scale
MCW1082	A3	1:5,000

Drawing Number	Datum
Dep_F_C_1000_30	ITM

Drawn by	Status	Revision
RC	Final	01

Checked By	Approved By	Date
AS	AS	05/06/2025

Esri Community Maps Contributors, Esri, TomTom, Garmin, METI/NASA, USGS

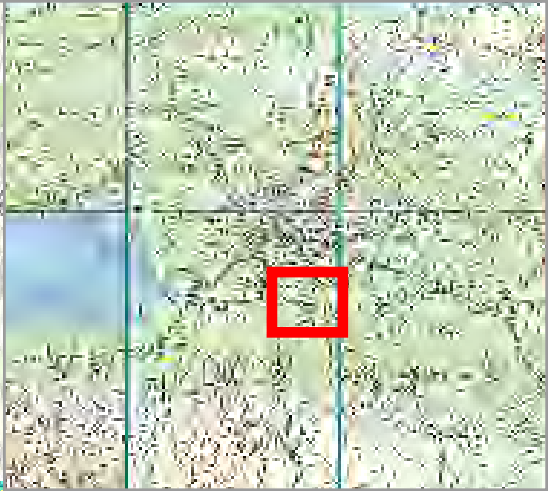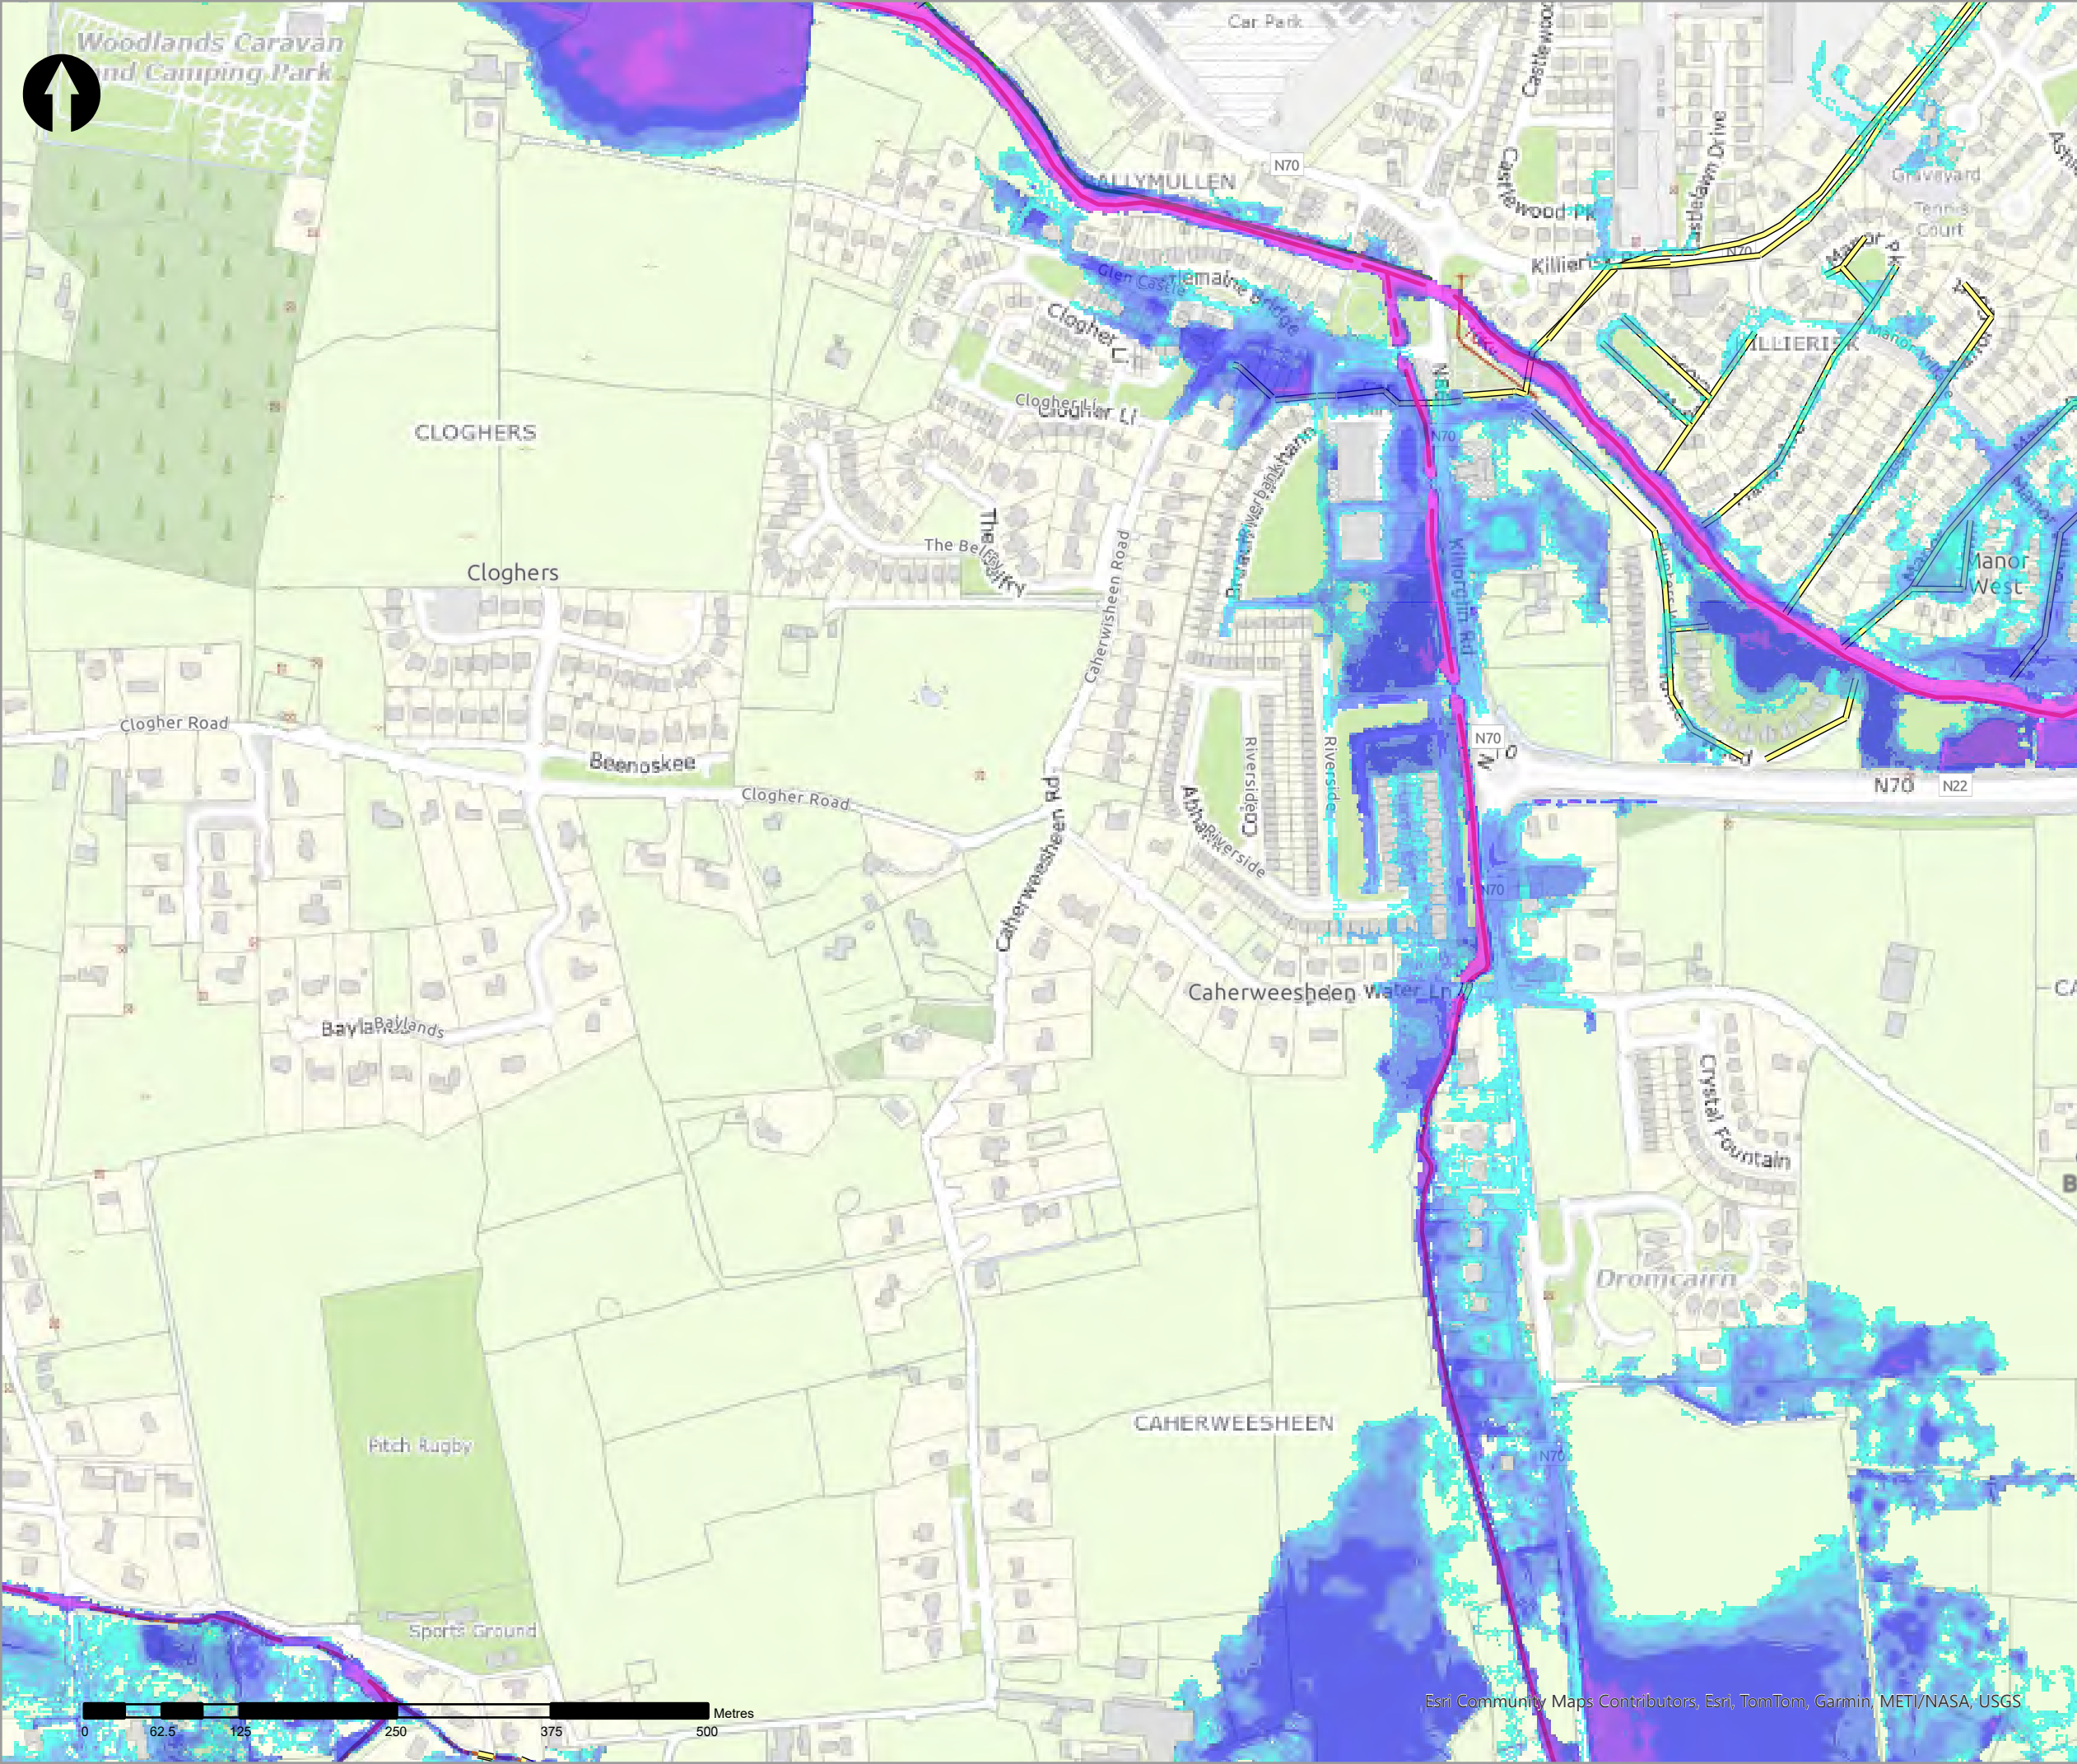

- Legend
- 0.5% AEP Fluvial Depth
- 0 - 0.1m
 - 0.1 - 0.25m
 - 0.25 - 0.5m
 - 0.5 - 1m
 - 1.0 - 1.5m
 - 1.5 - 2m
 - >2m
- Modelled River Centreline
- Modelled Drainage
- Embankment
- Wall

rev	amendments	drawn	date
-----	------------	-------	------



Elmwood House T +44(0) 28 90 667914
74 Boucher Road F +44(0) 28 90 668286
Belfast W www.rpsgroup.com/ireland
BT12 6RZ E ireland@rpsgroup.com

CLIENT



OPW

Óigín na nEobhracha Poiblí
Office of Public Works



PROJECT

Tralee Flood Relief Scheme

TITLE


Tralee Depth Mapping
0.5% AEP Fluvial

Project Number	Sheet Size	Drawing Scale
MCW1082	A3	1:5,000

Drawing Number	Datum
Dep_F_C_0200_01	ITM

Drawn by	Status	Revision
RC	Final	01

Checked By	Approved By	Date
AS	AS	05/06/2025

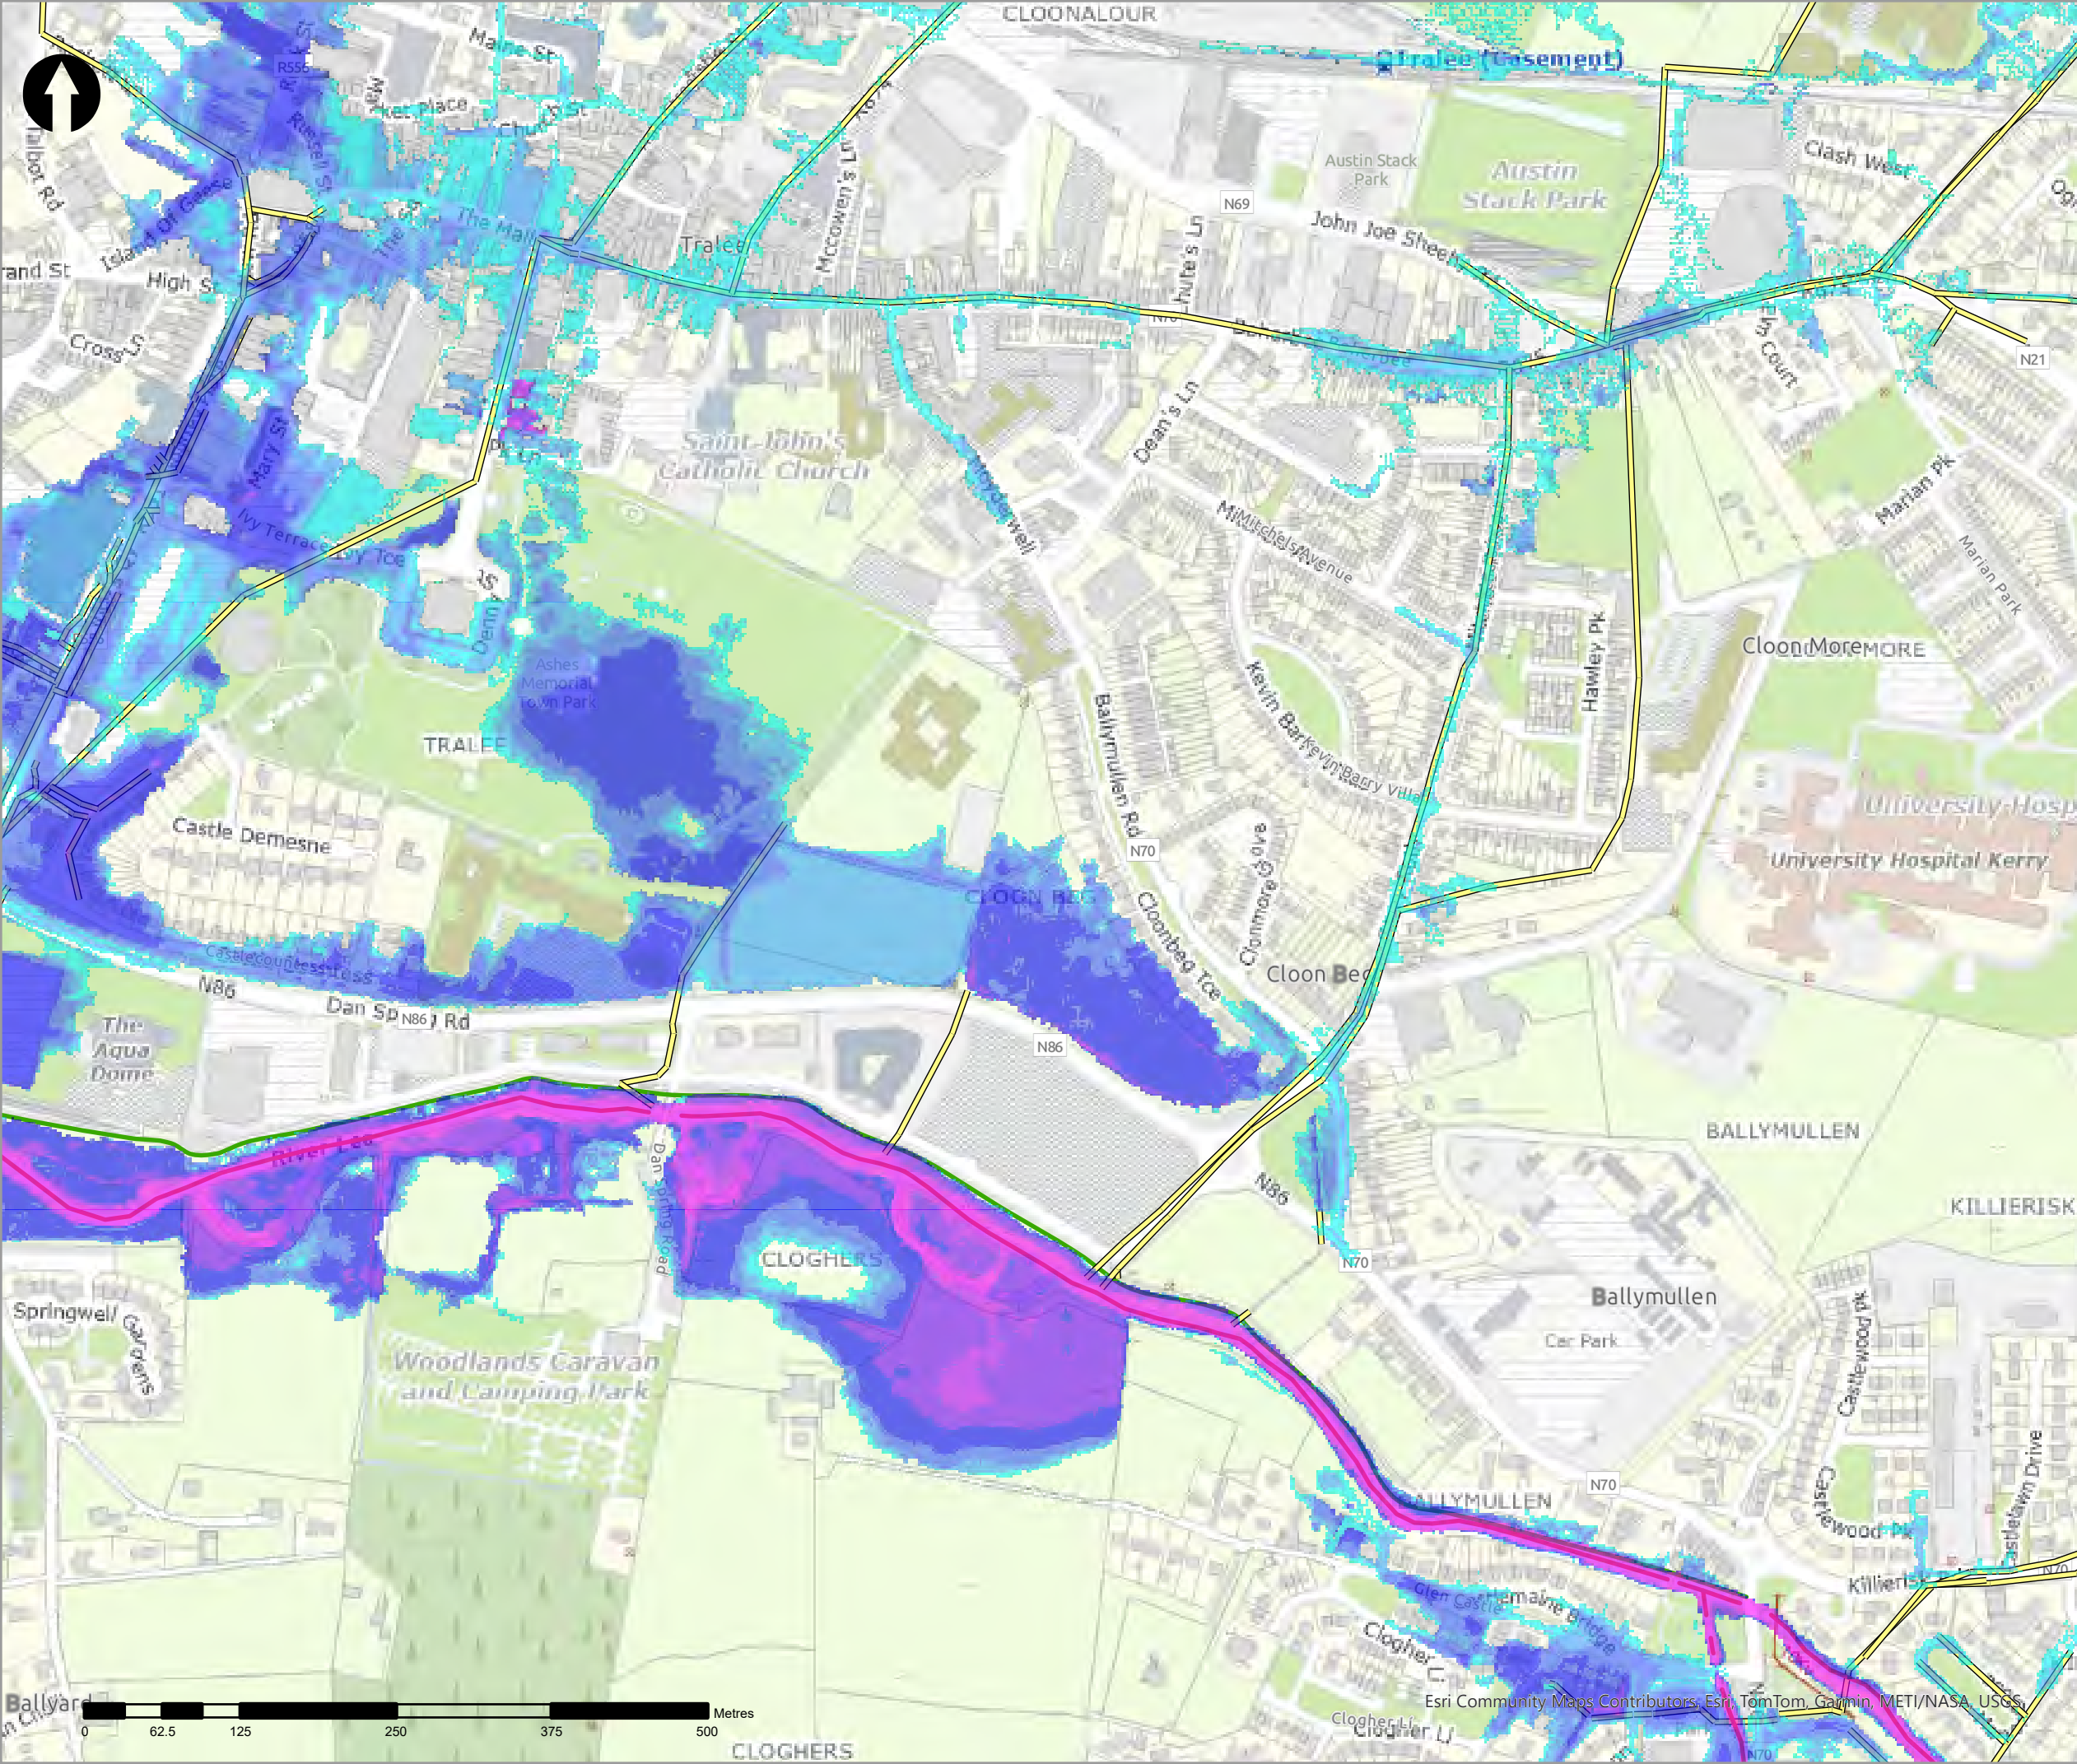

- Legend
- 0.5% AEP Fluvial Depth
- 0 - 0.1m
 - 0.1 - 0.25m
 - 0.25 - 0.5m
 - 0.5 - 1m
 - 1.0 - 1.5m
 - 1.5 - 2m
 - >2m
- Modelled River Centreline
- Modelled Drainage
- Embankment
- Wall

rev	amendments	drawn	date
-----	------------	-------	------



Elmwood House T +44(0) 28 90 667914
74 Boucher Road F +44(0) 28 90 668286
Belfast W www.rpsgroup.com/ireland
BT12 6RZ E ireland@rpsgroup.com

CLIENT



OPW

Óifig na rEòilíníochas Poblí
Office of Public Works



PROJECT	Tralee Flood Relief Scheme
---------	----------------------------


TITLE	Tralee Depth Mapping 0.5% AEP Fluvial
-------	--

Project Number	Sheet Size	Drawing Scale
MCW1082	A3	1:5,000



Drawing Number	Datum
Dep_F_C_0200_02	ITM

Drawn by	Status	Revision
RC	Final	01

Checked By	Approved By	Date
AS	AS	05/06/2025

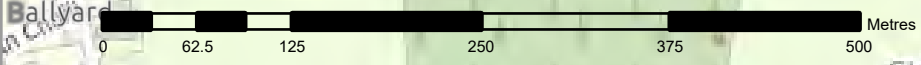

Esri Community Maps Contributors, Esri, TomTom, Garmin, METI/NASA, USGS

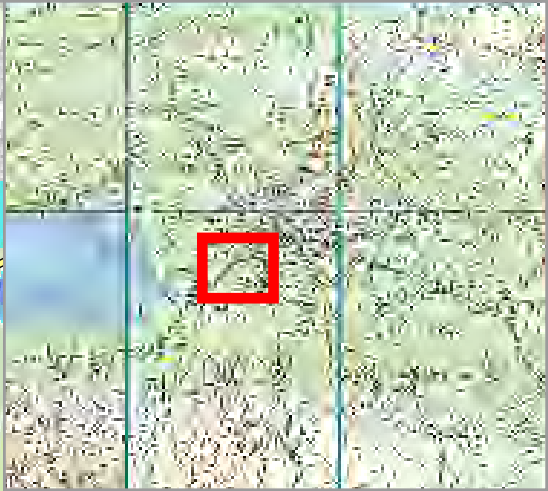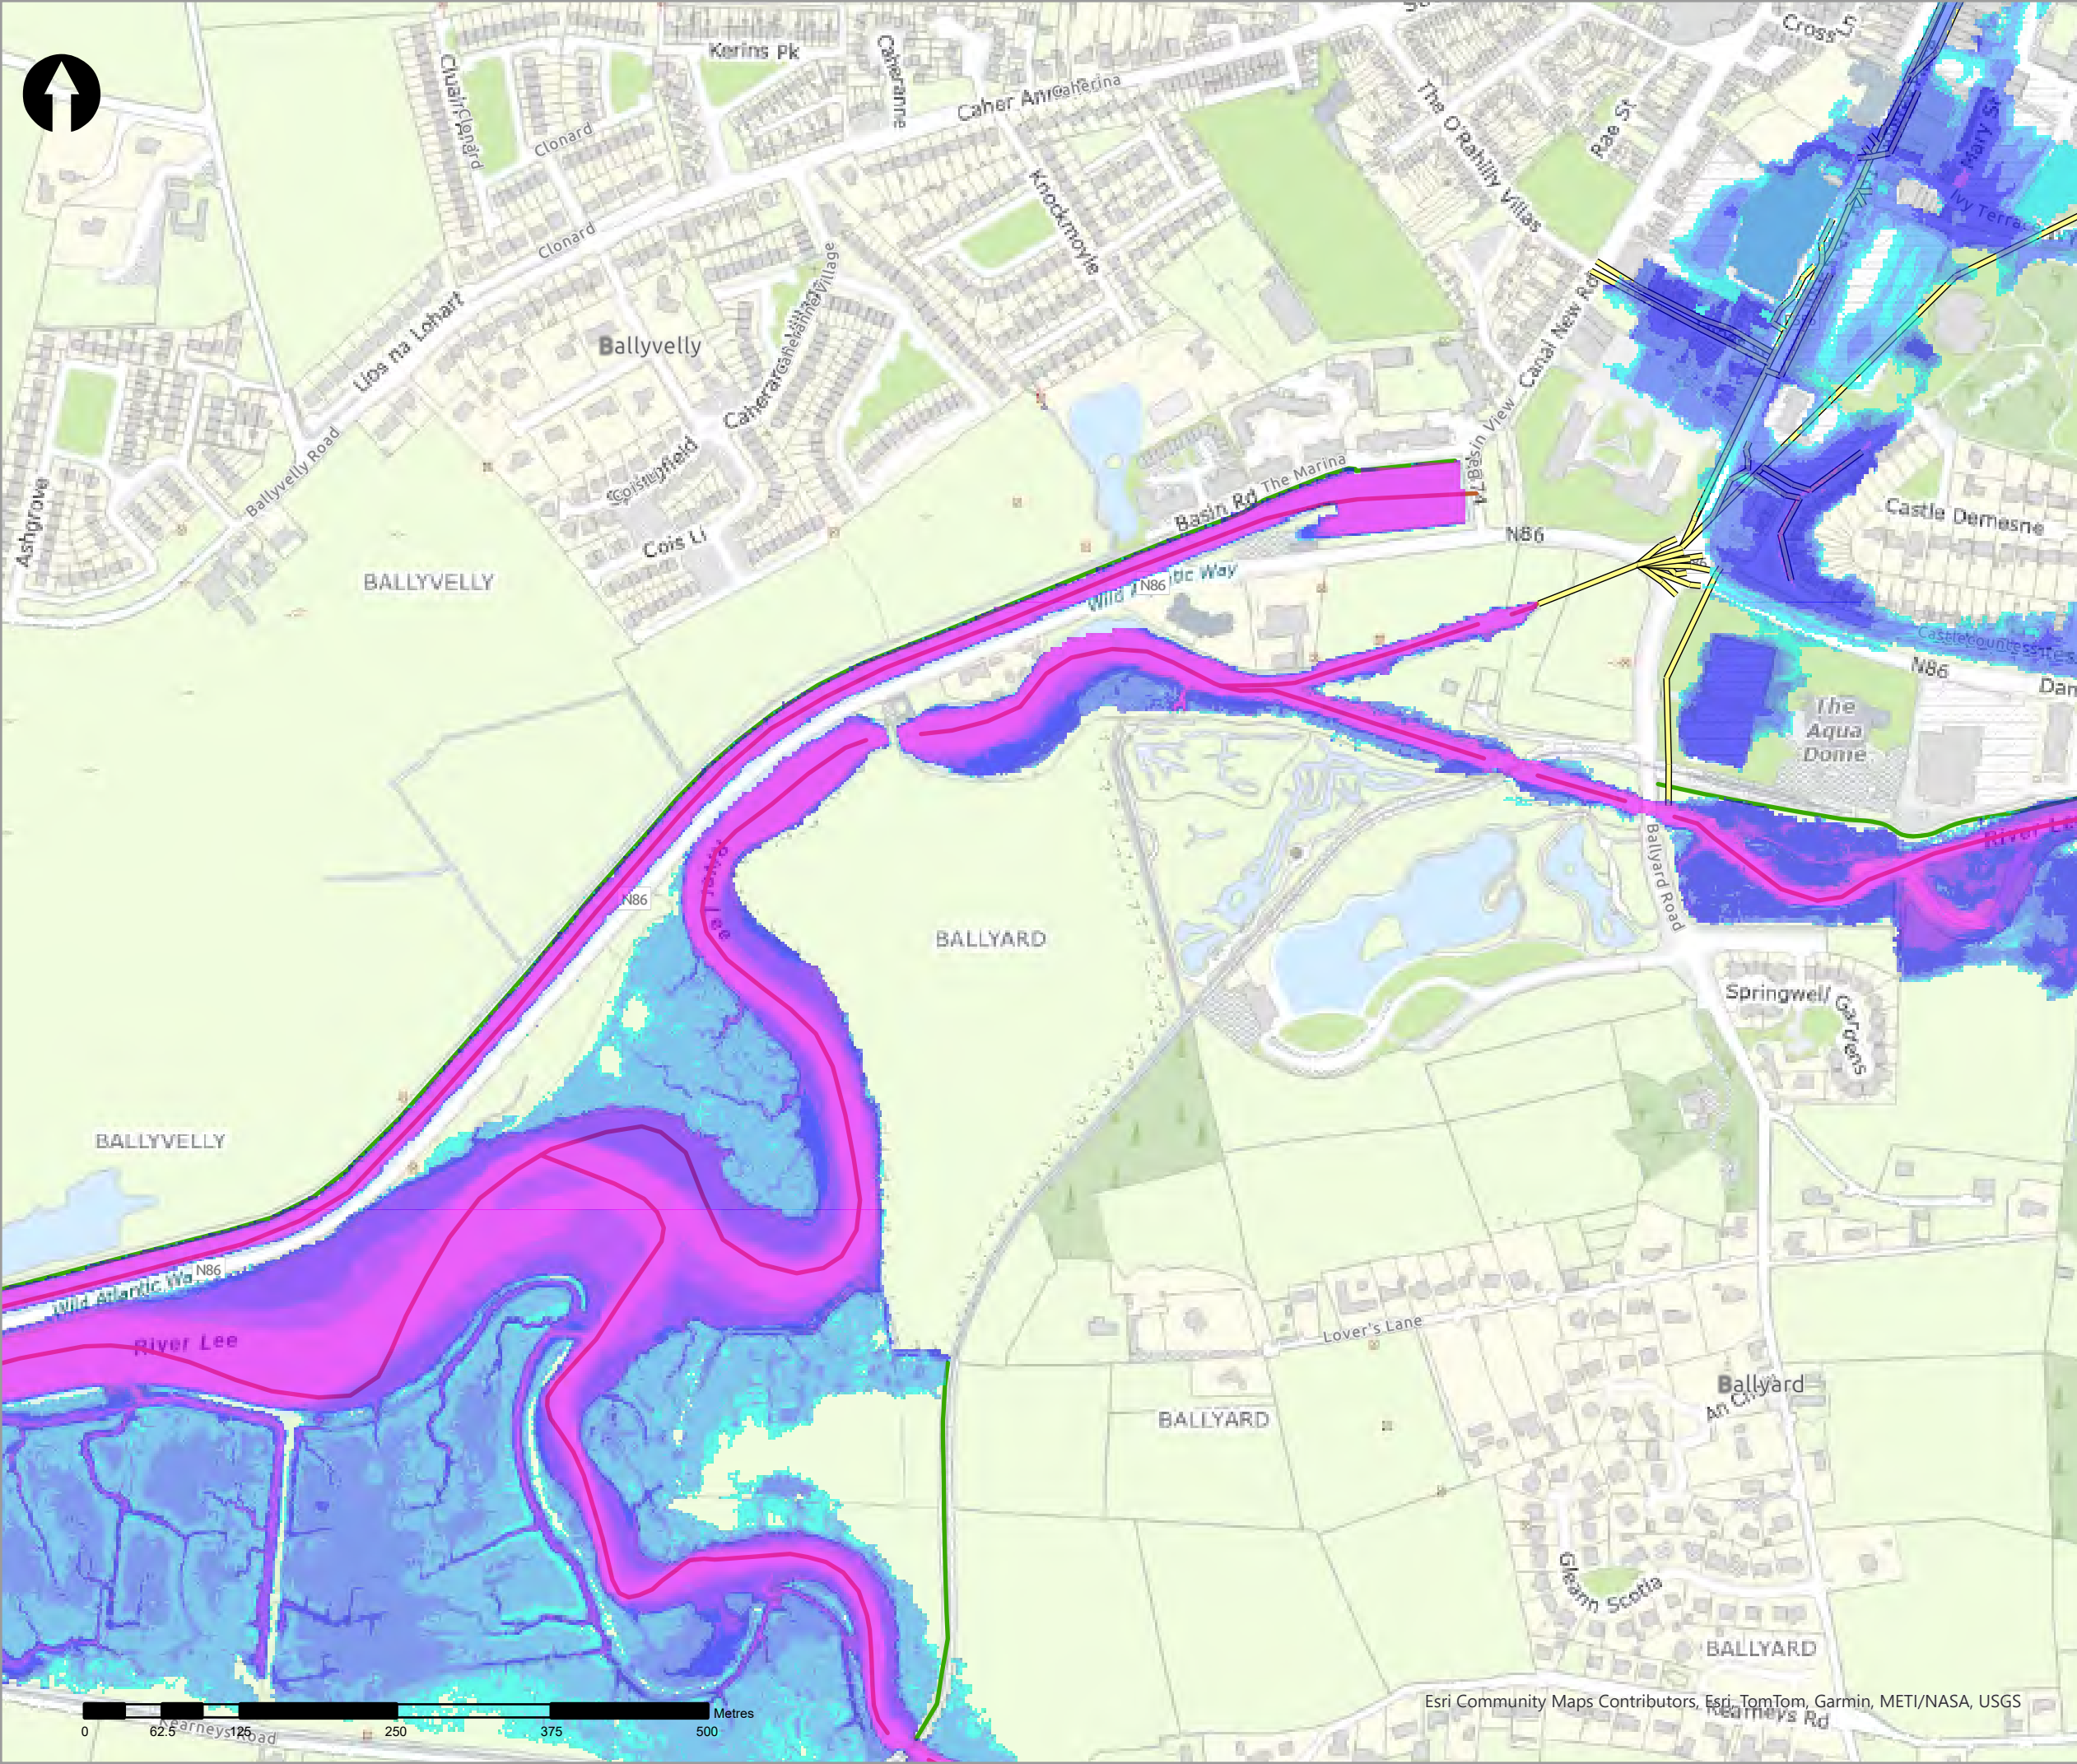

- Legend
- 0.5% AEP Fluvial Depth
- 0 - 0.1m
 - 0.1 - 0.25m
 - 0.25 - 0.5m
 - 0.5 - 1m
 - 1.0 - 1.5m
 - 1.5 - 2m
 - >2m
- Modelled River Centreline
- Modelled Drainage
- Embankment
- Wall

rev	ammdments	drawn	date
-----	-----------	-------	------



Elmwood House T +44(0) 28 90 667914
74 Boucher Road F +44(0) 28 90 668286
Belfast W www.rpsgroup.com/ireland
BT12 6RZ E ireland@rpsgroup.com

CLIENT



OPW

Óig na eÓibhacha Poiblí
Office of Public Works



PROJECT

Tralee Flood Relief Scheme

TITLE



Tralee Depth Mapping
0.5% AEP Fluvial

Project Number	Sheet Size	Drawing Scale
MCW1082	A3	1:5,000

Drawing Number	Datum
Dep_F_C_0200_03	ITM

Drawn by	Status	Revision
RC	Final	01

Checked By	Approved By	Date
AS	AS	05/06/2025

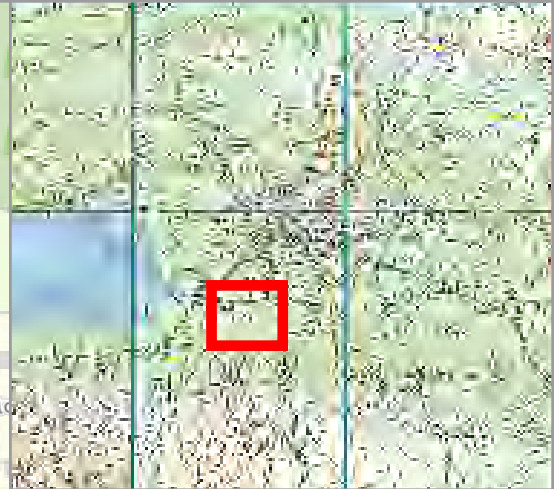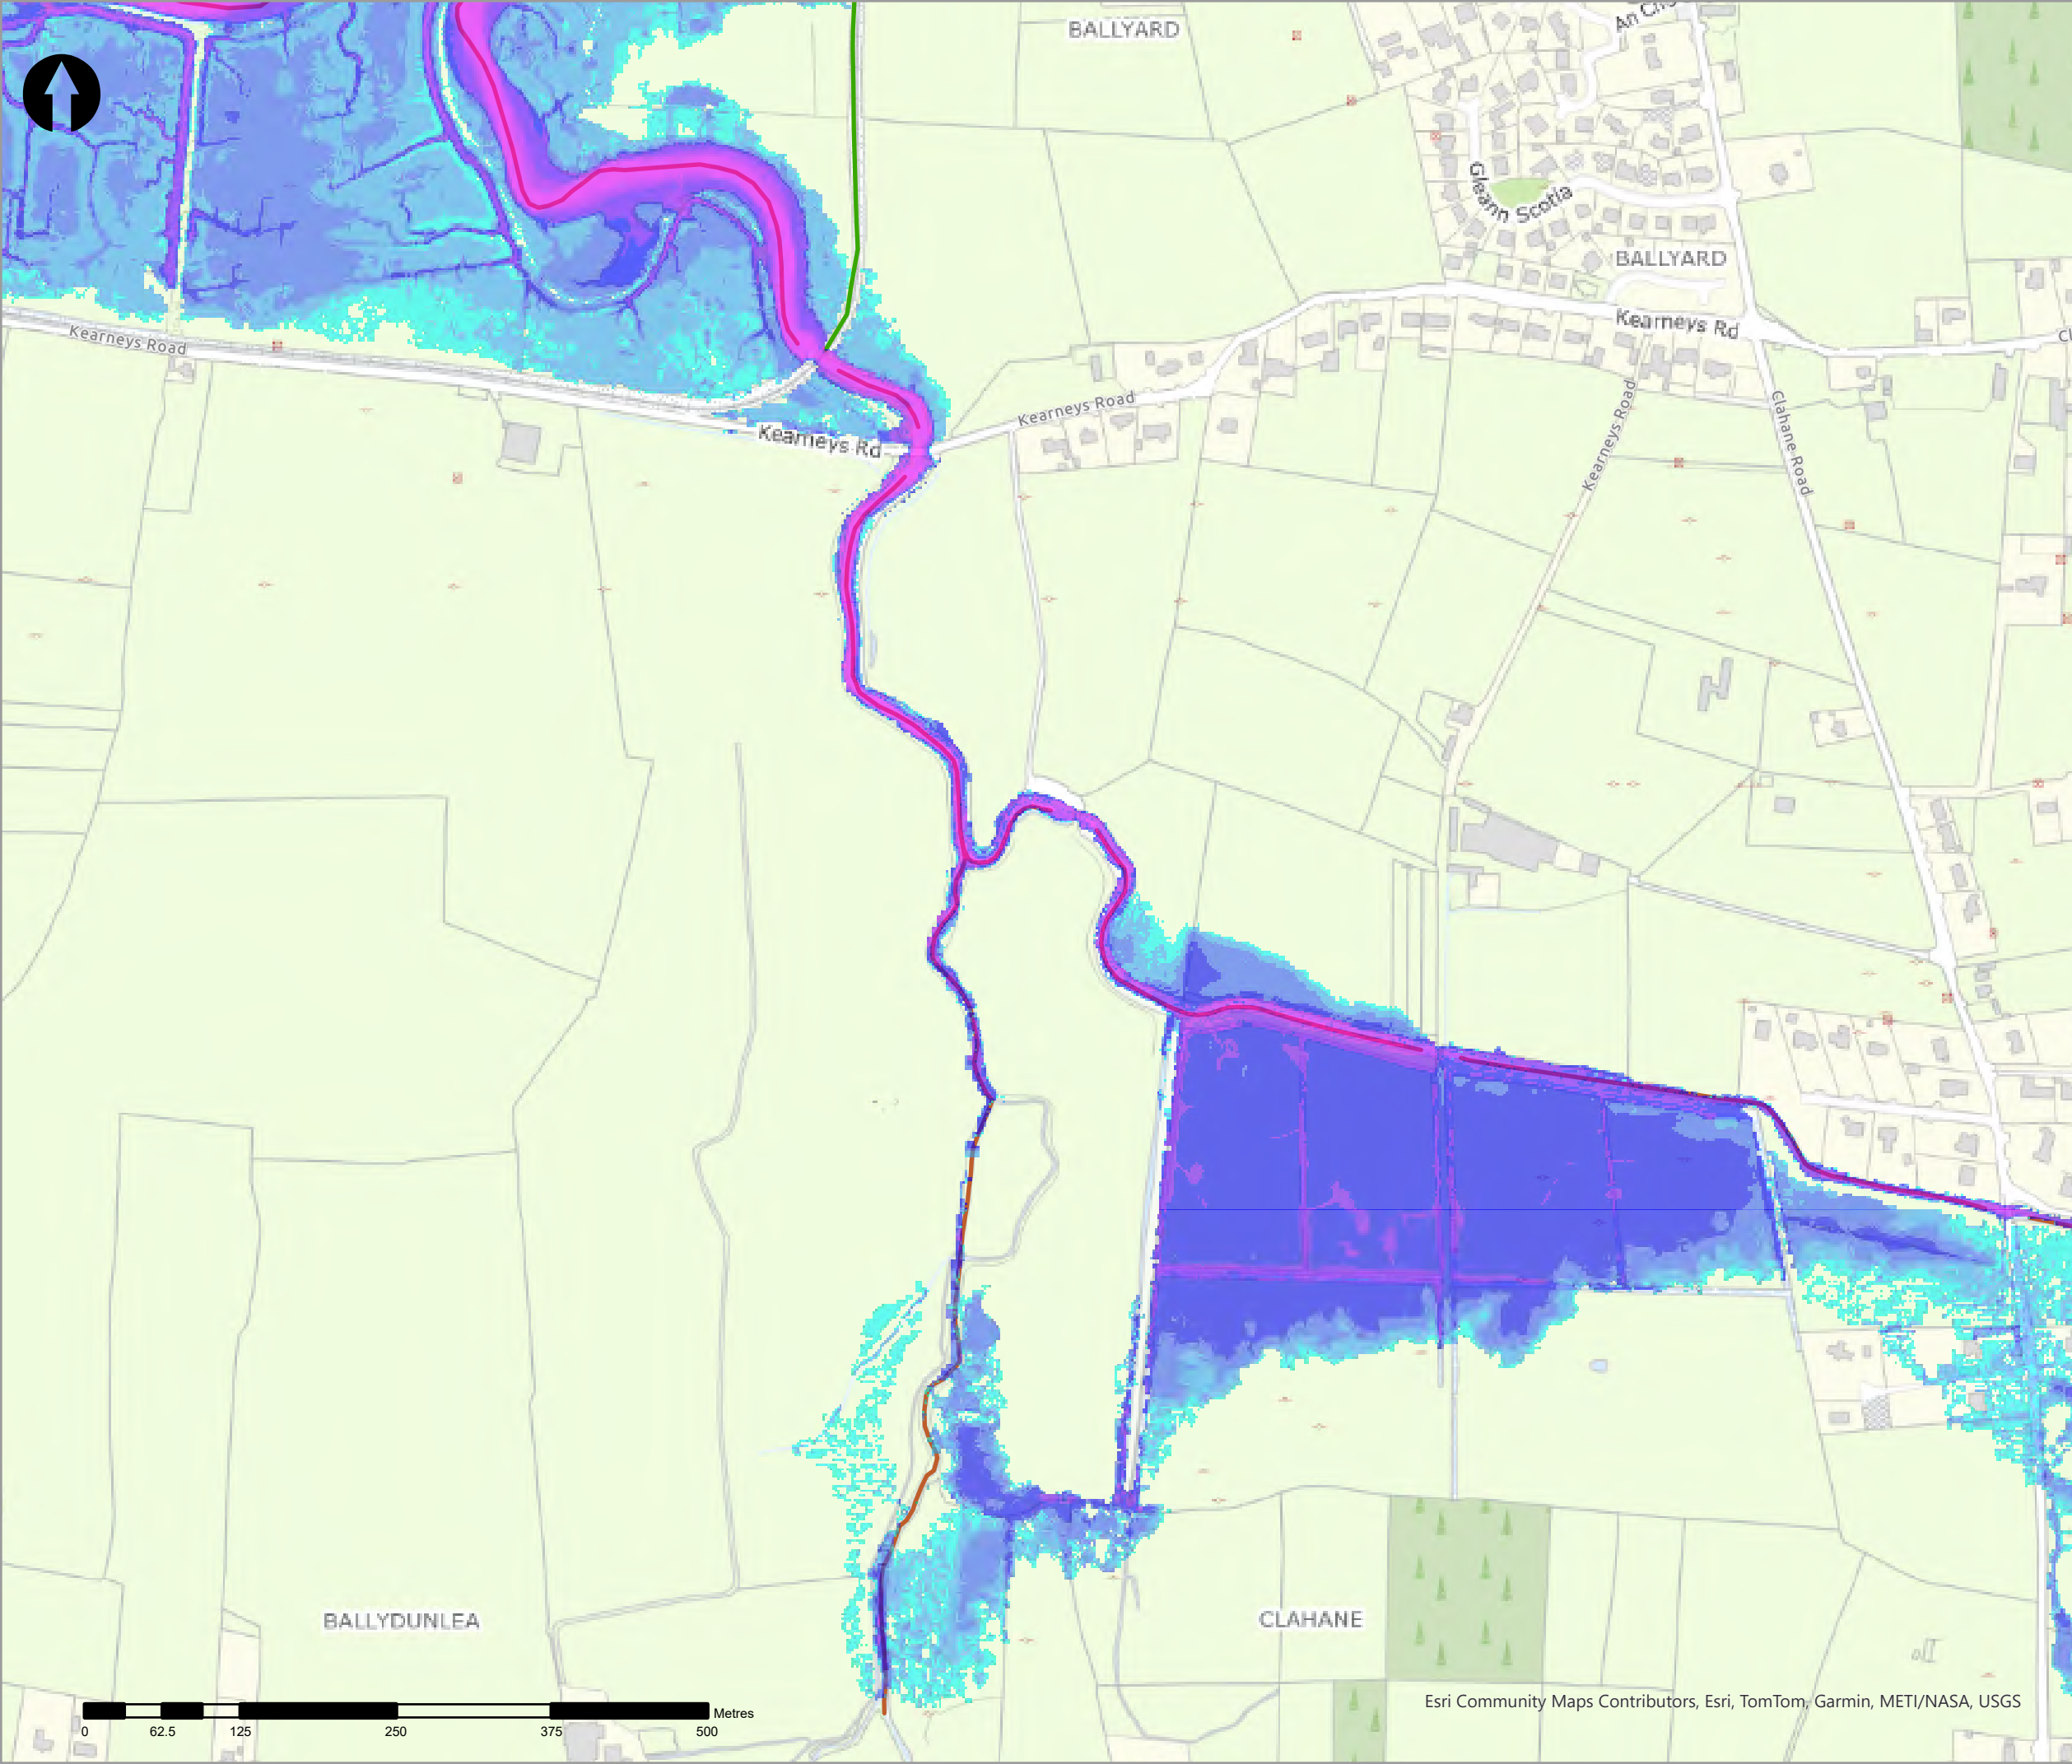

- Legend
- 0.5% AEP Fluvial Depth
- 0 - 0.1m
 - 0.1 - 0.25m
 - 0.25 - 0.5m
 - 0.5 - 1m
 - 1.0 - 1.5m
 - 1.5 - 2m
 - >2m
- Modelled River Centreline
- Modelled Drainage
- Embankment
- Wall

rev	ammendments	drawn	date
-----	-------------	-------	------



Elmwood House T +44(0) 28 90 667914
74 Boucher Road F +44(0) 28 90 668286
Belfast W www.rpsgroup.com/ireland
BT12 6RZ E ireland@rpsgroup.com

A TETRA TECH COMPANY

CLIENT



Óigín na hOibreacha Poiblí
Office of Public Works



PROJECT

Tralee Flood Relief Scheme

TITLE


Tralee Depth Mapping
0.5% AEP Fluvial

Project Number	Sheet Size	Drawing Scale
MCW1082	A3	1:5,000



Drawing Number	Datum
Dep_F_C_0200_04	ITM

Drawn by	Status	Revision
RC	Final	01

Checked By	Approved By	Date
AS	AS	05/06/2025

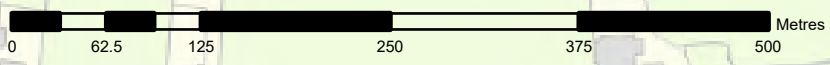

Esri Community Maps Contributors, Esri, TomTom, Garmin, METI/NASA, USGS

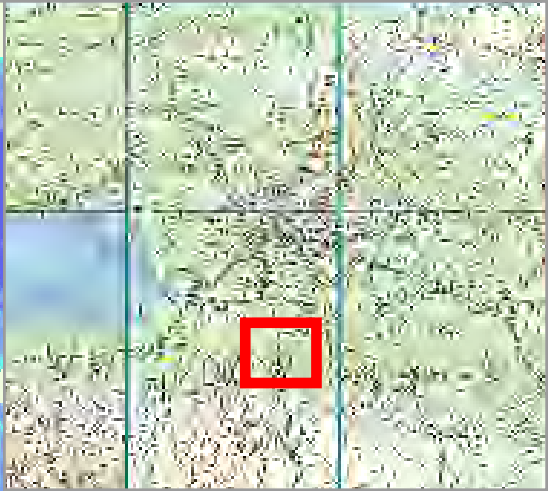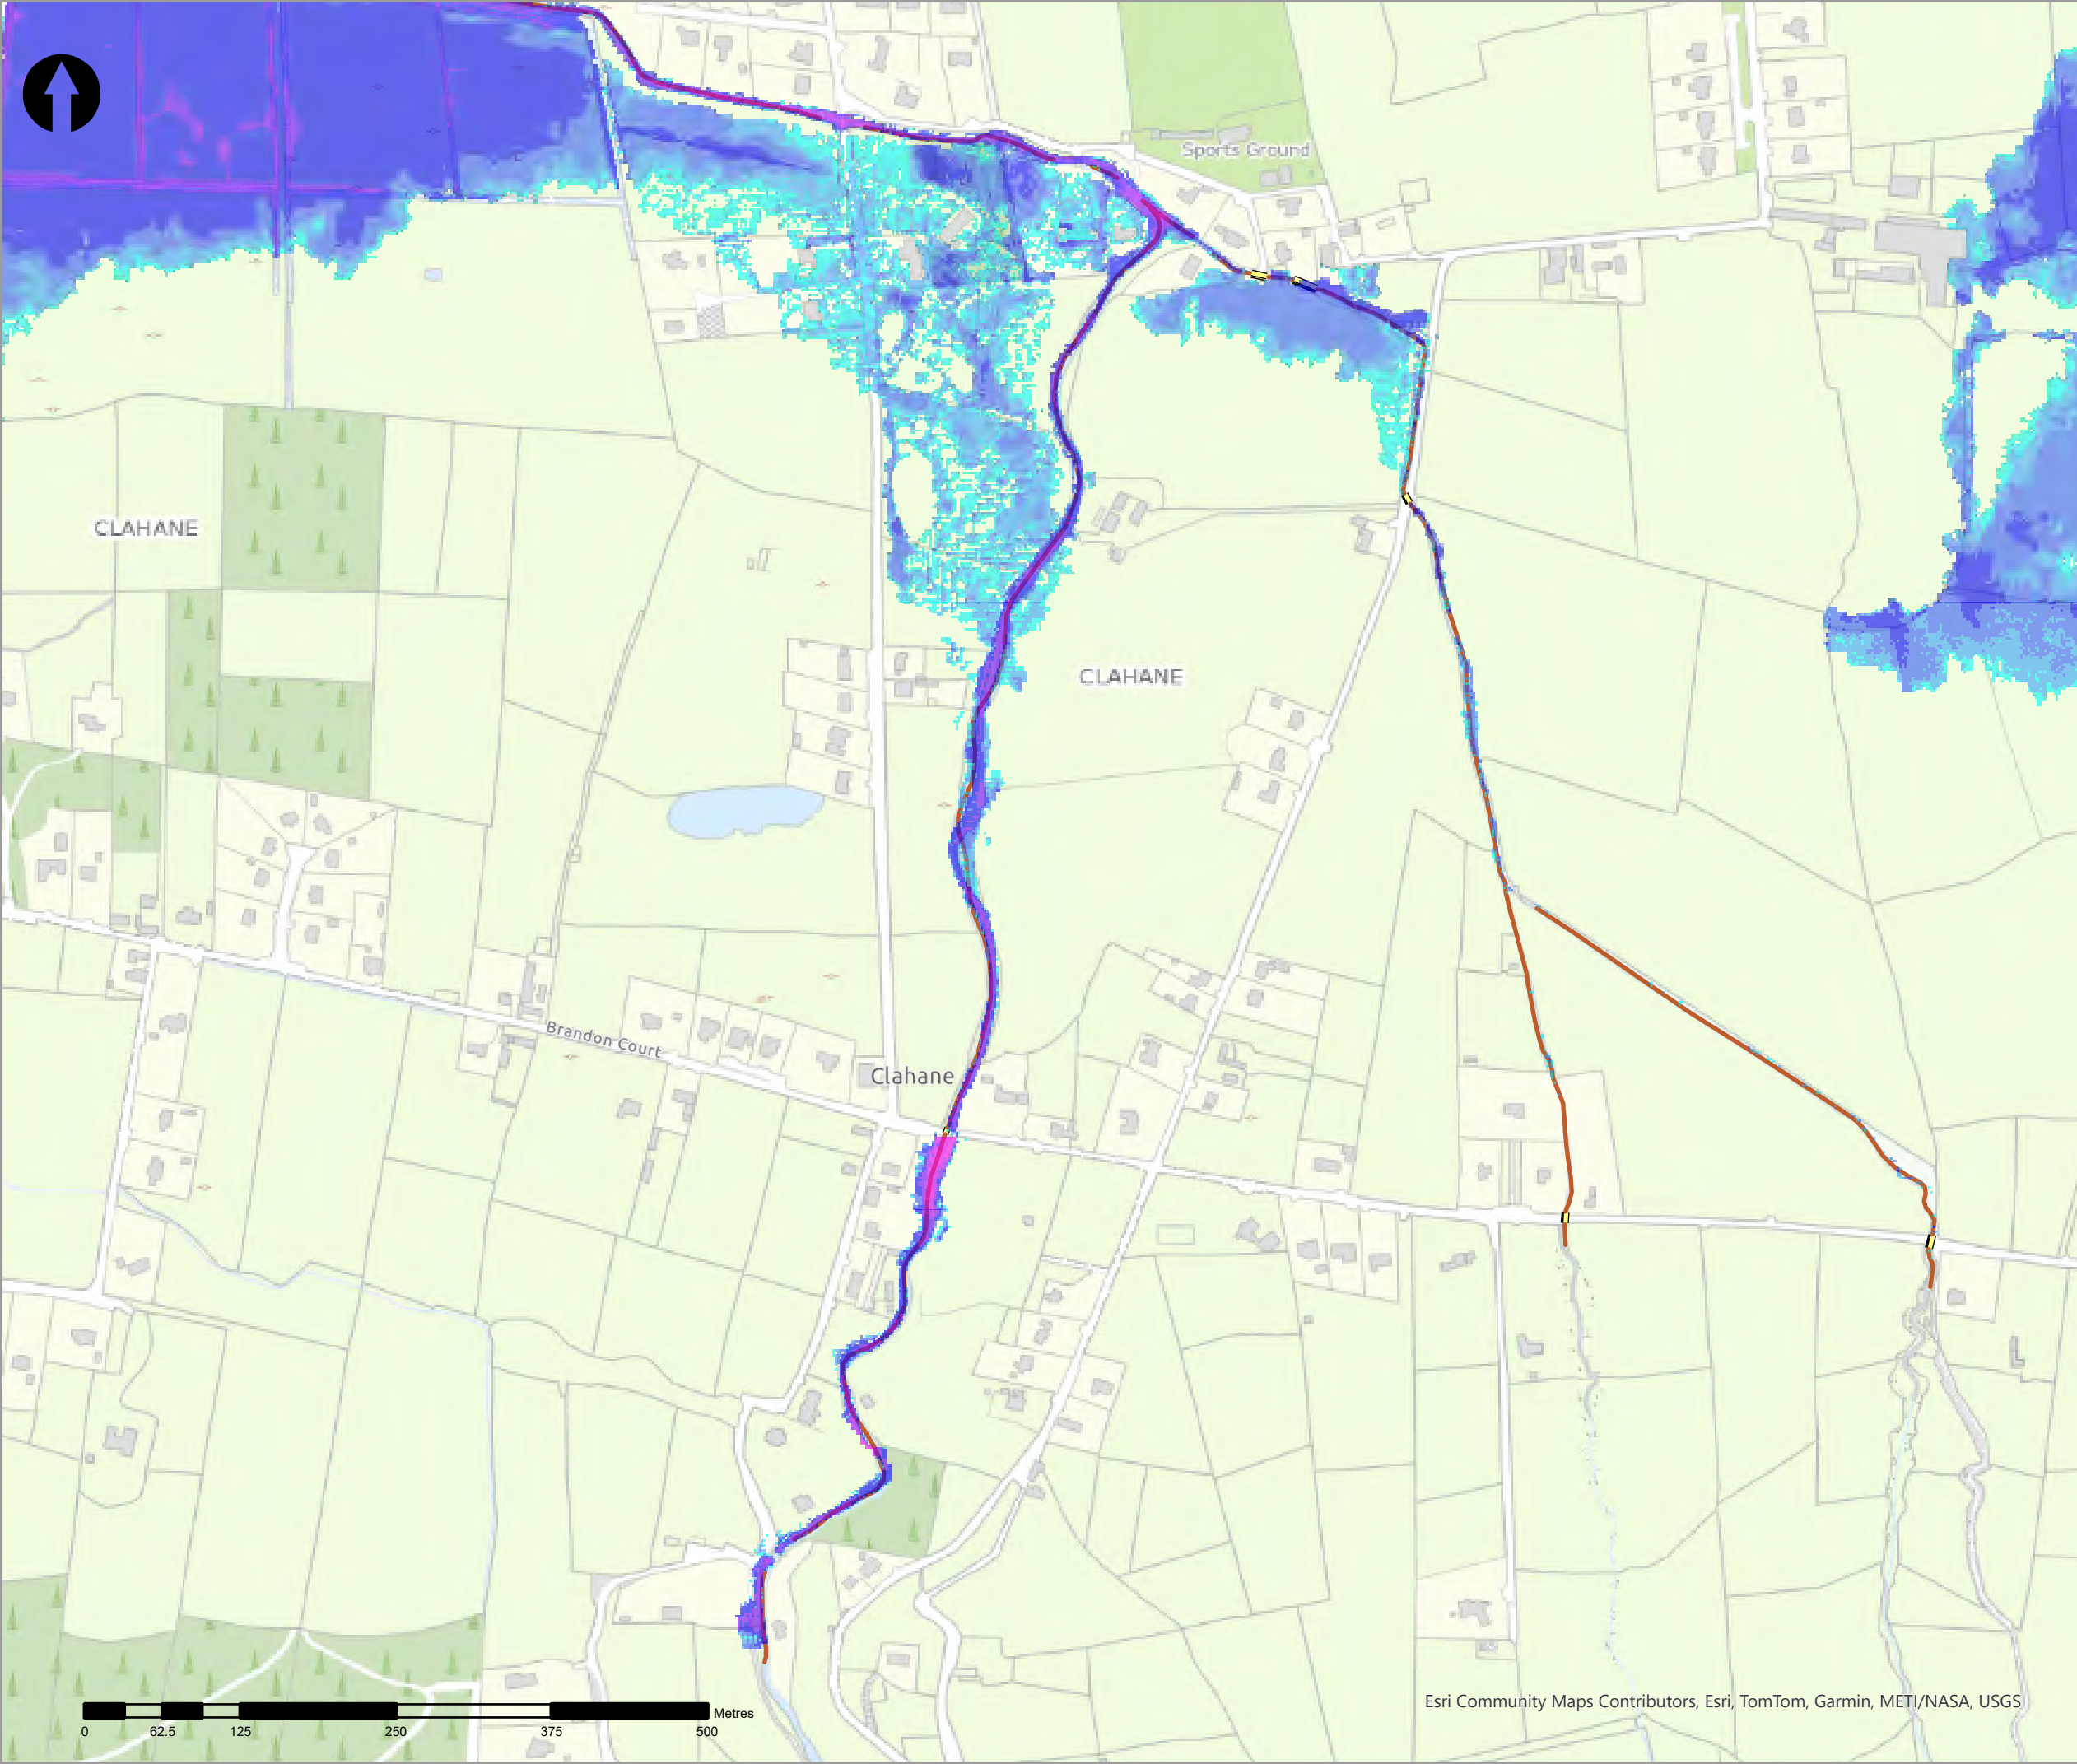

- Legend
- 0.5% AEP Fluvial Depth
- 0 - 0.1m
 - 0.1 - 0.25m
 - 0.25 - 0.5m
 - 0.5 - 1m
 - 1.0 - 1.5m
 - 1.5 - 2m
 - >2m
- Modelled River Centreline
- Modelled Drainage
- Embankment
- Wall

rev	ammendments	drawn	date
-----	-------------	-------	------



Elmwood House T +44(0) 28 90 667914
74 Boucher Road F +44(0) 28 90 668286
Belfast W www.rpsgroup.com/ireland
BT12 6RZ E ireland@rpsgroup.com

CLIENT



OPW

Óigín na nEilíníochas Poiblí
Office of Public Works



PROJECT

Tralee Flood Relief Scheme

TITLE


Tralee Depth Mapping
0.5% AEP Fluvial

Project Number	Sheet Size	Drawing Scale
MCW1082	A3	1:5,000



Drawing Number	Datum
Dep_F_C_0200_05	ITM

Drawn by	Status	Revision
RC	Final	01

Checked By	Approved By	Date
AS	AS	05/06/2025

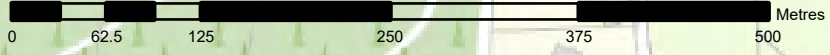

Esri Community Maps Contributors, Esri, TomTom, Garmin, METI/NASA, USGS

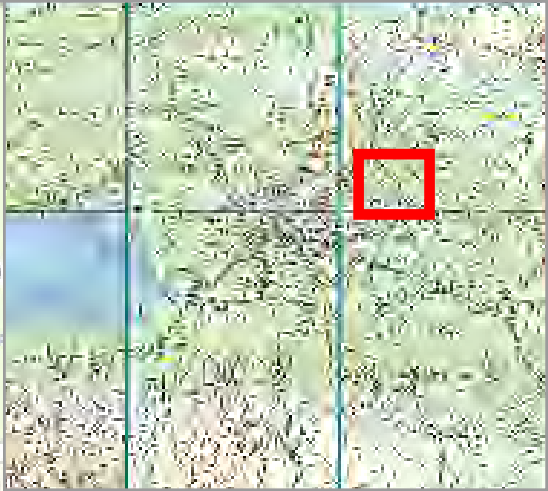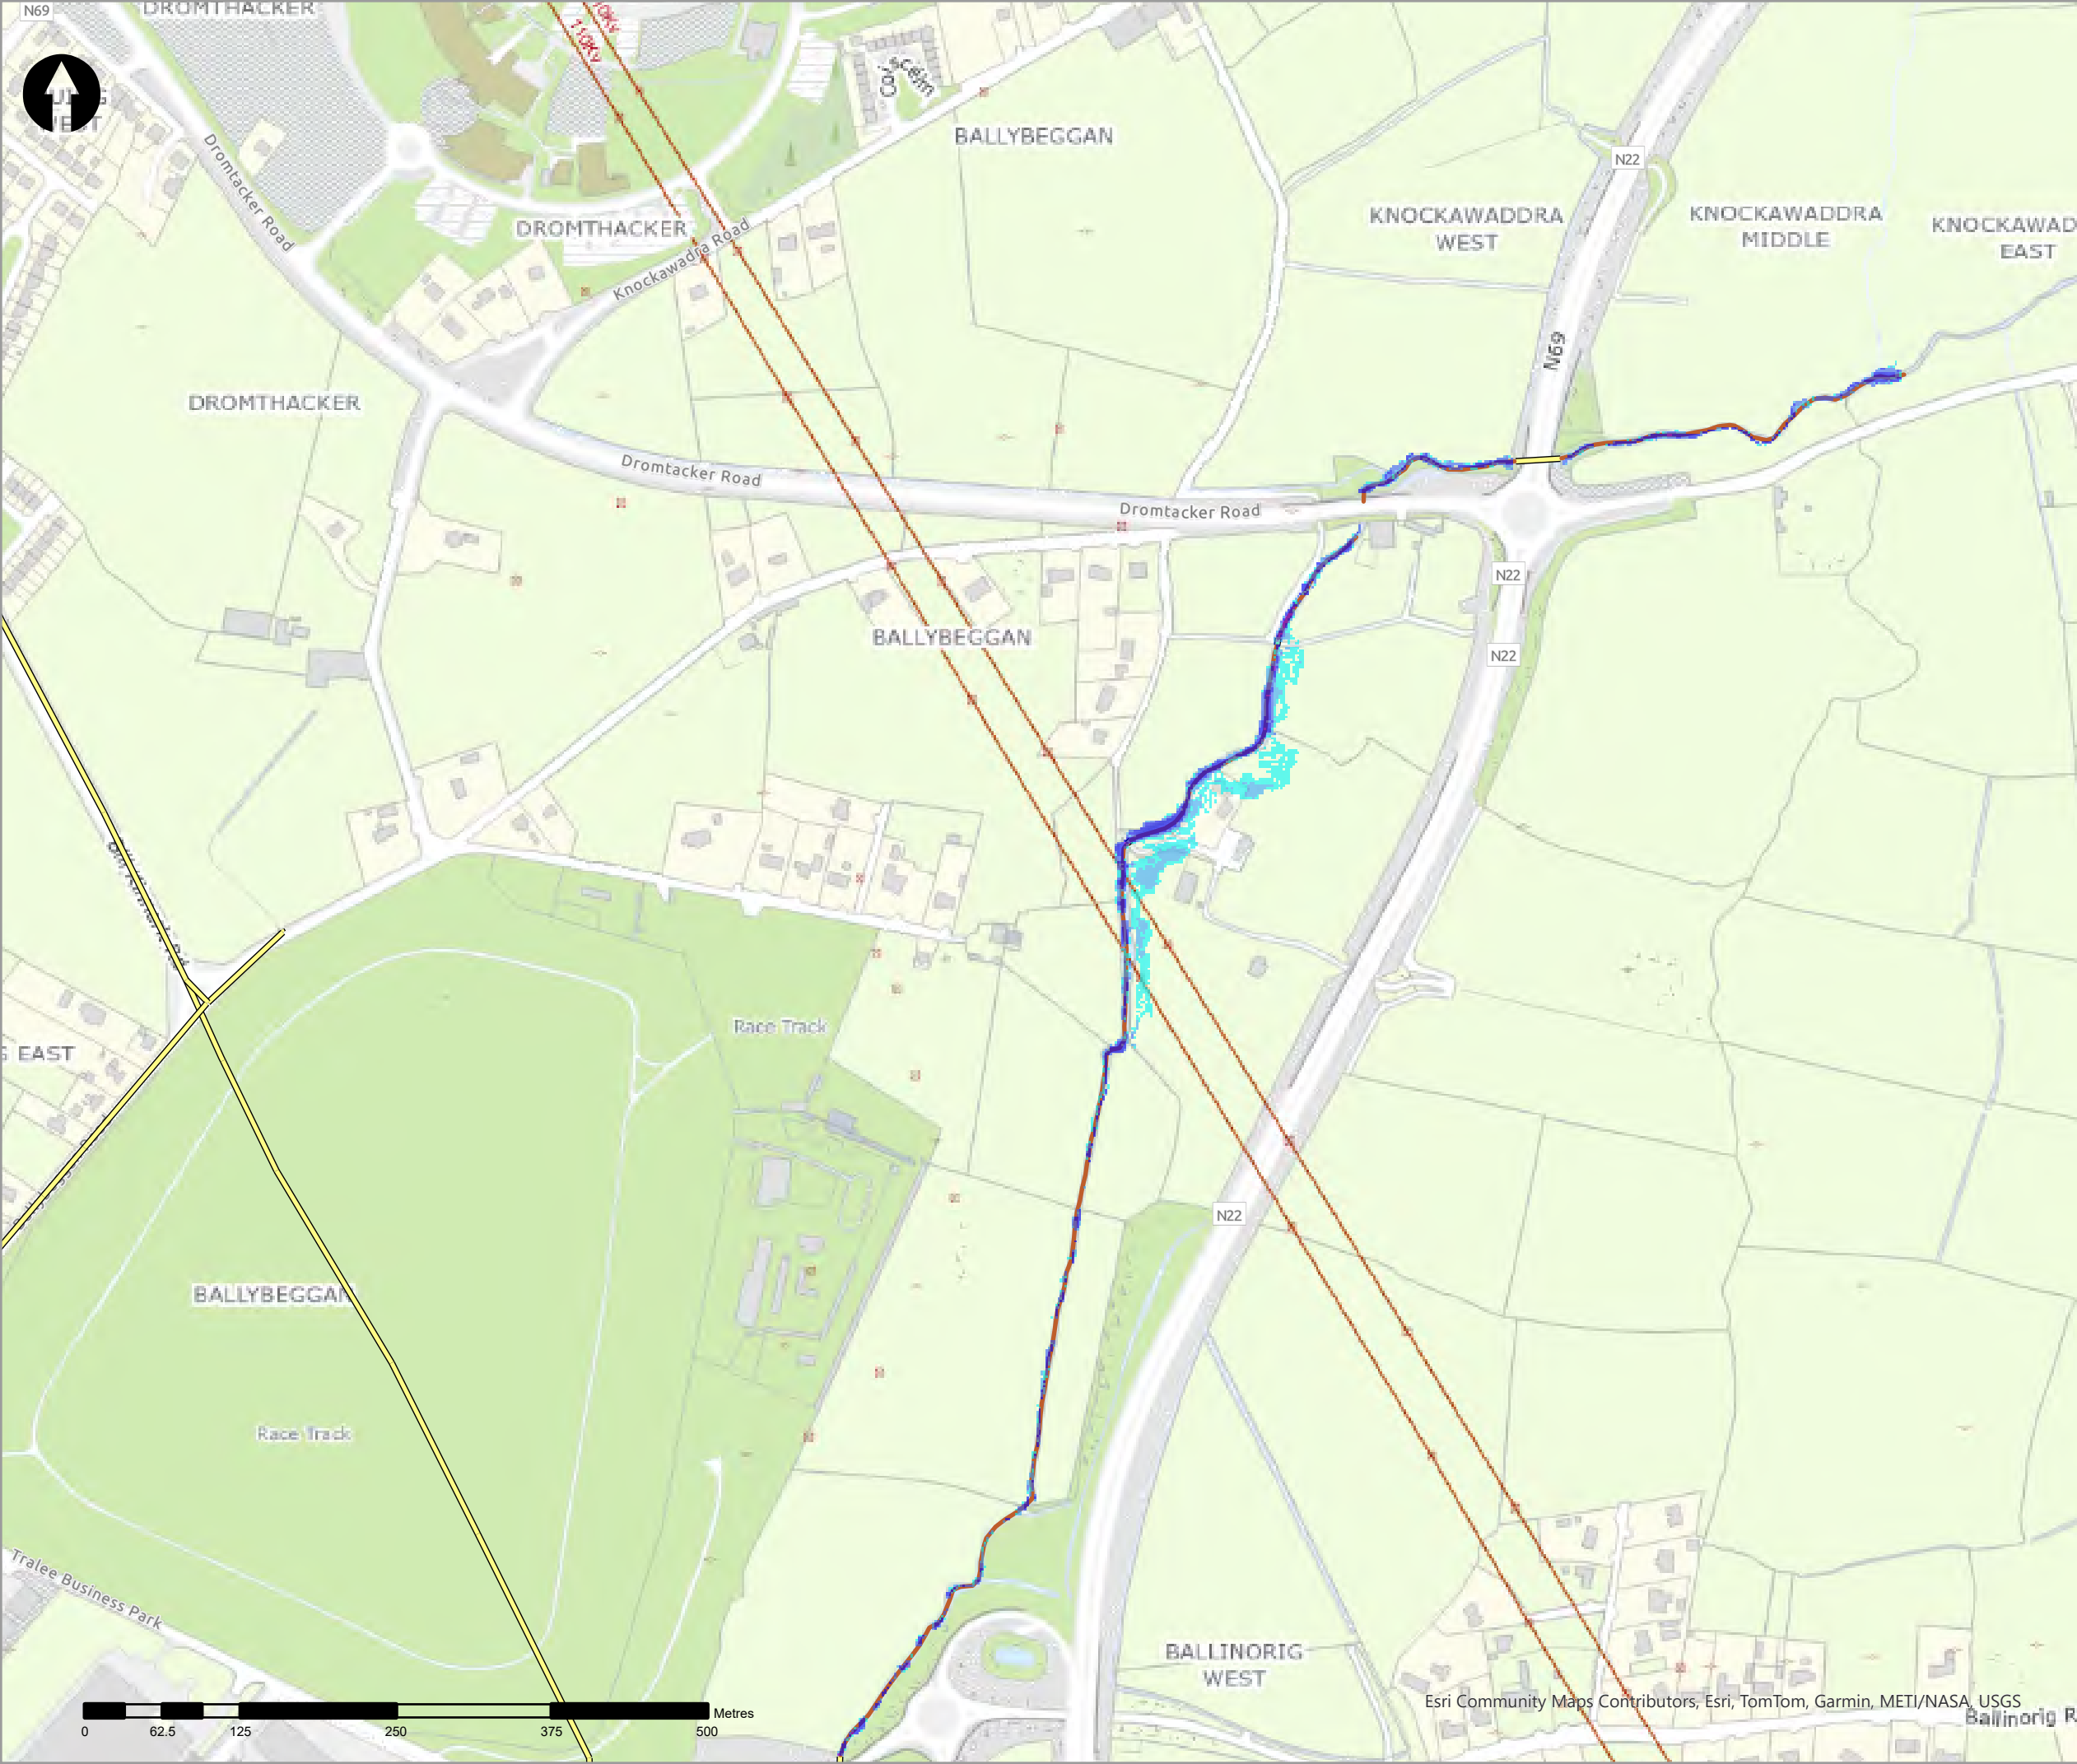

- Legend
- 0.5% AEP Fluvial Depth
- 0 - 0.1m
 - 0.1 - 0.25m
 - 0.25 - 0.5m
 - 0.5 - 1m
 - 1.0 - 1.5m
 - 1.5 - 2m
 - >2m
- Modelled River Centreline
- Modelled Drainage
- Embankment
- Wall

rev	ammdments	drawn	date
-----	-----------	-------	------



rps
A TETRA TECH COMPANY

Elmwood House T +44(0) 28 90 667914
74 Boucher Road F +44(0) 28 90 668286
Belfast W www.rpsgroup.com/ireland
BT12 6RZ E ireland@rpsgroup.com

CLIENT



OPW
Oifig na hOibreacha Poiblí
Office of Public Works



PROJECT

Tralee Flood Relief Scheme

TITLE


Tralee Depth Mapping
0.5% AEP Fluvial

Project Number	Sheet Size	Drawing Scale
MCW1082	A3	1:5,000

Drawing Number	Datum
Dep_F_C_0200_07	ITM

Drawn by	Status	Revision
RC	Final	01

Checked By	Approved By	Date
AS	AS	05/06/2025

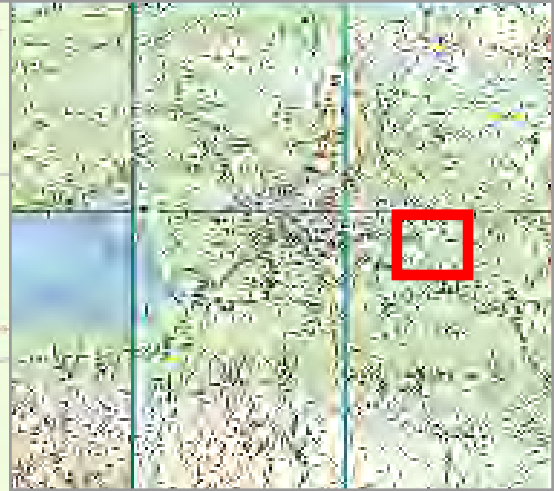

Legend	
0.5% AEP Fluvial Depth	
	0 - 0.1m
	0.1 - 0.25m
	0.25 - 0.5m
	0.5 - 1m
	1.0 - 1.5m
	1.5 - 2m
	>2m
	Modelled River Centreline
	Modelled Drainage
	Embankment
	Wall

rev	ammendments	drawn	date



Elmwood House T +44(0) 28 90 667914

74 Boucher Road F +44(0) 28 90 668286

Belfast W www.rpsgroup.com/ireland

BT12 6RZ E ireland@rpsgroup.com

CLIENT



Óifig na
eOibreacha Poiblí
Office of Public Works



PROJECT
Tralee Flood Relief Scheme


TITLE
Tralee Depth Mapping 0.5% AEP Fluvial

Project Number	Sheet Size	Drawing Scale
MCW1082	A3	1:5,000

Drawing Number	Datum
Dep_F_C_0200_08	ITM

Drawn by	Status	Revision
RC	Final	01

Checked By	Approved By	Date
AS	AS	05/06/2025

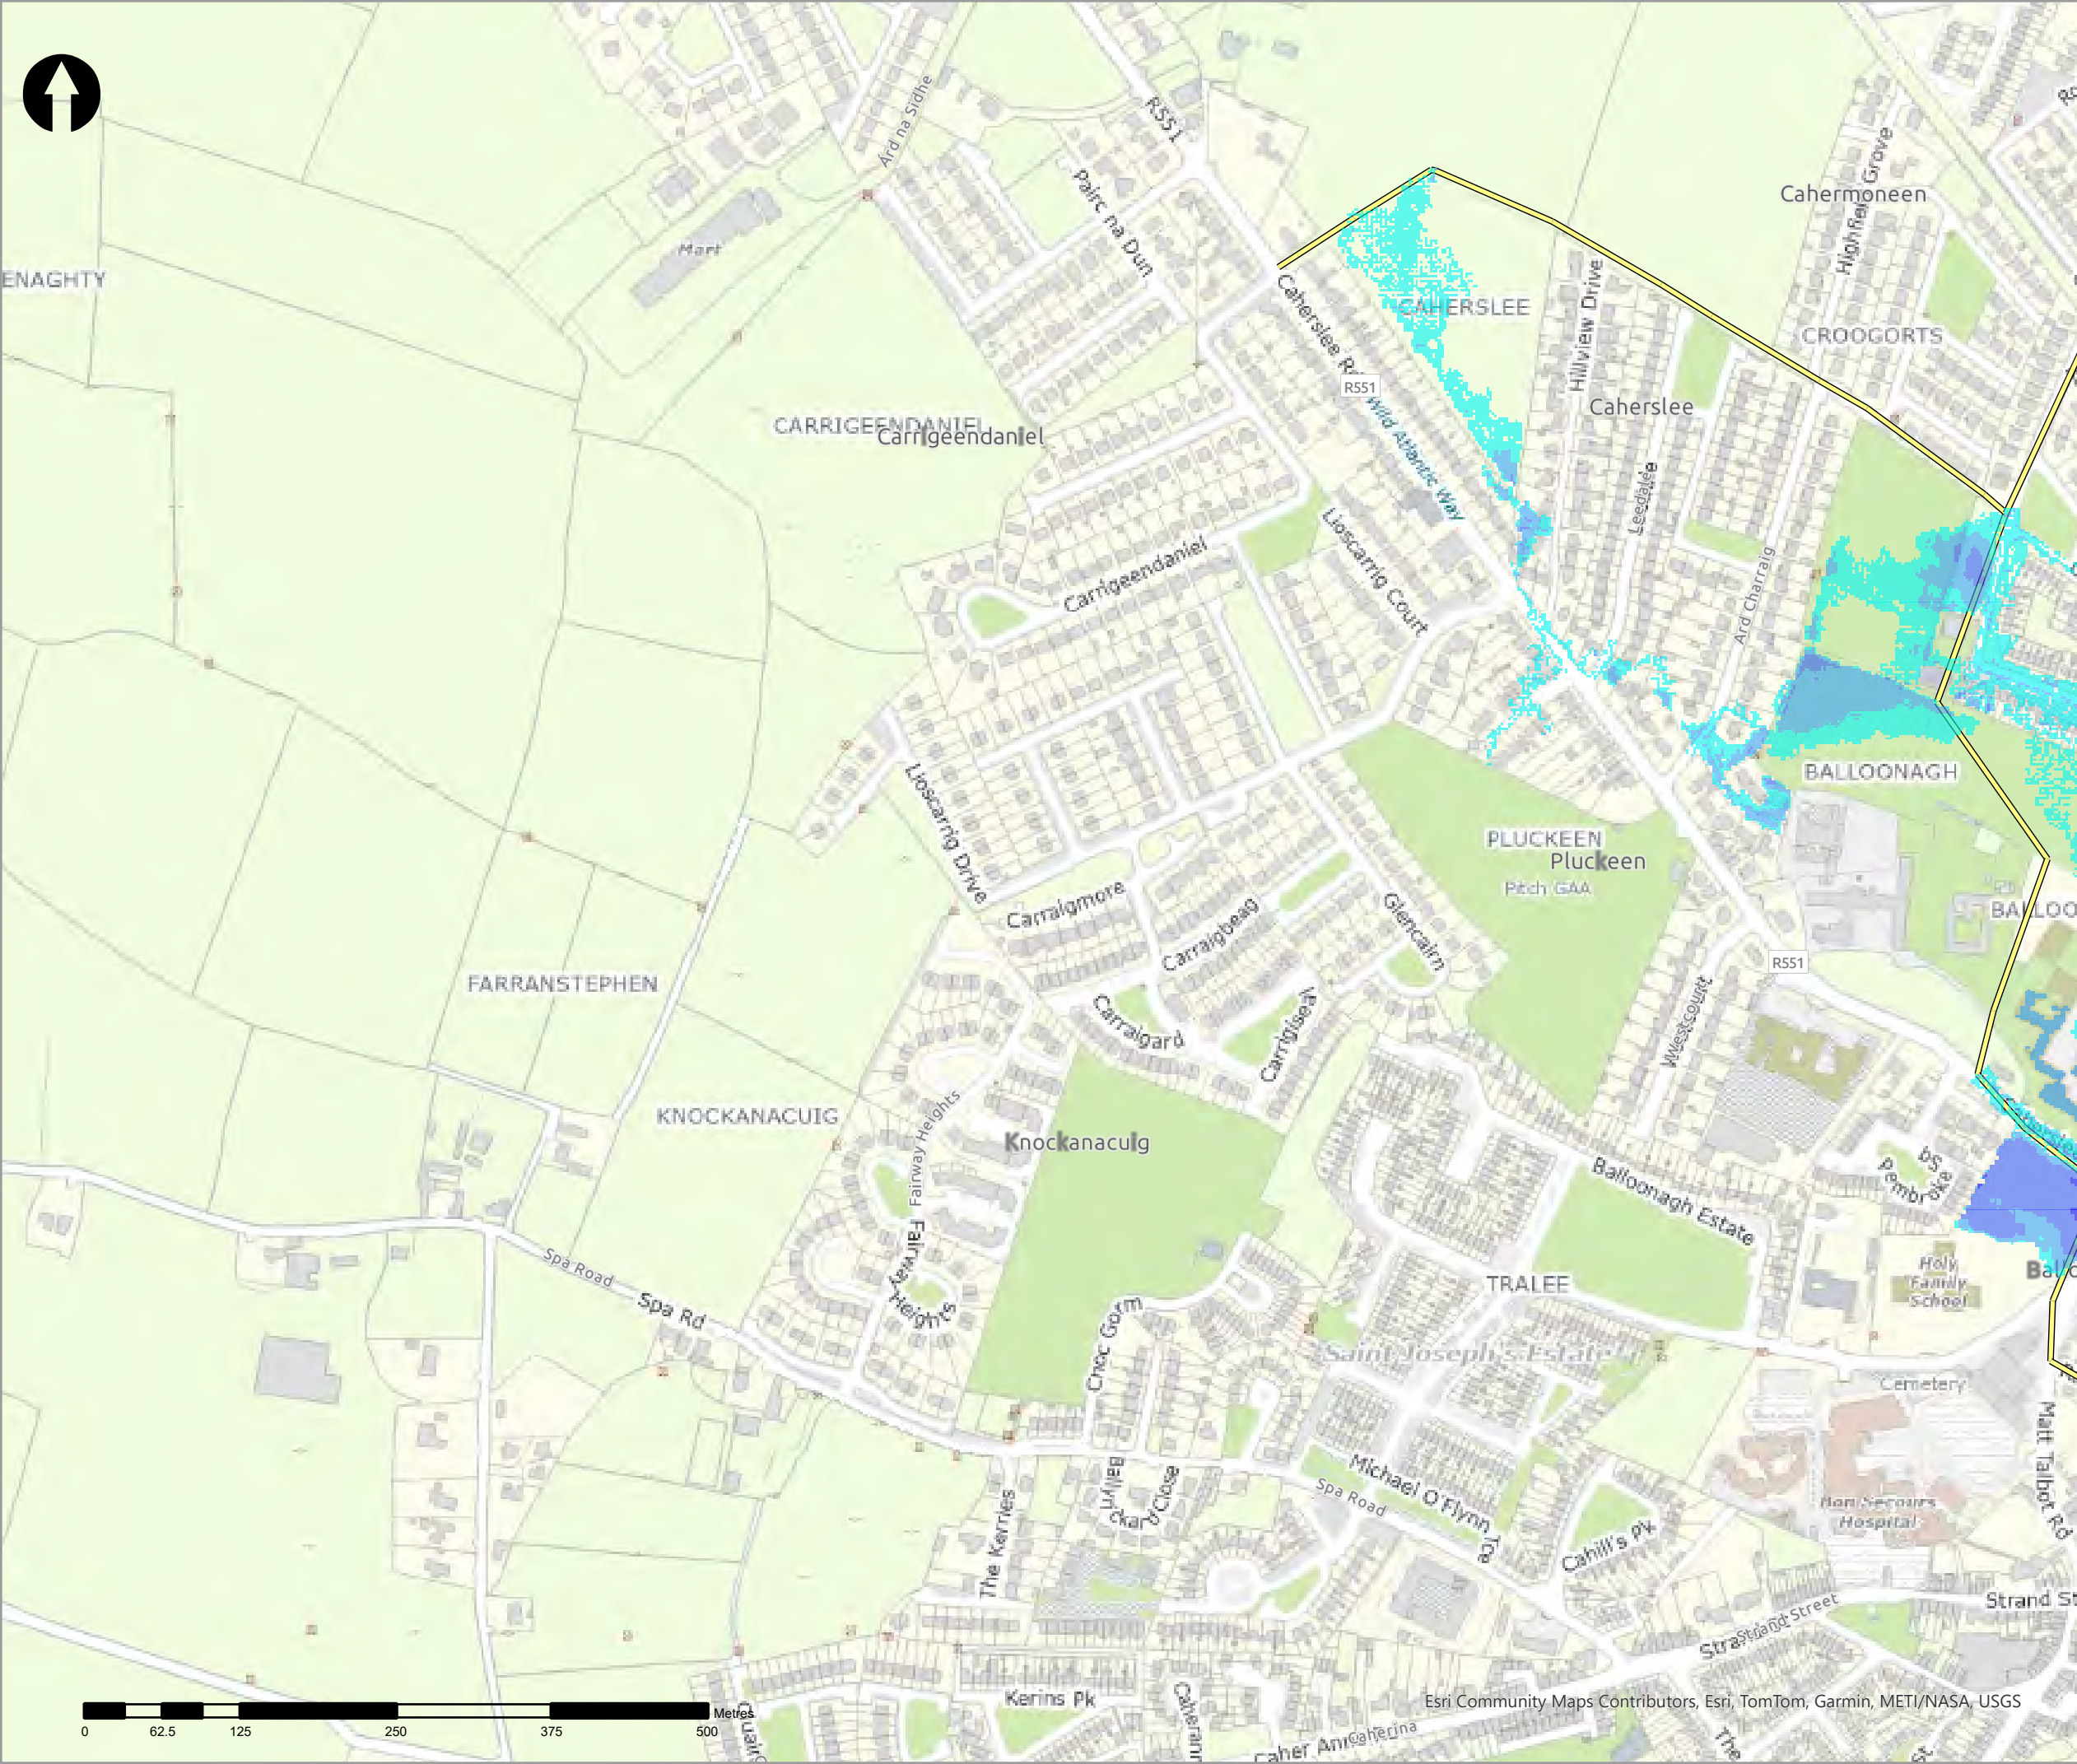

- Legend
- 0.5% AEP Fluvial Depth
- 0 - 0.1m
 - 0.1 - 0.25m
 - 0.25 - 0.5m
 - 0.5 - 1m
 - 1.0 - 1.5m
 - 1.5 - 2m
 - >2m
- Modelled River Centreline
- Modelled Drainage
- Embankment
- Wall

rev	ammdments	drawn	date
-----	-----------	-------	------



Elmwood House T +44(0) 28 90 667914
74 Boucher Road F +44(0) 28 90 668286
Belfast W www.rpsgroup.com/ireland
BT12 6RZ E ireland@rpsgroup.com

CLIENT




Óigín na rOibínacha Poiblí
Office of Public Works





PROJECT	Tralee Flood Relief Scheme	
---------	----------------------------	--

TITLE	Tralee Depth Mapping 0.5% AEP Fluvial	
-------	--	--

Project Number	Sheet Size	Drawing Scale
MCW1082	A3	1:5,000
Drawing Number Dep_F_C_0200_09		Datum ITM
Drawn by RC	Status Final	Revision 01
Checked By AS	Approved By AS	Date 05/06/2025

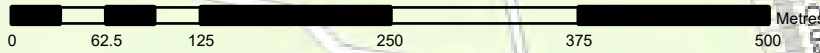

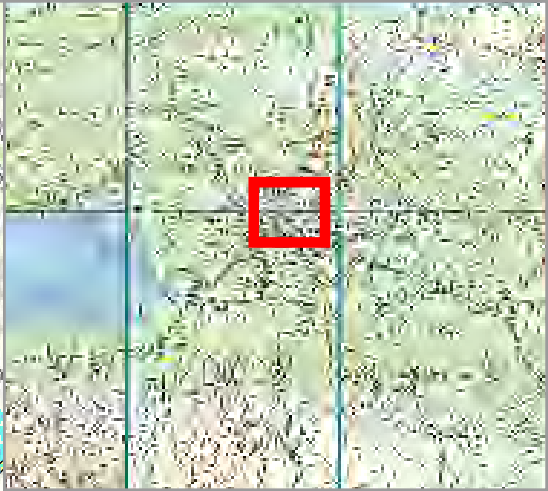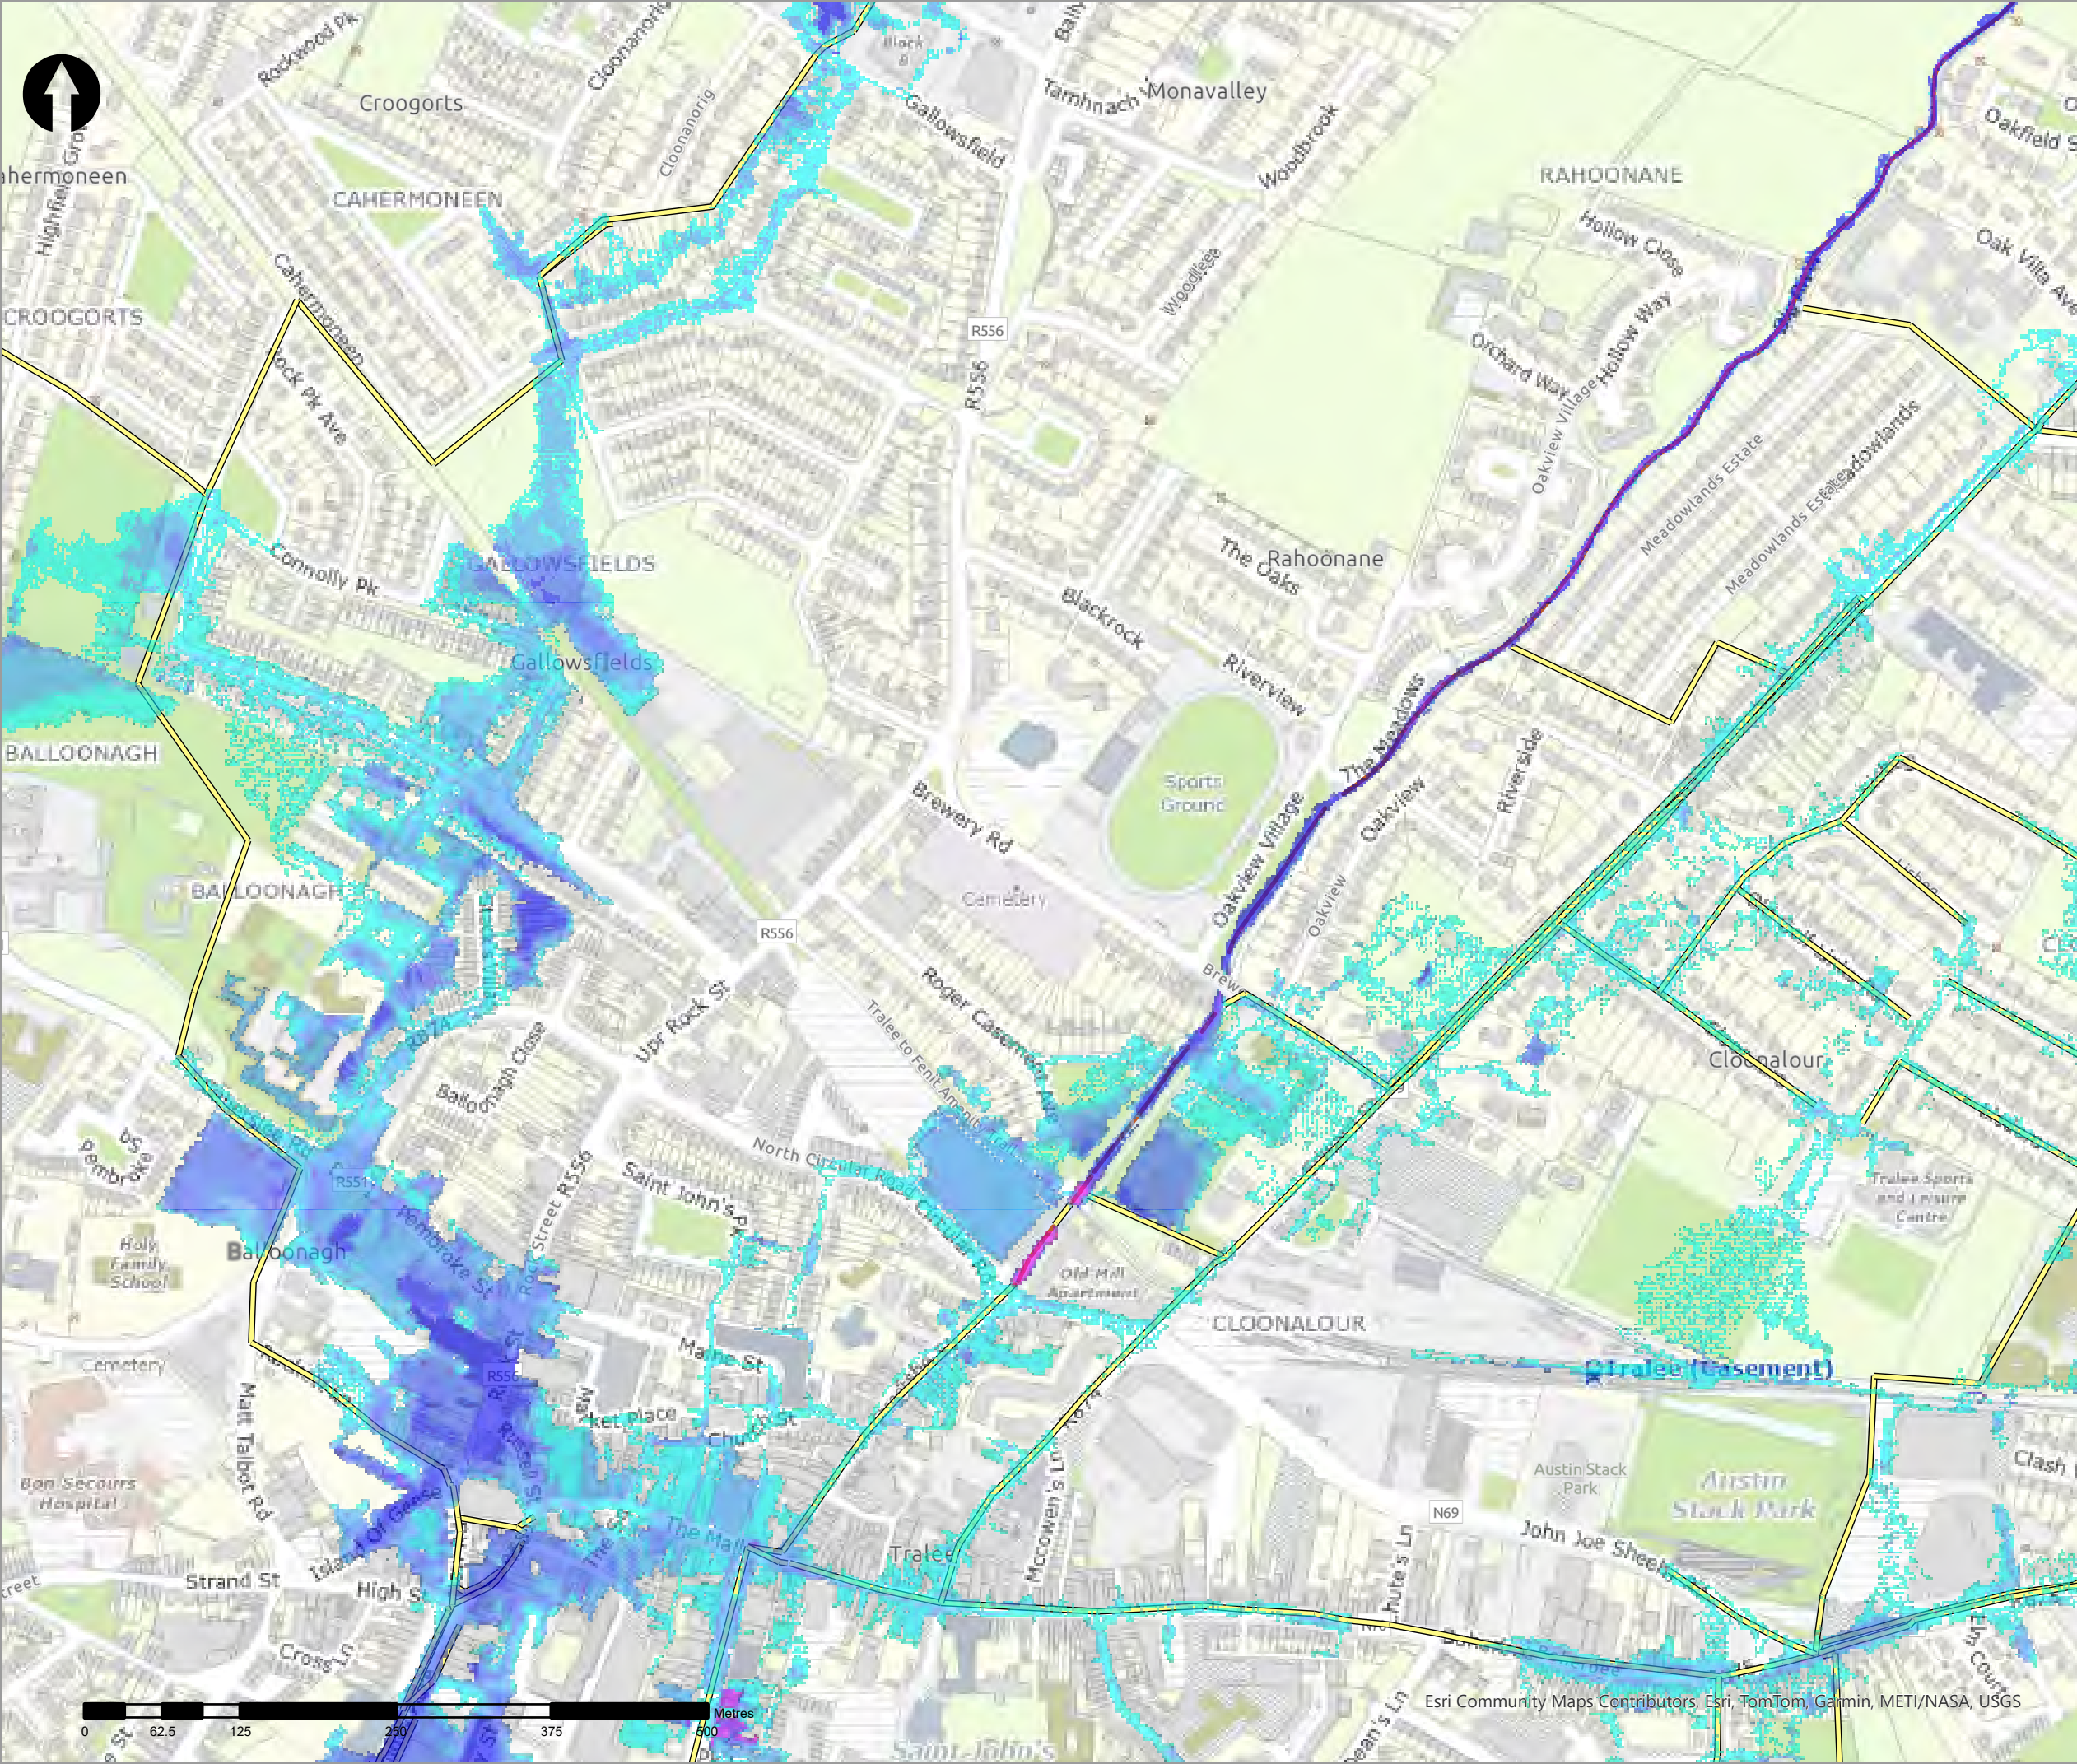

- Legend
- 0.5% AEP Fluvial Depth
- 0 - 0.1m
 - 0.1 - 0.25m
 - 0.25 - 0.5m
 - 0.5 - 1m
 - 1.0 - 1.5m
 - 1.5 - 2m
 - >2m
- Modelled River Centreline
- Modelled Drainage
- Embankment
- Wall

rev	amendments	drawn	date
-----	------------	-------	------



Elmwood House T +44(0) 28 90 667914
74 Boucher Road F +44(0) 28 90 668286
Belfast W www.rpsgroup.com/ireland
BT12 6RZ E ireland@rpsgroup.com

CLIENT



OPW

Óigín na nEobacha Poiblí
Office of Public Works



PROJECT
Tralee Flood Relief Scheme

TITLE
Tralee Depth Mapping 0.5% AEP Fluvial

Project Number	Sheet Size	Drawing Scale
MCW1082	A3	1:5,000

Drawing Number	Datum
Dep_F_C_0200_10	ITM

Drawn by	Status	Revision
RC	Final	01

Checked By	Approved By	Date
AS	AS	05/06/2025

Esri Community Maps Contributors, Esri, TomTom, Garmin, METI/NASA, USGS



- Legend
- 0.5% AEP Fluvial Depth
- 0 - 0.1m
 - 0.1 - 0.25m
 - 0.25 - 0.5m
 - 0.5 - 1m
 - 1.0 - 1.5m
 - 1.5 - 2m
 - >2m
- Modelled River Centreline
- Modelled Drainage
- Embankment
- Wall

rev	ammdments	drawn	date
-----	-----------	-------	------



Elmwood House T +44(0) 28 90 667914
74 Boucher Road F +44(0) 28 90 668286
Belfast W www.rpsgroup.com/ireland
BT12 6RZ E ireland@rpsgroup.com

CLIENT



OPW

Oifig na nEobacha Poiblí
Office of Public Works



PROJECT

Tralee Flood Relief Scheme

TITLE


Tralee Depth Mapping
0.5% AEP Fluvial

Project Number	Sheet Size	Drawing Scale
MCW1082	A3	1:5,000

Drawing Number	Datum
Dep_F_C_0200_11	ITM

Drawn by	Status	Revision
RC	Final	01

Checked By	Approved By	Date
AS	AS	05/06/2025

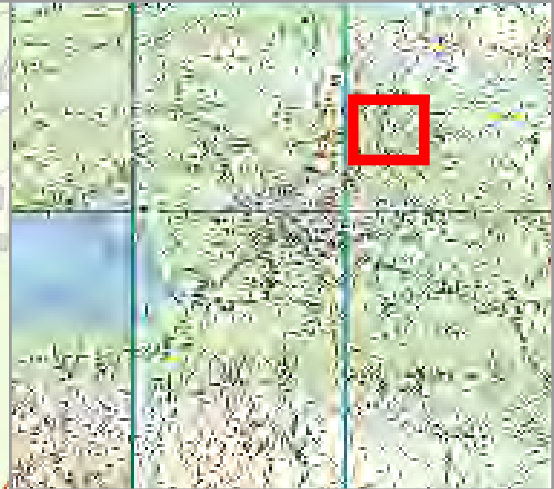

Legend

0.5% AEP Fluvial Depth

- 0 - 0.1m
- 0.1 - 0.25m
- 0.25 - 0.5m
- 0.5 - 1m
- 1.0 - 1.5m
- 1.5 - 2m
- >2m

Modelled River Centreline

Modelled Drainage

Embankment

Wall

rev	ammdments	drawn	date
-----	-----------	-------	------



rps
A TETRA TECH COMPANY

Elmwood House T +44(0) 28 90 667914
74 Boucher Road F +44(0) 28 90 668286
Belfast W www.rpsgroup.com/ireland
BT12 6RZ E ireland@rpsgroup.com

CLIENT



OPW
Oifig na hOibreacha Poiblí
Office of Public Works





PROJECT

Tralee Flood Relief Scheme

TITLE

Tralee Depth Mapping
0.5% AEP Fluvial

Project Number	Sheet Size	Drawing Scale
MCW1082	A3	1:5,000
Drawing Number	Datum	
Dep_F_C_0200_12	ITM	
Drawn by	Status	Revision
RC	Final	01
Checked By	Approved By	Date
AS	AS	05/06/2025

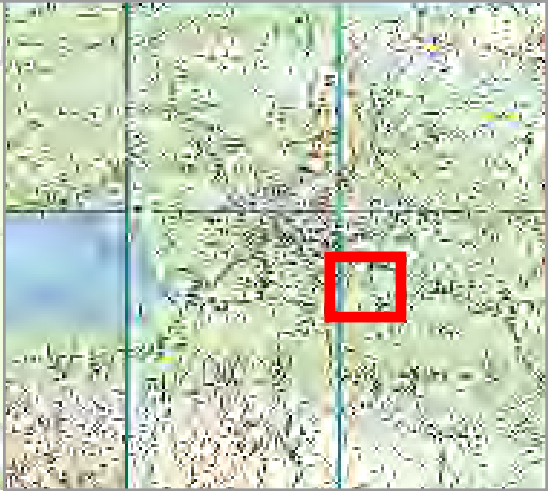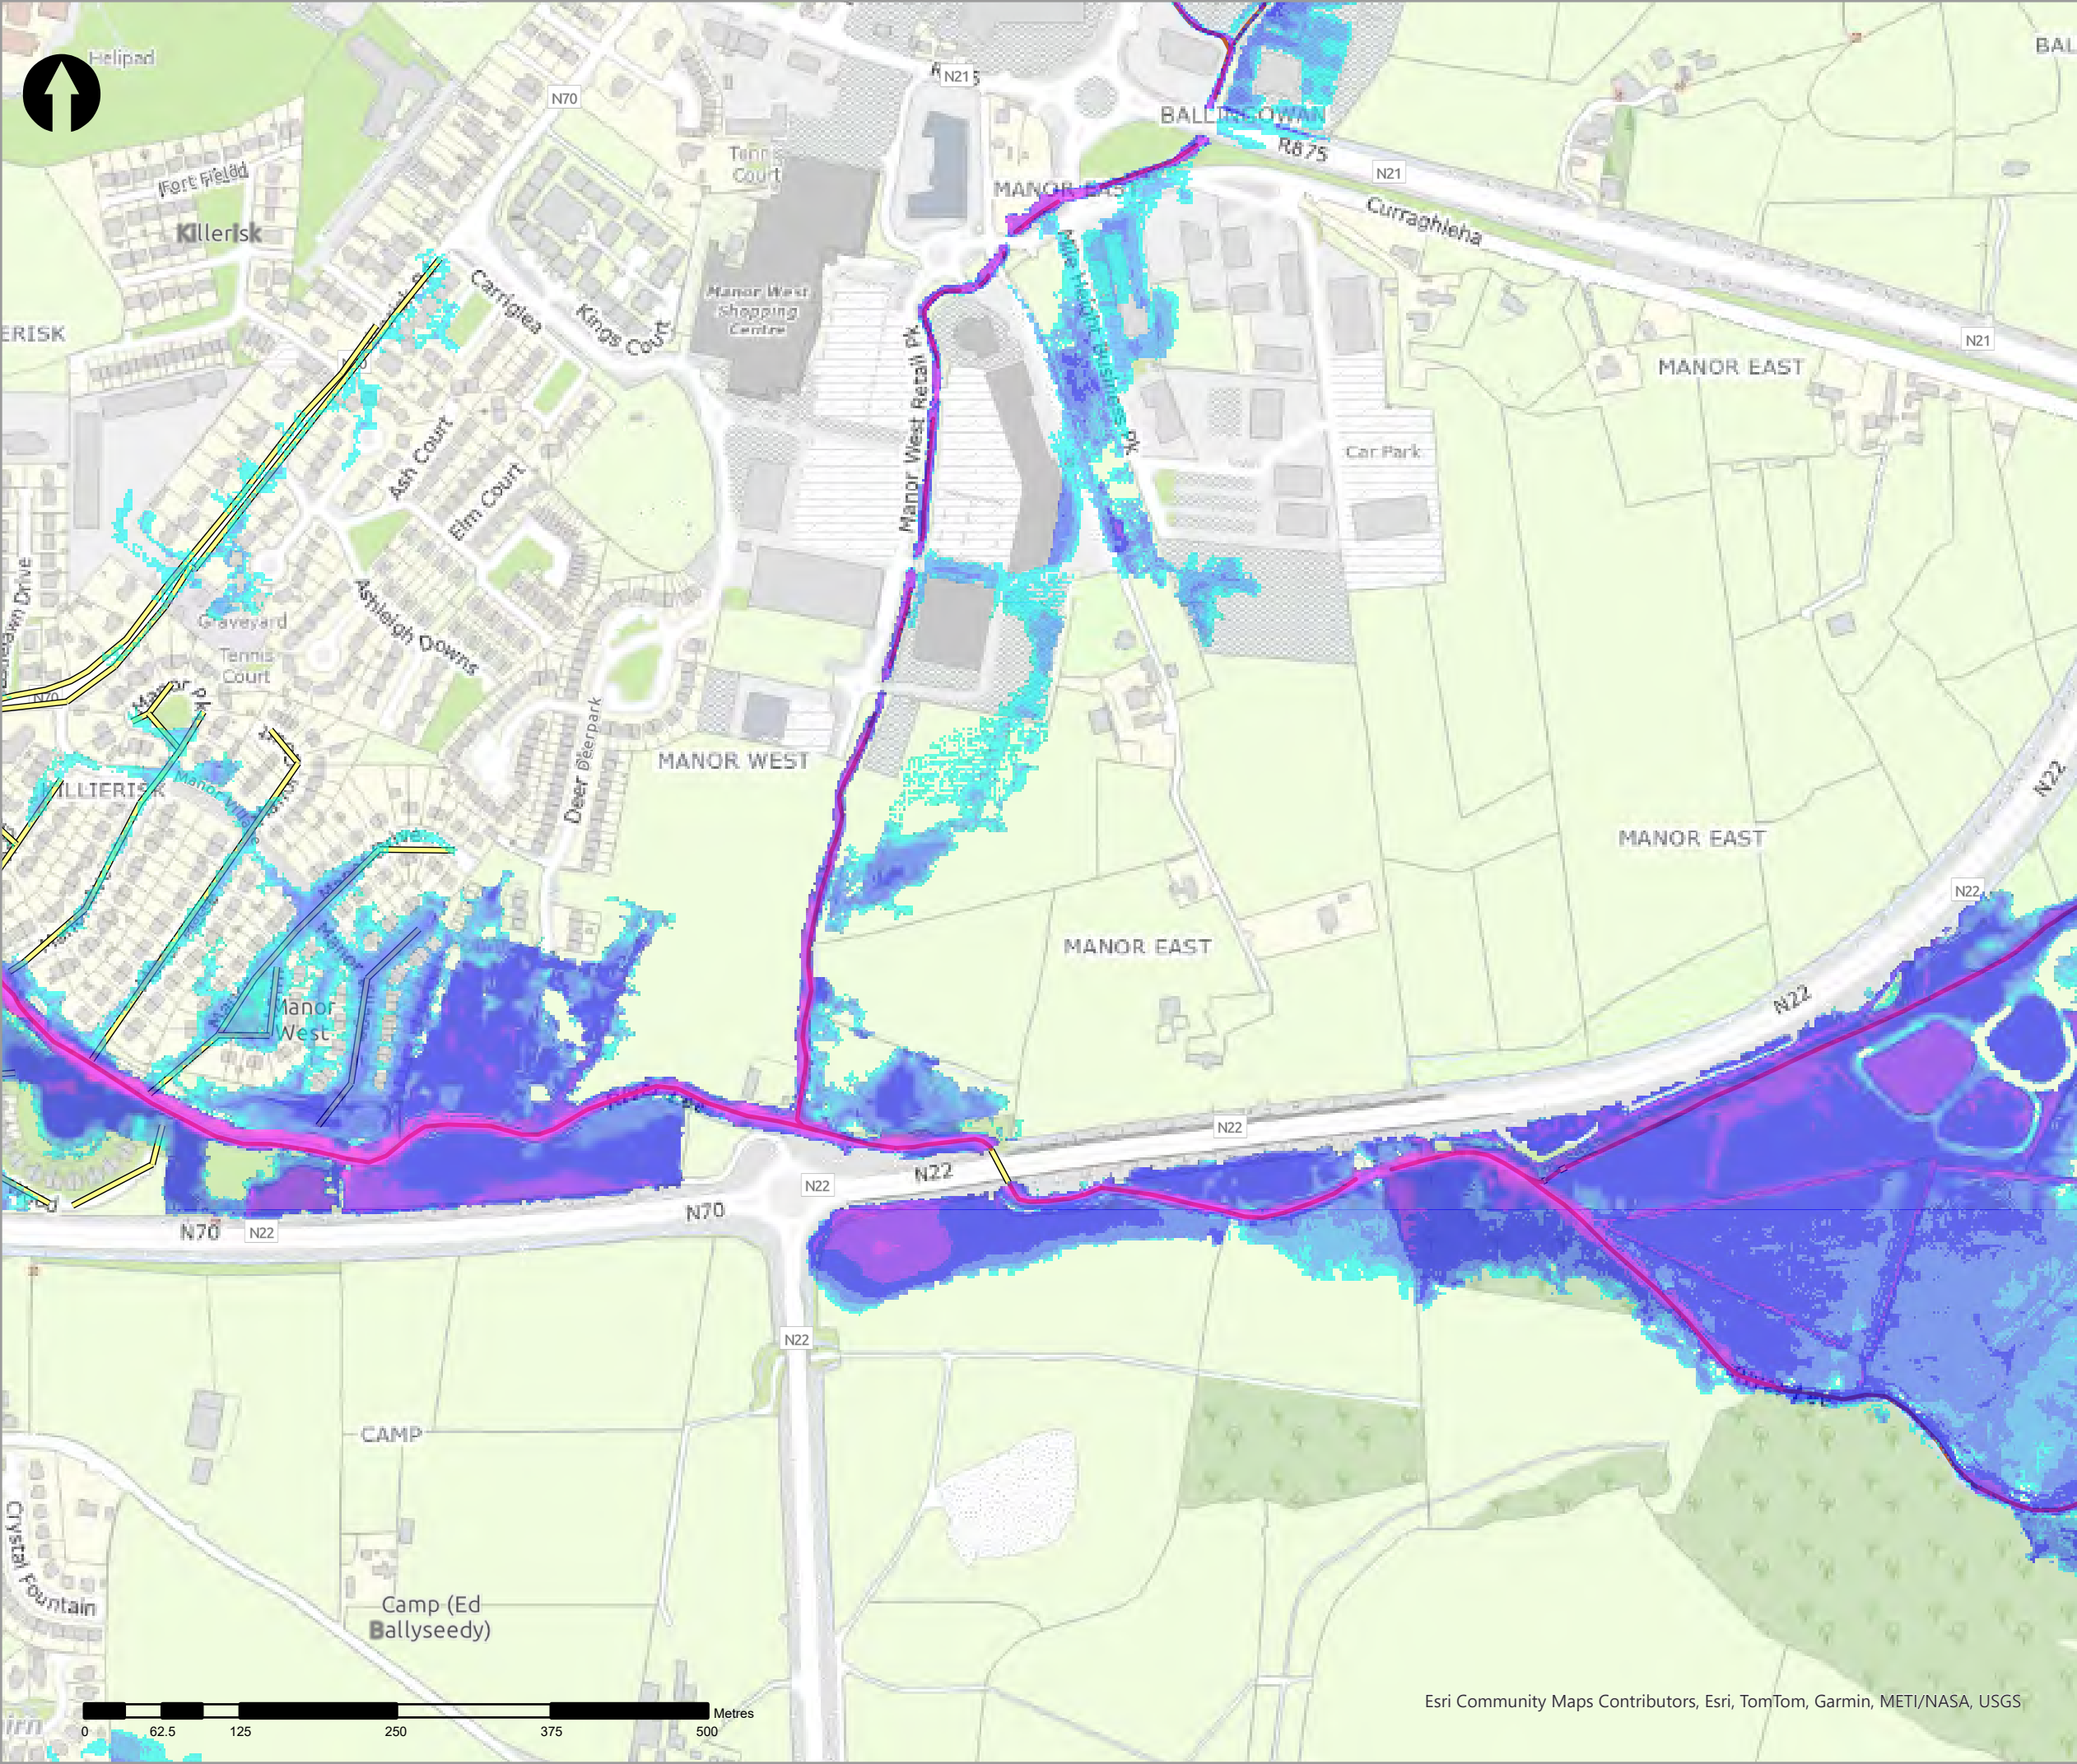

- Legend
- 0.5% AEP Fluvial Depth
- 0 - 0.1m
 - 0.1 - 0.25m
 - 0.25 - 0.5m
 - 0.5 - 1m
 - 1.0 - 1.5m
 - 1.5 - 2m
 - >2m
- Modelled River Centreline
- Modelled Drainage
- Embankment
- Wall

rev	ammdments	drawn	date
-----	-----------	-------	------



Elmwood House T +44(0) 28 90 667914
74 Boucher Road F +44(0) 28 90 668286
Belfast W www.rpsgroup.com/ireland
BT12 6RZ E ireland@rpsgroup.com

CLIENT



OPW

Óig na
eÓbancha Poiblí
Office of Public Works



PROJECT	Tralee Flood Relief Scheme
---------	----------------------------


TITLE	Tralee Depth Mapping 0.5% AEP Fluvial
-------	--



Project Number	Sheet Size	Drawing Scale
MCW1082	A3	1:5,000

Drawing Number	Datum
Dep_F_C_0200_13	ITM


Drawn by	Status	Revision
RC	Final	01

Checked By	Approved By	Date
AS	AS	05/06/2025

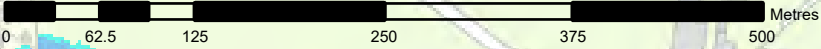

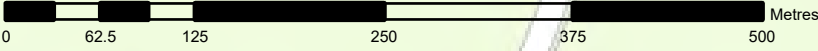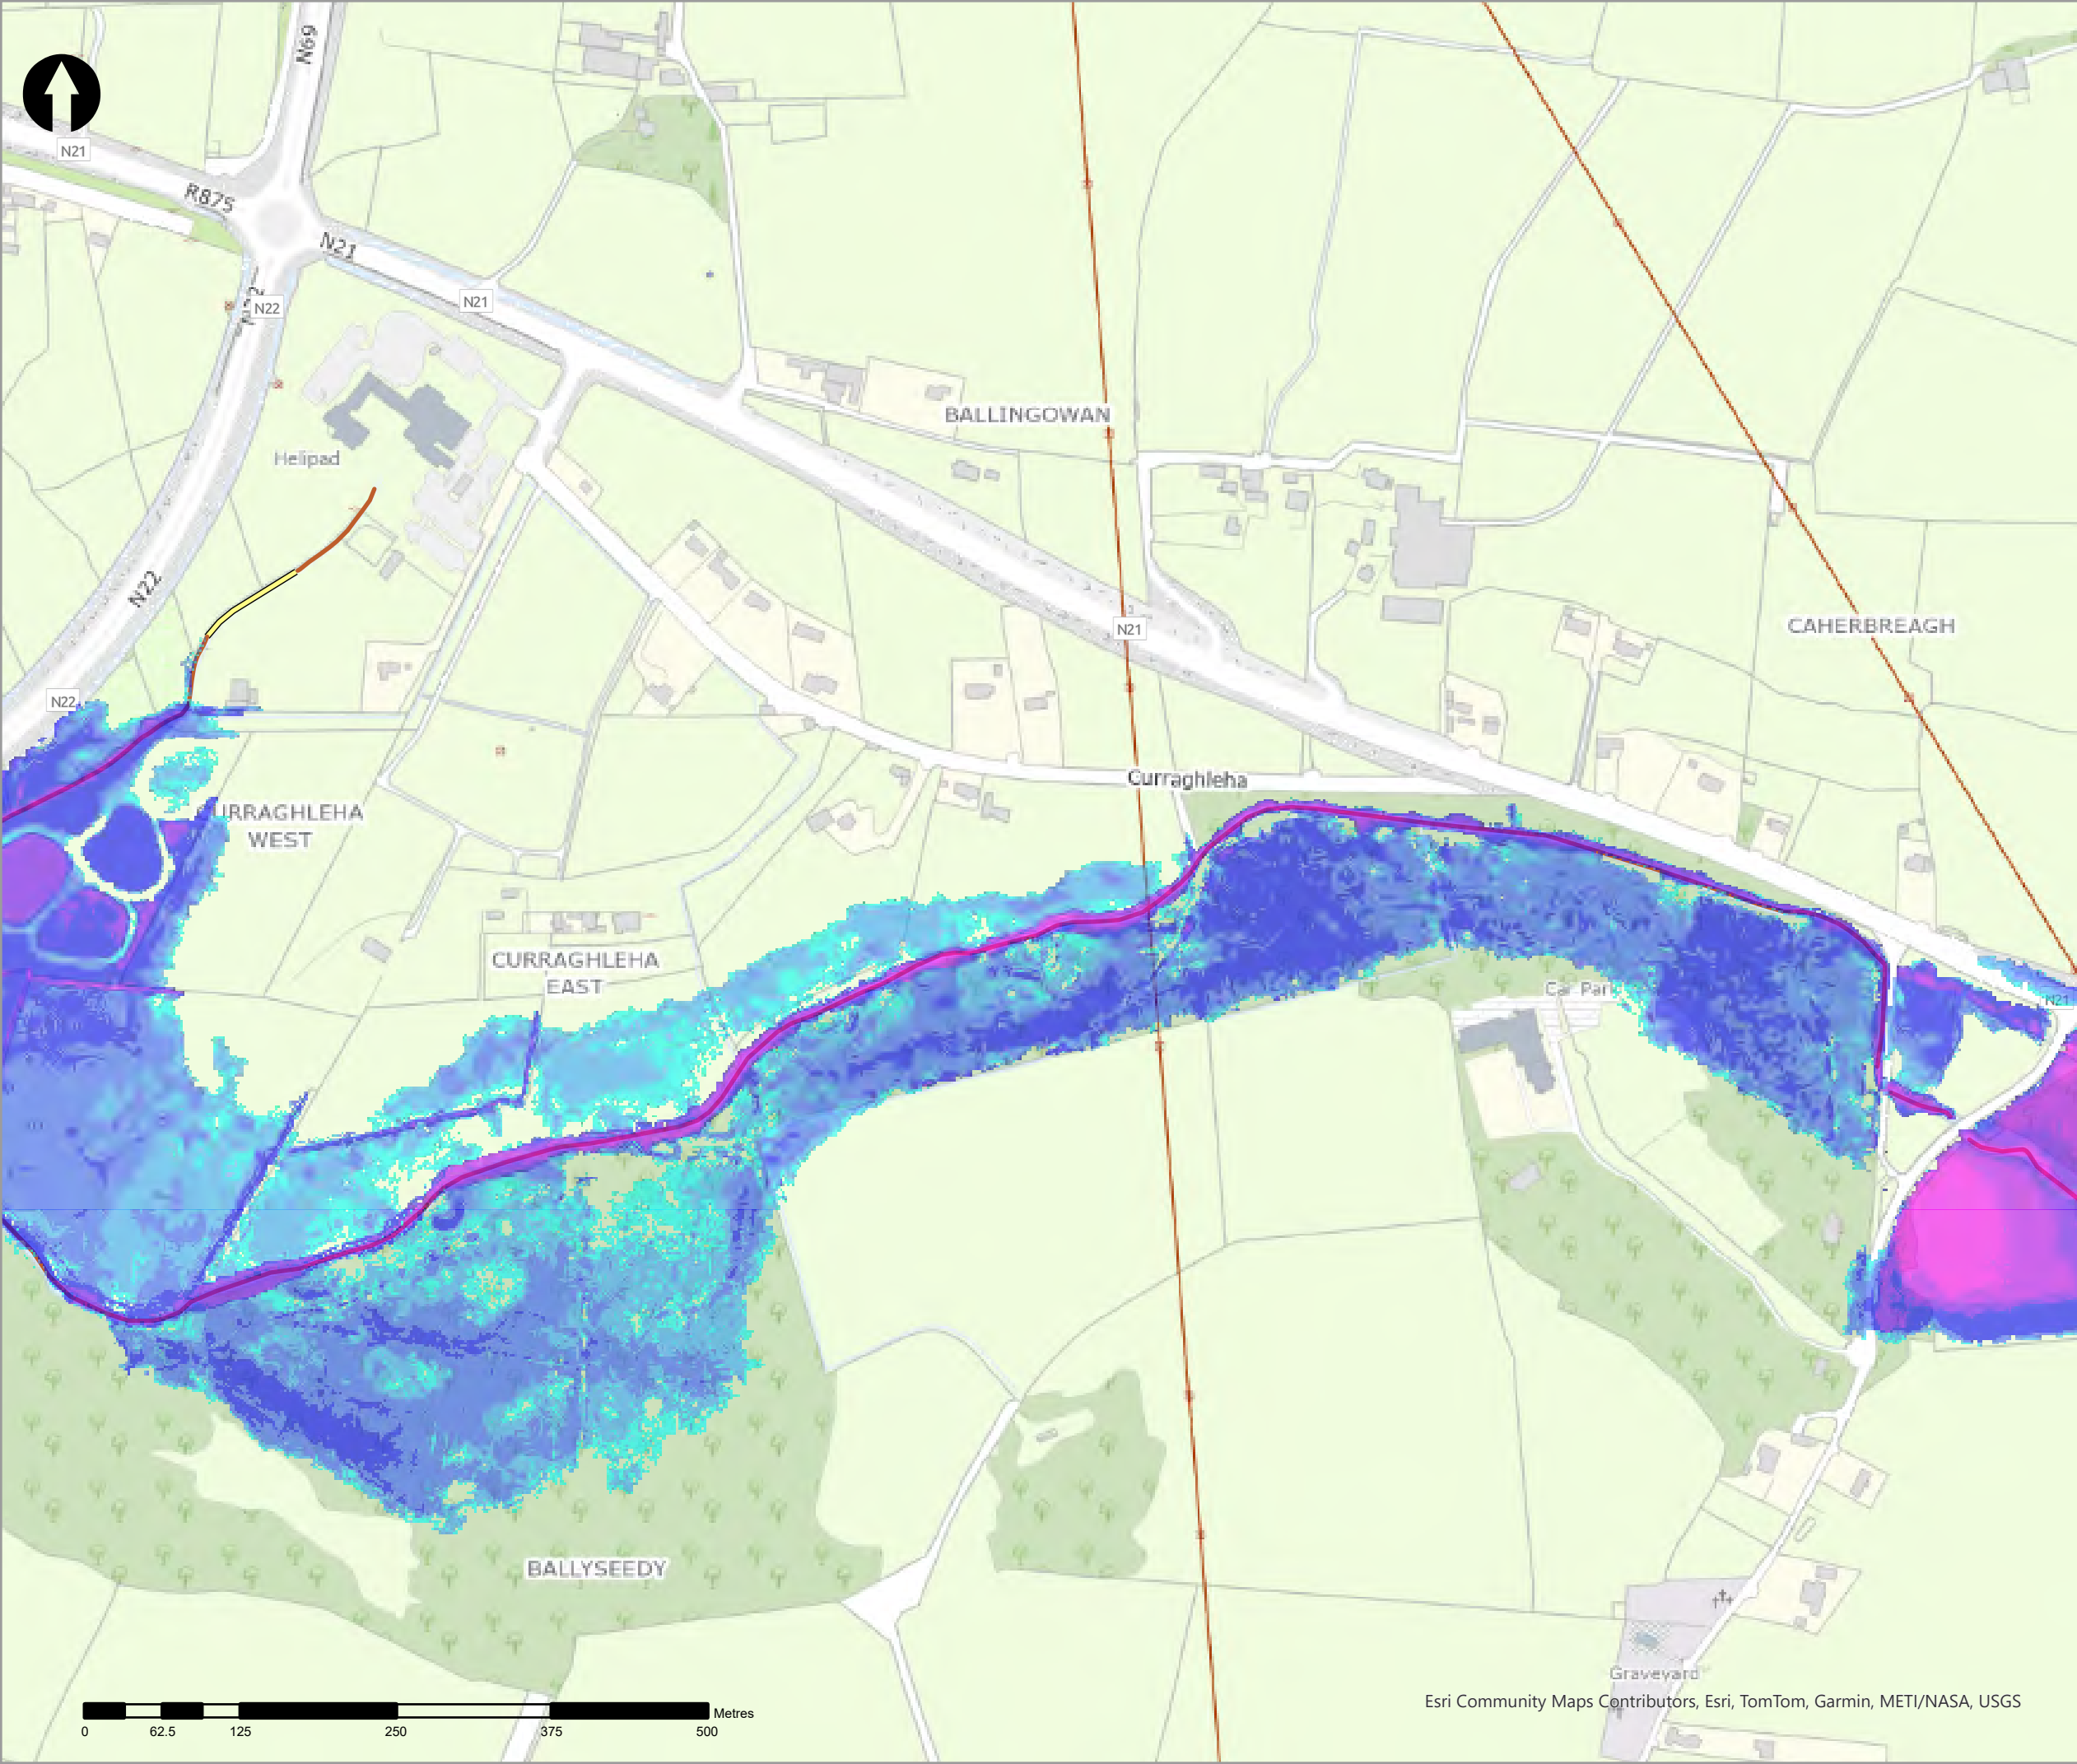

Esri Community Maps Contributors, Esri, TomTom, Garmin, METI/NASA, USGS

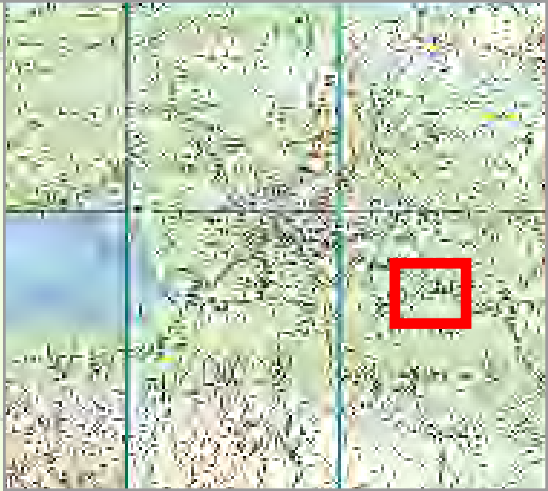

Legend

0.5% AEP Fluvial Depth

- 0 - 0.1m
- 0.1 - 0.25m
- 0.25 - 0.5m
- 0.5 - 1m
- 1.0 - 1.5m
- 1.5 - 2m
- >2m

Modelled River Centreline

Modelled Drainage

Embankment

Wall

rev	ammendments	drawn	date
-----	-------------	-------	------



Elmwood House T +44(0) 28 90 667914
74 Boucher Road F +44(0) 28 90 668286
Belfast W www.rpsgroup.com/ireland
BT12 6RZ E ireland@rpsgroup.com

CLIENT



OPW

Oifig na hOibreacha Poiblí
Office of Public Works



PROJECT	Tralee Flood Relief Scheme
---------	----------------------------



TITLE	Tralee Depth Mapping 0.5% AEP Fluvial
-------	--

Project Number	Sheet Size	Drawing Scale
MCW1082	A3	1:5,000

Drawing Number	Datum
Dep_F_C_0200_14	ITM

Drawn by	Status	Revision
RC	Final	01

Checked By	Approved By	Date
AS	AS	05/06/2025

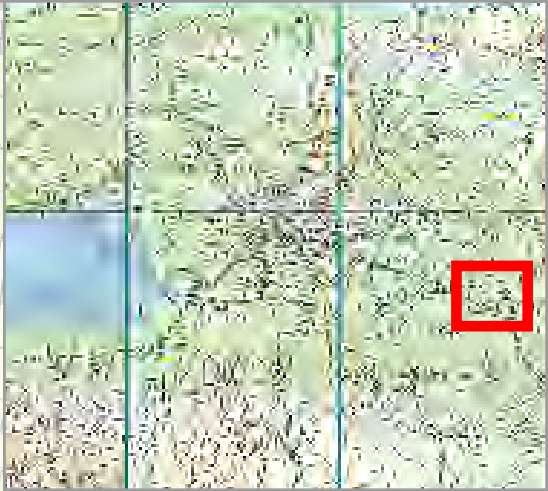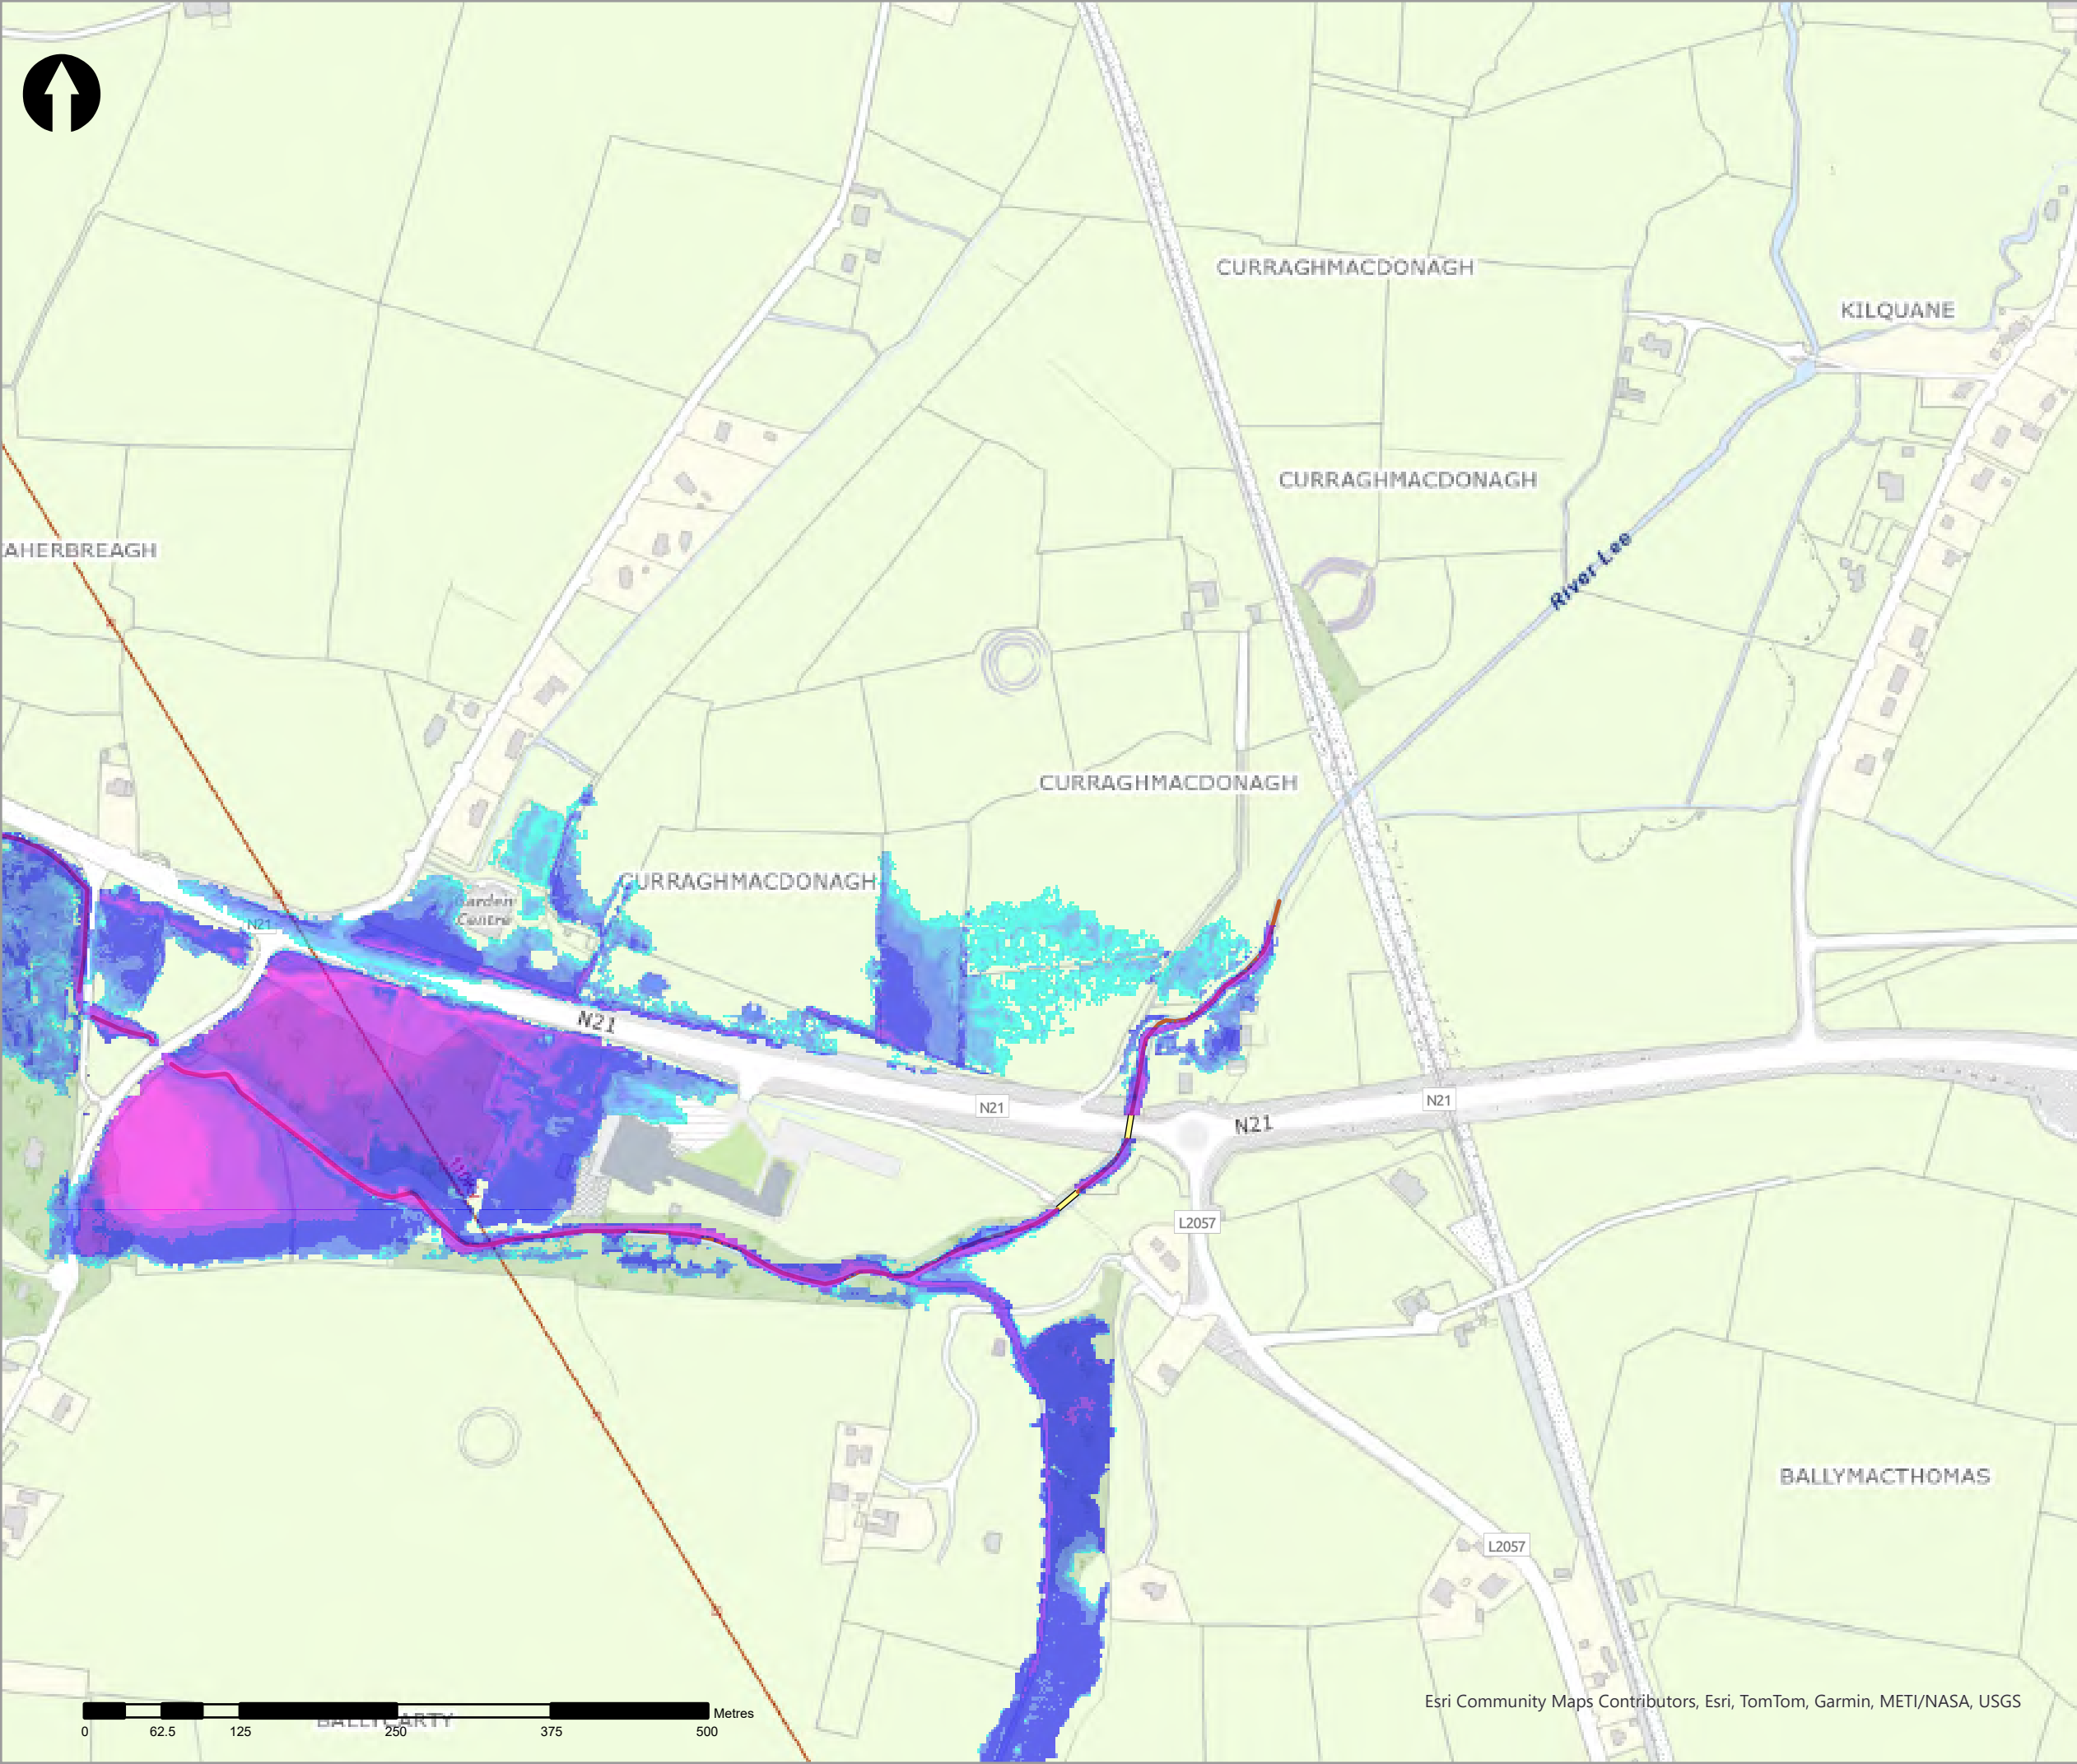

- Legend
- 0.5% AEP Fluvial Depth
- 0 - 0.1m
 - 0.1 - 0.25m
 - 0.25 - 0.5m
 - 0.5 - 1m
 - 1.0 - 1.5m
 - 1.5 - 2m
 - >2m
- Modelled River Centreline
- Modelled Drainage
- Embankment
- Wall

rev	ammendments	drawn	date
-----	-------------	-------	------



Elmwood House T +44(0) 28 90 667914
74 Boucher Road F +44(0) 28 90 668286
Belfast W www.rpsgroup.com/ireland
BT12 6RZ E ireland@rpsgroup.com

CLIENT



OPW

Óig na
eÓlínacha Poiblí
Office of Public Works



PROJECT	Tralee Flood Relief Scheme
---------	----------------------------


TITLE	Tralee Depth Mapping 0.5% AEP Fluvial
-------	--


Project Number	Sheet Size	Drawing Scale
MCW1082	A3	1:5,000

Drawing Number	Datum
Dep_F_C_0200_15	ITM

Drawn by	Status	Revision
RC	Final	01

Checked By	Approved By	Date
AS	AS	05/06/2025

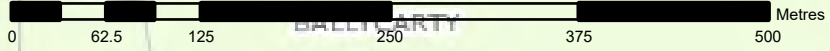

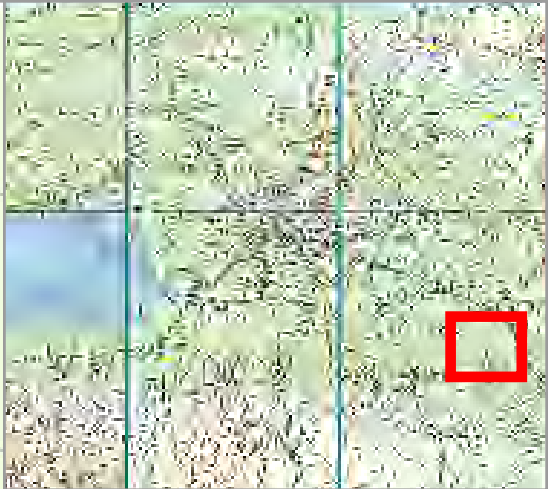

Legend

0.5% AEP Fluvial Depth

- 0 - 0.1m
- 0.1 - 0.25m
- 0.25 - 0.5m
- 0.5 - 1m
- 1.0 - 1.5m
- 1.5 - 2m
- >2m

Modelled River Centreline

Modelled Drainage

Embankment

Wall

rev	ammendments	drawn	date
-----	-------------	-------	------



Elmwood House T +44(0) 28 90 667914
74 Boucher Road F +44(0) 28 90 668286
Belfast W www.rpsgroup.com/ireland
BT12 6RZ E ireland@rpsgroup.com

CLIENT



OPW

Óigín na n-Obraíochtaí Poiblí
Office of Public Works



PROJECT

Tralee Flood Relief Scheme

TITLE

Tralee Depth Mapping
0.5% AEP Fluvial



Project Number	Sheet Size	Drawing Scale
MCW1082	A3	1:5,000

Drawing Number	Datum
Dep_F_C_0200_16	ITM

Drawn by	Status	Revision
RC	Final	01

Checked By	Approved By	Date
AS	AS	05/06/2025

Esri Community Maps Contributors, Esri, TomTom, Garmin, METI/NASA, USGS

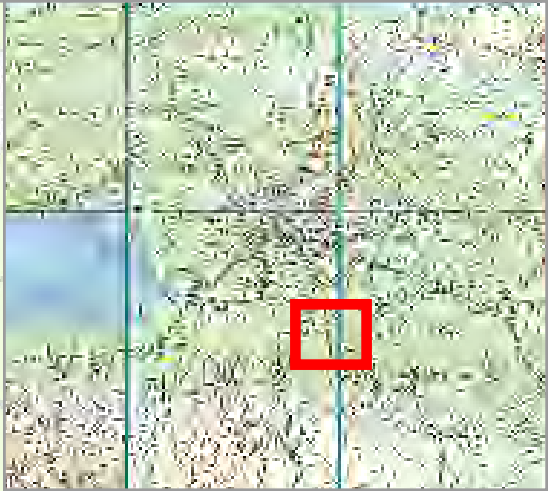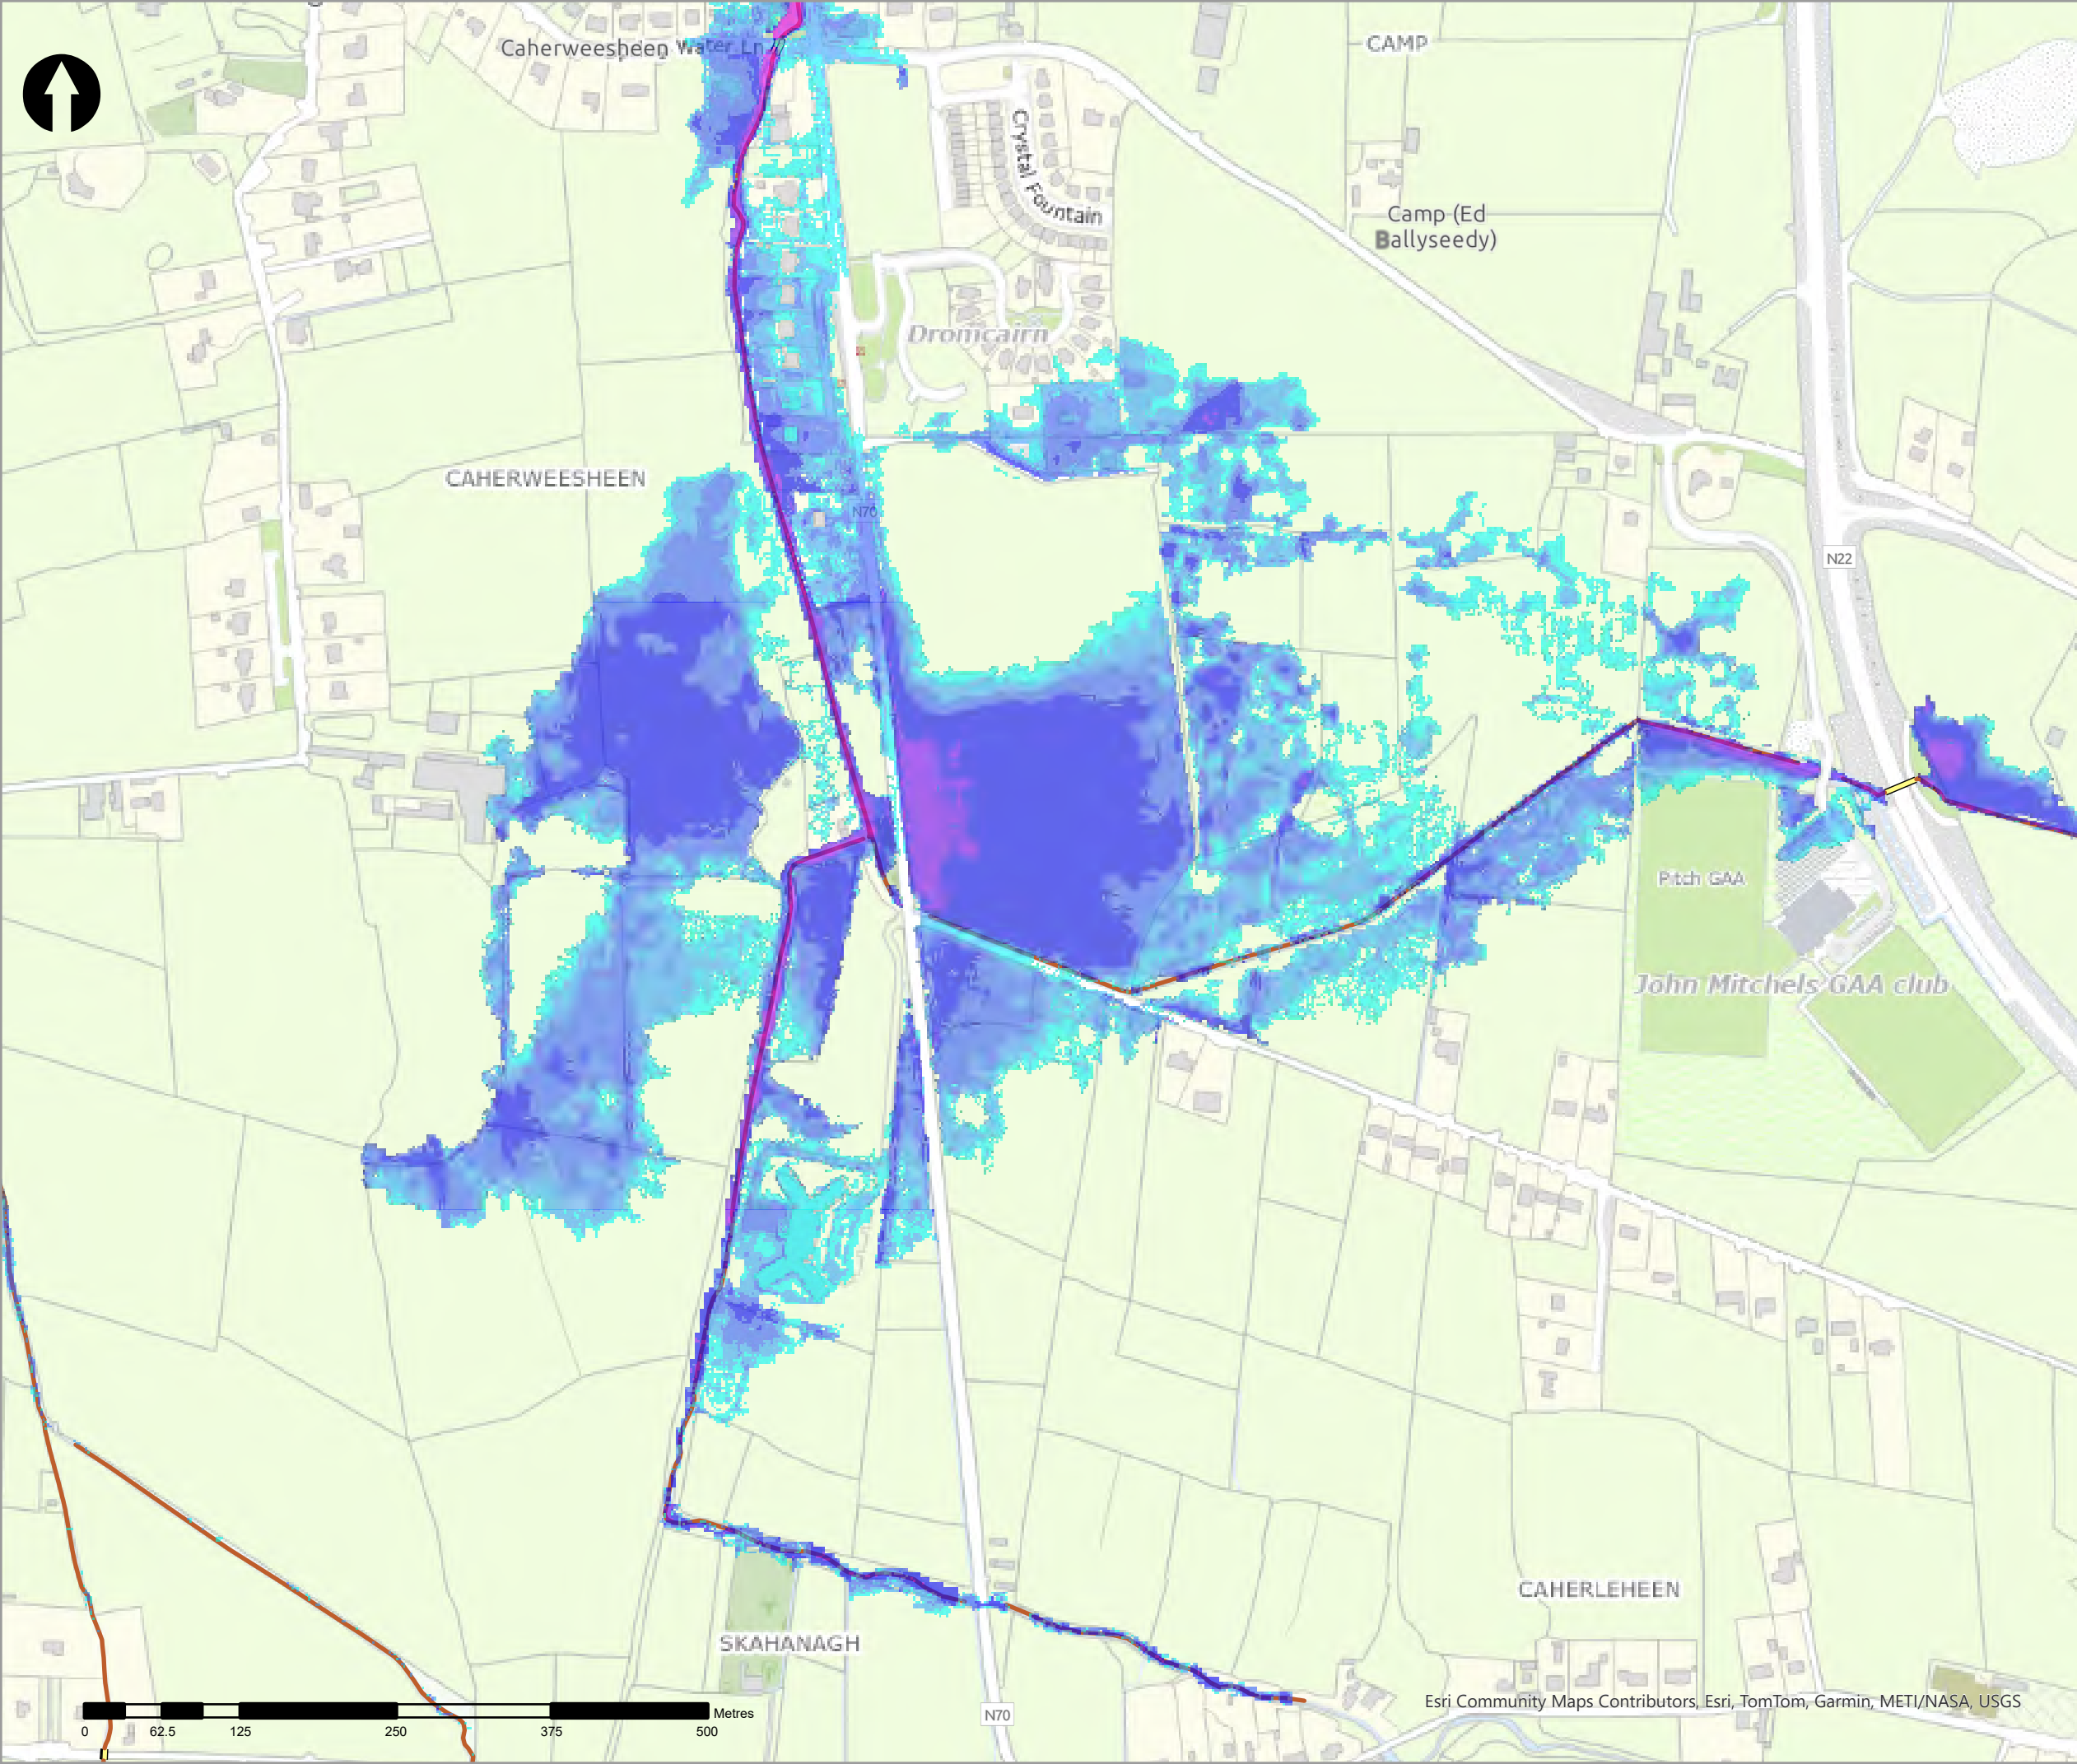

- Legend
- 0.5% AEP Fluvial Depth
- 0 - 0.1m
 - 0.1 - 0.25m
 - 0.25 - 0.5m
 - 0.5 - 1m
 - 1.0 - 1.5m
 - 1.5 - 2m
 - >2m
- Modelled River Centreline
- Modelled Drainage
- Embankment
- Wall

rev	ammdments	drawn	date
-----	-----------	-------	------



Elmwood House T +44(0) 28 90 667914
74 Boucher Road F +44(0) 28 90 668286
Belfast W www.rpsgroup.com/ireland
BT12 6RZ E ireland@rpsgroup.com

CLIENT



OPW

Óifig na
eOibreacha Poiblí
Office of Public Works



PROJECT

Tralee Flood Relief Scheme

TITLE


Tralee Depth Mapping
0.5% AEP Fluvial



Project Number	Sheet Size	Drawing Scale
MCW1082	A3	1:5,000

Drawing Number	Datum
Dep_F_C_0200_17	ITM

Drawn by	Status	Revision
RC	Final	01

Checked By	Approved By	Date
AS	AS	05/06/2025

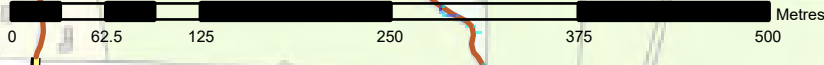

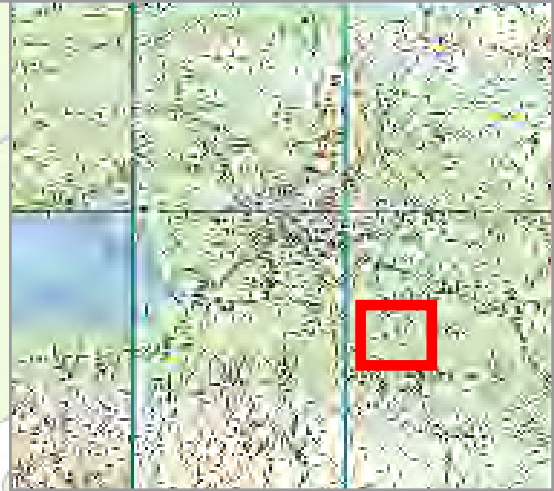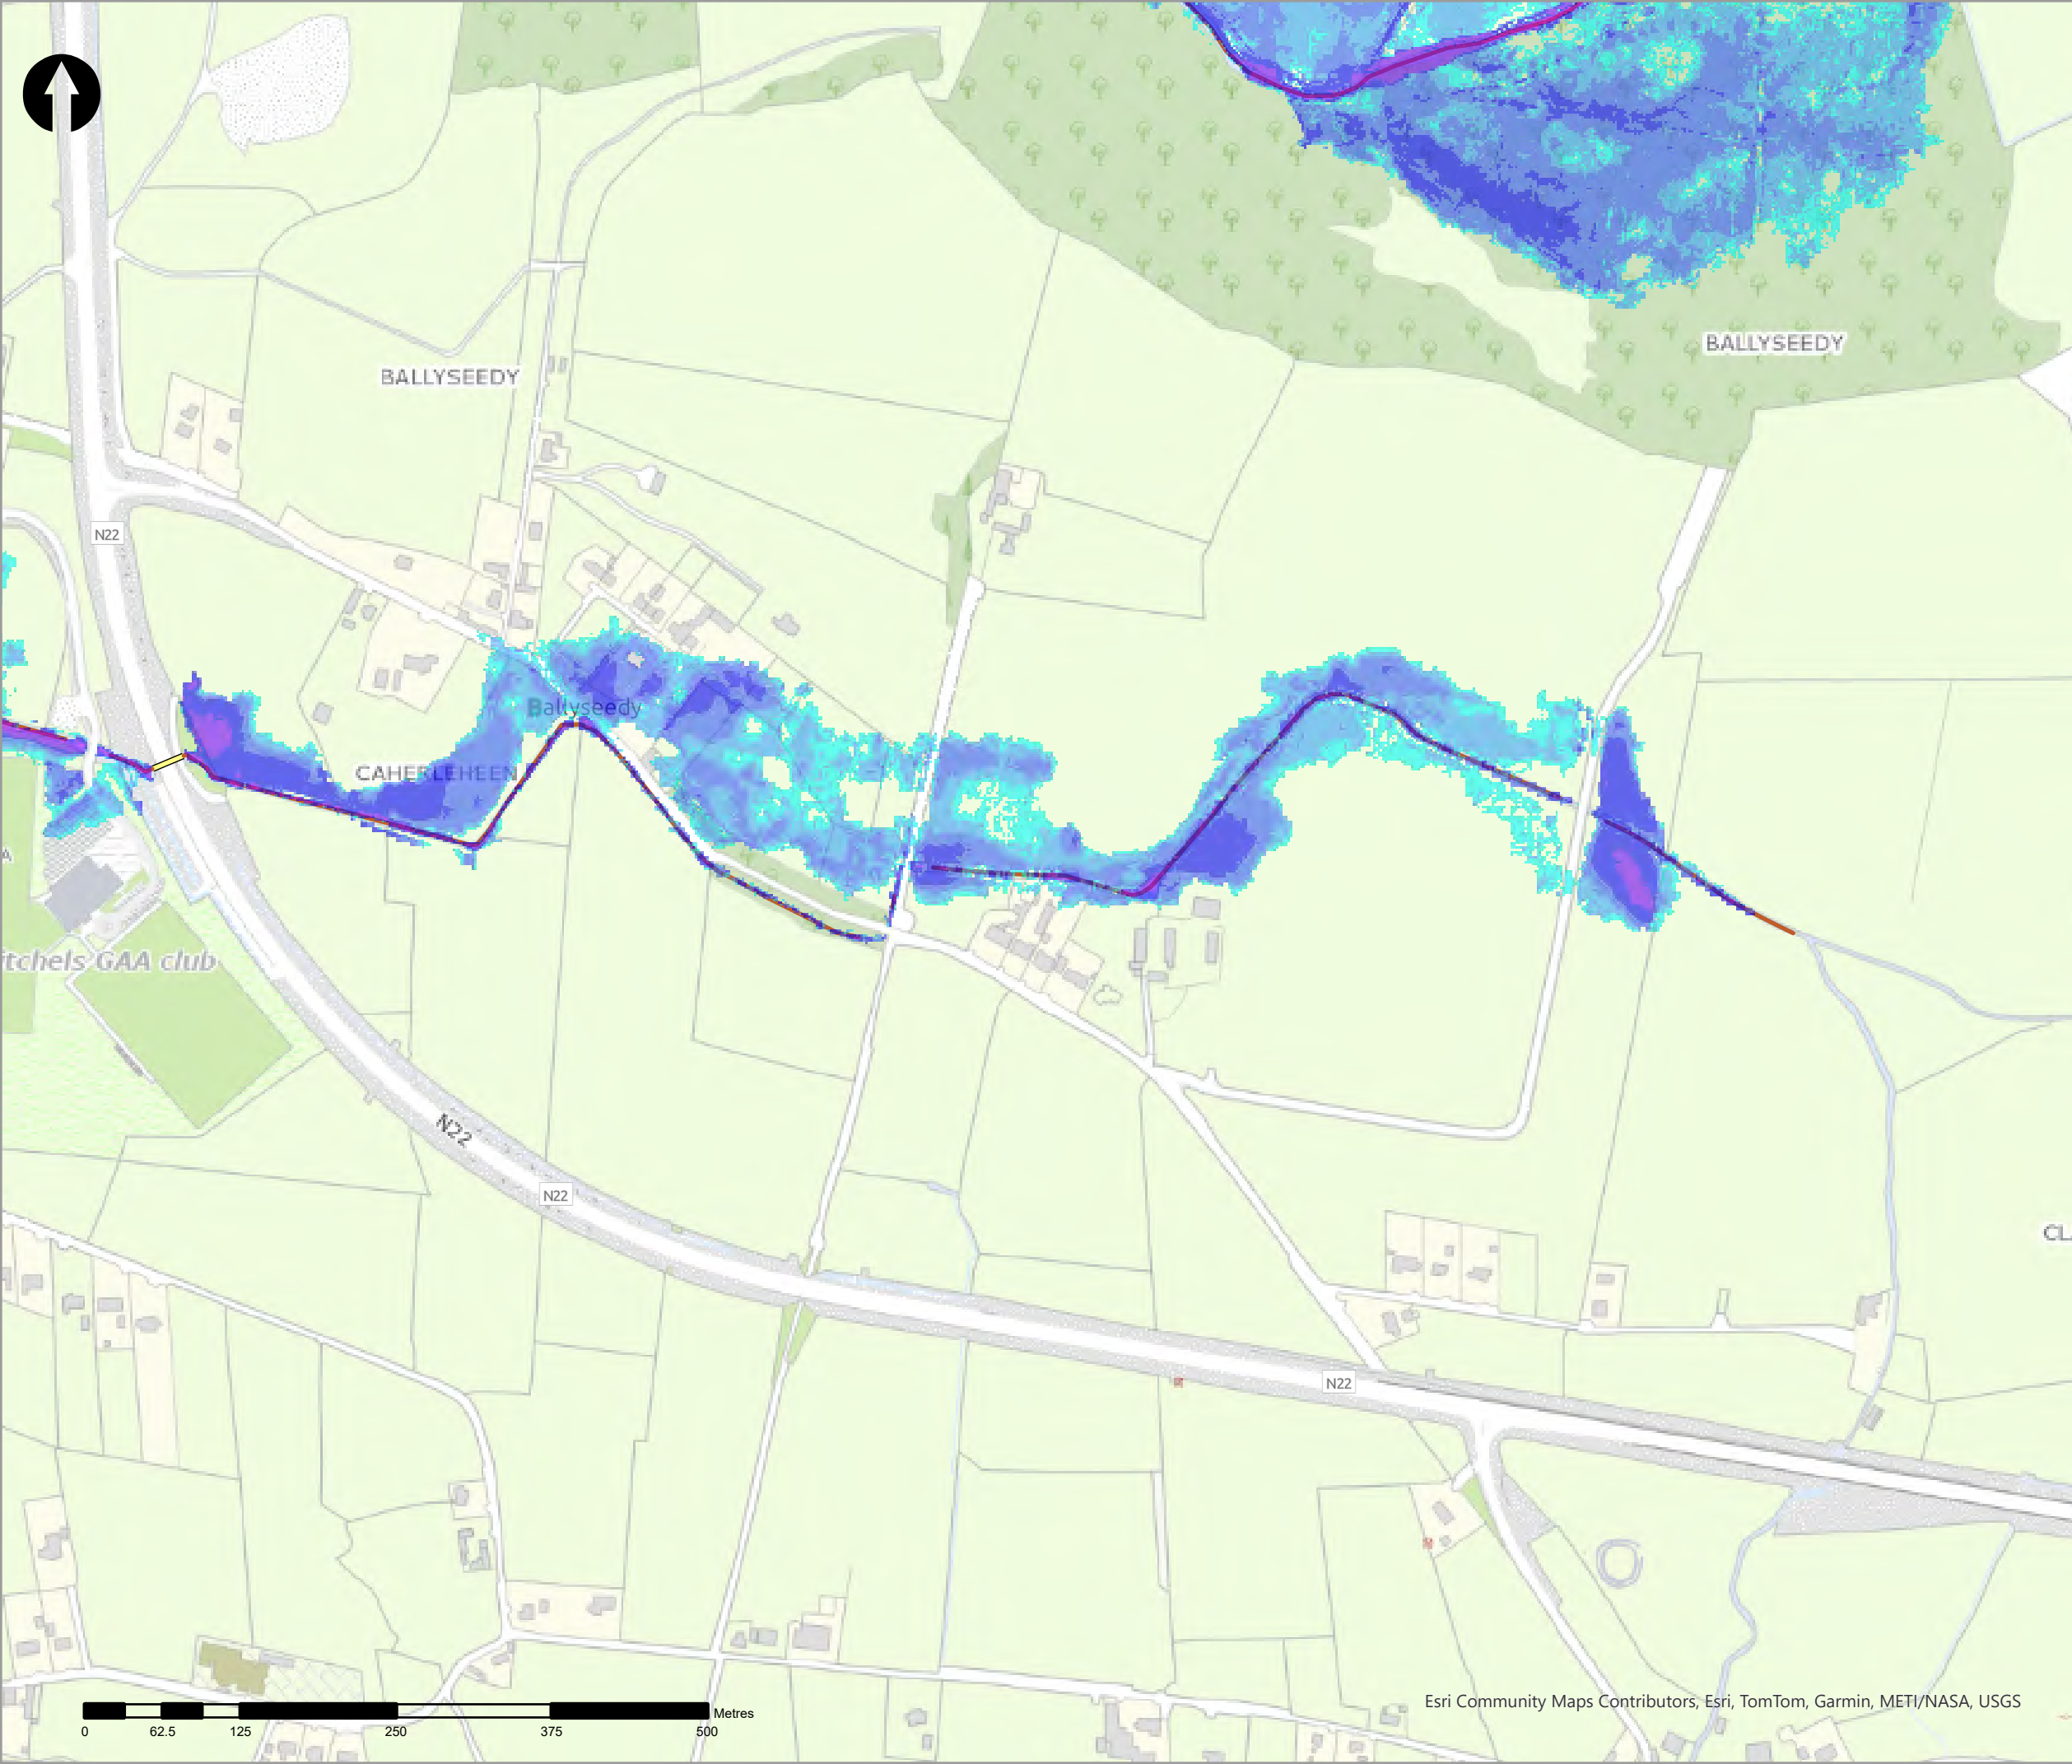

Legend	
0.5% AEP Fluvial Depth	
	0 - 0.1m
	0.1 - 0.25m
	0.25 - 0.5m
	0.5 - 1m
	1.0 - 1.5m
	1.5 - 2m
	>2m
	Modelled River Centreline
	Modelled Drainage
	Embankment
	Wall

rev	ammendments	drawn	date



Elmwood House T +44(0) 28 90 667914

74 Boucher Road F +44(0) 28 90 668286

Belfast W www.rpsgroup.com/ireland

BT12 6RZ E ireland@rpsgroup.com

CLIENT



Óigín na n-Obánacha Poiblí
Office of Public Works



PROJECT

Tralee Flood Relief Scheme

TITLE


Tralee Depth Mapping
0.5% AEP Fluvial

Project Number	Sheet Size	Drawing Scale
MCW1082	A3	1:5,000



Drawing Number	Datum
Dep_F_C_0200_18	ITM

Drawn by	Status	Revision
RC	Final	01

Checked By	Approved By	Date
AS	AS	05/06/2025

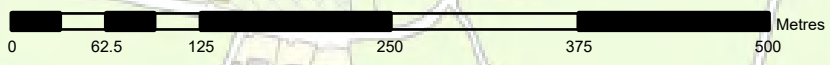

Esri Community Maps Contributors, Esri, TomTom, Garmin, METI/NASA, USGS

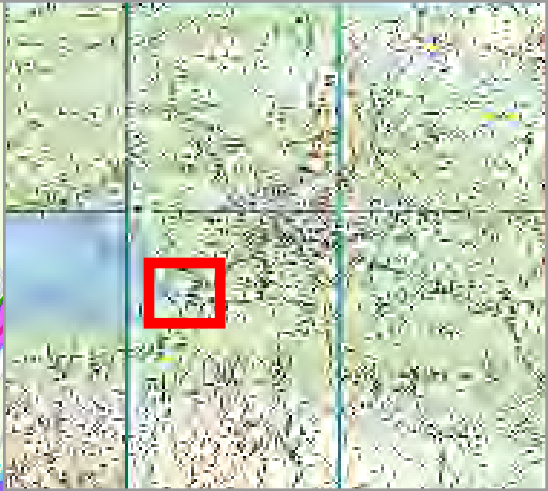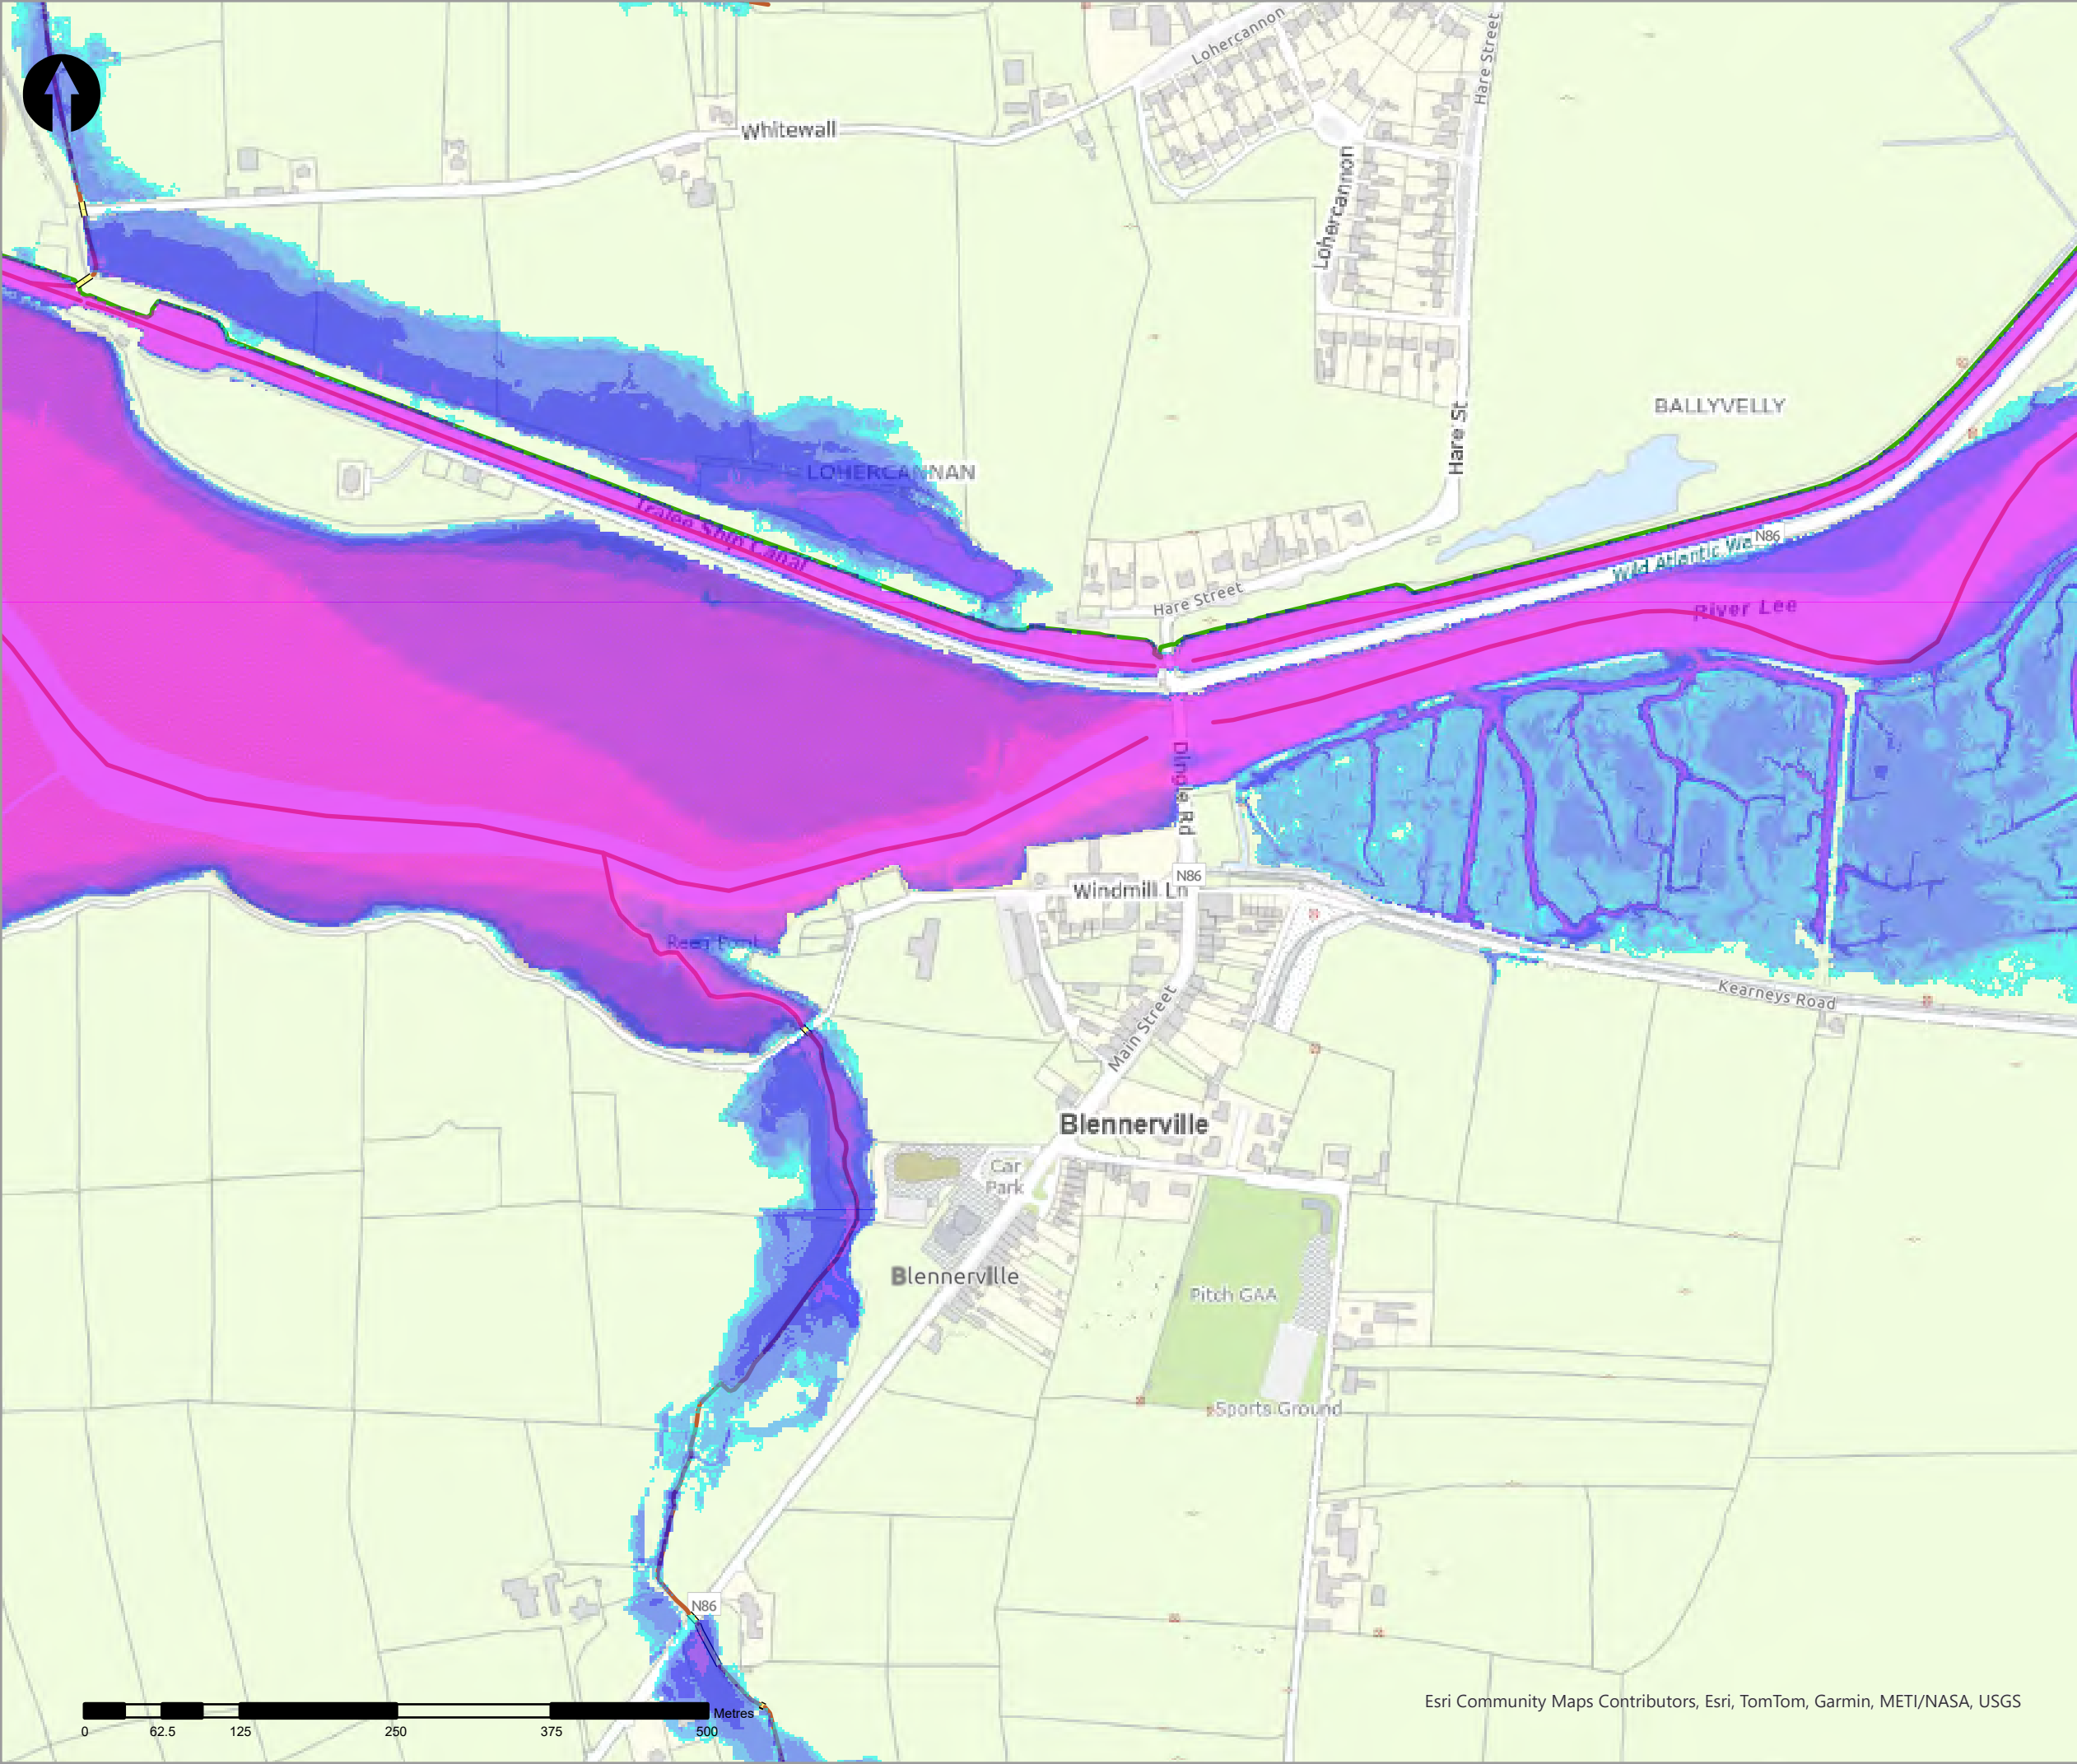

- Legend
- 0.5% AEP Fluvial Depth
- 0 - 0.1m
 - 0.1 - 0.25m
 - 0.25 - 0.5m
 - 0.5 - 1m
 - 1.0 - 1.5m
 - 1.5 - 2m
 - >2m
- Modelled River Centreline
- Modelled Drainage
- Embankment
- Wall

rev	ammendments	drawn	date
-----	-------------	-------	------



Elmwood House T +44(0) 28 90 667914
74 Boucher Road F +44(0) 28 90 668286
Belfast W www.rpsgroup.com/ireland
BT12 6RZ E ireland@rpsgroup.com

CLIENT



PROJECT

Tralee Flood Relief Scheme

TITLE


Tralee Depth Mapping
0.5% AEP Fluvial



Project Number	Sheet Size	Drawing Scale
MCW1082	A3	1:5,000

Drawing Number	Datum
Dep_F_C_0200_19	ITM

Drawn by	Status	Revision
RC	Final	01

Checked By	Approved By	Date
AS	AS	05/06/2025

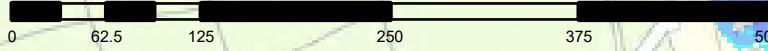

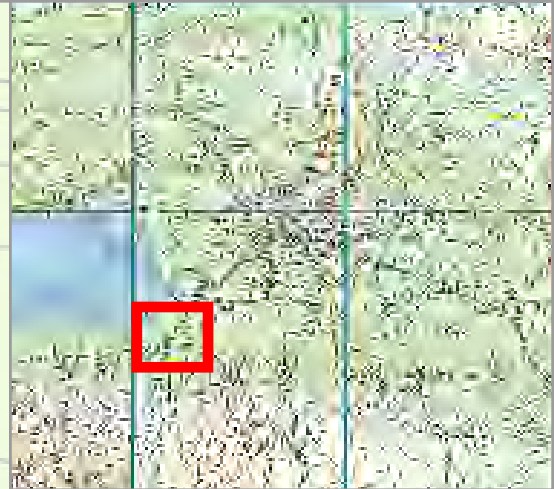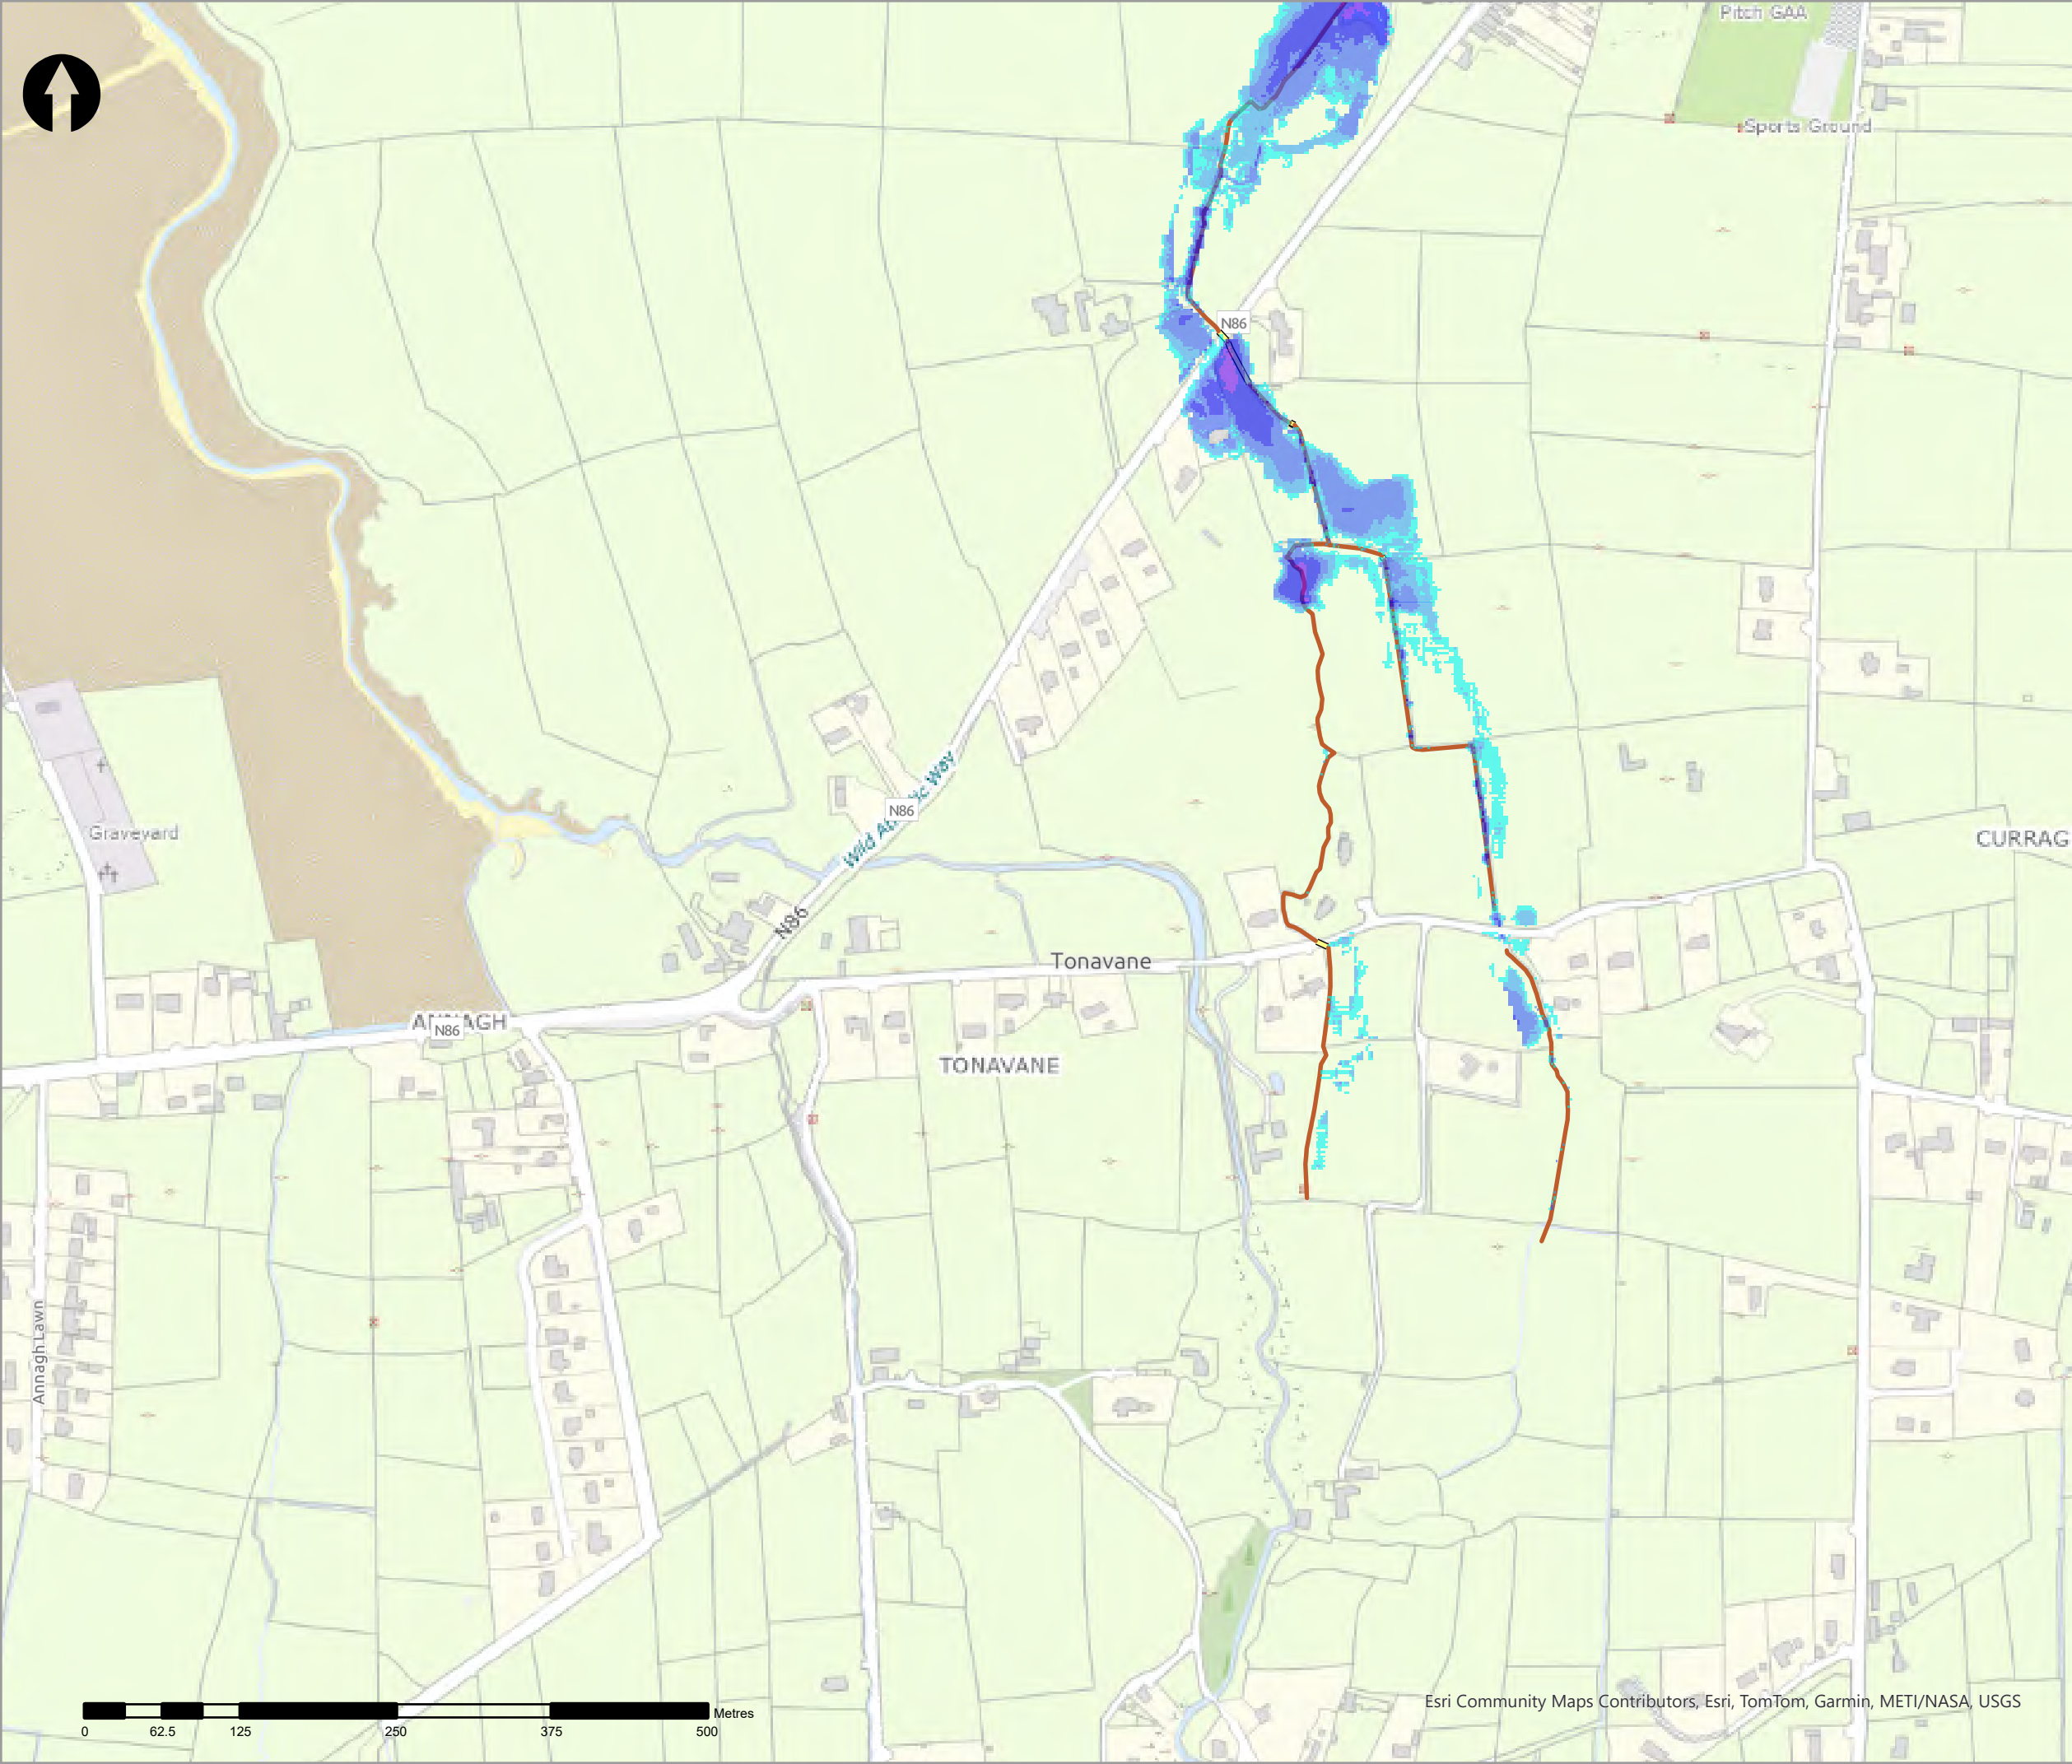

Legend

0.5% AEP Fluvial Depth

- 0 - 0.1m
- 0.1 - 0.25m
- 0.25 - 0.5m
- 0.5 - 1m
- 1.0 - 1.5m
- 1.5 - 2m
- >2m

Modelled River Centreline

Modelled Drainage

Embankment

Wall

rev	ammendments	drawn	date
-----	-------------	-------	------



Elmwood House T +44(0) 28 90 667914
74 Boucher Road F +44(0) 28 90 668286
Belfast W www.rpsgroup.com/ireland
BT12 6RZ E ireland@rpsgroup.com

CLIENT



OPW

Óifig na nObair Poiblí
Office of Public Works



PROJECT

Tralee Flood Relief Scheme

TITLE


Tralee Depth Mapping
0.5% AEP Fluvial



Project Number	Sheet Size	Drawing Scale
MCW1082	A3	1:5,000

Drawing Number	Datum
Dep_F_C_0200_20	ITM

Drawn by	Status	Revision
RC	Final	01

Checked By	Approved By	Date
AS	AS	05/06/2025

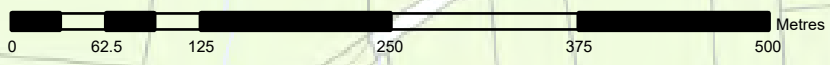

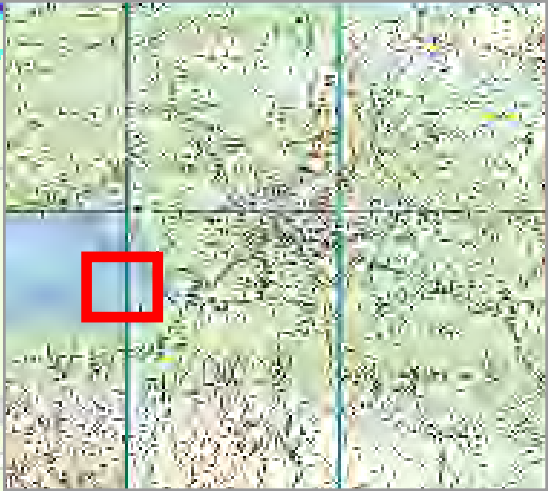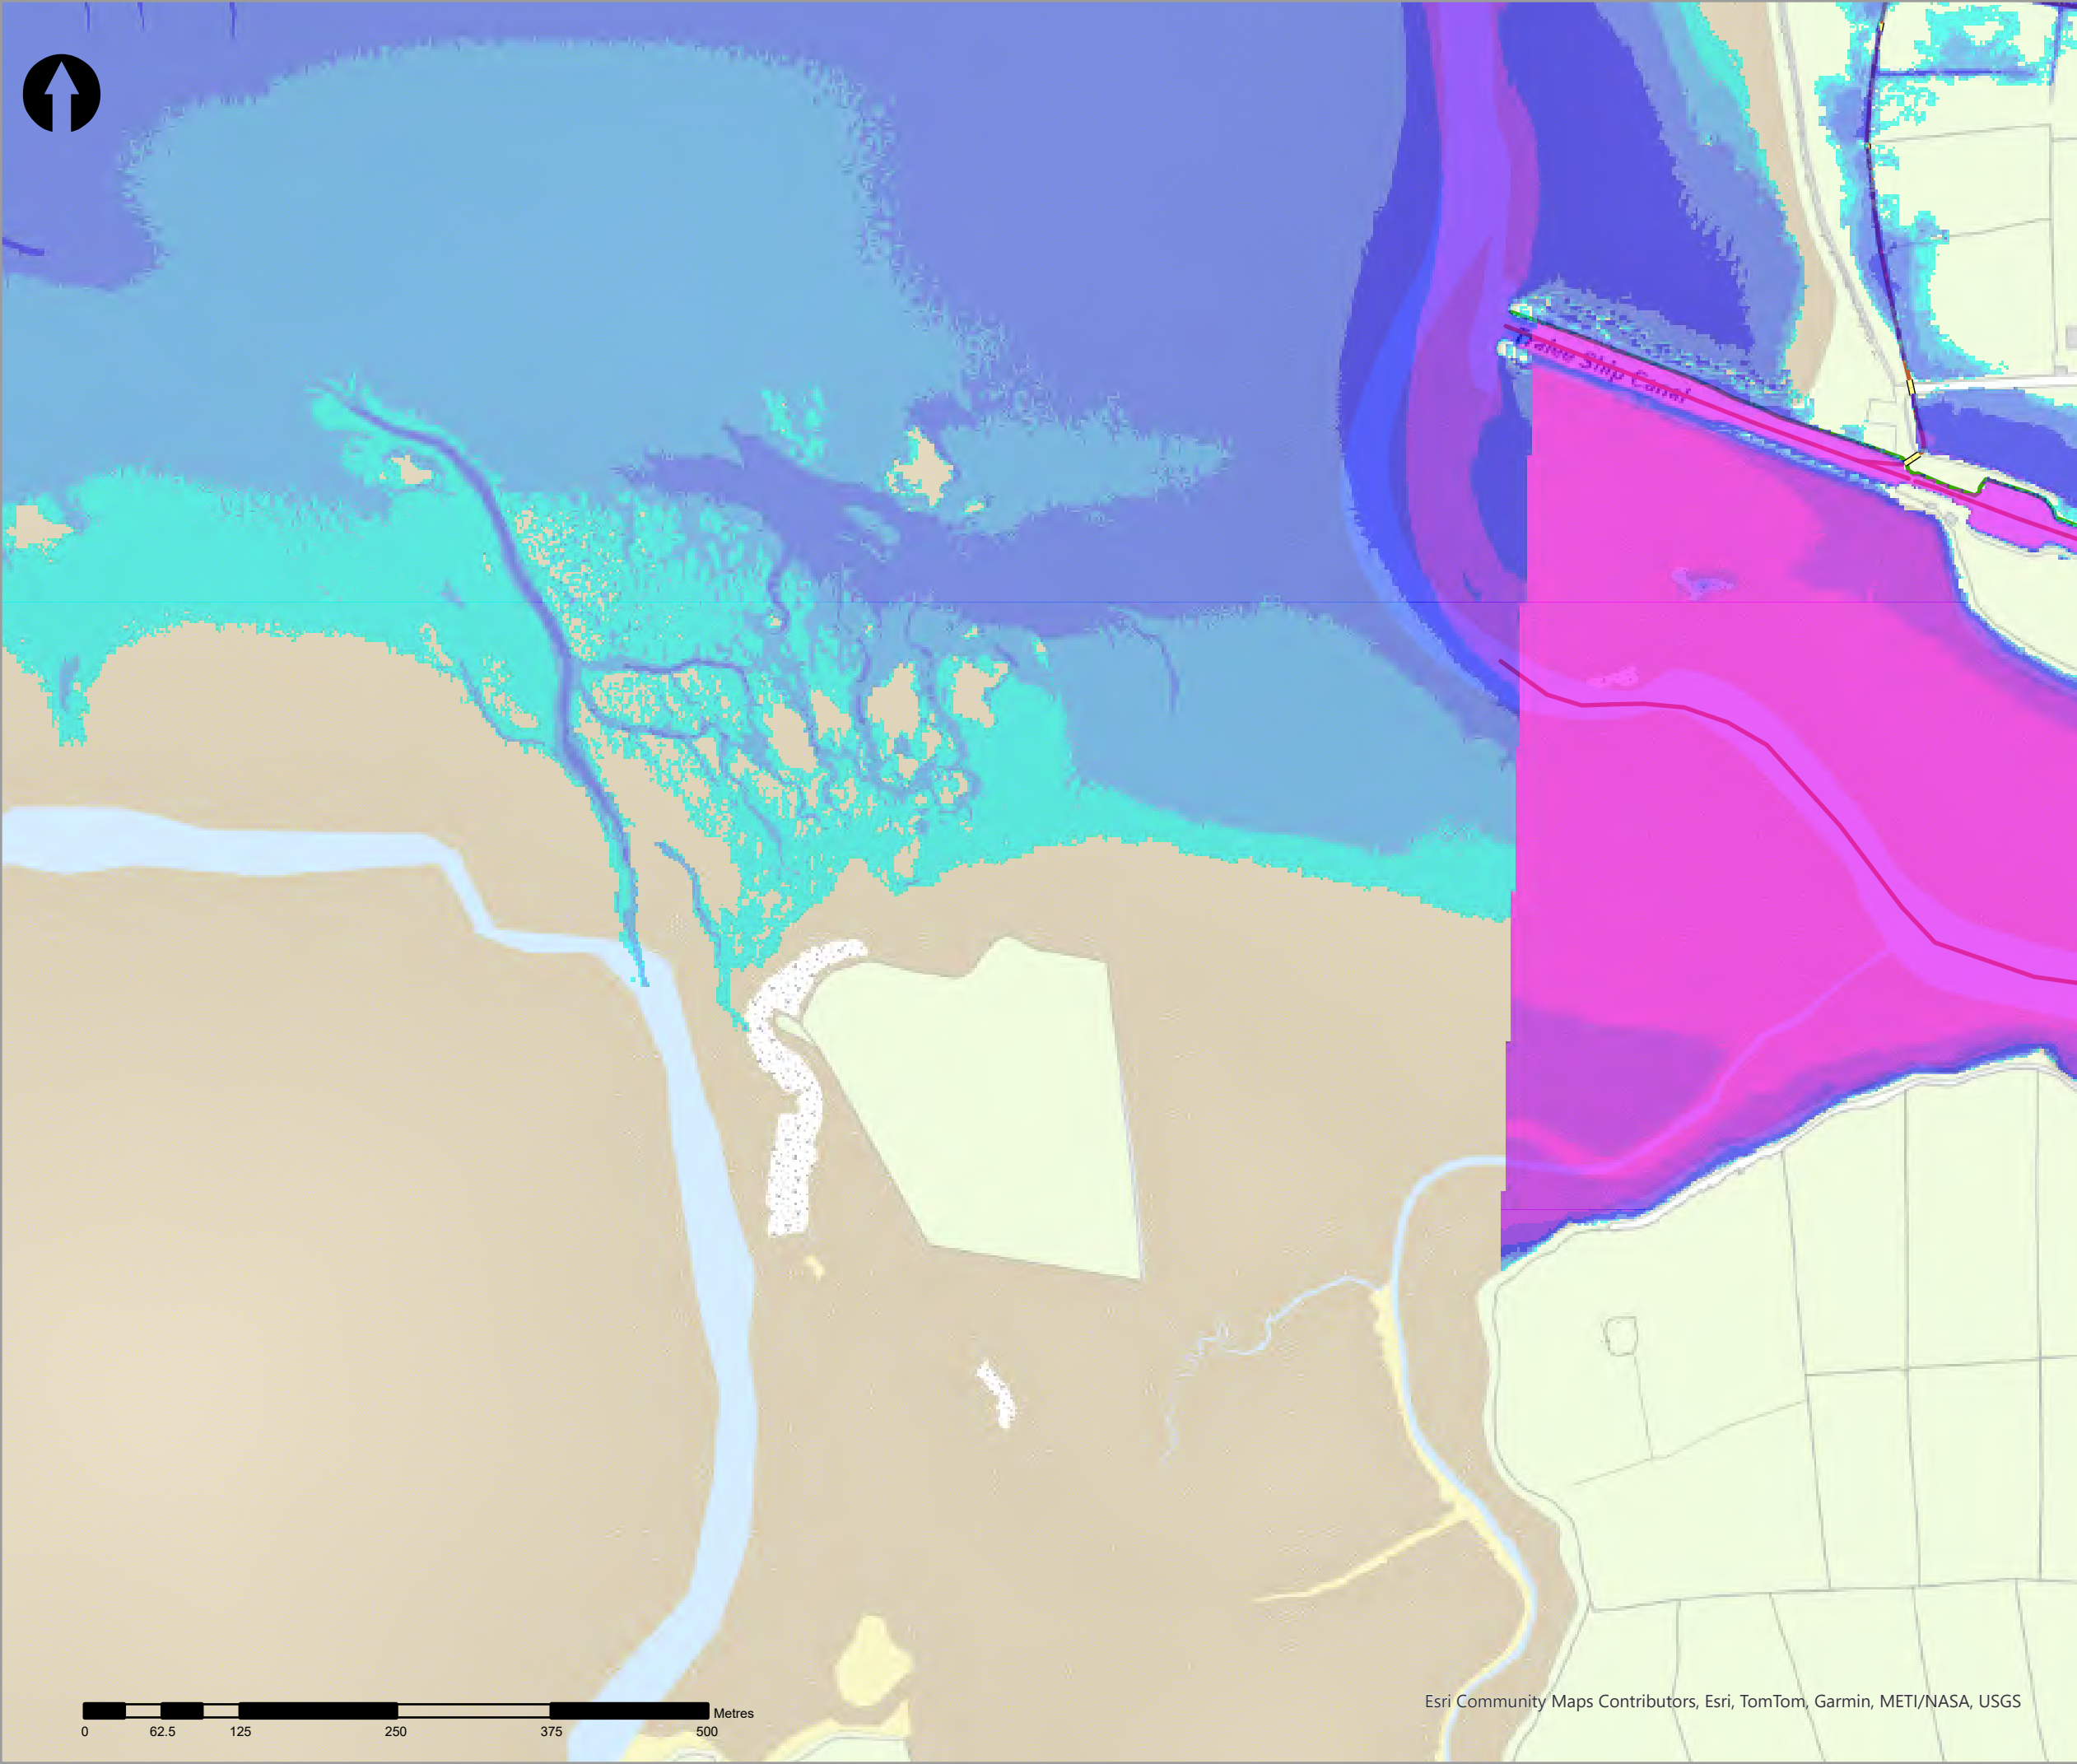

- Legend
- 0.5% AEP Fluvial Depth
- 0 - 0.1m
 - 0.1 - 0.25m
 - 0.25 - 0.5m
 - 0.5 - 1m
 - 1.0 - 1.5m
 - 1.5 - 2m
 - >2m
- Modelled River Centreline
- Modelled Drainage
- Embankment
- Wall

rev	ammendments	drawn	date
-----	-------------	-------	------



Elmwood House T +44(0) 28 90 667914
74 Boucher Road F +44(0) 28 90 668286
Belfast W www.rpsgroup.com/ireland
BT12 6RZ E ireland@rpsgroup.com

CLIENT



OPW

Óifig na nObair Poiblí
Office of Public Works



PROJECT

Tralee Flood Relief Scheme

TITLE


Tralee Depth Mapping
0.5% AEP Fluvial



Project Number	Sheet Size	Drawing Scale
MCW1082	A3	1:5,000

Drawing Number	Datum
Dep_F_C_0200_21	ITM

Drawn by	Status	Revision
RC	Final	01

Checked By	Approved By	Date
AS	AS	05/06/2025

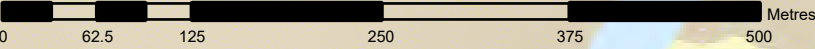

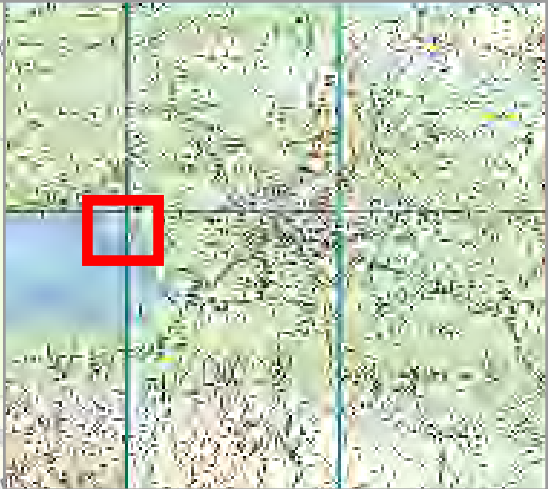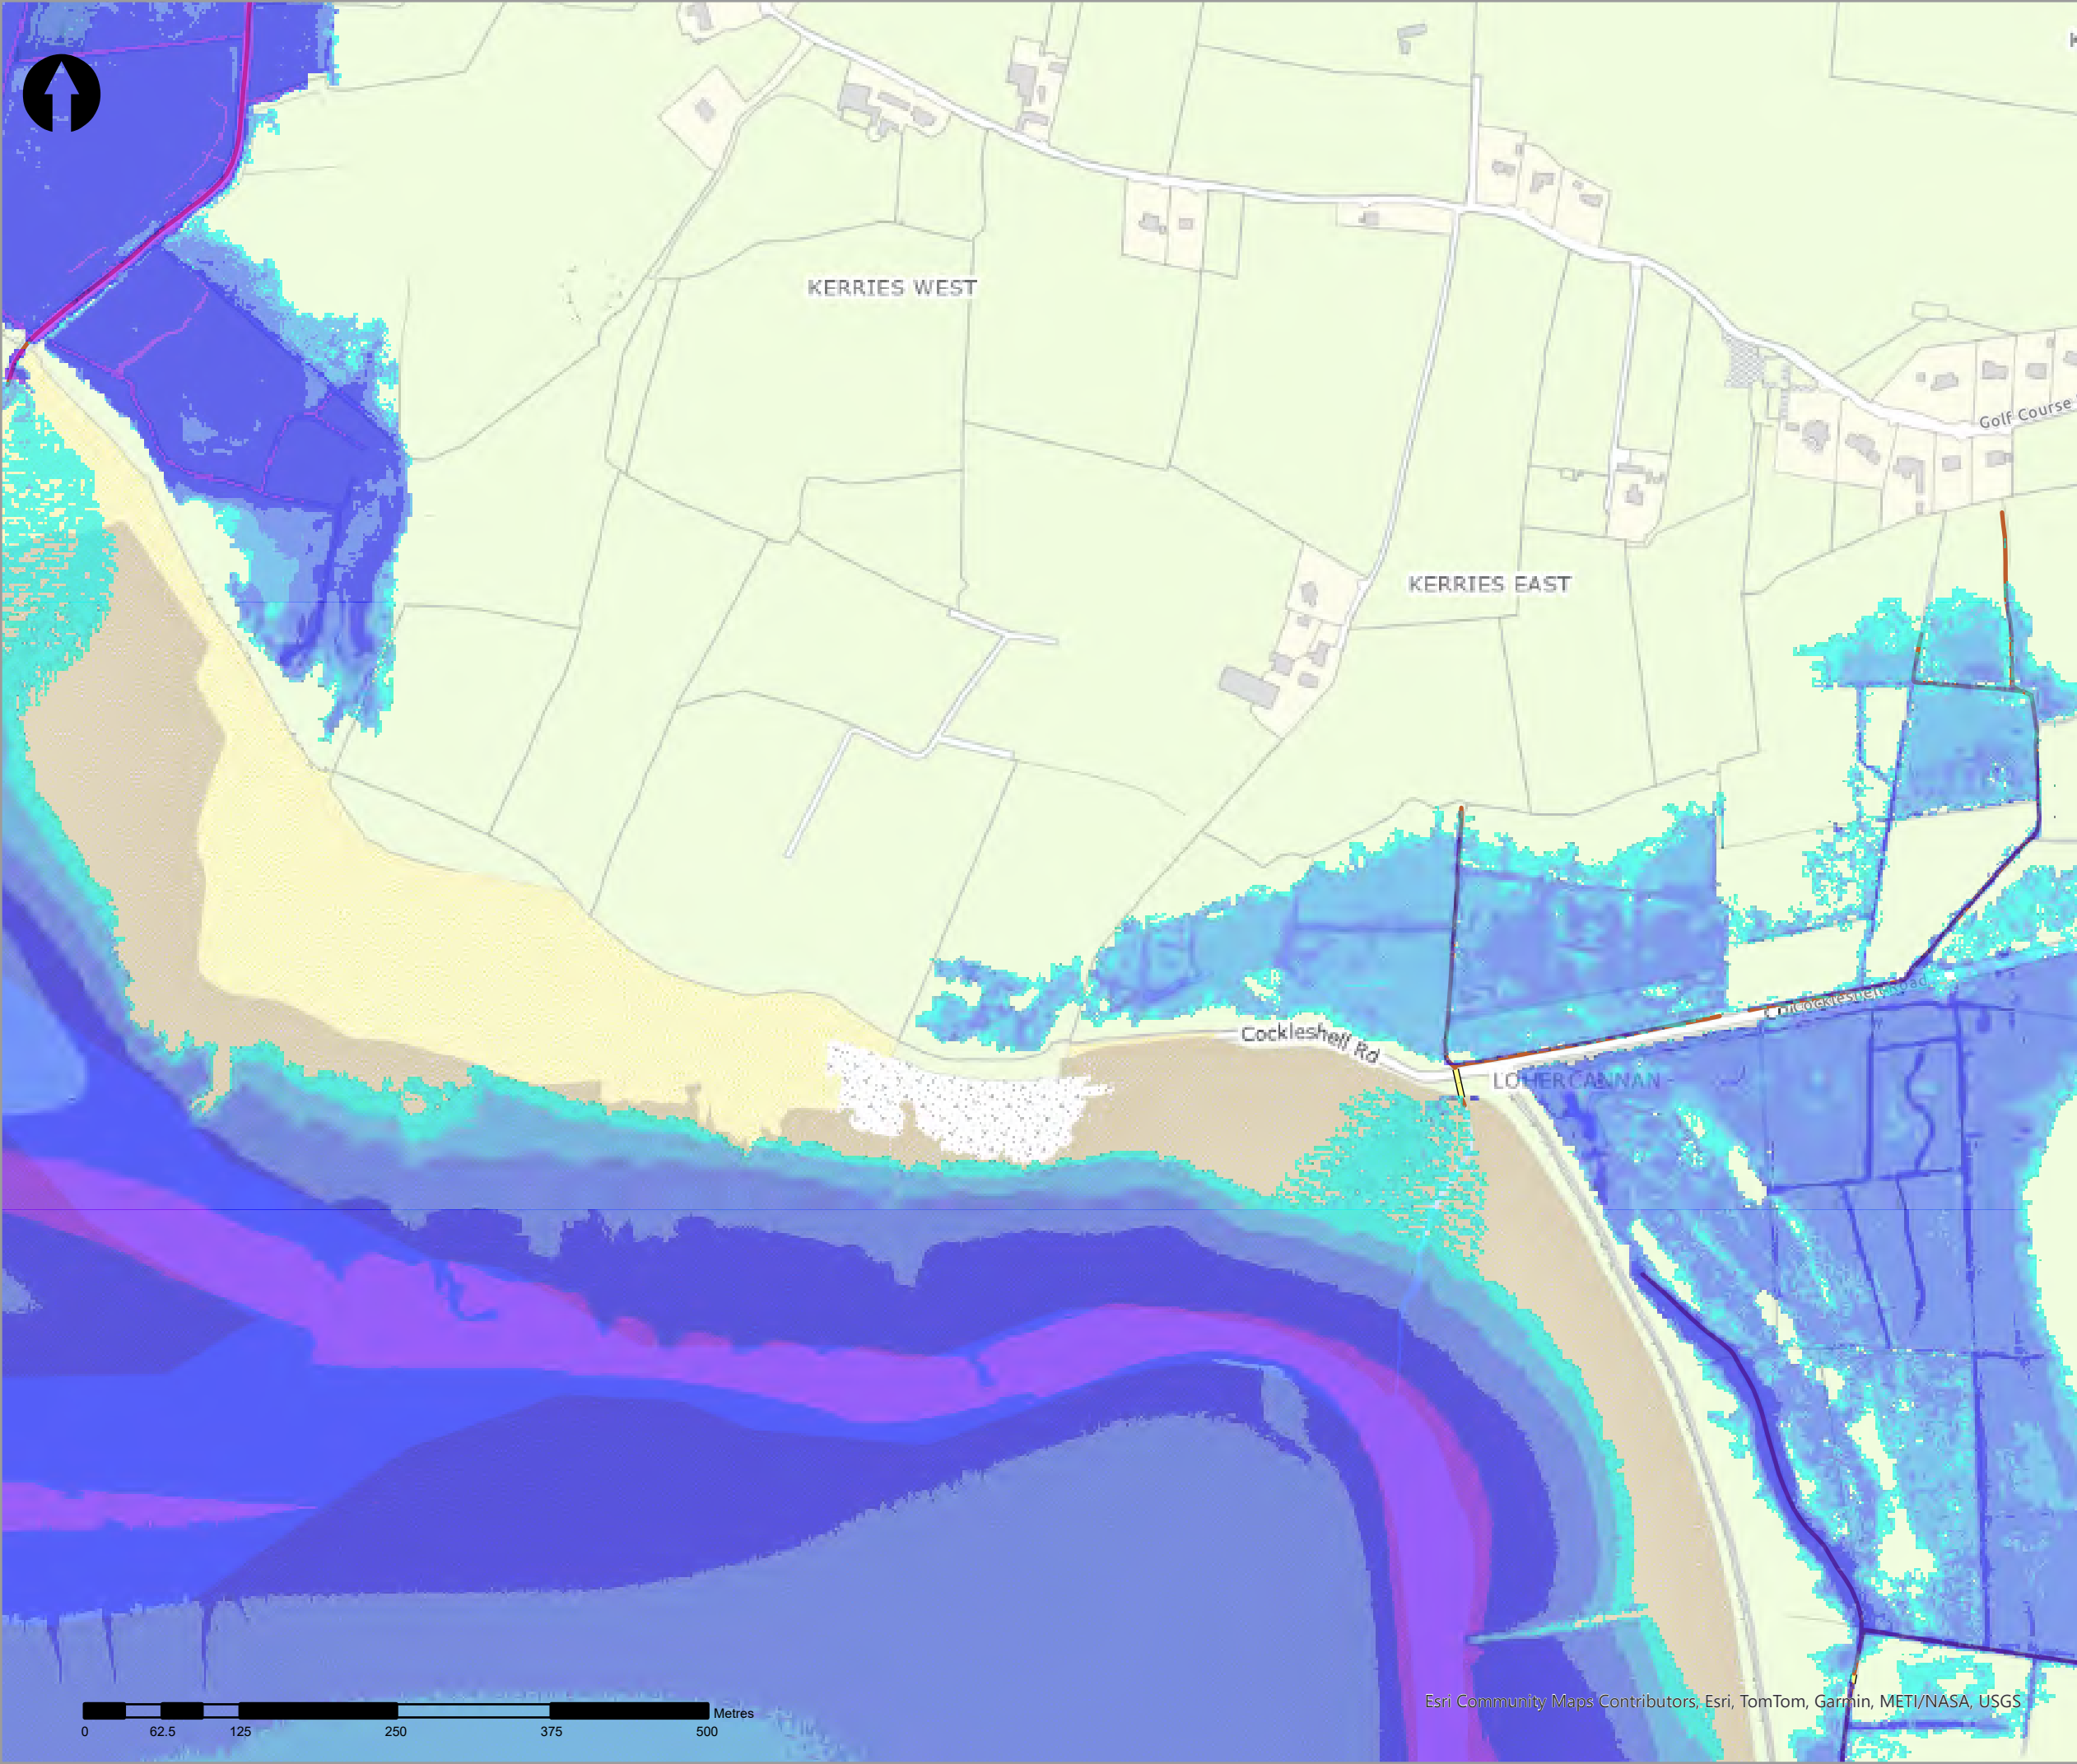

- Legend
- 0.5% AEP Fluvial Depth
- 0 - 0.1m
 - 0.1 - 0.25m
 - 0.25 - 0.5m
 - 0.5 - 1m
 - 1.0 - 1.5m
 - 1.5 - 2m
 - >2m
- Modelled River Centreline
- Modelled Drainage
- Embankment
- Wall

rev	ammendments	drawn	date
-----	-------------	-------	------



Elmwood House T +44(0) 28 90 667914
74 Boucher Road F +44(0) 28 90 668286
Belfast W www.rpsgroup.com/ireland
BT12 6RZ E ireland@rpsgroup.com

CLIENT



PROJECT

Tralee Flood Relief Scheme

TITLE


Tralee Depth Mapping
0.5% AEP Fluvial



Project Number	Sheet Size	Drawing Scale
MCW1082	A3	1:5,000

Drawing Number	Datum
Dep_F_C_0200_22	ITM

Drawn by	Status	Revision
RC	Final	01

Checked By	Approved By	Date
AS	AS	05/06/2025

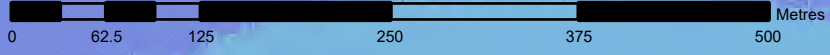

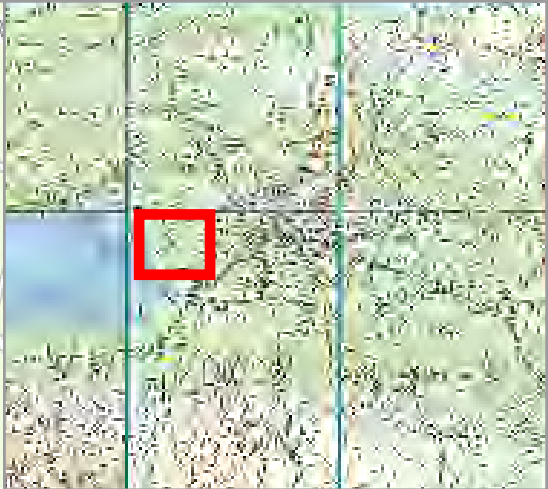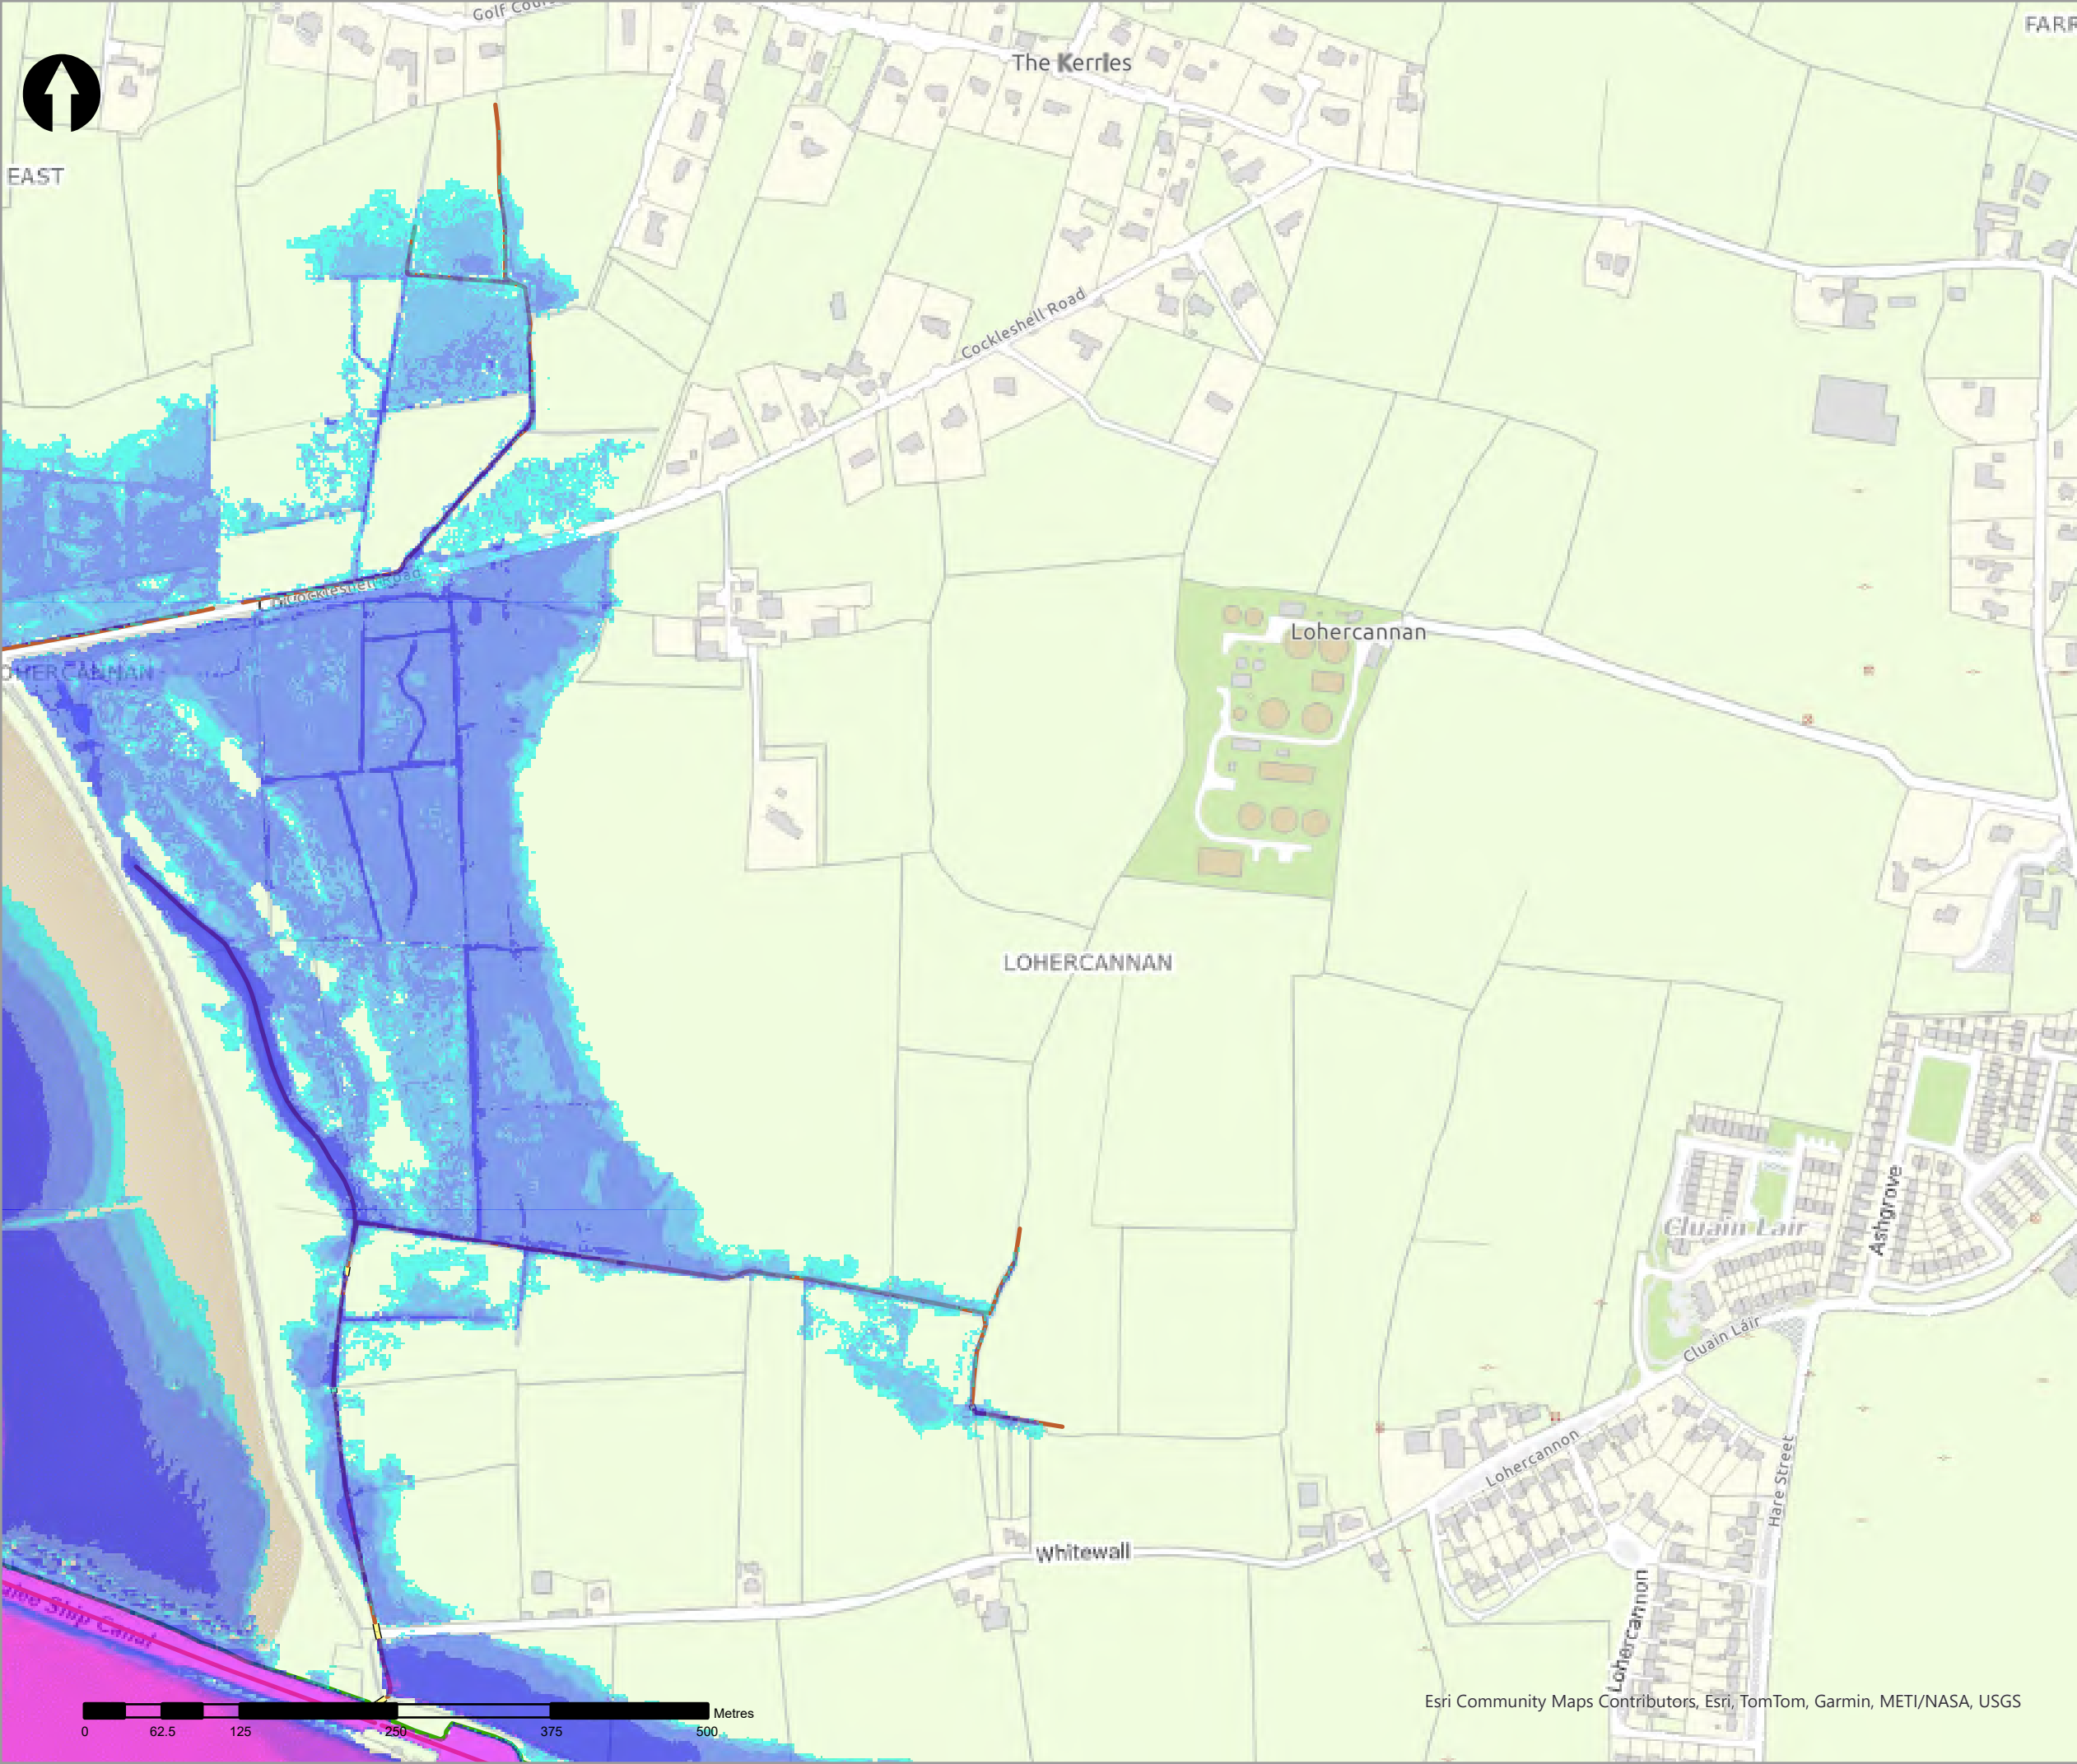

Legend

0.5% AEP Fluvial Depth

- 0 - 0.1m
- 0.1 - 0.25m
- 0.25 - 0.5m
- 0.5 - 1m
- 1.0 - 1.5m
- 1.5 - 2m
- >2m

Modelled River Centreline

Modelled Drainage

Embankment

Wall

rev	ammdments	drawn	date
-----	-----------	-------	------



Elmwood House T +44(0) 28 90 667914
74 Boucher Road F +44(0) 28 90 668286
Belfast W www.rpsgroup.com/ireland
BT12 6RZ E ireland@rpsgroup.com

CLIENT



PROJECT	Tralee Flood Relief Scheme
---------	----------------------------



TITLE	Tralee Depth Mapping 0.5% AEP Fluvial
-------	--

Project Number	Sheet Size	Drawing Scale
MCW1082	A3	1:5,000

Drawing Number	Datum
Dep_F_C_0200_23	ITM

Drawn by	Status	Revision
RC	Final	01

Checked By	Approved By	Date
AS	AS	05/06/2025

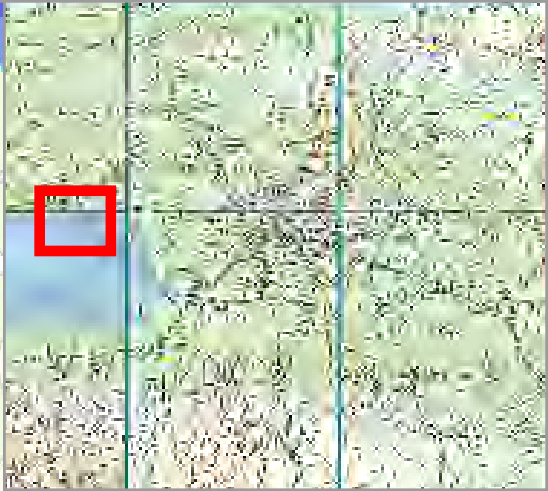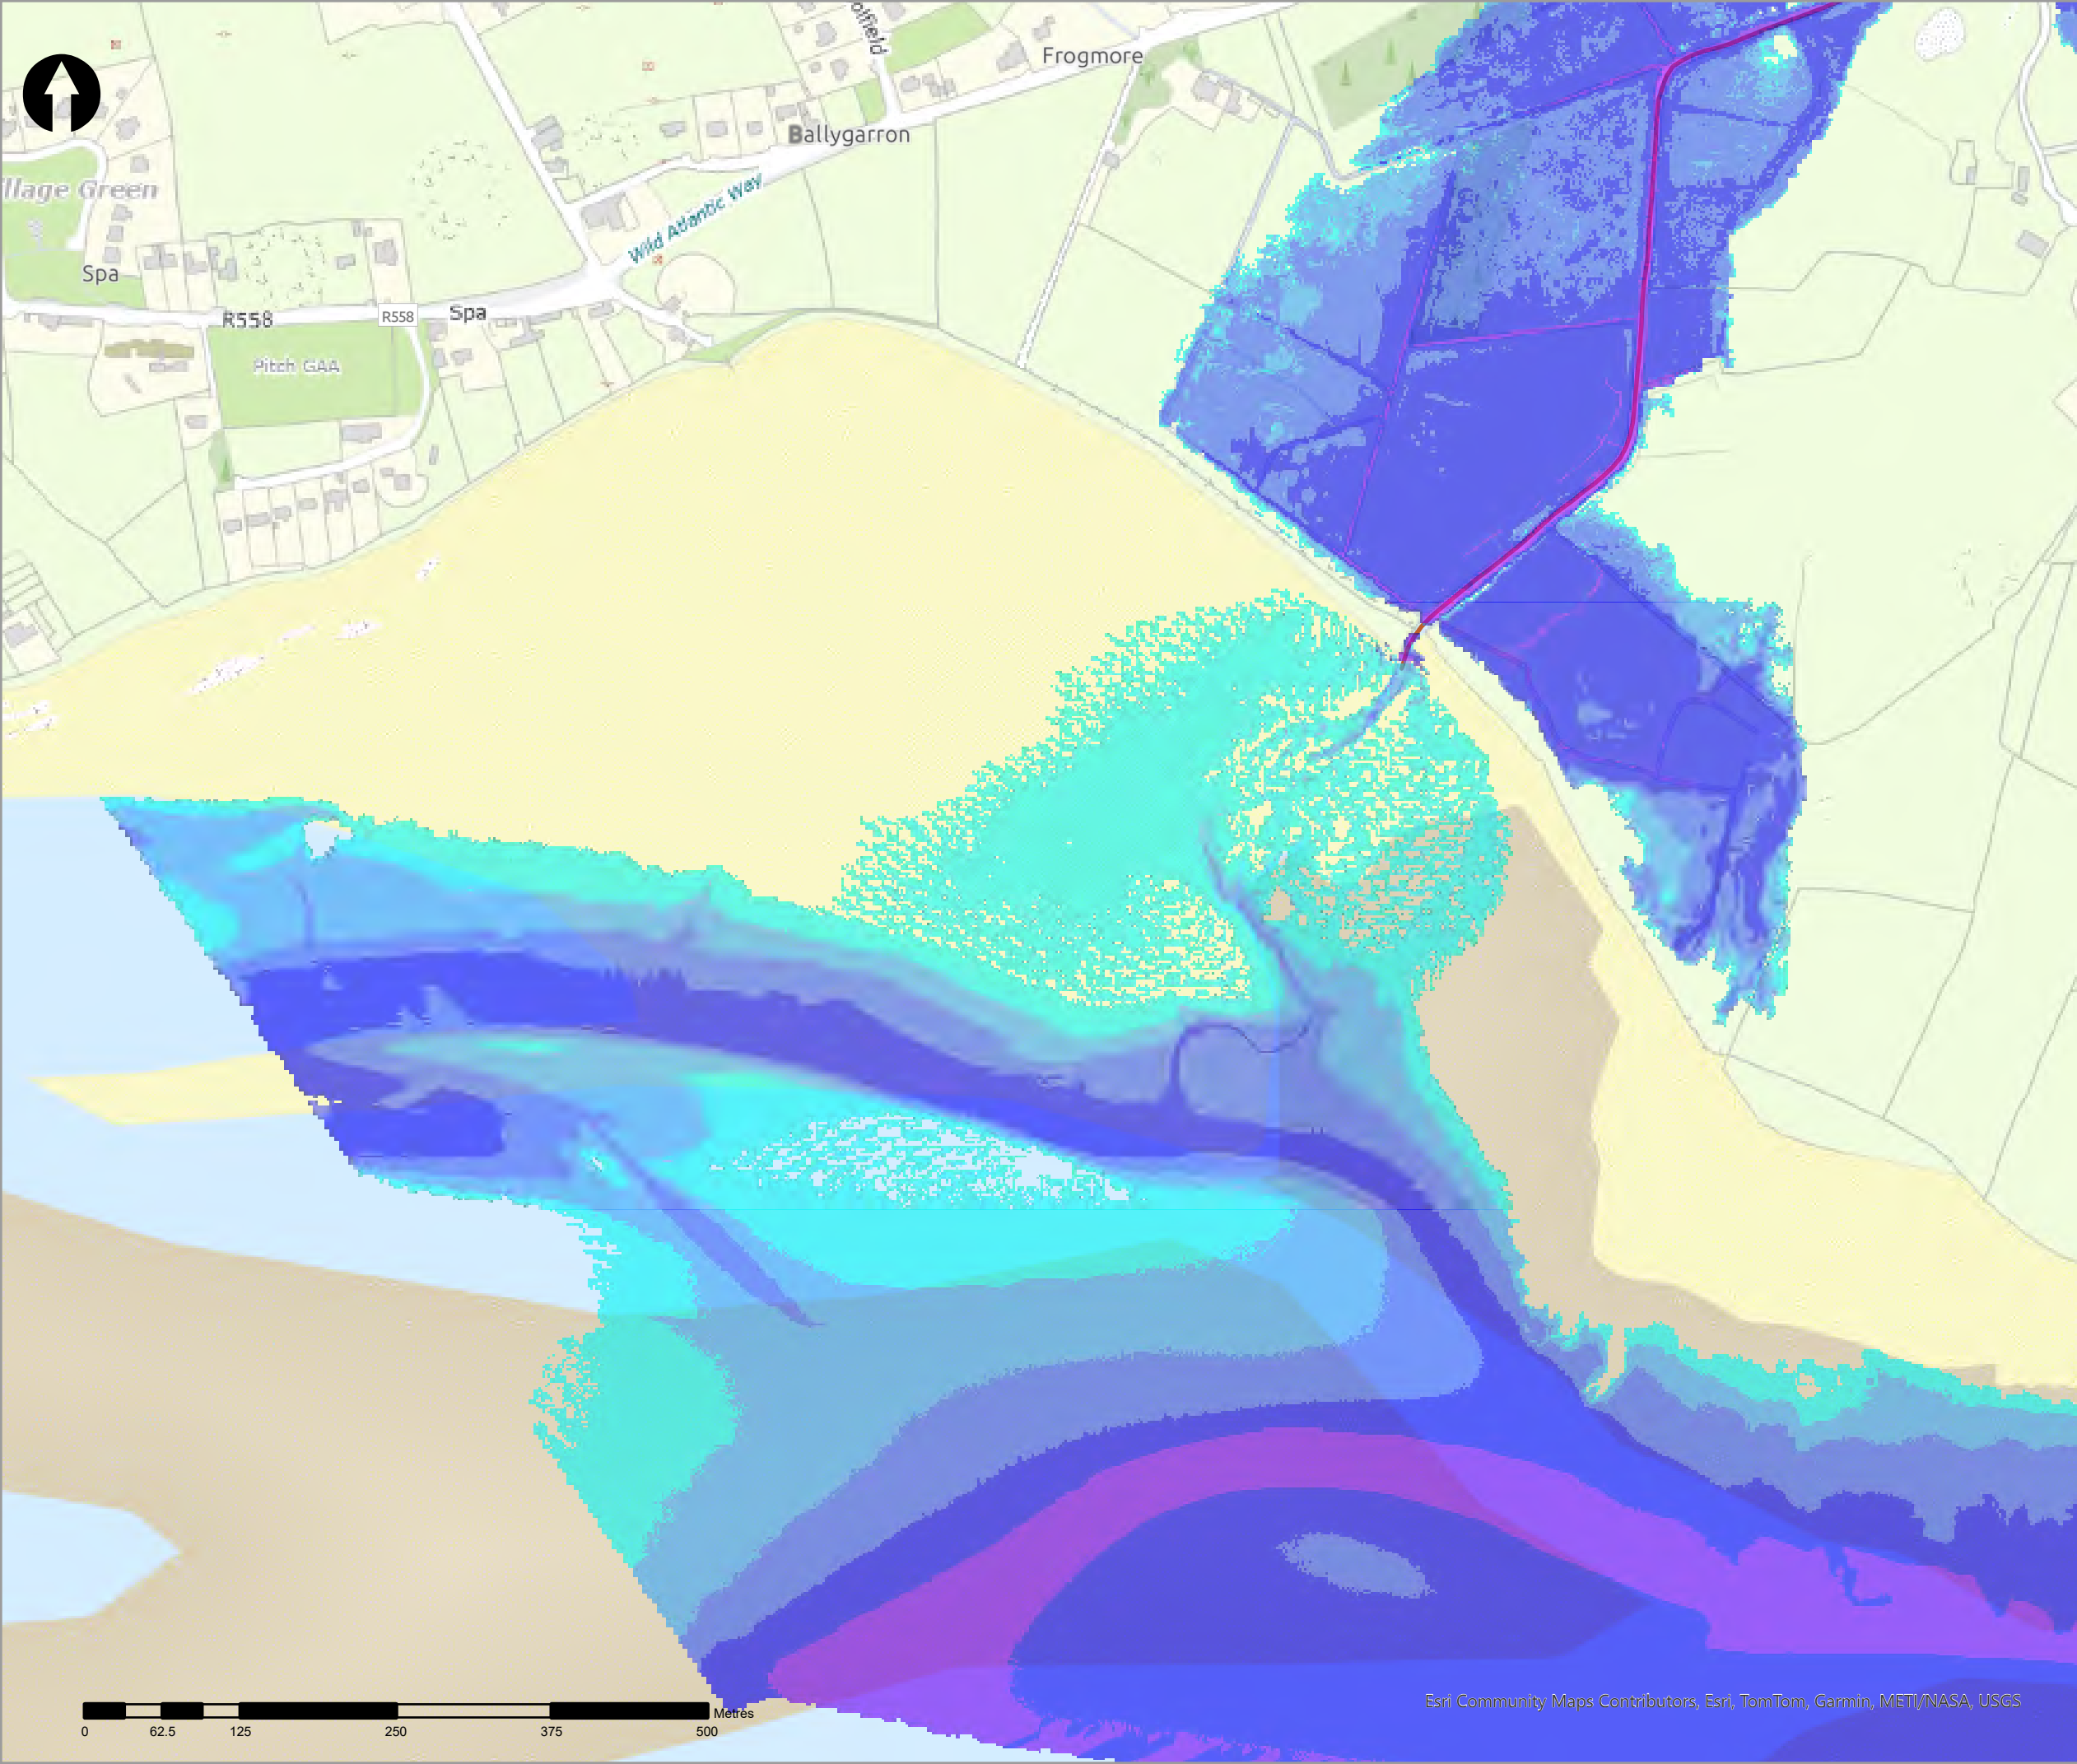

- Legend
- 0.5% AEP Fluvial Depth
- 0 - 0.1m
 - 0.1 - 0.25m
 - 0.25 - 0.5m
 - 0.5 - 1m
 - 1.0 - 1.5m
 - 1.5 - 2m
 - >2m
- Modelled River Centreline
- Modelled Drainage
- Embankment
- Wall

rev	ammdments	drawn	date
-----	-----------	-------	------



Elmwood House T +44(0) 28 90 667914
74 Boucher Road F +44(0) 28 90 668286
Belfast W www.rpsgroup.com/ireland
BT12 6RZ E ireland@rpsgroup.com

CLIENT



OPW

Óifig na hOibreacha Poiblí
Office of Public Works



PROJECT	Tralee Flood Relief Scheme
---------	----------------------------


TITLE	Tralee Depth Mapping 0.5% AEP Fluvial
-------	--


Project Number	Sheet Size	Drawing Scale
MCW1082	A3	1:5,000

Drawing Number	Datum
Dep_F_C_0200_24	ITM

Drawn by	Status	Revision
RC	Final	01

Checked By	Approved By	Date
AS	AS	05/06/2025

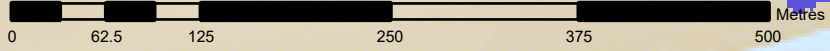

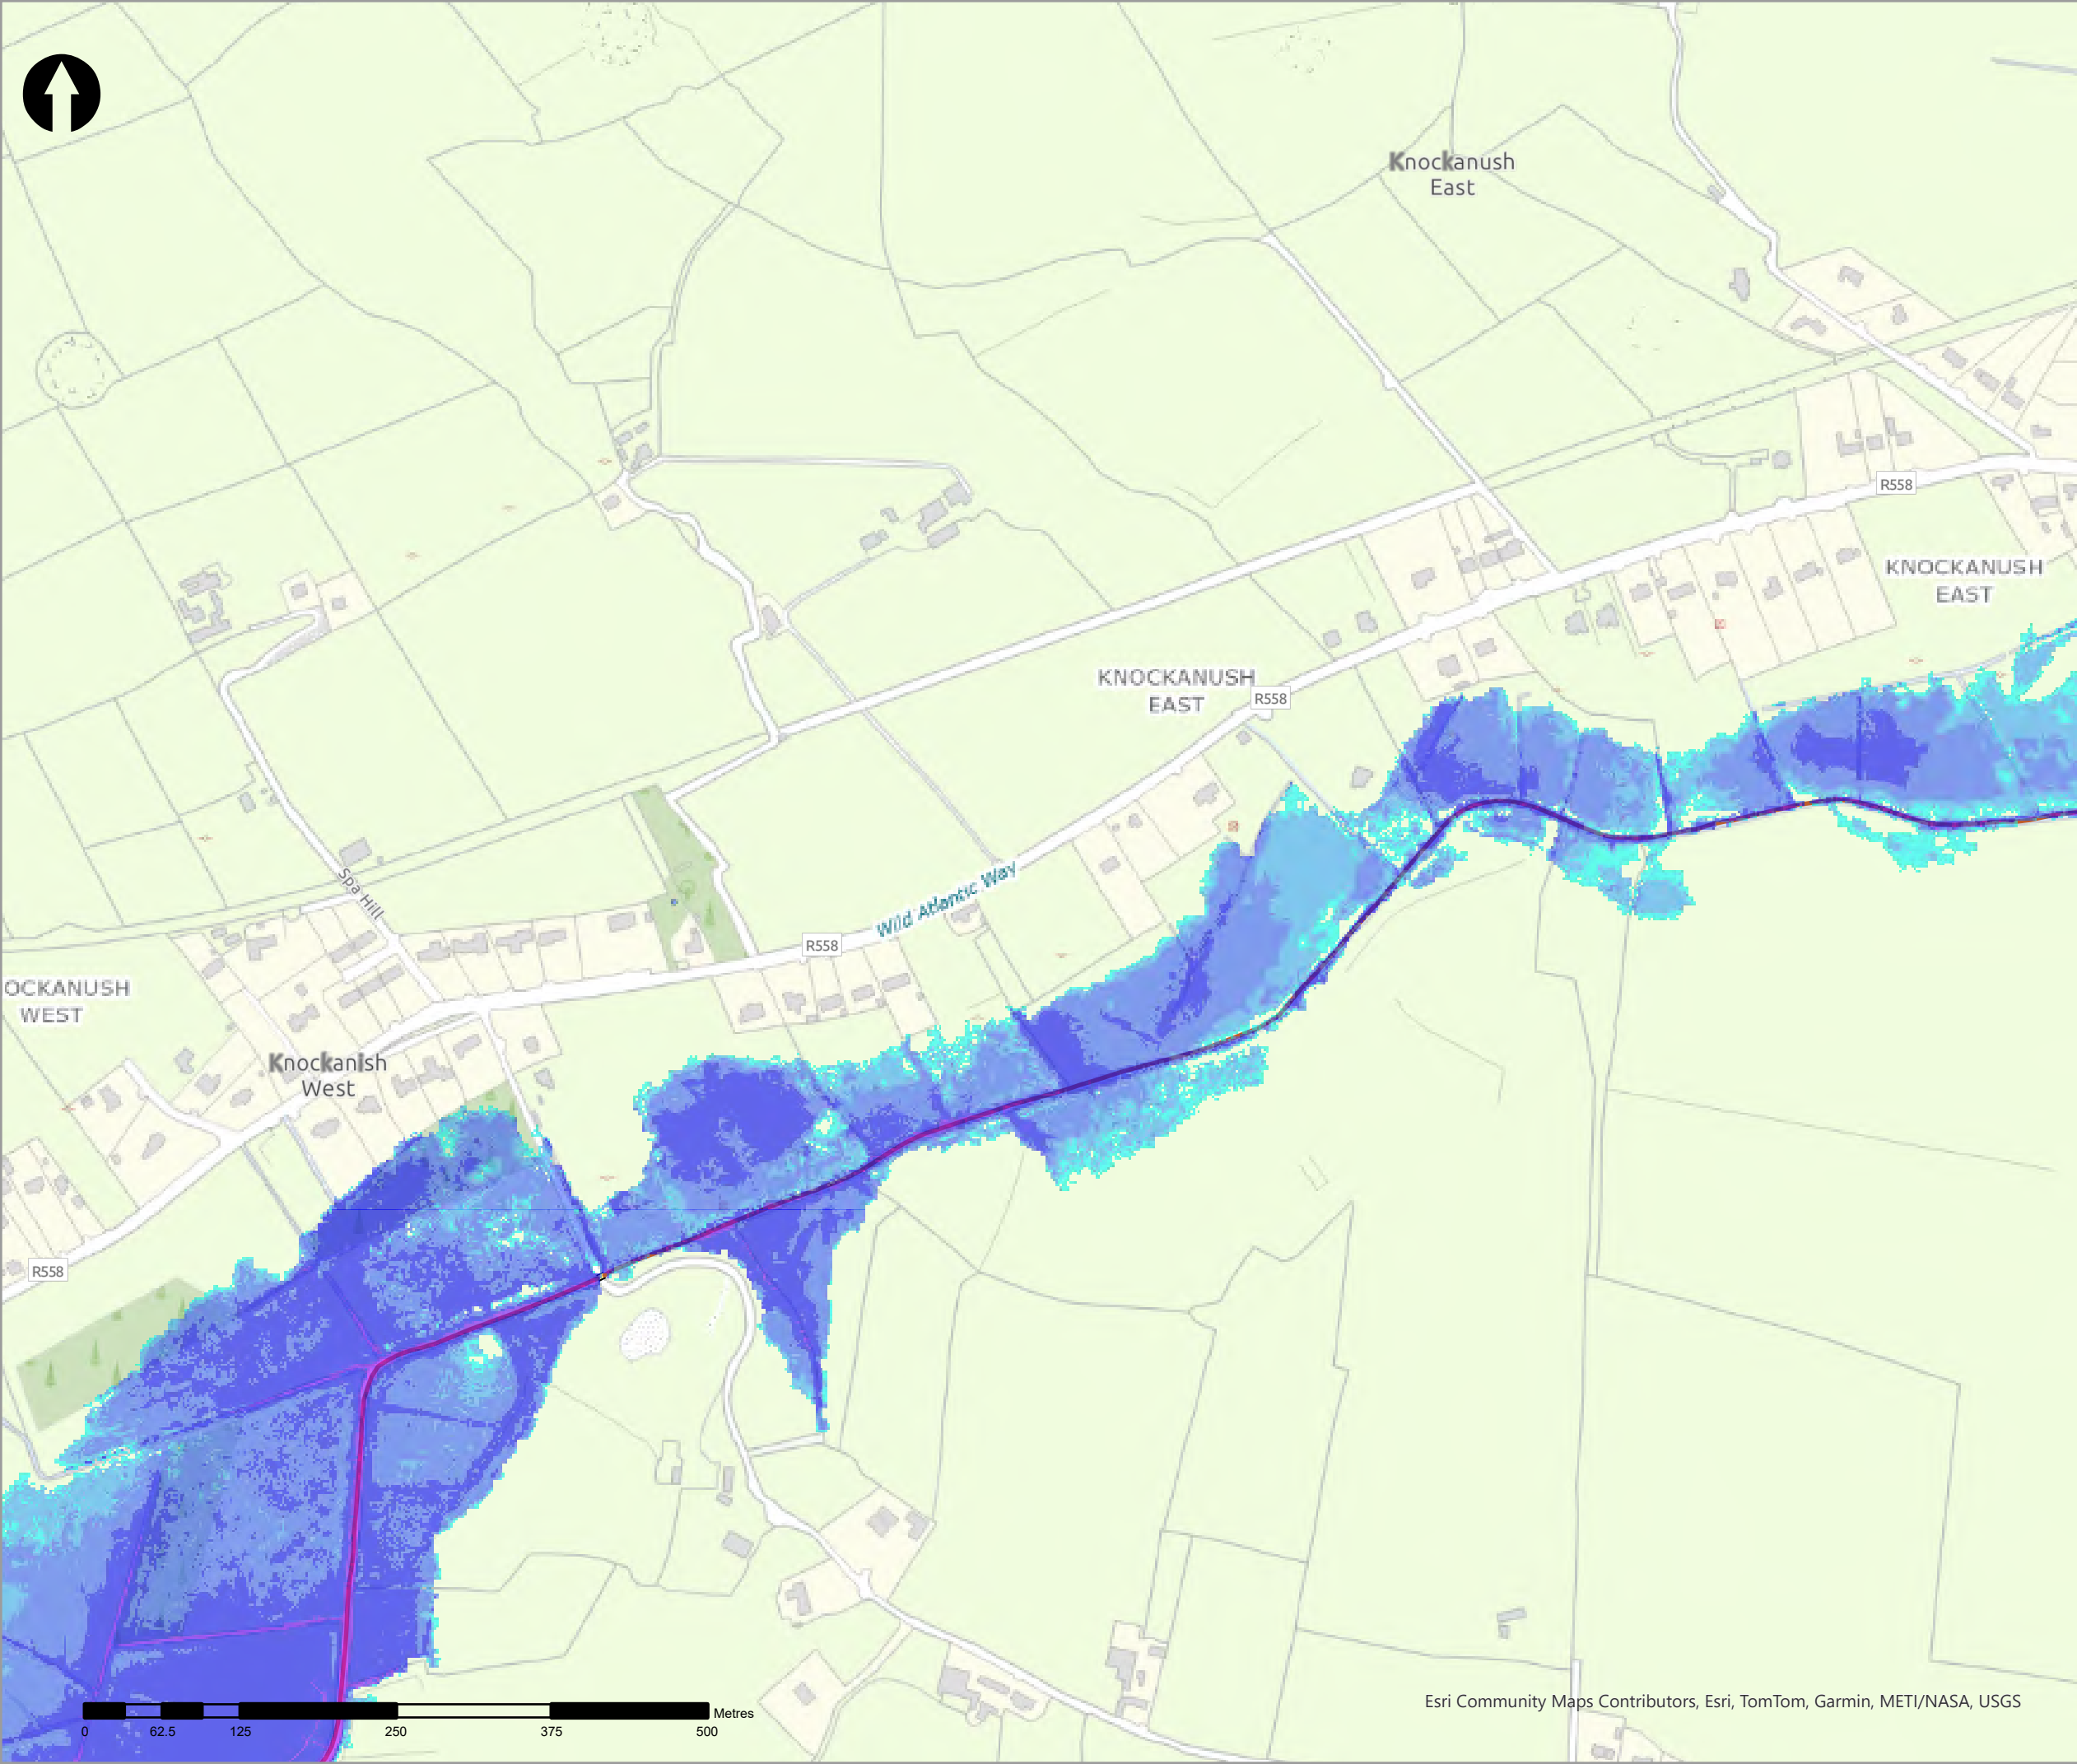

- Legend
- 0.5% AEP Fluvial Depth
- 0 - 0.1m
 - 0.1 - 0.25m
 - 0.25 - 0.5m
 - 0.5 - 1m
 - 1.0 - 1.5m
 - 1.5 - 2m
 - >2m
- Modelled River Centreline
- Modelled Drainage
- Embankment
- Wall

rev	ammendments	drawn	date
-----	-------------	-------	------



rps
A TETRA TECH COMPANY

Elmwood House T +44(0) 28 90 667914
74 Boucher Road F +44(0) 28 90 668286
Belfast W www.rpsgroup.com/ireland
BT12 6RZ E ireland@rpsgroup.com

CLIENT



OPW
Oifig na nOibreacha Poiblí
Office of Public Works



PROJECT

Tralee Flood Relief Scheme

TITLE


Tralee Depth Mapping
0.5% AEP Fluvial



Project Number	Sheet Size	Drawing Scale
MCW1082	A3	1:5,000

Drawing Number	Datum
Dep_F_C_0200_25	ITM

Drawn by	Status	Revision
RC	Final	01

Checked By	Approved By	Date
AS	AS	05/06/2025

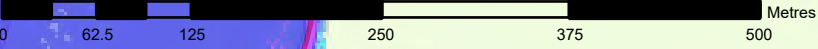

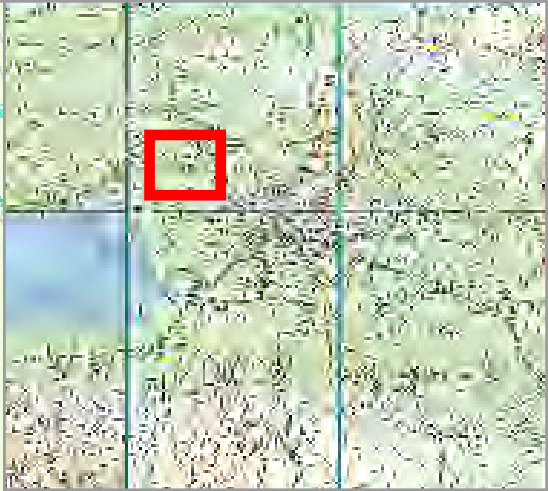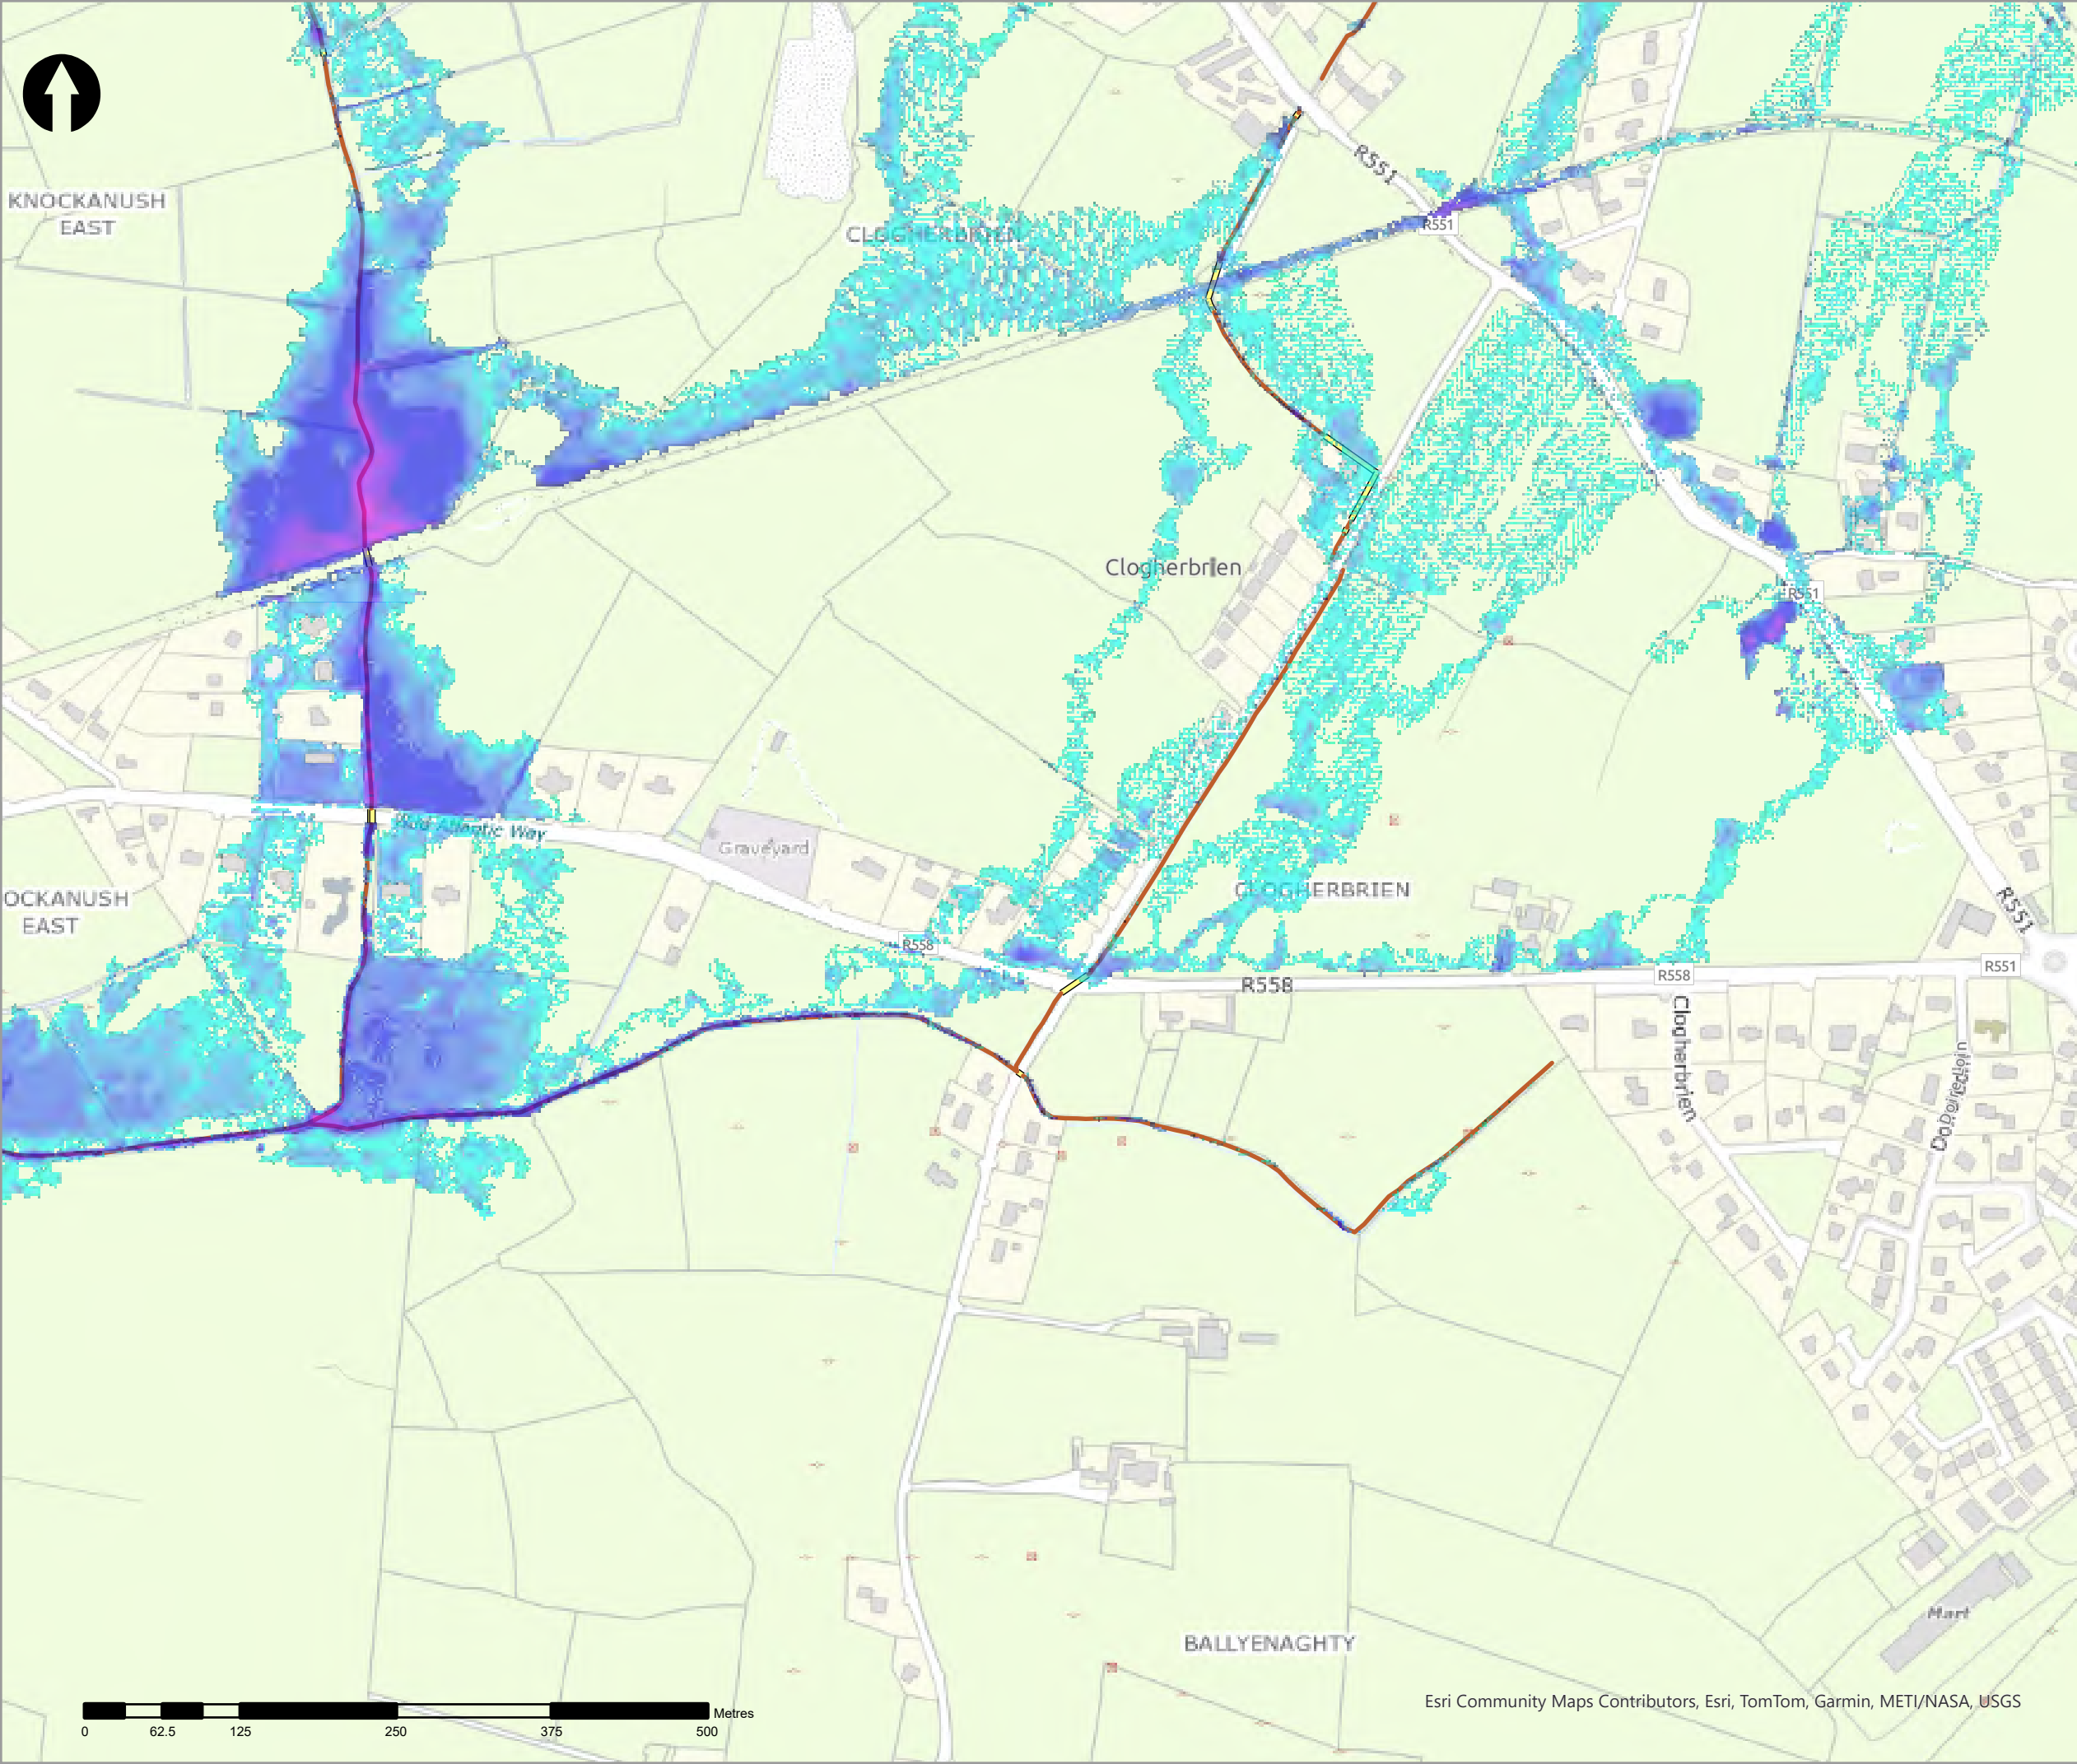

- Legend
- 0.5% AEP Fluvial Depth
- 0 - 0.1m
 - 0.1 - 0.25m
 - 0.25 - 0.5m
 - 0.5 - 1m
 - 1.0 - 1.5m
 - 1.5 - 2m
 - >2m
- Modelled River Centreline
- Modelled Drainage
- Embankment
- Wall

rev	ammdments	drawn	date
-----	-----------	-------	------

 A TETRA TECH COMPANY	Elmwood House T +44(0) 28 90 667914
	74 Boucher Road F +44(0) 28 90 668286
	Belfast W www.rpsgroup.com/ireland
	BT12 6RZ E ireland@rpsgroup.com

CLIENT



Óigín na eOibreacha Poiblí
Office of Public Works



PROJECT	Tralee Flood Relief Scheme
---------	----------------------------


TITLE	Tralee Depth Mapping 0.5% AEP Fluvial
-------	--

Project Number	Sheet Size	Drawing Scale
MCW1082	A3	1:5,000

Drawing Number	Datum
Dep_F_C_0200_26	ITM


Drawn by	Status	Revision
RC	Final	01

Checked By	Approved By	Date
AS	AS	05/06/2025

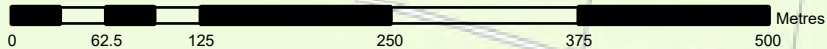

Esri Community Maps Contributors, Esri, TomTom, Garmin, METI/NASA, USGS

KNOCKACLOGHER

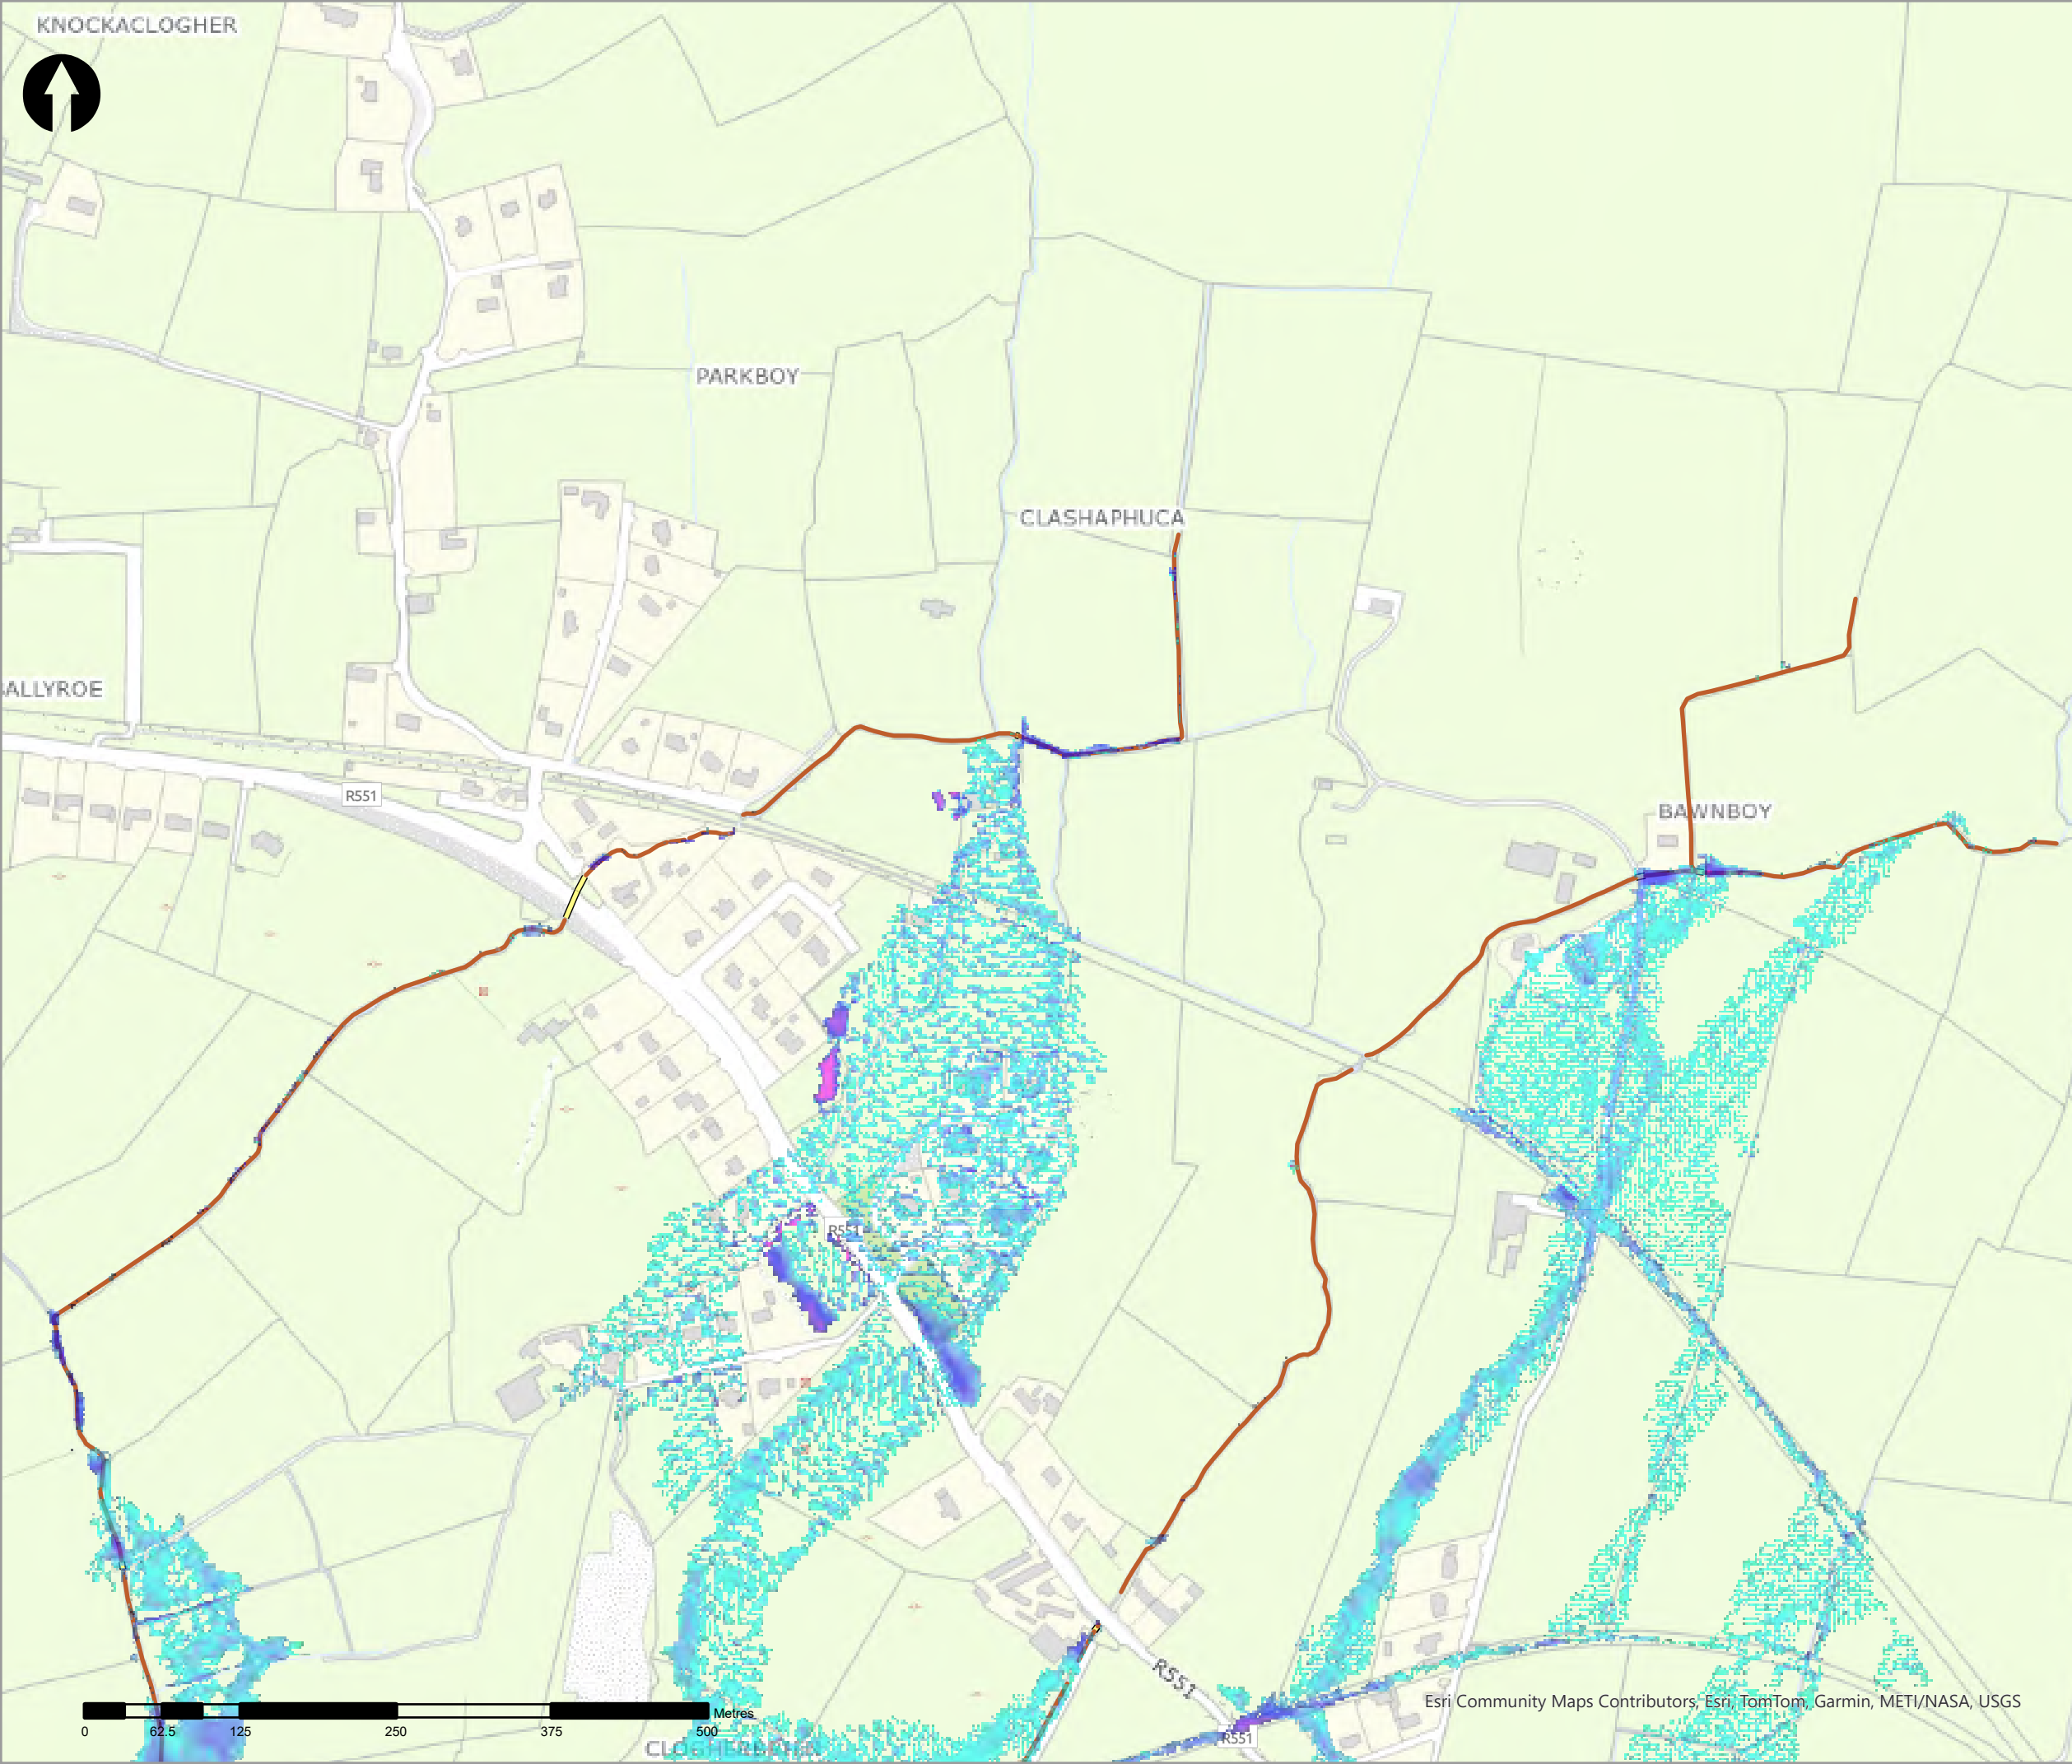

Legend

0.5% AEP Fluvial Depth

- 0 - 0.1m
- 0.1 - 0.25m
- 0.25 - 0.5m
- 0.5 - 1m
- 1.0 - 1.5m
- 1.5 - 2m
- >2m

Modelled River Centreline

Modelled Drainage

Embankment

Wall

rev	ammendments	drawn	date
-----	-------------	-------	------



Elmwood House T +44(0) 28 90 667914
74 Boucher Road F +44(0) 28 90 668286
Belfast W www.rpsgroup.com/ireland
BT12 6RZ E ireland@rpsgroup.com

CLIENT



OPW

Óifig na
eOibreacha Poiblí
Office of Public Works



PROJECT

Tralee Flood Relief Scheme

TITLE


Tralee Depth Mapping
0.5% AEP Fluvial

Project Number	Sheet Size	Drawing Scale
MCW1082	A3	1:5,000


Drawing Number	Datum
Dep_F_C_0200_27	ITM

Drawn by	Status	Revision
RC	Final	01

Checked By	Approved By	Date
AS	AS	05/06/2025

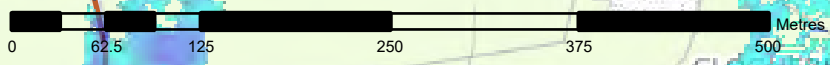

Esri Community Maps Contributors, Esri, TomTom, Garmin, METI/NASA, USGS

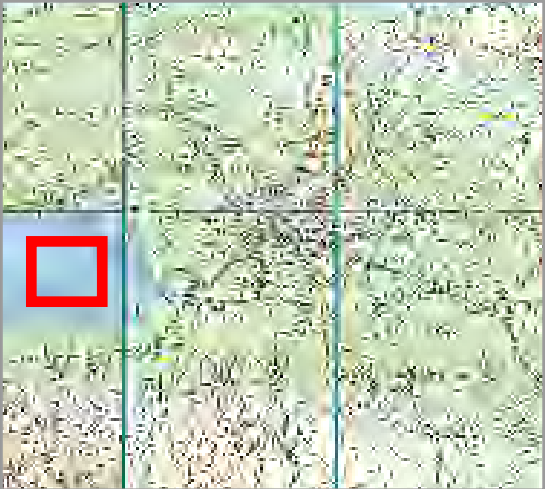

- Legend
- 0.5% AEP Fluvial Depth
- 0 - 0.1m
 - 0.1 - 0.25m
 - 0.25 - 0.5m
 - 0.5 - 1m
 - 1.0 - 1.5m
 - 1.5 - 2m
 - >2m
- Modelled River Centreline
- Modelled Drainage
- Embankment
- Wall

rev	amendments	drawn	date
-----	------------	-------	------



Elmwood House T +44(0) 28 90 667914
74 Boucher Road F +44(0) 28 90 668286
Belfast W www.rpsgroup.com/ireland
BT12 6RZ E ireland@rpsgroup.com

CLIENT



Óig na
eÓlracha Poiblí
Office of Public Works



PROJECT

Tralee Flood Relief Scheme

TITLE


Tralee Depth Mapping
0.5% AEP Fluvial



Project Number	Sheet Size	Drawing Scale
MCW1082	A3	1:5,000

Drawing Number	Datum
Dep_F_C_0200_28	ITM

Drawn by	Status	Revision
RC	Final	01

Checked By	Approved By	Date
AS	AS	05/06/2025

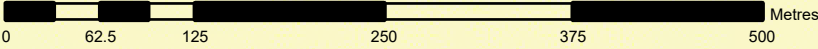

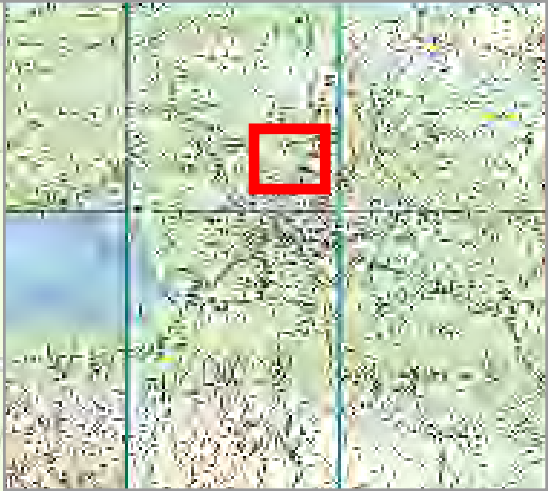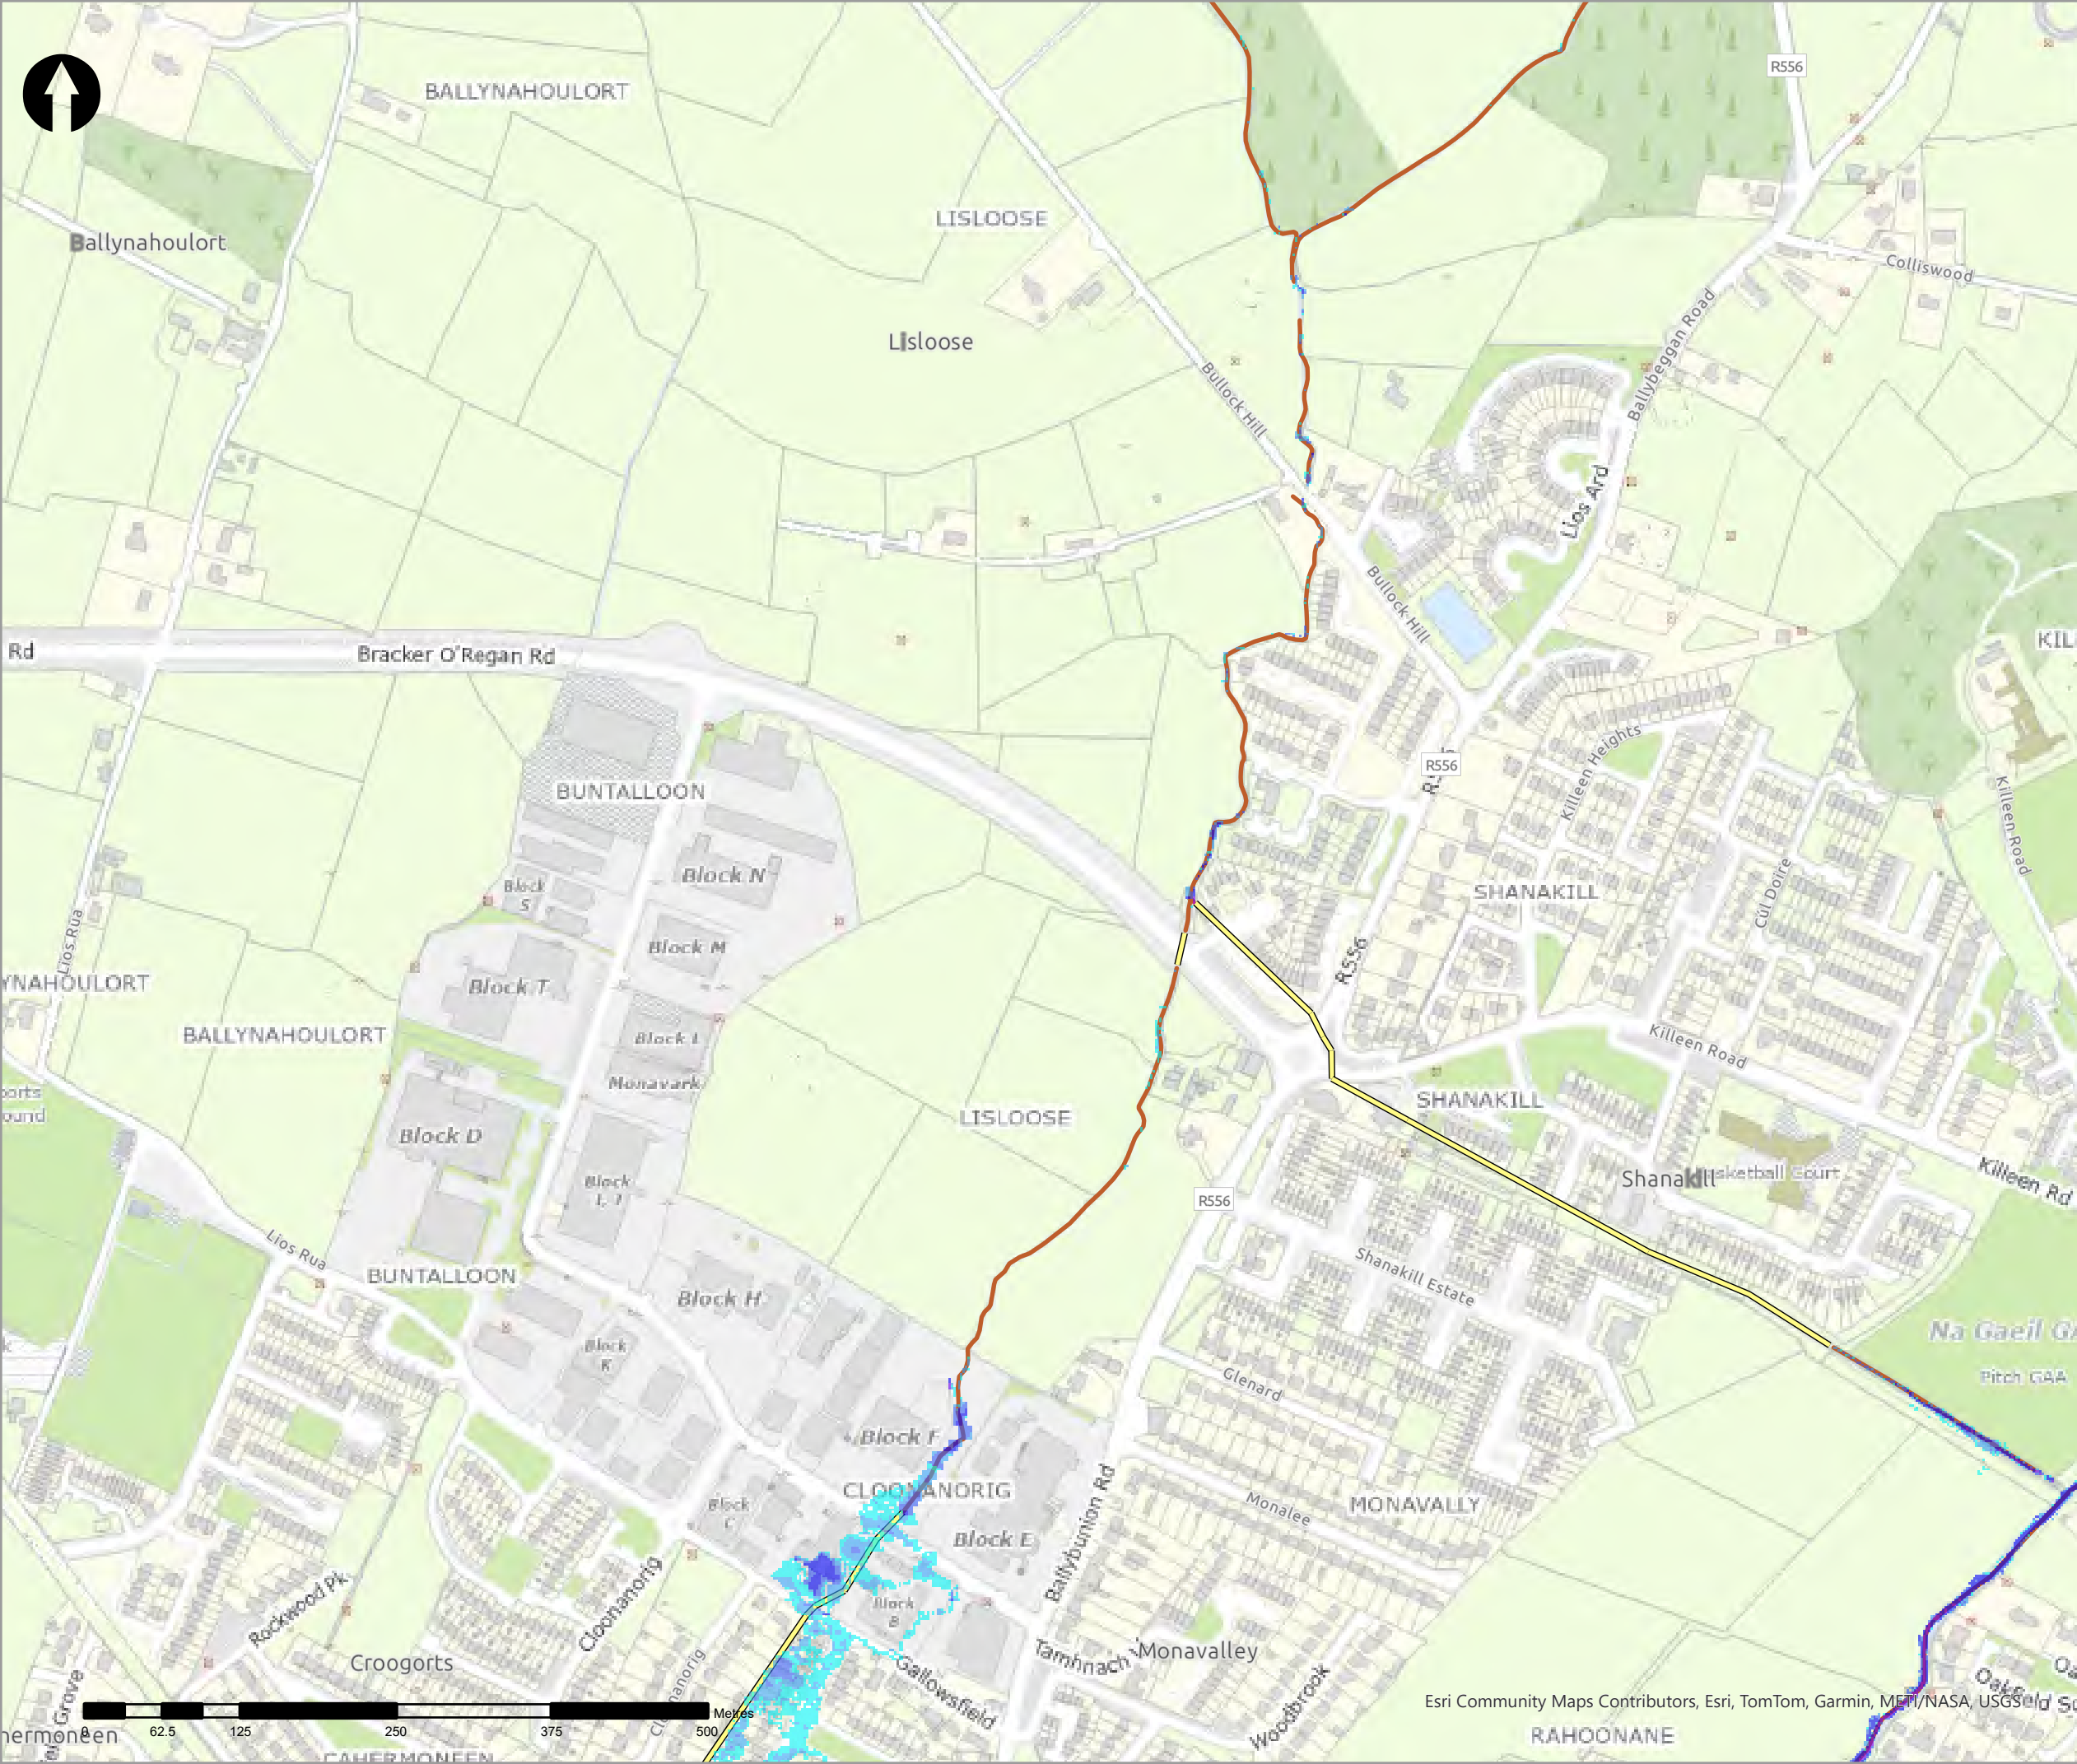

- Legend
- 0.5% AEP Fluvial Depth
- 0 - 0.1m
 - 0.1 - 0.25m
 - 0.25 - 0.5m
 - 0.5 - 1m
 - 1.0 - 1.5m
 - 1.5 - 2m
 - >2m
- Modelled River Centreline
- Modelled Drainage
- Embankment
- Wall

rev	amendments	drawn	date
-----	------------	-------	------



Elmwood House T +44(0) 28 90 667914
74 Boucher Road F +44(0) 28 90 668286
Belfast W www.rpsgroup.com/ireland
BT12 6RZ E ireland@rpsgroup.com

CLIENT



OPW

Óighe na n-Obair Poiblí
Office of Public Works



PROJECT	Tralee Flood Relief Scheme
---------	----------------------------

TITLE	Tralee Depth Mapping 0.5% AEP Fluvial
-------	--

Project Number	Sheet Size	Drawing Scale
MCW1082	A3	1:5,000
Drawing Number	Datum	
Dep_F_C_0200_29	ITM	
Drawn by	Status	Revision
RC	Final	01
Checked By	Approved By	Date
AS	AS	05/06/2025



Legend

0.5% AEP Fluvial Depth

- 0 - 0.1m
- 0.1 - 0.25m
- 0.25 - 0.5m
- 0.5 - 1m
- 1.0 - 1.5m
- 1.5 - 2m
- >2m

Modelled River Centreline

Modelled Drainage

Embankment

Wall

rev	ammendments	drawn	date
-----	-------------	-------	------



Elmwood House T +44(0) 28 90 667914
74 Boucher Road F +44(0) 28 90 668286
Belfast W www.rpsgroup.com/ireland
BT12 6RZ E ireland@rpsgroup.com

A TETRA TECH COMPANY

CLIENT



OPW

Óigín na n-Obair Poiblí
Office of Public Works



PROJECT

Tralee Flood Relief Scheme

TITLE

Tralee Depth Mapping
0.5% AEP Fluvial



Project Number	Sheet Size	Drawing Scale
MCW1082	A3	1:5,000

Drawing Number	Datum
Dep_F_C_0200_30	ITM

Drawn by	Status	Revision
RC	Final	01

Checked By	Approved By	Date
AS	AS	05/06/2025

Esri Community Maps Contributors, Esri, TomTom, Garmin, METI/NASA, USGS

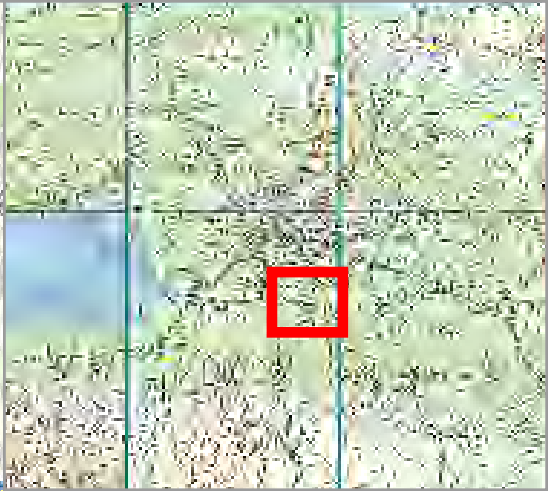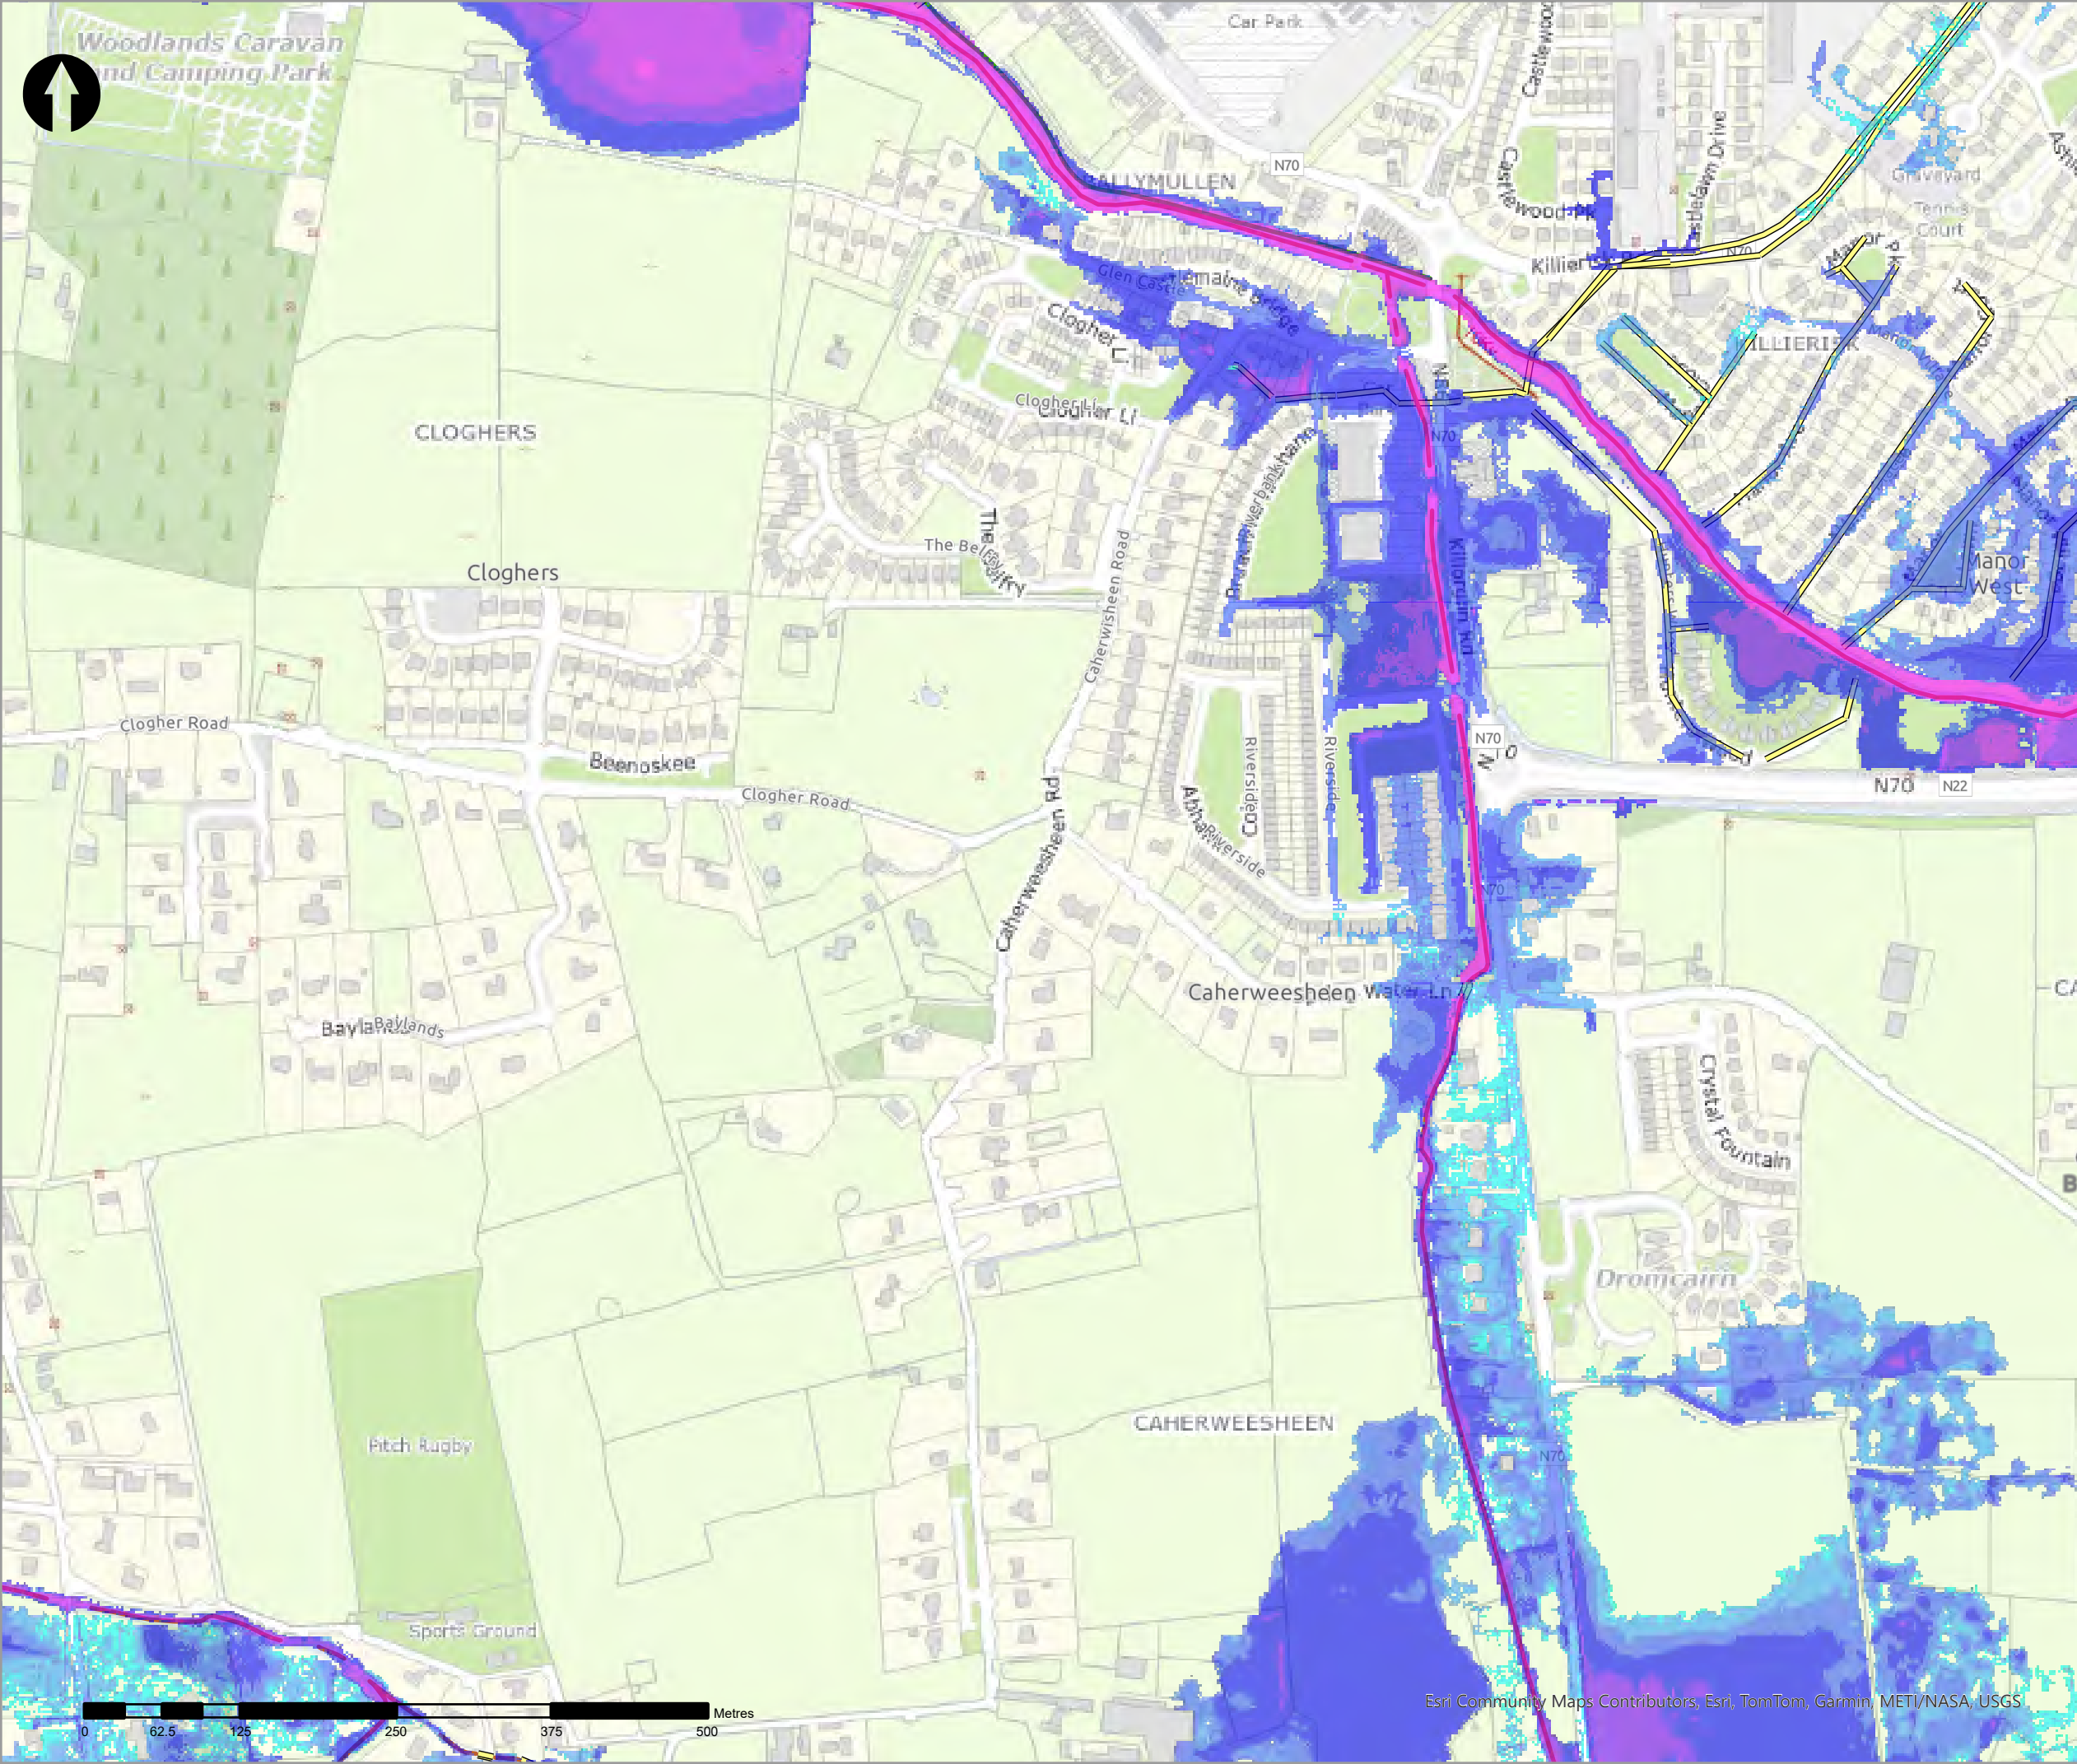

- Legend
- 1% AEP Fluvial Depth
- 0 - 0.1m
 - 0.1 - 0.25m
 - 0.25 - 0.5m
 - 0.5 - 1m
 - 1.0 - 1.5m
 - 1.5 - 2m
 - >2m
- Modelled River Centreline
- Modelled Drainage
- Embankment
- Wall

rev	amendments	drawn	date
-----	------------	-------	------



Elmwood House T +44(0) 28 90 667914
74 Boucher Road F +44(0) 28 90 668286
Belfast W www.rpsgroup.com/ireland
BT12 6RZ E ireland@rpsgroup.com

CLIENT



OPW

Óigín na eOibreacha Poiblí
Office of Public Works



PROJECT	Tralee Flood Relief Scheme	
---------	----------------------------	--


TITLE	Tralee Depth Mapping 1% AEP Fluvial	
-------	--	--

Project Number	Sheet Size	Drawing Scale
MCW1082	A3	1:5,000

Drawing Number	Datum
Dep_F_C_0100_01	ITM

Drawn by	Status	Revision
RC	Final	01

Checked By	Approved By	Date
AS	AS	05/06/2025

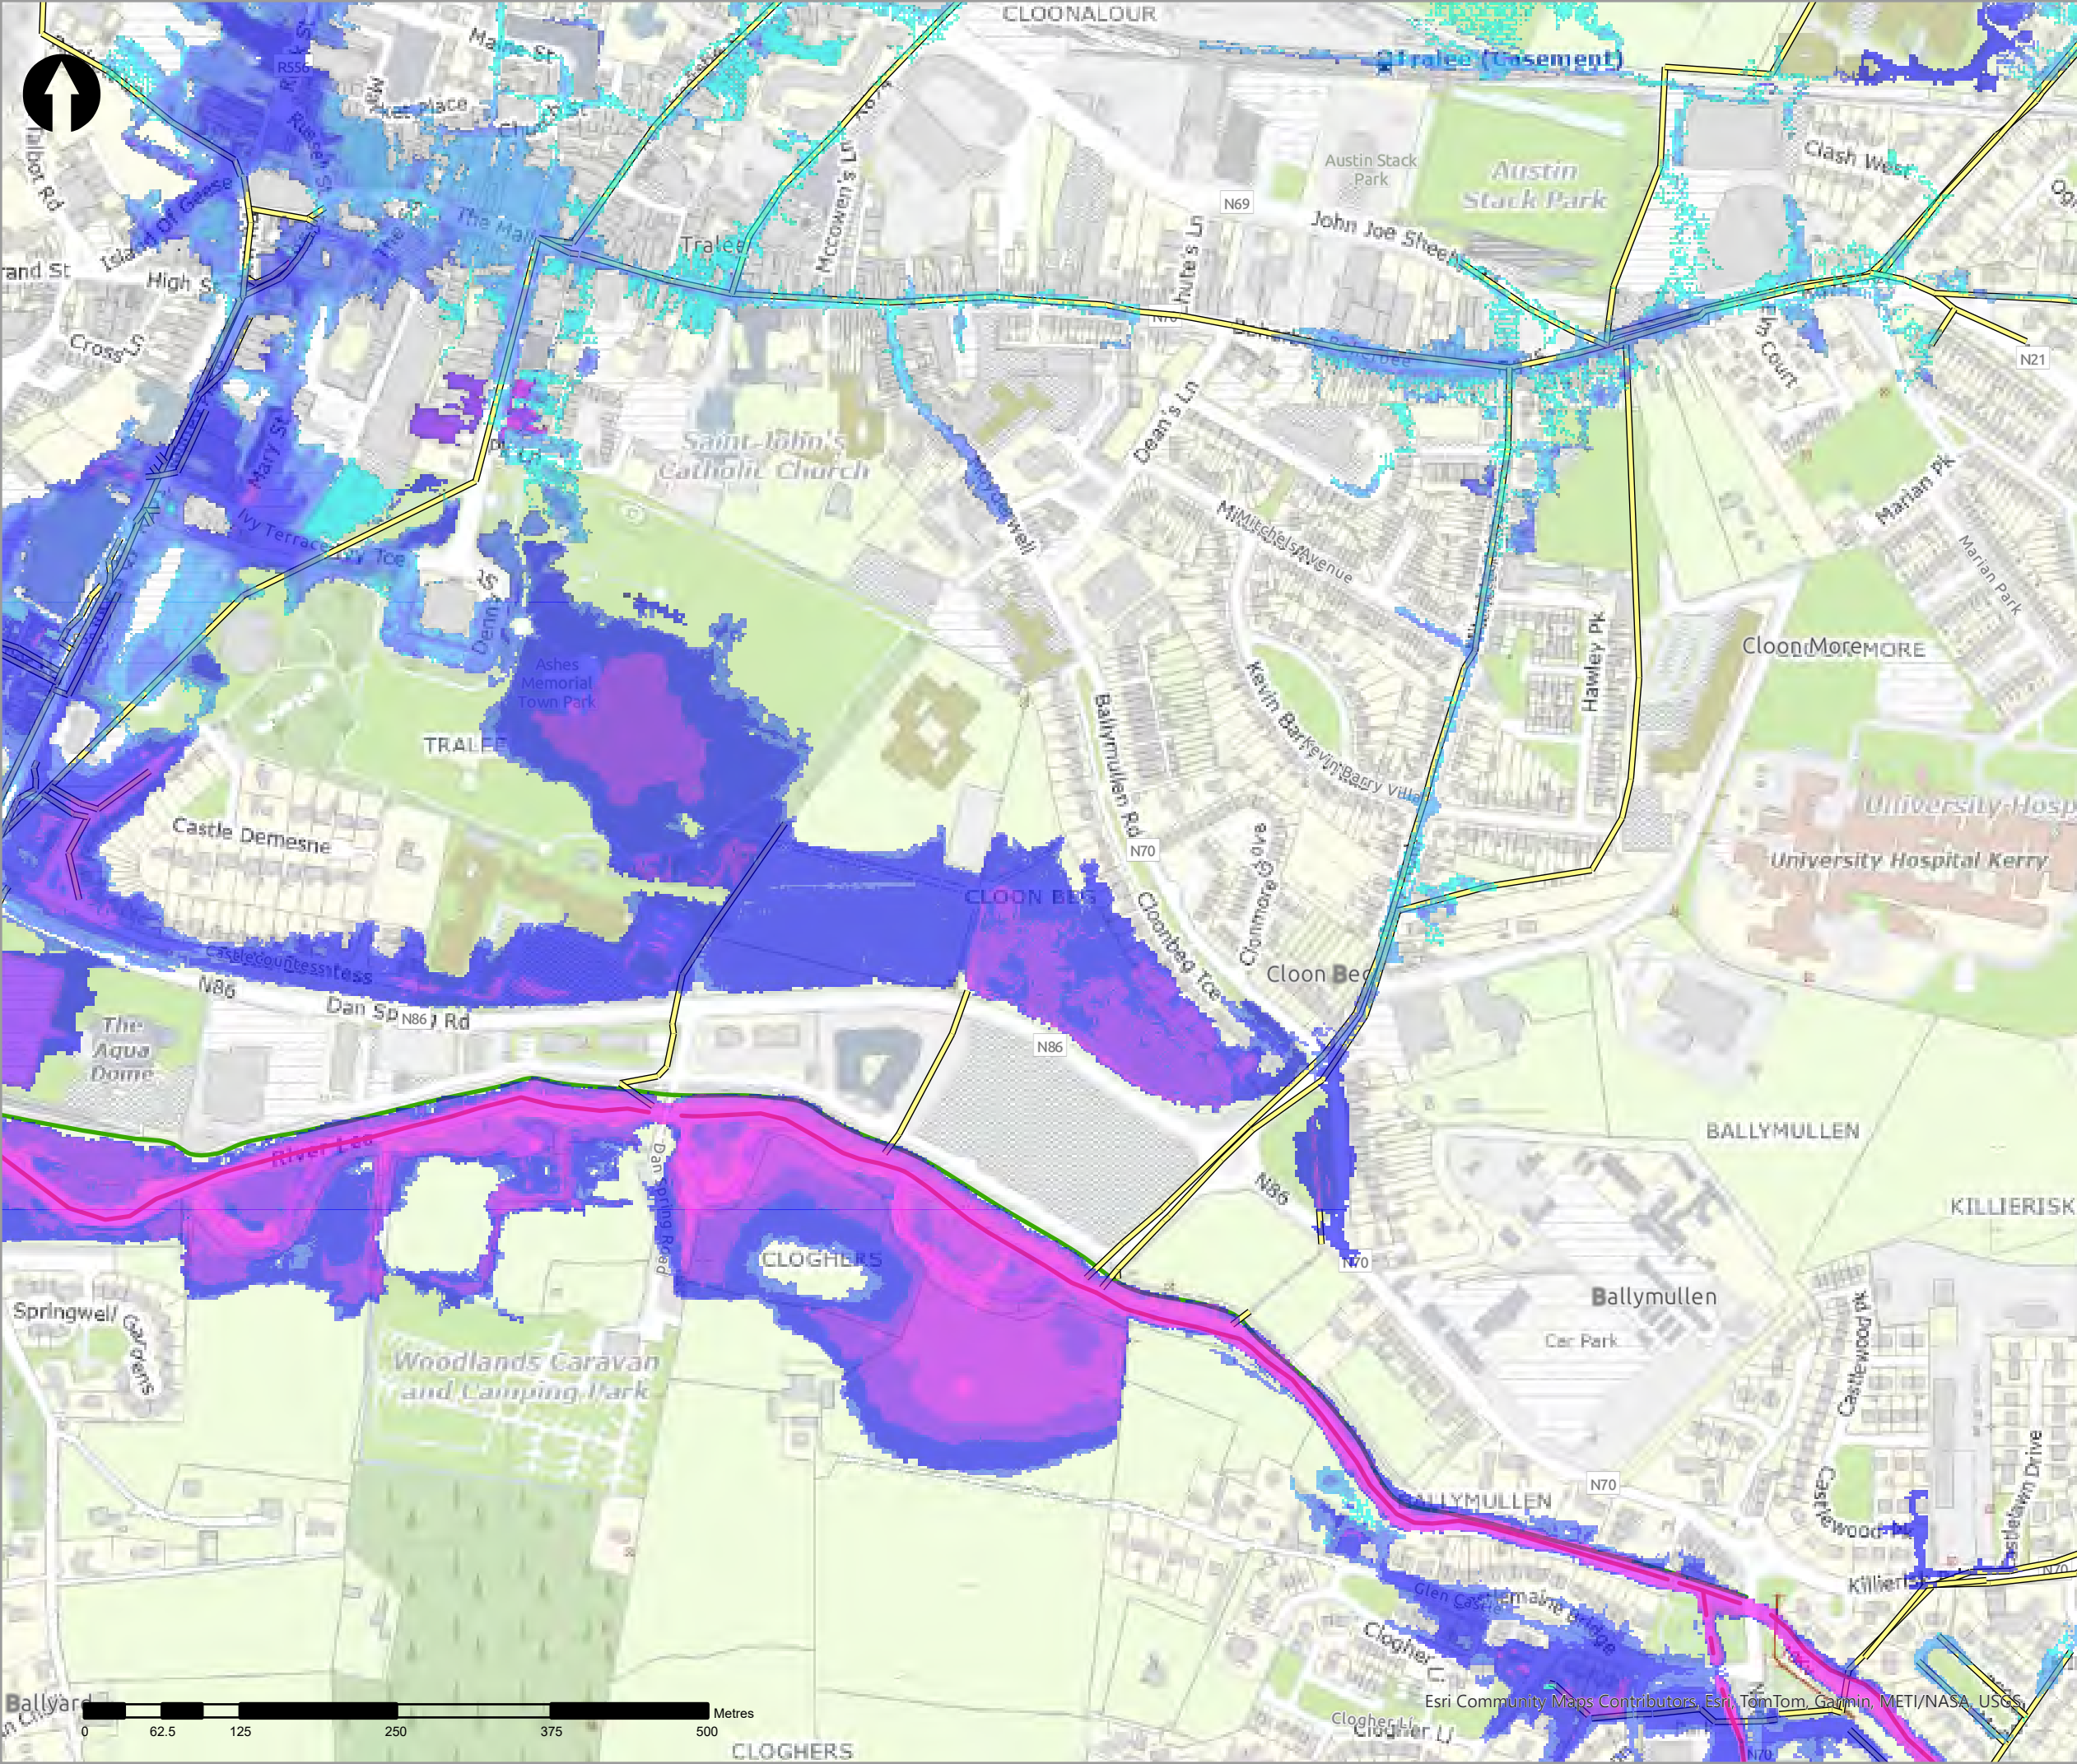

- Legend
- 1% AEP Fluvial Depth
- 0 - 0.1m
 - 0.1 - 0.25m
 - 0.25 - 0.5m
 - 0.5 - 1m
 - 1.0 - 1.5m
 - 1.5 - 2m
 - >2m
- Modelled River Centreline
- Modelled Drainage
- Embankment
- Wall

rev	ammdments	drawn	date
-----	-----------	-------	------



Elmwood House T +44(0) 28 90 667914
74 Boucher Road F +44(0) 28 90 668286
Belfast W www.rpsgroup.com/ireland
BT12 6RZ E ireland@rpsgroup.com

CLIENT



OPW

Óighe na rÉabhaice Poblí
Office of Public Works



PROJECT	Tralee Flood Relief Scheme
---------	----------------------------


TITLE	Tralee Depth Mapping 1% AEP Fluvial
-------	--

Project Number	Sheet Size	Drawing Scale
MCW1082	A3	1:5,000



Drawing Number	Datum
Dep_F_C_0100_02	ITM

Drawn by	Status	Revision
RC	Final	01

Checked By	Approved By	Date
AS	AS	05/06/2025

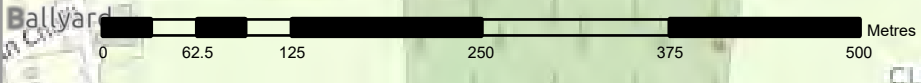

Esri Community Maps Contributors, Esri, TomTom, Garmin, METI/NASA, USGS

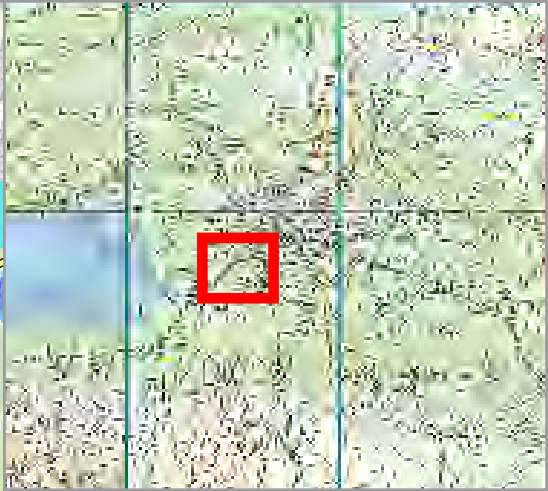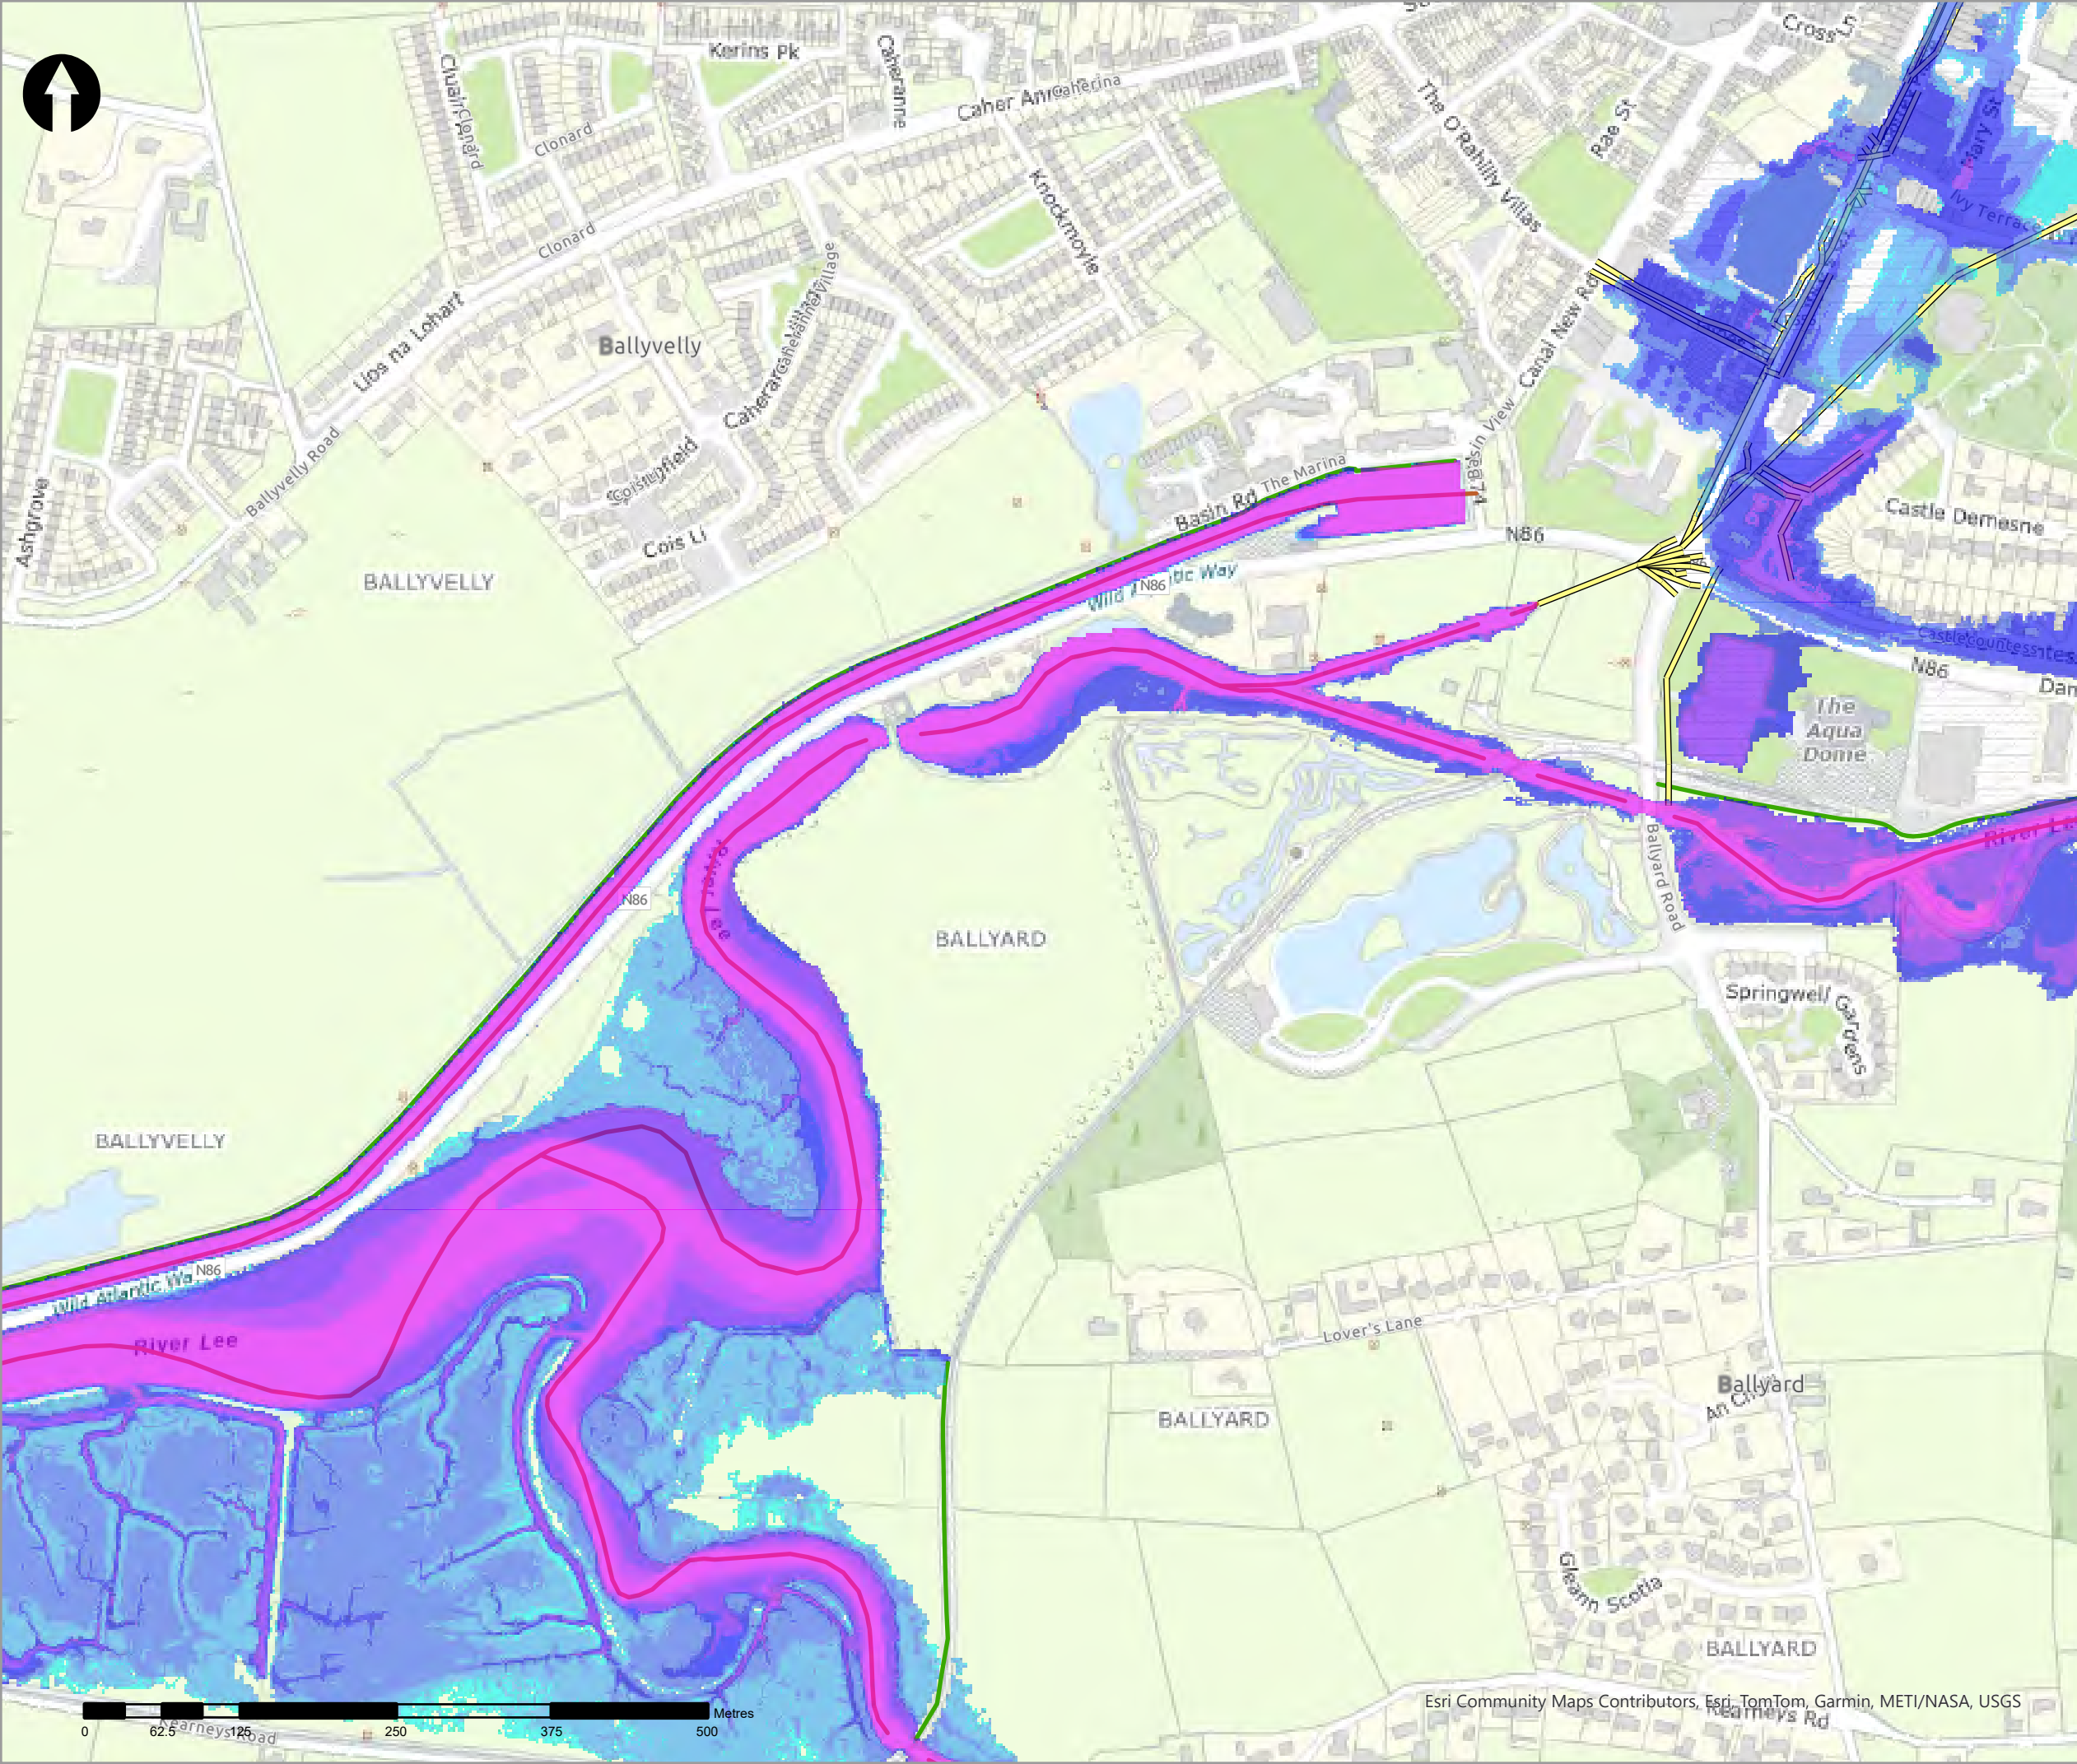

Legend

1% AEP Fluvial Depth

- 0 - 0.1m
- 0.1 - 0.25m
- 0.25 - 0.5m
- 0.5 - 1m
- 1.0 - 1.5m
- 1.5 - 2m
- >2m

Modelled River Centreline

Modelled Drainage

Embankment

Wall

rev	ammdments	drawn	date
-----	-----------	-------	------



Elmwood House T +44(0) 28 90 667914
74 Boucher Road F +44(0) 28 90 668286
Belfast W www.rpsgroup.com/ireland
BT12 6RZ E ireland@rpsgroup.com

CLIENT



OPW

Óig na
eÓibhacha Poiblí
Office of Public Works



PROJECT

Tralee Flood Relief Scheme

TITLE



Tralee Depth Mapping
1% AEP Fluvial

Project Number	Sheet Size	Drawing Scale
MCW1082	A3	1:5,000

Drawing Number	Datum
Dep_F_C_0100_03	ITM

Drawn by	Status	Revision
RC	Final	01

Checked By	Approved By	Date
AS	AS	05/06/2025

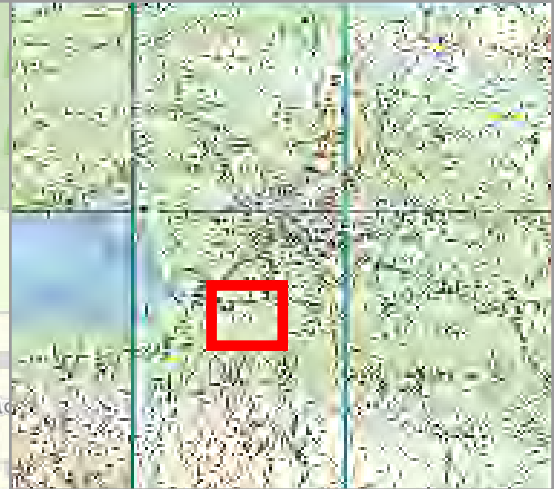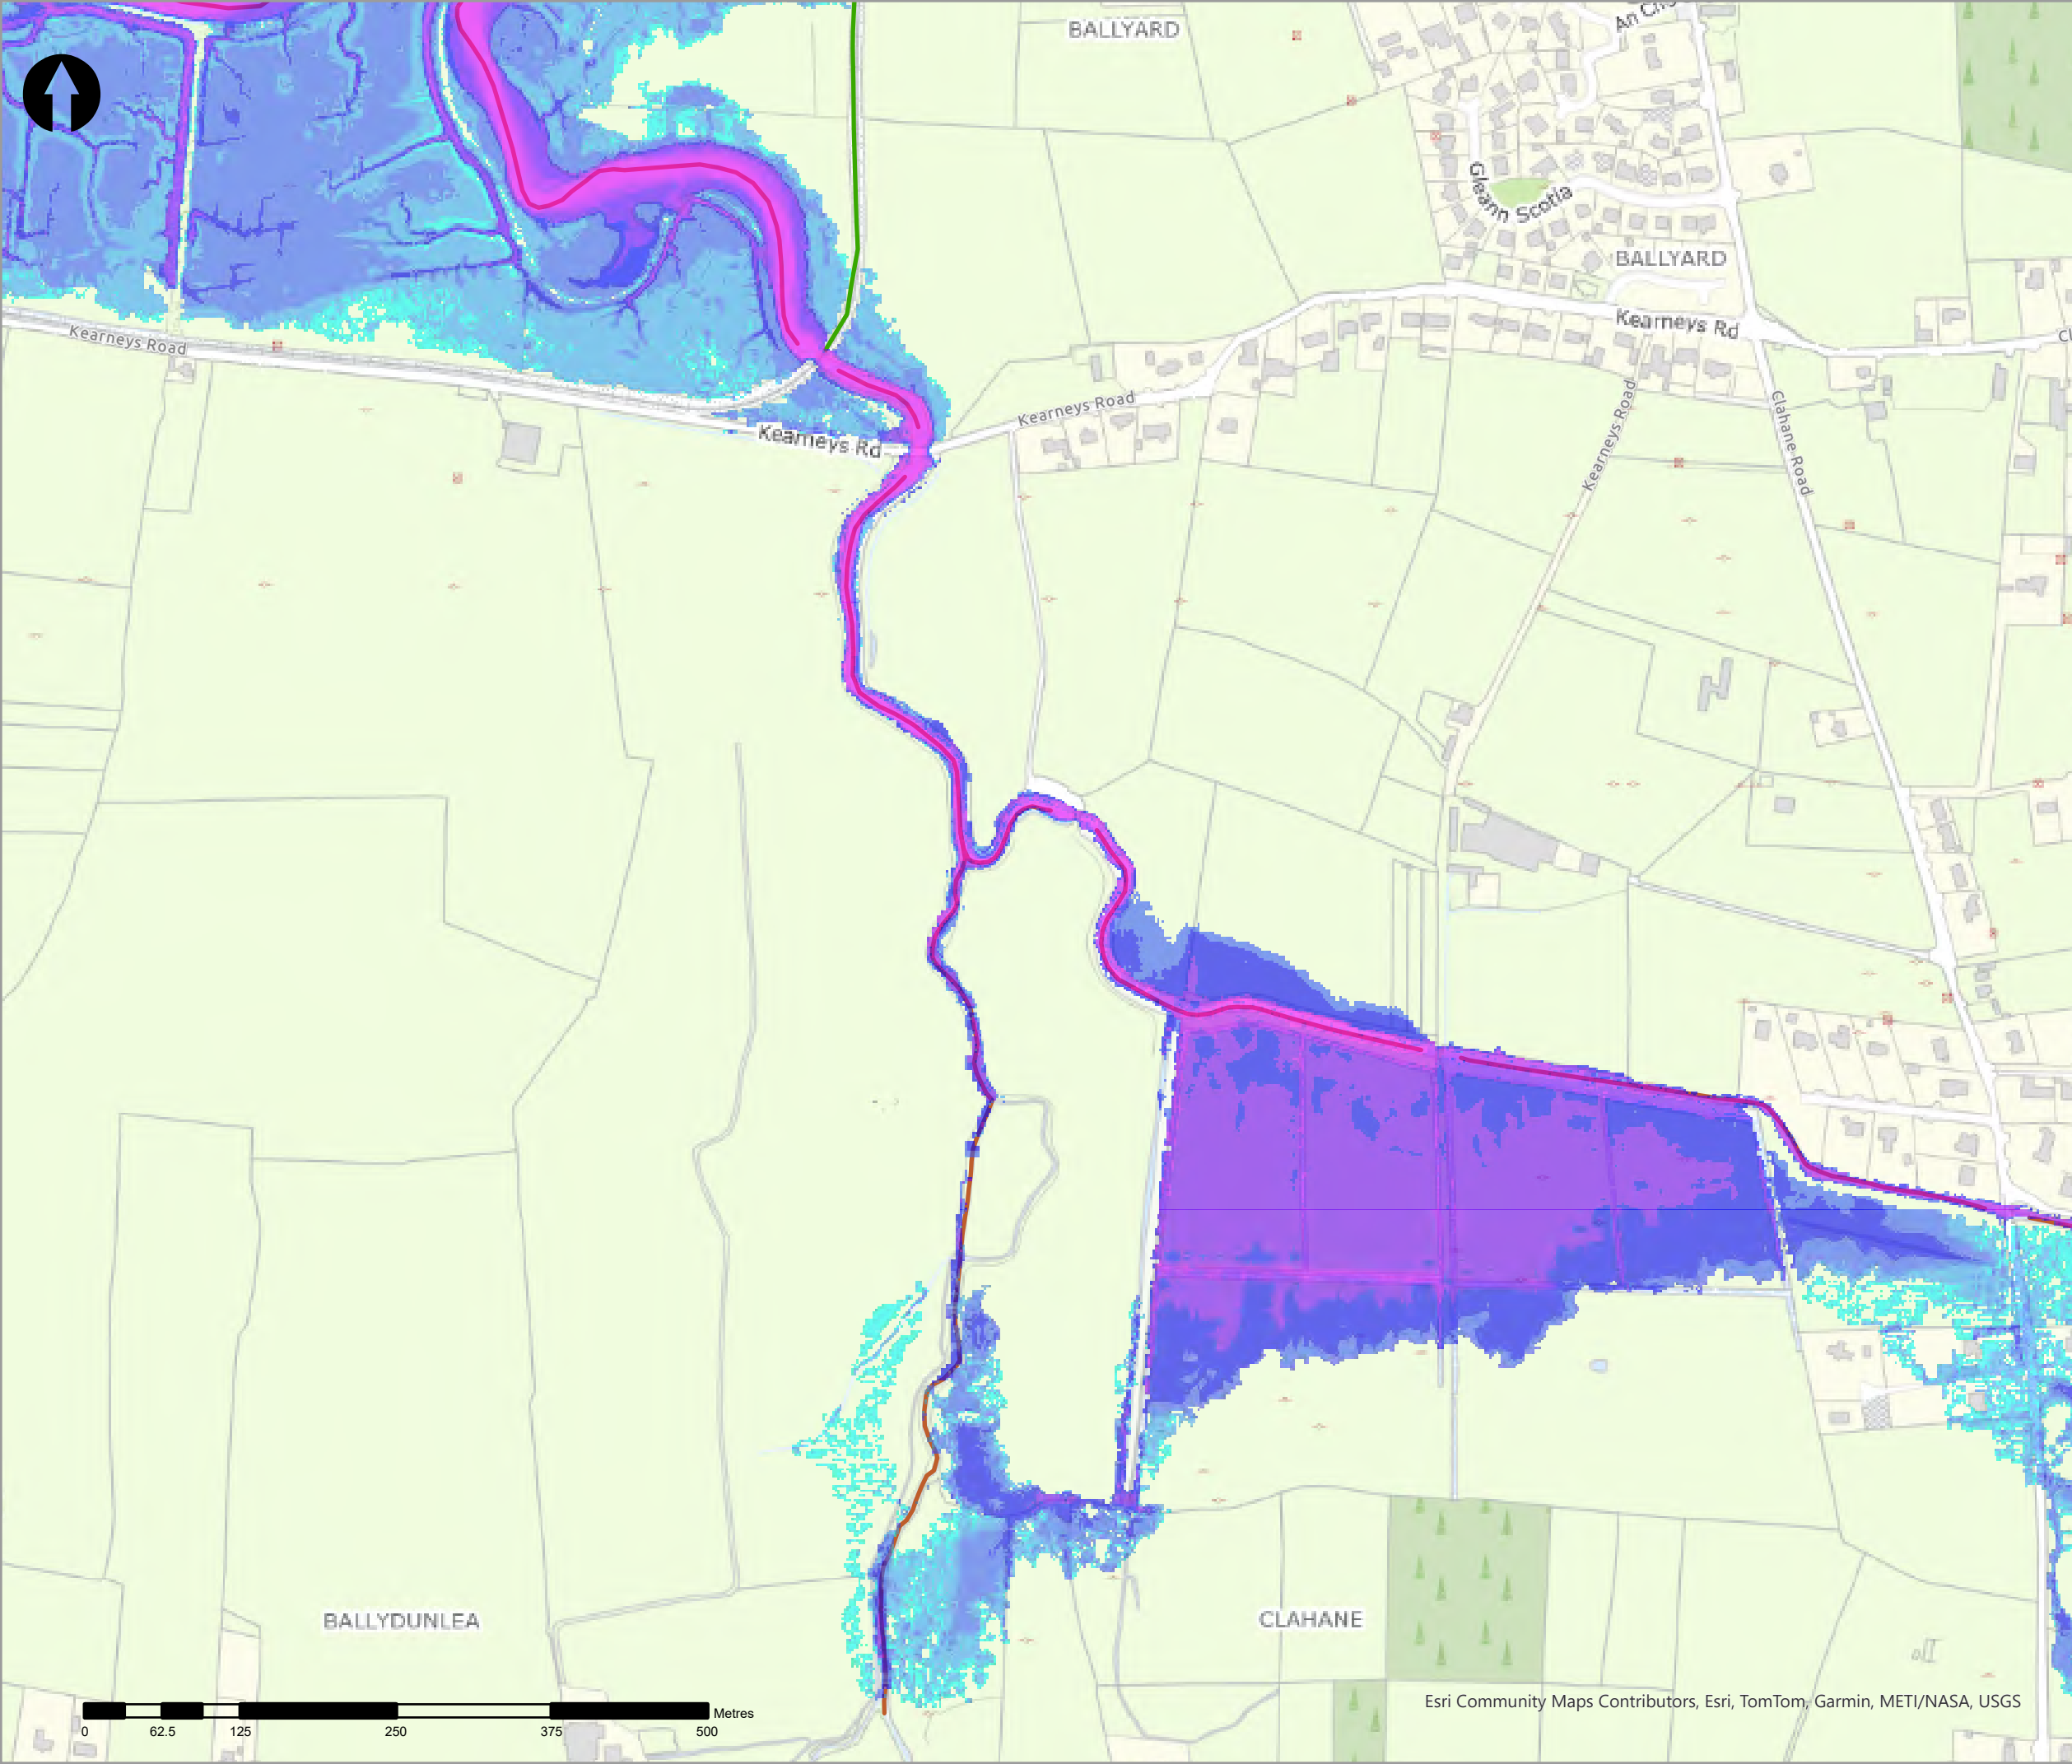

- Legend
- 1% AEP Fluvial Depth
- 0 - 0.1m
 - 0.1 - 0.25m
 - 0.25 - 0.5m
 - 0.5 - 1m
 - 1.0 - 1.5m
 - 1.5 - 2m
 - >2m
- Modelled River Centreline
- Modelled Drainage
- Embankment
- Wall

rev	ammdments	drawn	date
-----	-----------	-------	------



Elmwood House T +44(0) 28 90 667914
74 Boucher Road F +44(0) 28 90 668286
Belfast W www.rpsgroup.com/ireland
BT12 6RZ E ireland@rpsgroup.com

A TETRA TECH COMPANY

CLIENT



OPW

Óifig na hOibreacha Poiblí
Office of Public Works



PROJECT

Tralee Flood Relief Scheme

TITLE


Tralee Depth Mapping
1% AEP Fluvial

Project Number	Sheet Size	Drawing Scale
MCW1082	A3	1:5,000


Drawing Number	Datum
Dep_F_C_0100_04	ITM

Drawn by	Status	Revision
RC	Final	01

Checked By	Approved By	Date
AS	AS	05/06/2025

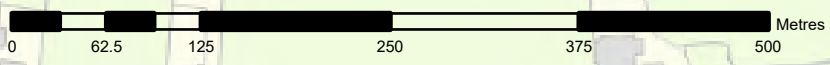

Esri Community Maps Contributors, Esri, TomTom, Garmin, METI/NASA, USGS

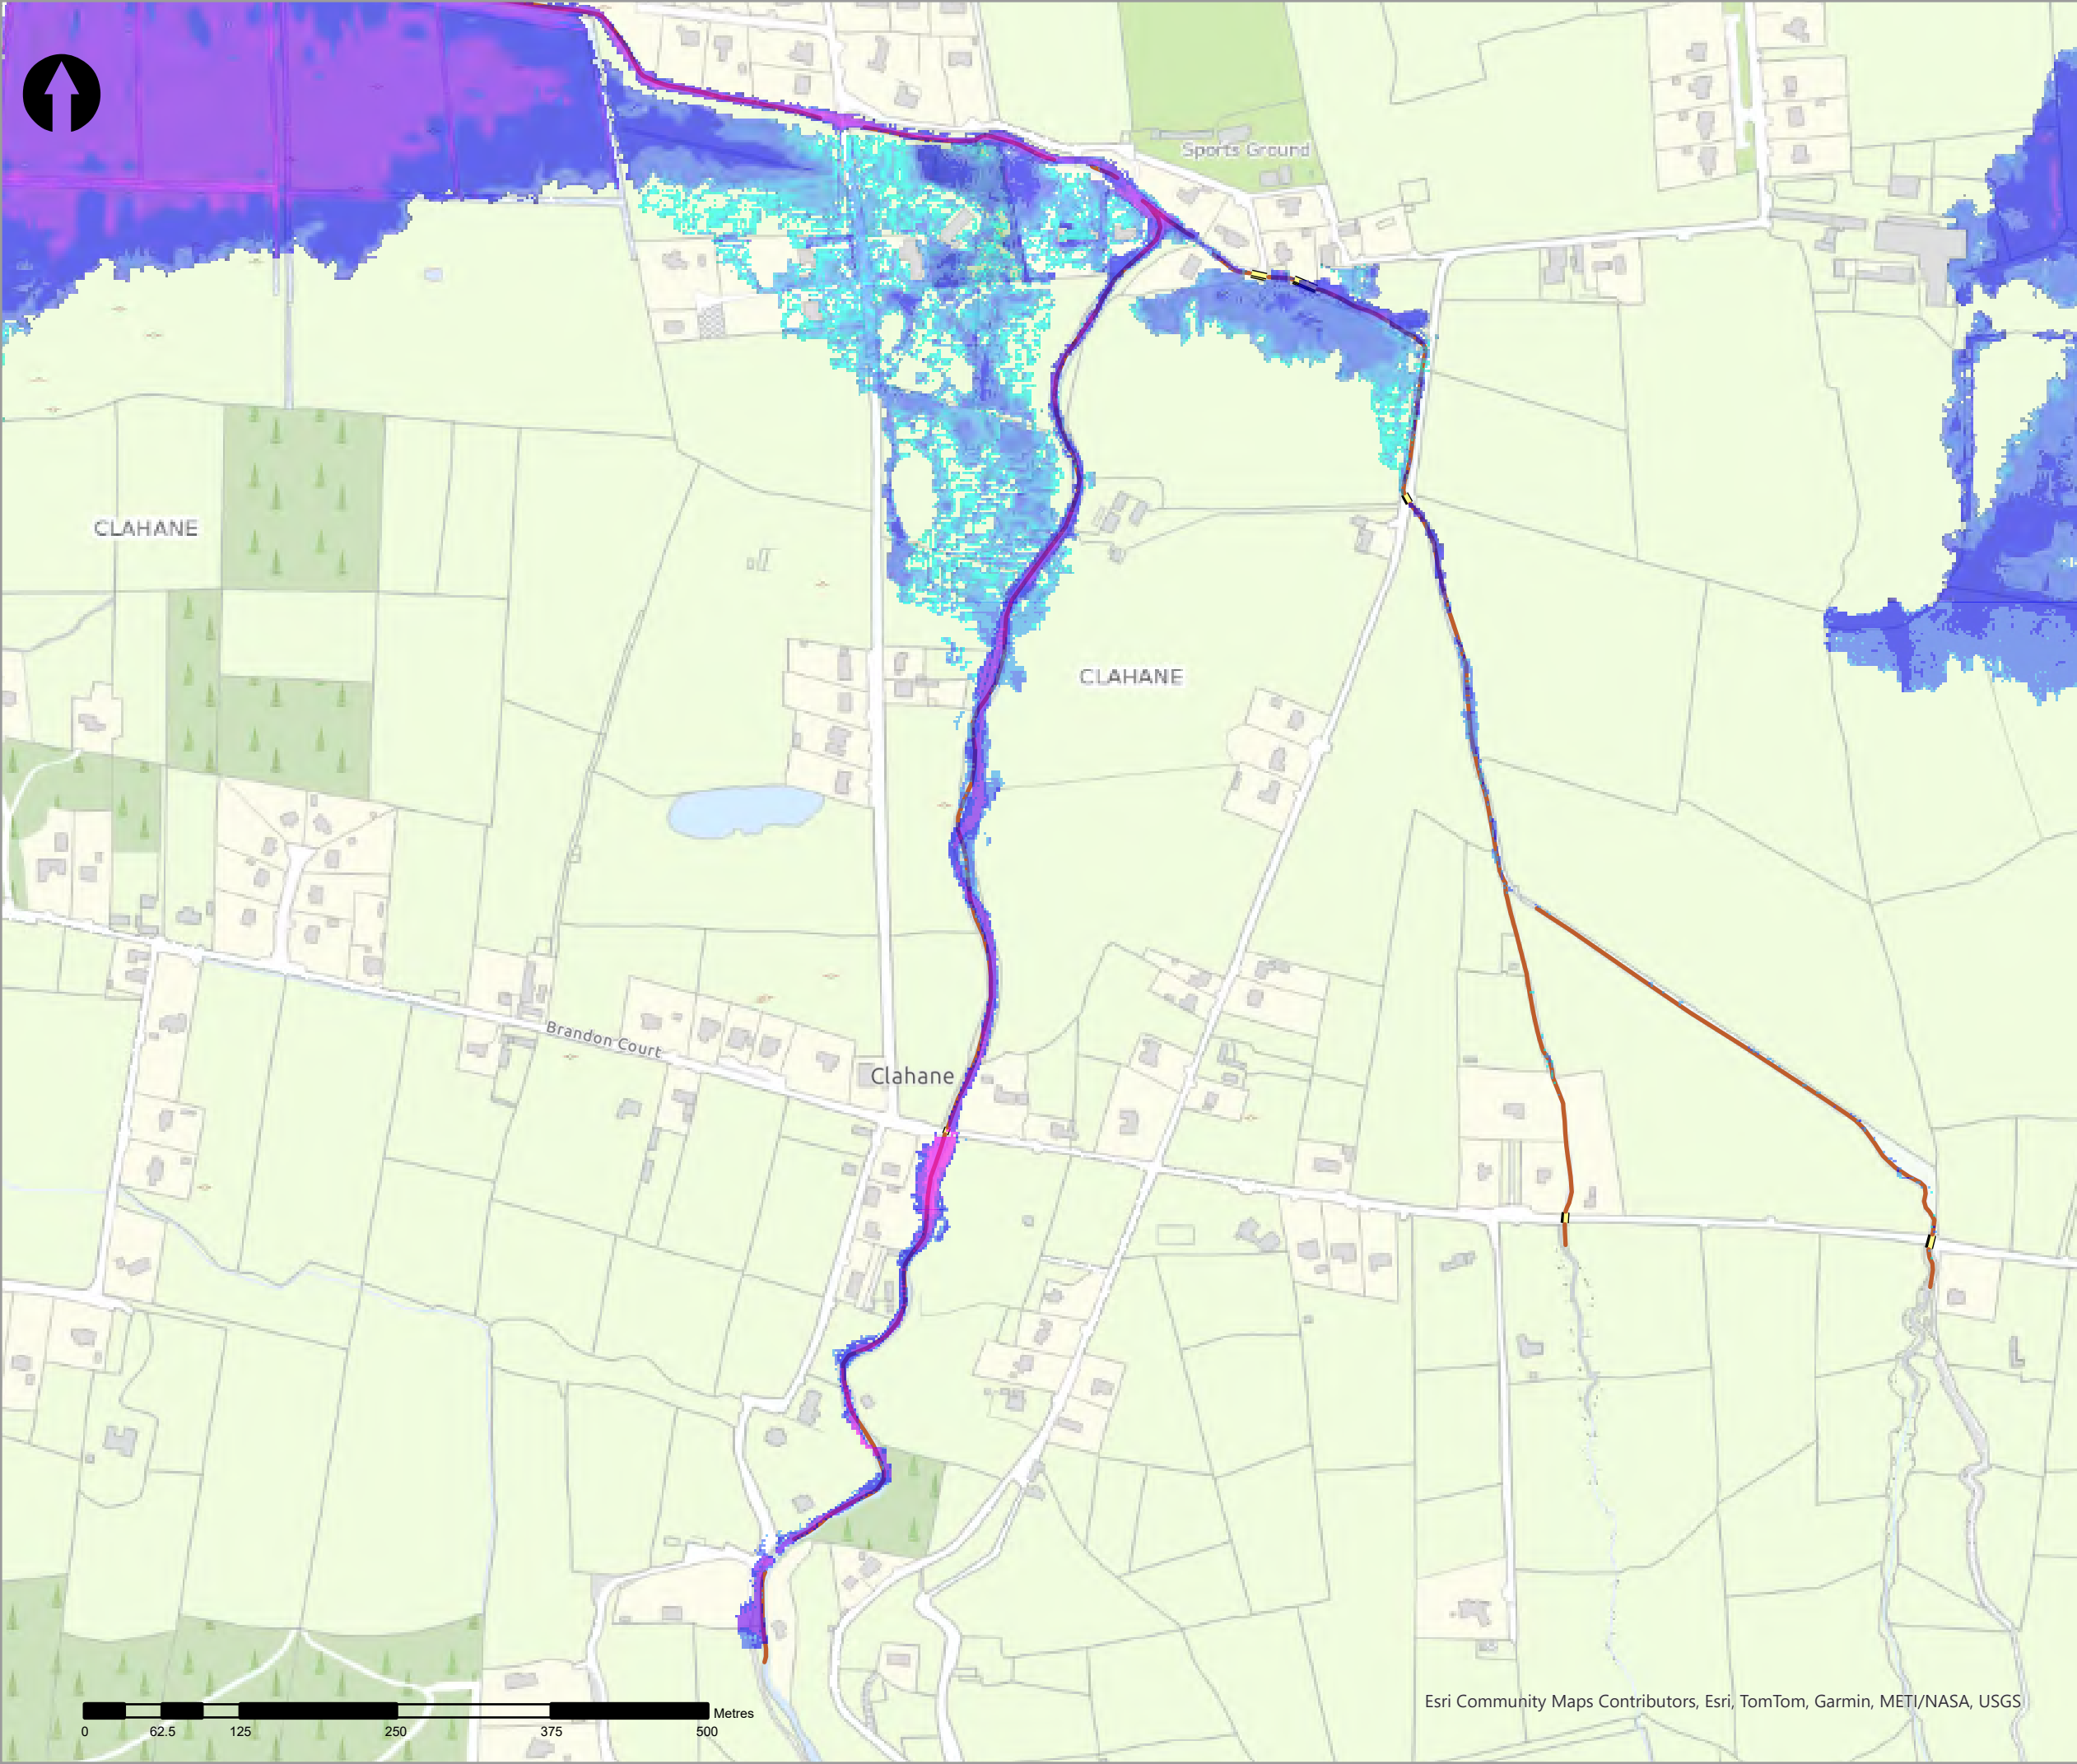

- Legend
- 1% AEP Fluvial Depth
- 0 - 0.1m
 - 0.1 - 0.25m
 - 0.25 - 0.5m
 - 0.5 - 1m
 - 1.0 - 1.5m
 - 1.5 - 2m
 - >2m
- Modelled River Centreline
- Modelled Drainage
- Embankment
- Wall

rev	ammendments	drawn	date
-----	-------------	-------	------



Elmwood House T +44(0) 28 90 667914
74 Boucher Road F +44(0) 28 90 668286
Belfast W www.rpsgroup.com/ireland
BT12 6RZ E ireland@rpsgroup.com

CLIENT



OPW

Óigín na nEolánacha Poiblí
Office of Public Works



PROJECT

Tralee Flood Relief Scheme

TITLE


Tralee Depth Mapping
1% AEP Fluvial

Project Number	Sheet Size	Drawing Scale
MCW1082	A3	1:5,000


Drawing Number	Datum
Dep_F_C_0100_05	ITM

Drawn by	Status	Revision
RC	Final	01

Checked By	Approved By	Date
AS	AS	05/06/2025

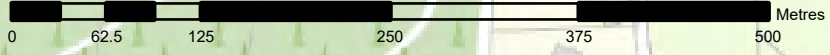

Esri Community Maps Contributors, Esri, TomTom, Garmin, METI/NASA, USGS

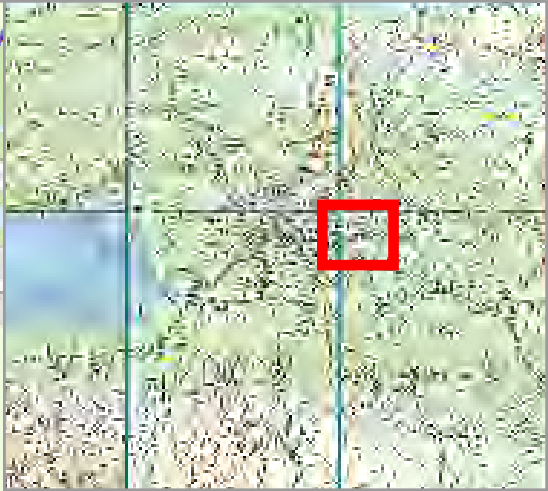

- Legend
- 1% AEP Fluvial Depth
- 0 - 0.1m
 - 0.1 - 0.25m
 - 0.25 - 0.5m
 - 0.5 - 1m
 - 1.0 - 1.5m
 - 1.5 - 2m
 - >2m
- Modelled River Centreline
- Modelled Drainage
- Embankment
- Wall

rev	amendments	drawn	date
-----	------------	-------	------



Elmwood House T +44(0) 28 90 667914
74 Boucher Road F +44(0) 28 90 668286
Belfast W www.rpsgroup.com/ireland
BT12 6RZ E ireland@rpsgroup.com

CLIENT



OPW

Óifig na nEilimíochas Poiblí
Office of Public Works



PROJECT

Tralee Flood Relief Scheme

TITLE



Tralee Depth Mapping
1% AEP Fluvial

Project Number	Sheet Size	Drawing Scale
MCW1082	A3	1:5,000

Drawing Number	Datum
Dep_F_C_0100_06	ITM

Drawn by	Status	Revision
RC	Final	01

Checked By	Approved By	Date
AS	AS	05/06/2025

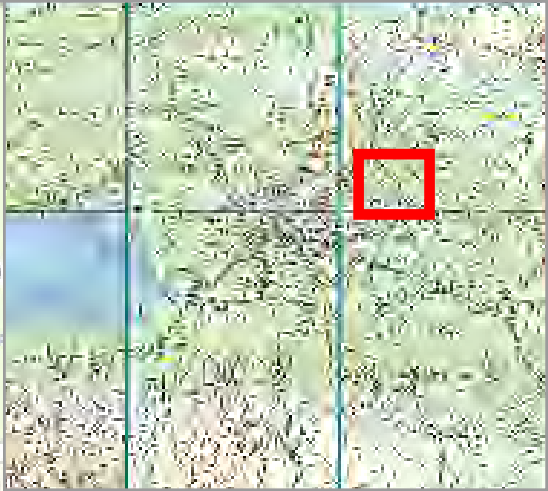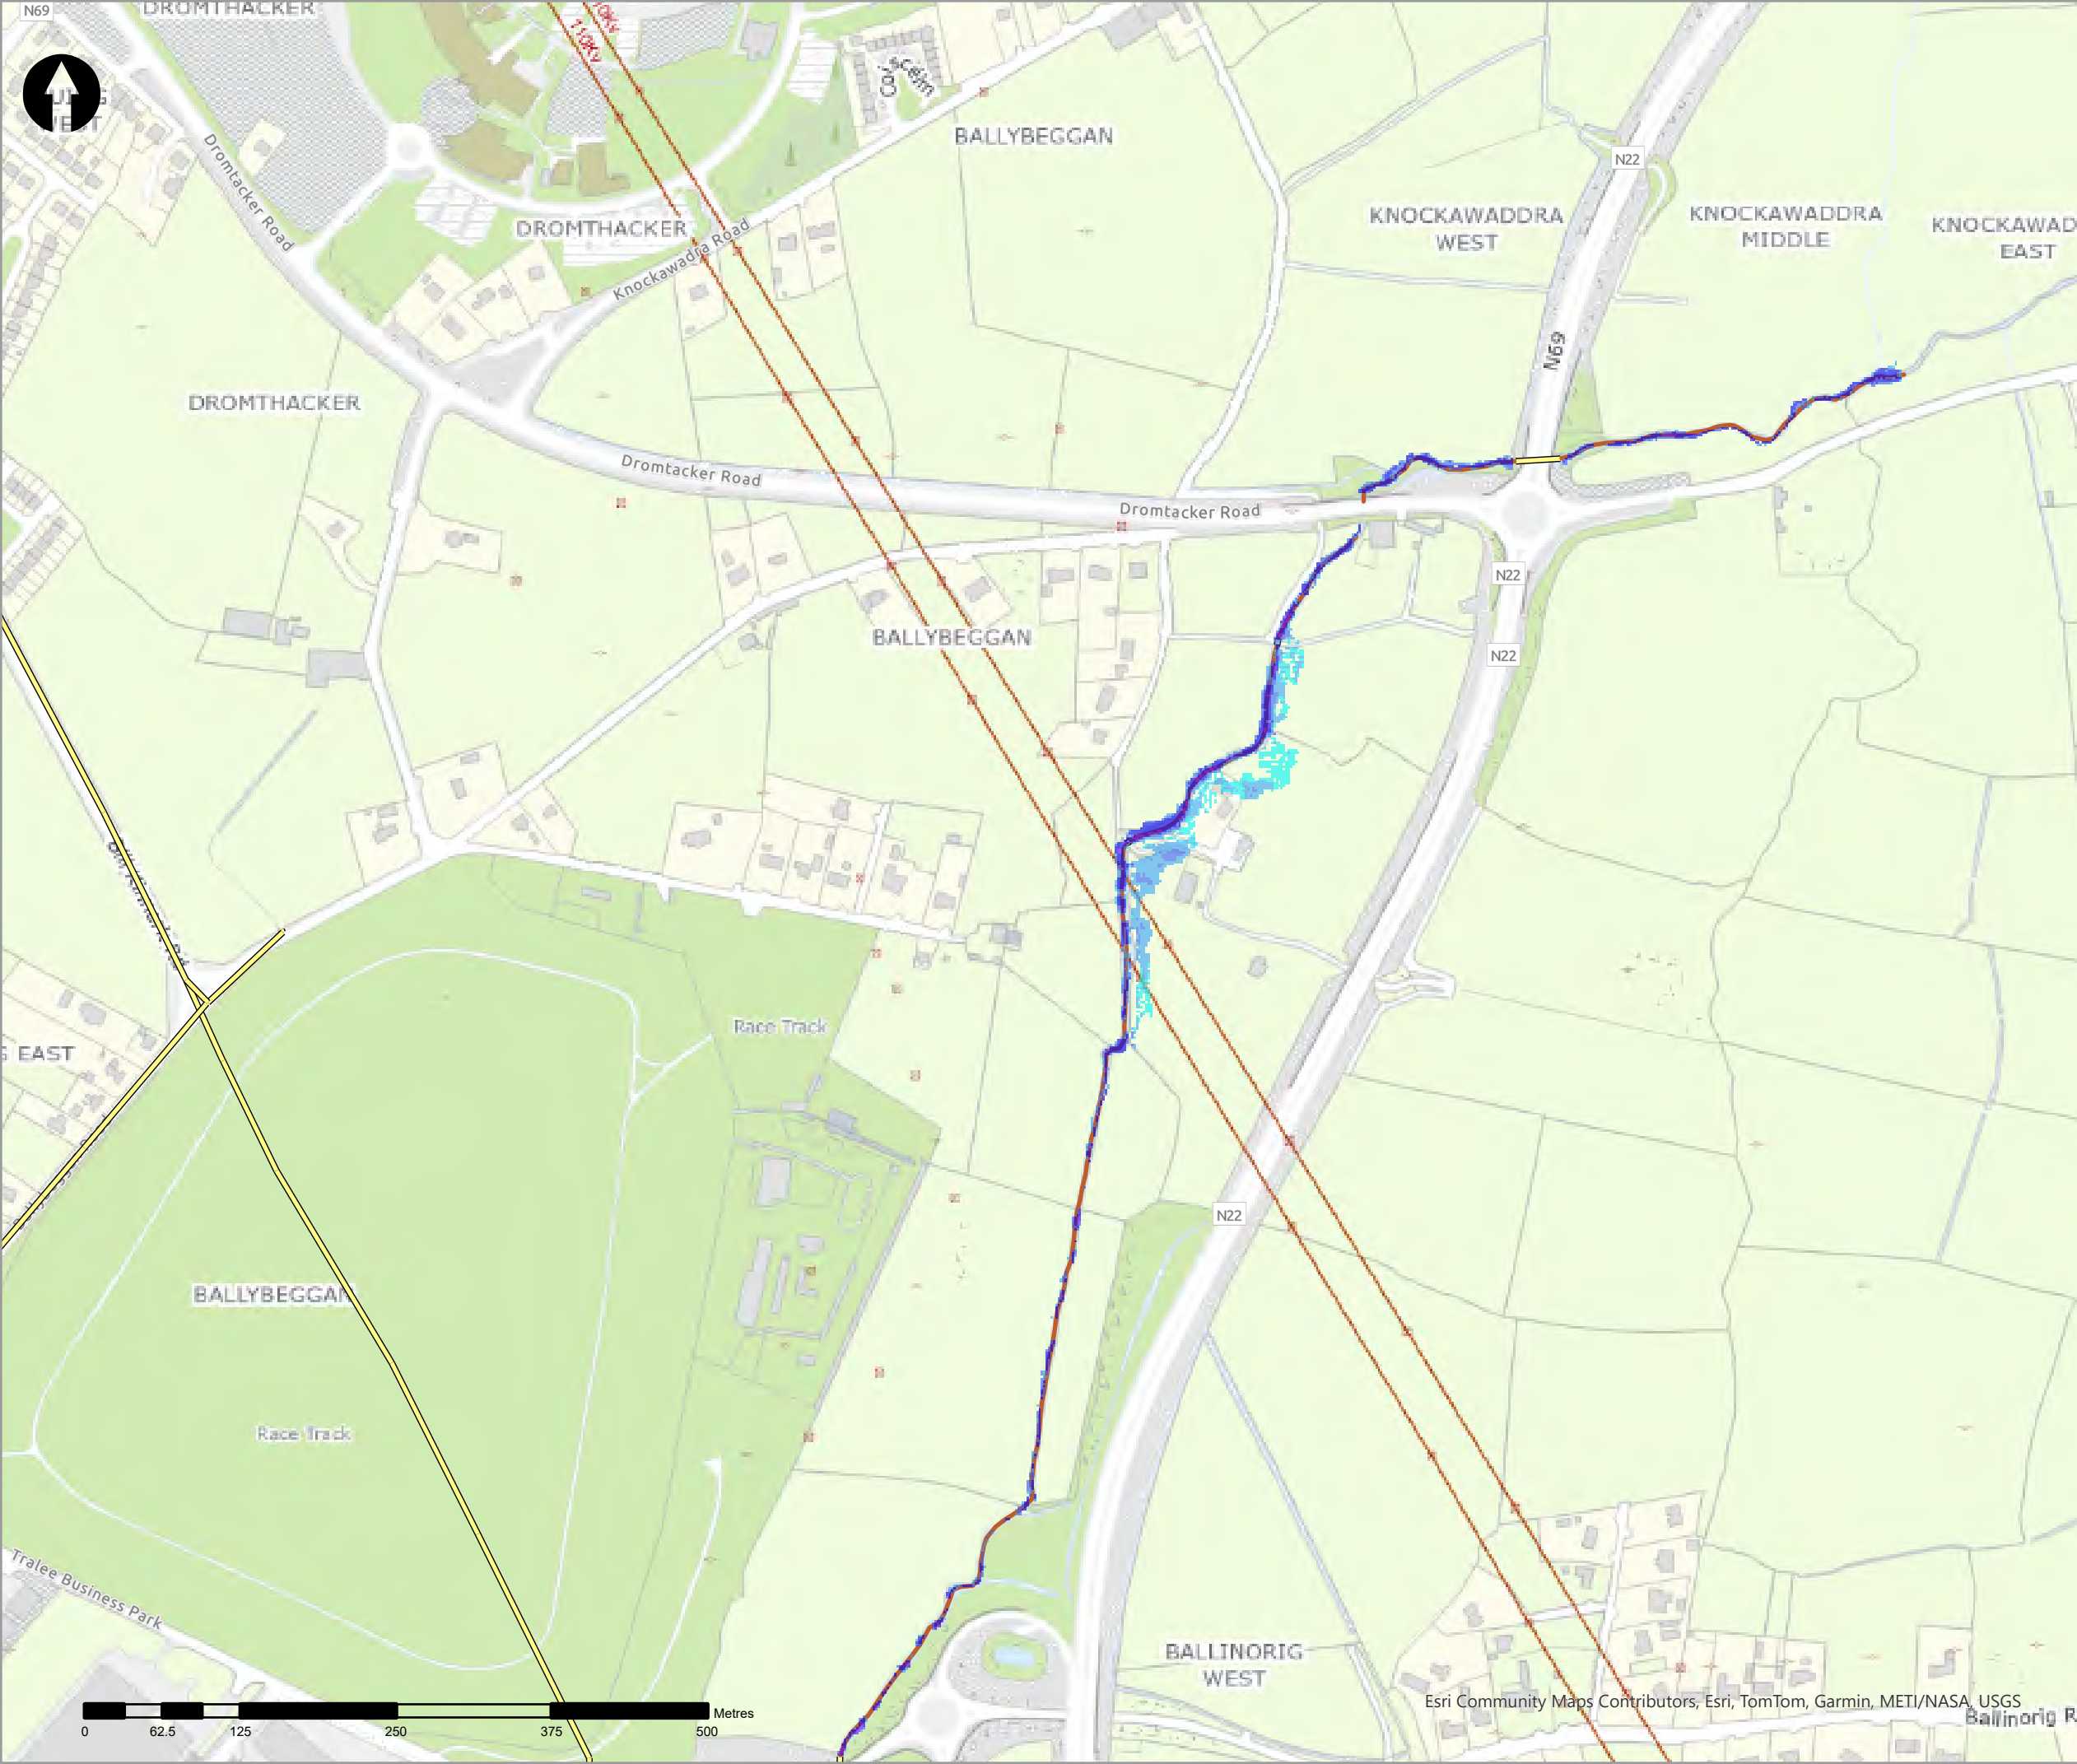

- Legend
- 1% AEP Fluvial Depth
- 0 - 0.1m
 - 0.1 - 0.25m
 - 0.25 - 0.5m
 - 0.5 - 1m
 - 1.0 - 1.5m
 - 1.5 - 2m
 - >2m
- Modelled River Centreline
- Modelled Drainage
- Embankment
- Wall

rev	ammendments	drawn	date
-----	-------------	-------	------



rps
A TETRA TECH COMPANY

Elmwood House T +44(0) 28 90 667914
74 Boucher Road F +44(0) 28 90 668286
Belfast W www.rpsgroup.com/ireland
BT12 6RZ E ireland@rpsgroup.com

CLIENT



OPW
Oifig na hOibreacha Poiblí
Office of Public Works



PROJECT

Tralee Flood Relief Scheme

TITLE


Tralee Depth Mapping
1% AEP Fluvial

Project Number	Sheet Size	Drawing Scale
MCW1082	A3	1:5,000

Drawing Number	Datum
Dep_F_C_0100_07	ITM

Drawn by	Status	Revision
RC	Final	01

Checked By	Approved By	Date
AS	AS	05/06/2025

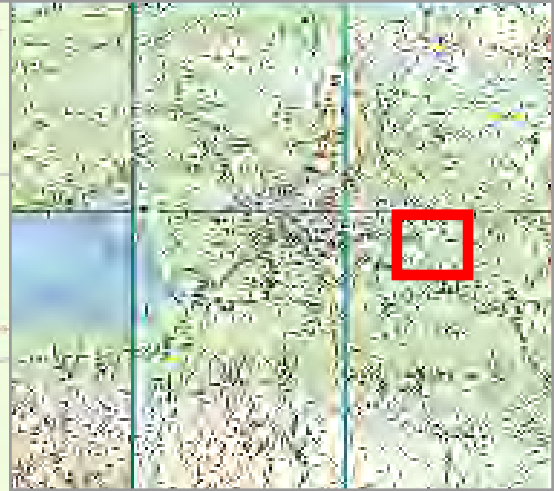

Legend

1% AEP Fluvial Depth

- 0 - 0.1m
- 0.1 - 0.25m
- 0.25 - 0.5m
- 0.5 - 1m
- 1.0 - 1.5m
- 1.5 - 2m
- >2m

Modelled River Centreline

Modelled Drainage

Embankment

Wall

rev	ammendments	drawn	date
-----	-------------	-------	------



Elmwood House T +44(0) 28 90 667914
74 Boucher Road F +44(0) 28 90 668286
Belfast W www.rpsgroup.com/ireland
BT12 6RZ E ireland@rpsgroup.com

CLIENT



OPW

Oifig na hOibreacha Poiblí
Office of Public Works



PROJECT

Tralee Flood Relief Scheme

TITLE


Tralee Depth Mapping
1% AEP Fluvial


Project Number	Sheet Size	Drawing Scale
MCW1082	A3	1:5,000

Drawing Number	Datum
Dep_F_C_0100_08	ITM

Drawn by	Status	Revision
RC	Final	01

Checked By	Approved By	Date
AS	AS	05/06/2025

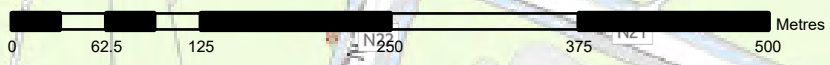

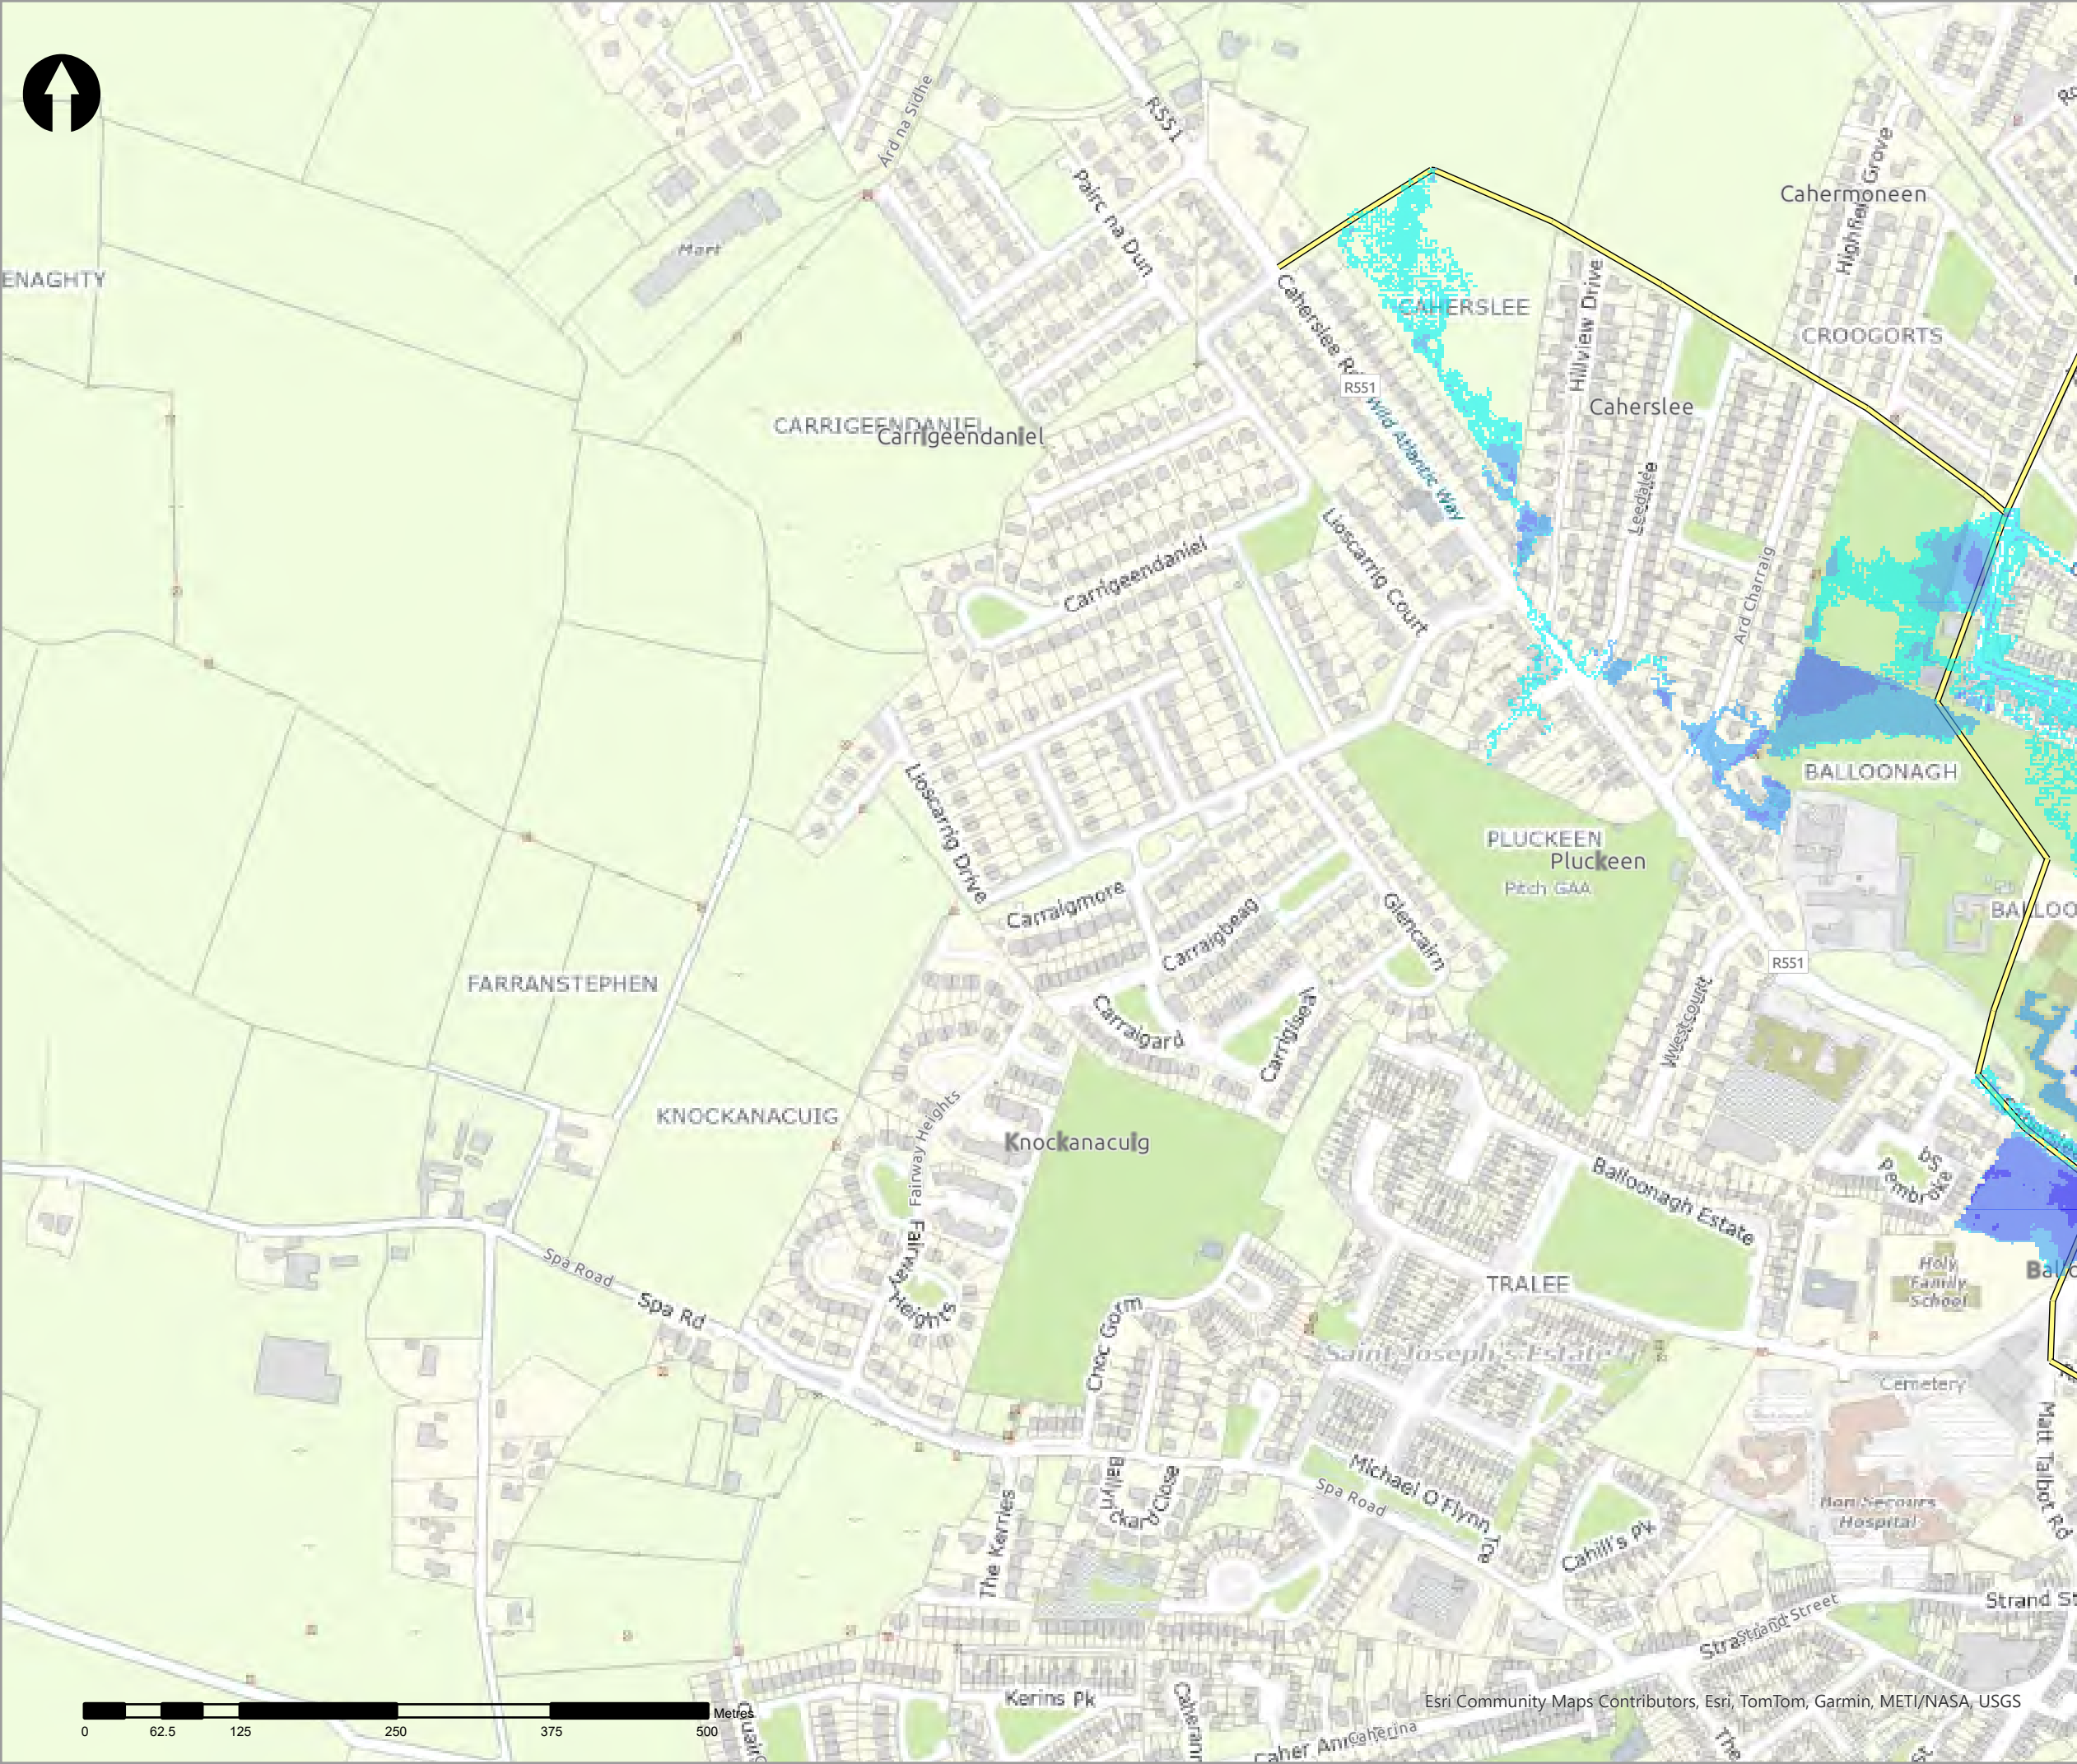

- Legend
- 1% AEP Fluvial Depth
- 0 - 0.1m
 - 0.1 - 0.25m
 - 0.25 - 0.5m
 - 0.5 - 1m
 - 1.0 - 1.5m
 - 1.5 - 2m
 - >2m
- Modelled River Centreline
- Modelled Drainage
- Embankment
- Wall

rev	ammdments	drawn	date
-----	-----------	-------	------



Elmwood House T +44(0) 28 90 667914
74 Boucher Road F +44(0) 28 90 668286
Belfast W www.rpsgroup.com/ireland
BT12 6RZ E ireland@rpsgroup.com

CLIENT



OPW

Óifig na rOibnacha Poiblí
Office of Public Works




Coast Guard



PROJECT	Tralee Flood Relief Scheme	
---------	----------------------------	--

TITLE	Tralee Depth Mapping 1% AEP Fluvial	
-------	--	--

Project Number	Sheet Size	Drawing Scale
MCW1082	A3	1:5,000
Drawing Number	Datum	
Dep_F_C_0100_09	ITM	
Drawn by	Status	Revision
RC	Final	01
Checked By	Approved By	Date
AS	AS	05/06/2025

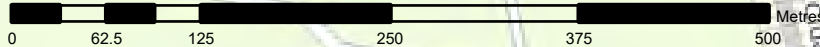

Esri Community Maps Contributors, Esri, TomTom, Garmin, METI/NASA, USGS

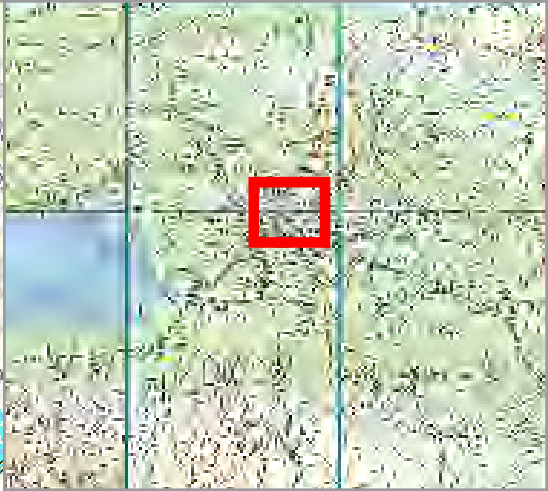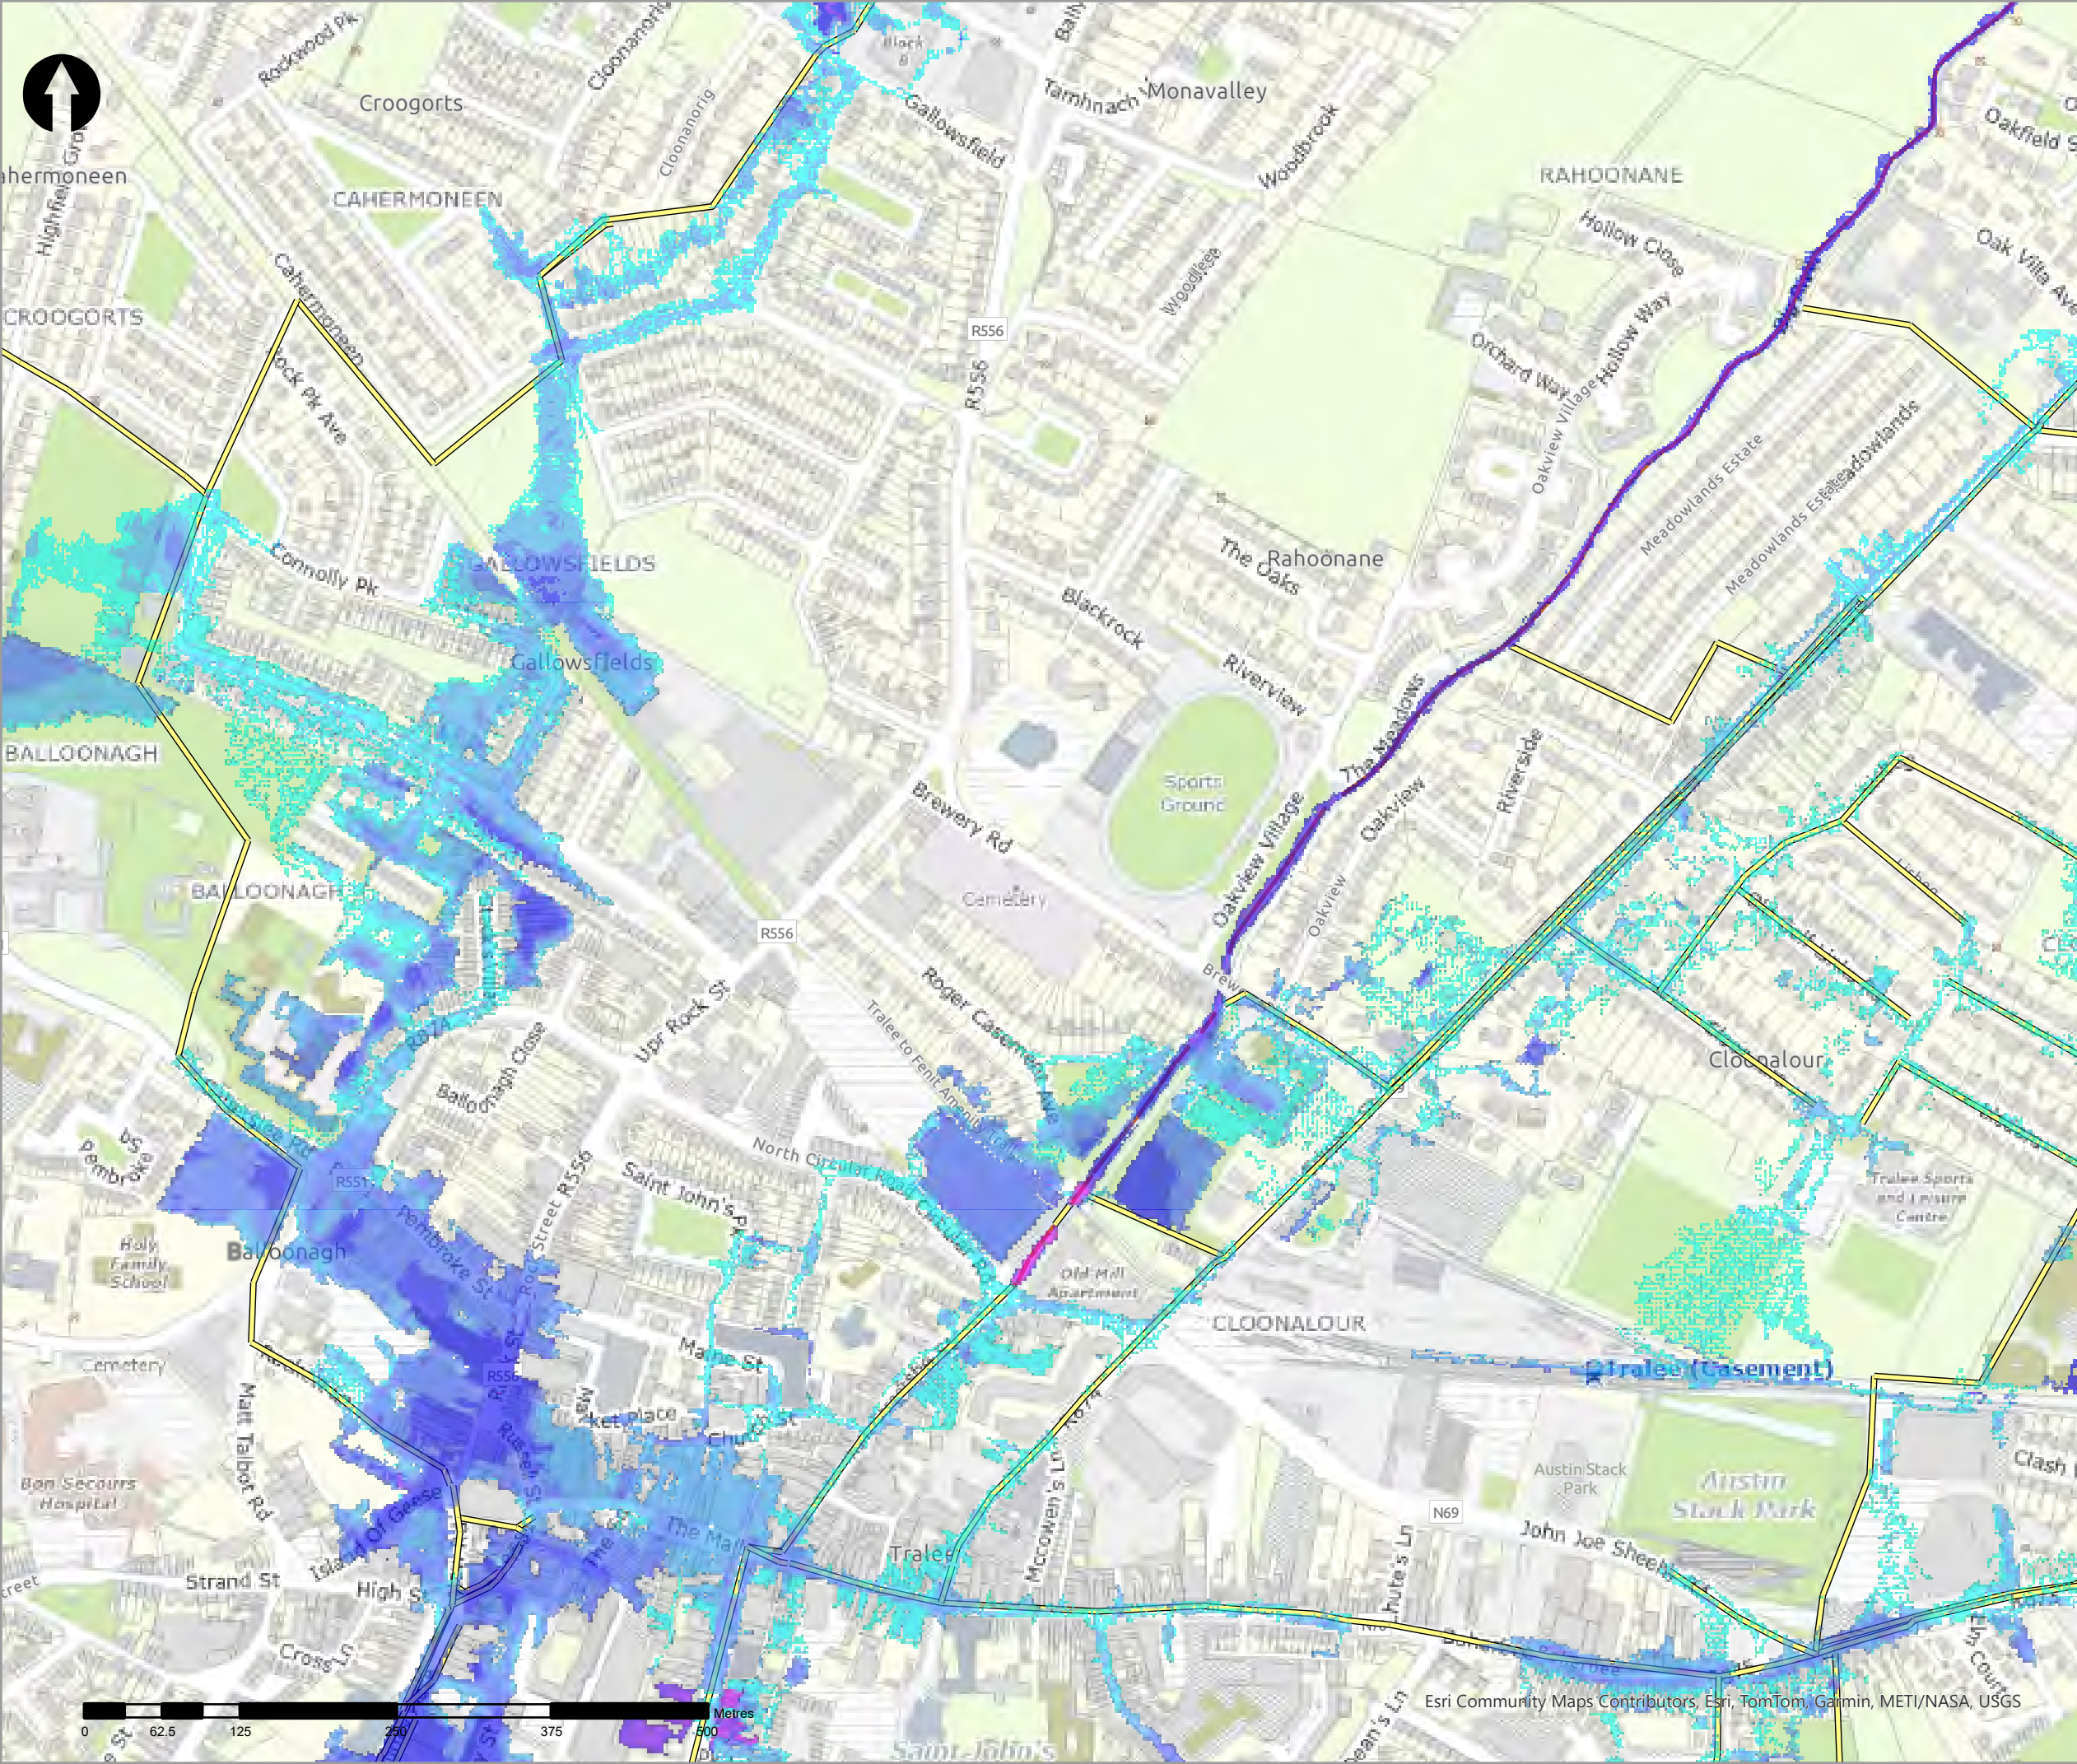

- Legend
- 1% AEP Fluvial Depth
- 0 - 0.1m
 - 0.1 - 0.25m
 - 0.25 - 0.5m
 - 0.5 - 1m
 - 1.0 - 1.5m
 - 1.5 - 2m
 - >2m
- Modelled River Centreline
- Modelled Drainage
- Embankment
- Wall

rev	amendments	drawn	date
-----	------------	-------	------



Elmwood House T +44(0) 28 90 667914
74 Boucher Road F +44(0) 28 90 668286
Belfast W www.rpsgroup.com/ireland
BT12 6RZ E ireland@rpsgroup.com

CLIENT



OPW

Óigín na nEobacha Poiblí
Office of Public Works



PROJECT

Tralee Flood Relief Scheme

TITLE

Tralee Depth Mapping
1% AEP Fluvial

Project Number	Sheet Size	Drawing Scale
MCW1082	A3	1:5,000

Drawing Number	Datum
Dep_F_C_0100_10	ITM

Drawn by	Status	Revision
RC	Final	01

Checked By	Approved By	Date
AS	AS	05/06/2025

Esri Community Maps Contributors, Esri, TomTom, Garmin, METI/NASA, USGS



- Legend
- 1% AEP Fluvial Depth
- 0 - 0.1m
 - 0.1 - 0.25m
 - 0.25 - 0.5m
 - 0.5 - 1m
 - 1.0 - 1.5m
 - 1.5 - 2m
 - >2m
- Modelled River Centreline
- Modelled Drainage
- Embankment
- Wall

rev	ammdments	drawn	date
-----	-----------	-------	------



Elmwood House T +44(0) 28 90 667914
74 Boucher Road F +44(0) 28 90 668286
Belfast W www.rpsgroup.com/ireland
BT12 6RZ E ireland@rpsgroup.com

CLIENT



PROJECT

Tralee Flood Relief Scheme

TITLE


Tralee Depth Mapping
1% AEP Fluvial

Project Number	Sheet Size	Drawing Scale
MCW1082	A3	1:5,000

Drawing Number	Datum
Dep_F_C_0100_11	ITM

Drawn by	Status	Revision
RC	Final	01

Checked By	Approved By	Date
AS	AS	05/06/2025

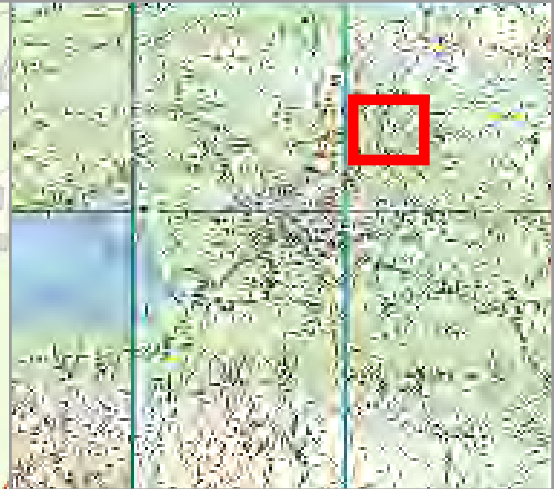

Legend

1% AEP Fluvial Depth

- 0 - 0.1m
- 0.1 - 0.25m
- 0.25 - 0.5m
- 0.5 - 1m
- 1.0 - 1.5m
- 1.5 - 2m
- >2m

Modelled River Centreline

Modelled Drainage

Embankment

Wall

rev	ammendments	drawn	date
-----	-------------	-------	------



rps
A TETRA TECH COMPANY

Elmwood House T +44(0) 28 90 667914
74 Boucher Road F +44(0) 28 90 668286
Belfast W www.rpsgroup.com/ireland
BT12 6RZ E ireland@rpsgroup.com

CLIENT



OPW
Oifig na hOibreacha Poiblí
Office of Public Works



PROJECT

Tralee Flood Relief Scheme

TITLE


Tralee Depth Mapping
1% AEP Fluvial



Project Number	Sheet Size	Drawing Scale
MCW1082	A3	1:5,000

Drawing Number	Datum
Dep_F_C_0100_12	ITM

Drawn by	Status	Revision
RC	Final	01

Checked By	Approved By	Date
AS	AS	05/06/2025

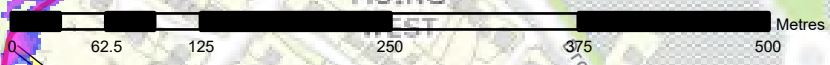

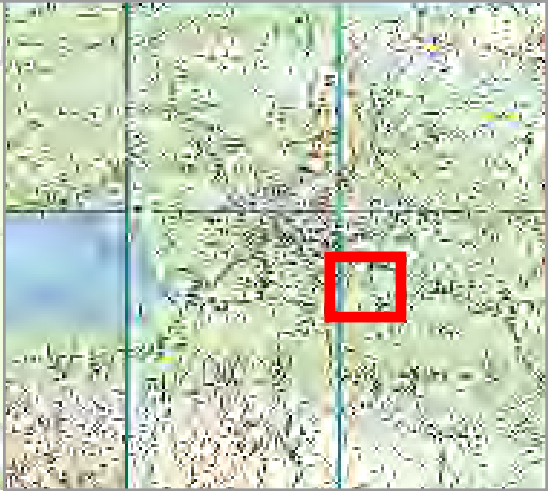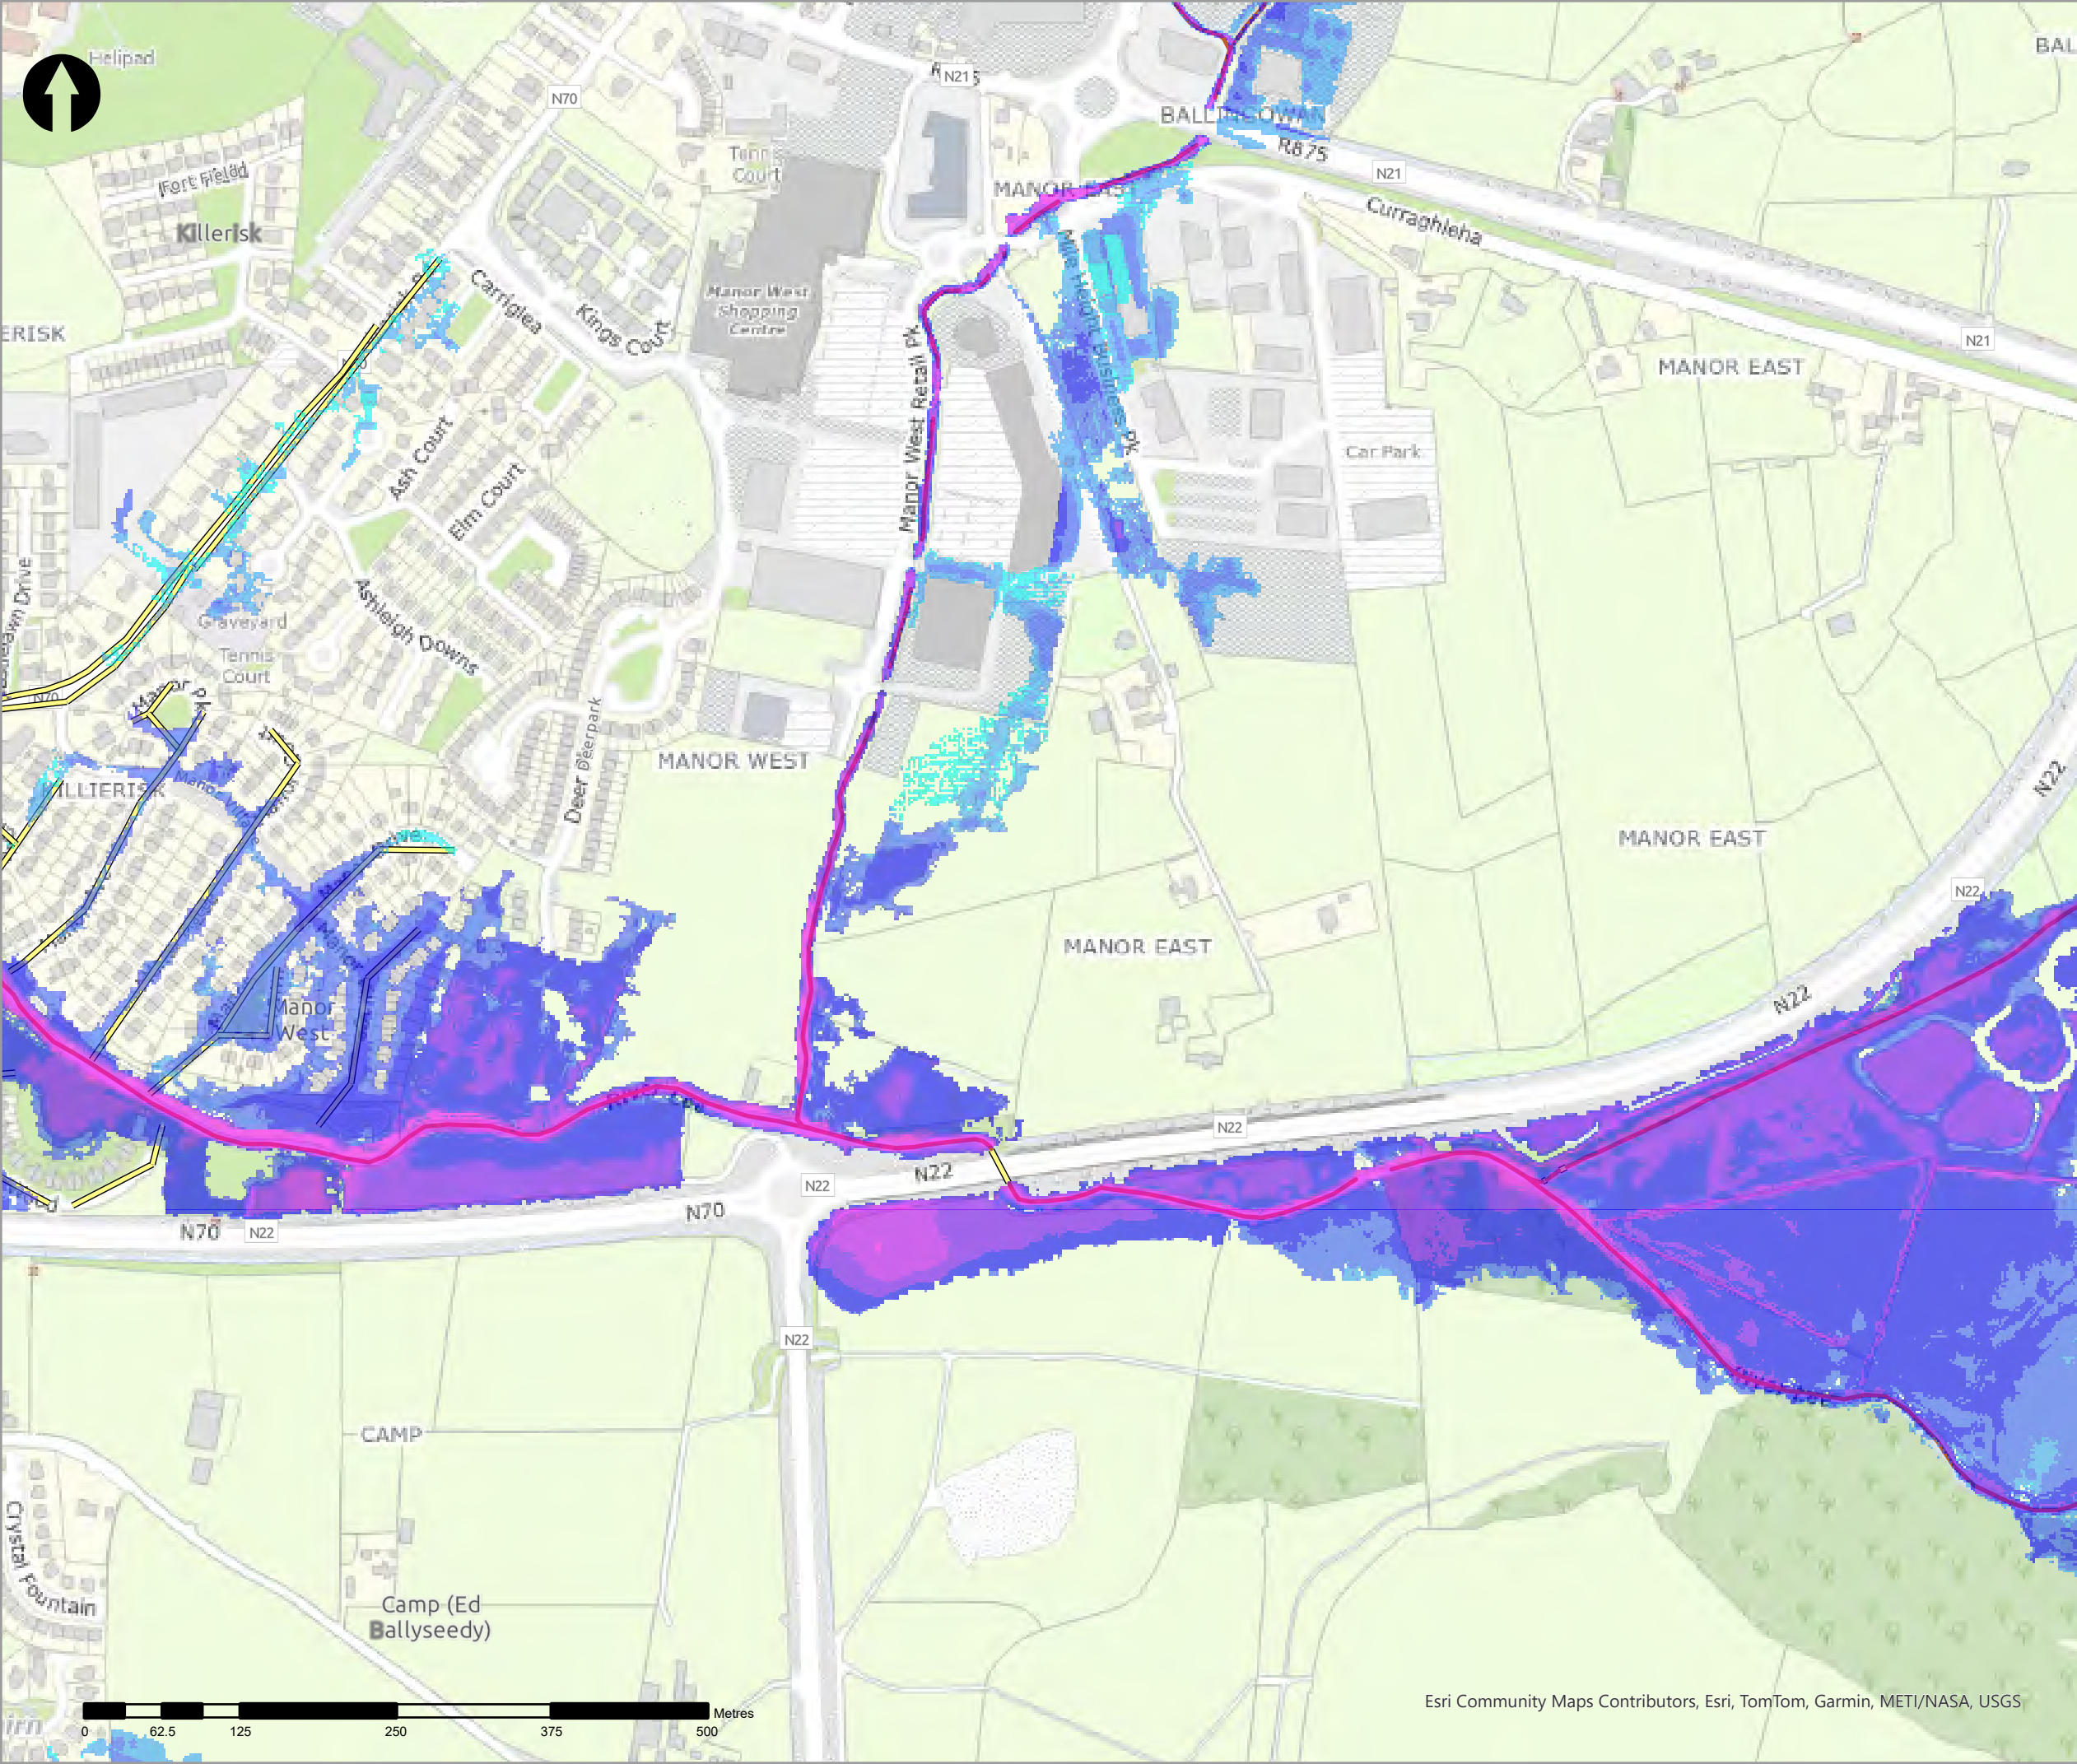

- Legend
- 1% AEP Fluvial Depth
- 0 - 0.1m
 - 0.1 - 0.25m
 - 0.25 - 0.5m
 - 0.5 - 1m
 - 1.0 - 1.5m
 - 1.5 - 2m
 - >2m
- Modelled River Centreline
- Modelled Drainage
- Embankment
- Wall

rev	ammdments	drawn	date
-----	-----------	-------	------



Elmwood House T +44(0) 28 90 667914
74 Boucher Road F +44(0) 28 90 668286
Belfast W www.rpsgroup.com/ireland
BT12 6RZ E ireland@rpsgroup.com

CLIENT



OPW

Óigín na n-Obiacha Poiblí
Office of Public Works



PROJECT

Tralee Flood Relief Scheme

TITLE

Tralee Depth Mapping
1% AEP Fluvial


Project Number	Sheet Size	Drawing Scale
MCW1082	A3	1:5,000



Drawing Number	Datum
Dep_F_C_0100_13	ITM

Drawn by	Status	Revision
RC	Final	01


Checked By	Approved By	Date
AS	AS	05/06/2025

Esri Community Maps Contributors, Esri, TomTom, Garmin, METI/NASA, USGS

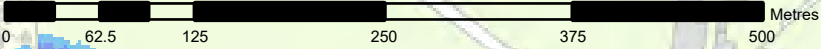

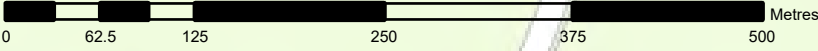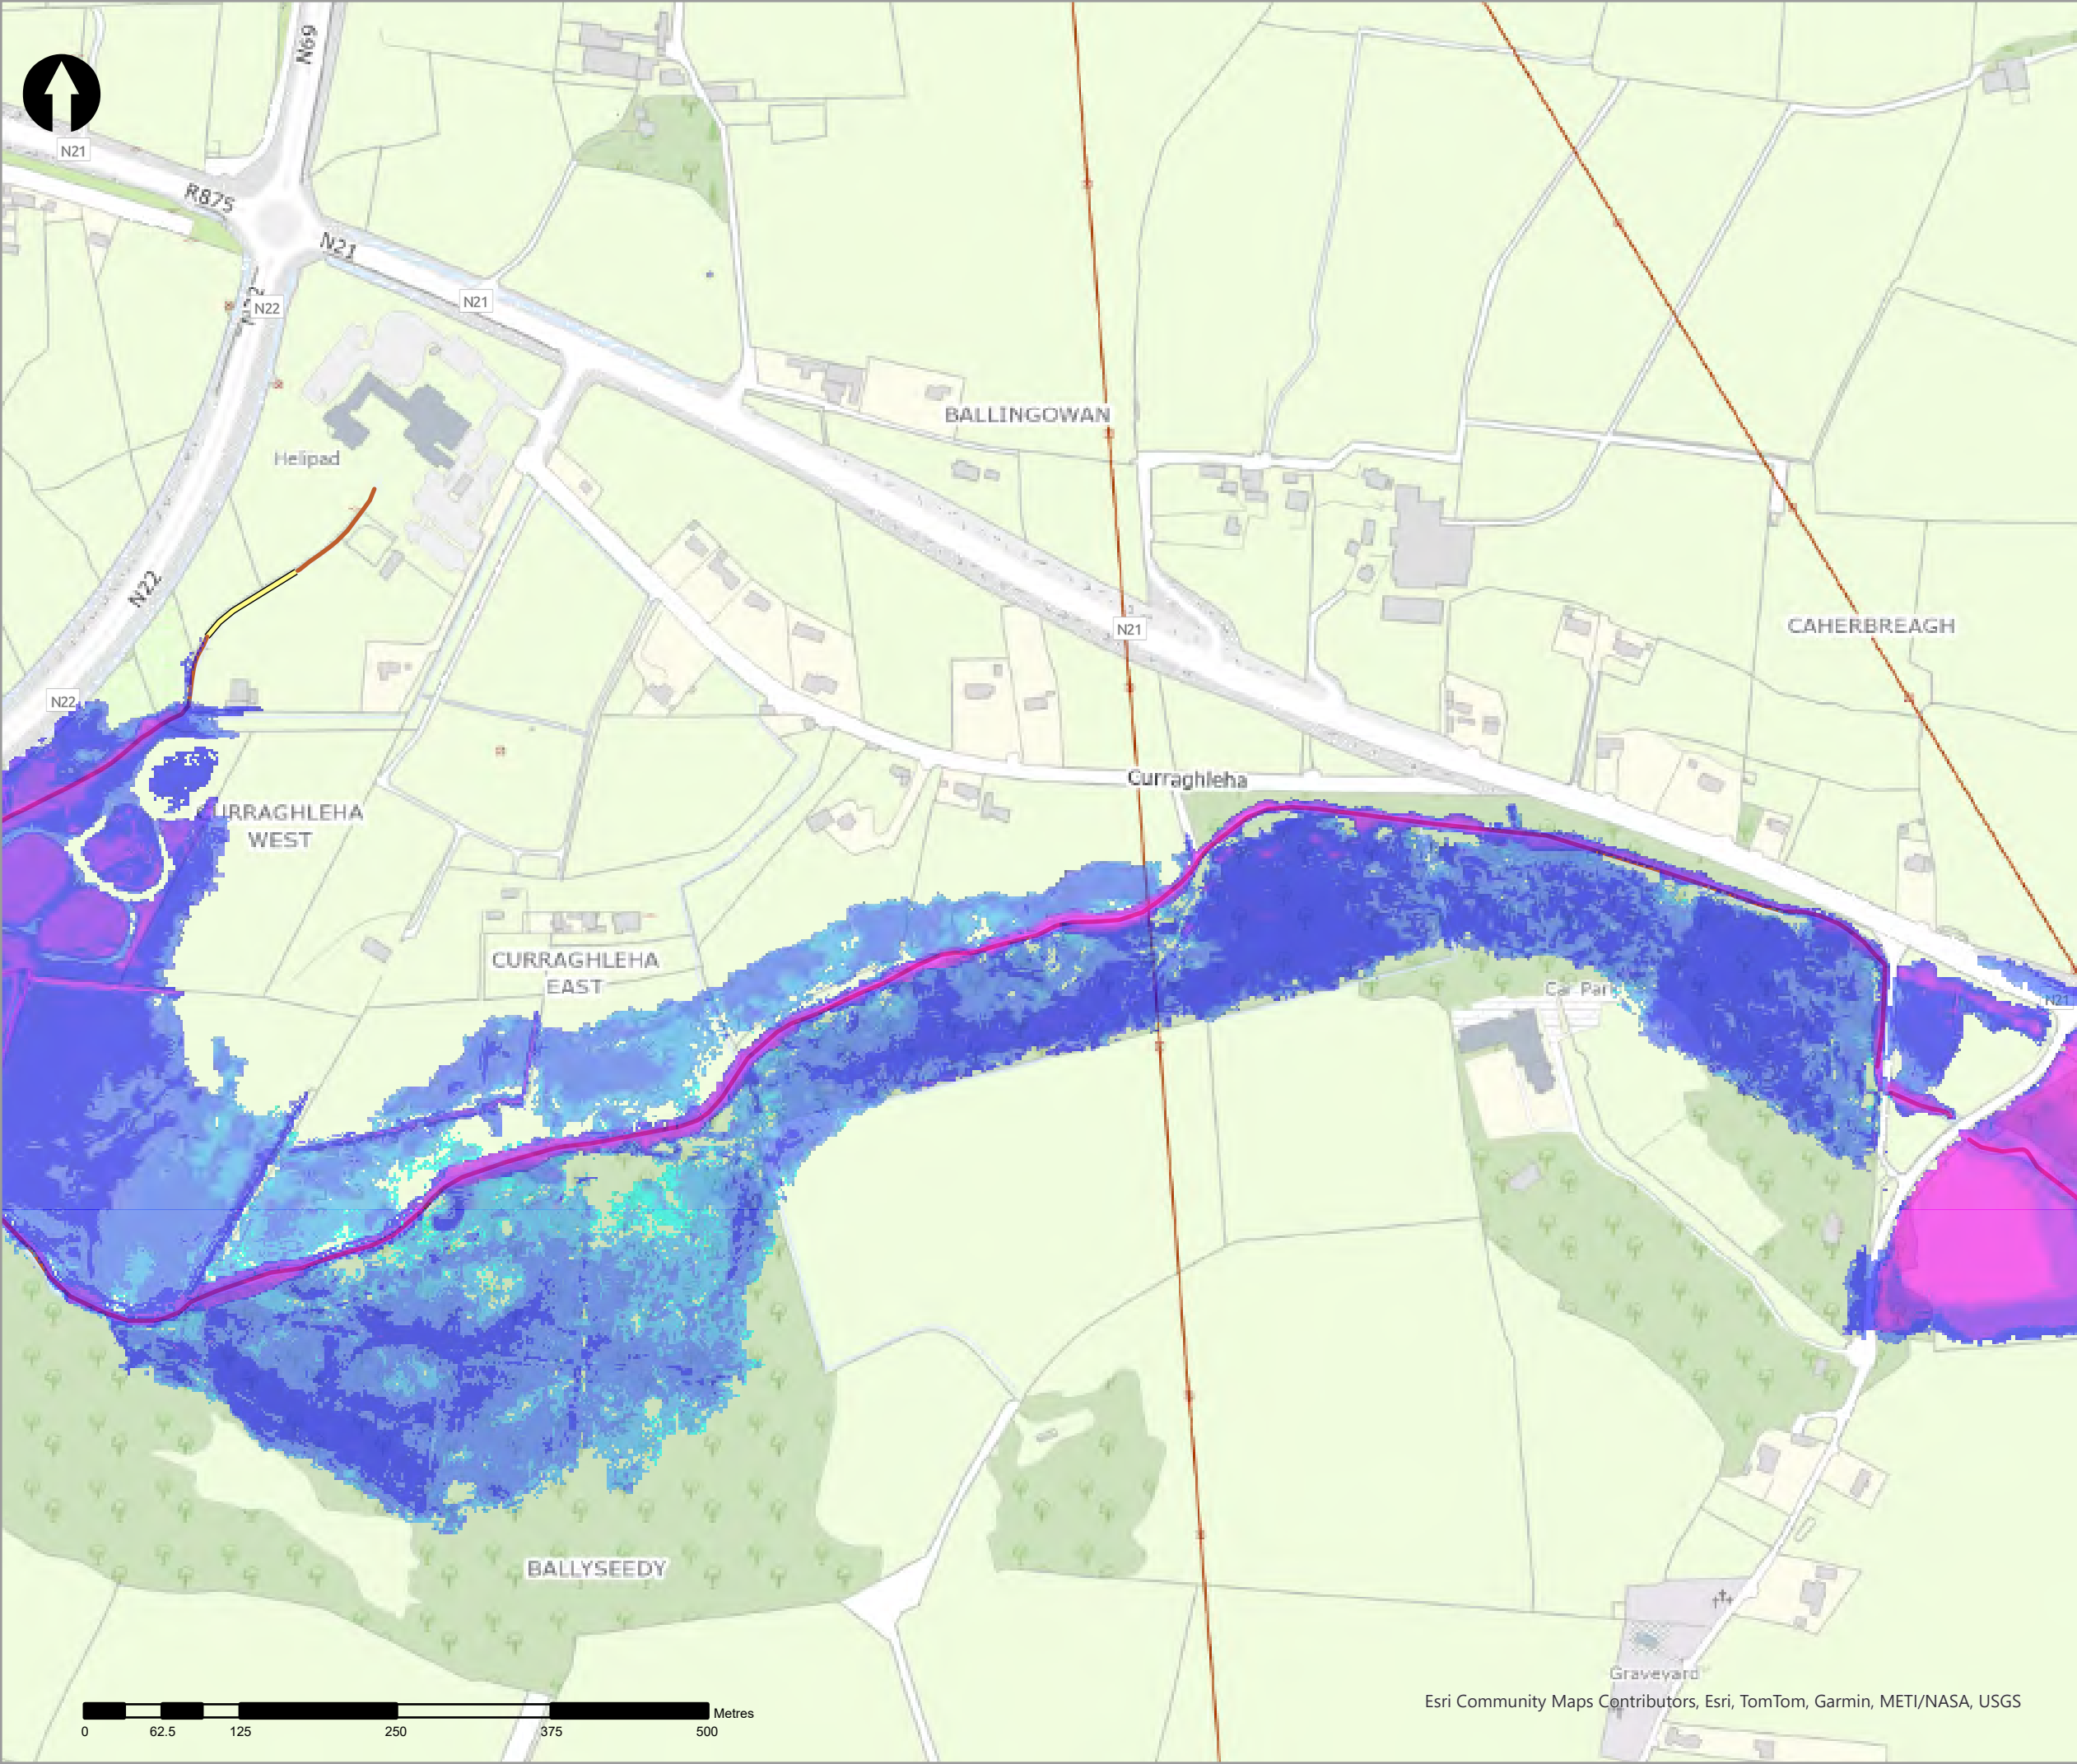

Esri Community Maps Contributors, Esri, TomTom, Garmin, METI/NASA, USGS

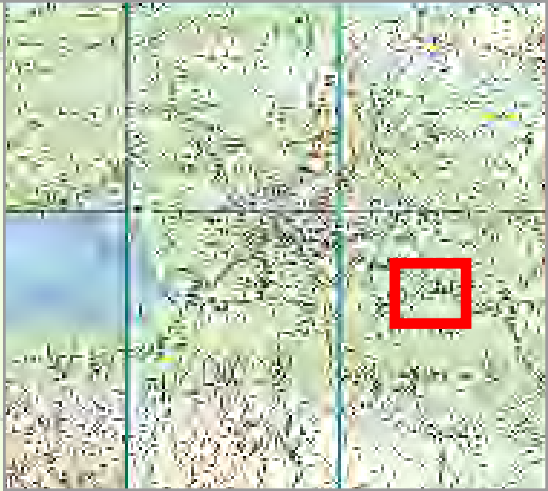

- Legend
- 1% AEP Fluvial Depth
- 0 - 0.1m
 - 0.1 - 0.25m
 - 0.25 - 0.5m
 - 0.5 - 1m
 - 1.0 - 1.5m
 - 1.5 - 2m
 - >2m
- Modelled River Centreline
- Modelled Drainage
- Embankment
- Wall

rev	ammdments	drawn	date
-----	-----------	-------	------



Elmwood House T +44(0) 28 90 667914
74 Boucher Road F +44(0) 28 90 668286
Belfast W www.rpsgroup.com/ireland
BT12 6RZ E ireland@rpsgroup.com

CLIENT



OPW

Óig na eÓibreacha Poiblí
Office of Public Works



PROJECT	Tralee Flood Relief Scheme
---------	----------------------------



TITLE	Tralee Depth Mapping 1% AEP Fluvial
-------	--

Project Number	Sheet Size	Drawing Scale
MCW1082	A3	1:5,000

Drawing Number	Datum
Dep_F_C_0100_14	ITM

Drawn by	Status	Revision
RC	Final	01

Checked By	Approved By	Date
AS	AS	05/06/2025

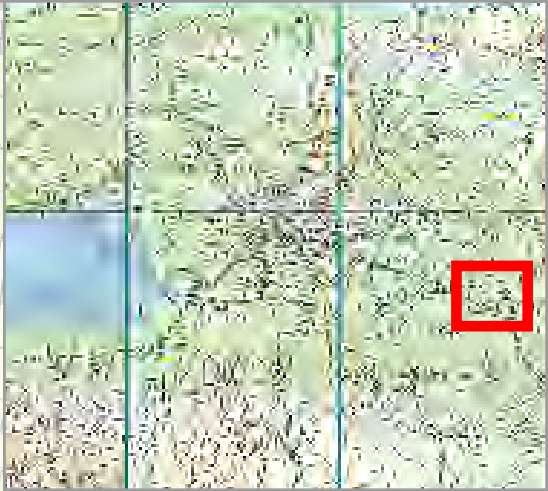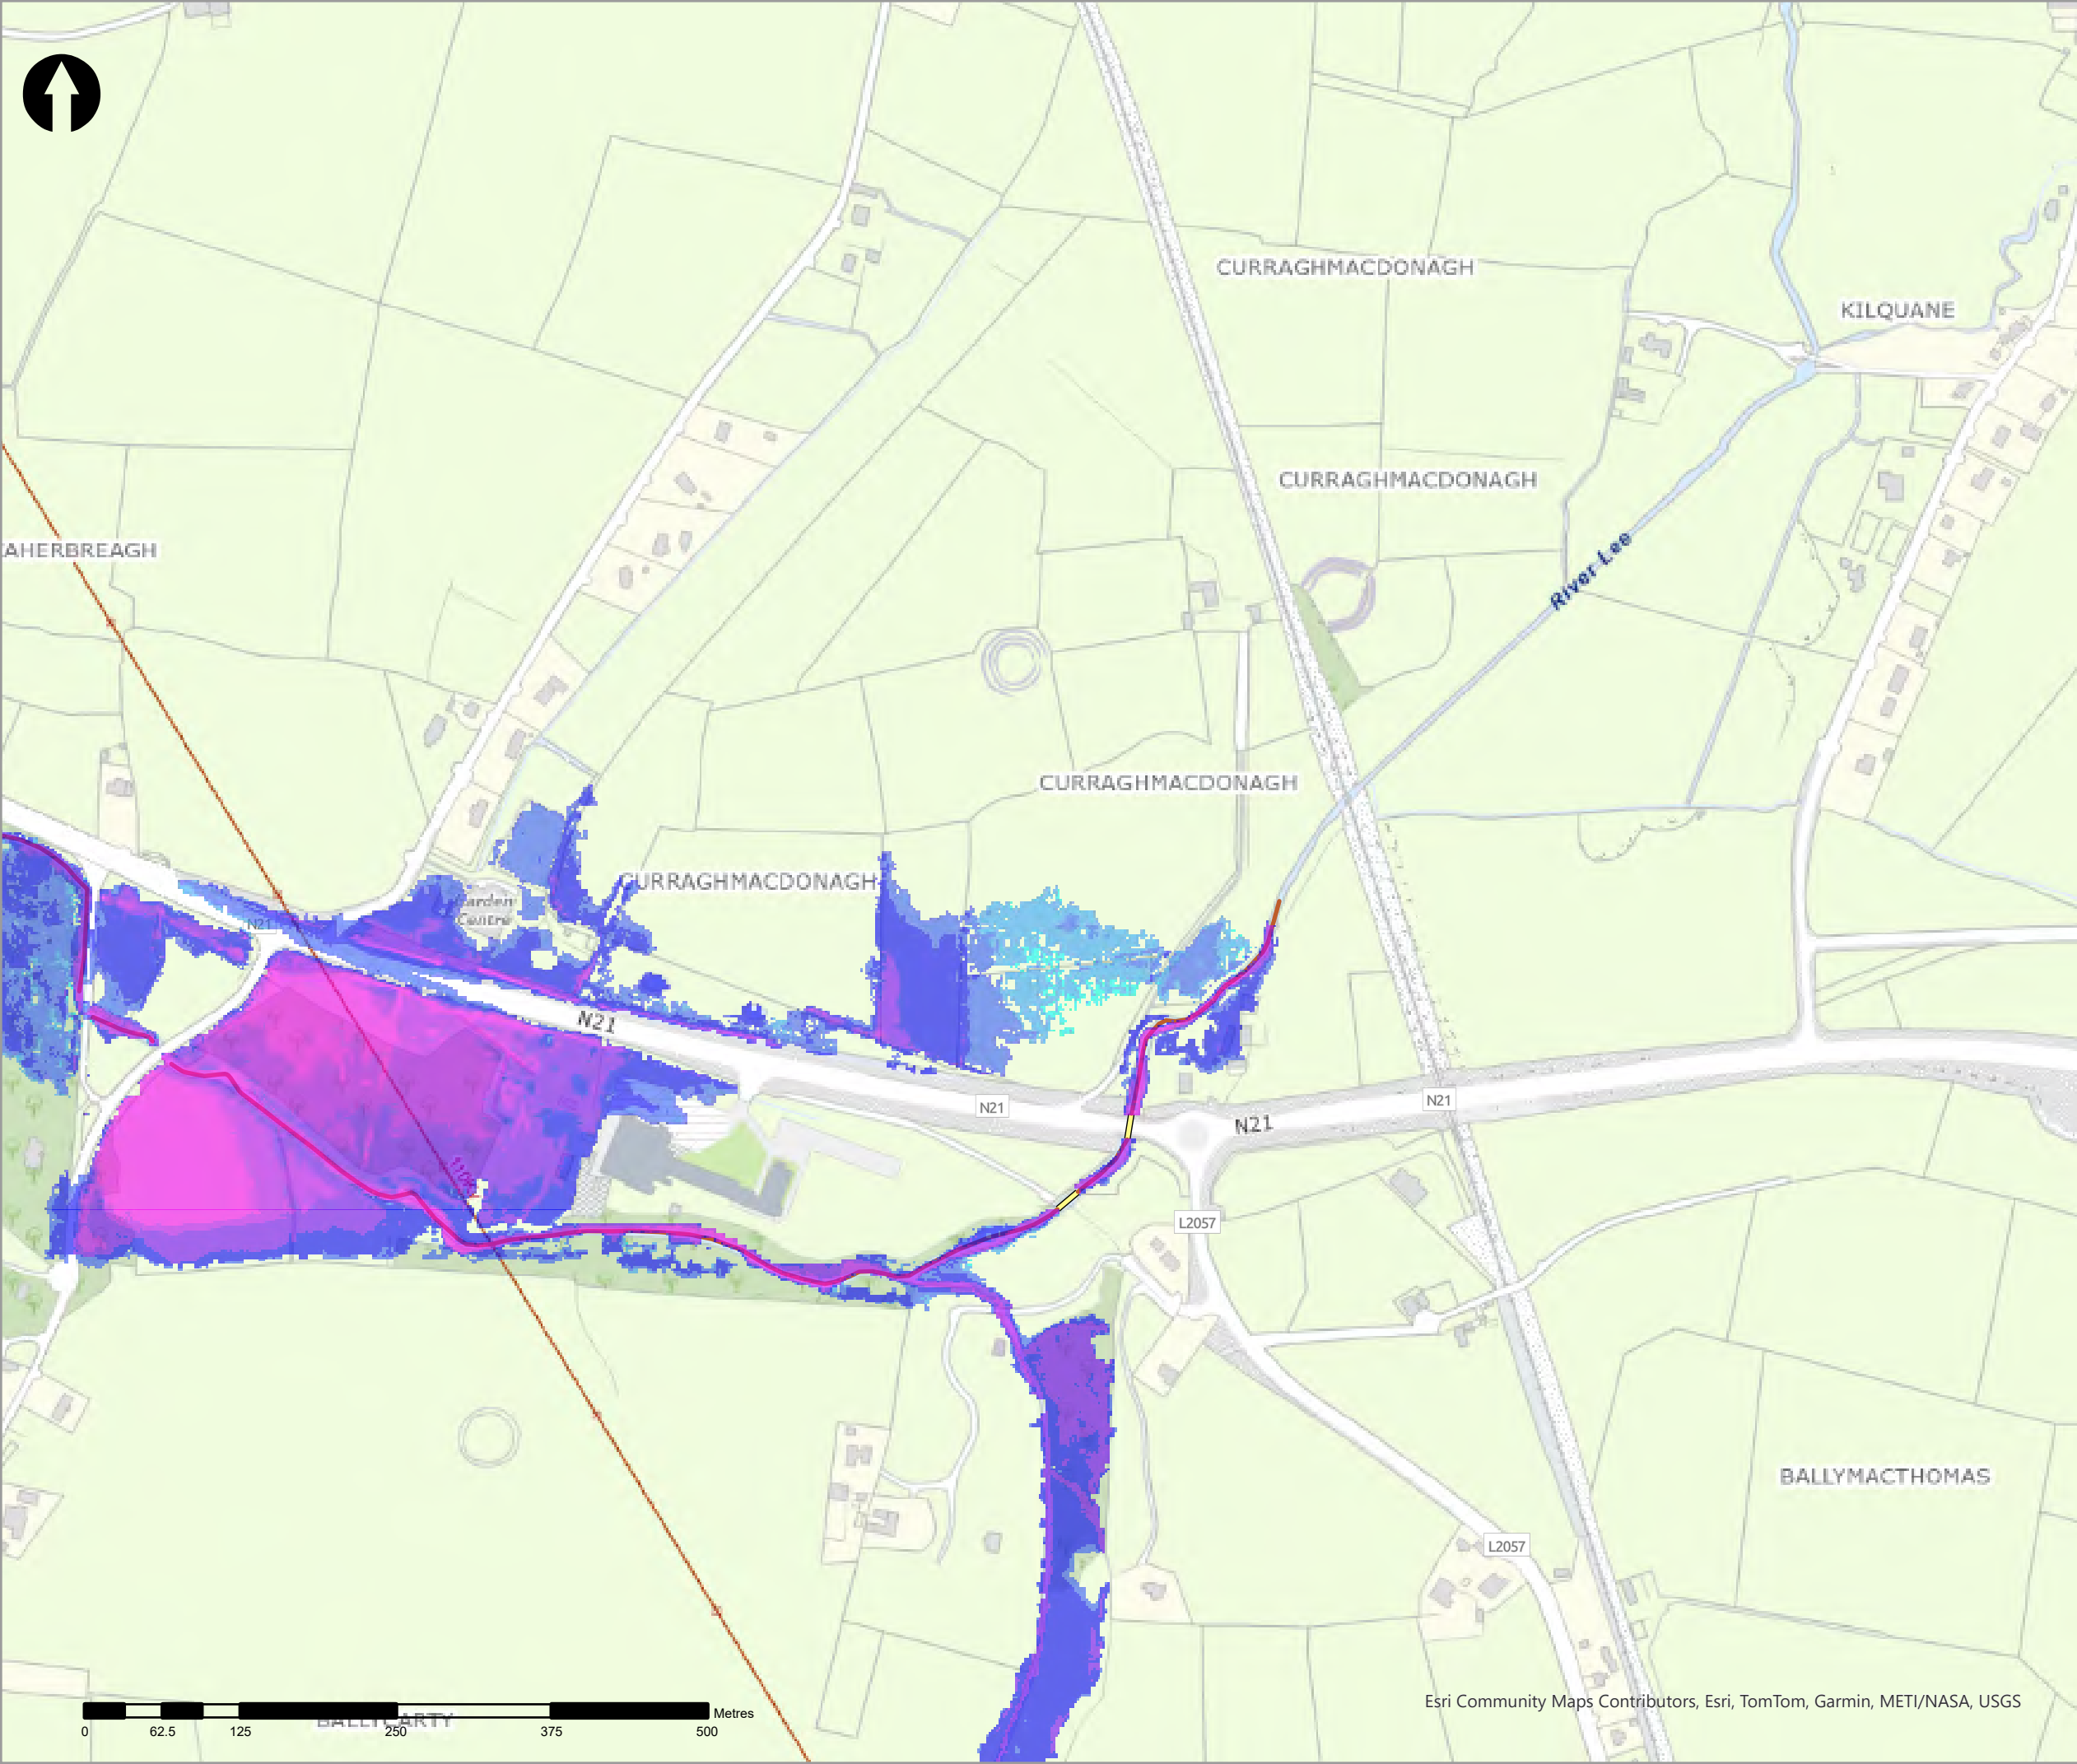

- Legend
- 1% AEP Fluvial Depth
- 0 - 0.1m
 - 0.1 - 0.25m
 - 0.25 - 0.5m
 - 0.5 - 1m
 - 1.0 - 1.5m
 - 1.5 - 2m
 - >2m
- Modelled River Centreline
- Modelled Drainage
- Embankment
- Wall

rev	ammendments	drawn	date
-----	-------------	-------	------



rps
A TETRA TECH COMPANY

Elmwood House T +44(0) 28 90 667914
74 Boucher Road F +44(0) 28 90 668286
Belfast W www.rpsgroup.com/ireland
BT12 6RZ E ireland@rpsgroup.com

CLIENT



OPW
Oifig na hOibreacha Poiblí
Office of Public Works



PROJECT

Tralee Flood Relief Scheme

TITLE


Tralee Depth Mapping
1% AEP Fluvial

Project Number	Sheet Size	Drawing Scale
MCW1082	A3	1:5,000

Drawing Number	Datum
Dep_F_C_0100_15	ITM

Drawn by	Status	Revision
RC	Final	01

Checked By	Approved By	Date
AS	AS	05/06/2025

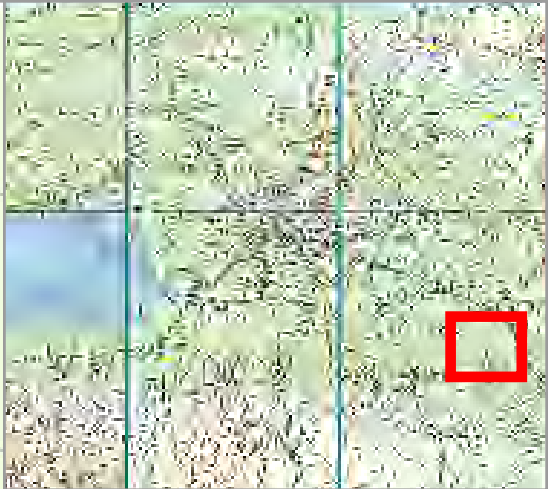

Legend

1% AEP Fluvial Depth

- 0 - 0.1m
- 0.1 - 0.25m
- 0.25 - 0.5m
- 0.5 - 1m
- 1.0 - 1.5m
- 1.5 - 2m
- >2m

Modelled River Centreline

Modelled Drainage

Embankment

Wall

rev	ammendments	drawn	date
-----	-------------	-------	------



Elmwood House T +44(0) 28 90 667914
74 Boucher Road F +44(0) 28 90 668286
Belfast W www.rpsgroup.com/ireland
BT12 6RZ E ireland@rpsgroup.com

CLIENT



PROJECT

Tralee Flood Relief Scheme

TITLE

Tralee Depth Mapping
1% AEP Fluvial



Project Number	Sheet Size	Drawing Scale
MCW1082	A3	1:5,000

Drawing Number	Datum
Dep_F_C_0100_16	ITM

Drawn by	Status	Revision
RC	Final	01

Checked By	Approved By	Date
AS	AS	05/06/2025

Esri Community Maps Contributors, Esri, TomTom, Garmin, METI/NASA, USGS

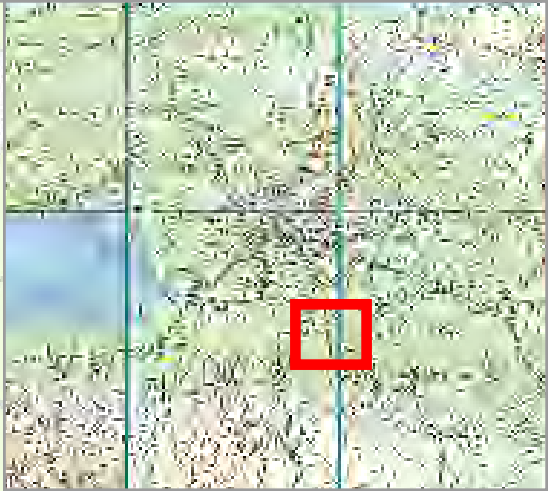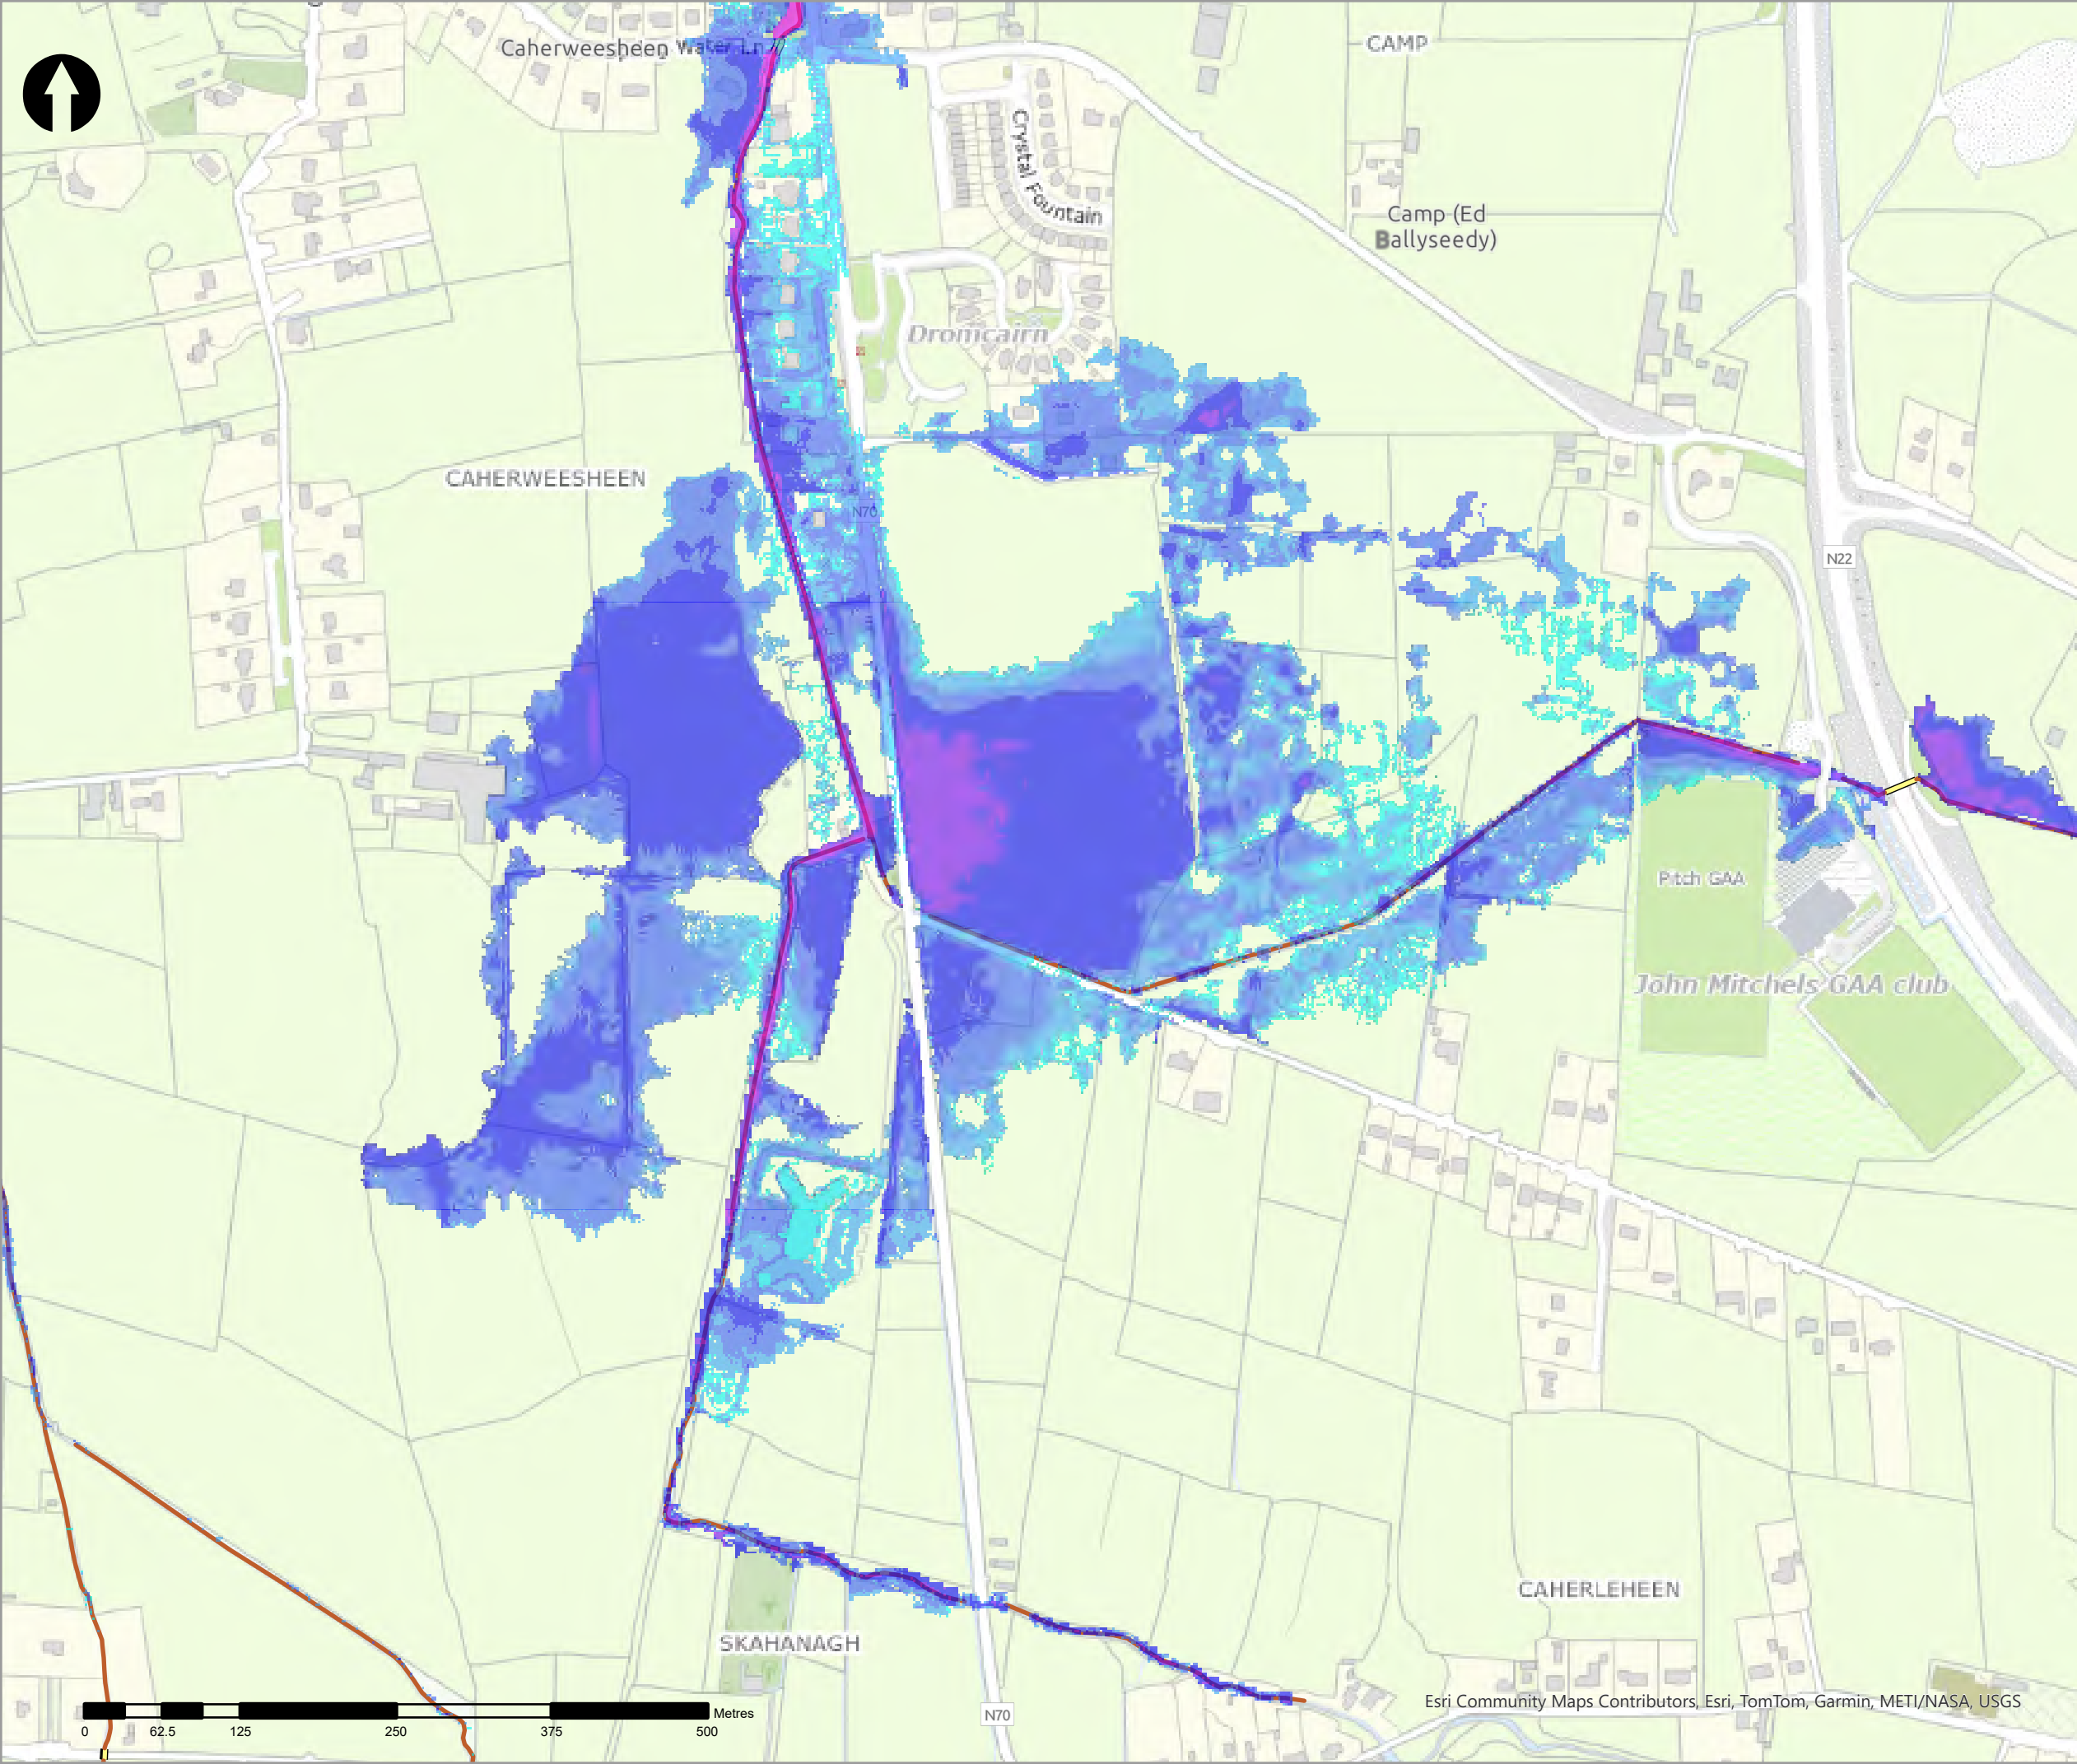

- Legend
- 1% AEP Fluvial Depth
- 0 - 0.1m
 - 0.1 - 0.25m
 - 0.25 - 0.5m
 - 0.5 - 1m
 - 1.0 - 1.5m
 - 1.5 - 2m
 - >2m
- Modelled River Centreline
- Modelled Drainage
- Embankment
- Wall

rev	ammdments	drawn	date
-----	-----------	-------	------



Elmwood House T +44(0) 28 90 667914
74 Boucher Road F +44(0) 28 90 668286
Belfast W www.rpsgroup.com/ireland
BT12 6RZ E ireland@rpsgroup.com

CLIENT



OPW

Óifig na n-Obair Poiblí
Office of Public Works



PROJECT

Tralee Flood Relief Scheme

TITLE


Tralee Depth Mapping
1% AEP Fluvial

Project Number	Sheet Size	Drawing Scale
MCW1082	A3	1:5,000



Drawing Number	Datum
Dep_F_C_0100_17	ITM

Drawn by	Status	Revision
RC	Final	01

Checked By	Approved By	Date
AS	AS	05/06/2025

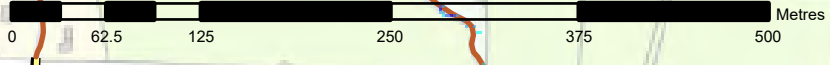

Esri Community Maps Contributors, Esri, TomTom, Garmin, METI/NASA, USGS

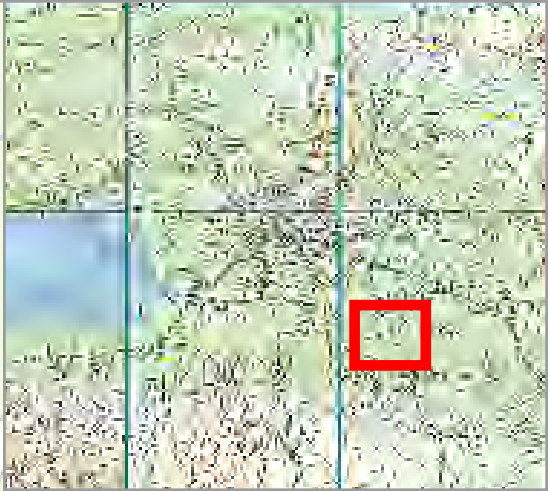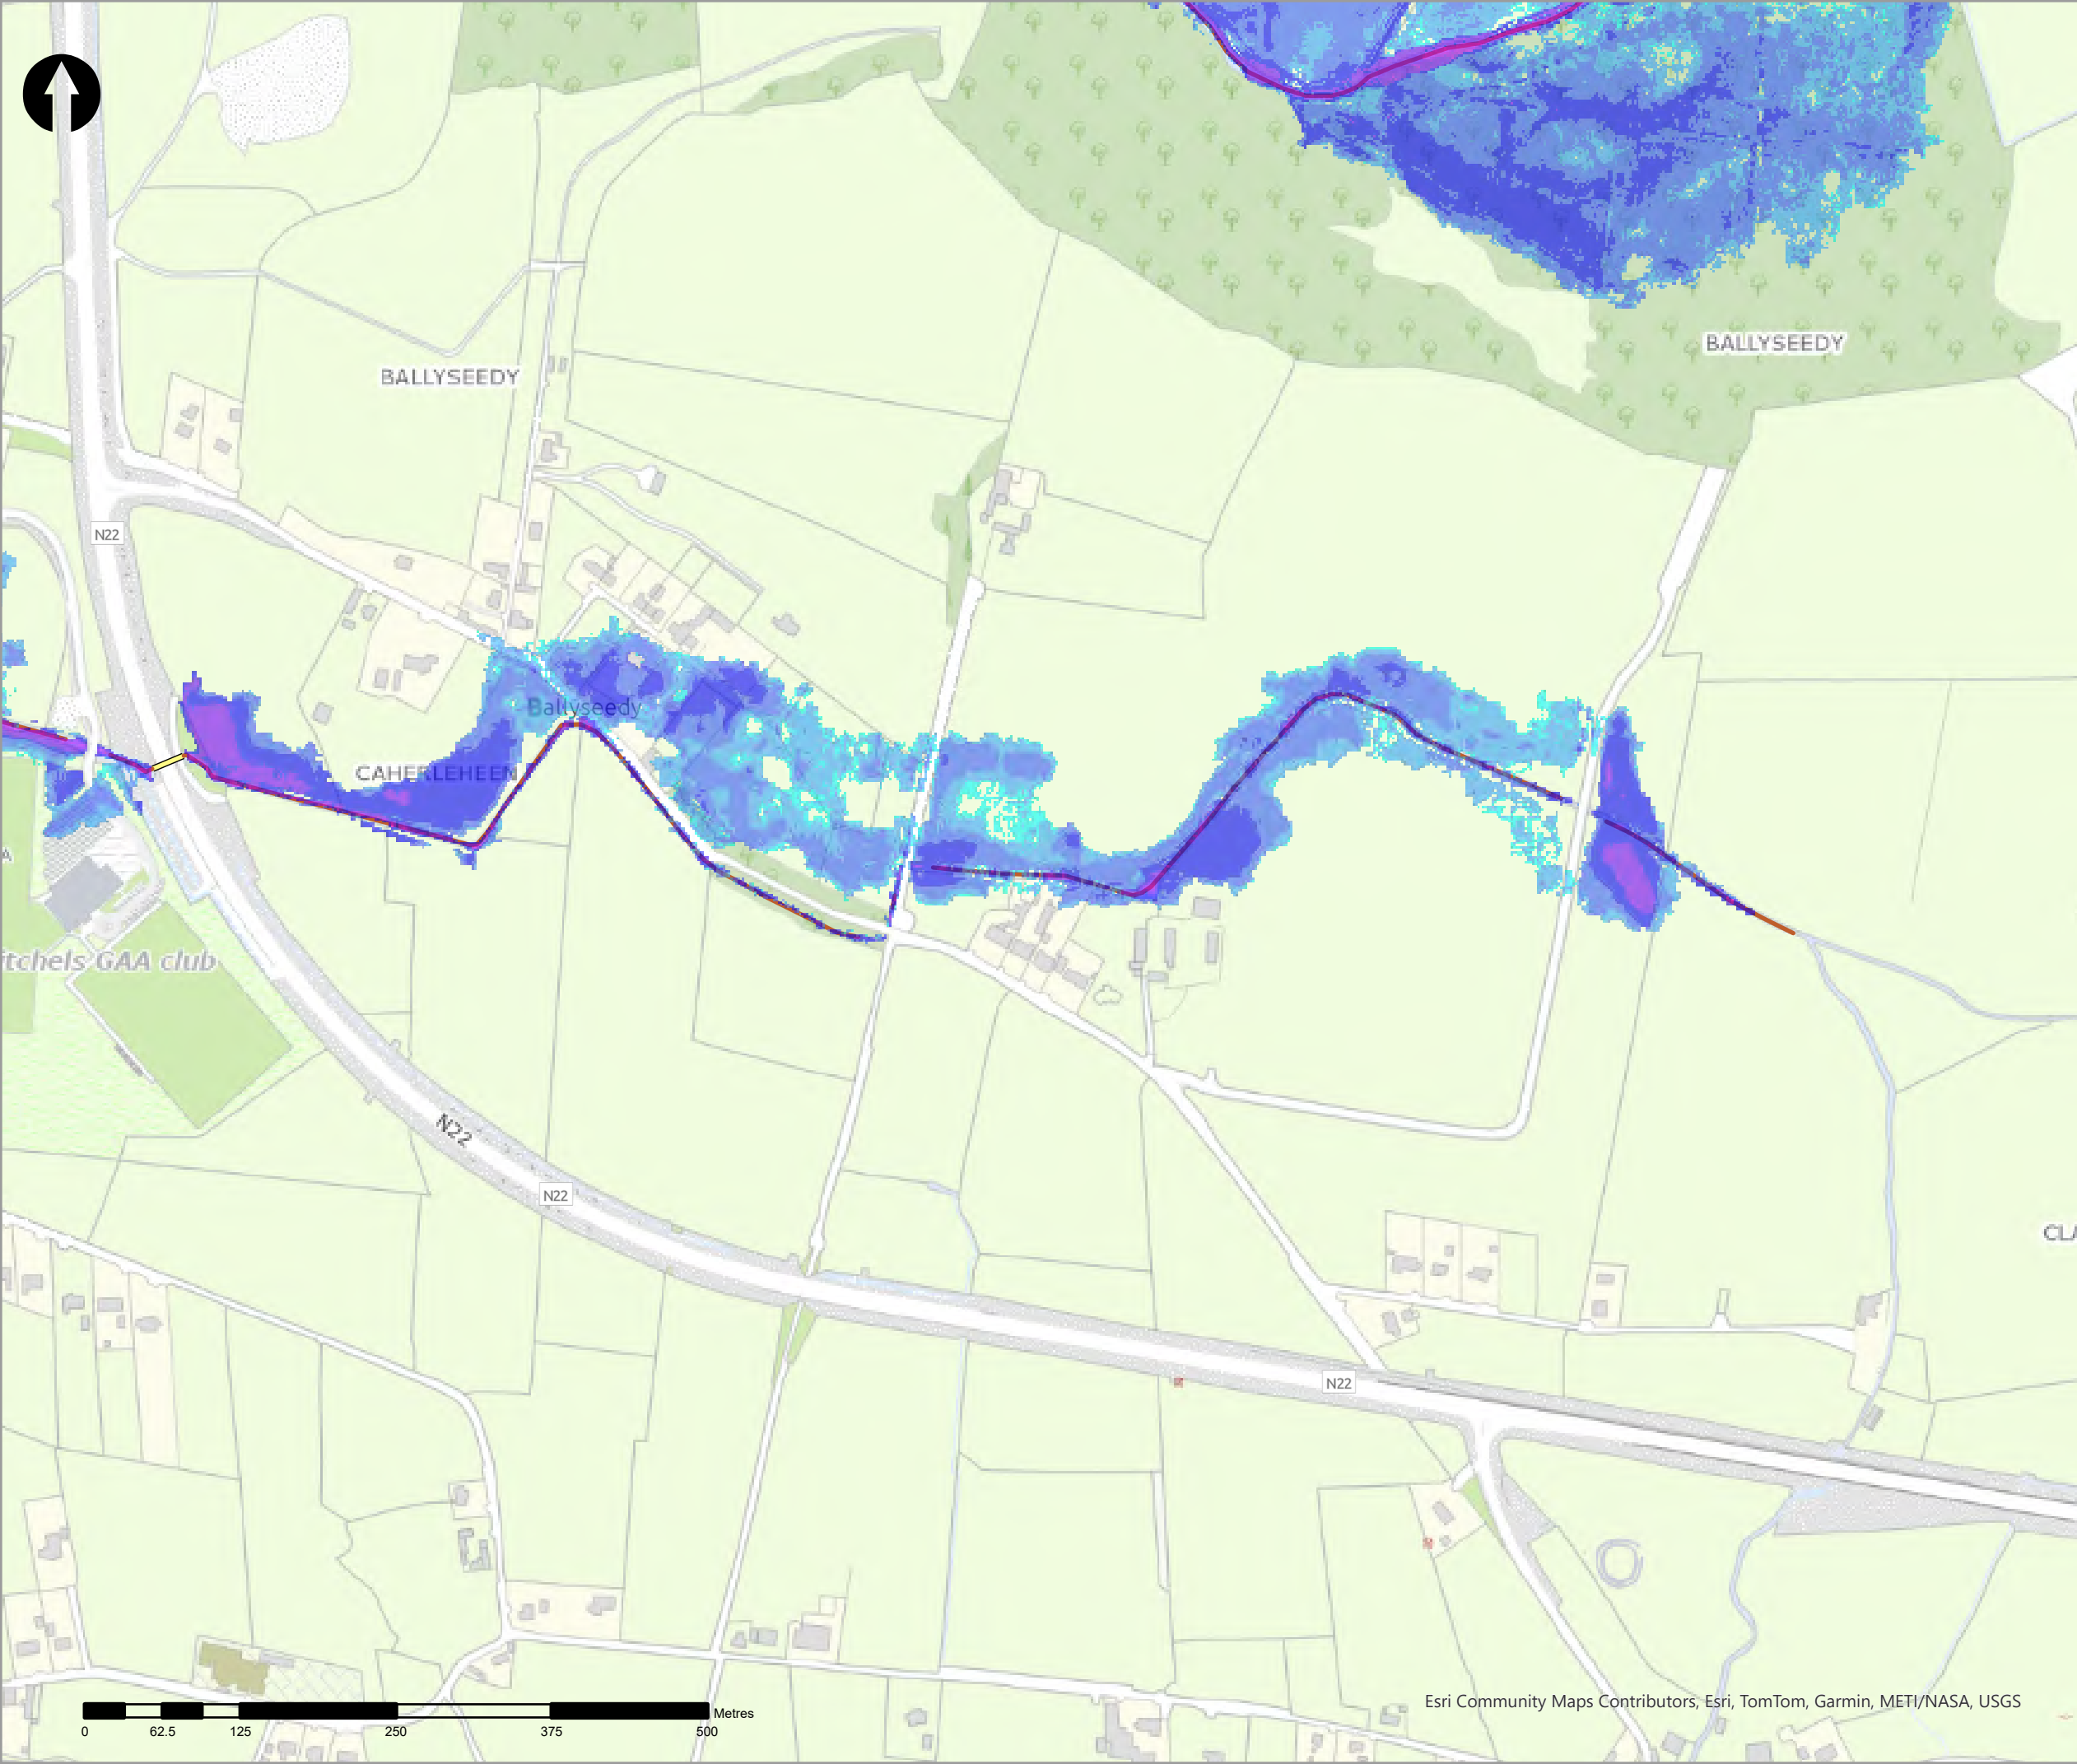

- Legend
- 1% AEP Fluvial Depth
- 0 - 0.1m
 - 0.1 - 0.25m
 - 0.25 - 0.5m
 - 0.5 - 1m
 - 1.0 - 1.5m
 - 1.5 - 2m
 - >2m
- Modelled River Centreline
- Modelled Drainage
- Embankment
- Wall

rev	ammendments	drawn	date
-----	-------------	-------	------



Elmwood House T +44(0) 28 90 667914
74 Boucher Road F +44(0) 28 90 668286
Belfast W www.rpsgroup.com/ireland
BT12 6RZ E ireland@rpsgroup.com

CLIENT



OPW

Óifig na n-Obannacha Poiblí
Office of Public Works



PROJECT

Tralee Flood Relief Scheme

TITLE


Tralee Depth Mapping
1% AEP Fluvial

Project Number	Sheet Size	Drawing Scale
MCW1082	A3	1:5,000



Drawing Number	Datum
Dep_F_C_0100_18	ITM

Drawn by	Status	Revision
RC	Final	01

Checked By	Approved By	Date
AS	AS	05/06/2025

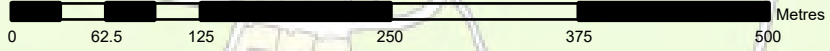

Esri Community Maps Contributors, Esri, TomTom, Garmin, METI/NASA, USGS

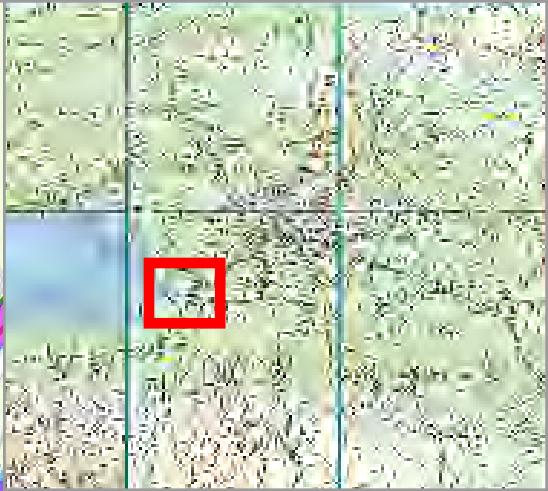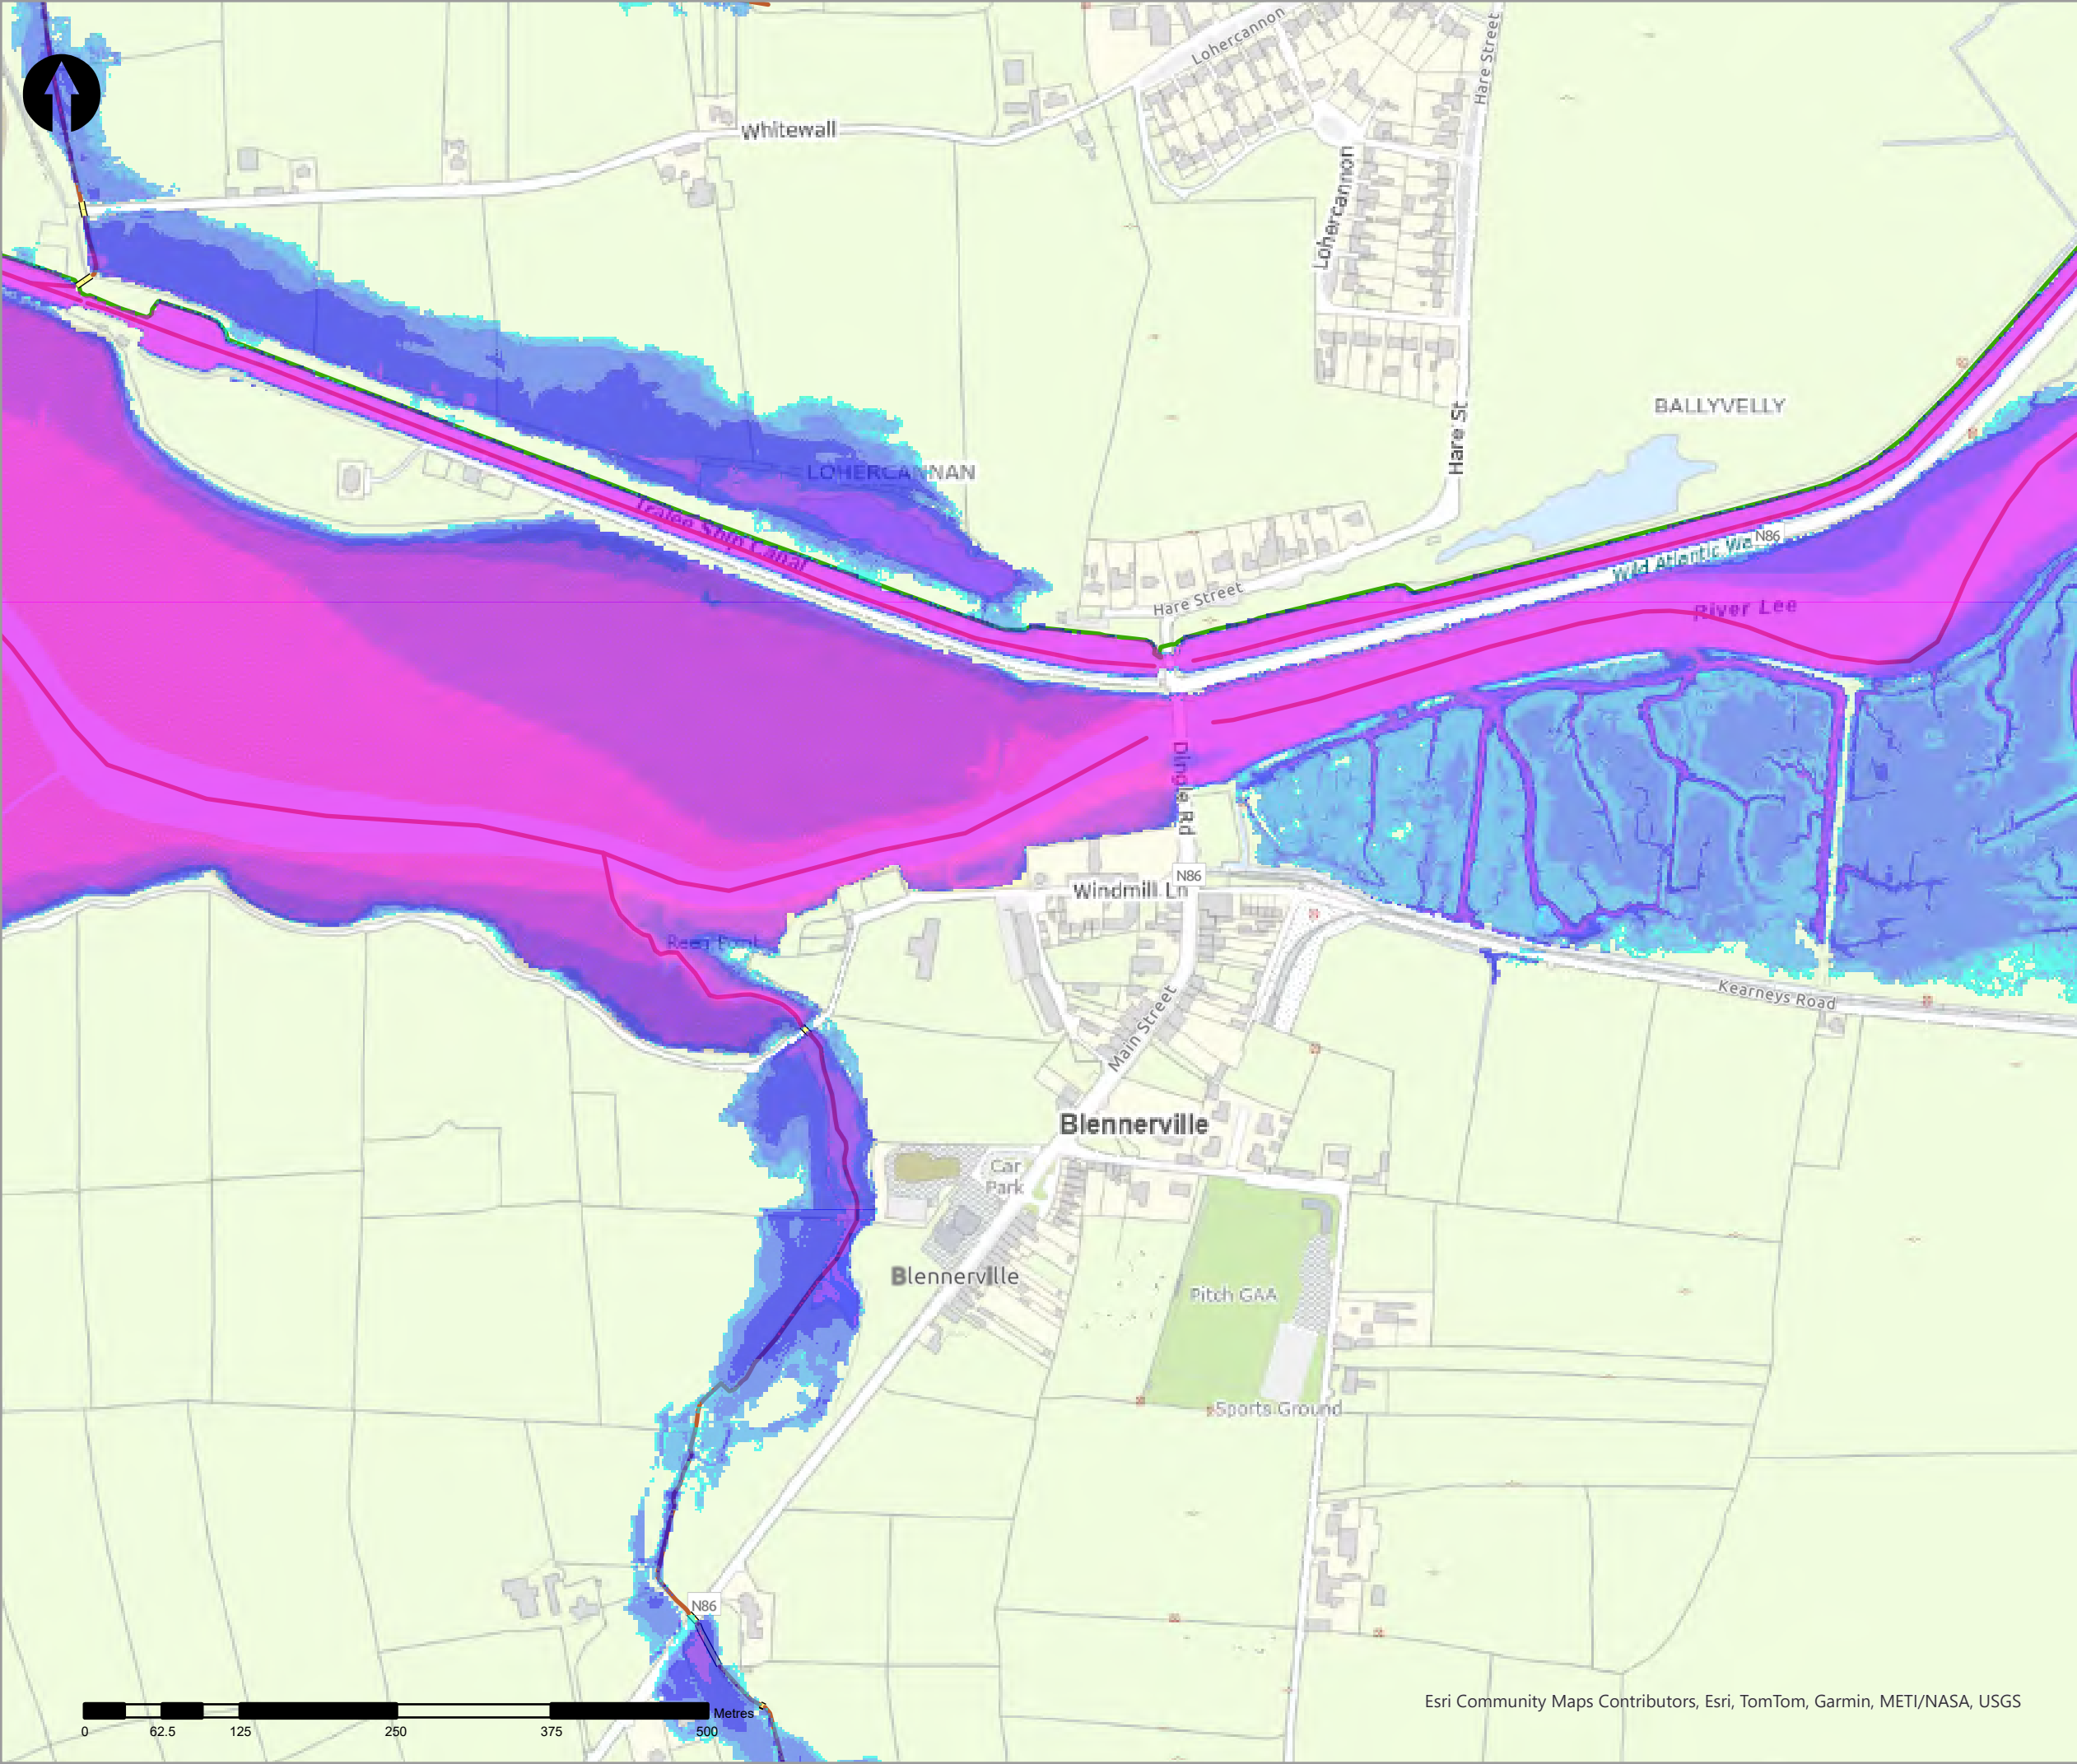

- Legend
- 1% AEP Fluvial Depth
- 0 - 0.1m
 - 0.1 - 0.25m
 - 0.25 - 0.5m
 - 0.5 - 1m
 - 1.0 - 1.5m
 - 1.5 - 2m
 - >2m
- Modelled River Centreline
- Modelled Drainage
- Embankment
- Wall

rev	ammendments	drawn	date
-----	-------------	-------	------



Elmwood House T +44(0) 28 90 667914
74 Boucher Road F +44(0) 28 90 668286
Belfast W www.rpsgroup.com/ireland
BT12 6RZ E ireland@rpsgroup.com

CLIENT



OPW

Óigín na n-Obair Poiblí
Office of Public Works



PROJECT	Tralee Flood Relief Scheme
---------	----------------------------


TITLE	Tralee Depth Mapping 1% AEP Fluvial
-------	--



Project Number	Sheet Size	Drawing Scale
MCW1082	A3	1:5,000

Drawing Number	Datum
Dep_F_C_0100_19	ITM

Drawn by	Status	Revision
RC	Final	01

Checked By	Approved By	Date
AS	AS	05/06/2025

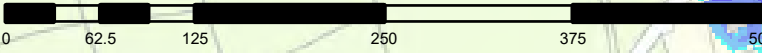

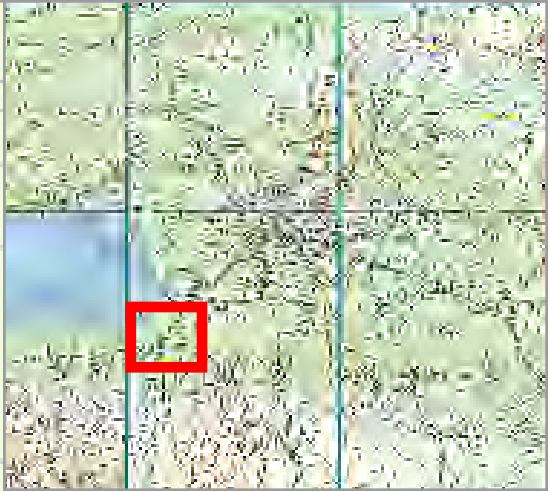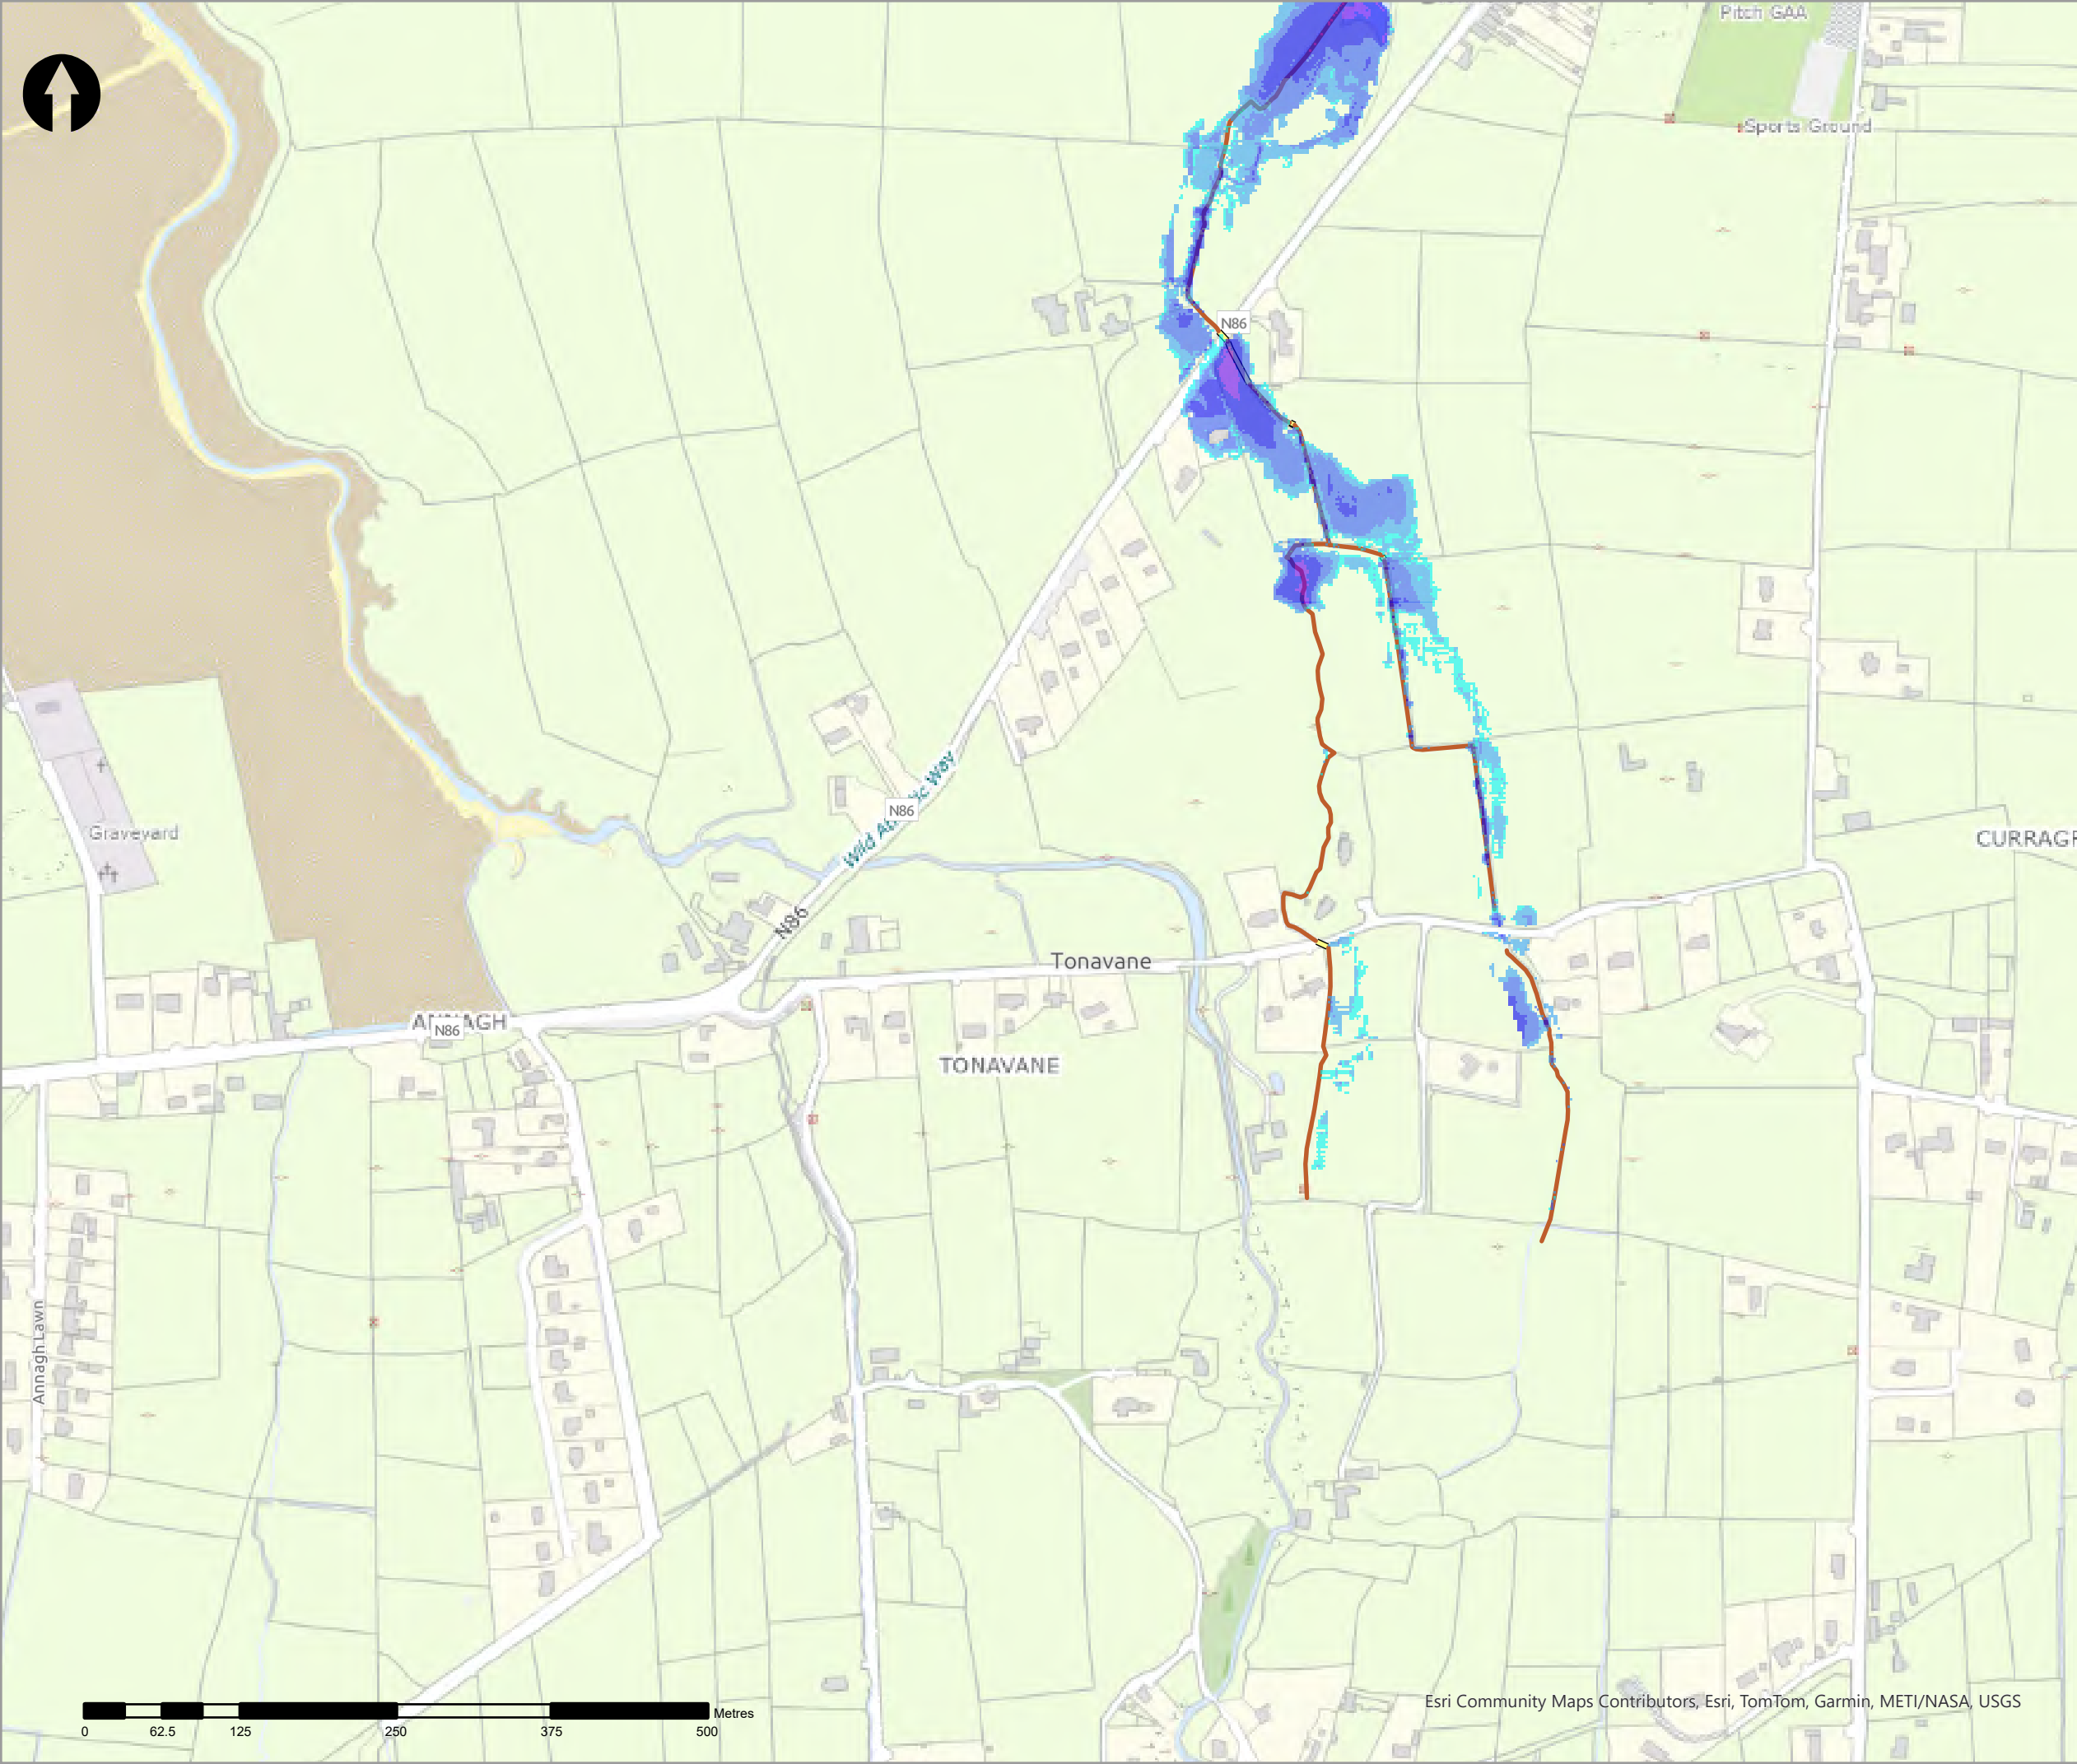

- Legend
- 1% AEP Fluvial Depth
- 0 - 0.1m
 - 0.1 - 0.25m
 - 0.25 - 0.5m
 - 0.5 - 1m
 - 1.0 - 1.5m
 - 1.5 - 2m
 - >2m
- Modelled River Centreline
- Modelled Drainage
- Embankment
- Wall

rev	ammendments	drawn	date
-----	-------------	-------	------



Elmwood House T +44(0) 28 90 667914
74 Boucher Road F +44(0) 28 90 668286
Belfast W www.rpsgroup.com/ireland
BT12 6RZ E ireland@rpsgroup.com

CLIENT



OPW

Óigín na nEobánacha Poiblí
Office of Public Works



PROJECT

Tralee Flood Relief Scheme

TITLE


Tralee Depth Mapping
1% AEP Fluvial


Project Number	Sheet Size	Drawing Scale
MCW1082	A3	1:5,000

Drawing Number	Datum
Dep_F_C_0100_20	ITM

Drawn by	Status	Revision
RC	Final	01

Checked By	Approved By	Date
AS	AS	05/06/2025

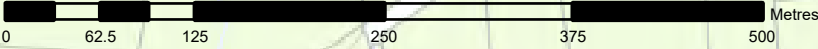

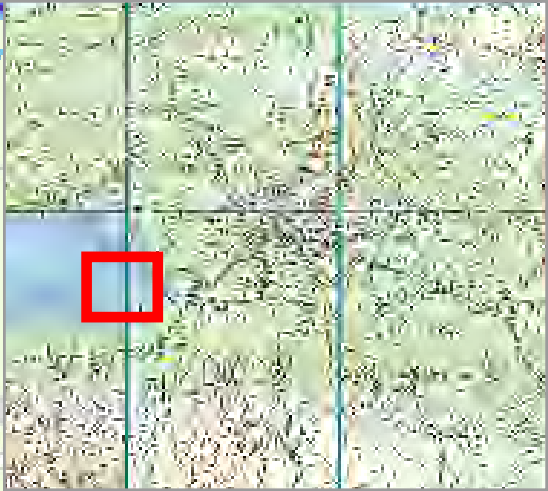

- Legend
- 1% AEP Fluvial Depth
- 0 - 0.1m
 - 0.1 - 0.25m
 - 0.25 - 0.5m
 - 0.5 - 1m
 - 1.0 - 1.5m
 - 1.5 - 2m
 - >2m
- Modelled River Centreline
- Modelled Drainage
- Embankment
- Wall

rev	ammendments	drawn	date



Elmwood House T +44(0) 28 90 667914
74 Boucher Road F +44(0) 28 90 668286
Belfast W www.rpsgroup.com/ireland
BT12 6RZ E ireland@rpsgroup.com

CLIENT



PROJECT

Tralee Flood Relief Scheme

TITLE


Tralee Depth Mapping
1% AEP Fluvial



Project Number	Sheet Size	Drawing Scale
MCW1082	A3	1:5,000

Drawing Number	Datum
Dep_F_C_0100_21	ITM

Drawn by	Status	Revision
RC	Final	01

Checked By	Approved By	Date
AS	AS	05/06/2025

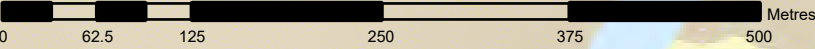

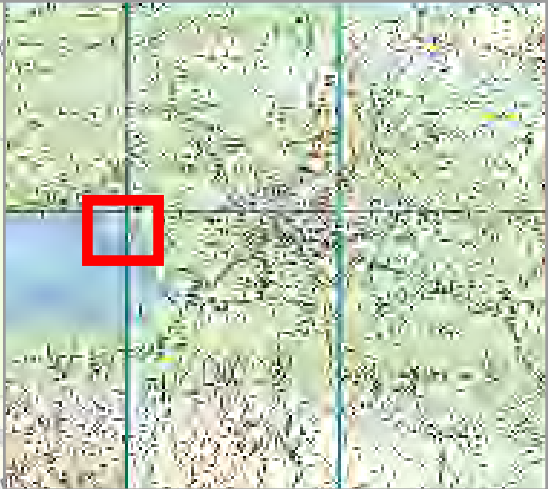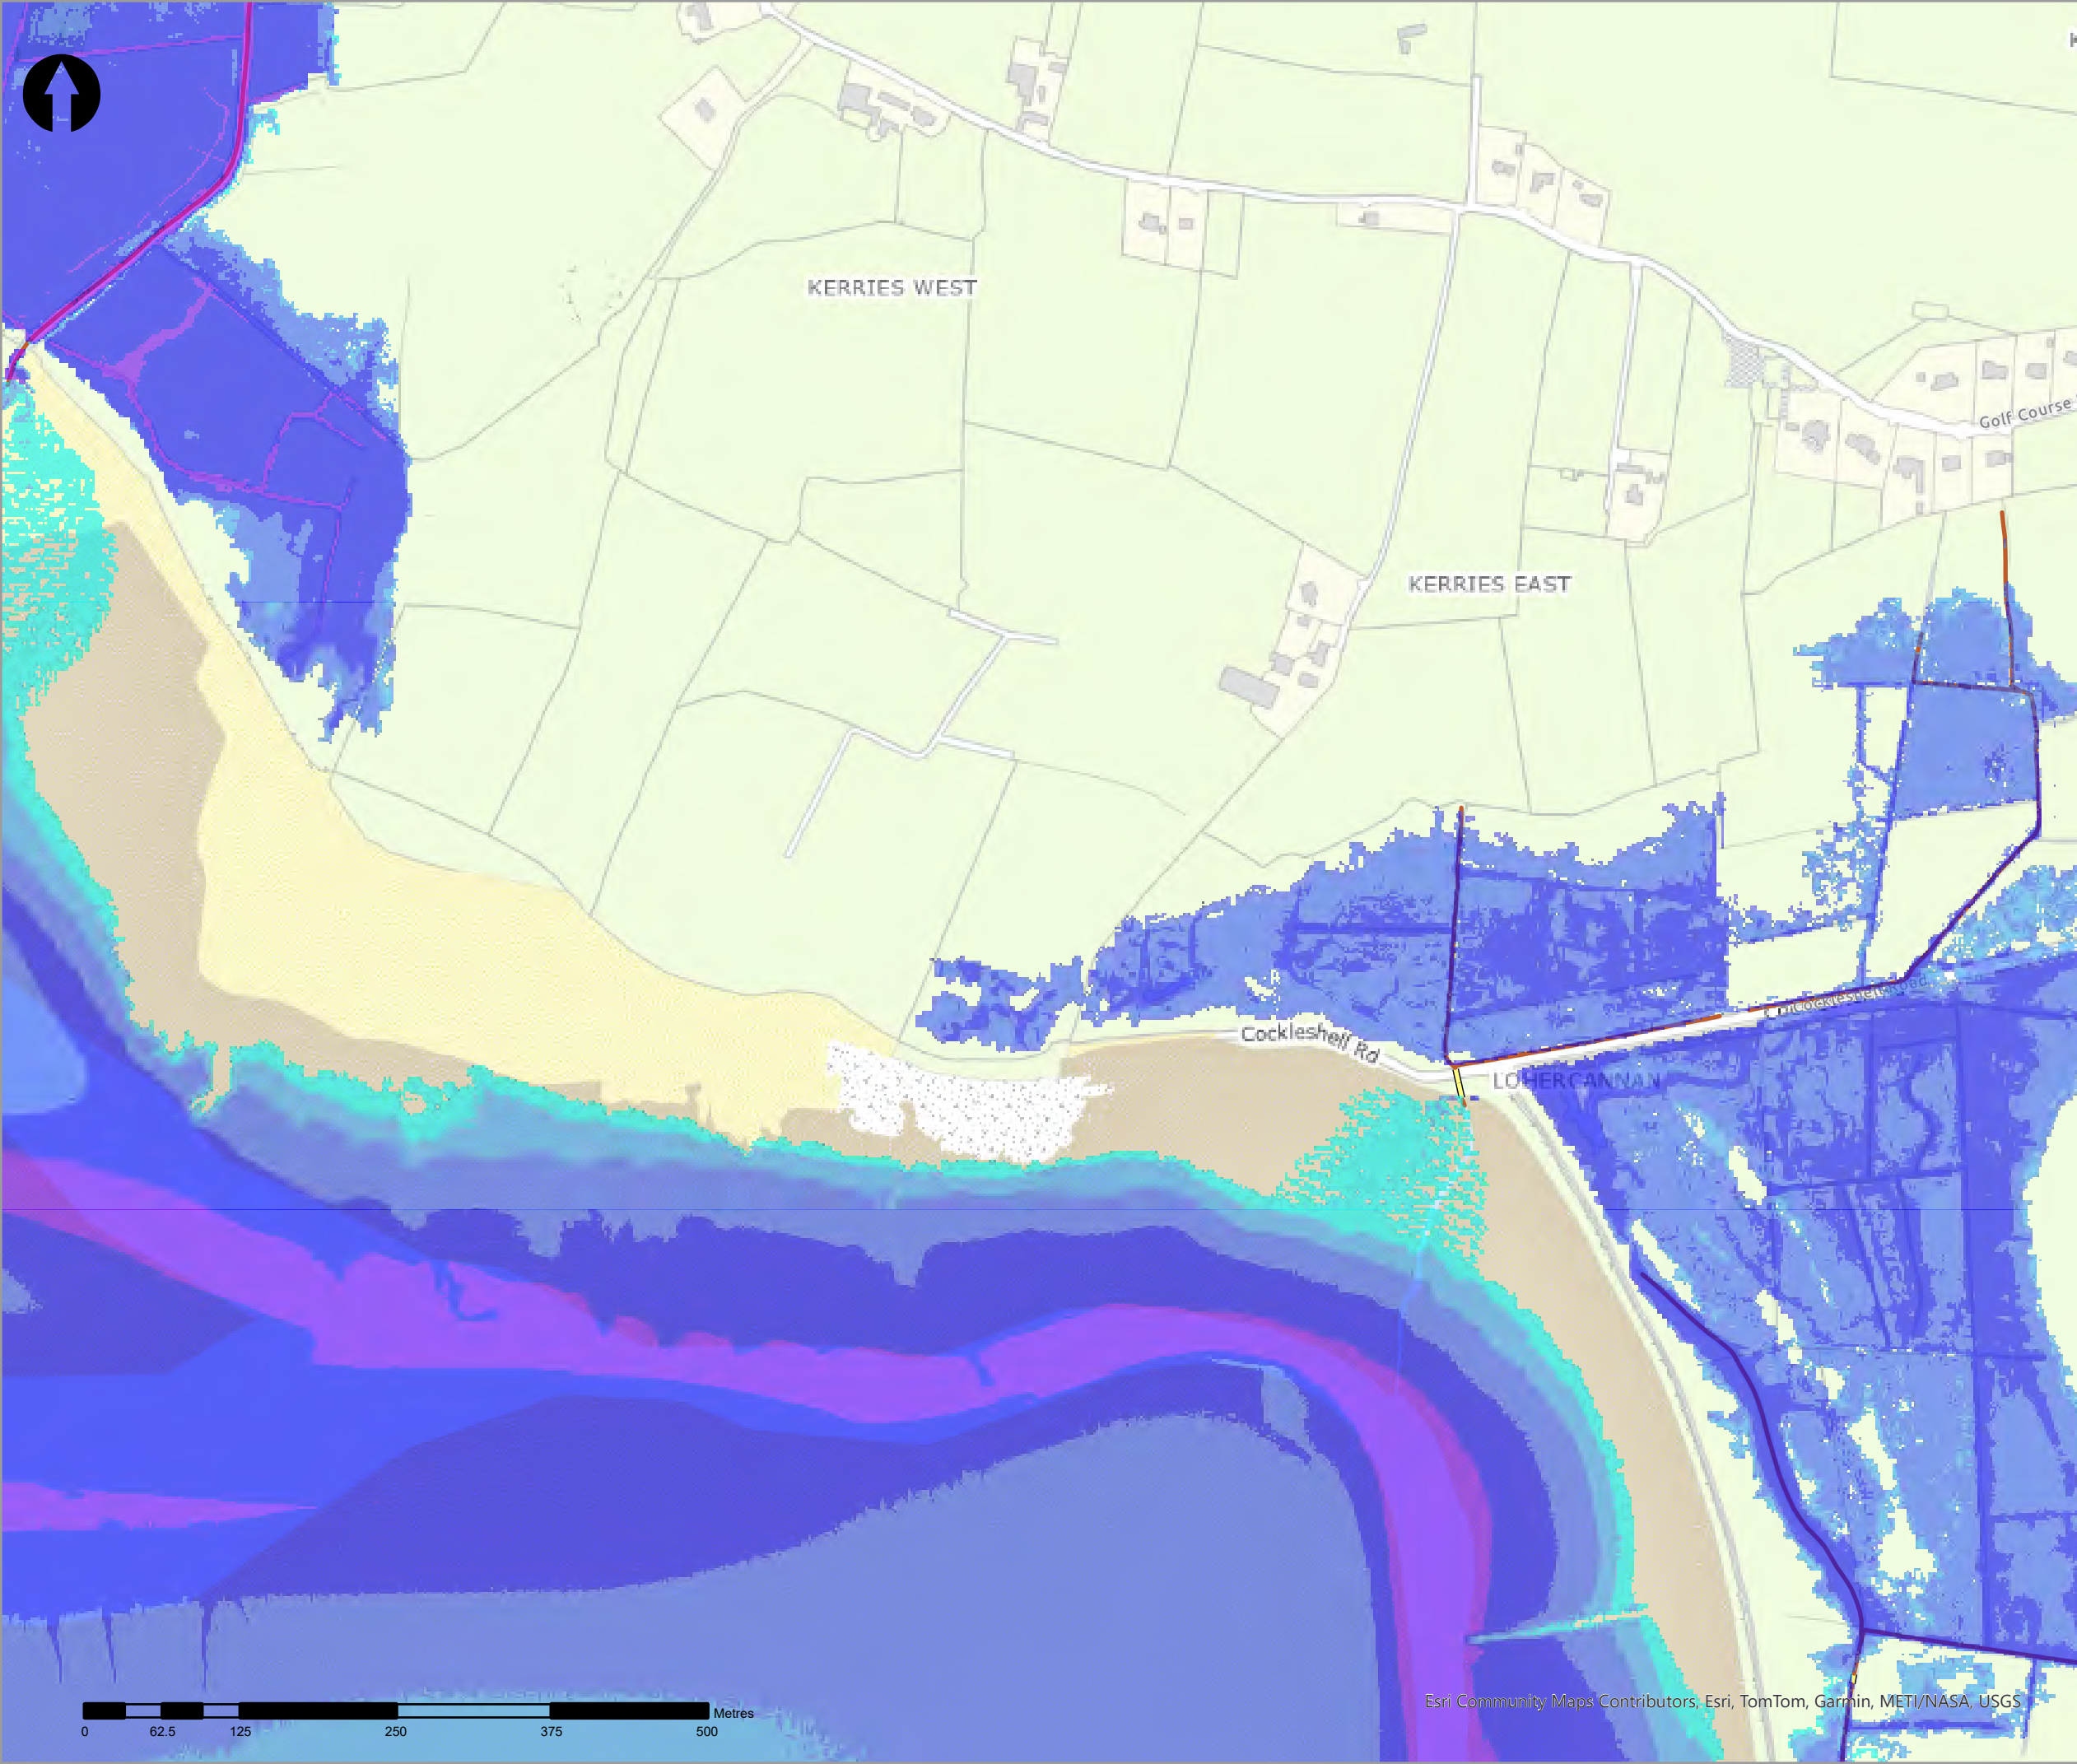

- Legend
- 1% AEP Fluvial Depth
- 0 - 0.1m
 - 0.1 - 0.25m
 - 0.25 - 0.5m
 - 0.5 - 1m
 - 1.0 - 1.5m
 - 1.5 - 2m
 - >2m
- Modelled River Centreline
- Modelled Drainage
- Embankment
- Wall

rev	ammendments	drawn	date
-----	-------------	-------	------



Elmwood House T +44(0) 28 90 667914
74 Boucher Road F +44(0) 28 90 668286
Belfast W www.rpsgroup.com/ireland
BT12 6RZ E ireland@rpsgroup.com

CLIENT




PROJECT



Tralee Flood Relief Scheme

TITLE

Tralee Depth Mapping
1% AEP Fluvial

Project Number	Sheet Size	Drawing Scale
MCW1082	A3	1:5,000
Drawing Number	Datum	
Dep_F_C_0100_22	ITM	
Drawn by	Status	Revision
RC	Final	01
Checked By	Approved By	Date
AS	AS	05/06/2025

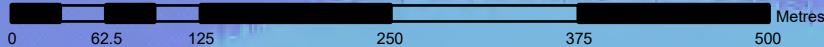

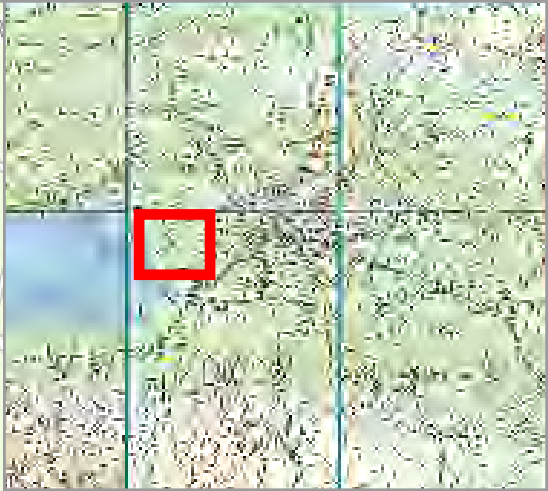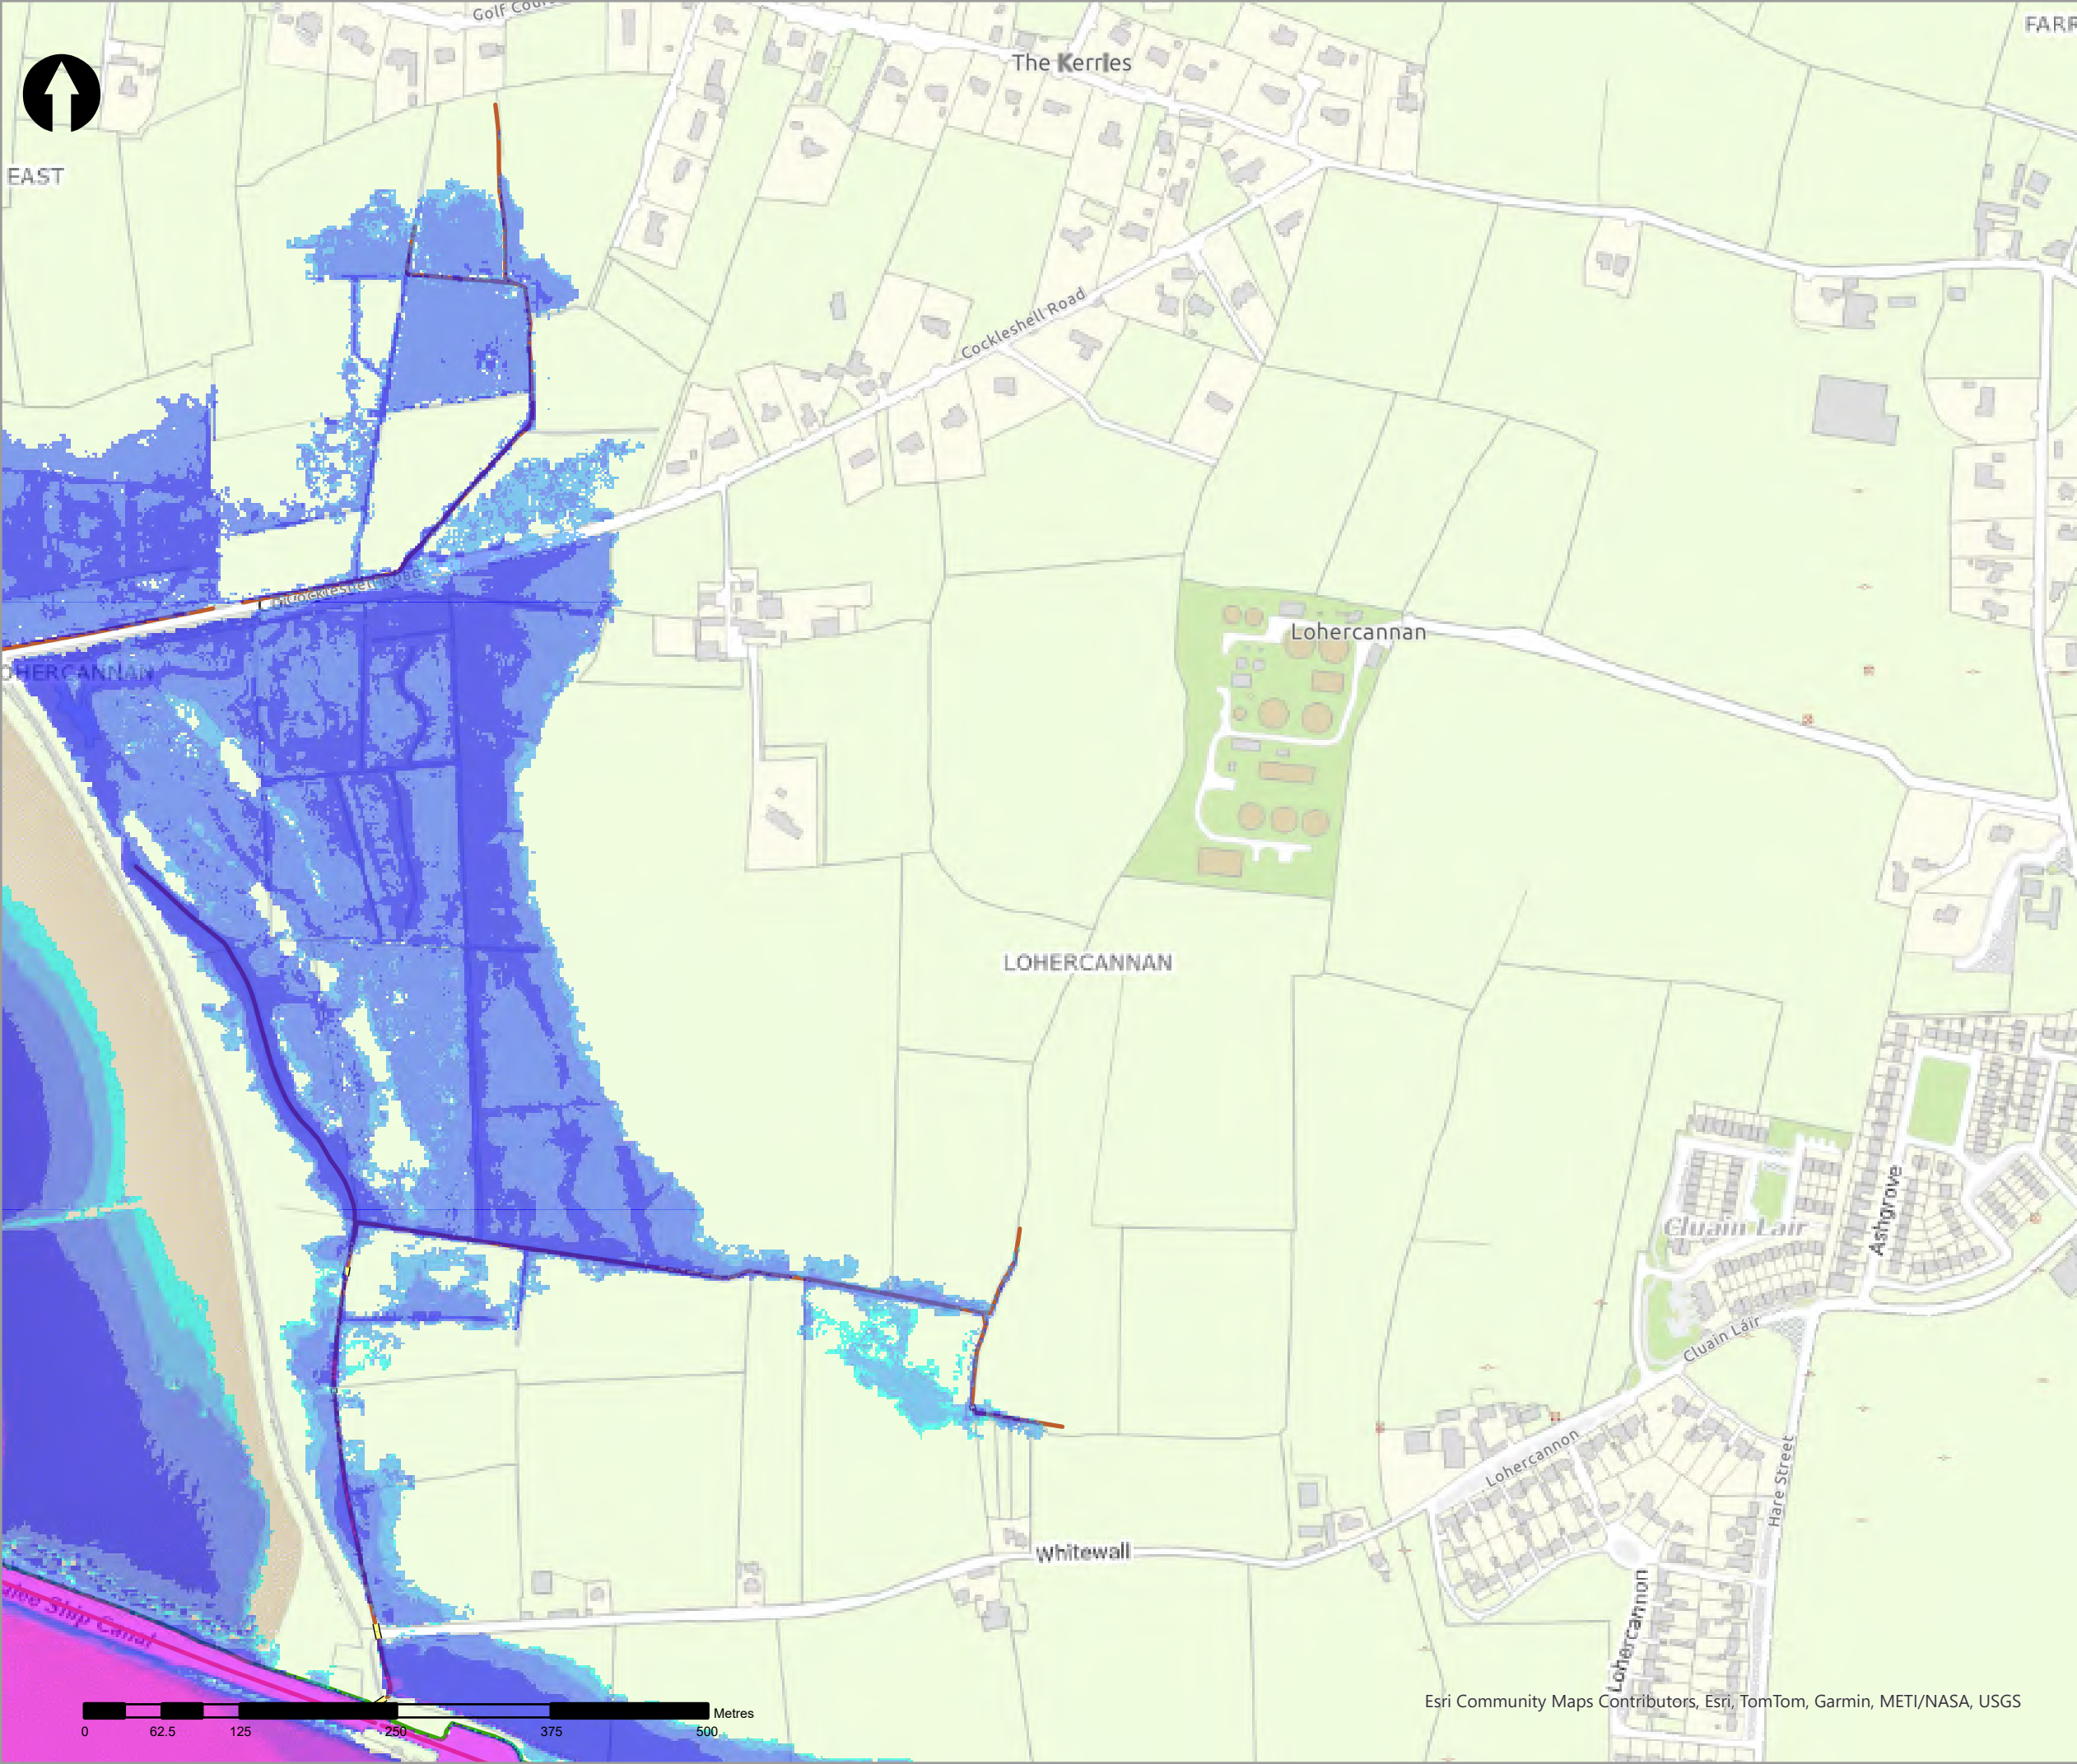

- Legend
- 1% AEP Fluvial Depth
- 0 - 0.1m
 - 0.1 - 0.25m
 - 0.25 - 0.5m
 - 0.5 - 1m
 - 1.0 - 1.5m
 - 1.5 - 2m
 - >2m
- Modelled River Centreline
- Modelled Drainage
- Embankment
- Wall

rev	ammendments	drawn	date
-----	-------------	-------	------



Elmwood House T +44(0) 28 90 667914
74 Boucher Road F +44(0) 28 90 668286
Belfast W www.rpsgroup.com/ireland
BT12 6RZ E ireland@rpsgroup.com

CLIENT



OPW

Óig na
eÓlínacha Poiblí
Office of Public Works



PROJECT	Tralee Flood Relief Scheme
---------	----------------------------



TITLE	Tralee Depth Mapping 1% AEP Fluvial
-------	--

Project Number	Sheet Size	Drawing Scale
MCW1082	A3	1:5,000

Drawing Number	Datum
Dep_F_C_0100_23	ITM

Drawn by	Status	Revision
RC	Final	01

Checked By	Approved By	Date
AS	AS	05/06/2025

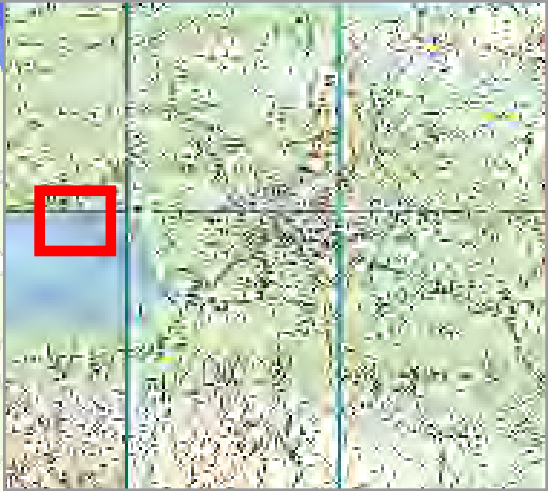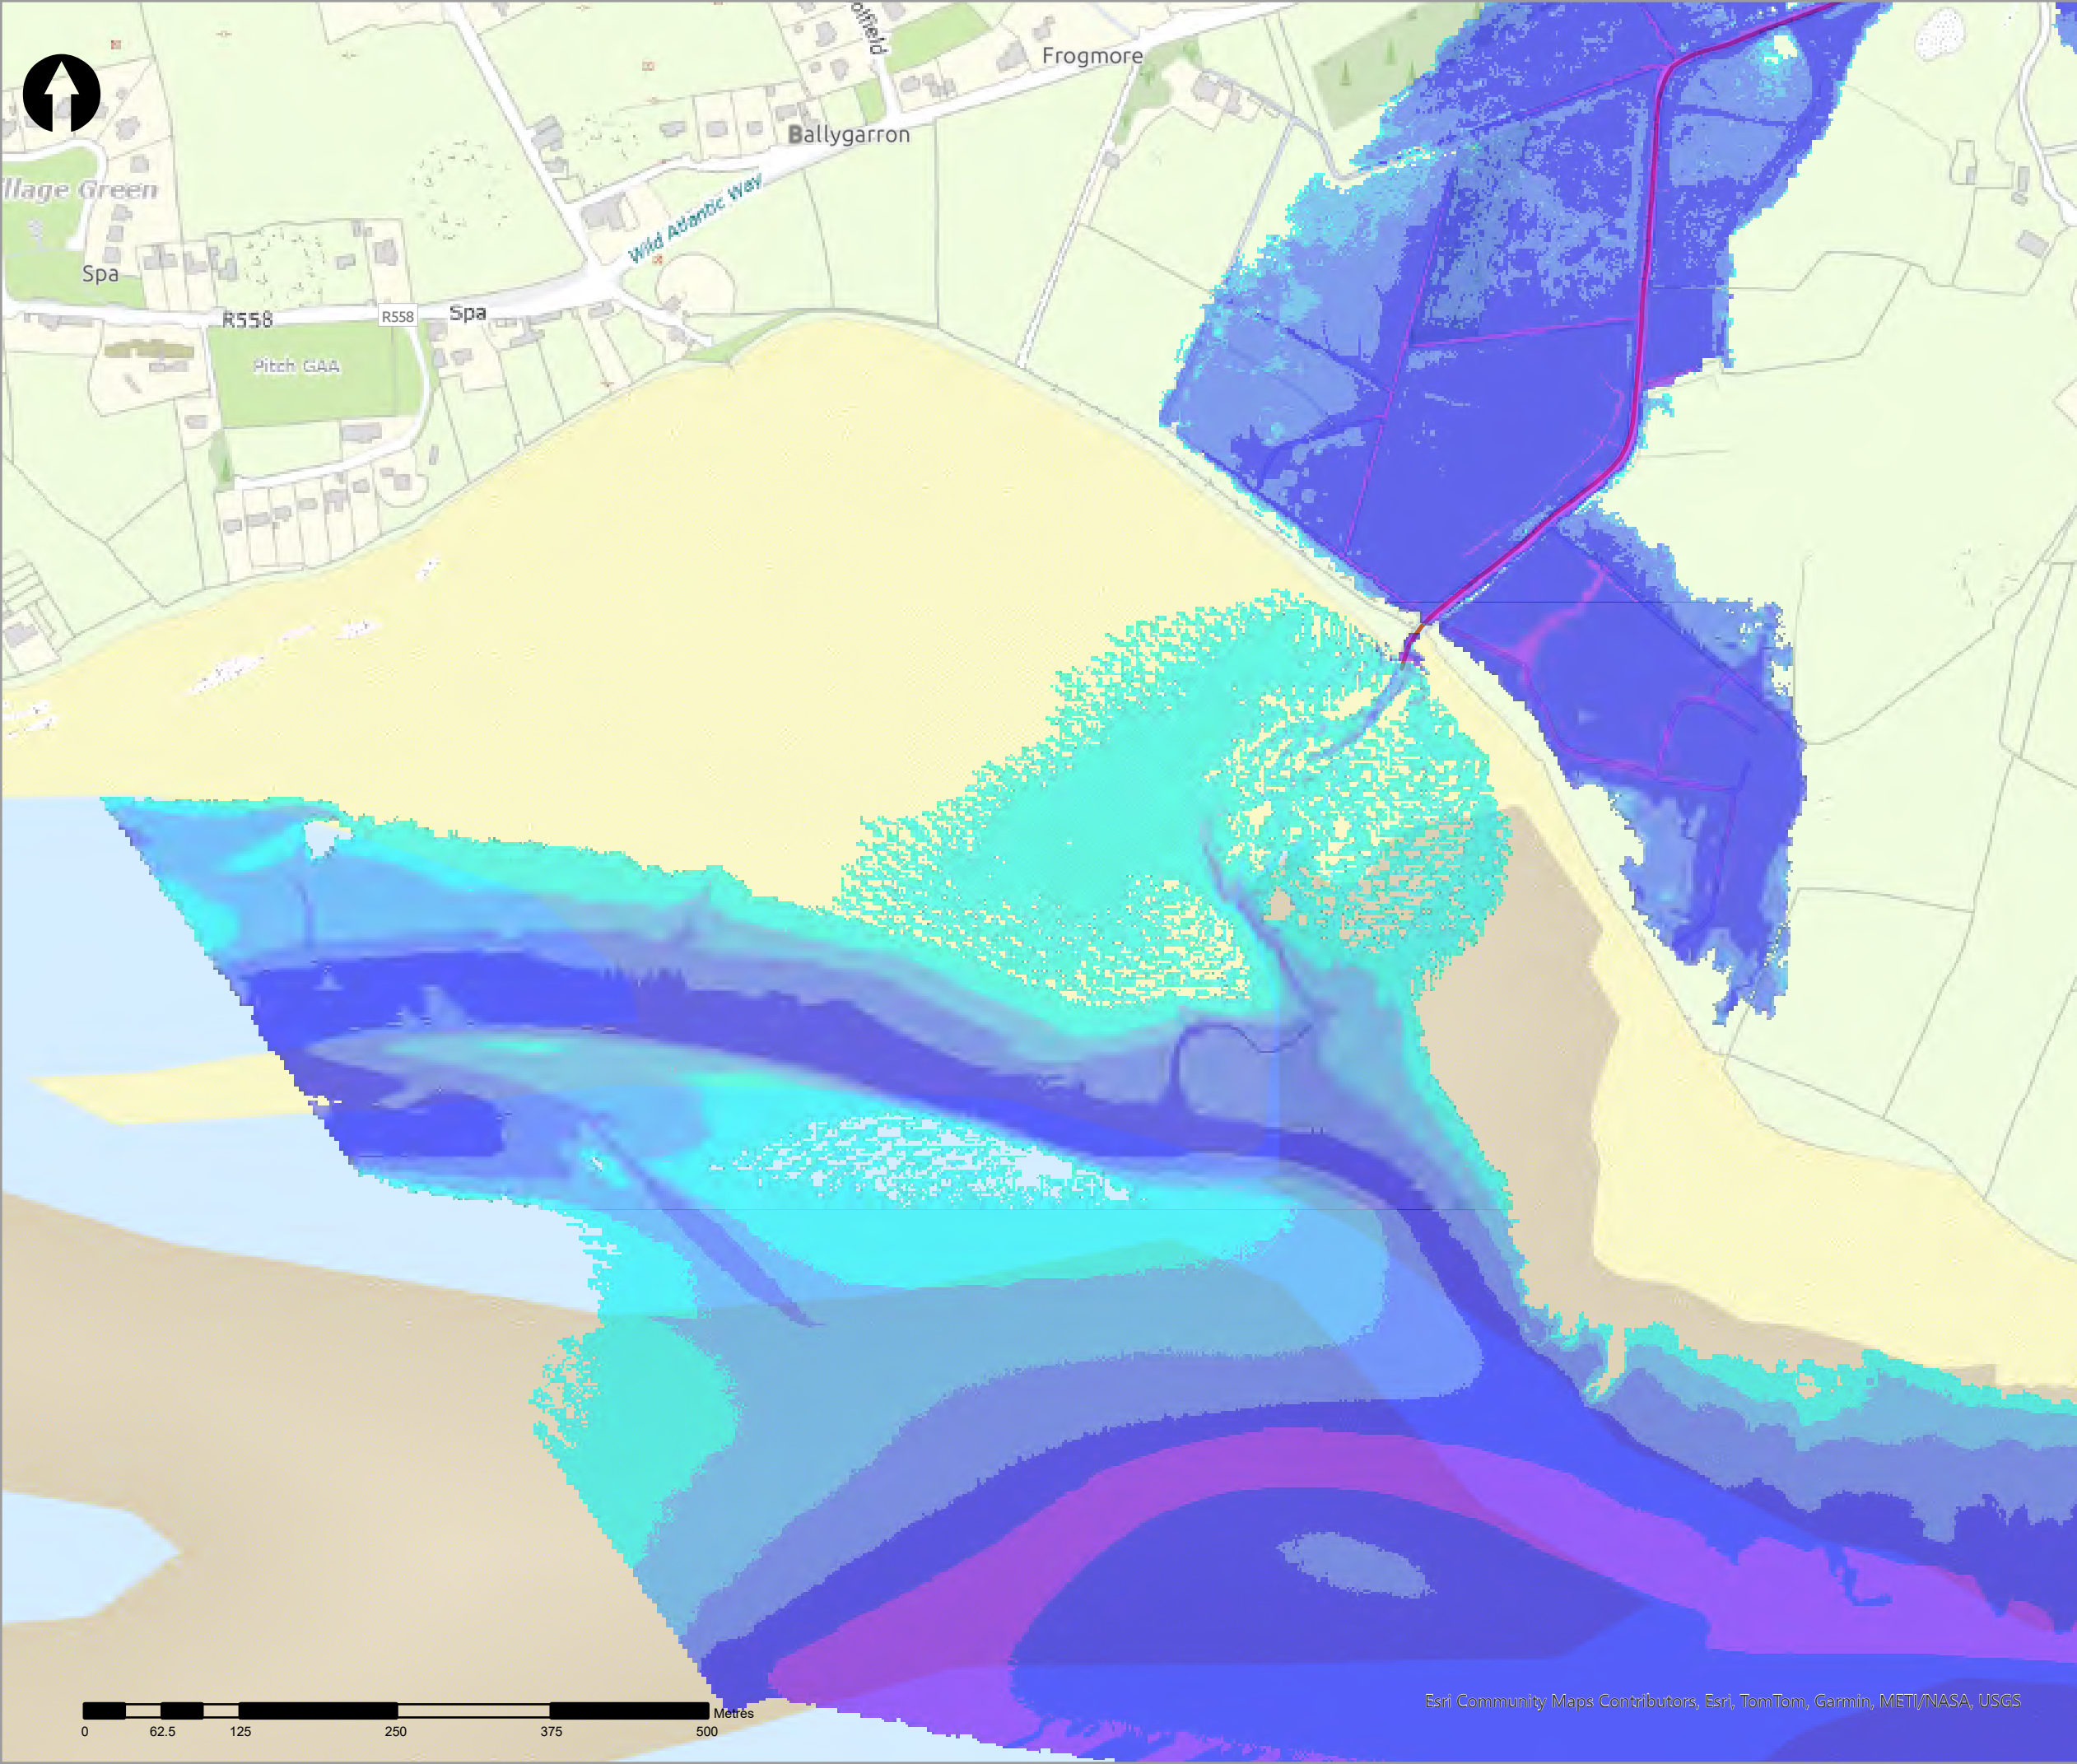

- Legend
- 1% AEP Fluvial Depth
- 0 - 0.1m
 - 0.1 - 0.25m
 - 0.25 - 0.5m
 - 0.5 - 1m
 - 1.0 - 1.5m
 - 1.5 - 2m
 - >2m
- Modelled River Centreline
- Modelled Drainage
- Embankment
- Wall

rev	ammendments	drawn	date
-----	-------------	-------	------



Elmwood House T +44(0) 28 90 667914
74 Boucher Road F +44(0) 28 90 668286
Belfast W www.rpsgroup.com/ireland
BT12 6RZ E ireland@rpsgroup.com

CLIENT



OPW

Óifig na hOibreacha Poiblí
Office of Public Works



PROJECT

Tralee Flood Relief Scheme

TITLE


Tralee Depth Mapping
1% AEP Fluvial


Project Number	Sheet Size	Drawing Scale
MCW1082	A3	1:5,000

Drawing Number	Datum
Dep_F_C_0100_24	ITM

Drawn by	Status	Revision
RC	Final	01

Checked By	Approved By	Date
AS	AS	05/06/2025

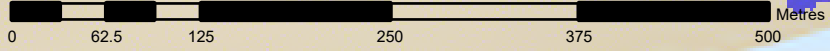

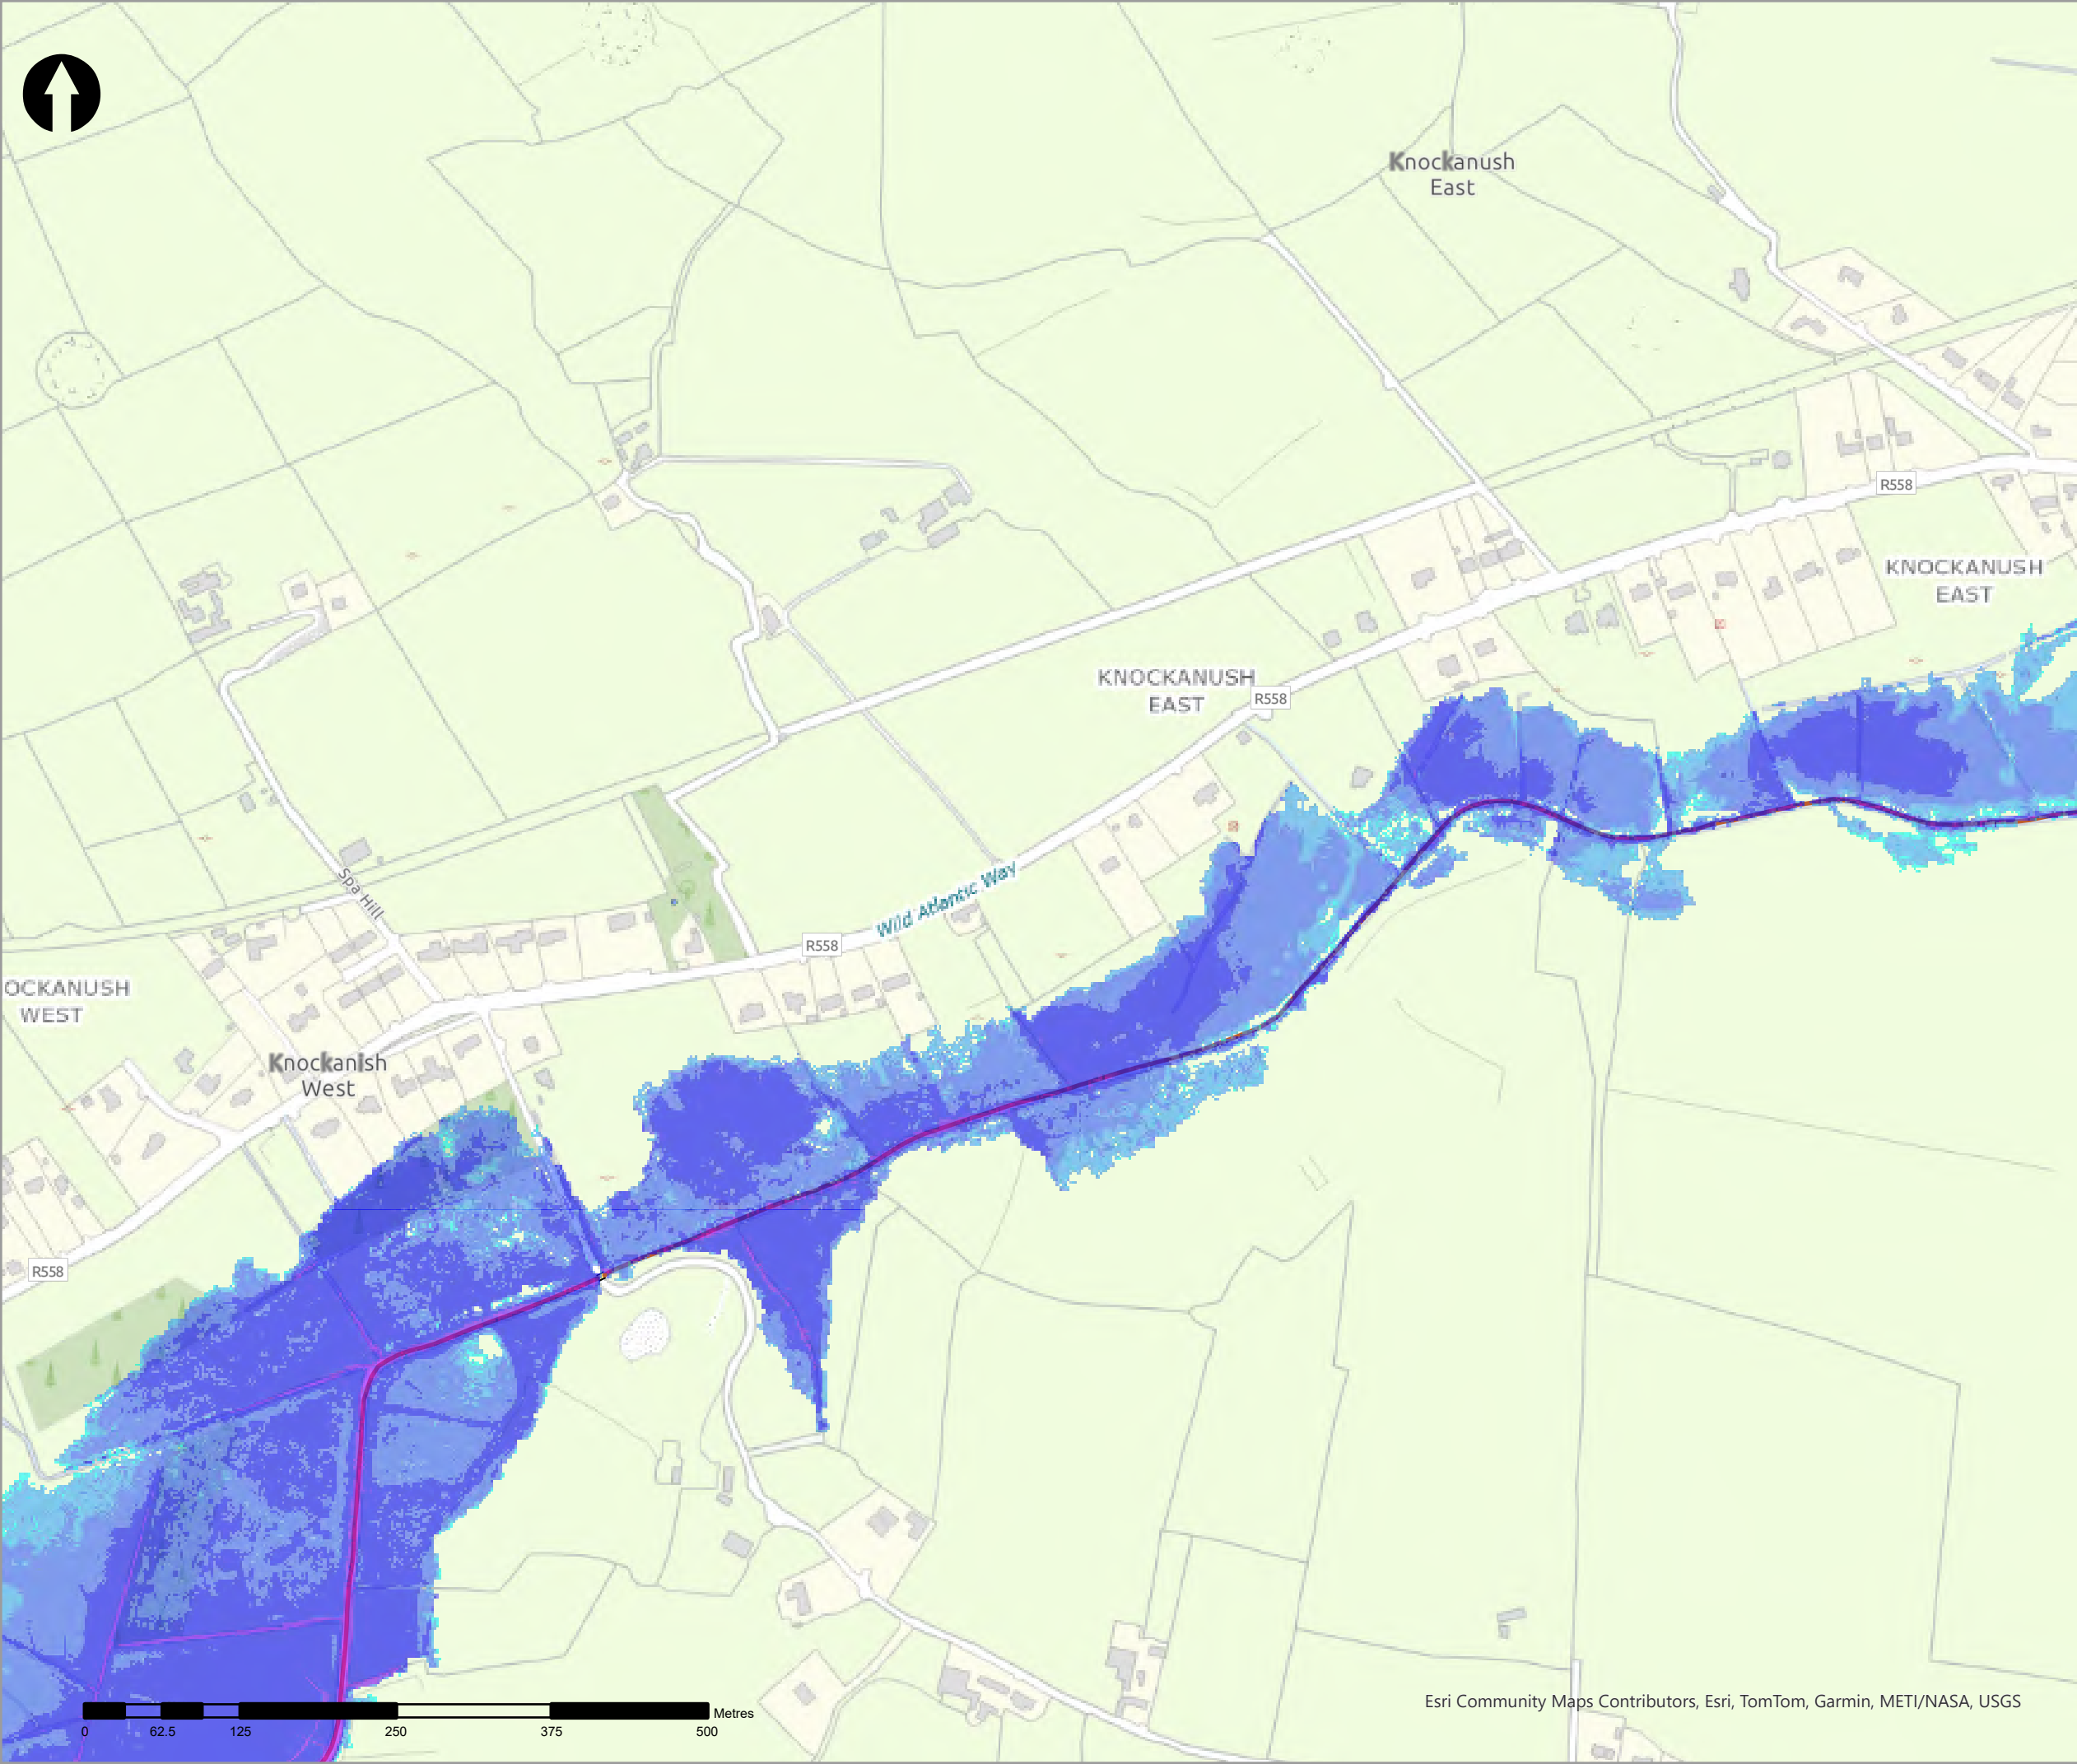

- Legend
- 1% AEP Fluvial Depth
- 0 - 0.1m
 - 0.1 - 0.25m
 - 0.25 - 0.5m
 - 0.5 - 1m
 - 1.0 - 1.5m
 - 1.5 - 2m
 - >2m
- Modelled River Centreline
- Modelled Drainage
- Embankment
- Wall

rev	ammendments	drawn	date



Elmwood House T +44(0) 28 90 667914
74 Boucher Road F +44(0) 28 90 668286
Belfast W www.rpsgroup.com/ireland
BT12 6RZ E ireland@rpsgroup.com

CLIENT



OPW

Oifig na hOibreacha Poiblí
Office of Public Works



PROJECT

Tralee Flood Relief Scheme

TITLE


Tralee Depth Mapping
1% AEP Fluvial


Project Number	Sheet Size	Drawing Scale
MCW1082	A3	1:5,000

Drawing Number	Datum
Dep_F_C_0100_25	ITM

Drawn by	Status	Revision
RC	Final	01

Checked By	Approved By	Date
AS	AS	05/06/2025

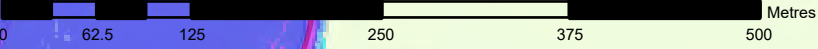

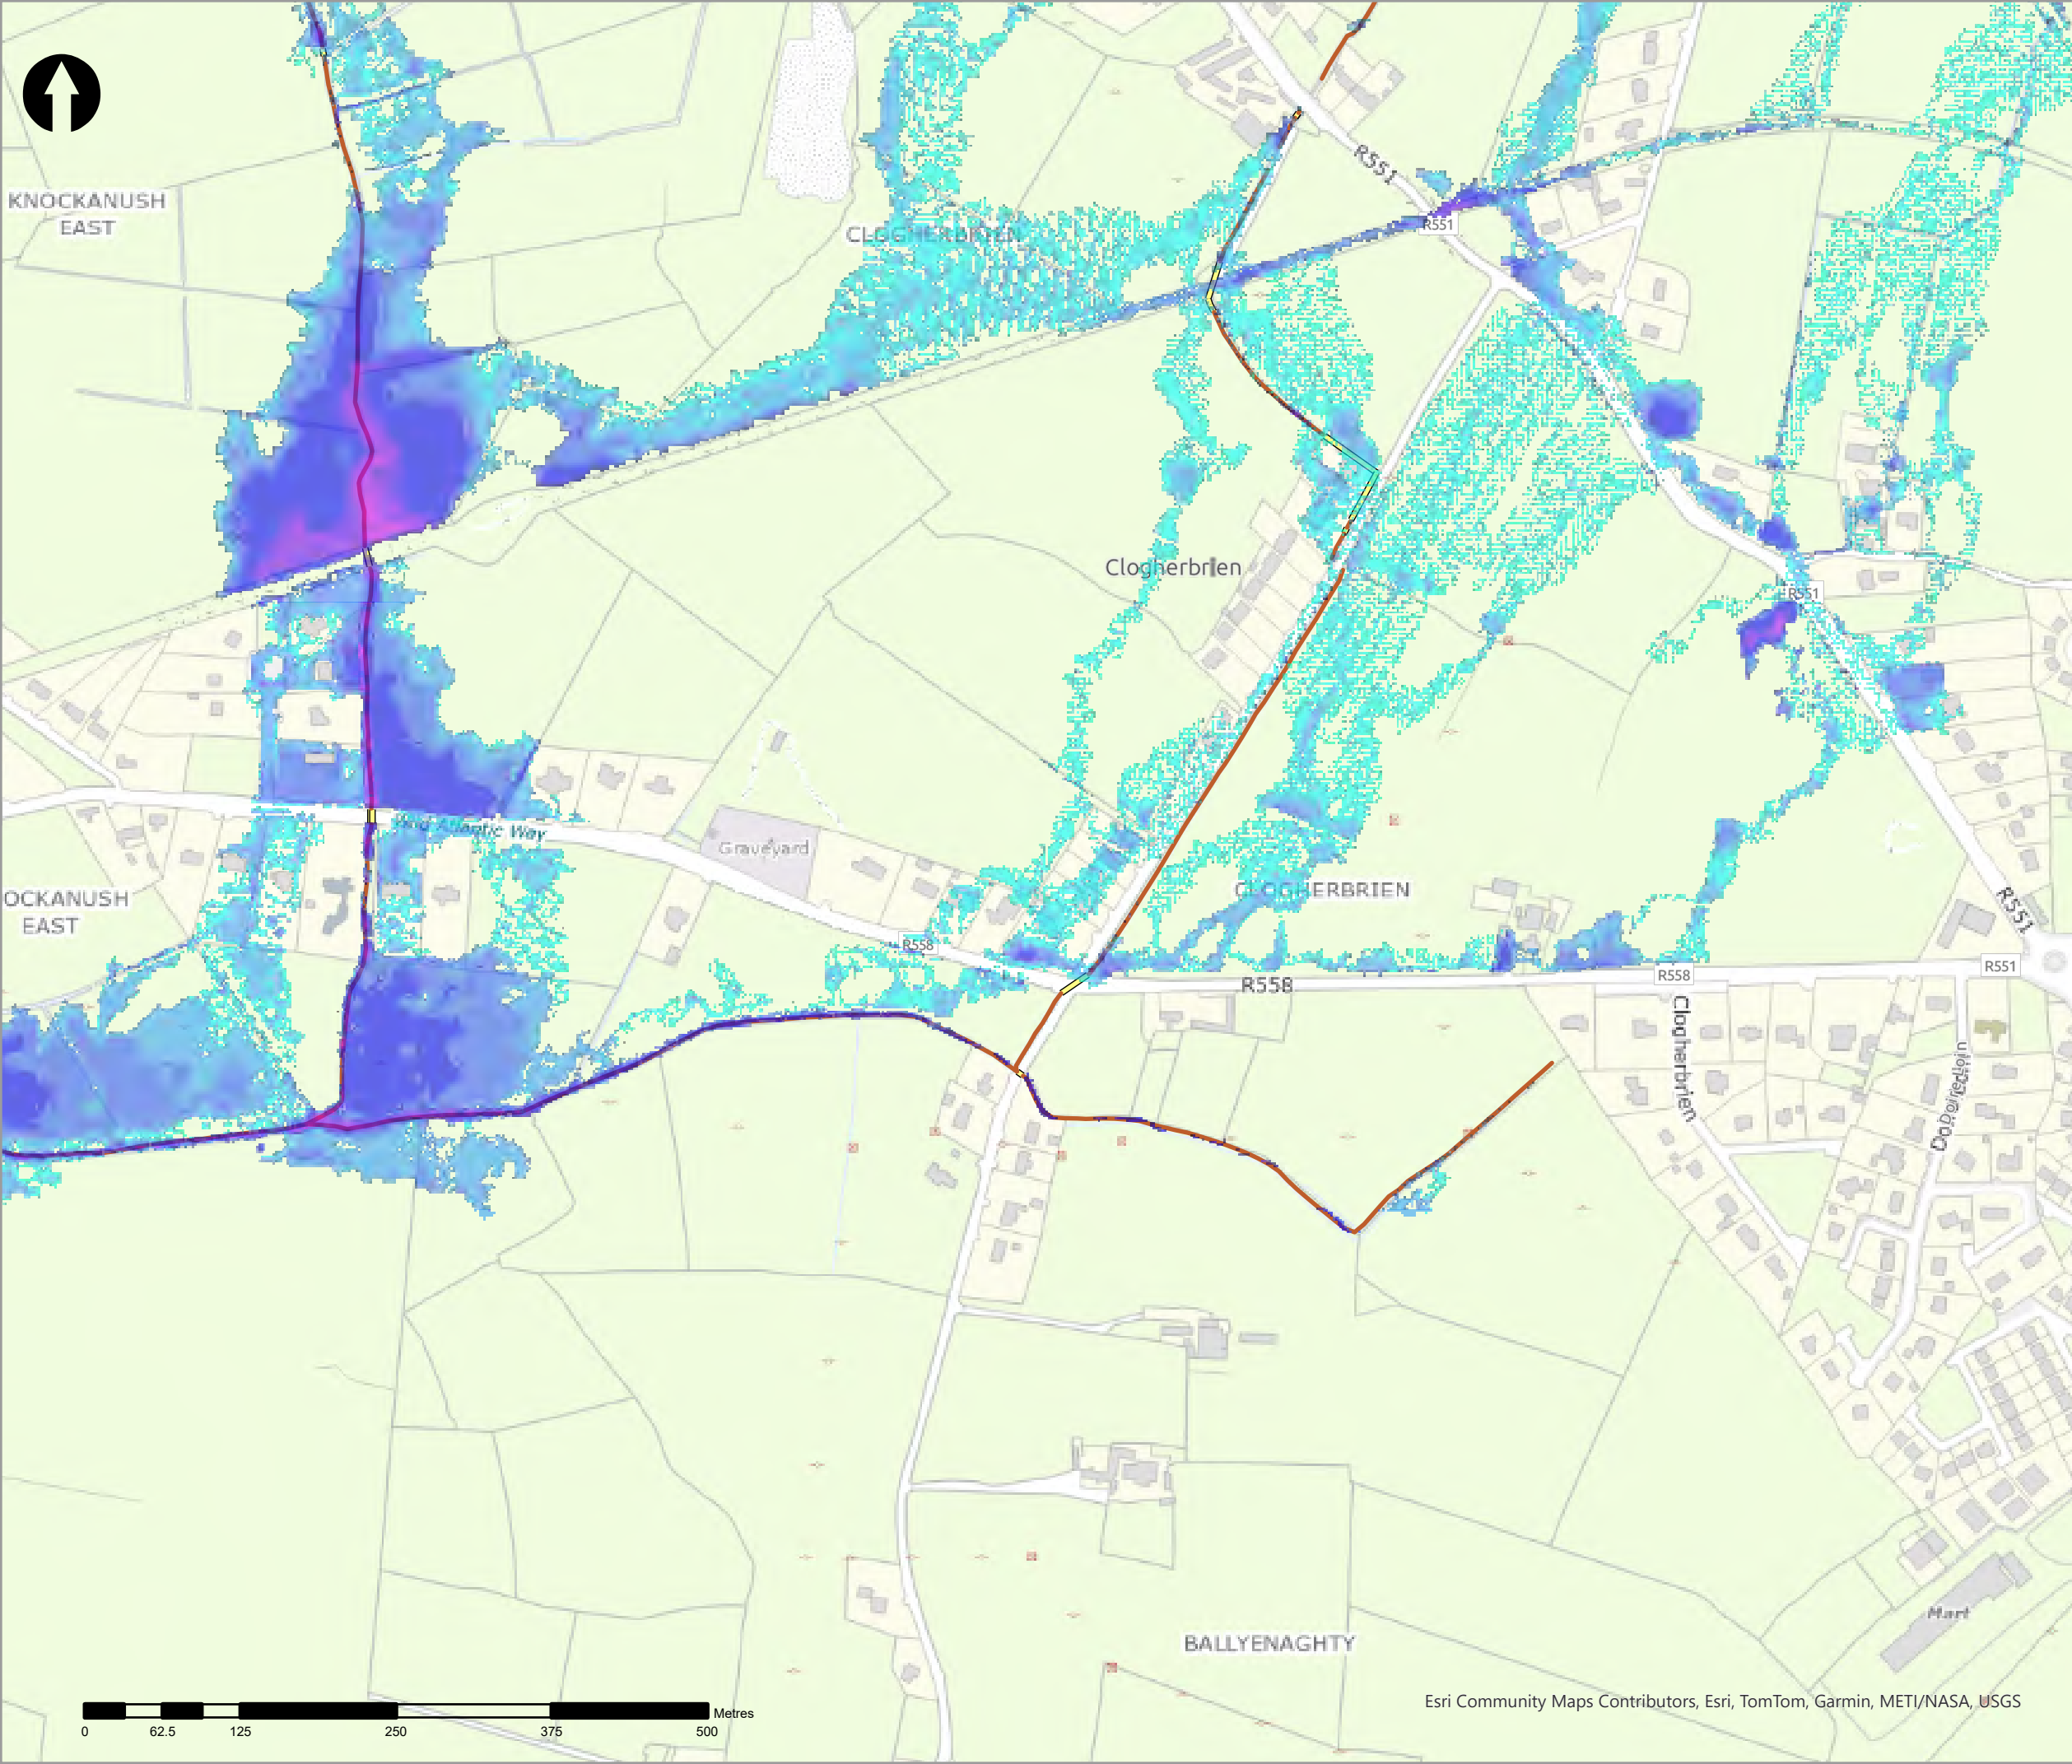

Legend	
1% AEP Fluvial Depth	
	0 - 0.1m
	0.1 - 0.25m
	0.25 - 0.5m
	0.5 - 1m
	1.0 - 1.5m
	1.5 - 2m
	>2m
	Modelled River Centreline
	Modelled Drainage
	Embankment
	Wall

rev	ammendments	drawn	date
-----	-------------	-------	------



Elmwood House T +44(0) 28 90 667914
74 Boucher Road F +44(0) 28 90 668286
Belfast W www.rpsgroup.com/ireland
BT12 6RZ E ireland@rpsgroup.com

CLIENT



Óigín na
eÓilínachá Poiblí
Office of Public Works



PROJECT
Tralee Flood Relief Scheme


TITLE
Tralee Depth Mapping 1% AEP Fluvial

Project Number	Sheet Size	Drawing Scale
MCW1082	A3	1:5,000


Drawing Number	Datum
Dep_F_C_0100_26	ITM

Drawn by	Status	Revision
RC	Final	01

Checked By	Approved By	Date
AS	AS	05/06/2025

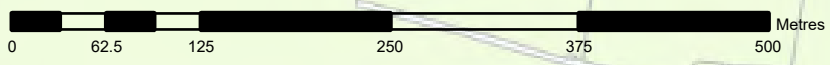

Esri Community Maps Contributors, Esri, TomTom, Garmin, METI/NASA, USGS

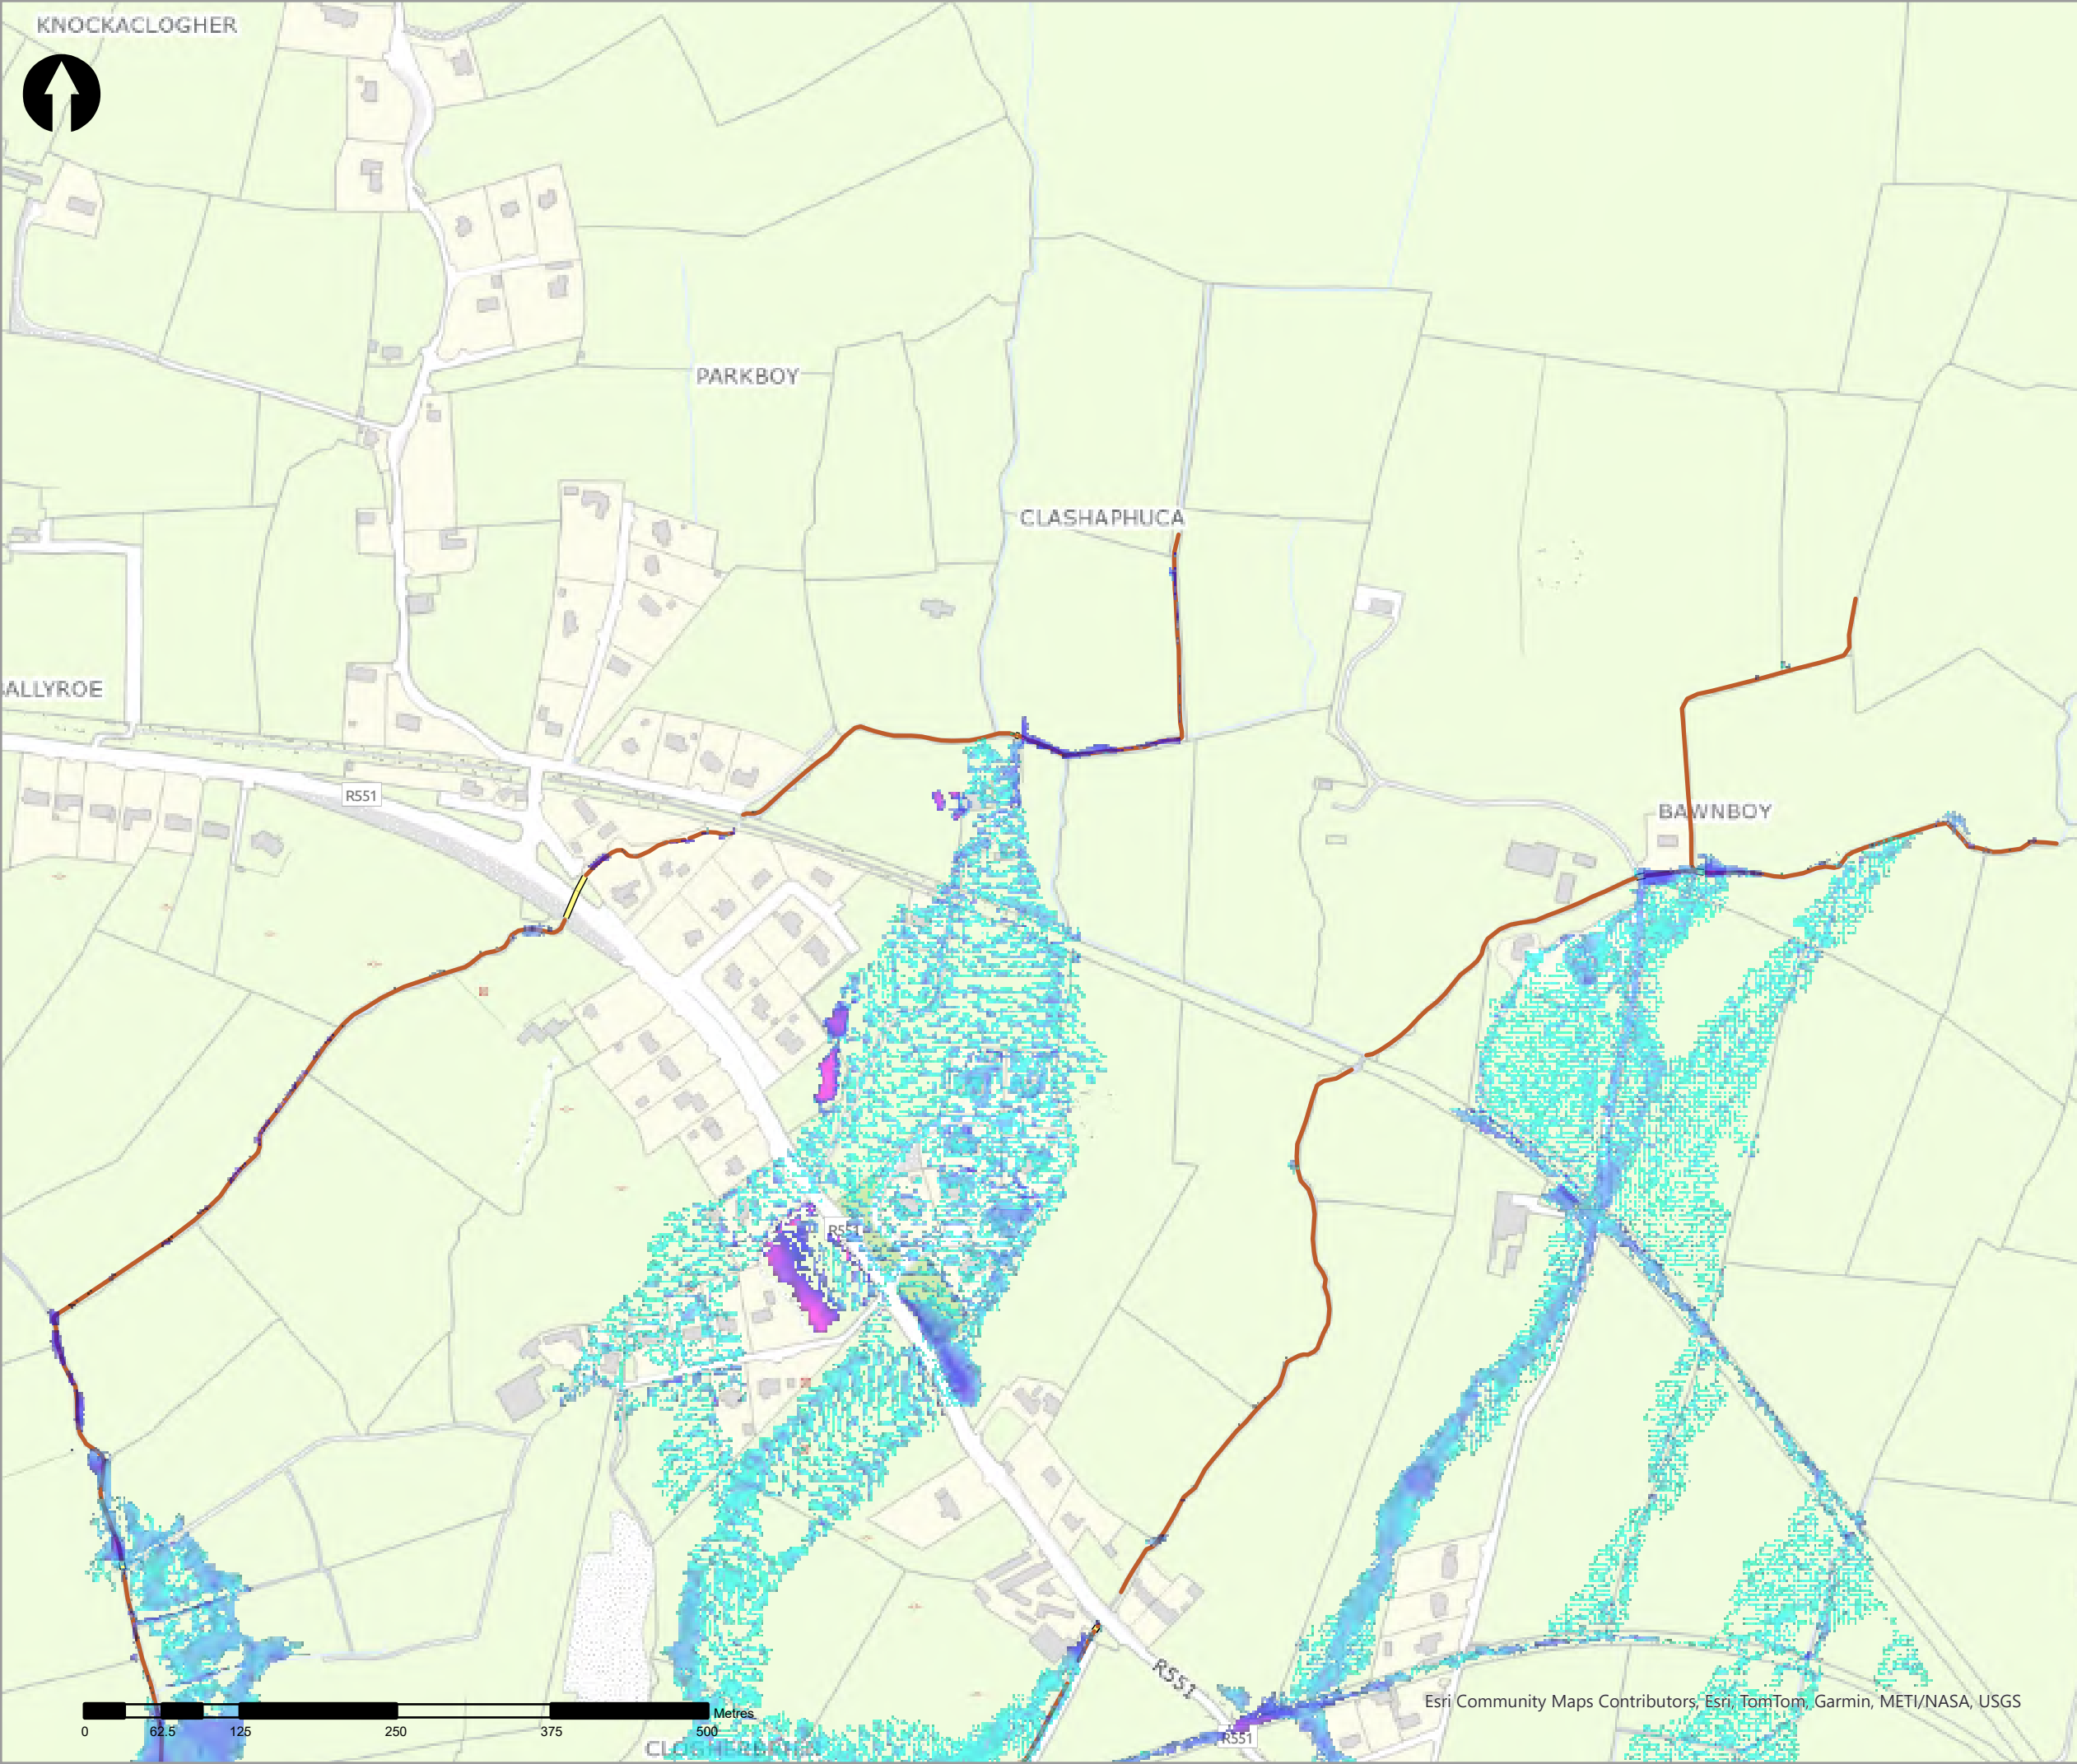

- Legend
- 1% AEP Fluvial Depth
- 0 - 0.1m
 - 0.1 - 0.25m
 - 0.25 - 0.5m
 - 0.5 - 1m
 - 1.0 - 1.5m
 - 1.5 - 2m
 - >2m
- Modelled River Centreline
- Modelled Drainage
- Embankment
- Wall

rev	ammendments	drawn	date
-----	-------------	-------	------



Elmwood House T +44(0) 28 90 667914
74 Boucher Road F +44(0) 28 90 668286
Belfast W www.rpsgroup.com/ireland
BT12 6RZ E ireland@rpsgroup.com

CLIENT



OPW

Oifig na
eOibreacha Poiblí
Office of Public Works



PROJECT	Tralee Flood Relief Scheme	
---------	----------------------------	--


TITLE	Tralee Depth Mapping 1% AEP Fluvial	
-------	--	--

Project Number	Sheet Size	Drawing Scale
MCW1082	A3	1:5,000

Drawing Number	Datum
Dep_F_C_0100_27	ITM

Drawn by	Status	Revision
RC	Final	01

Checked By	Approved By	Date
AS	AS	05/06/2025

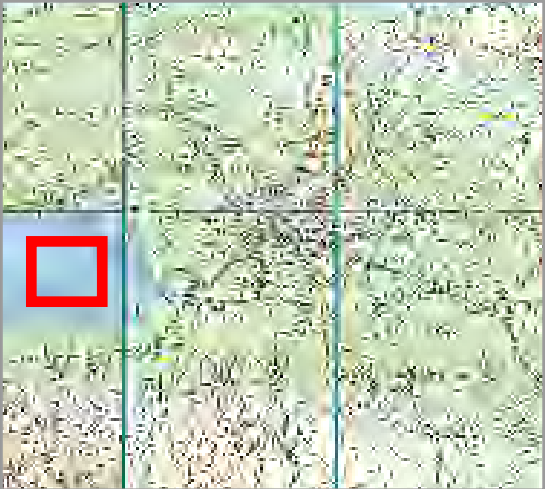

- Legend
- 1% AEP Fluvial Depth
- 0 - 0.1m
 - 0.1 - 0.25m
 - 0.25 - 0.5m
 - 0.5 - 1m
 - 1.0 - 1.5m
 - 1.5 - 2m
 - >2m
- Modelled River Centreline
- Modelled Drainage
- Embankment
- Wall

rev	ammendments	drawn	date
-----	-------------	-------	------



Elmwood House T +44(0) 28 90 667914
74 Boucher Road F +44(0) 28 90 668286
Belfast W www.rpsgroup.com/ireland
BT12 6RZ E ireland@rpsgroup.com

CLIENT



Óifig na
eOibreacha Poiblí
Office of Public Works



PROJECT

Tralee Flood Relief Scheme

TITLE


Tralee Depth Mapping
1% AEP Fluvial



Project Number	Sheet Size	Drawing Scale
MCW1082	A3	1:5,000

Drawing Number	Datum
Dep_F_C_0100_28	ITM

Drawn by	Status	Revision
RC	Final	01

Checked By	Approved By	Date
AS	AS	05/06/2025

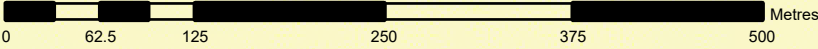

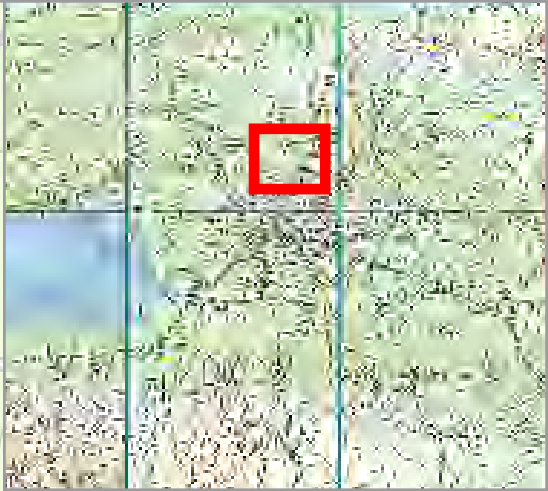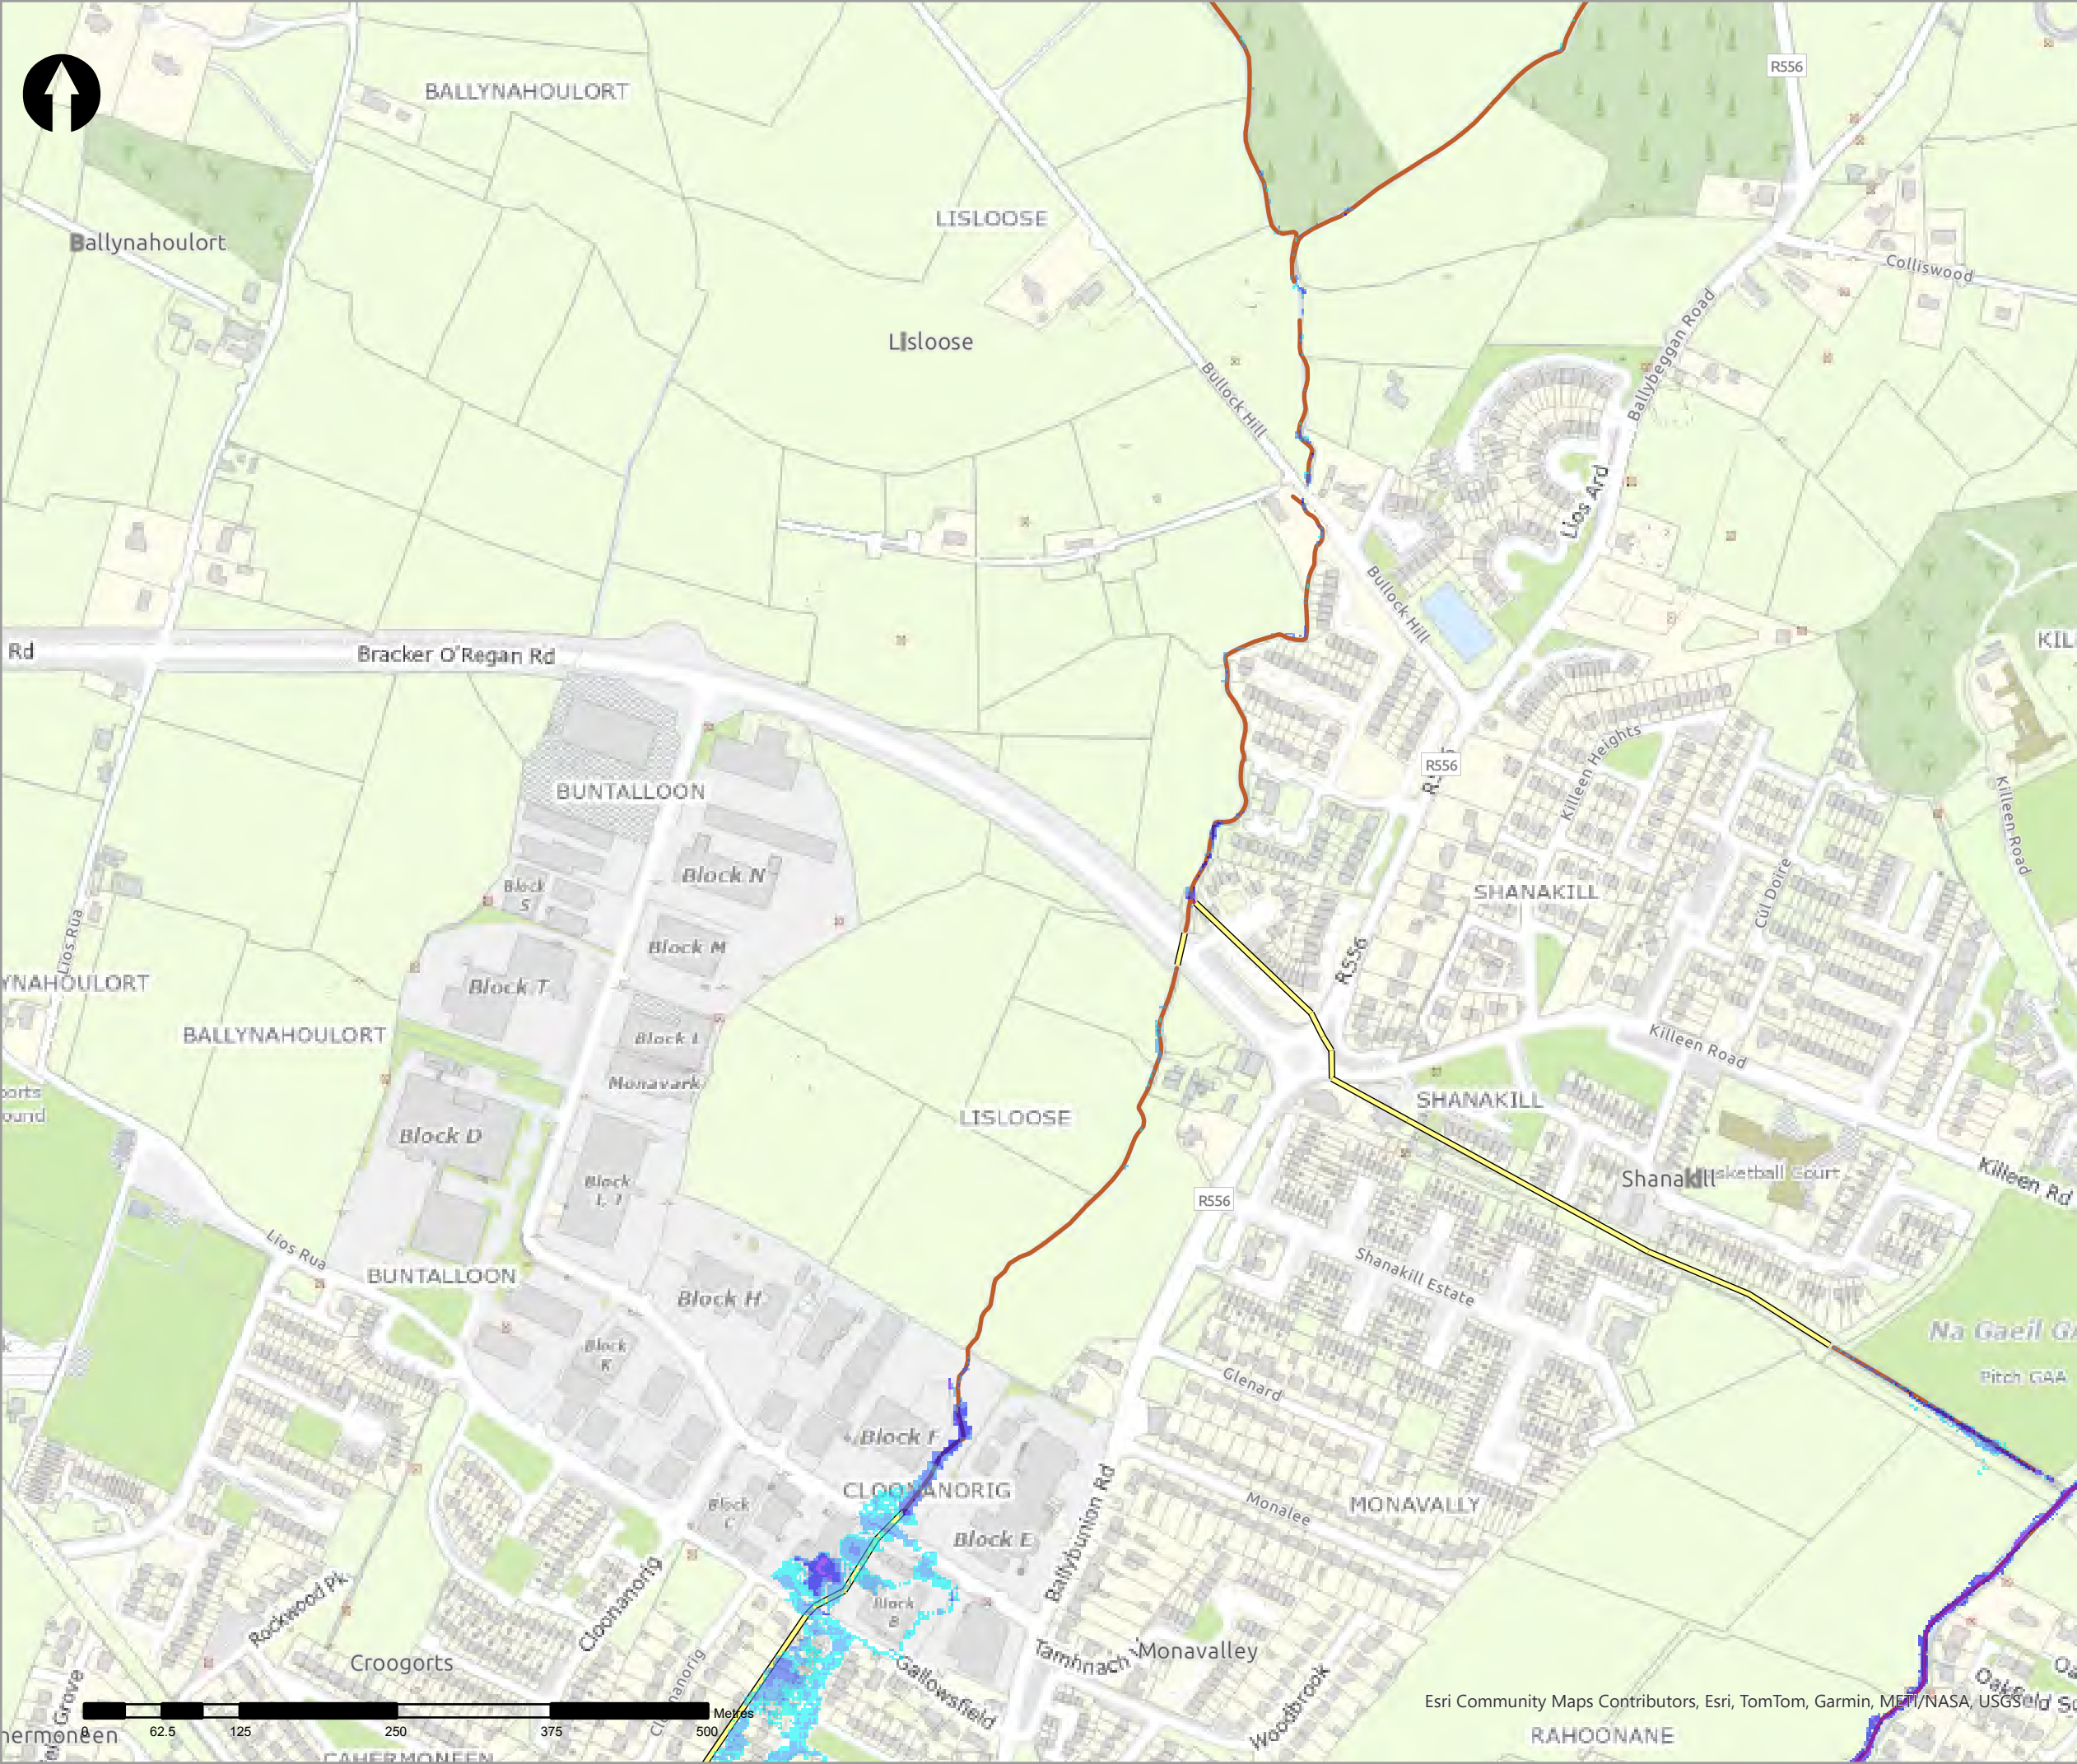

- Legend
- 1% AEP Fluvial Depth
- 0 - 0.1m
 - 0.1 - 0.25m
 - 0.25 - 0.5m
 - 0.5 - 1m
 - 1.0 - 1.5m
 - 1.5 - 2m
 - >2m
- Modelled River Centreline
 - Modelled Drainage
 - Embankment
 - Wall

rev	ammdments	drawn	date
-----	-----------	-------	------



Elmwood House T +44(0) 28 90 667914
74 Boucher Road F +44(0) 28 90 668286
Belfast W www.rpsgroup.com/ireland
BT12 6RZ E ireland@rpsgroup.com

CLIENT



OPW

Óifig na hOibreacha Poiblí
Office of Public Works



PROJECT	Tralee Flood Relief Scheme
---------	----------------------------

TITLE	Tralee Depth Mapping 1% AEP Fluvial
-------	--

Project Number	Sheet Size	Drawing Scale
MCW1082	A3	1:5,000

Drawing Number	Datum
Dep_F_C_0100_29	ITM

Drawn by	Status	Revision
RC	Final	01

Checked By	Approved By	Date
AS	AS	05/06/2025



Esri Community Maps Contributors, Esri, TomTom, Garmin, METI/NASA, USGS, Ordnance Survey



Legend

1% AEP Fluvial Depth

- 0 - 0.1m
- 0.1 - 0.25m
- 0.25 - 0.5m
- 0.5 - 1m
- 1.0 - 1.5m
- 1.5 - 2m
- >2m

Modelled River Centreline

Modelled Drainage

Embankment

Wall

rev	ammendments	drawn	date
-----	-------------	-------	------



Elmwood House T +44(0) 28 90 667914
74 Boucher Road F +44(0) 28 90 668286
Belfast W www.rpsgroup.com/ireland
BT12 6RZ E ireland@rpsgroup.com

A TETRA TECH COMPANY

CLIENT



OPW

Óig na
eÓlínacha Poiblí
Office of Public Works



PROJECT

Tralee Flood Relief Scheme

TITLE

Tralee Depth Mapping
1% AEP Fluvial



Project Number	Sheet Size	Drawing Scale
MCW1082	A3	1:5,000

Drawing Number	Datum
Dep_F_C_0100_30	ITM

Drawn by	Status	Revision
RC	Final	01

Checked By	Approved By	Date
AS	AS	05/06/2025

Esri Community Maps Contributors, Esri, TomTom, Garmin, METI/NASA, USGS

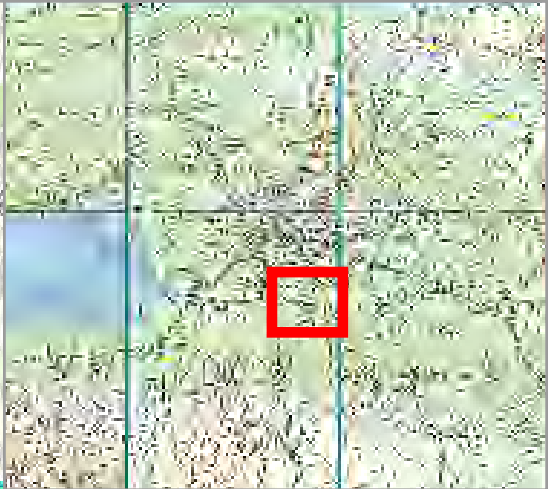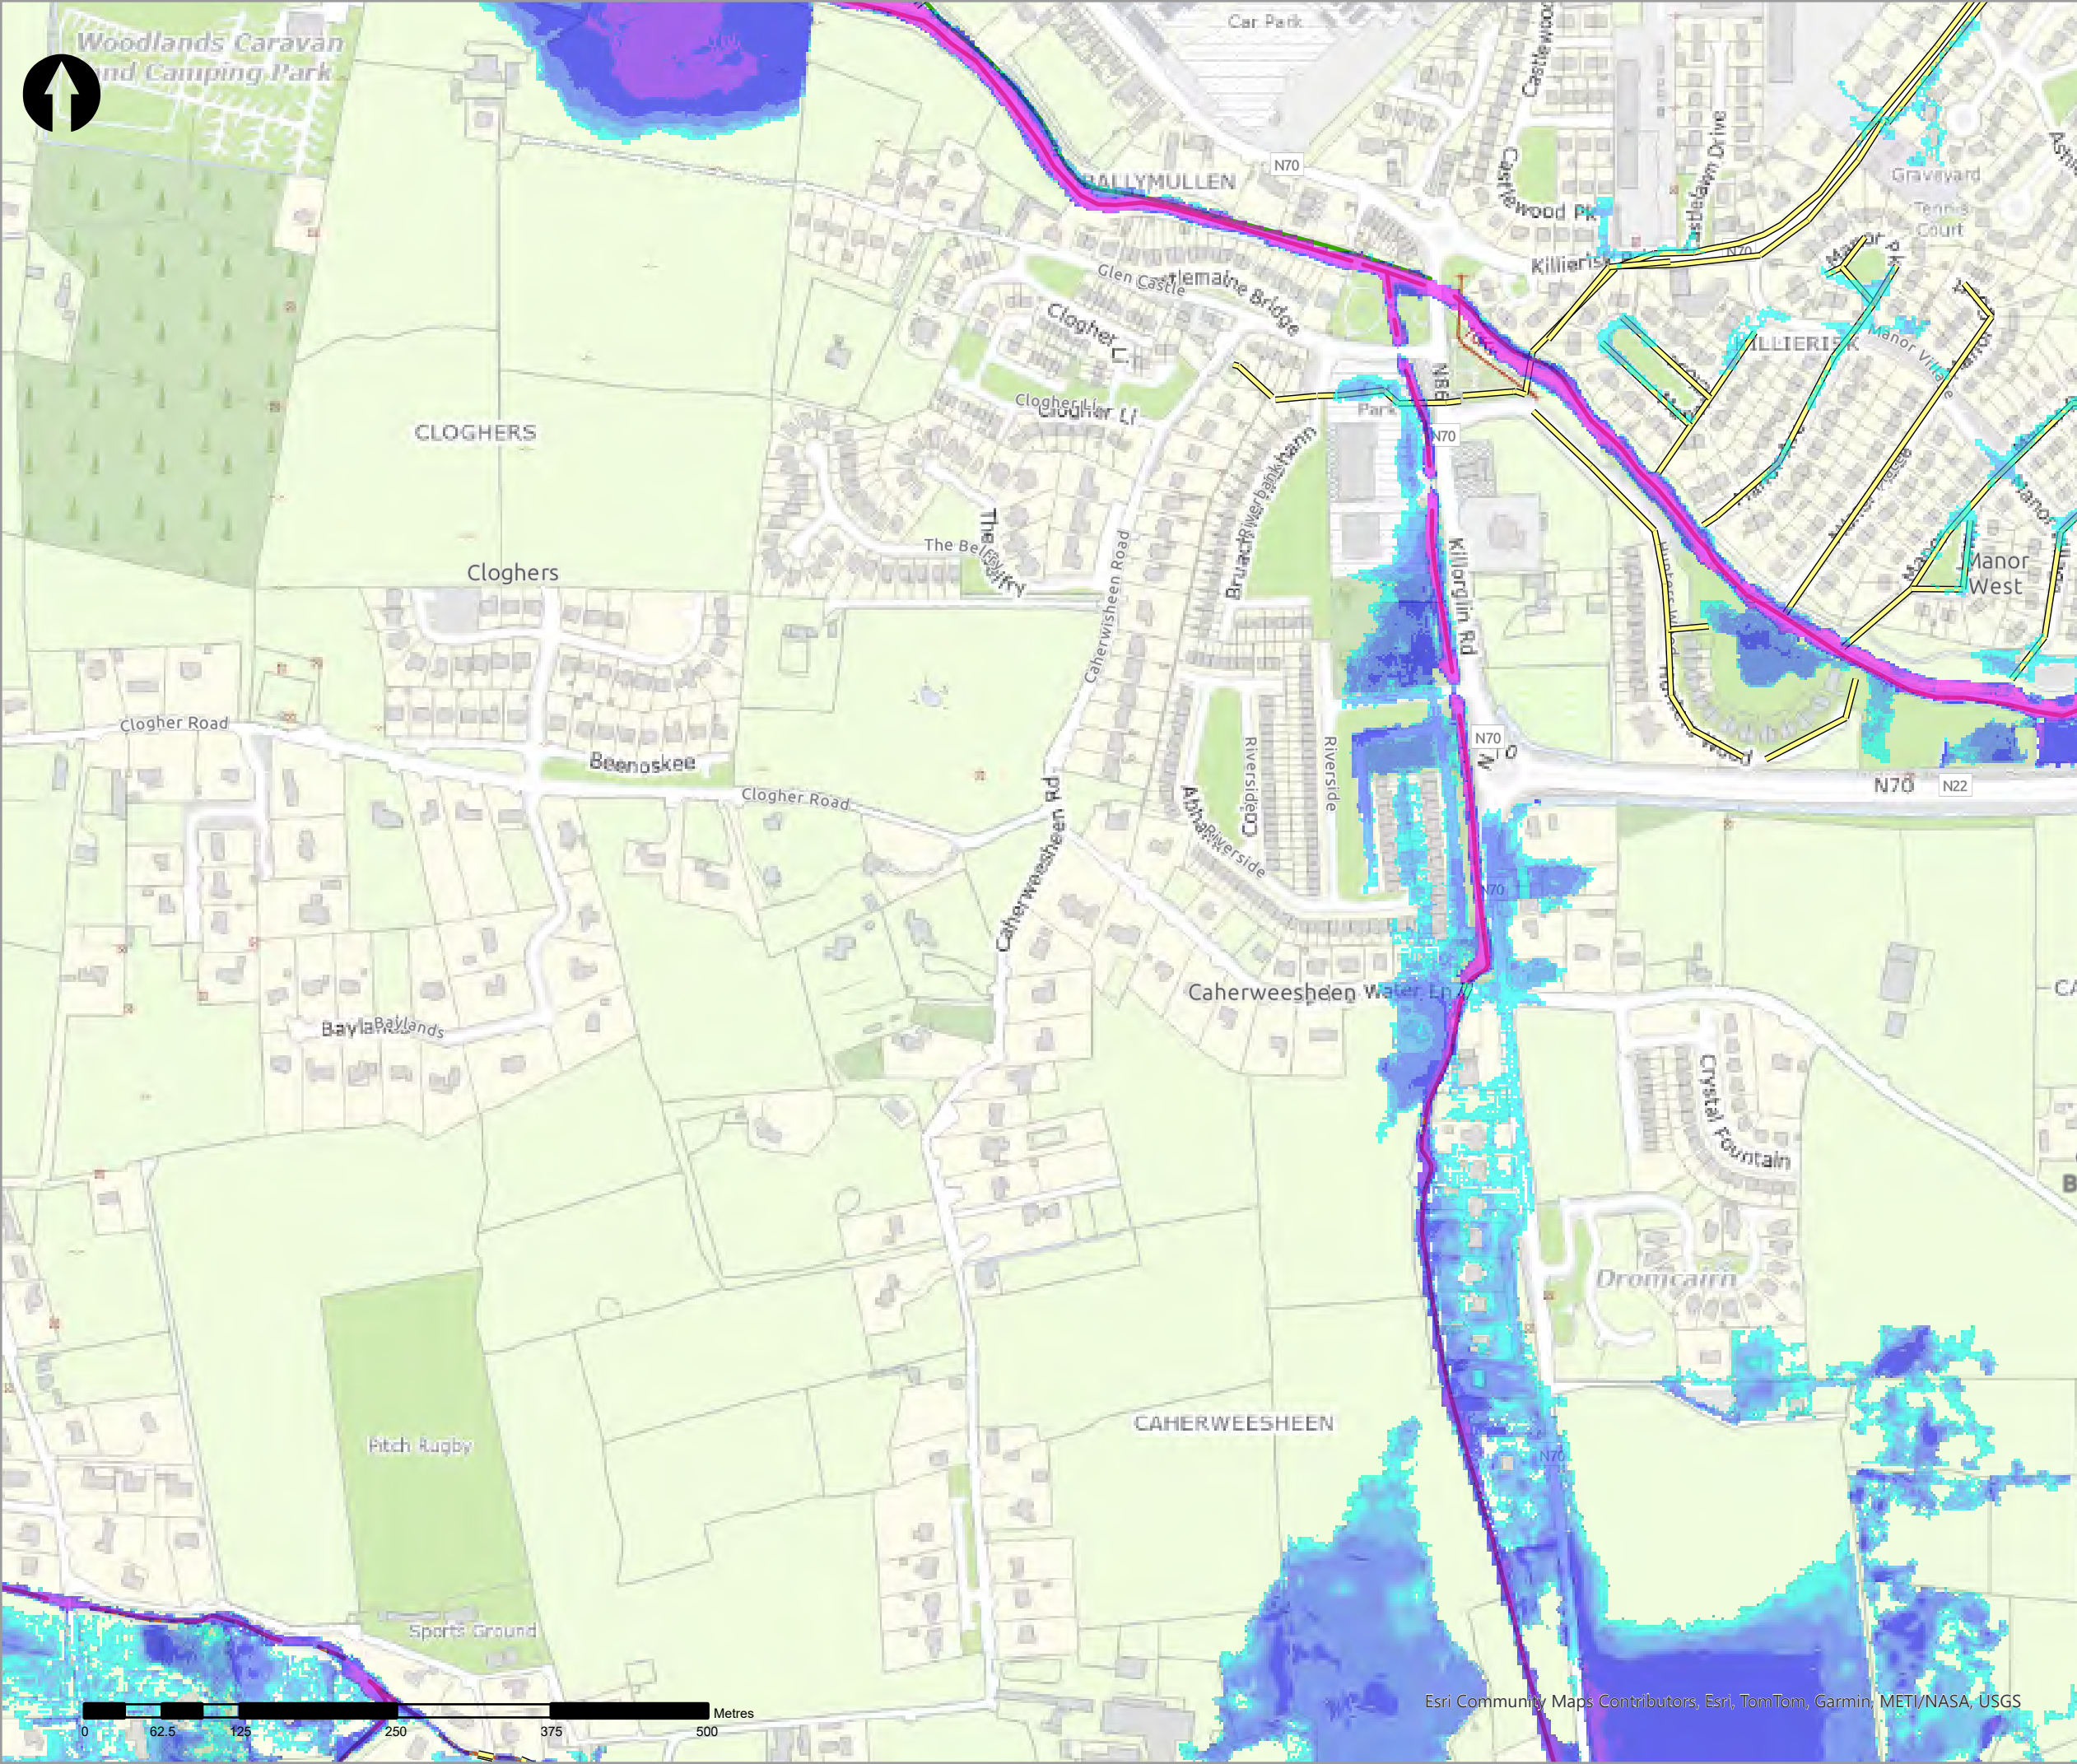

- Legend
- 2% AEP Fluvial Depth
- 0 - 0.1m
 - 0.1 - 0.25m
 - 0.25 - 0.5m
 - 0.5 - 1m
 - 1.0 - 1.5m
 - 1.5 - 2m
 - >2m
- Modelled River Centreline
- Modelled Drainage
- Embankment
- Wall

rev	amendments	drawn	date
-----	------------	-------	------



Elmwood House T +44(0) 28 90 667914
74 Boucher Road F +44(0) 28 90 668286
Belfast W www.rpsgroup.com/ireland
BT12 6RZ E ireland@rpsgroup.com

CLIENT



OPW

Óigín na nEobánacha Poiblí
Office of Public Works



PROJECT

Tralee Flood Relief Scheme

TITLE

Tralee Depth Mapping
2% AEP Fluvial


Project Number	Sheet Size	Drawing Scale
MCW1082	A3	1:5,000

Drawing Number	Datum
Dep_F_C_0050_01	ITM

Drawn by	Status	Revision
RC	Final	01

Checked By	Approved By	Date
AS	AS	05/06/2025

Esri Community Maps Contributors, Esri, TomTom, Garmin, METI/NASA, USGS

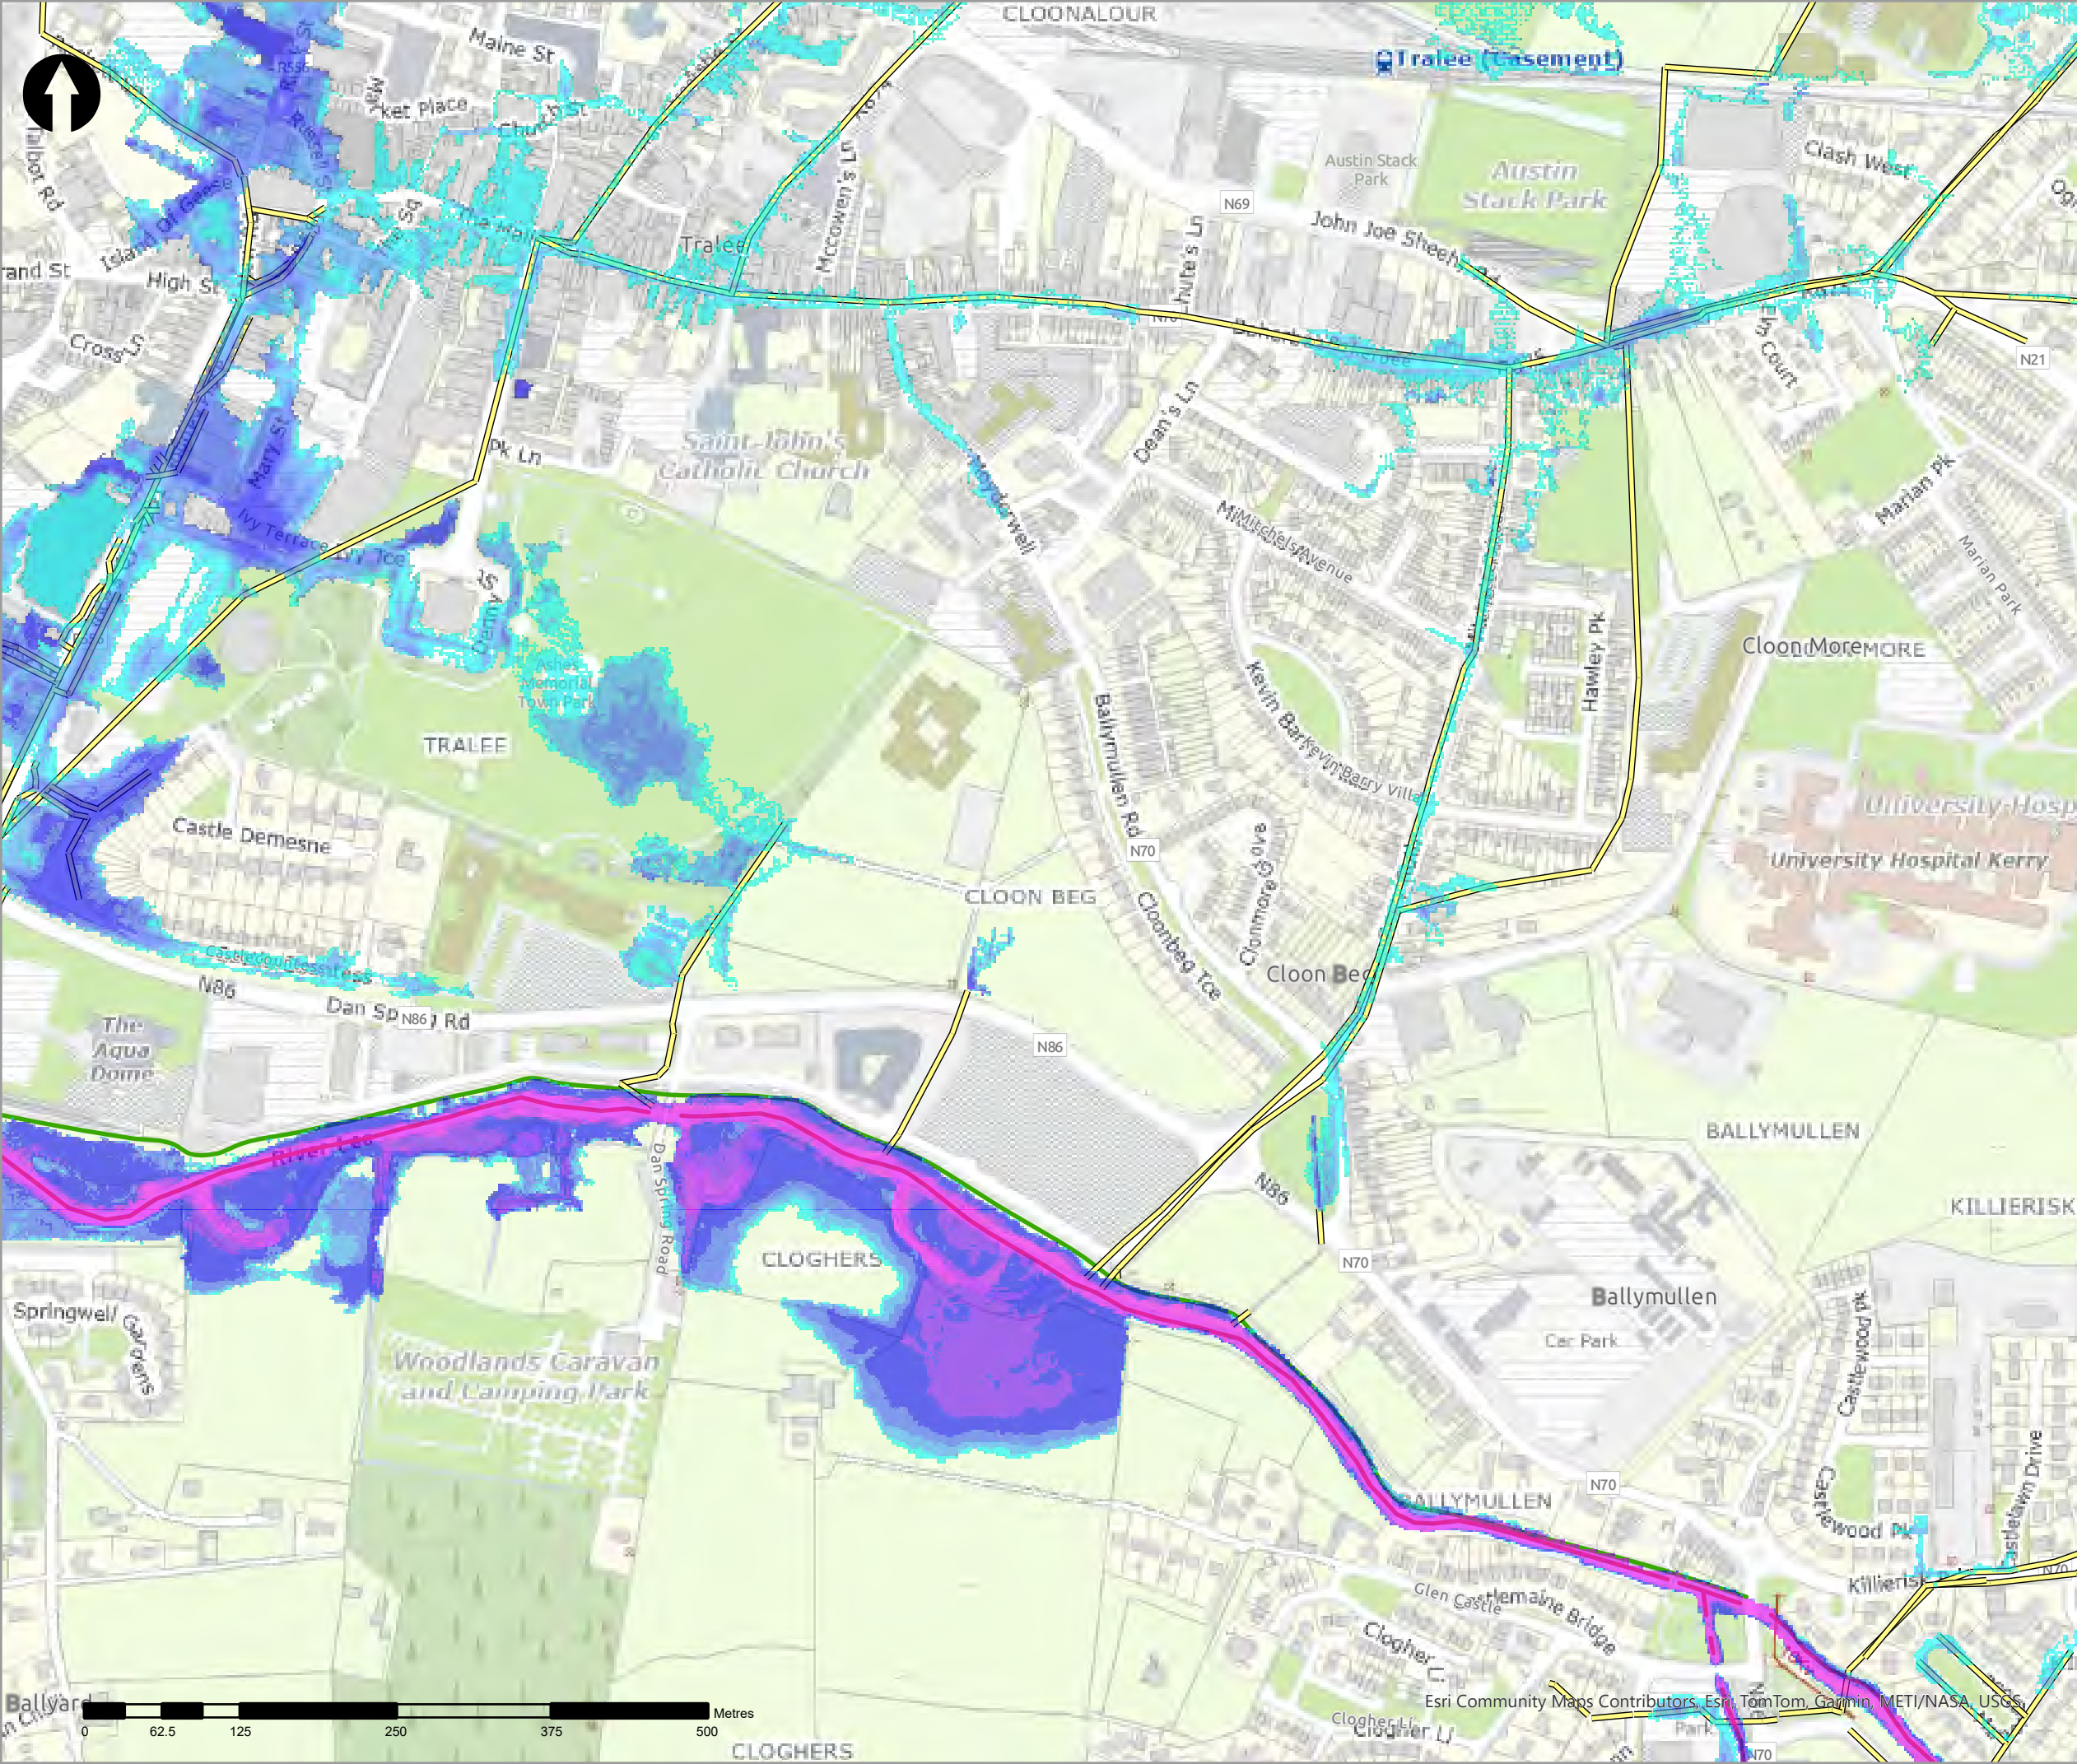

- Legend
- 2% AEP Fluvial Depth
- 0 - 0.1m
 - 0.1 - 0.25m
 - 0.25 - 0.5m
 - 0.5 - 1m
 - 1.0 - 1.5m
 - 1.5 - 2m
 - >2m
- Modelled River Centreline
- Modelled Drainage
- Embankment
- Wall

rev	amendments	drawn	date
-----	------------	-------	------



Elmwood House T +44(0) 28 90 667914
74 Boucher Road F +44(0) 28 90 668286
Belfast W www.rpsgroup.com/ireland
BT12 6RZ E ireland@rpsgroup.com

CLIENT



OPW

Óighe na Ríochtaí Poblaithe
Office of Public Works



PROJECT	Tralee Flood Relief Scheme	
---------	----------------------------	--


TITLE	Tralee Depth Mapping 2% AEP Fluvial	
-------	--	--



Project Number	Sheet Size	Drawing Scale
MCW1082	A3	1:5,000

Drawing Number	Datum
Dep_F_C_0050_02	ITM

Drawn by	Status	Revision
RC	Final	01

Checked By	Approved By	Date
AS	AS	05/06/2025

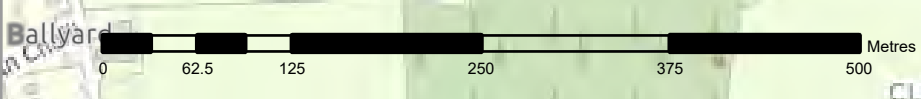

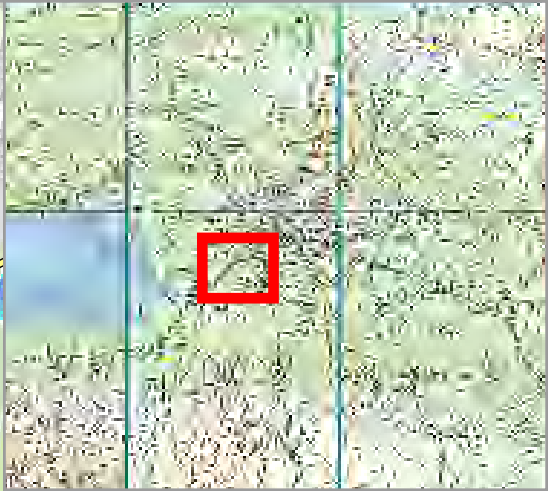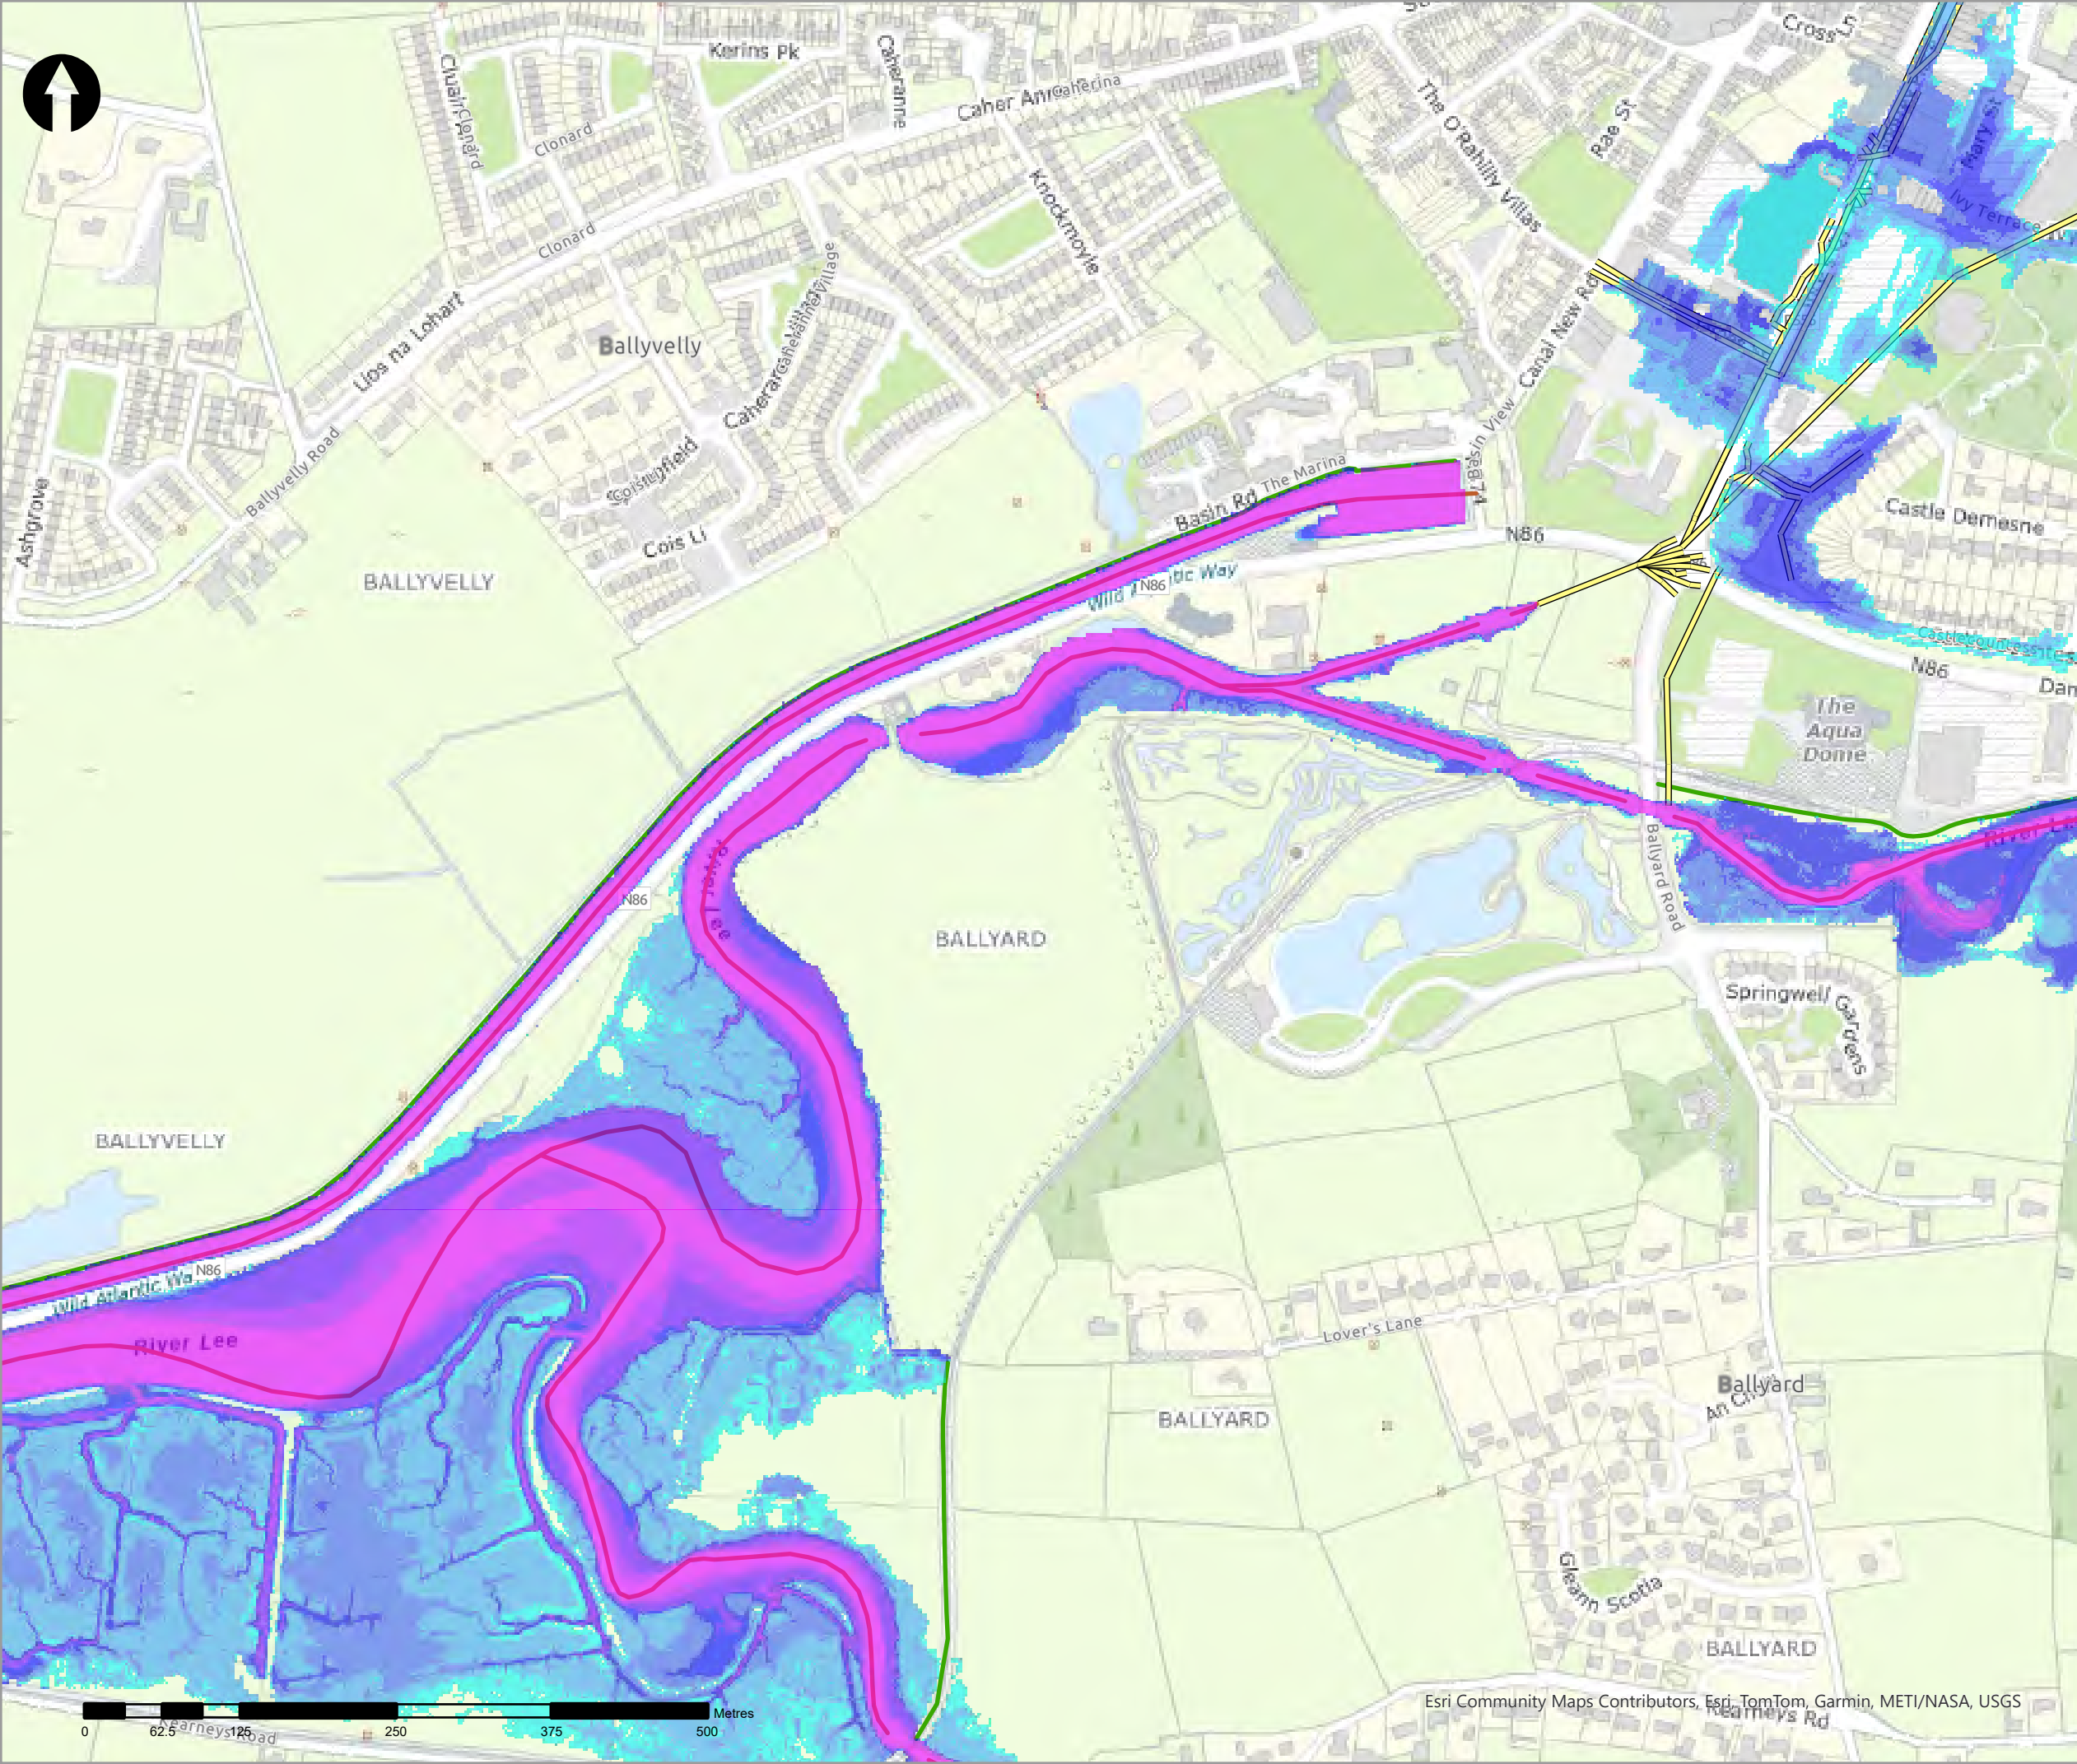

- Legend
- 2% AEP Fluvial Depth
- 0 - 0.1m
 - 0.1 - 0.25m
 - 0.25 - 0.5m
 - 0.5 - 1m
 - 1.0 - 1.5m
 - 1.5 - 2m
 - >2m
- Modelled River Centreline
- Modelled Drainage
- Embankment
- Wall

rev	ammdments	drawn	date
-----	-----------	-------	------



Elmwood House T +44(0) 28 90 667914
74 Boucher Road F +44(0) 28 90 668286
Belfast W www.rpsgroup.com/ireland
BT12 6RZ E ireland@rpsgroup.com

CLIENT



OPW

Óig na
eÓbna Poblí
Office of Public Works



PROJECT

Tralee Flood Relief Scheme

TITLE

Tralee Depth Mapping
2% AEP Fluvial



Project Number	Sheet Size	Drawing Scale
MCW1082	A3	1:5,000

Drawing Number	Datum
Dep_F_C_0050_03	ITM

Drawn by	Status	Revision
RC	Final	01

Checked By	Approved By	Date
AS	AS	05/06/2025

Esri Community Maps Contributors, Esri, TomTom, Garmin, METI/NASA, USGS

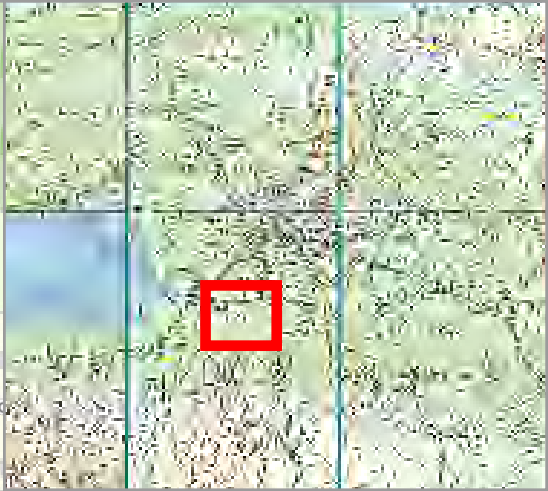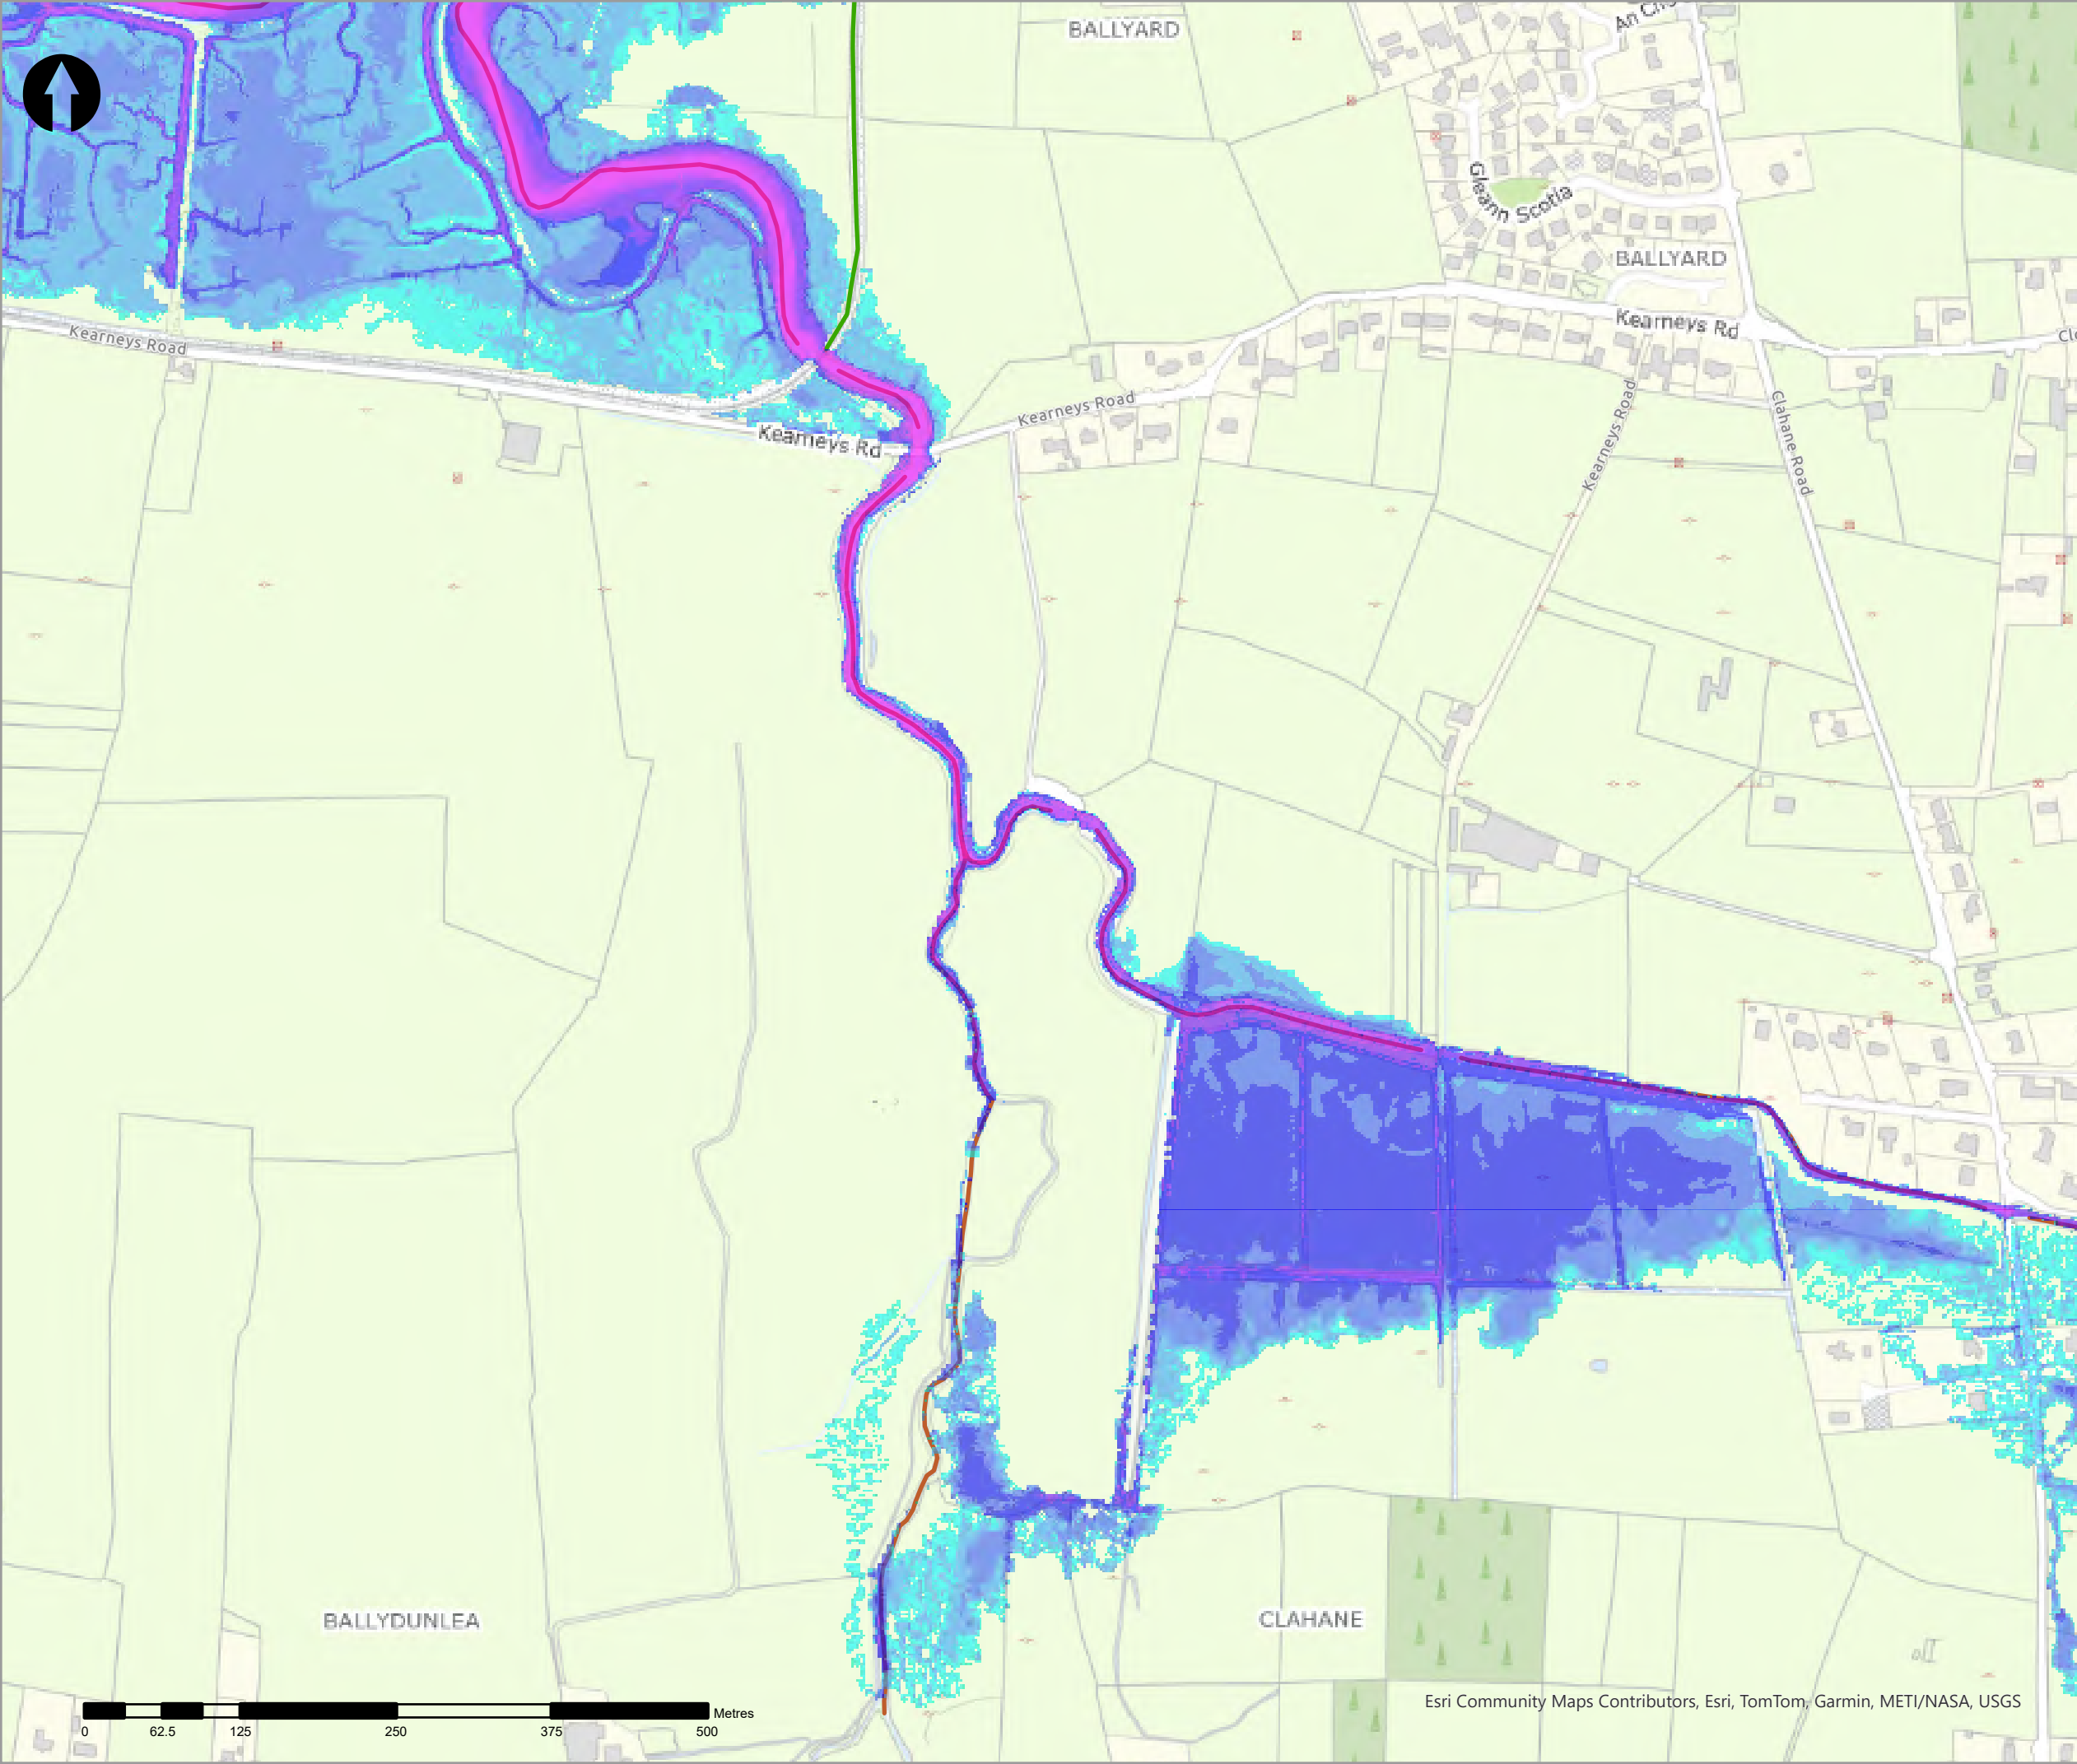

- Legend
- 2% AEP Fluvial Depth
- 0 - 0.1m
 - 0.1 - 0.25m
 - 0.25 - 0.5m
 - 0.5 - 1m
 - 1.0 - 1.5m
 - 1.5 - 2m
 - >2m
- Modelled River Centreline
- Modelled Drainage
- Embankment
- Wall

rev	ammendments	drawn	date
-----	-------------	-------	------



Elmwood House T +44(0) 28 90 667914
74 Boucher Road F +44(0) 28 90 668286
Belfast W www.rpsgroup.com/ireland
BT12 6RZ E ireland@rpsgroup.com

CLIENT



OPW

Óigín na n-Obair Poiblí
Office of Public Works



PROJECT

Tralee Flood Relief Scheme

TITLE

Tralee Depth Mapping
2% AEP Fluvial


Project Number	Sheet Size	Drawing Scale
MCW1082	A3	1:5,000


Drawing Number	Datum
Dep_F_C_0050_04	ITM

Drawn by	Status	Revision
RC	Final	01

Checked By	Approved By	Date
AS	AS	05/06/2025

Esri Community Maps Contributors, Esri, TomTom, Garmin, METI/NASA, USGS

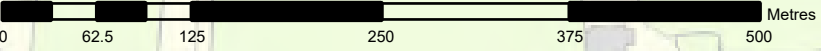

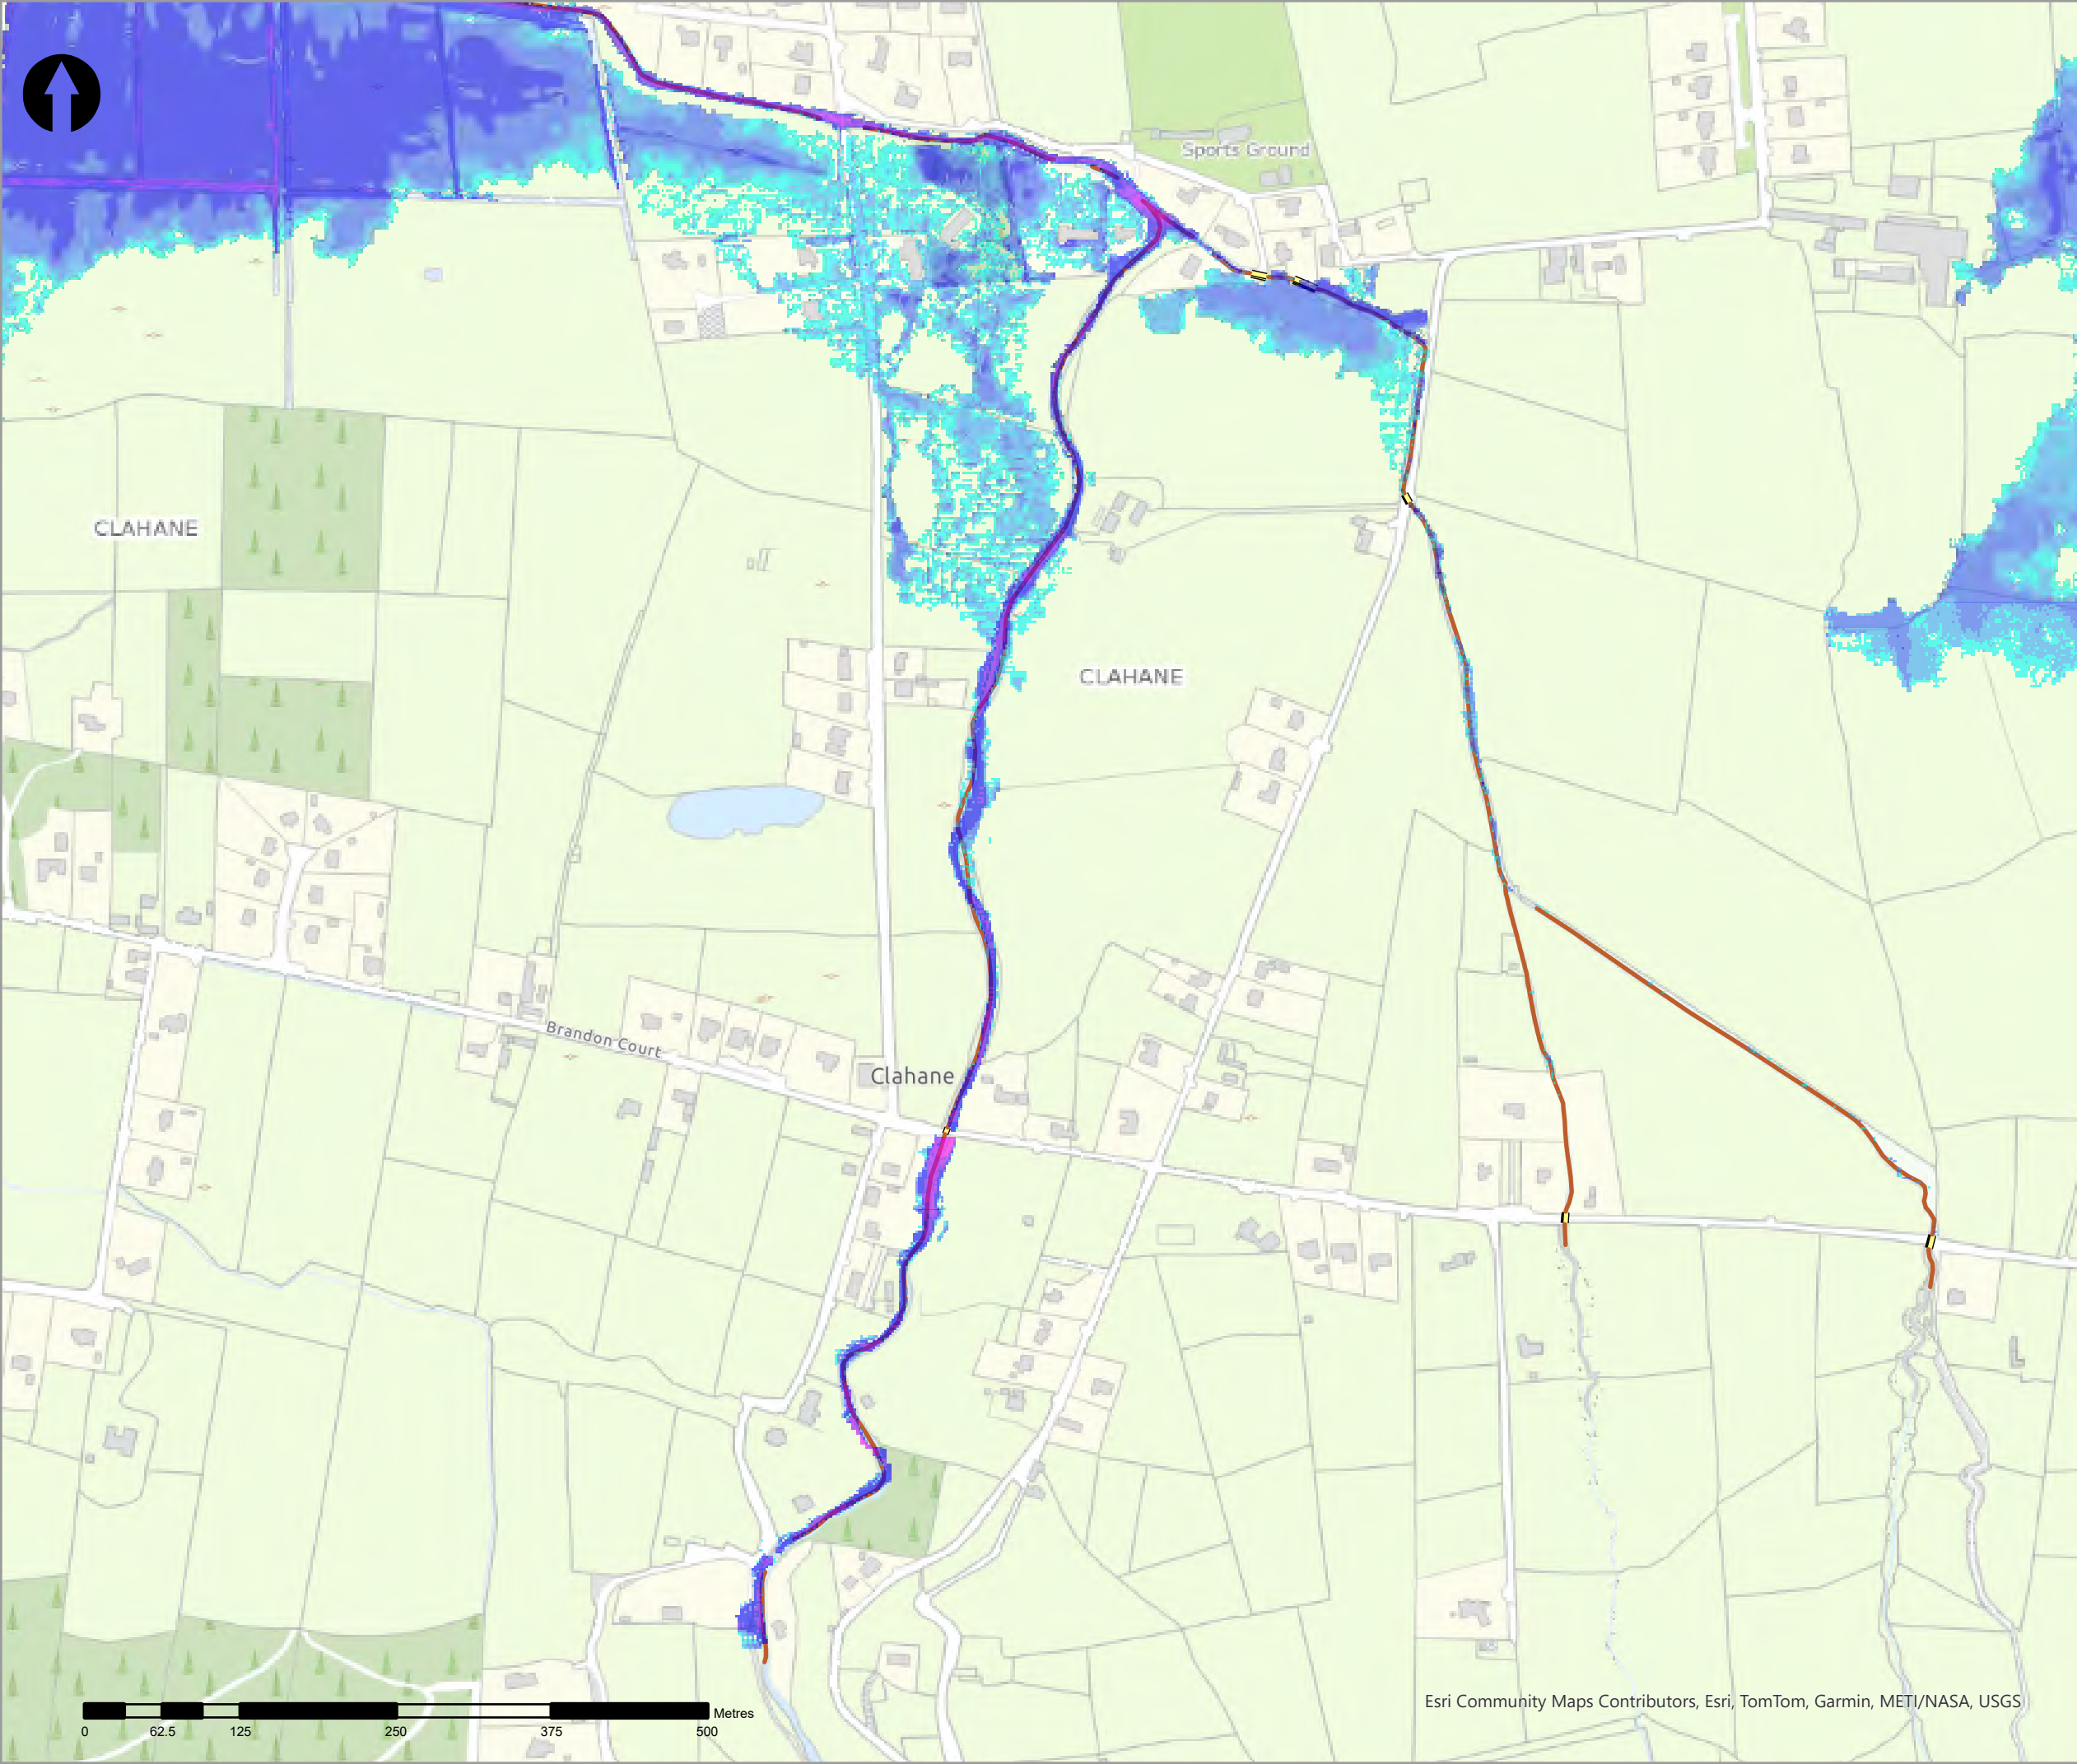

- Legend
- 2% AEP Fluvial Depth
- 0 - 0.1m
 - 0.1 - 0.25m
 - 0.25 - 0.5m
 - 0.5 - 1m
 - 1.0 - 1.5m
 - 1.5 - 2m
 - >2m
- Modelled River Centreline
- Modelled Drainage
- Embankment
- Wall

rev	ammendments	drawn	date
-----	-------------	-------	------



Elmwood House T +44(0) 28 90 667914
74 Boucher Road F +44(0) 28 90 668286
Belfast W www.rpsgroup.com/ireland
BT12 6RZ E ireland@rpsgroup.com

CLIENT



PROJECT

Tralee Flood Relief Scheme

TITLE


Tralee Depth Mapping
2% AEP Fluvial

Project Number	Sheet Size	Drawing Scale
MCW1082	A3	1:5,000


Drawing Number	Datum
Dep_F_C_0050_05	ITM

Drawn by	Status	Revision
RC	Final	01

Checked By	Approved By	Date
AS	AS	05/06/2025

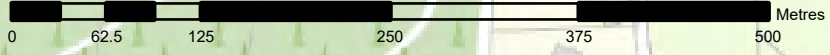

Esri Community Maps Contributors, Esri, TomTom, Garmin, METI/NASA, USGS

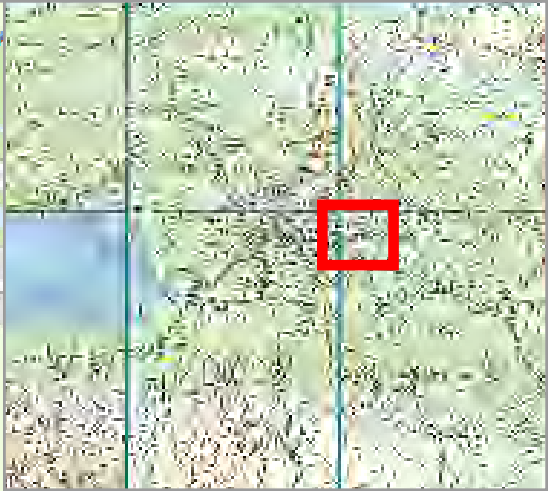

- Legend
- 2% AEP Fluvial Depth
- 0 - 0.1m
 - 0.1 - 0.25m
 - 0.25 - 0.5m
 - 0.5 - 1m
 - 1.0 - 1.5m
 - 1.5 - 2m
 - >2m
- Modelled River Centreline
 - Modelled Drainage
 - Embankment
 - Wall

rev	amendments	drawn	date
-----	------------	-------	------



Elmwood House T +44(0) 28 90 667914
74 Boucher Road F +44(0) 28 90 668286
Belfast W www.rpsgroup.com/ireland
BT12 6RZ E ireland@rpsgroup.com

CLIENT



OPW

Óifig na nEilimíochas Poiblí
Office of Public Works



PROJECT

Tralee Flood Relief Scheme

TITLE

Tralee Depth Mapping
2% AEP Fluvial



Project Number	Sheet Size	Drawing Scale
MCW1082	A3	1:5,000

Drawing Number	Datum
Dep_F_C_0050_06	ITM

Drawn by	Status	Revision
RC	Final	01

Checked By	Approved By	Date
AS	AS	05/06/2025

Esri Community Maps Contributors, Esri, TomTom, Garmin, METI/NASA, USGS

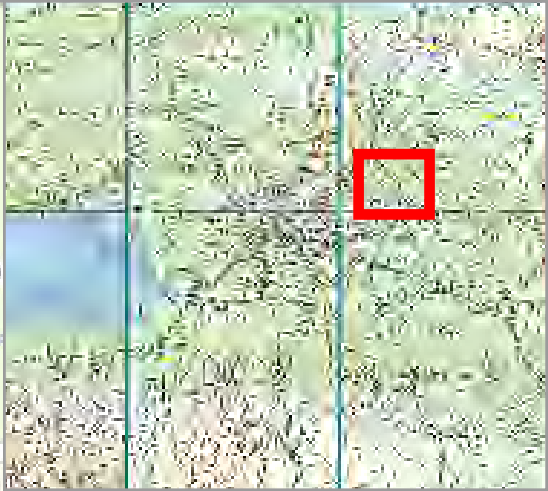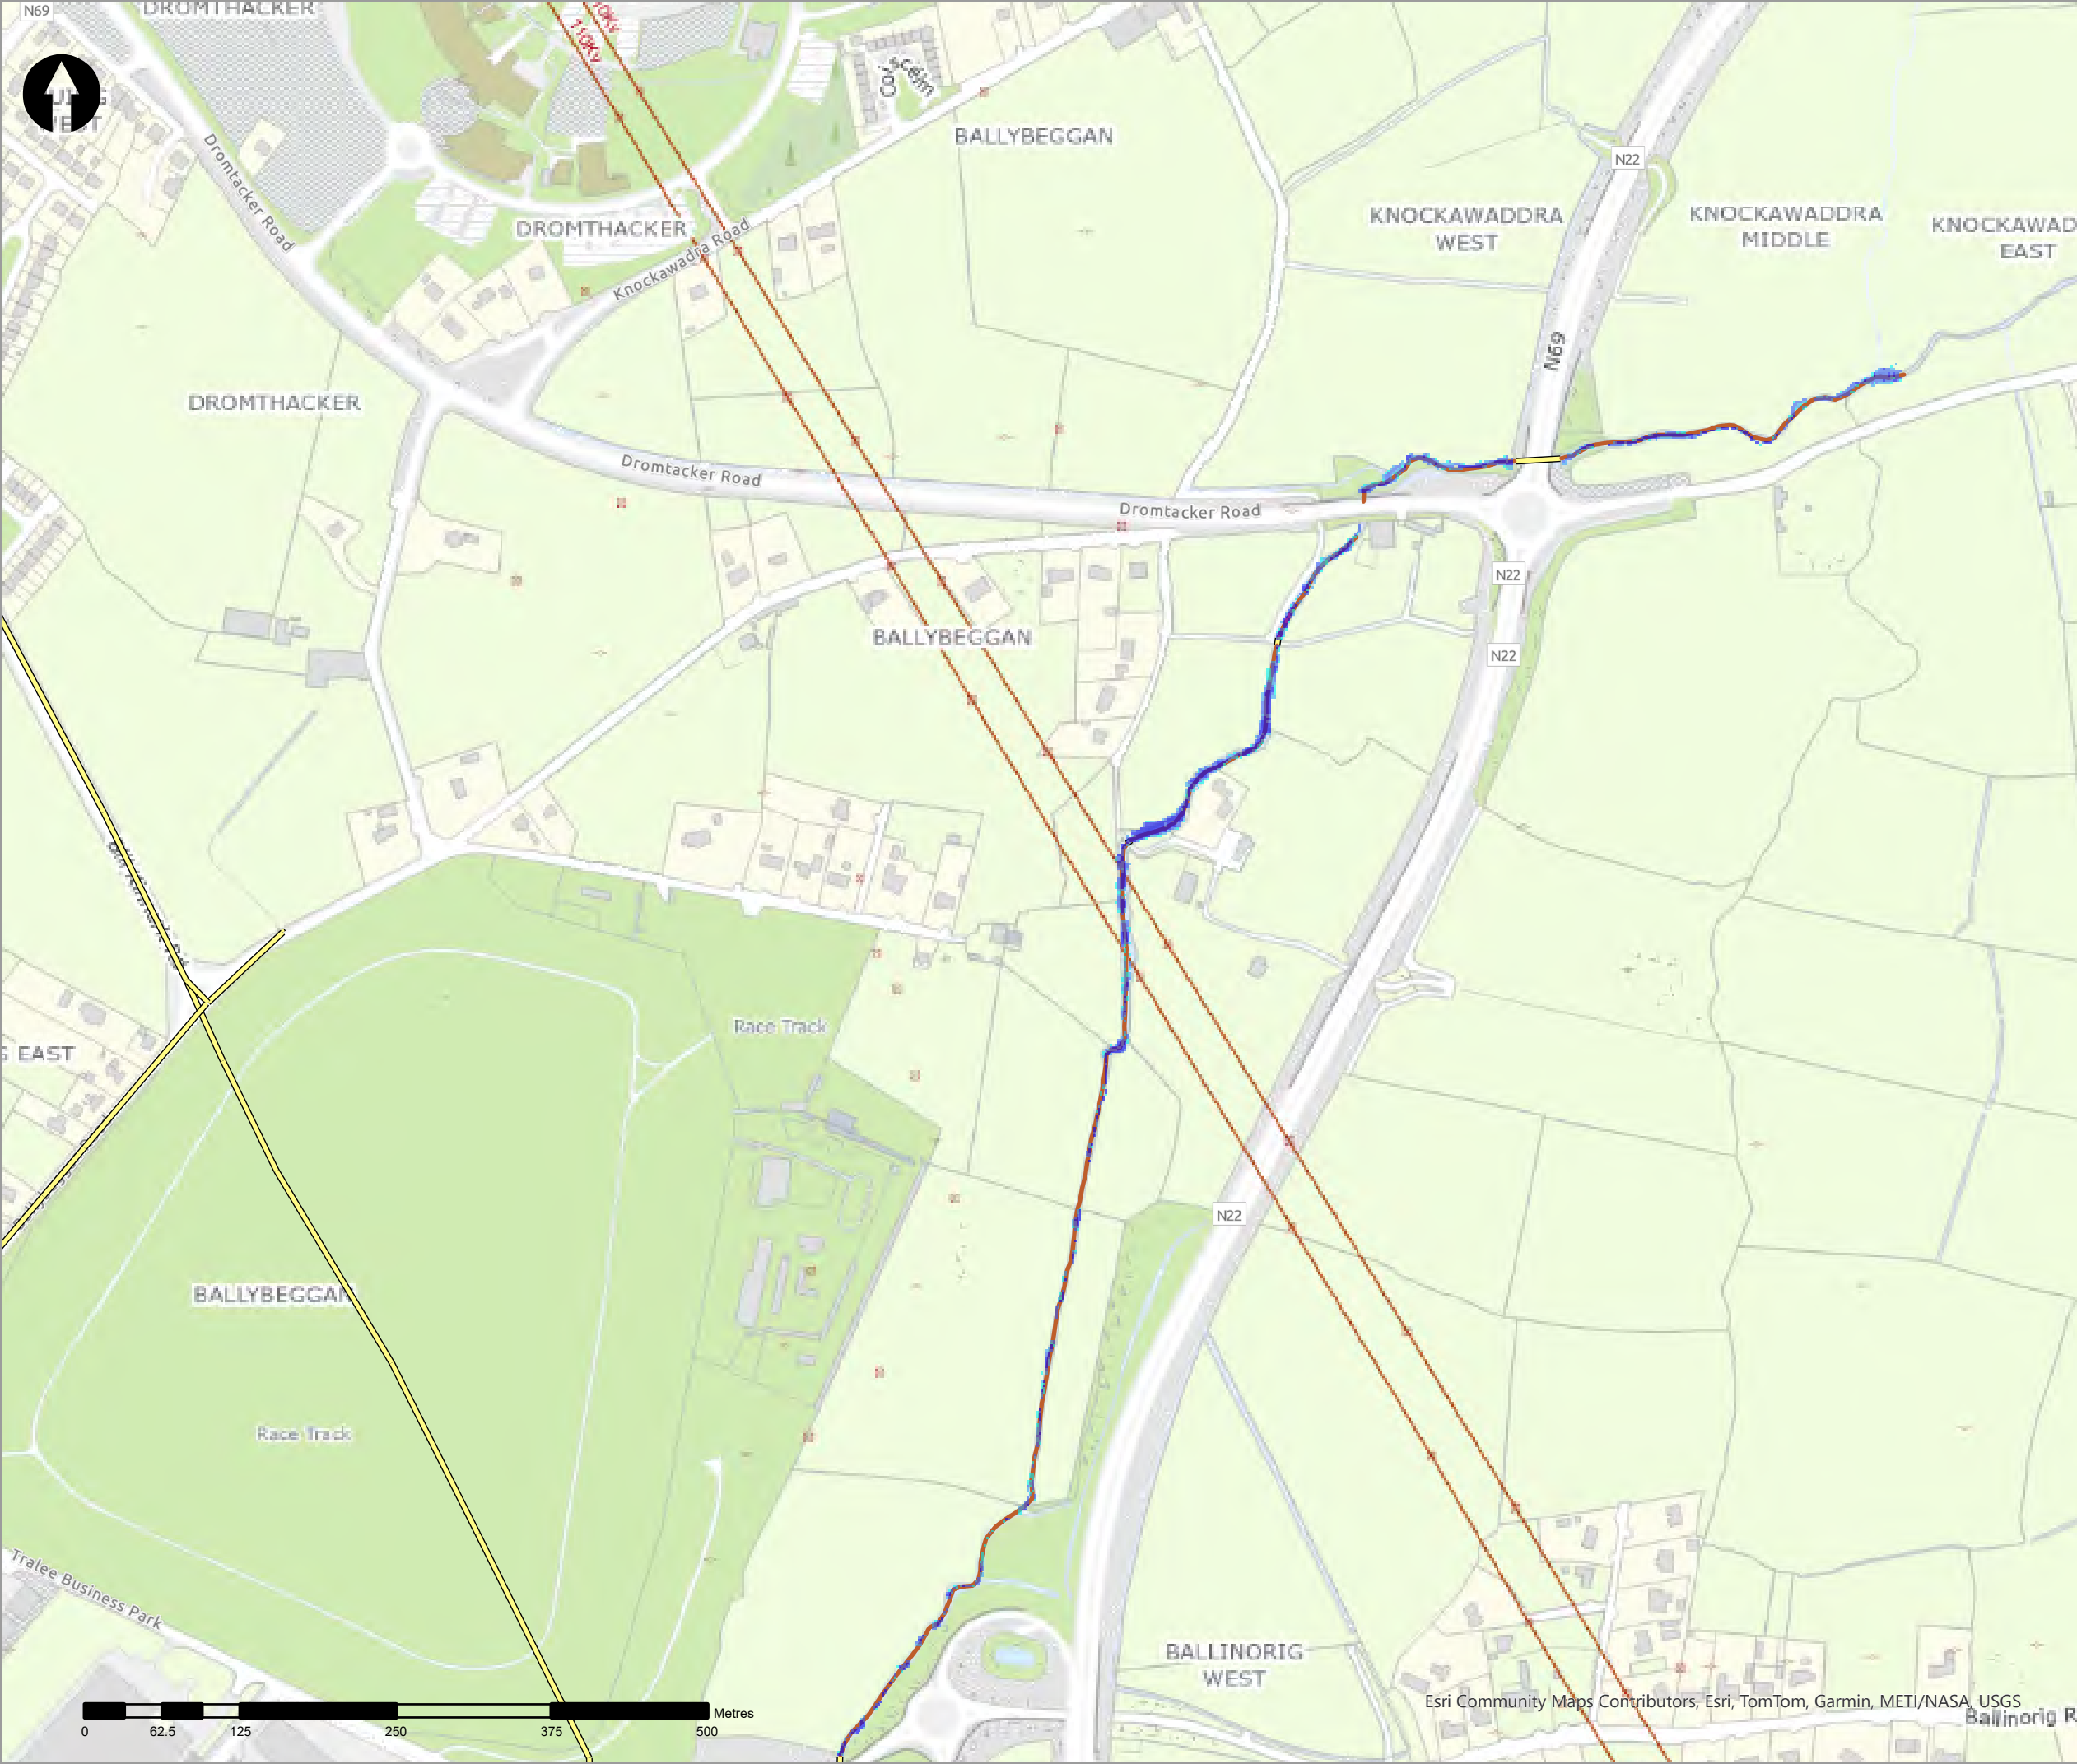

- Legend
- 2% AEP Fluvial Depth
- 0 - 0.1m
 - 0.1 - 0.25m
 - 0.25 - 0.5m
 - 0.5 - 1m
 - 1.0 - 1.5m
 - 1.5 - 2m
 - >2m
- Modelled River Centreline
- Modelled Drainage
- Embankment
- Wall

rev	ammendments	drawn	date
-----	-------------	-------	------



rps
A TETRA TECH COMPANY

Elmwood House T +44(0) 28 90 667914
74 Boucher Road F +44(0) 28 90 668286
Belfast W www.rpsgroup.com/ireland
BT12 6RZ E ireland@rpsgroup.com

CLIENT



OPW
Oifig na hOibreacha Poiblí
Office of Public Works




PROJECT

Tralee Flood Relief Scheme

TITLE

Tralee Depth Mapping
2% AEP Fluvial

Project Number	Sheet Size	Drawing Scale
MCW1082	A3	1:5,000
Drawing Number Dep_F_C_0050_07		Datum ITM
Drawn by RC	Status Final	Revision 01
Checked By AS	Approved By AS	Date 05/06/2025

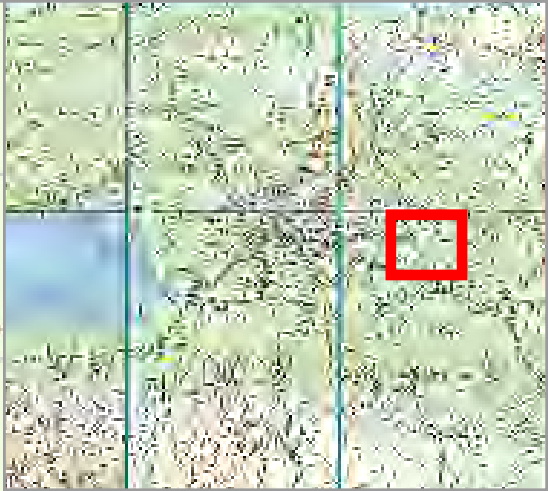

- Legend
- 2% AEP Fluvial Depth
- 0 - 0.1m
 - 0.1 - 0.25m
 - 0.25 - 0.5m
 - 0.5 - 1m
 - 1.0 - 1.5m
 - 1.5 - 2m
 - >2m
- Modelled River Centreline
- Modelled Drainage
- Embankment
- Wall

rev	ammendments	drawn	date
-----	-------------	-------	------



Elmwood House T +44(0) 28 90 667914
74 Boucher Road F +44(0) 28 90 668286
Belfast W www.rpsgroup.com/ireland
BT12 6RZ E ireland@rpsgroup.com

CLIENT



OPW

Óifig na rOibreacha Poiblí
Office of Public Works



PROJECT	Tralee Flood Relief Scheme
---------	----------------------------


TITLE	Tralee Depth Mapping 2% AEP Fluvial
-------	--

Project Number	Sheet Size	Drawing Scale
MCW1082	A3	1:5,000

Drawing Number	Datum
Dep_F_C_0050_08	ITM

Drawn by	Status	Revision
RC	Final	01

Checked By	Approved By	Date
AS	AS	05/06/2025

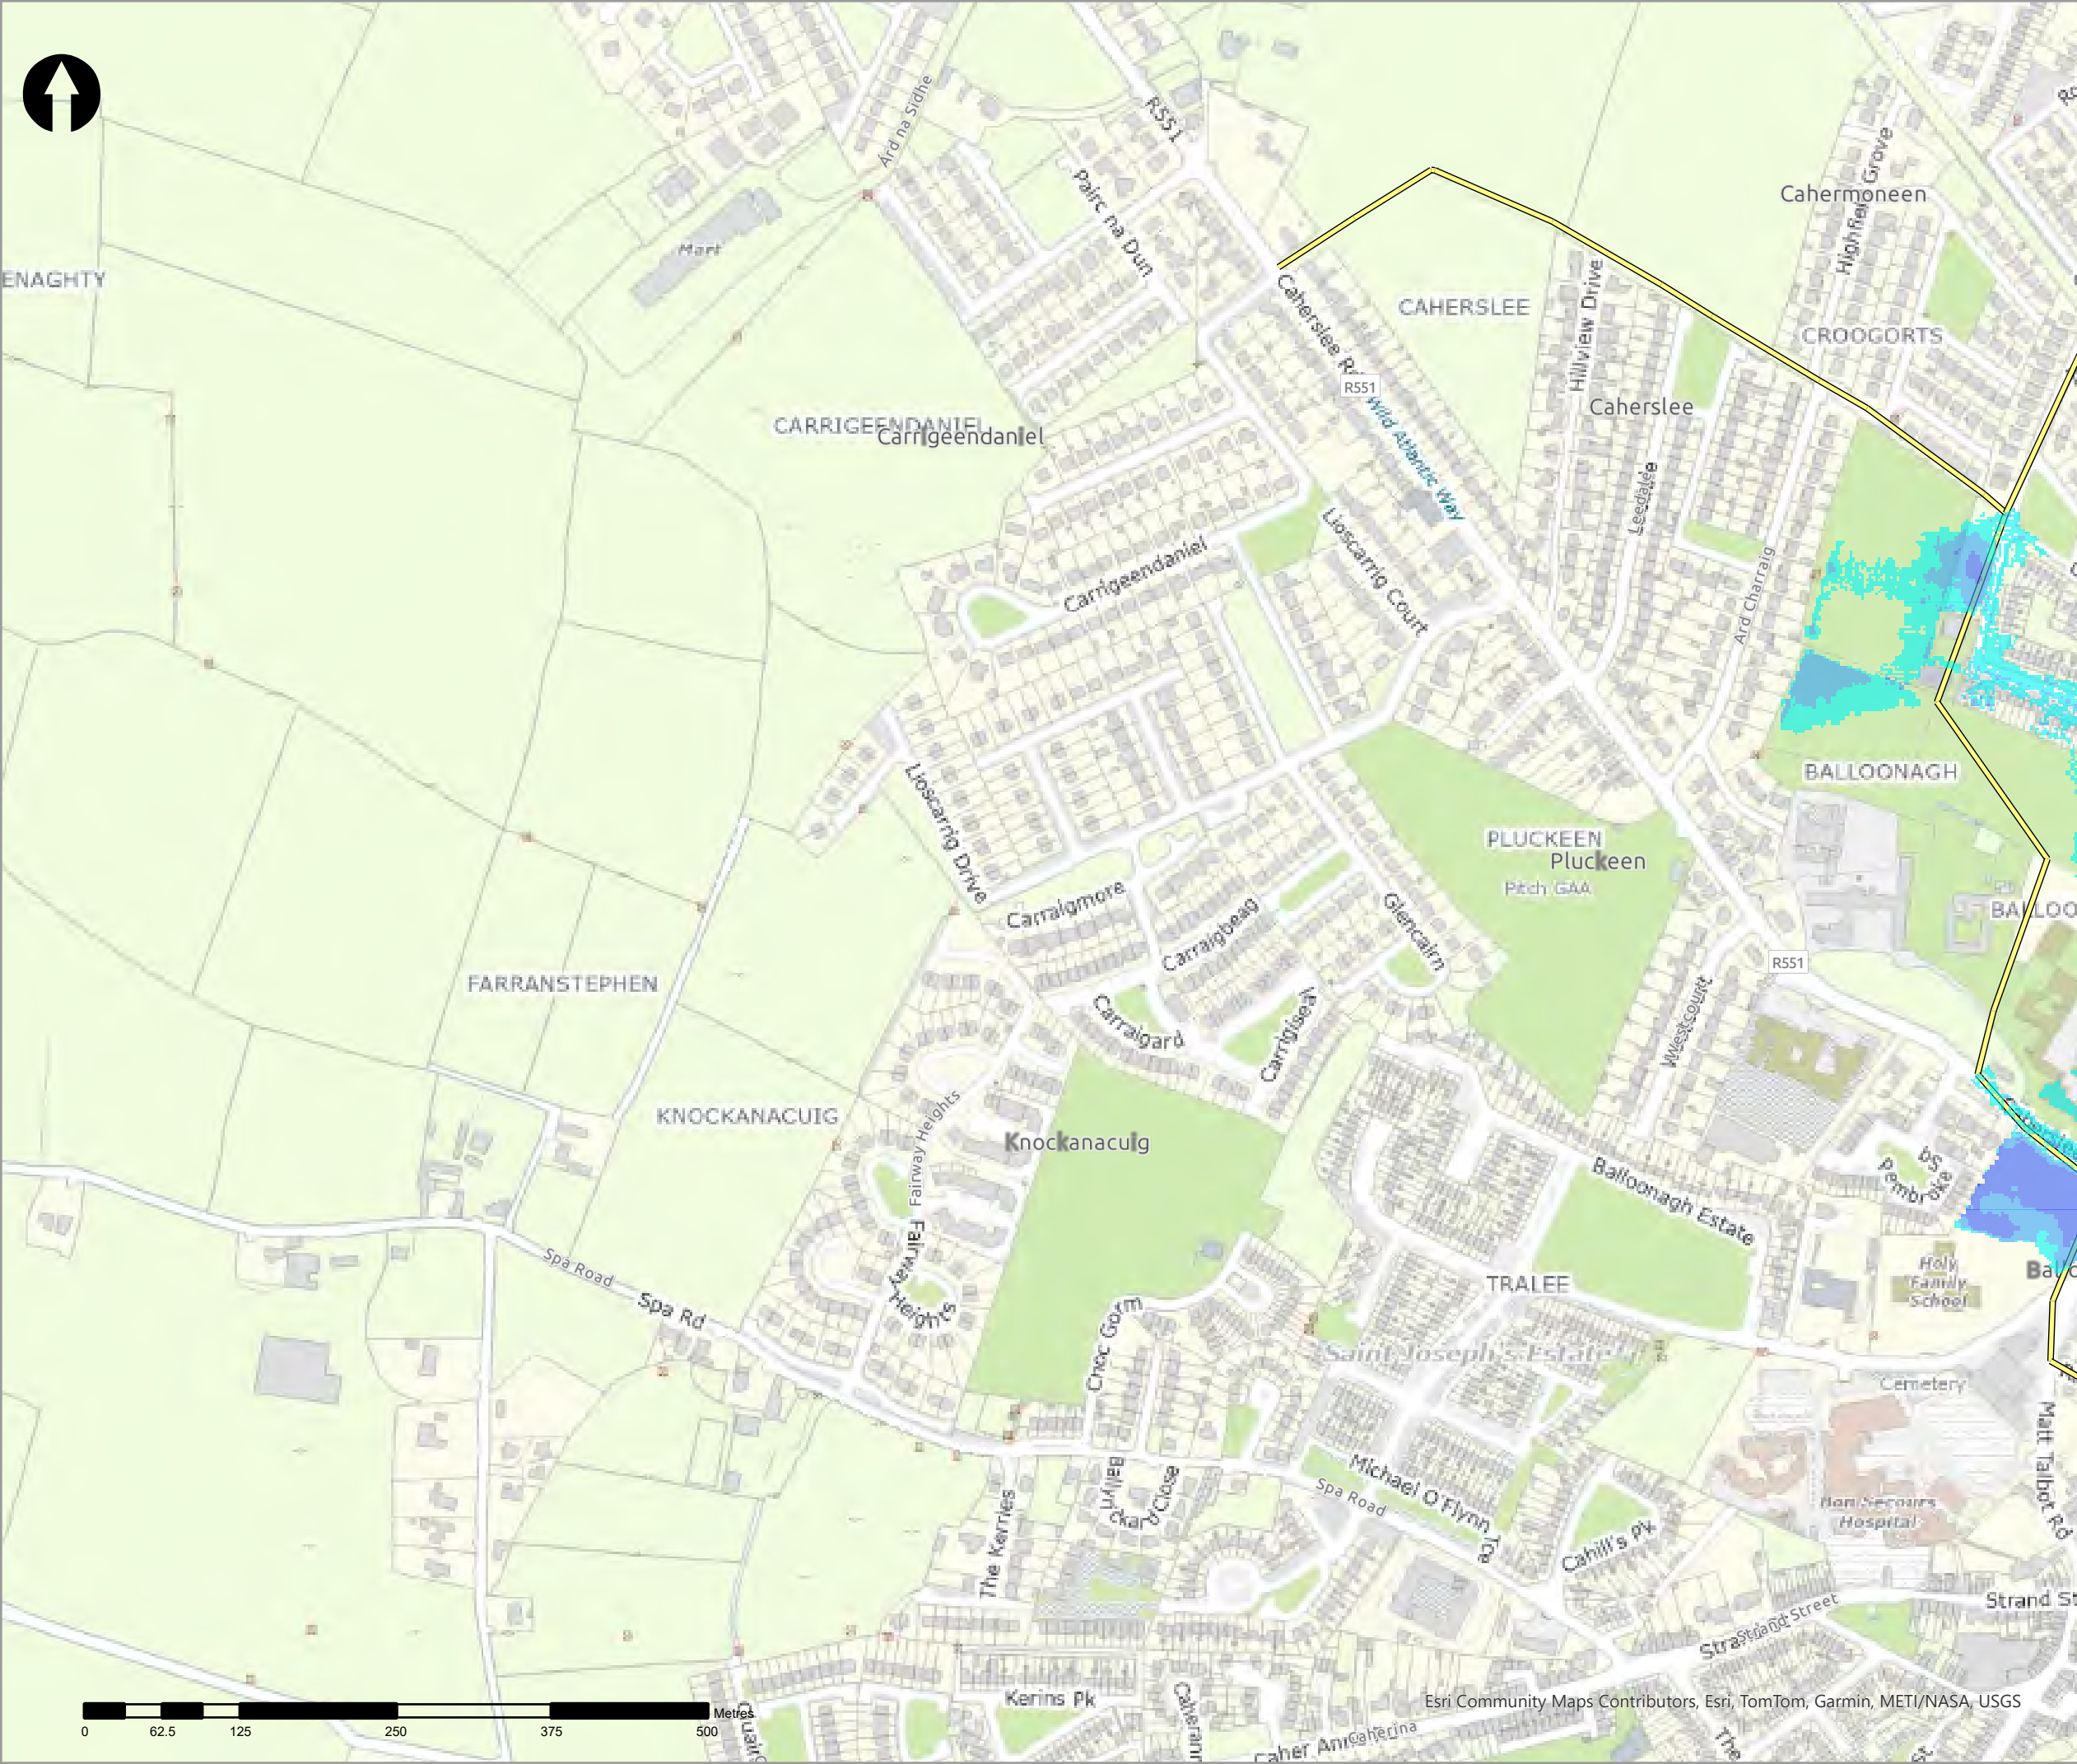

- Legend
- 2% AEP Fluvial Depth
- 0 - 0.1m
 - 0.1 - 0.25m
 - 0.25 - 0.5m
 - 0.5 - 1m
 - 1.0 - 1.5m
 - 1.5 - 2m
 - >2m
- Modelled River Centreline
- Modelled Drainage
- Embankment
- Wall

rev	ammdments	drawn	date
-----	-----------	-------	------



Elmwood House T +44(0) 28 90 667914
74 Boucher Road F +44(0) 28 90 668286
Belfast W www.rpsgroup.com/ireland
BT12 6RZ E ireland@rpsgroup.com

CLIENT



Óigín na rOibríochta Poiblí
Office of Public Works



CORC DUBHAIC
Cork City Council

PROJECT	Tralee Flood Relief Scheme	
---------	----------------------------	--


TITLE	Tralee Depth Mapping 2% AEP Fluvial	
-------	--	--



Project Number	Sheet Size	Drawing Scale
MCW1082	A3	1:5,000

Drawing Number	Datum	
Dep_F_C_0050_09	ITM	

Drawn by	Status	Revision
RC	Final	01

Checked By	Approved By	Date
AS	AS	05/06/2025

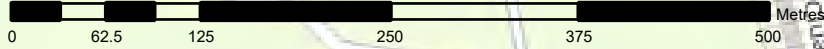

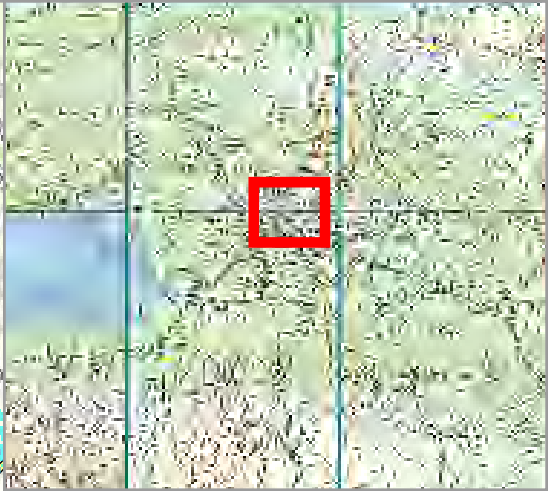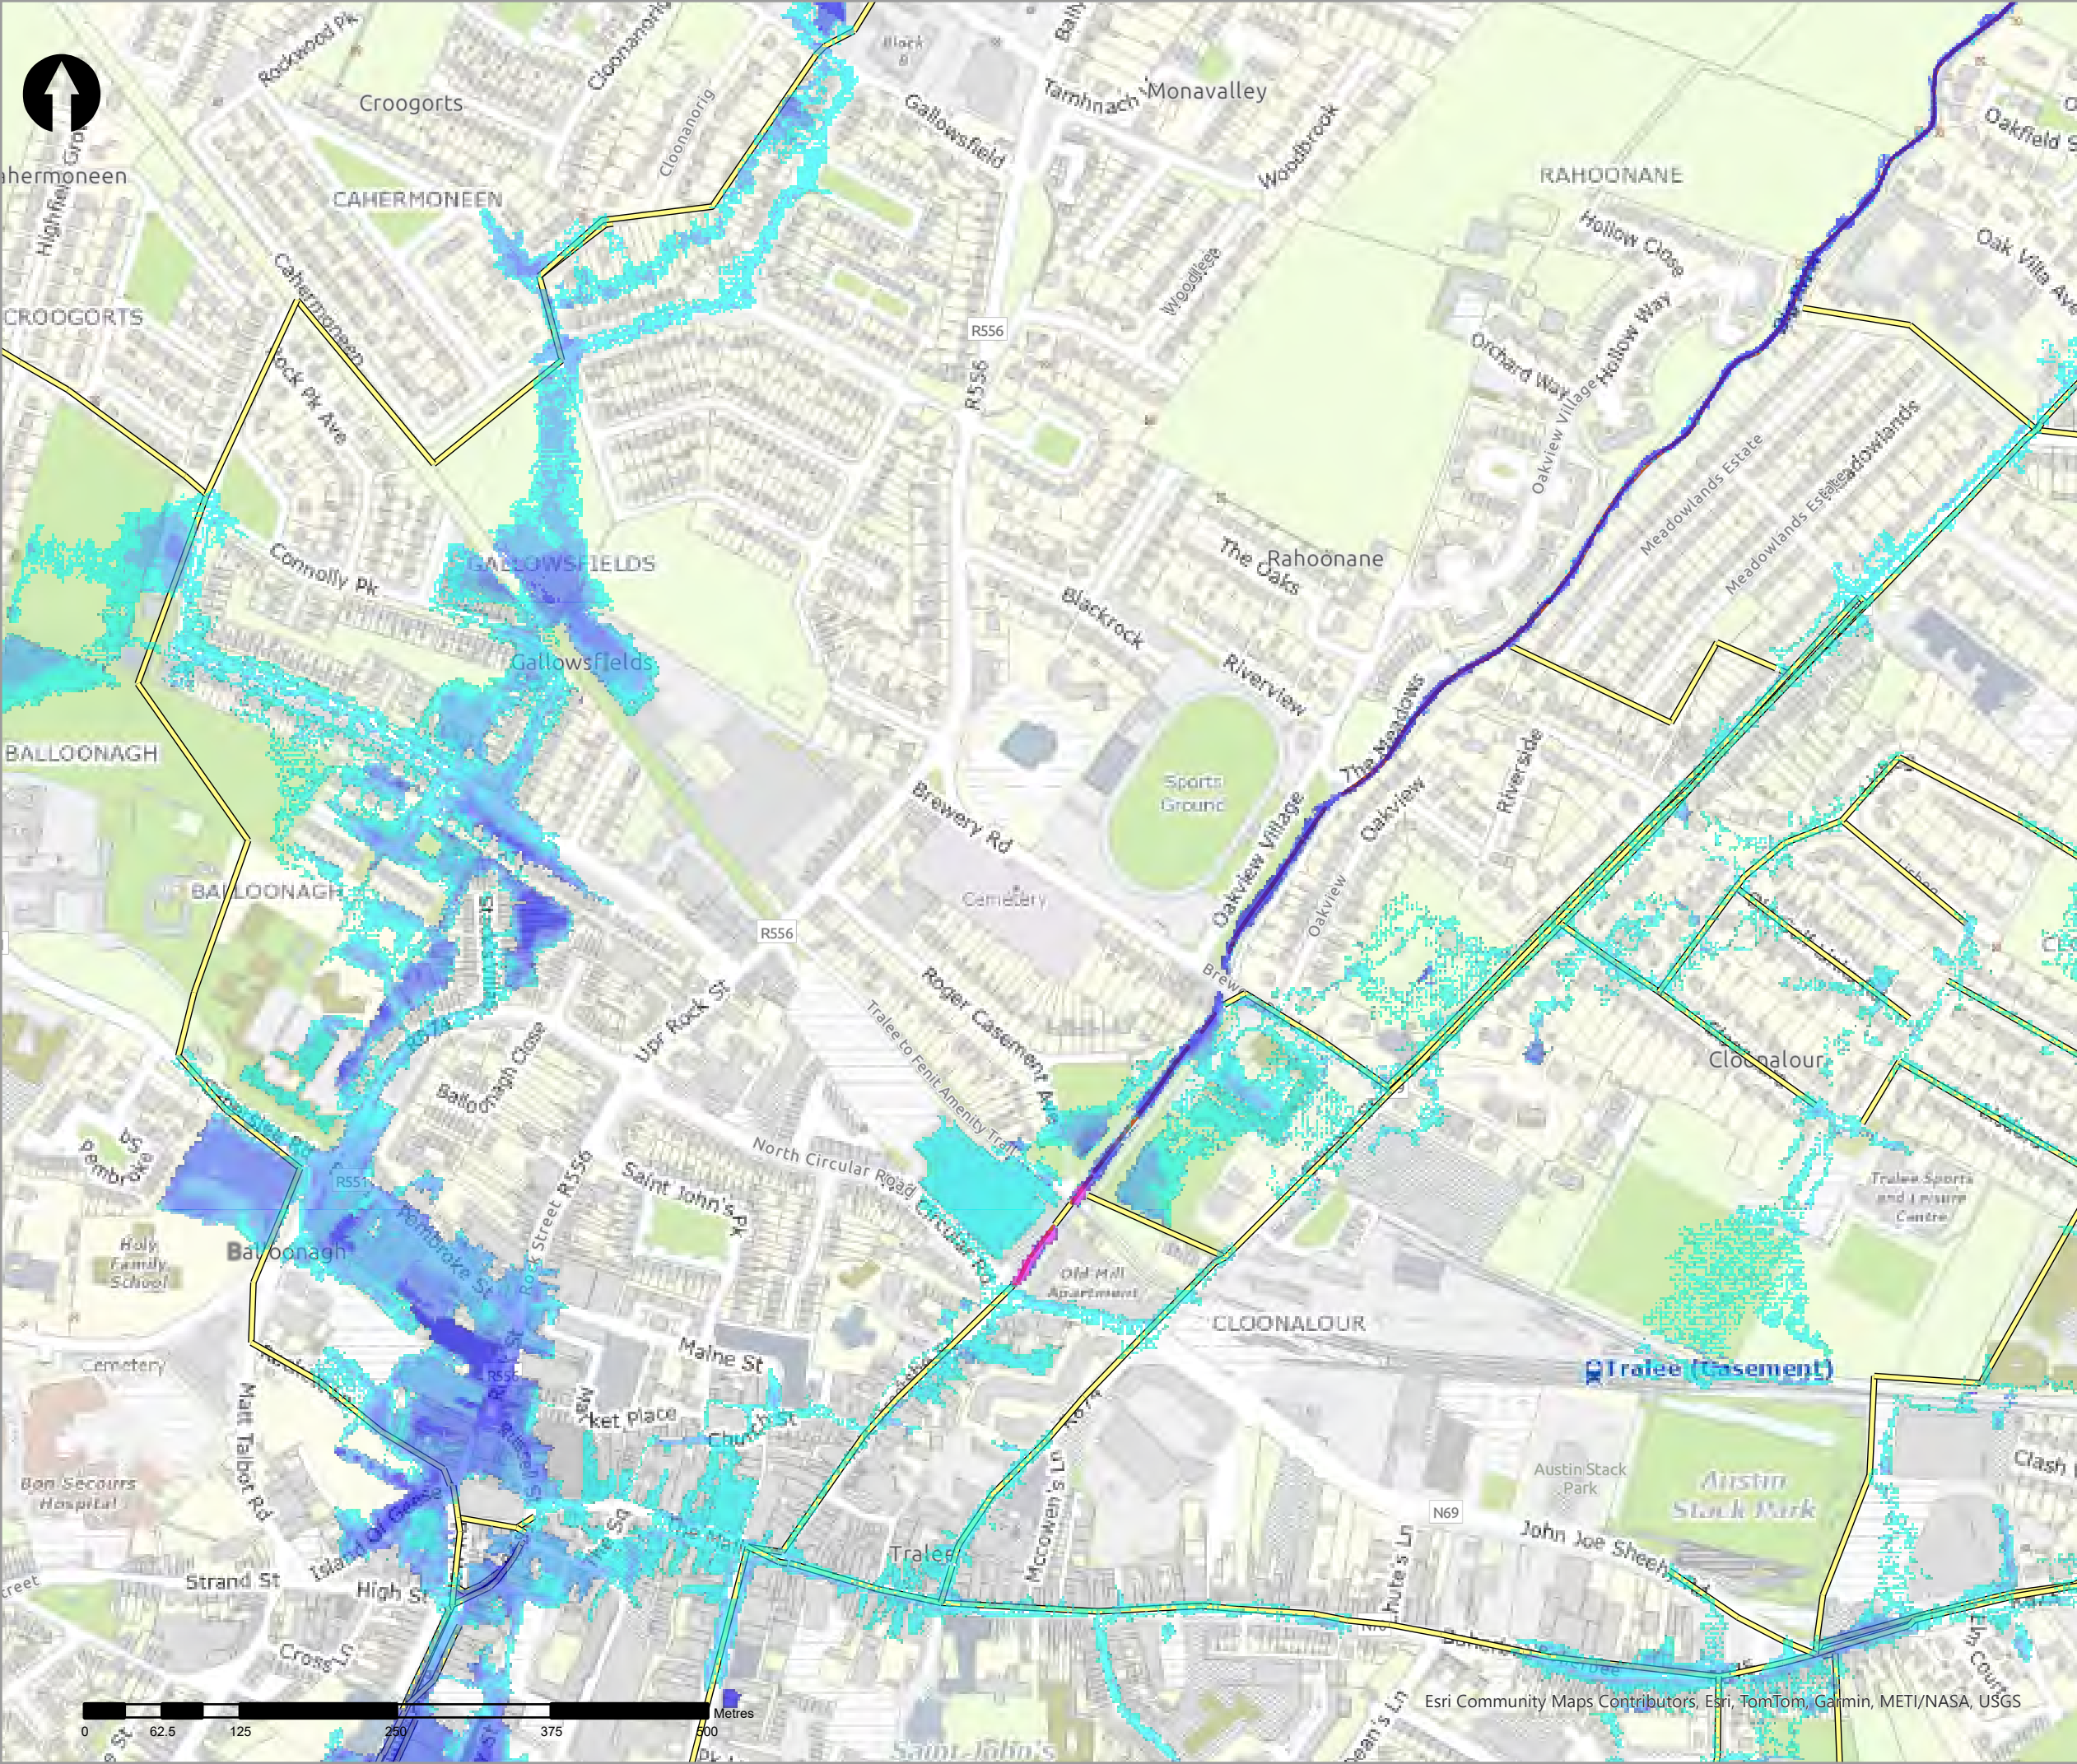

- Legend
- 2% AEP Fluvial Depth
 - 0 - 0.1m
 - 0.1 - 0.25m
 - 0.25 - 0.5m
 - 0.5 - 1m
 - 1.0 - 1.5m
 - 1.5 - 2m
 - >2m
 - Modelled River Centreline
 - Modelled Drainage
 - Embankment
 - Wall

rev	amendments	drawn	date
-----	------------	-------	------



Elmwood House T +44(0) 28 90 667914
74 Boucher Road F +44(0) 28 90 668286
Belfast W www.rpsgroup.com/ireland
BT12 6RZ E ireland@rpsgroup.com

CLIENT



OPW

Óifig na nEobacha Poiblí
Office of Public Works



PROJECT	Tralee Flood Relief Scheme	
---------	----------------------------	--

TITLE	Tralee Depth Mapping 2% AEP Fluvial	
-------	--	--

Project Number	Sheet Size	Drawing Scale
MCW1082	A3	1:5,000
Drawing Number	Datum	
Dep_F_C_0050_10	ITM	
Drawn by	Status	Revision
RC	Final	01
Checked By	Approved By	Date
AS	AS	05/06/2025



- Legend
- 2% AEP Fluvial Depth
- 0 - 0.1m
 - 0.1 - 0.25m
 - 0.25 - 0.5m
 - 0.5 - 1m
 - 1.0 - 1.5m
 - 1.5 - 2m
 - >2m
- Modelled River Centreline
- Modelled Drainage
- Embankment
- Wall

rev	ammdments	drawn	date
-----	-----------	-------	------



Elmwood House T +44(0) 28 90 667914
74 Boucher Road F +44(0) 28 90 668286
Belfast W www.rpsgroup.com/ireland
BT12 6RZ E ireland@rpsgroup.com

CLIENT



OPW

Oifig na nObanna Poblai
Office of Public Works



PROJECT	Tralee Flood Relief Scheme
---------	----------------------------


TITLE	Tralee Depth Mapping 2% AEP Fluvial
-------	--

Project Number	Sheet Size	Drawing Scale
MCW1082	A3	1:5,000

Drawing Number	Datum
Dep_F_C_0050_11	ITM

Drawn by	Status	Revision
RC	Final	01

Checked By	Approved By	Date
AS	AS	05/06/2025

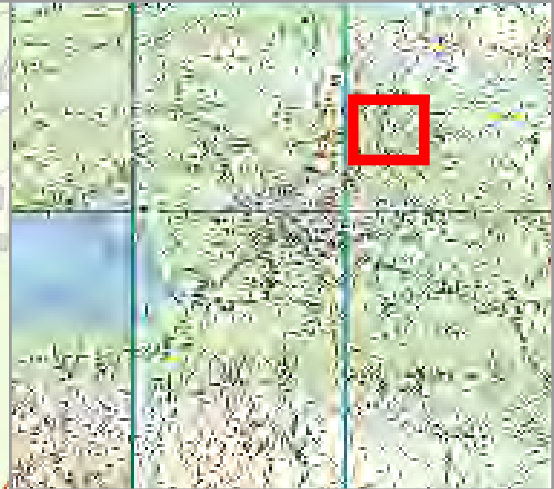

Legend

2% AEP Fluvial Depth

- 0 - 0.1m
- 0.1 - 0.25m
- 0.25 - 0.5m
- 0.5 - 1m
- 1.0 - 1.5m
- 1.5 - 2m
- >2m

Modelled River Centreline

Modelled Drainage

Embankment

Wall

rev	ammendments	drawn	date
-----	-------------	-------	------



rps
A TETRA TECH COMPANY

Elmwood House T +44(0) 28 90 667914
74 Boucher Road F +44(0) 28 90 668286
Belfast W www.rpsgroup.com/ireland
BT12 6RZ E ireland@rpsgroup.com

CLIENT



OPW
Oifig na hOibreacha Poiblí
Office of Public Works





PROJECT

Tralee Flood Relief Scheme

TITLE

Tralee Depth Mapping
2% AEP Fluvial

Project Number	Sheet Size	Drawing Scale
MCW1082	A3	1:5,000
Drawing Number Dep_F_C_0050_12		Datum ITM
Drawn by RC	Status Final	Revision 01
Checked By AS	Approved By AS	Date 05/06/2025

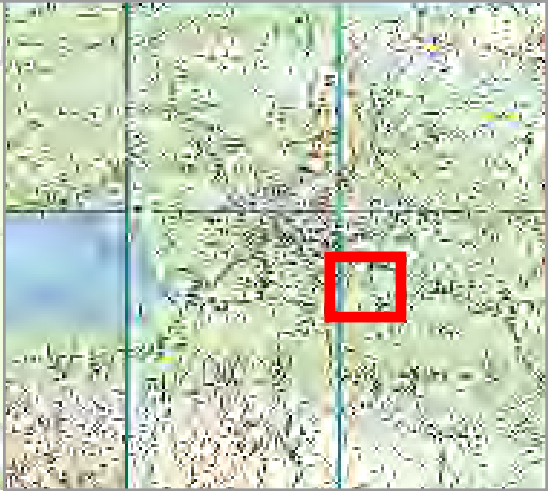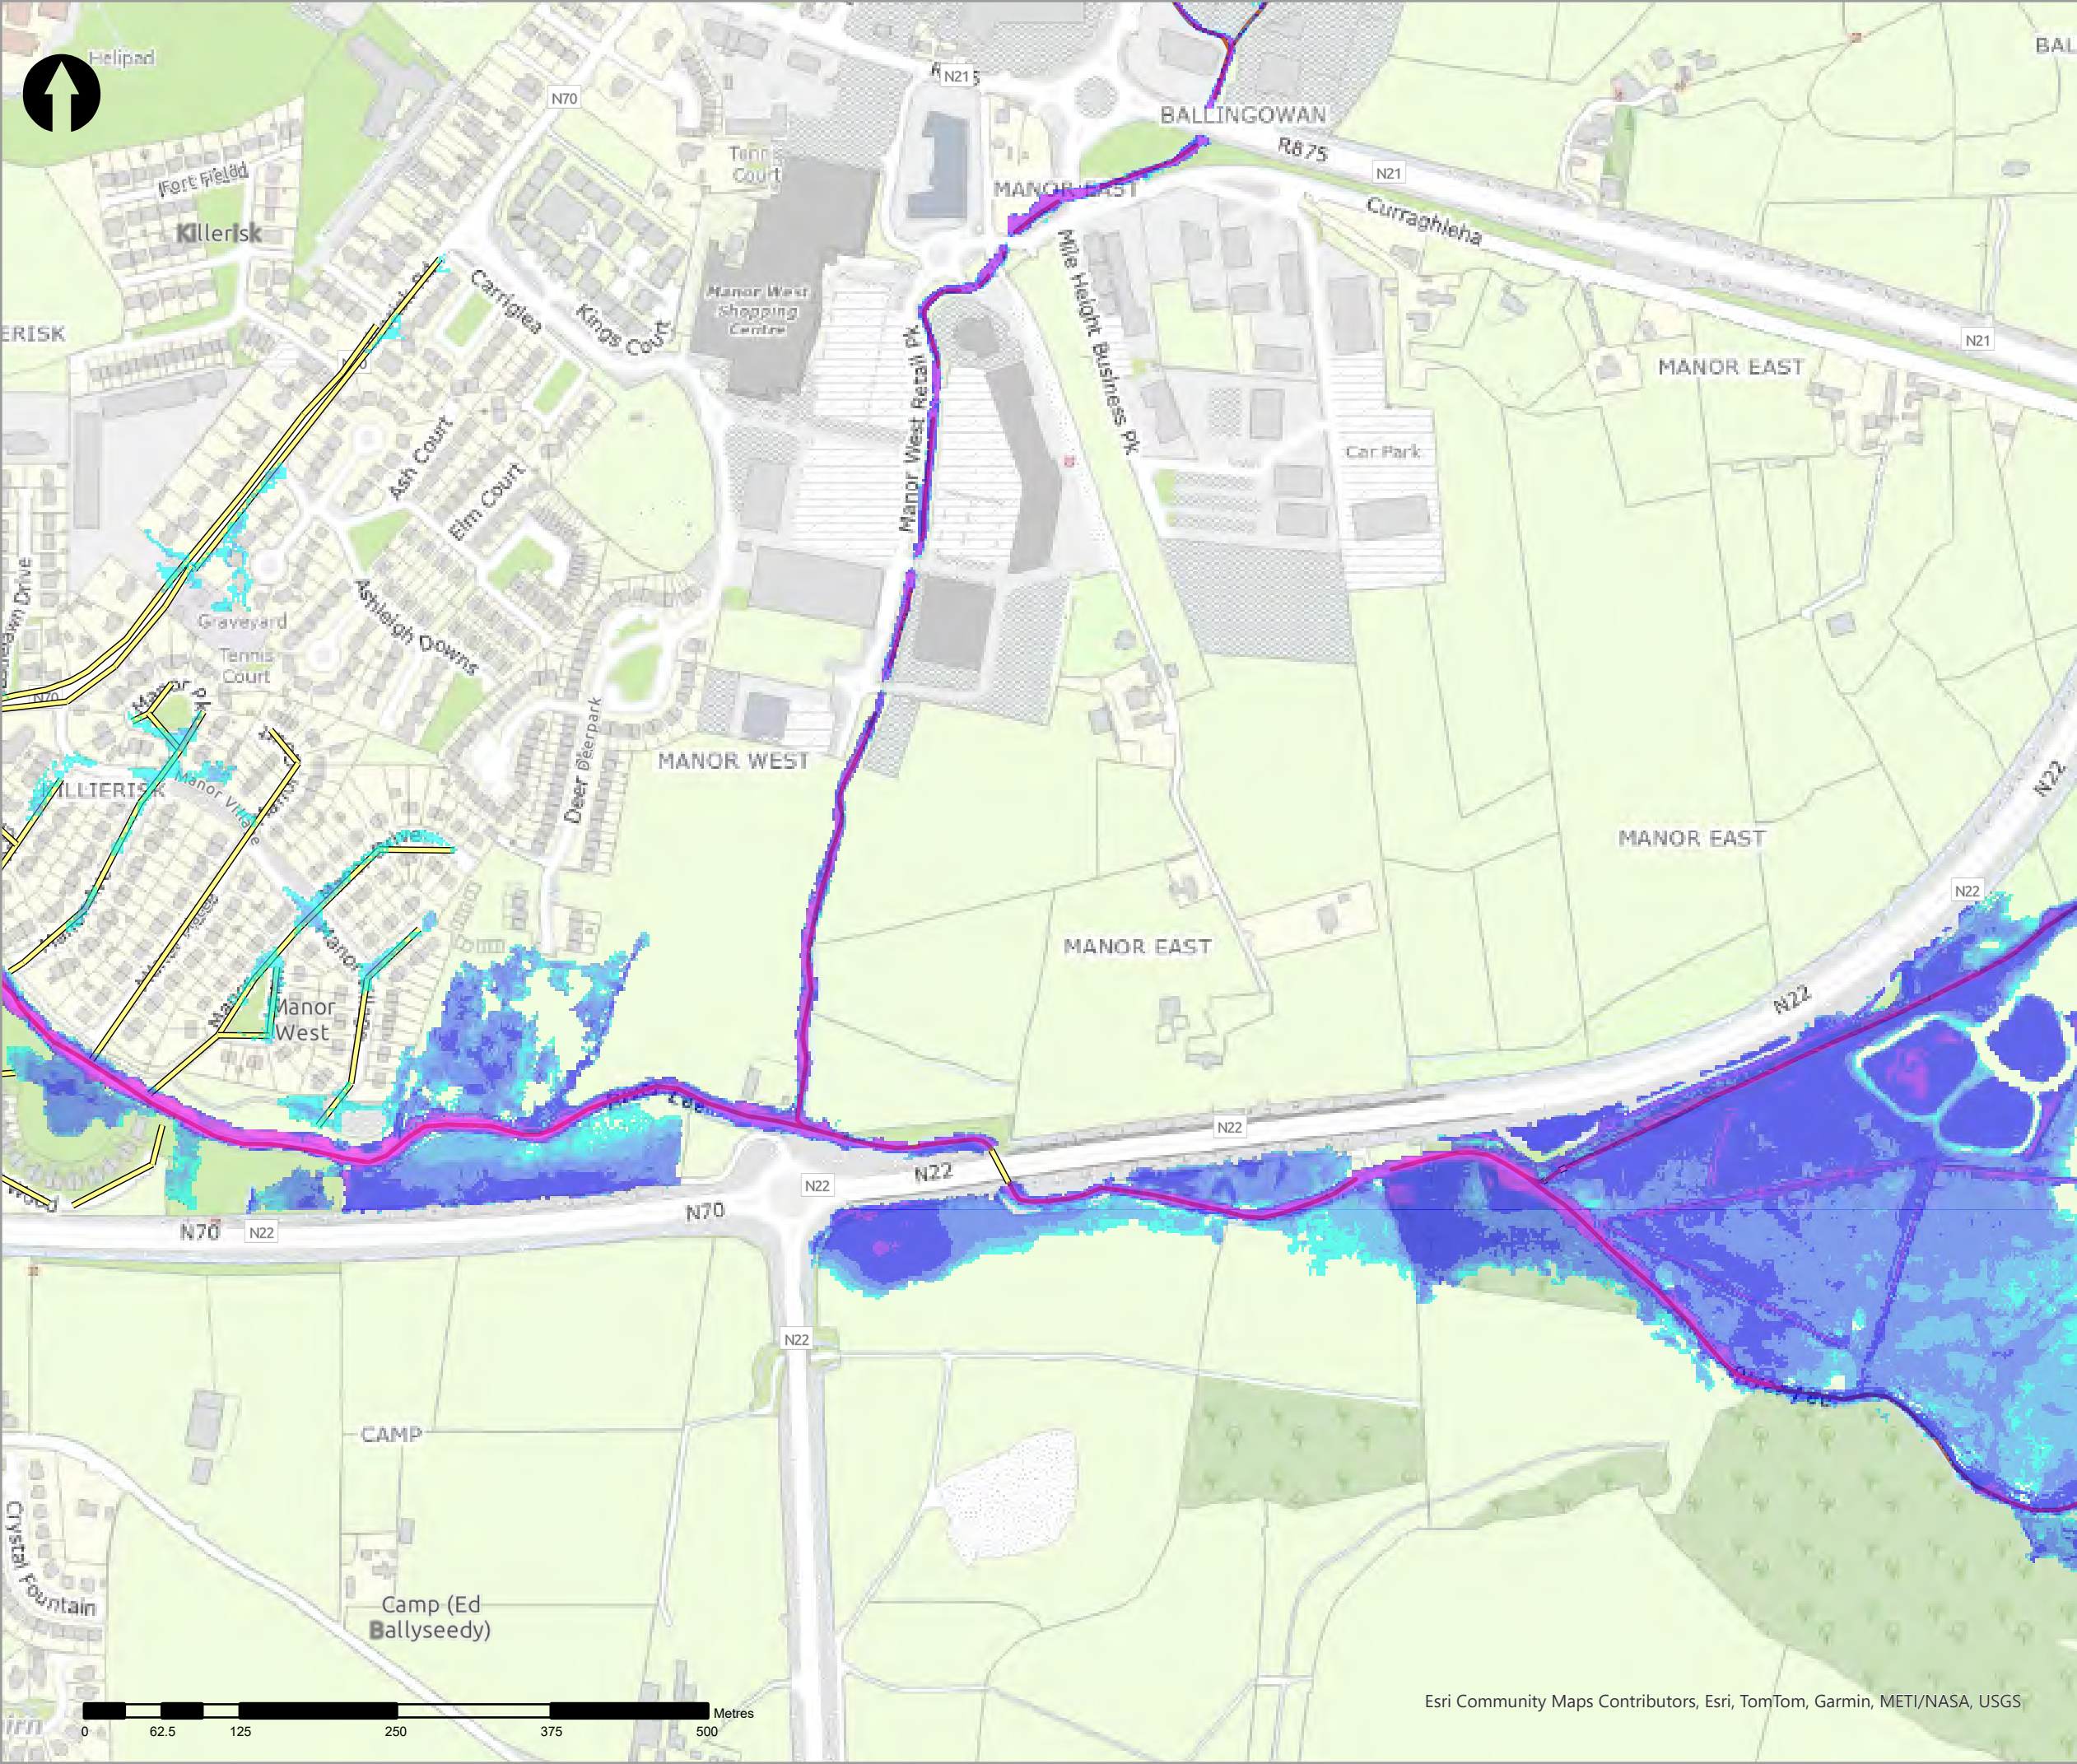

- Legend
- 2% AEP Fluvial Depth
- 0 - 0.1m
 - 0.1 - 0.25m
 - 0.25 - 0.5m
 - 0.5 - 1m
 - 1.0 - 1.5m
 - 1.5 - 2m
 - >2m
- Modelled River Centreline
- Modelled Drainage
- Embankment
- Wall

rev	ammdments	drawn	date
-----	-----------	-------	------



Elmwood House T +44(0) 28 90 667914
74 Boucher Road F +44(0) 28 90 668286
Belfast W www.rpsgroup.com/ireland
BT12 6RZ E ireland@rpsgroup.com

CLIENT



OPW

Óigín na nEalaíona Poiblí
Office of Public Works





PROJECT

Tralee Flood Relief Scheme


TITLE

Tralee Depth Mapping
2% AEP Fluvial

Project Number	Sheet Size	Drawing Scale
MCW1082	A3	1:5,000
Drawing Number	Datum	
Dep_F_C_0050_13	ITM	
Drawn by	Status	Revision
RC	Final	01
Checked By	Approved By	Date
AS	AS	05/06/2025

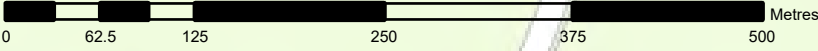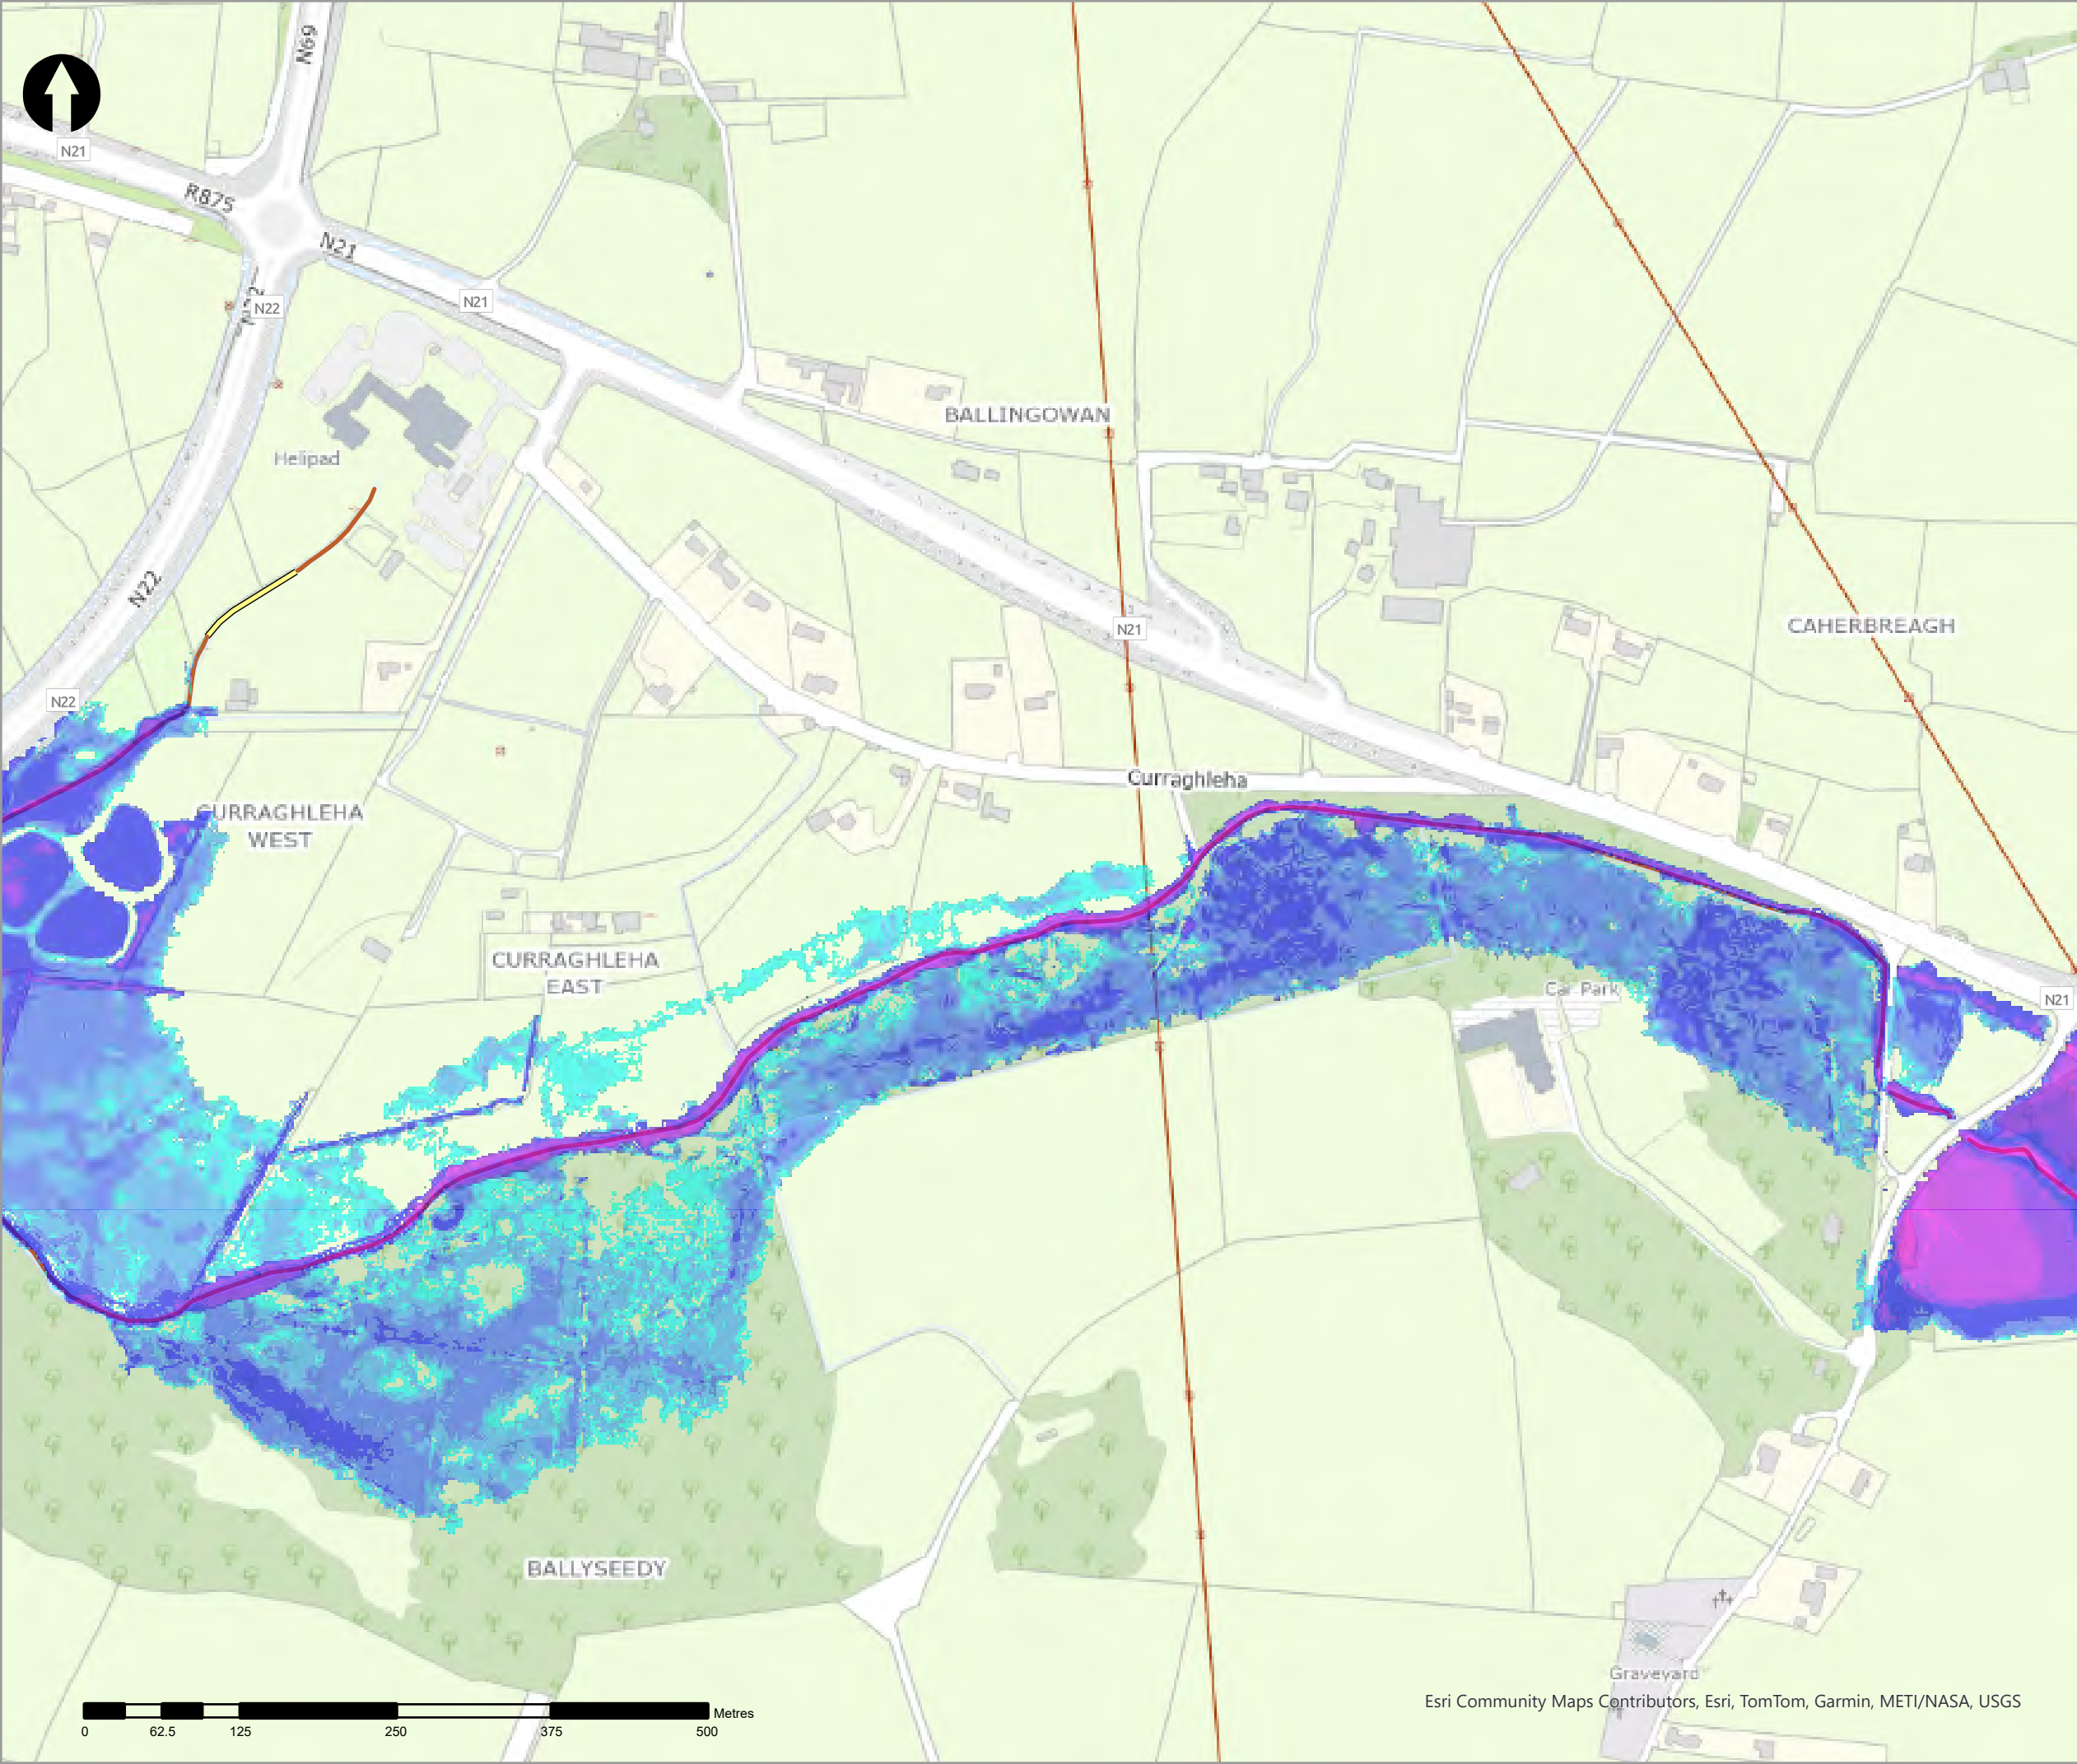

Esri Community Maps Contributors, Esri, TomTom, Garmin, METI/NASA, USGS

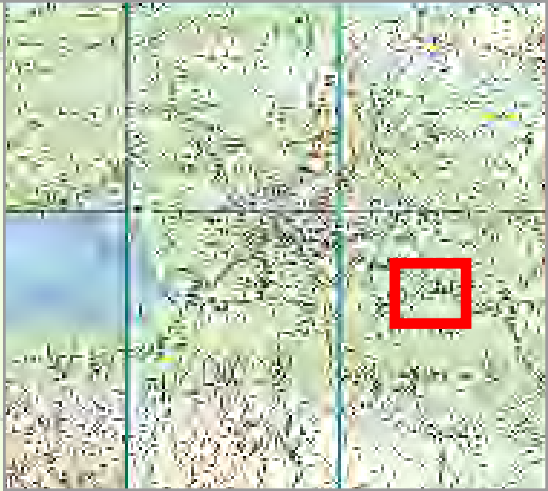

- Legend
- 2% AEP Fluvial Depth
- 0 - 0.1m
 - 0.1 - 0.25m
 - 0.25 - 0.5m
 - 0.5 - 1m
 - 1.0 - 1.5m
 - 1.5 - 2m
 - >2m
- Modelled River Centreline
- Modelled Drainage
- Embankment
- Wall

rev	ammdments	drawn	date
-----	-----------	-------	------



rps
A TETRA TECH COMPANY

Elmwood House T +44(0) 28 90 667914
74 Boucher Road F +44(0) 28 90 668286
Belfast W www.rpsgroup.com/ireland
BT12 6RZ E ireland@rpsgroup.com

CLIENT




OPW
Oifig na hOibreacha Poiblí
Office of Public Works



PROJECT	Tralee Flood Relief Scheme
----------------	----------------------------

TITLE	Tralee Depth Mapping 2% AEP Fluvial
--------------	--

Project Number	Sheet Size	Drawing Scale
MCW1082	A3	1:5,000
Drawing Number	Datum	
Dep_F_C_0050_14	ITM	
Drawn by	Status	Revision
RC	Final	01
Checked By	Approved By	Date
AS	AS	05/06/2025

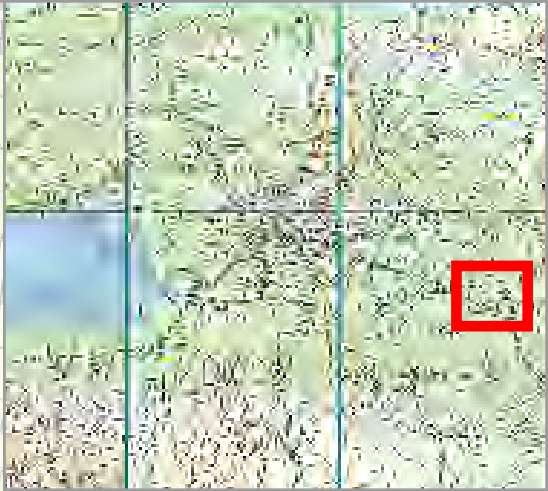

- Legend
- 2% AEP Fluvial Depth
- 0 - 0.1m
 - 0.1 - 0.25m
 - 0.25 - 0.5m
 - 0.5 - 1m
 - 1.0 - 1.5m
 - 1.5 - 2m
 - >2m
- Modelled River Centreline
- Modelled Drainage
- Embankment
- Wall

rev	ammendments	drawn	date
-----	-------------	-------	------



Elmwood House T +44(0) 28 90 667914
74 Boucher Road F +44(0) 28 90 668286
Belfast W www.rpsgroup.com/ireland
BT12 6RZ E ireland@rpsgroup.com

CLIENT



OPW

Óigín na nEobánacha Poiblí
Office of Public Works



PROJECT

Tralee Flood Relief Scheme

TITLE


Tralee Depth Mapping
2% AEP Fluvial

Project Number	Sheet Size	Drawing Scale
MCW1082	A3	1:5,000

Drawing Number	Datum
Dep_F_C_0050_15	ITM

Drawn by	Status	Revision
RC	Final	01

Checked By	Approved By	Date
AS	AS	05/06/2025

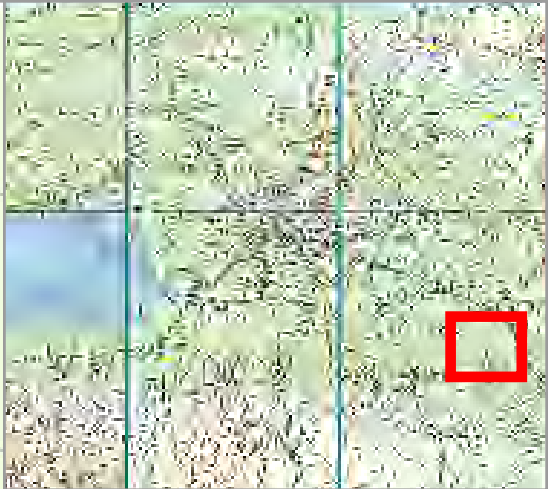

Legend

2% AEP Fluvial Depth

- 0 - 0.1m
- 0.1 - 0.25m
- 0.25 - 0.5m
- 0.5 - 1m
- 1.0 - 1.5m
- 1.5 - 2m
- >2m

Modelled River Centreline

Modelled Drainage

Embankment

Wall

rev	ammendments	drawn	date
-----	-------------	-------	------



Elmwood House T +44(0) 28 90 667914
74 Boucher Road F +44(0) 28 90 668286
Belfast W www.rpsgroup.com/ireland
BT12 6RZ E ireland@rpsgroup.com

CLIENT



OPW

Óigín na nEolmacha Poiblí
Office of Public Works



PROJECT

Tralee Flood Relief Scheme

TITLE


Tralee Depth Mapping
2% AEP Fluvial

Project Number	Sheet Size	Drawing Scale
MCW1082	A3	1:5,000



Drawing Number	Datum
Dep_F_C_0050_16	ITM

Drawn by	Status	Revision
RC	Final	01

Checked By	Approved By	Date
AS	AS	05/06/2025

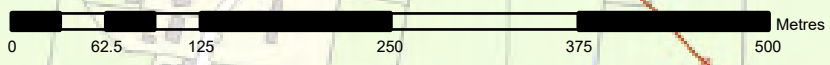

Esri Community Maps Contributors, Esri, TomTom, Garmin, METI/NASA, USGS

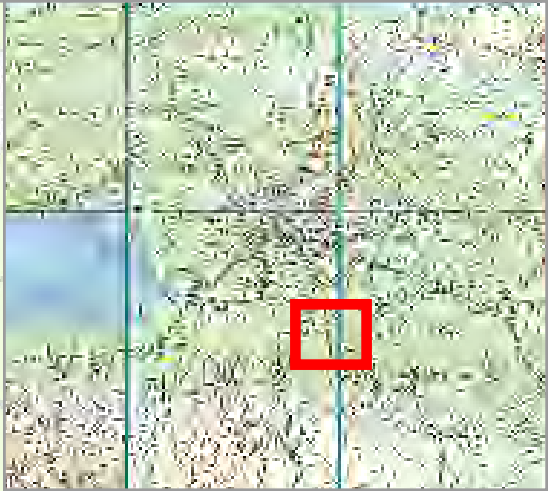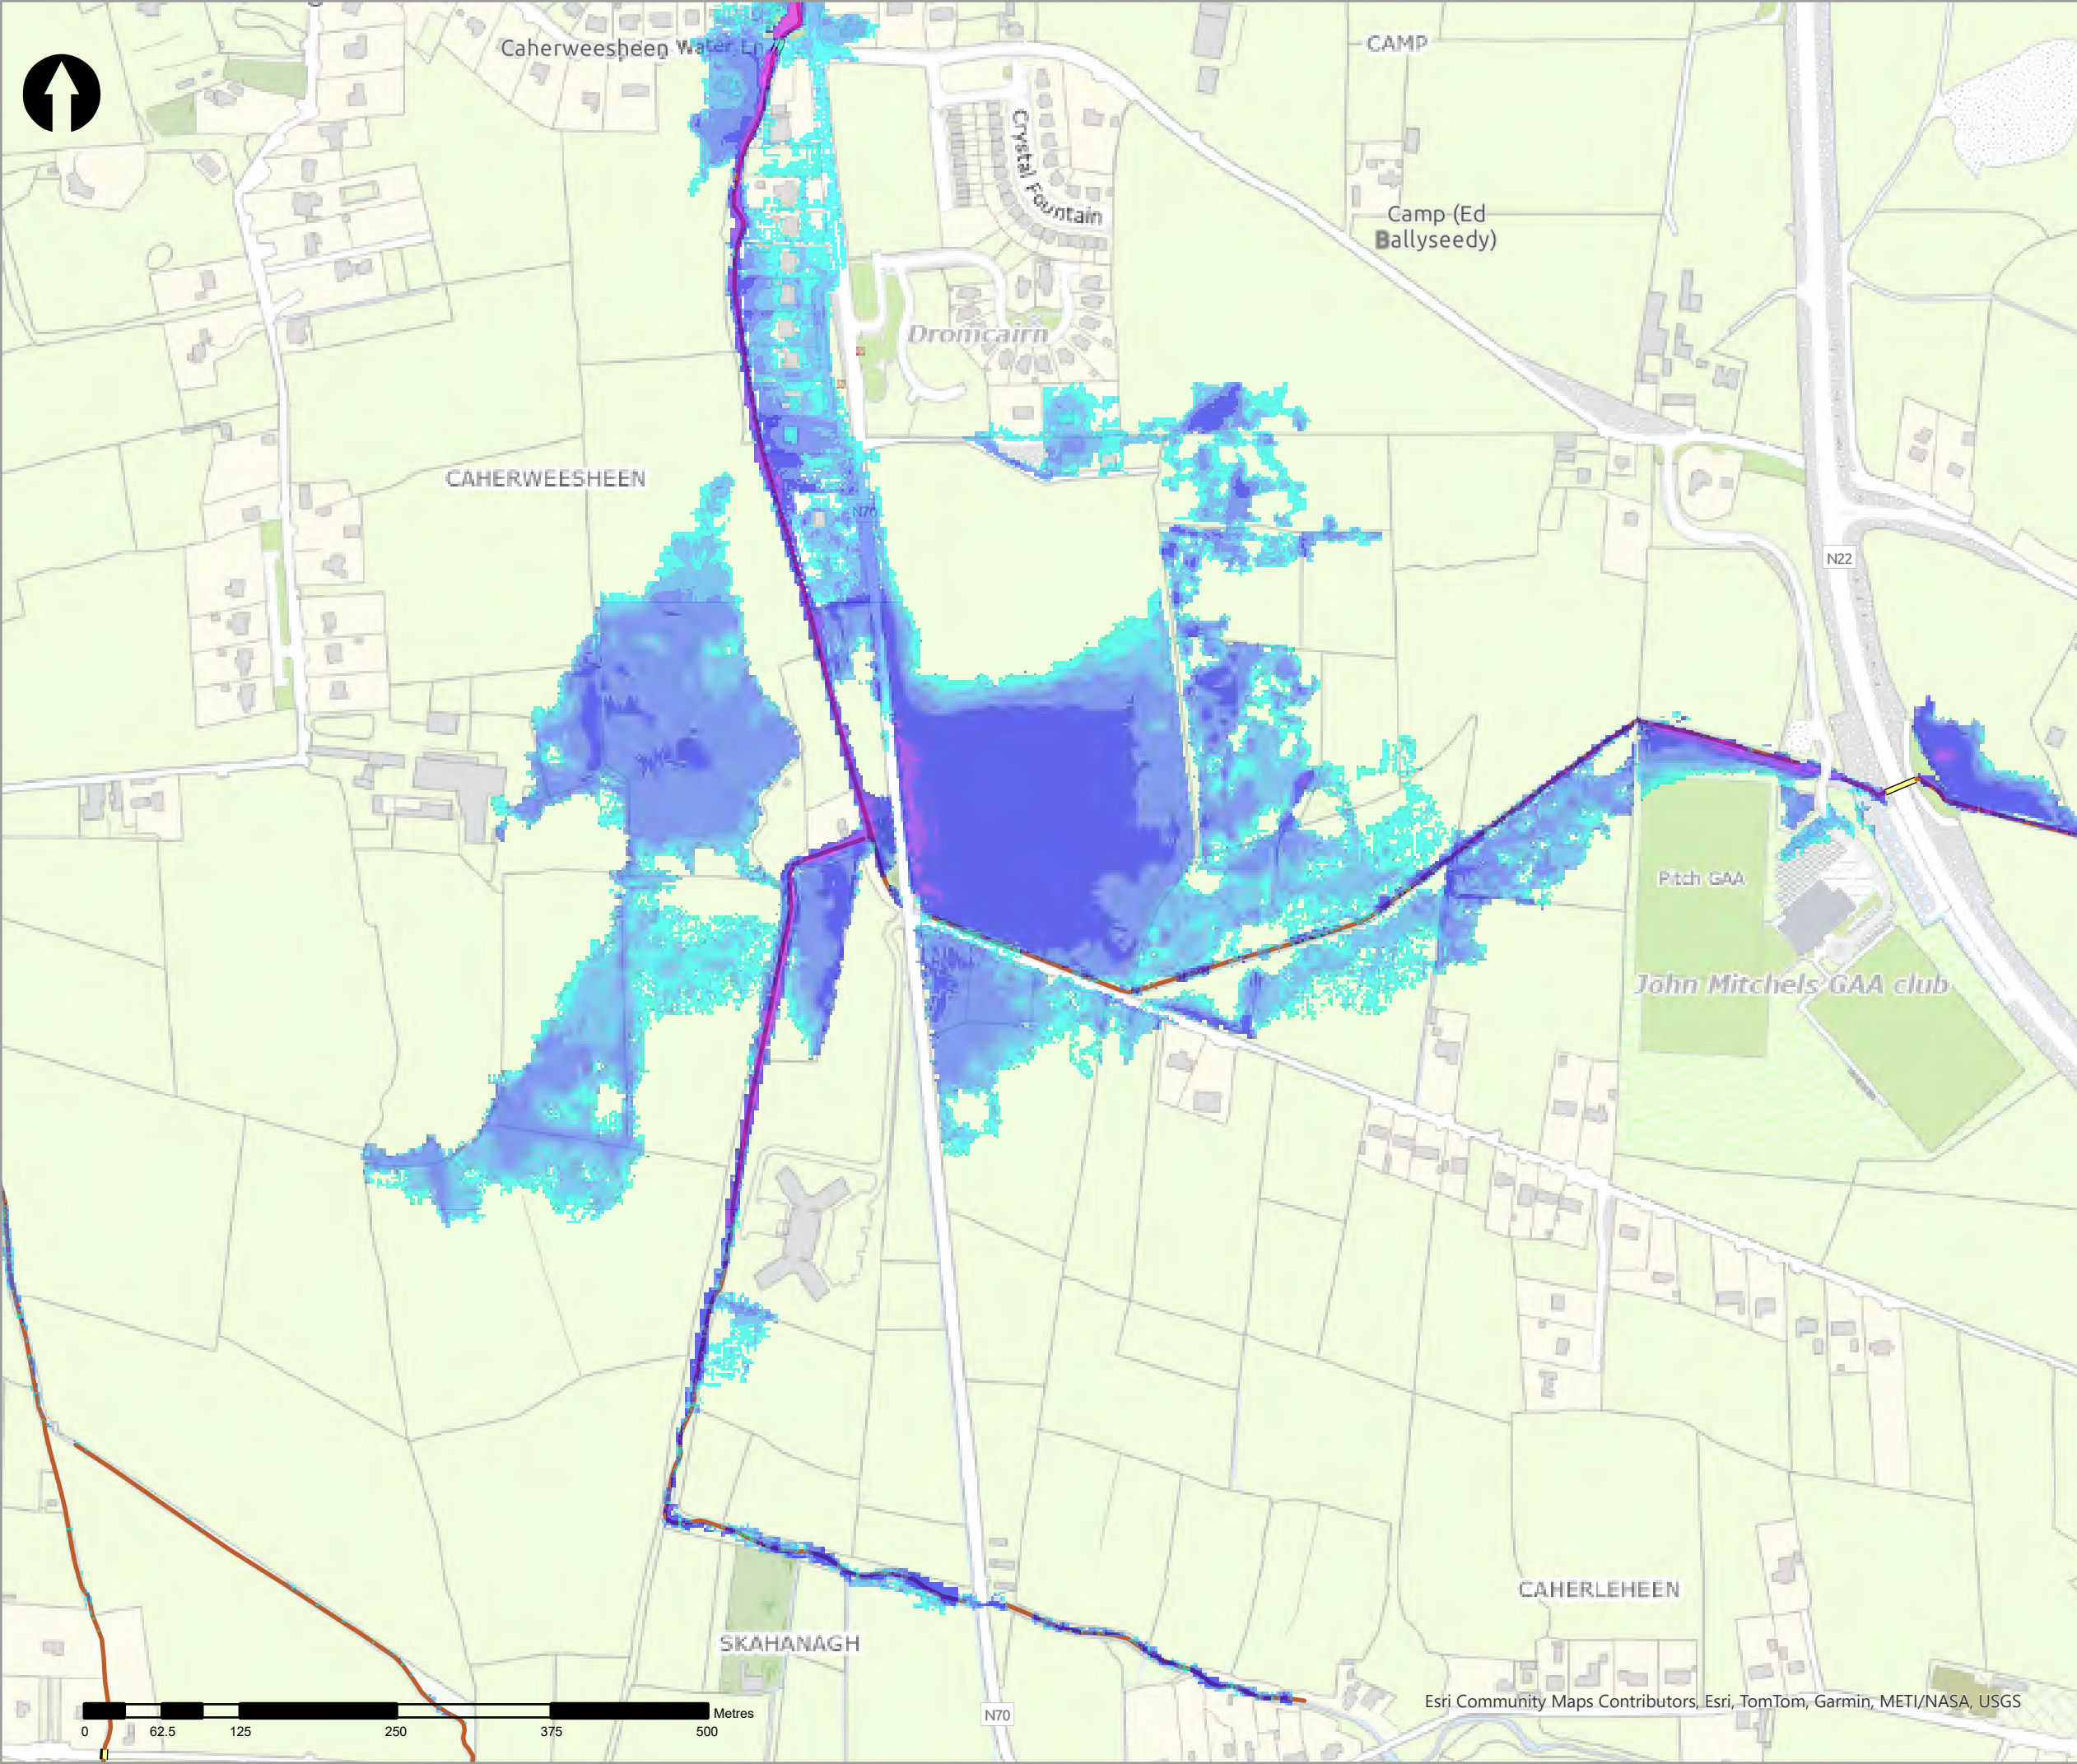

- Legend
- 2% AEP Fluvial Depth
- 0 - 0.1m
 - 0.1 - 0.25m
 - 0.25 - 0.5m
 - 0.5 - 1m
 - 1.0 - 1.5m
 - 1.5 - 2m
 - >2m
- Modelled River Centreline
- Modelled Drainage
- Embankment
- Wall

rev	ammdments	drawn	date
-----	-----------	-------	------



Elmwood House T +44(0) 28 90 667914
74 Boucher Road F +44(0) 28 90 668286
Belfast W www.rpsgroup.com/ireland
BT12 6RZ E ireland@rpsgroup.com

CLIENT



OPW

Óifig na n-Obair Poiblí
Office of Public Works



PROJECT	Tralee Flood Relief Scheme
---------	----------------------------



TITLE	Tralee Depth Mapping 2% AEP Fluvial
-------	--

Project Number	Sheet Size	Drawing Scale
MCW1082	A3	1:5,000

Drawing Number	Datum
Dep_F_C_0050_17	ITM

Drawn by	Status	Revision
RC	Final	01

Checked By	Approved By	Date
AS	AS	05/06/2025

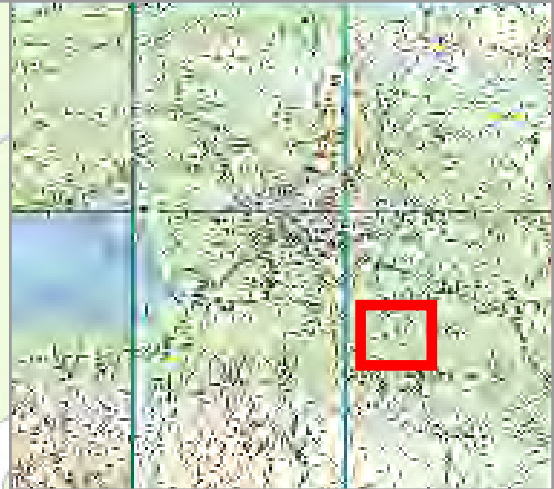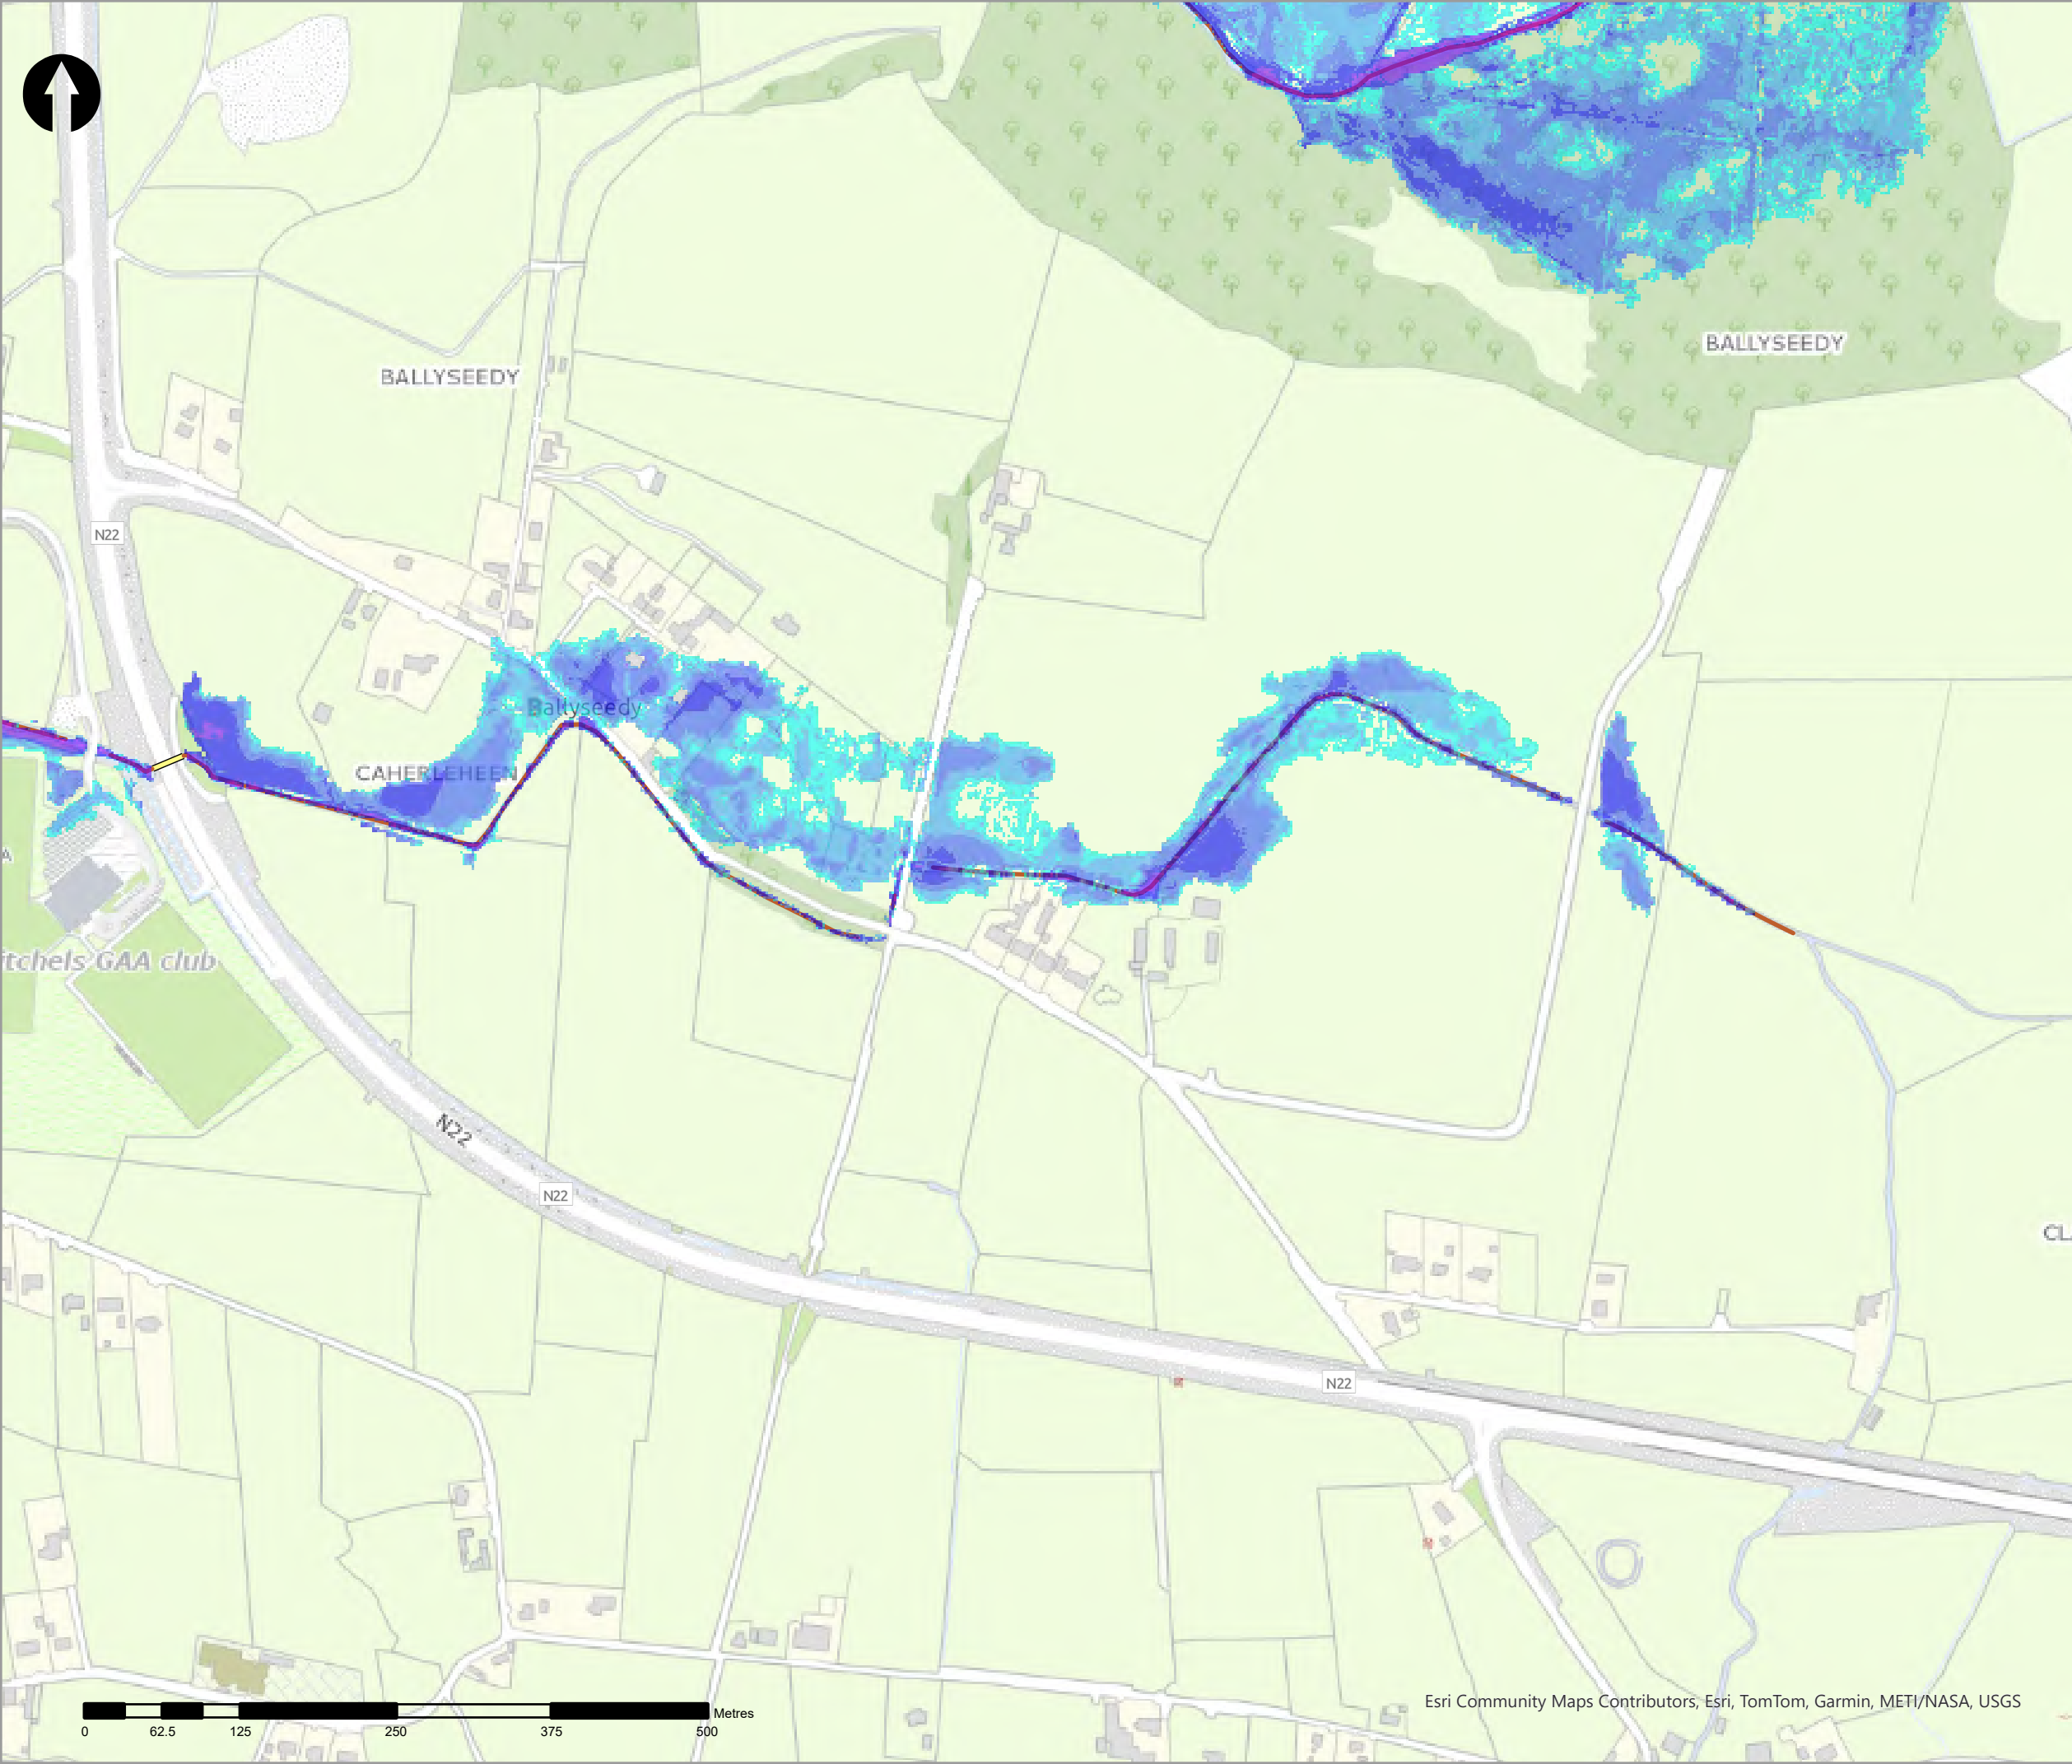

Legend

2% AEP Fluvial Depth

- 0 - 0.1m
- 0.1 - 0.25m
- 0.25 - 0.5m
- 0.5 - 1m
- 1.0 - 1.5m
- 1.5 - 2m
- >2m

Modelled River Centreline

Modelled Drainage

Embankment

Wall

rev	ammendments	drawn	date
-----	-------------	-------	------



Elmwood House T +44(0) 28 90 667914
74 Boucher Road F +44(0) 28 90 668286
Belfast W www.rpsgroup.com/ireland
BT12 6RZ E ireland@rpsgroup.com

CLIENT



OPW

Óig na
eÓlínacha Poiblí
Office of Public Works



PROJECT

Tralee Flood Relief Scheme

TITLE



Tralee Depth Mapping
2% AEP Fluvial

Project Number	Sheet Size	Drawing Scale
MCW1082	A3	1:5,000

Drawing Number	Datum
Dep_F_C_0050_18	ITM

Drawn by	Status	Revision
RC	Final	01

Checked By	Approved By	Date
AS	AS	05/06/2025

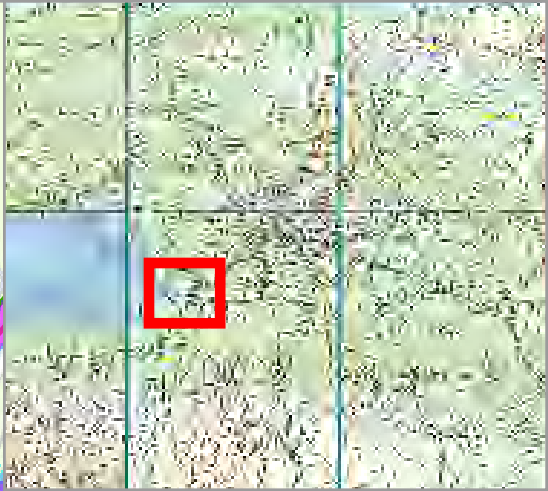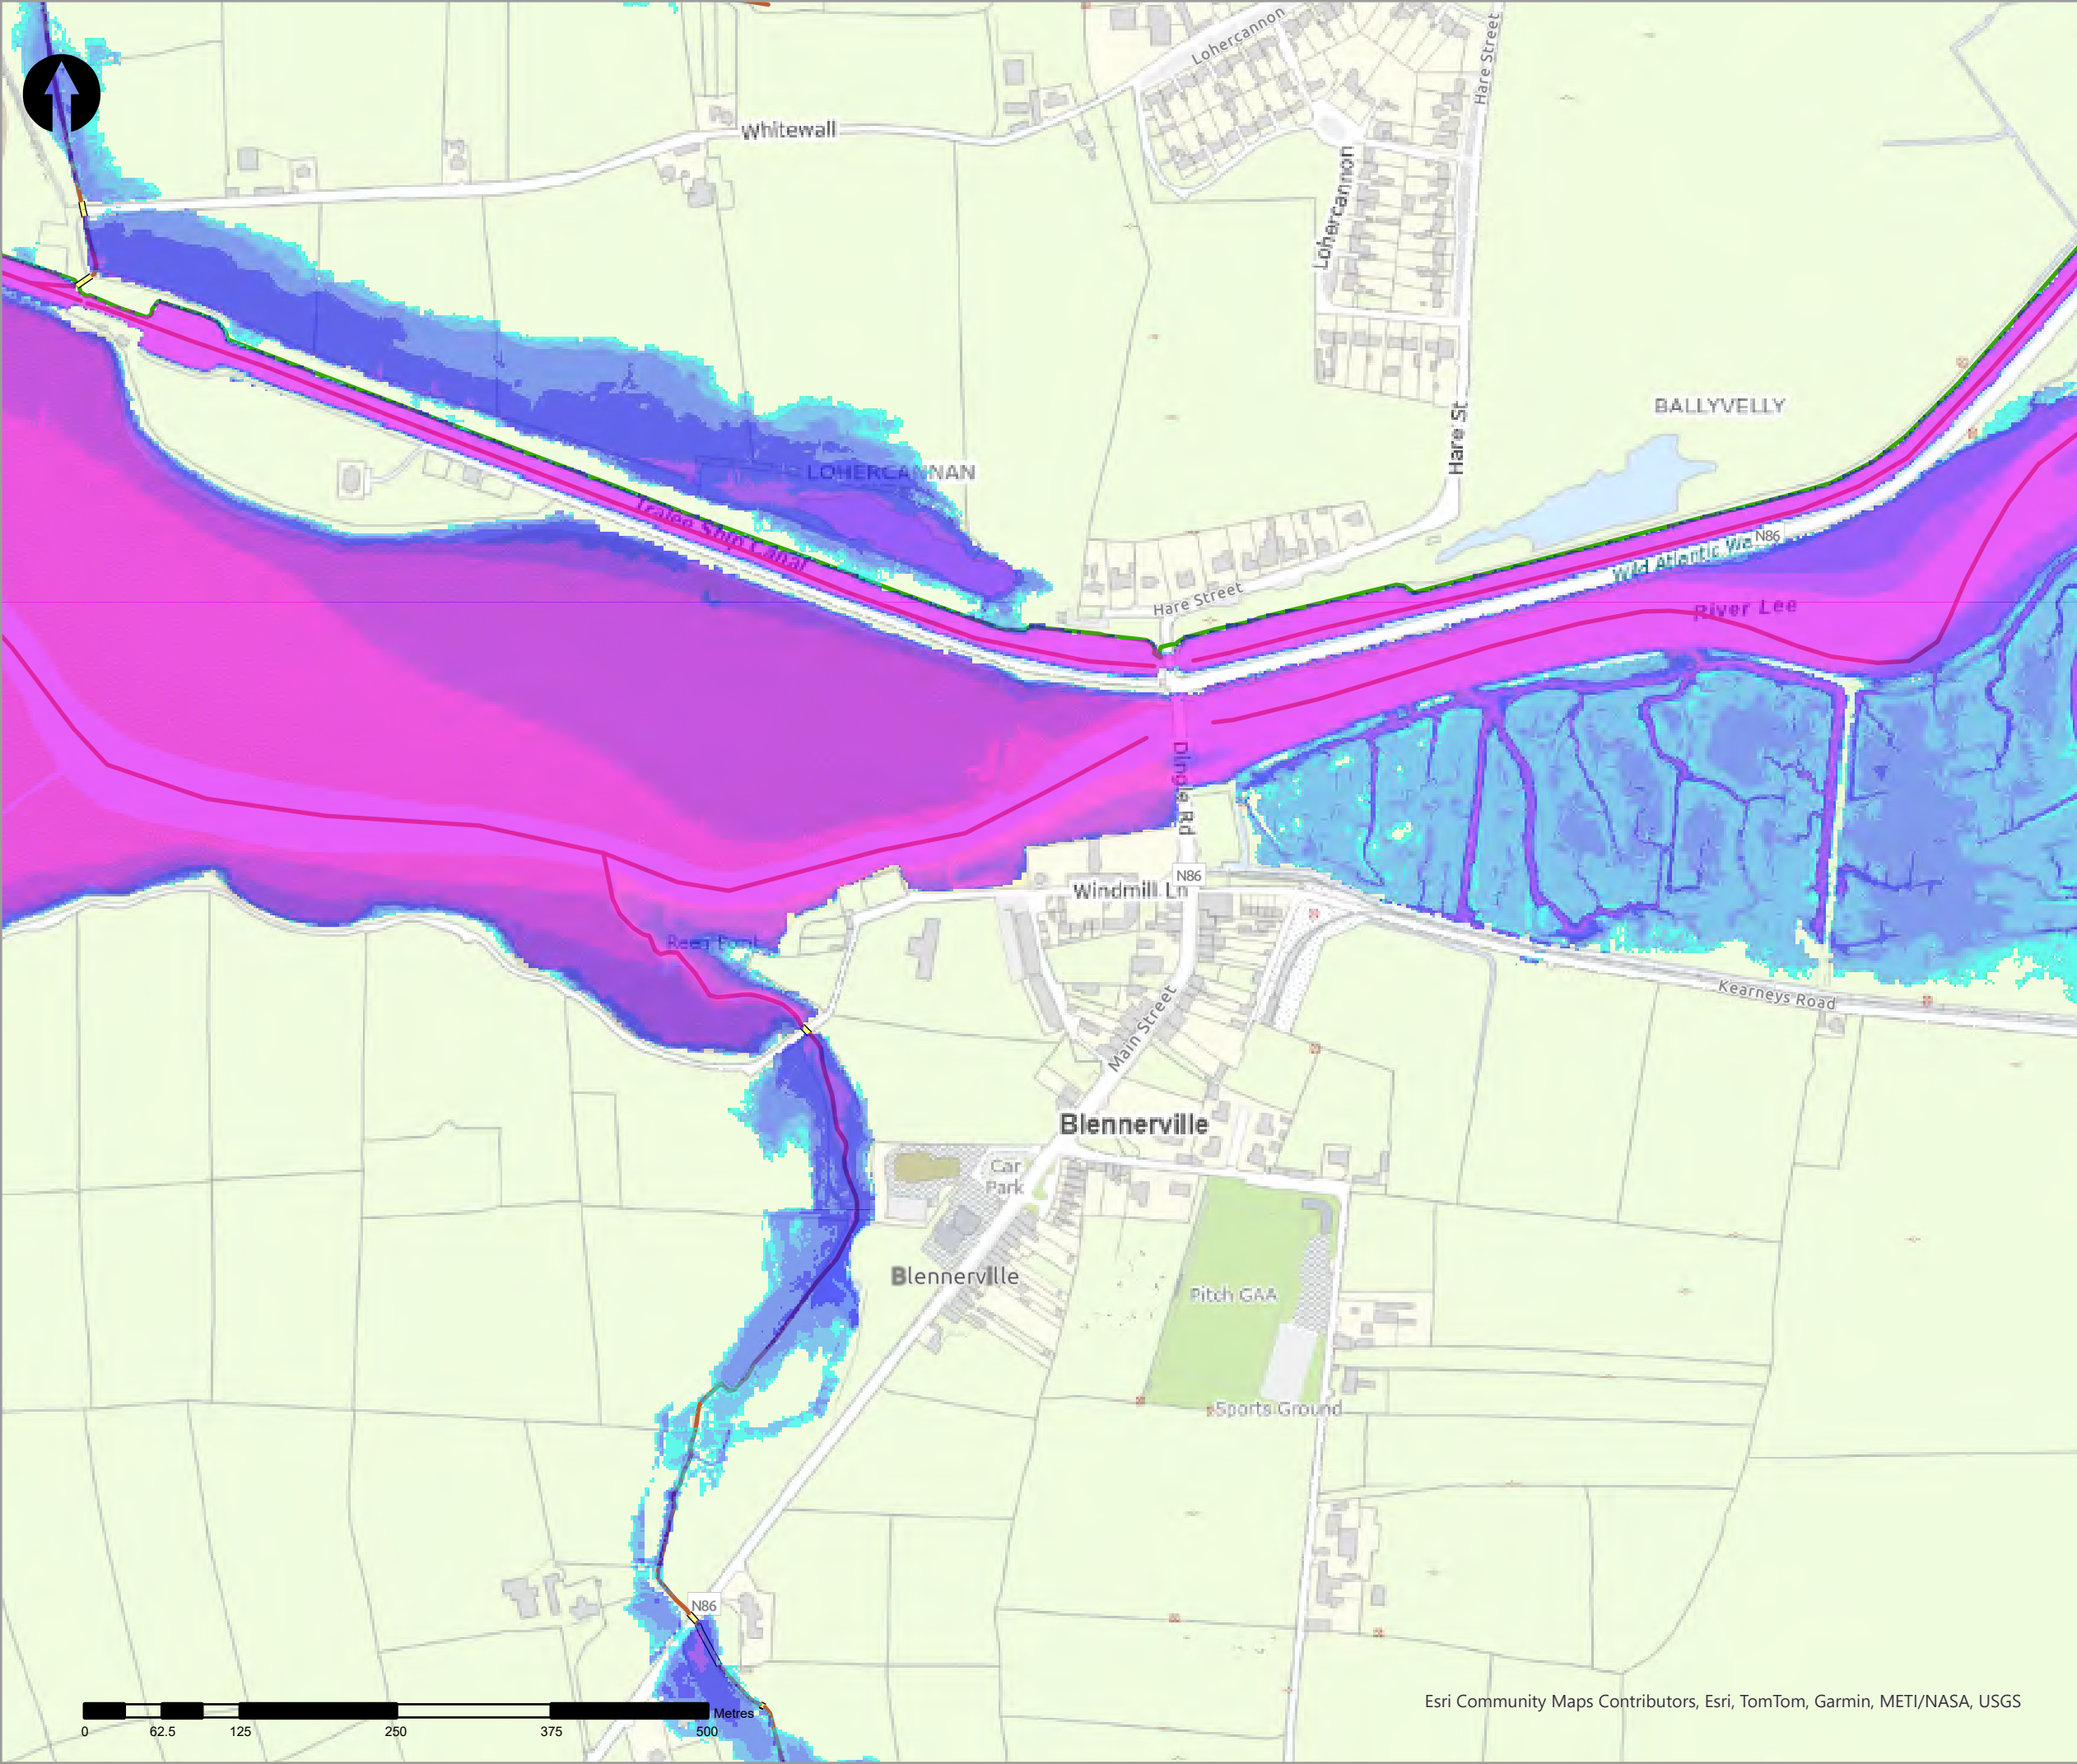

- Legend
- 2% AEP Fluvial Depth
- 0 - 0.1m
 - 0.1 - 0.25m
 - 0.25 - 0.5m
 - 0.5 - 1m
 - 1.0 - 1.5m
 - 1.5 - 2m
 - >2m
- Modelled River Centreline
- Modelled Drainage
- Embankment
- Wall

rev	ammendments	drawn	date
-----	-------------	-------	------



rps
A TETRA TECH COMPANY

Elmwood House T +44(0) 28 90 667914
74 Boucher Road F +44(0) 28 90 668286
Belfast W www.rpsgroup.com/ireland
BT12 6RZ E ireland@rpsgroup.com

CLIENT



OPW
Oifig na nOibreacha Poiblí
Office of Public Works



Coast Guard
Garbhán

PROJECT

Tralee Flood Relief Scheme

TITLE



Tralee Depth Mapping
2% AEP Fluvial

Project Number	Sheet Size	Drawing Scale
MCW1082	A3	1:5,000

Drawing Number	Datum
Dep_F_C_0050_19	ITM

Drawn by	Status	Revision
RC	Final	01

Checked By	Approved By	Date
AS	AS	05/06/2025

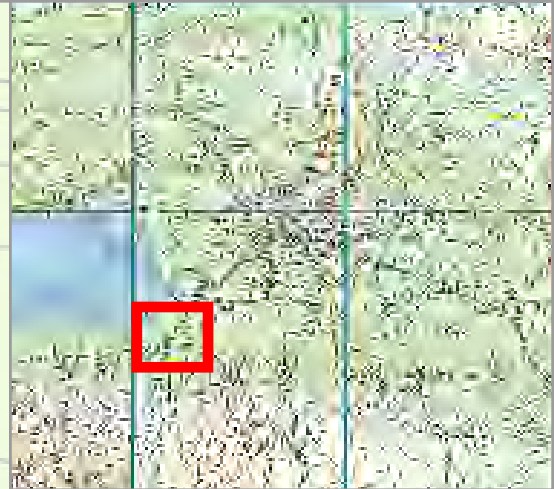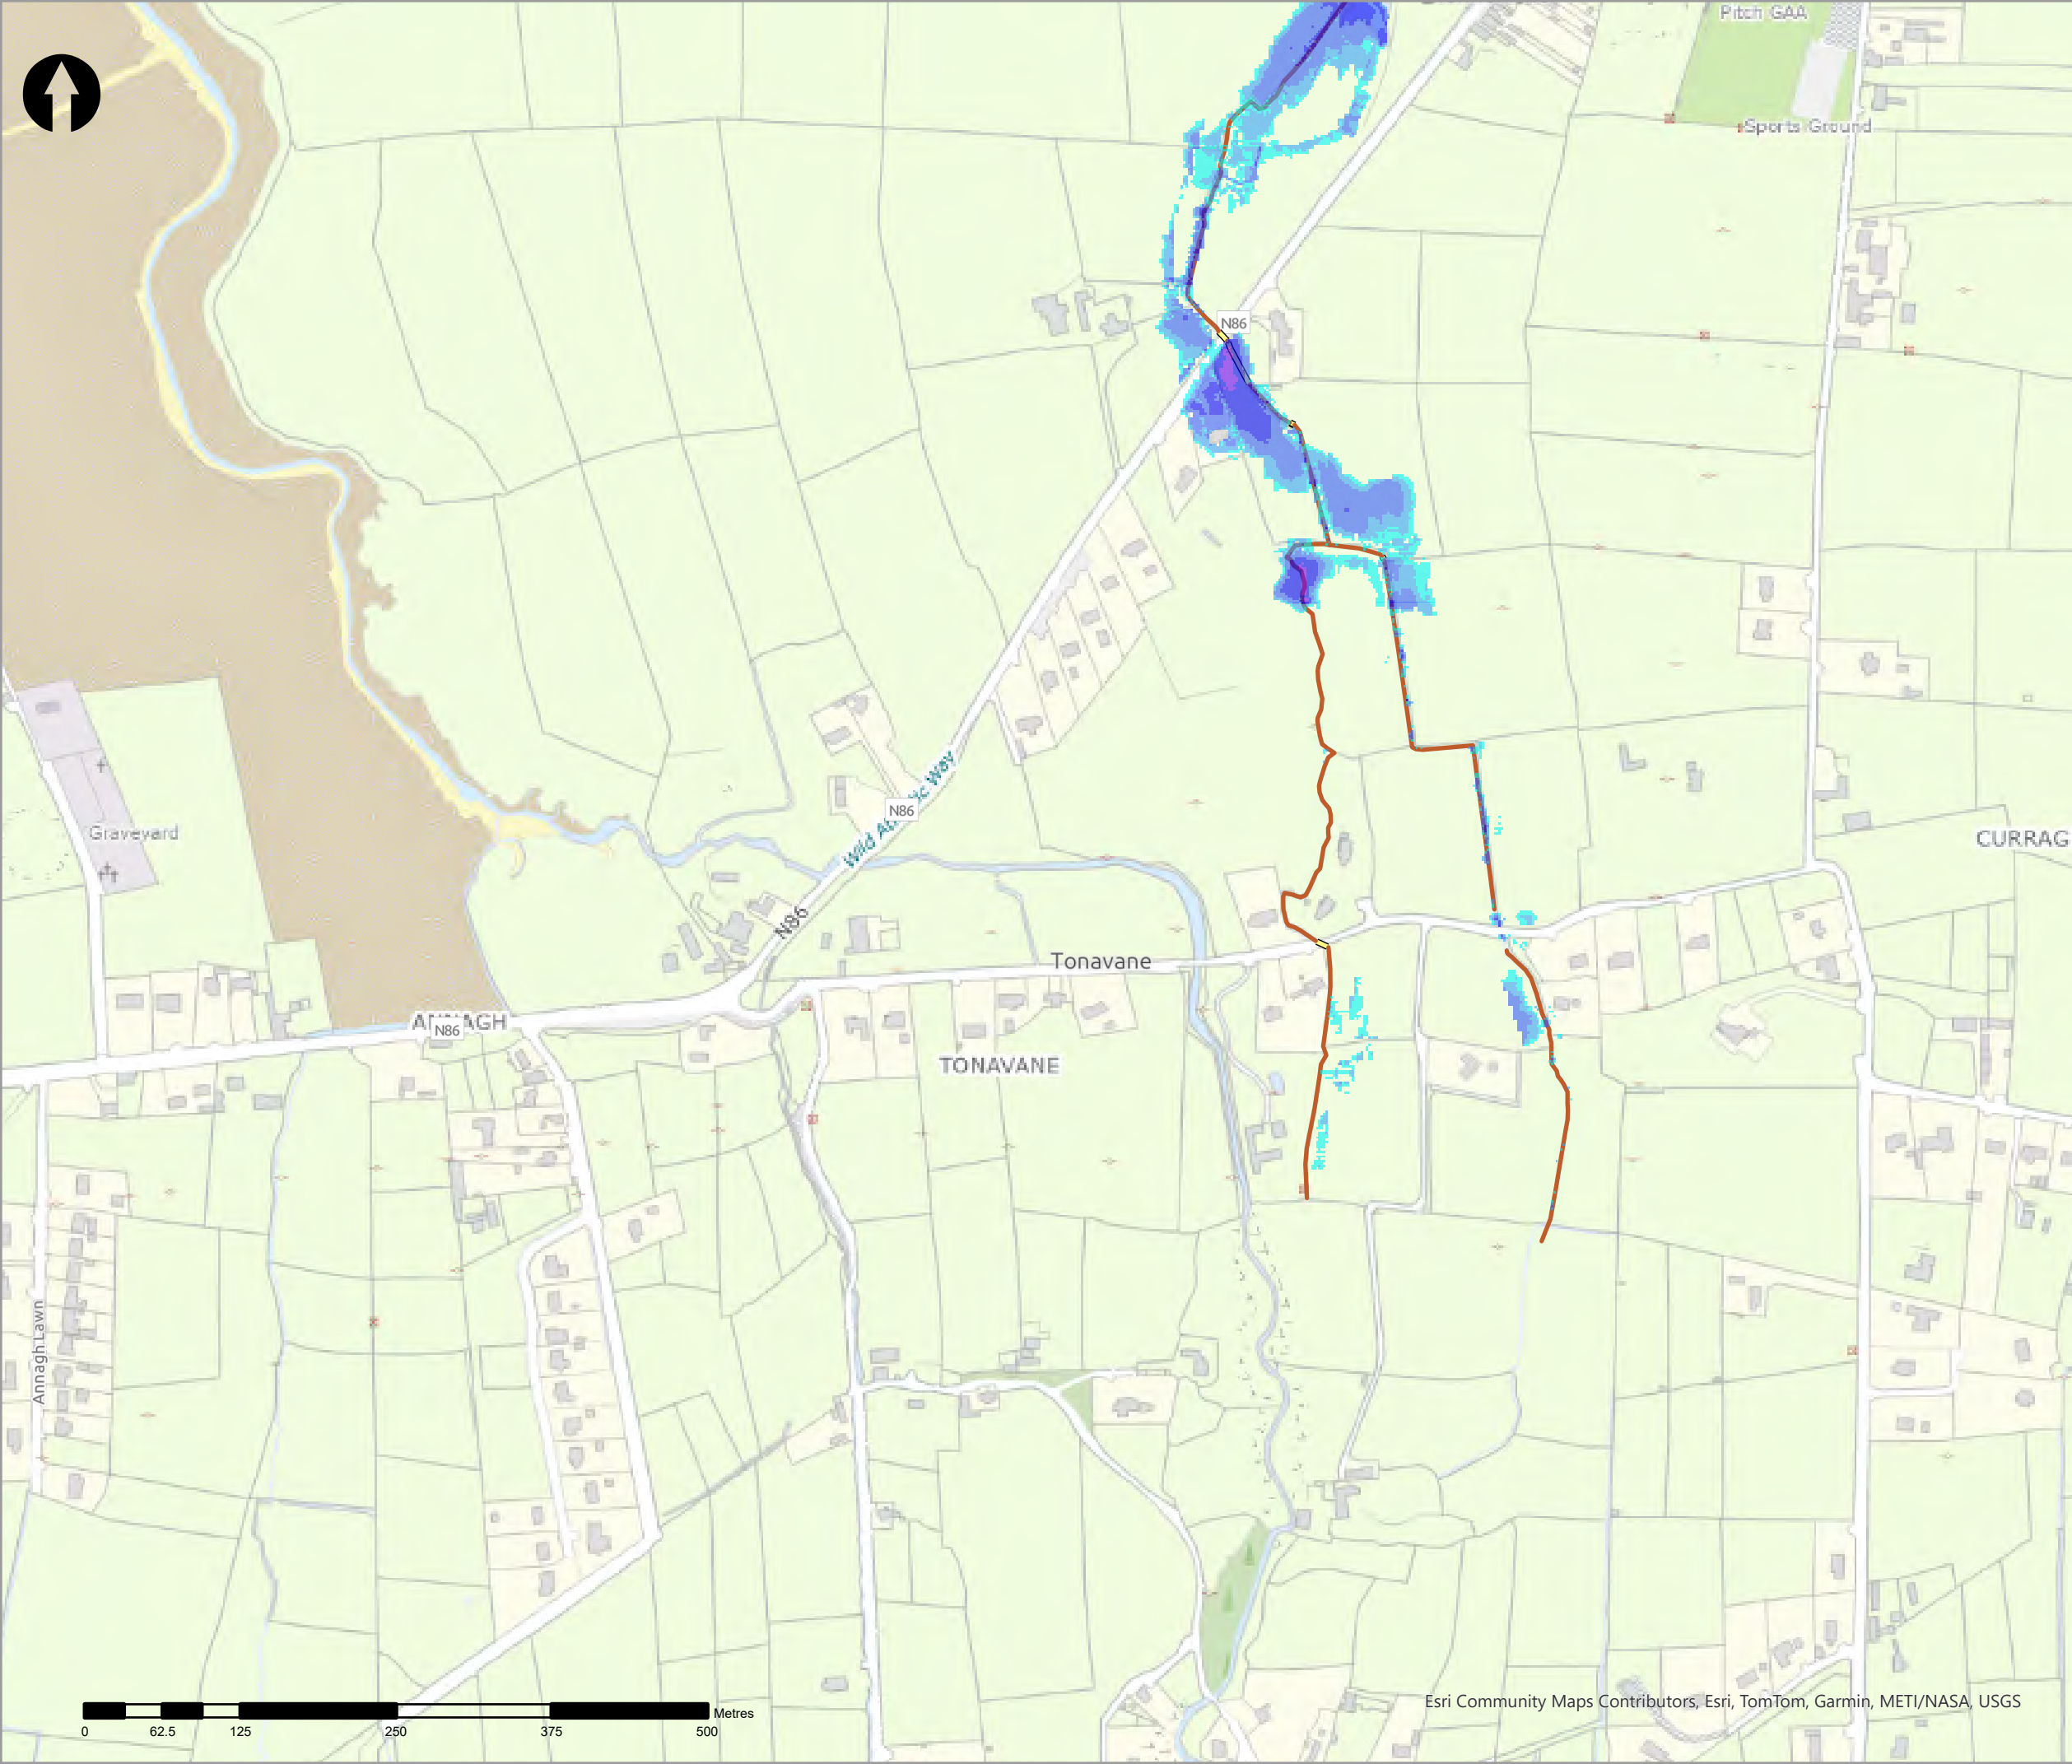

Legend

2% AEP Fluvial Depth

- 0 - 0.1m
- 0.1 - 0.25m
- 0.25 - 0.5m
- 0.5 - 1m
- 1.0 - 1.5m
- 1.5 - 2m
- >2m

Modelled River Centreline

Modelled Drainage

Embankment

Wall

rev	ammendments	drawn	date
-----	-------------	-------	------



Elmwood House T +44(0) 28 90 667914
74 Boucher Road F +44(0) 28 90 668286
Belfast W www.rpsgroup.com/ireland
BT12 6RZ E ireland@rpsgroup.com

CLIENT



OPW

Óigín na nEobánacha Poiblí
Office of Public Works



PROJECT

Tralee Flood Relief Scheme

TITLE


Tralee Depth Mapping
2% AEP Fluvial


Project Number	Sheet Size	Drawing Scale
MCW1082	A3	1:5,000

Drawing Number	Datum
Dep_F_C_0050_20	ITM

Drawn by	Status	Revision
RC	Final	01

Checked By	Approved By	Date
AS	AS	05/06/2025

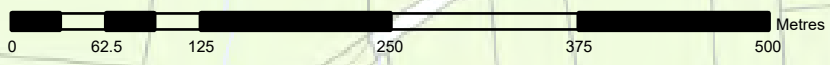

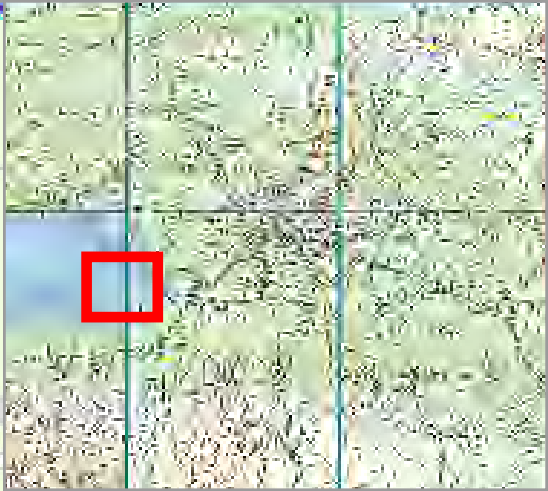

- Legend
- 2% AEP Fluvial Depth
- 0 - 0.1m
 - 0.1 - 0.25m
 - 0.25 - 0.5m
 - 0.5 - 1m
 - 1.0 - 1.5m
 - 1.5 - 2m
 - >2m
- Modelled River Centreline
- Modelled Drainage
- Embankment
- Wall

rev	ammendments	drawn	date



Elmwood House T +44(0) 28 90 667914
74 Boucher Road F +44(0) 28 90 668286
Belfast W www.rpsgroup.com/ireland
BT12 6RZ E ireland@rpsgroup.com

CLIENT



OPW

Óifig na nObairacha Poiblí
Office of Public Works



PROJECT

Tralee Flood Relief Scheme

TITLE


Tralee Depth Mapping
2% AEP Fluvial



Project Number	Sheet Size	Drawing Scale
MCW1082	A3	1:5,000

Drawing Number	Datum
Dep_F_C_0050_21	ITM

Drawn by	Status	Revision
RC	Final	01

Checked By	Approved By	Date
AS	AS	05/06/2025

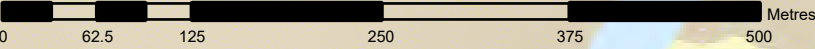

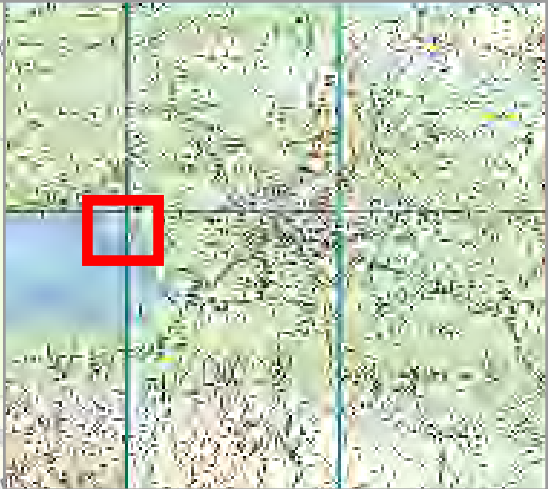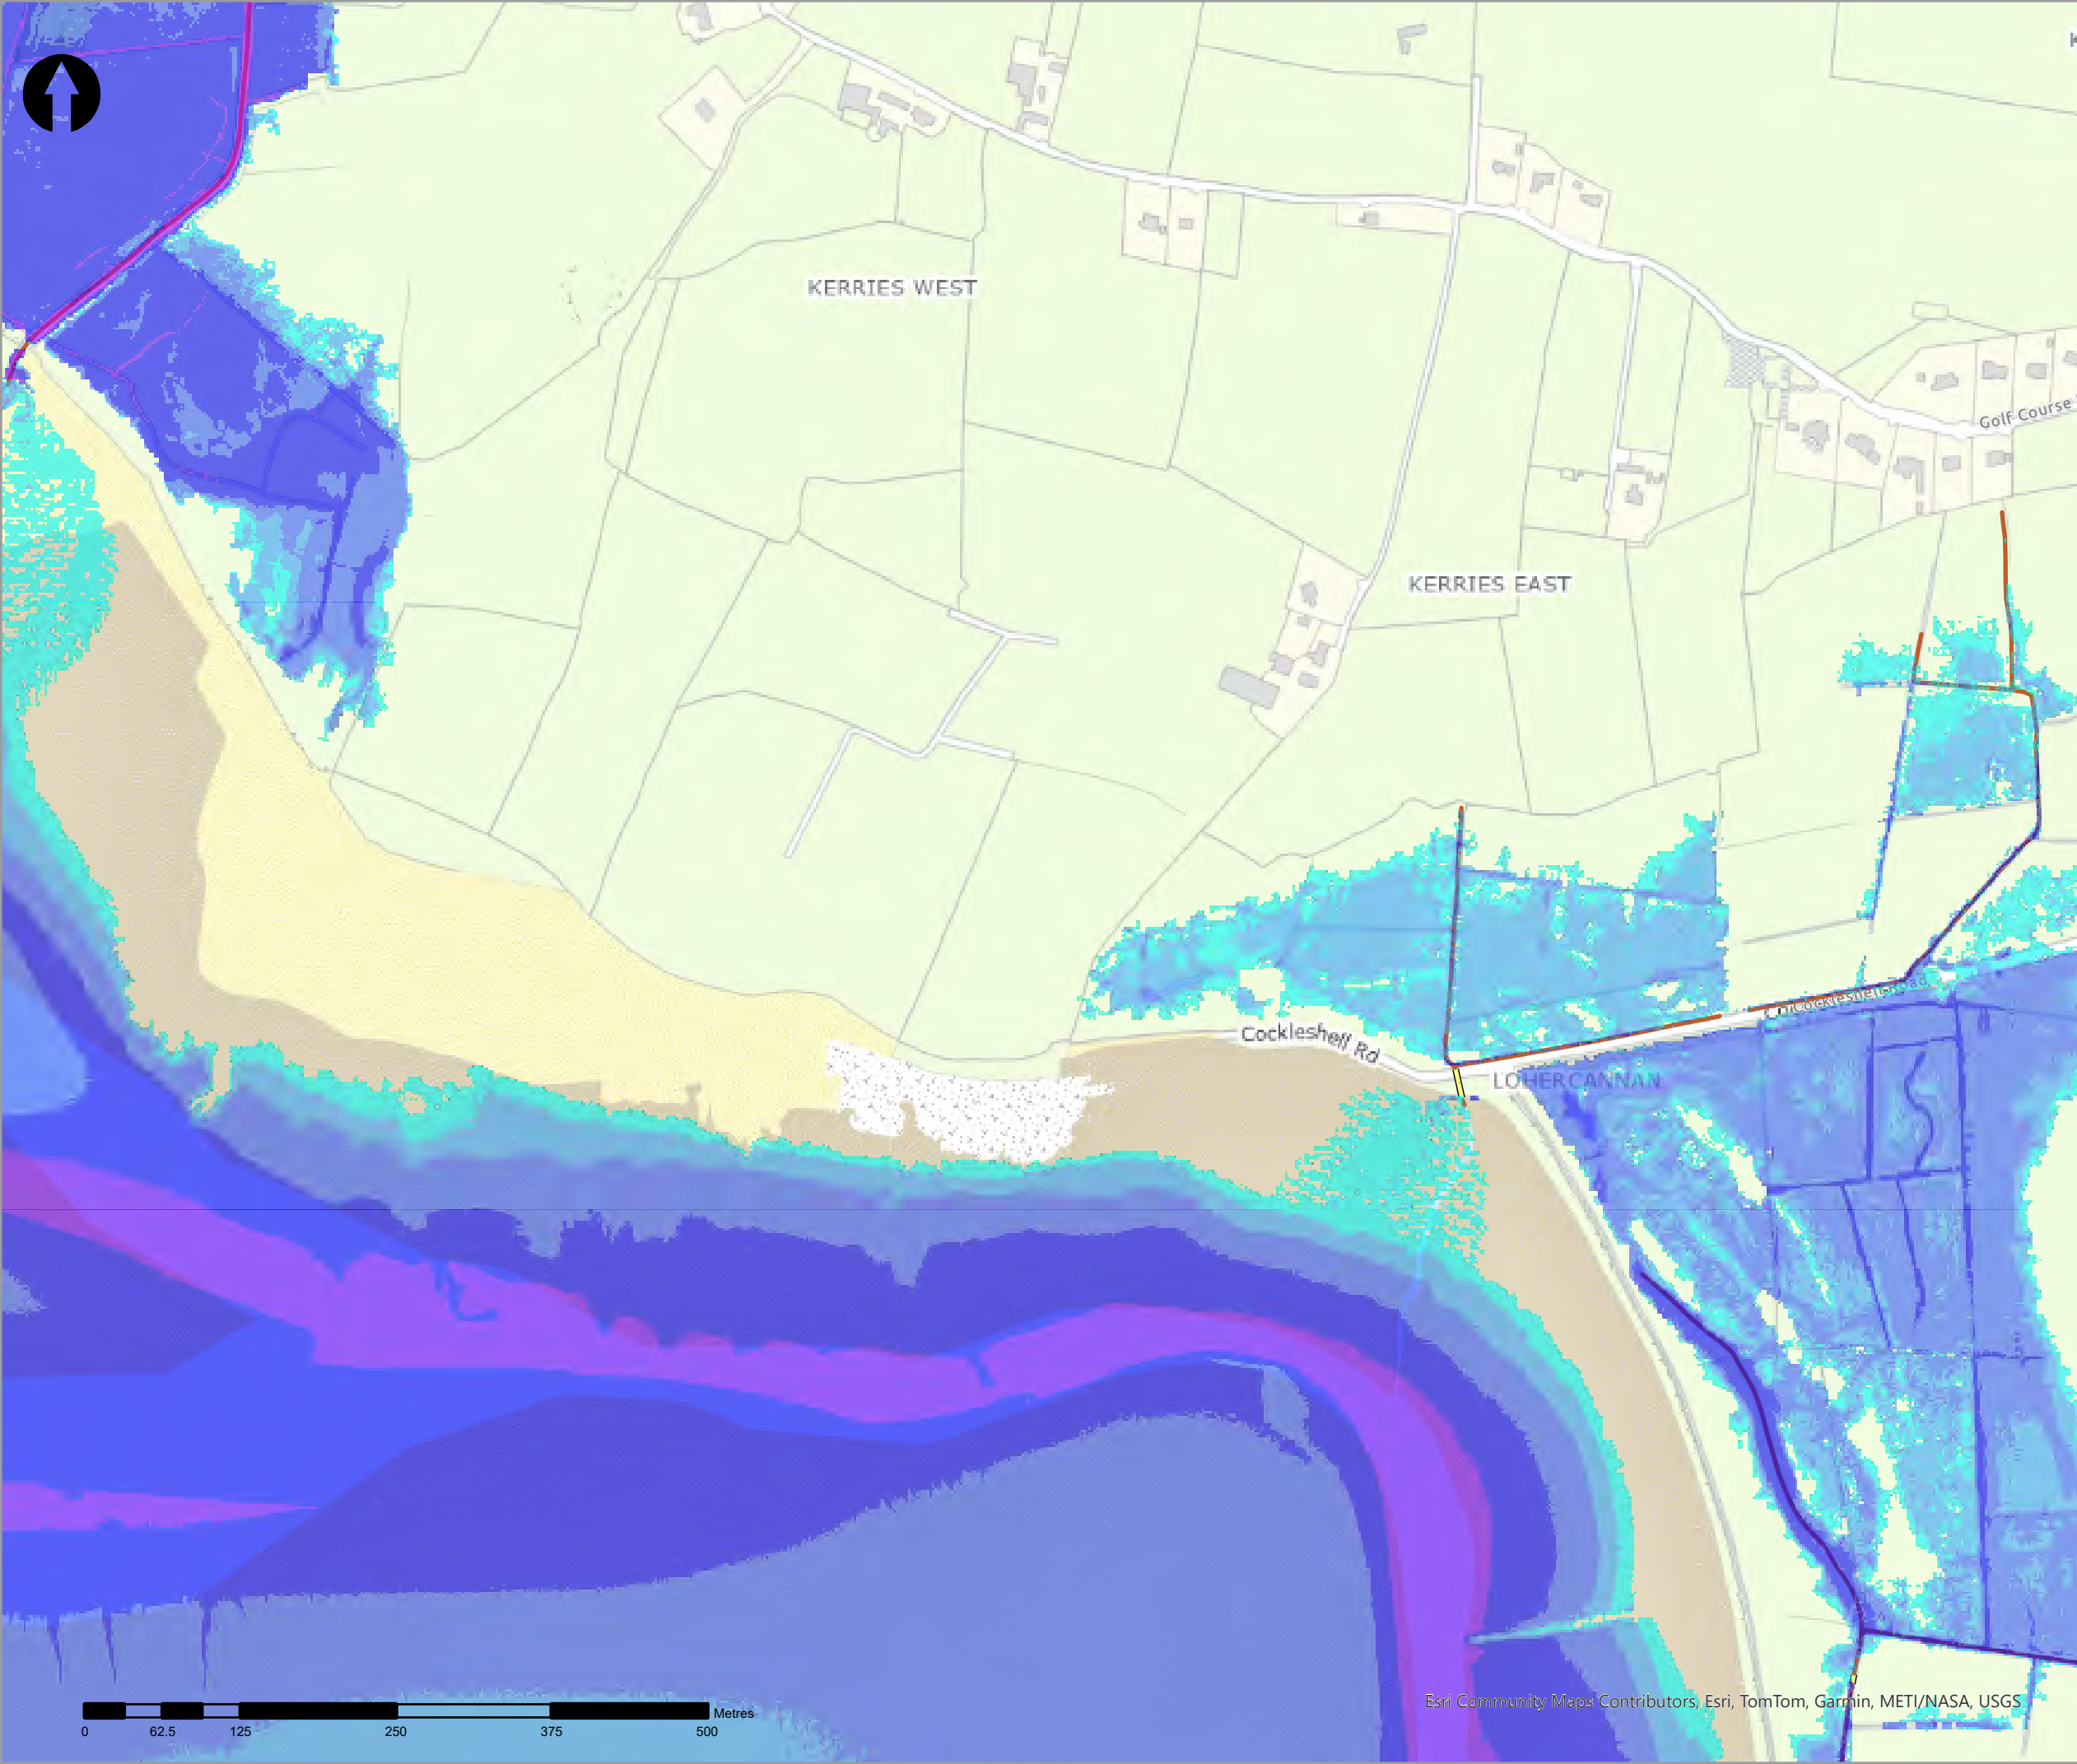

- Legend
- 2% AEP Fluvial Depth
- 0 - 0.1m
 - 0.1 - 0.25m
 - 0.25 - 0.5m
 - 0.5 - 1m
 - 1.0 - 1.5m
 - 1.5 - 2m
 - >2m
- Modelled River Centreline
- Modelled Drainage
- Embankment
- Wall

rev	ammendments	drawn	date
-----	-------------	-------	------



Elmwood House T +44(0) 28 90 667914
74 Boucher Road F +44(0) 28 90 668286
Belfast W www.rpsgroup.com/ireland
BT12 6RZ E ireland@rpsgroup.com

CLIENT



OPW

Óifig na hOibreacha Poiblí
Office of Public Works



PROJECT

Tralee Flood Relief Scheme

TITLE


Tralee Depth Mapping
2% AEP Fluvial



Project Number	Sheet Size	Drawing Scale
MCW1082	A3	1:5,000

Drawing Number	Datum
Dep_F_C_0050_22	ITM

Drawn by	Status	Revision
RC	Final	01

Checked By	Approved By	Date
AS	AS	05/06/2025

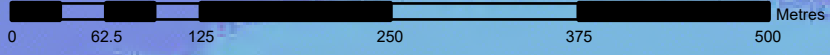

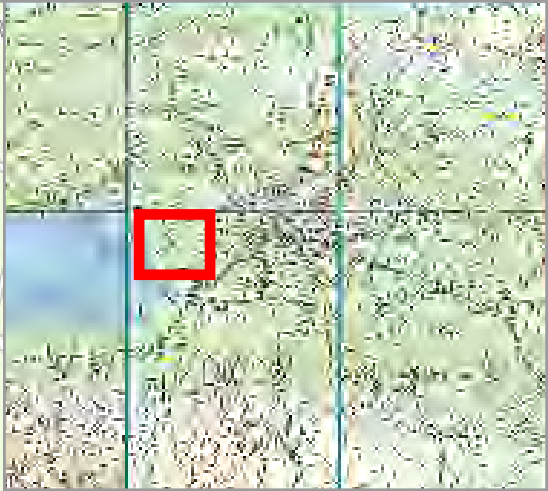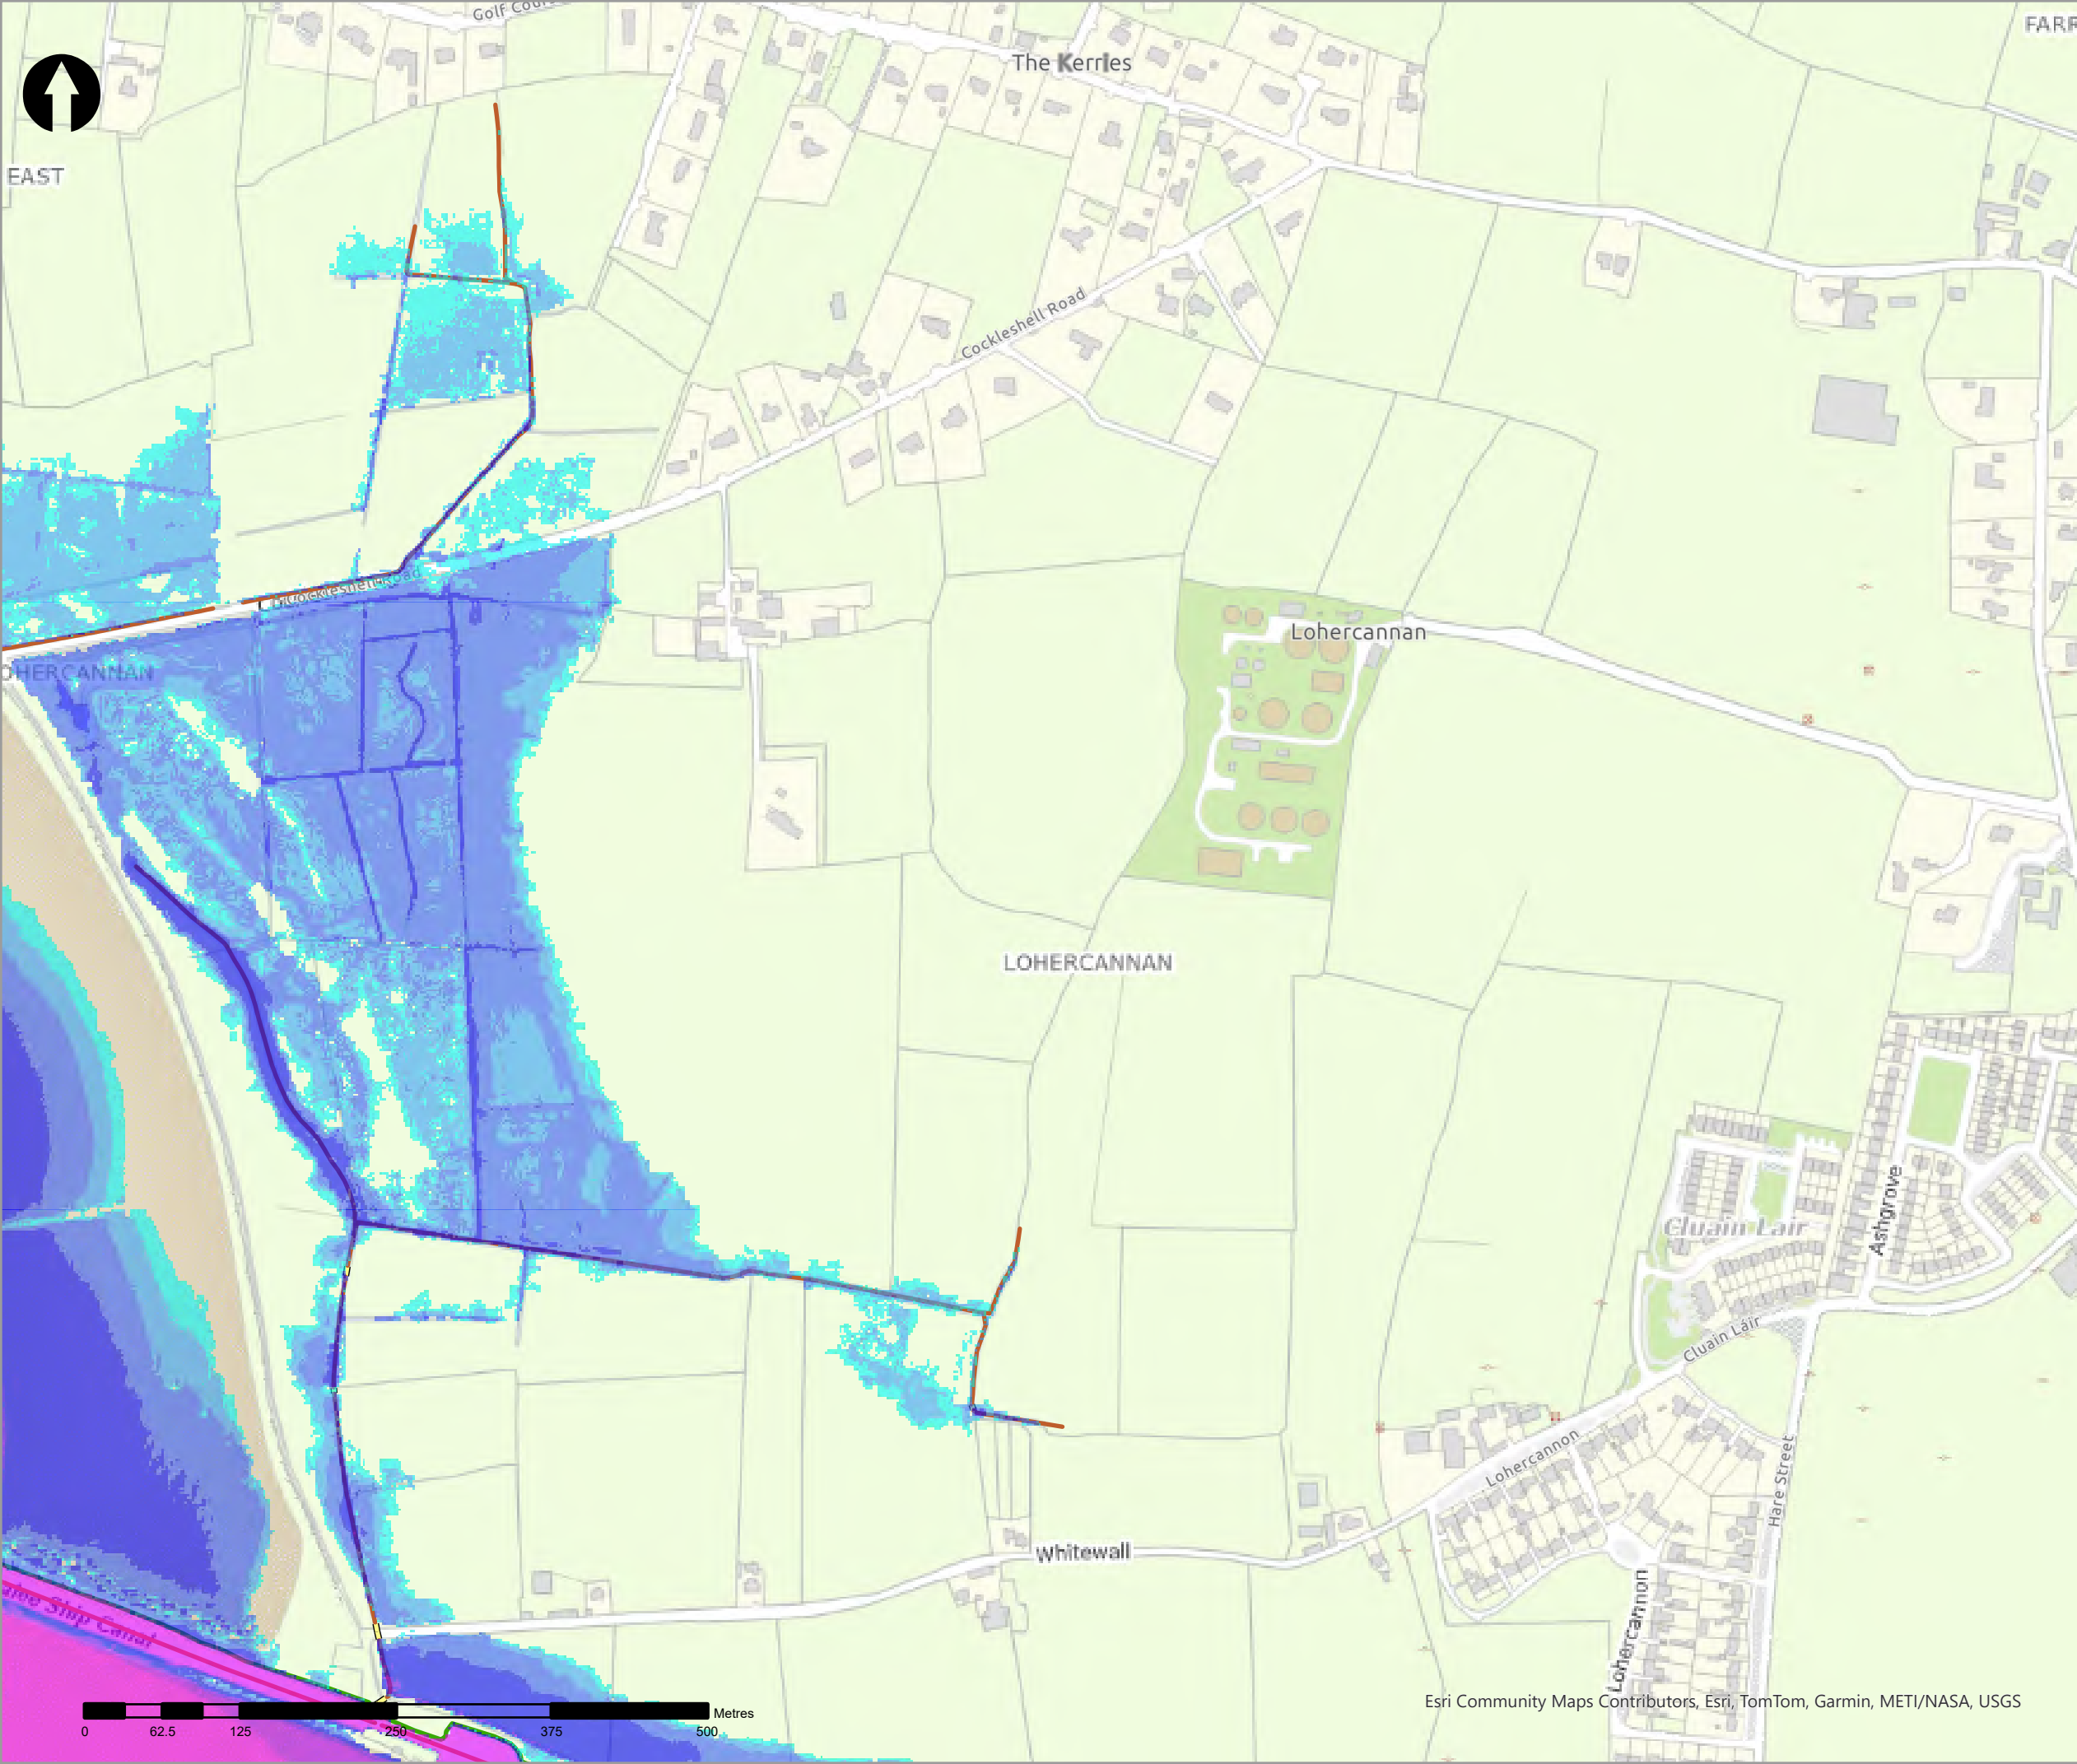

- Legend
- 2% AEP Fluvial Depth
- 0 - 0.1m
 - 0.1 - 0.25m
 - 0.25 - 0.5m
 - 0.5 - 1m
 - 1.0 - 1.5m
 - 1.5 - 2m
 - >2m
- Modelled River Centreline
- Modelled Drainage
- Embankment
- Wall

rev	ammendments	drawn	date
-----	-------------	-------	------



Elmwood House T +44(0) 28 90 667914
74 Boucher Road F +44(0) 28 90 668286
Belfast W www.rpsgroup.com/ireland
BT12 6RZ E ireland@rpsgroup.com

CLIENT



OPW

Óigín na nEolmacha Poiblí
Office of Public Works



PROJECT	Tralee Flood Relief Scheme
---------	----------------------------



TITLE	Tralee Depth Mapping 2% AEP Fluvial
-------	--

Project Number	Sheet Size	Drawing Scale
MCW1082	A3	1:5,000

Drawing Number	Datum
Dep_F_C_0050_23	ITM

Drawn by	Status	Revision
RC	Final	01

Checked By	Approved By	Date
AS	AS	05/06/2025

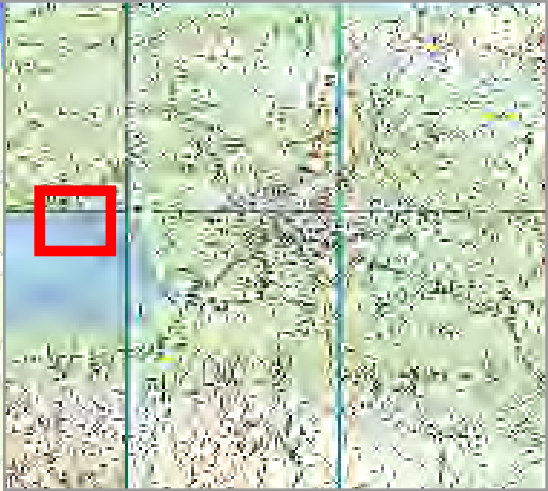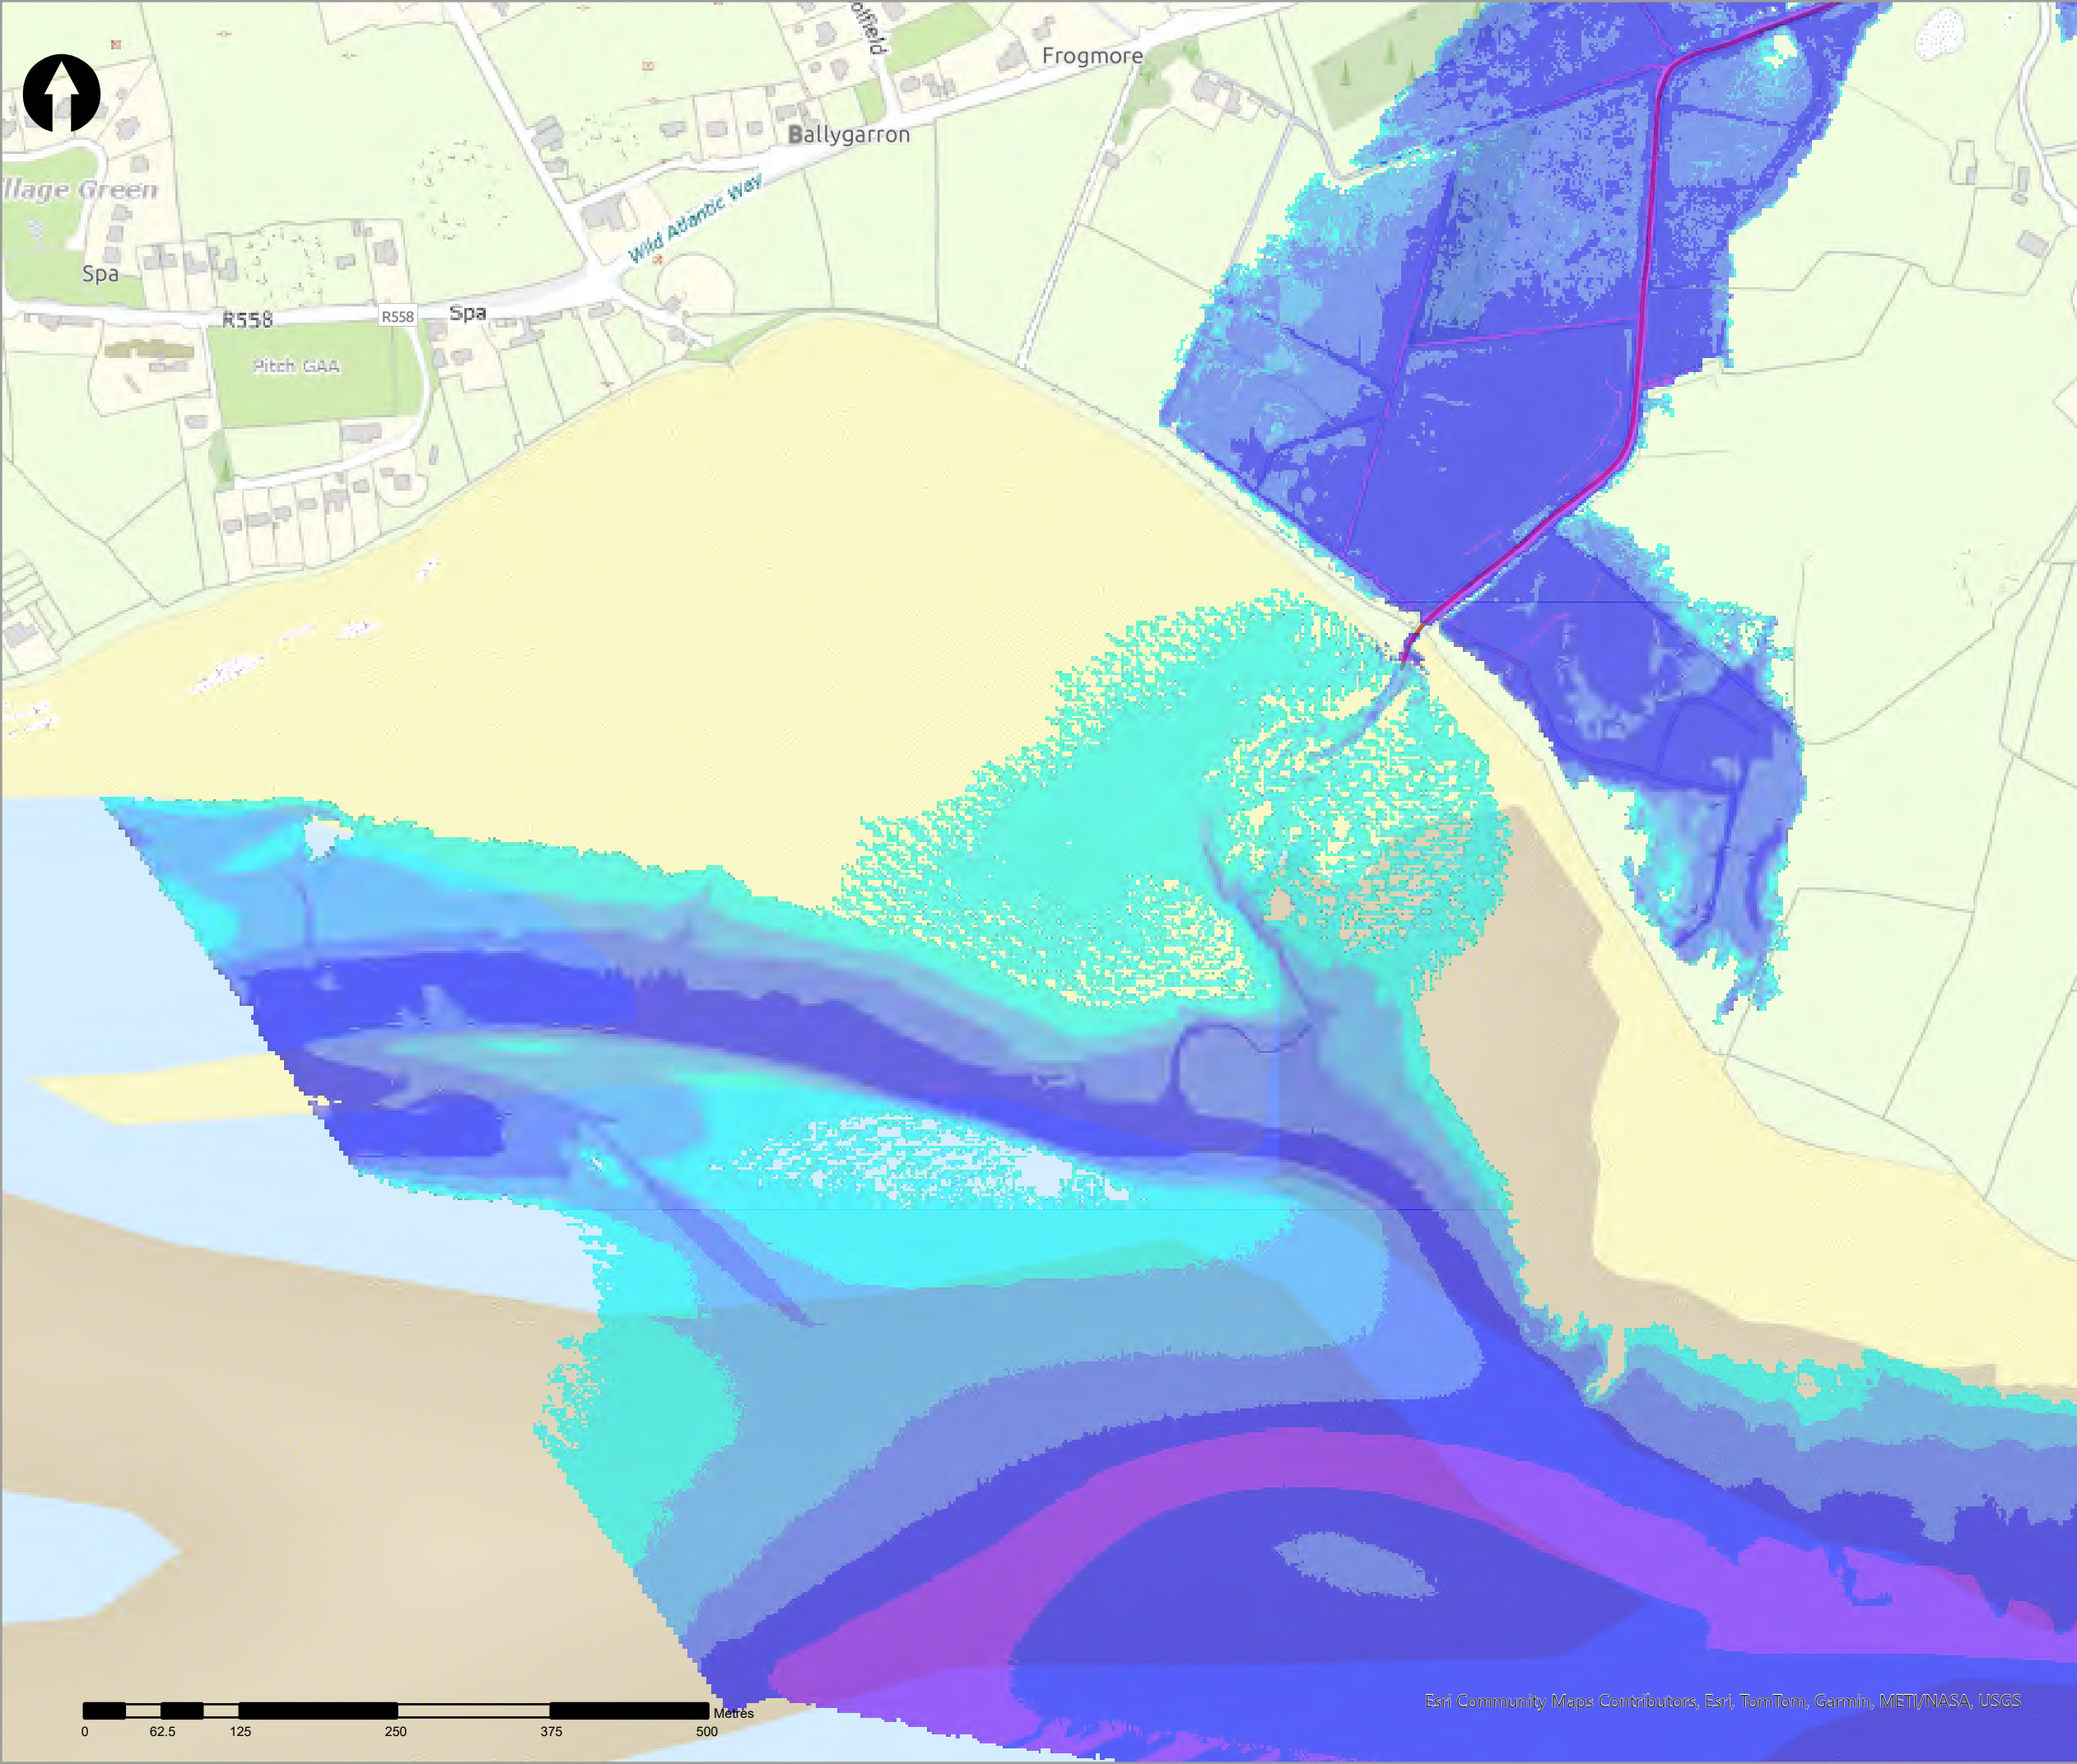

- Legend
- 2% AEP Fluvial Depth
- 0 - 0.1m
 - 0.1 - 0.25m
 - 0.25 - 0.5m
 - 0.5 - 1m
 - 1.0 - 1.5m
 - 1.5 - 2m
 - >2m
- Modelled River Centreline
- Modelled Drainage
- Embankment
- Wall

rev	ammdments	drawn	date
-----	-----------	-------	------



Elmwood House T +44(0) 28 90 667914
74 Boucher Road F +44(0) 28 90 668286
Belfast W www.rpsgroup.com/ireland
BT12 6RZ E ireland@rpsgroup.com

CLIENT



OPW

Óigín na n-Obánacha Poiblí
Office of Public Works



PROJECT	Tralee Flood Relief Scheme
---------	----------------------------


TITLE	Tralee Depth Mapping 2% AEP Fluvial
-------	--



Project Number	Sheet Size	Drawing Scale
MCW1082	A3	1:5,000

Drawing Number	Datum
Dep_F_C_0050_24	ITM

Drawn by	Status	Revision
RC	Final	01

Checked By	Approved By	Date
AS	AS	05/06/2025

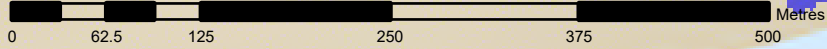

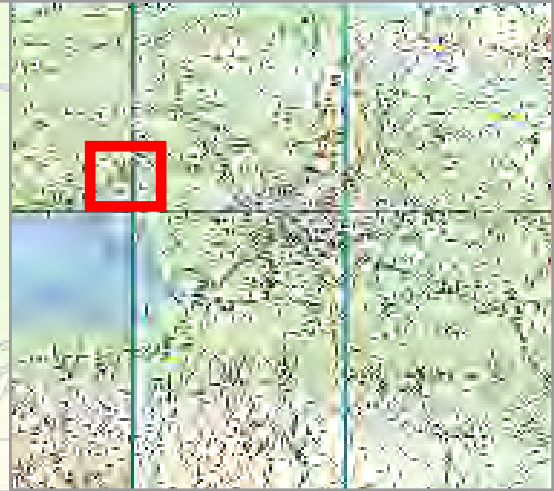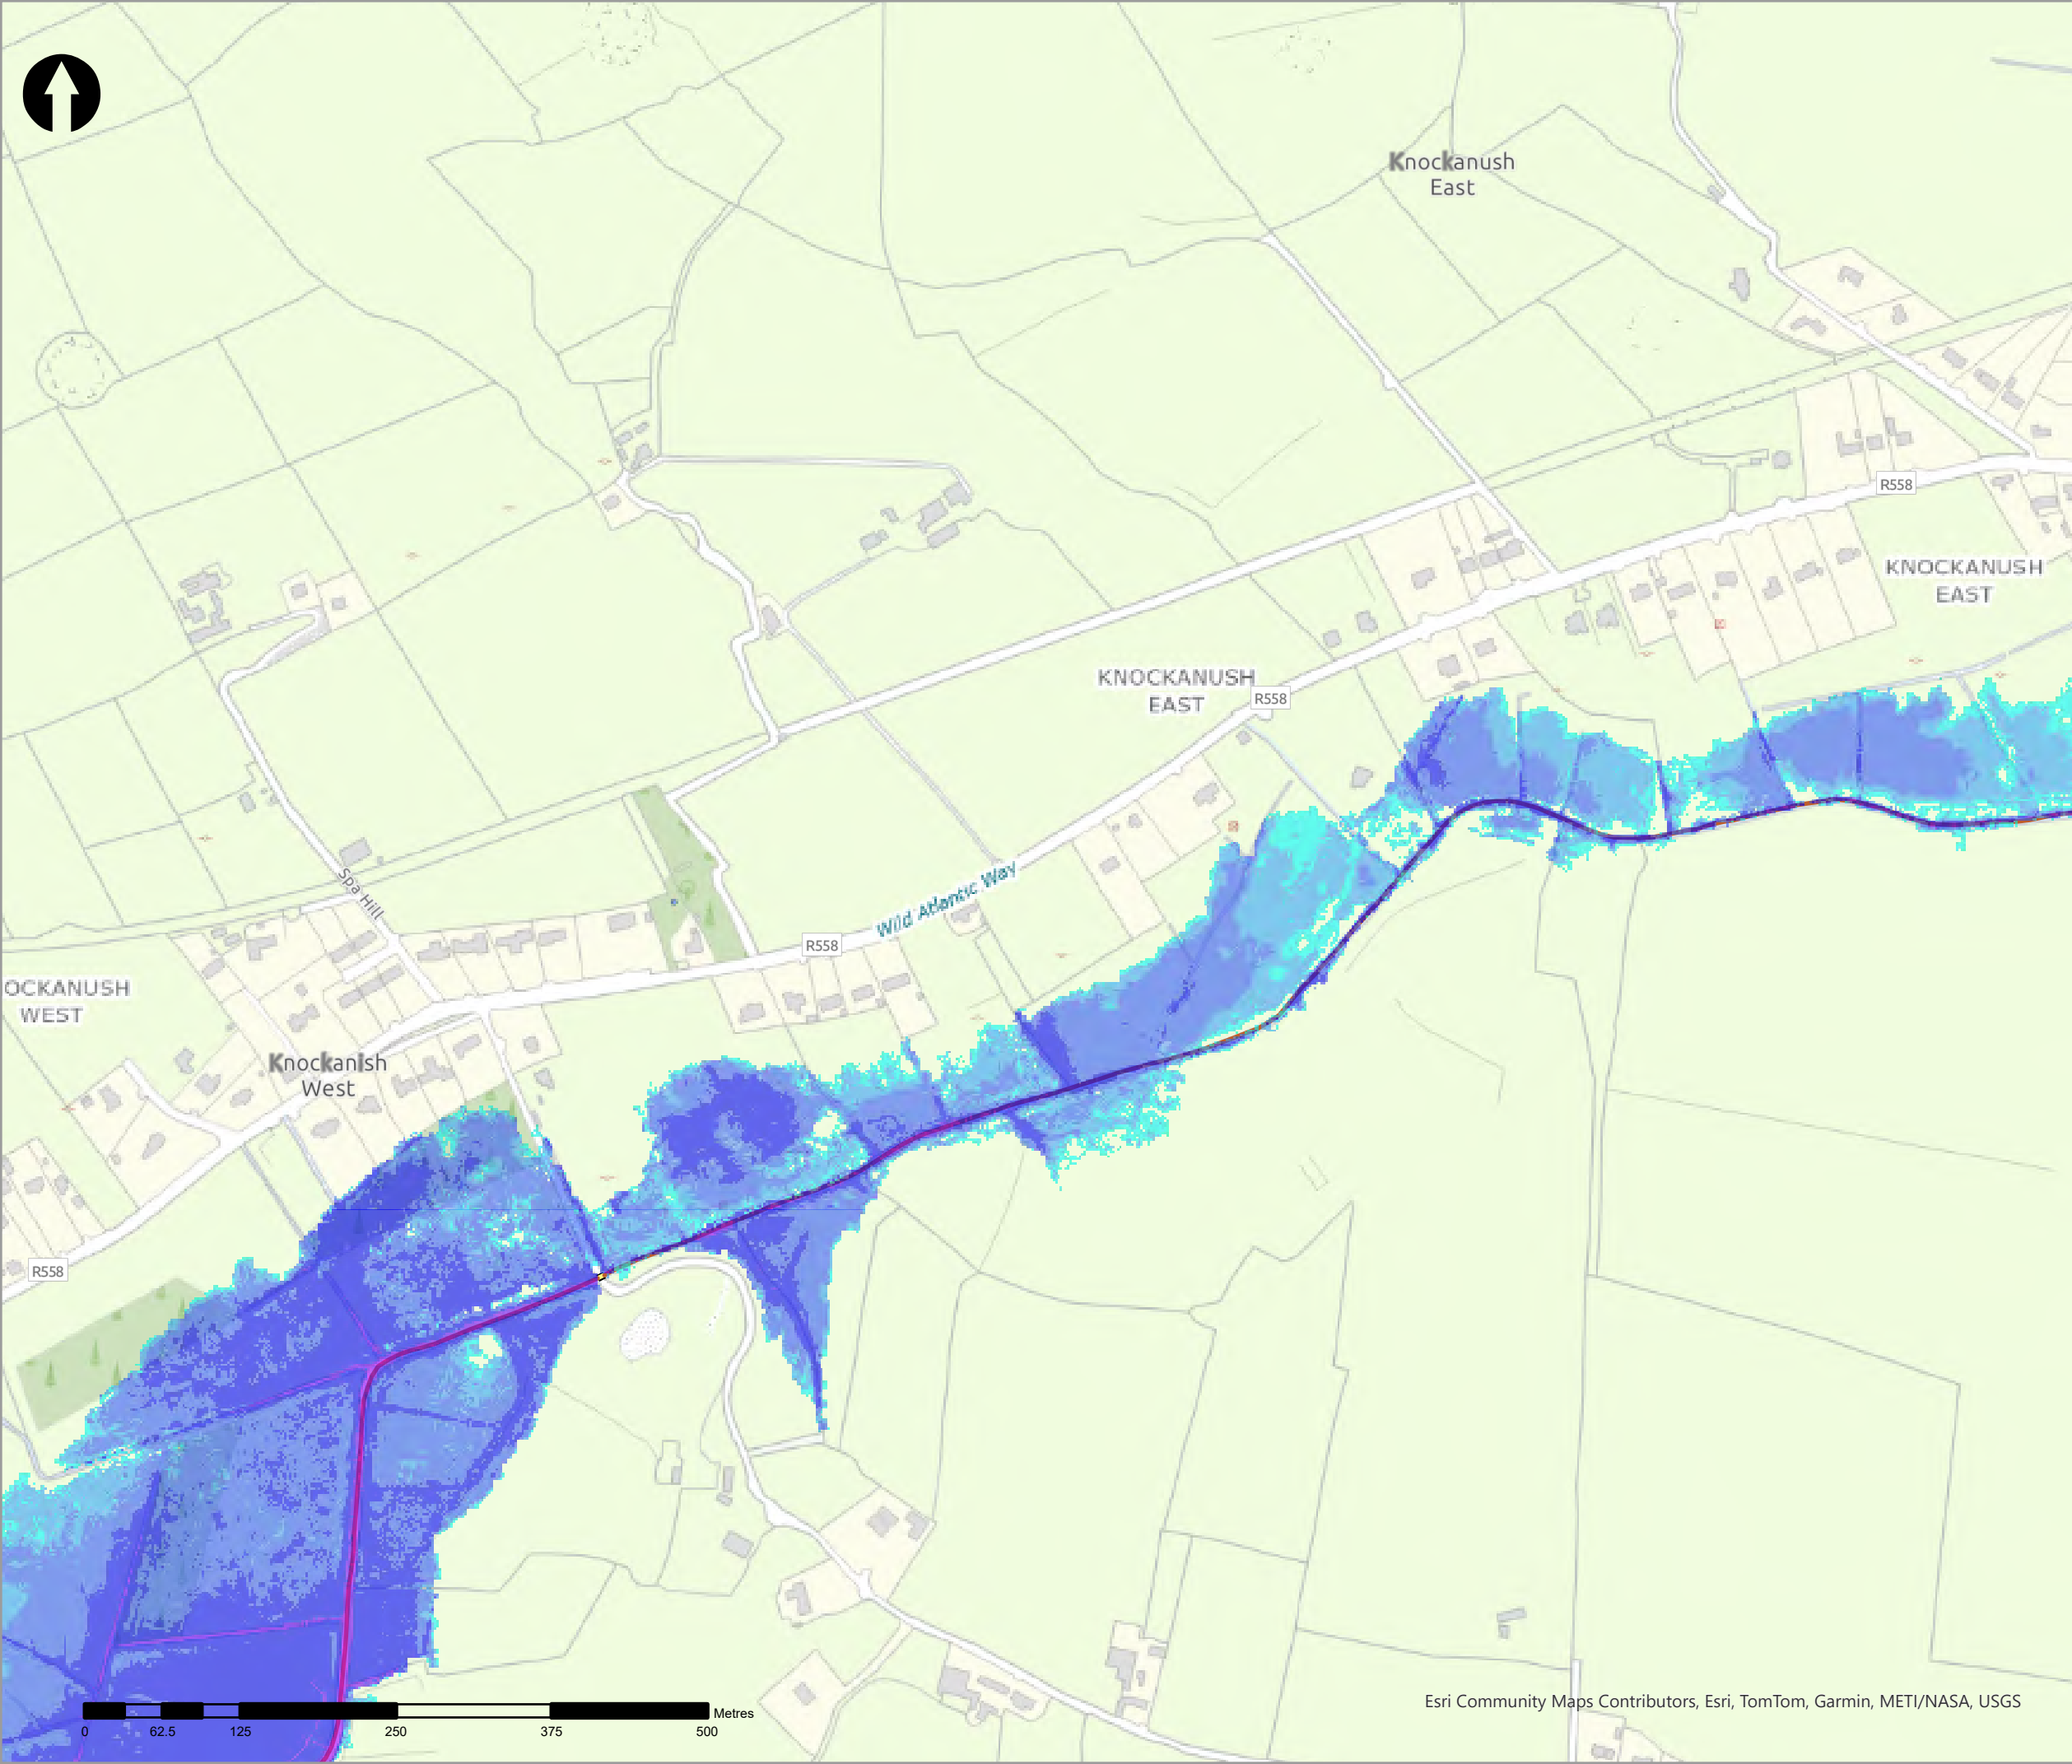

Legend

2% AEP Fluvial Depth

- 0 - 0.1m
- 0.1 - 0.25m
- 0.25 - 0.5m
- 0.5 - 1m
- 1.0 - 1.5m
- 1.5 - 2m
- >2m

Modelled River Centreline

Modelled Drainage

Embankment

Wall

rev	ammendments	drawn	date
-----	-------------	-------	------



rps
A TETRA TECH COMPANY

Elmwood House T +44(0) 28 90 667914
74 Boucher Road F +44(0) 28 90 668286
Belfast W www.rpsgroup.com/ireland
BT12 6RZ E ireland@rpsgroup.com

CLIENT



OPW
Oifig na nOibreacha Poiblí
Office of Public Works



PROJECT

Tralee Flood Relief Scheme

TITLE


Tralee Depth Mapping
2% AEP Fluvial

Project Number	Sheet Size	Drawing Scale
MCW1082	A3	1:5,000



Drawing Number	Datum
Dep_F_C_0050_25	ITM

Drawn by	Status	Revision
RC	Final	01

Checked By	Approved By	Date
AS	AS	05/06/2025

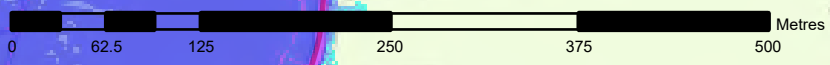

Esri Community Maps Contributors, Esri, TomTom, Garmin, METI/NASA, USGS

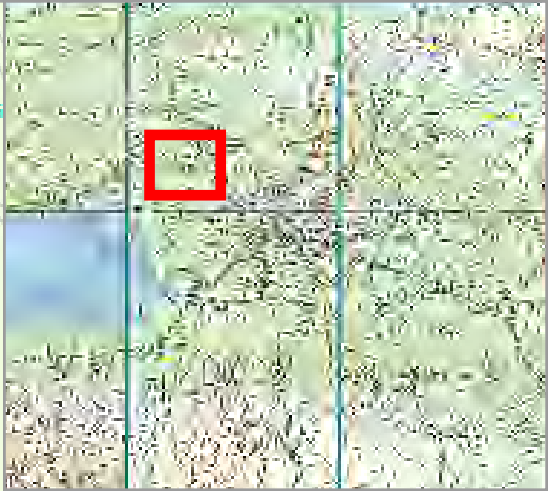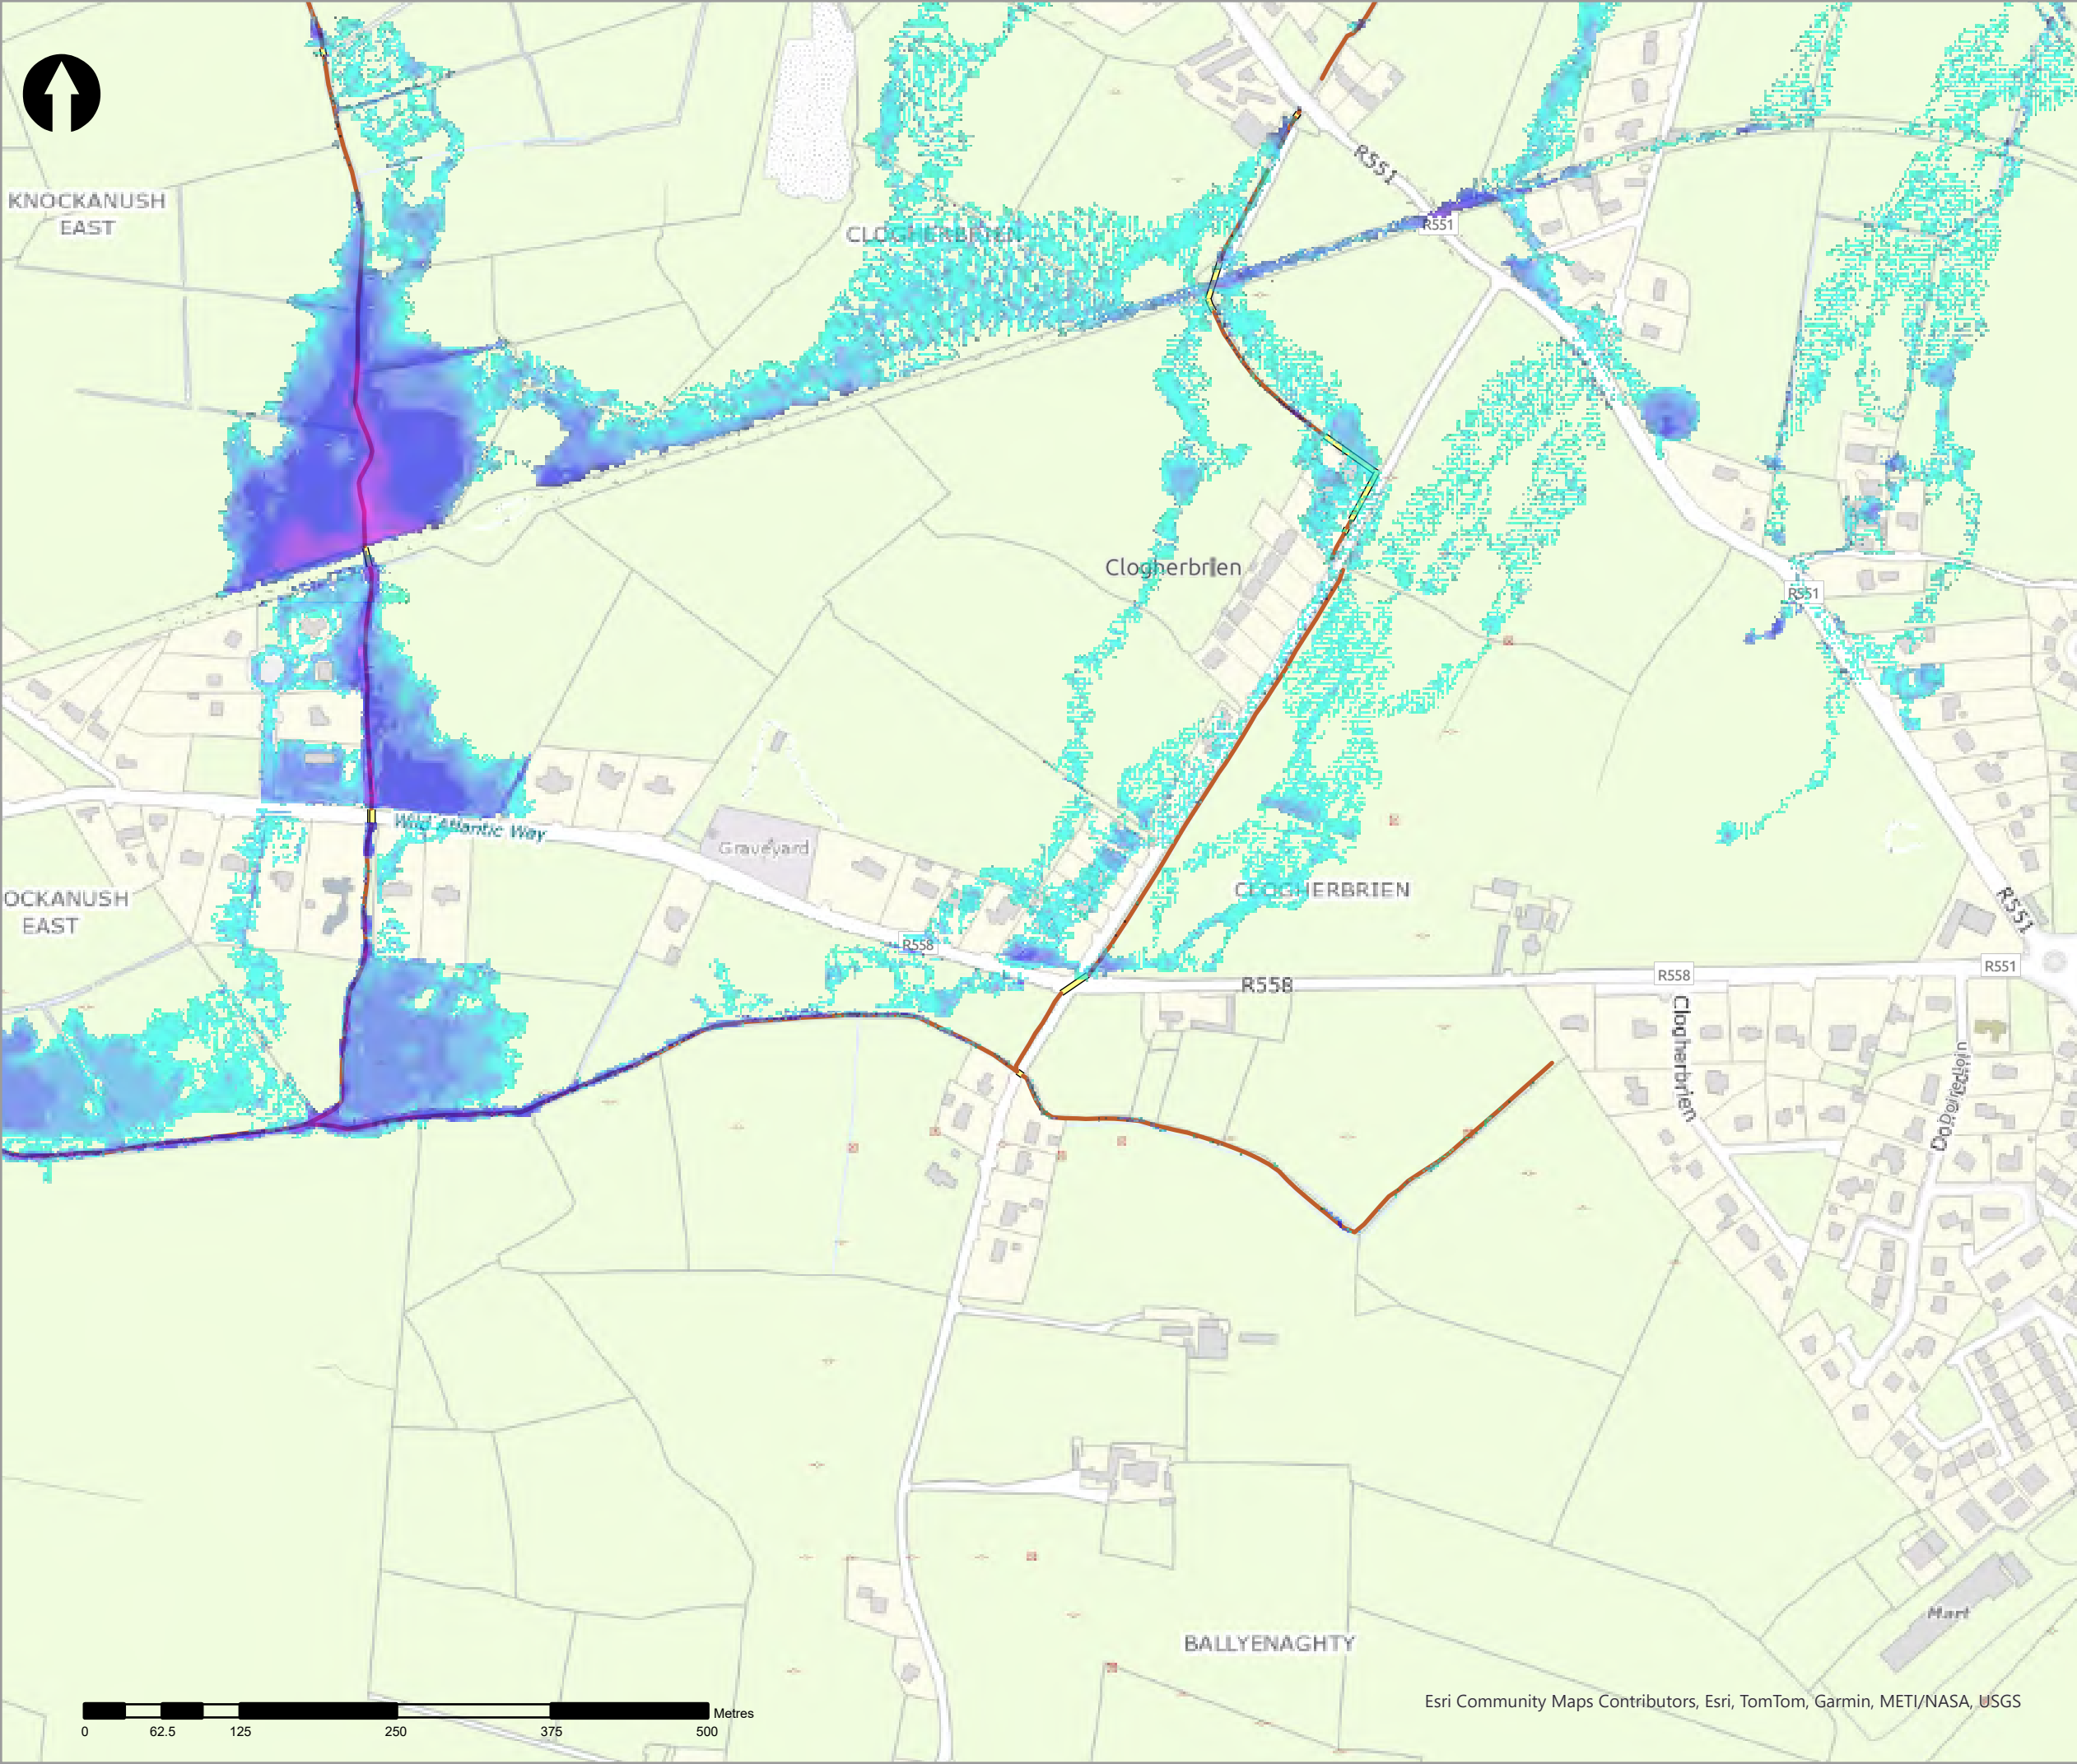

- Legend
- 2% AEP Fluvial Depth
- 0 - 0.1m
 - 0.1 - 0.25m
 - 0.25 - 0.5m
 - 0.5 - 1m
 - 1.0 - 1.5m
 - 1.5 - 2m
 - >2m
- Modelled River Centreline
- Modelled Drainage
- Embankment
- Wall

rev	ammendments	drawn	date
-----	-------------	-------	------

rps A TETRA TECH COMPANY	Elmwood House T +44(0) 28 90 667914 74 Boucher Road F +44(0) 28 90 668286 Belfast W www.rpsgroup.com/ireland BT12 6RZ E ireland@rpsgroup.com
------------------------------------	---

CLIENT



Óigín na
eÓibínachá Poiblí
Office of Public Works



PROJECT

Tralee Flood Relief Scheme

TITLE


Tralee Depth Mapping
2% AEP Fluvial

Project Number	Sheet Size	Drawing Scale
MCW1082	A3	1:5,000

Drawing Number	Datum
Dep_F_C_0050_26	ITM

Drawn by	Status	Revision
RC	Final	01

Checked By	Approved By	Date
AS	AS	05/06/2025

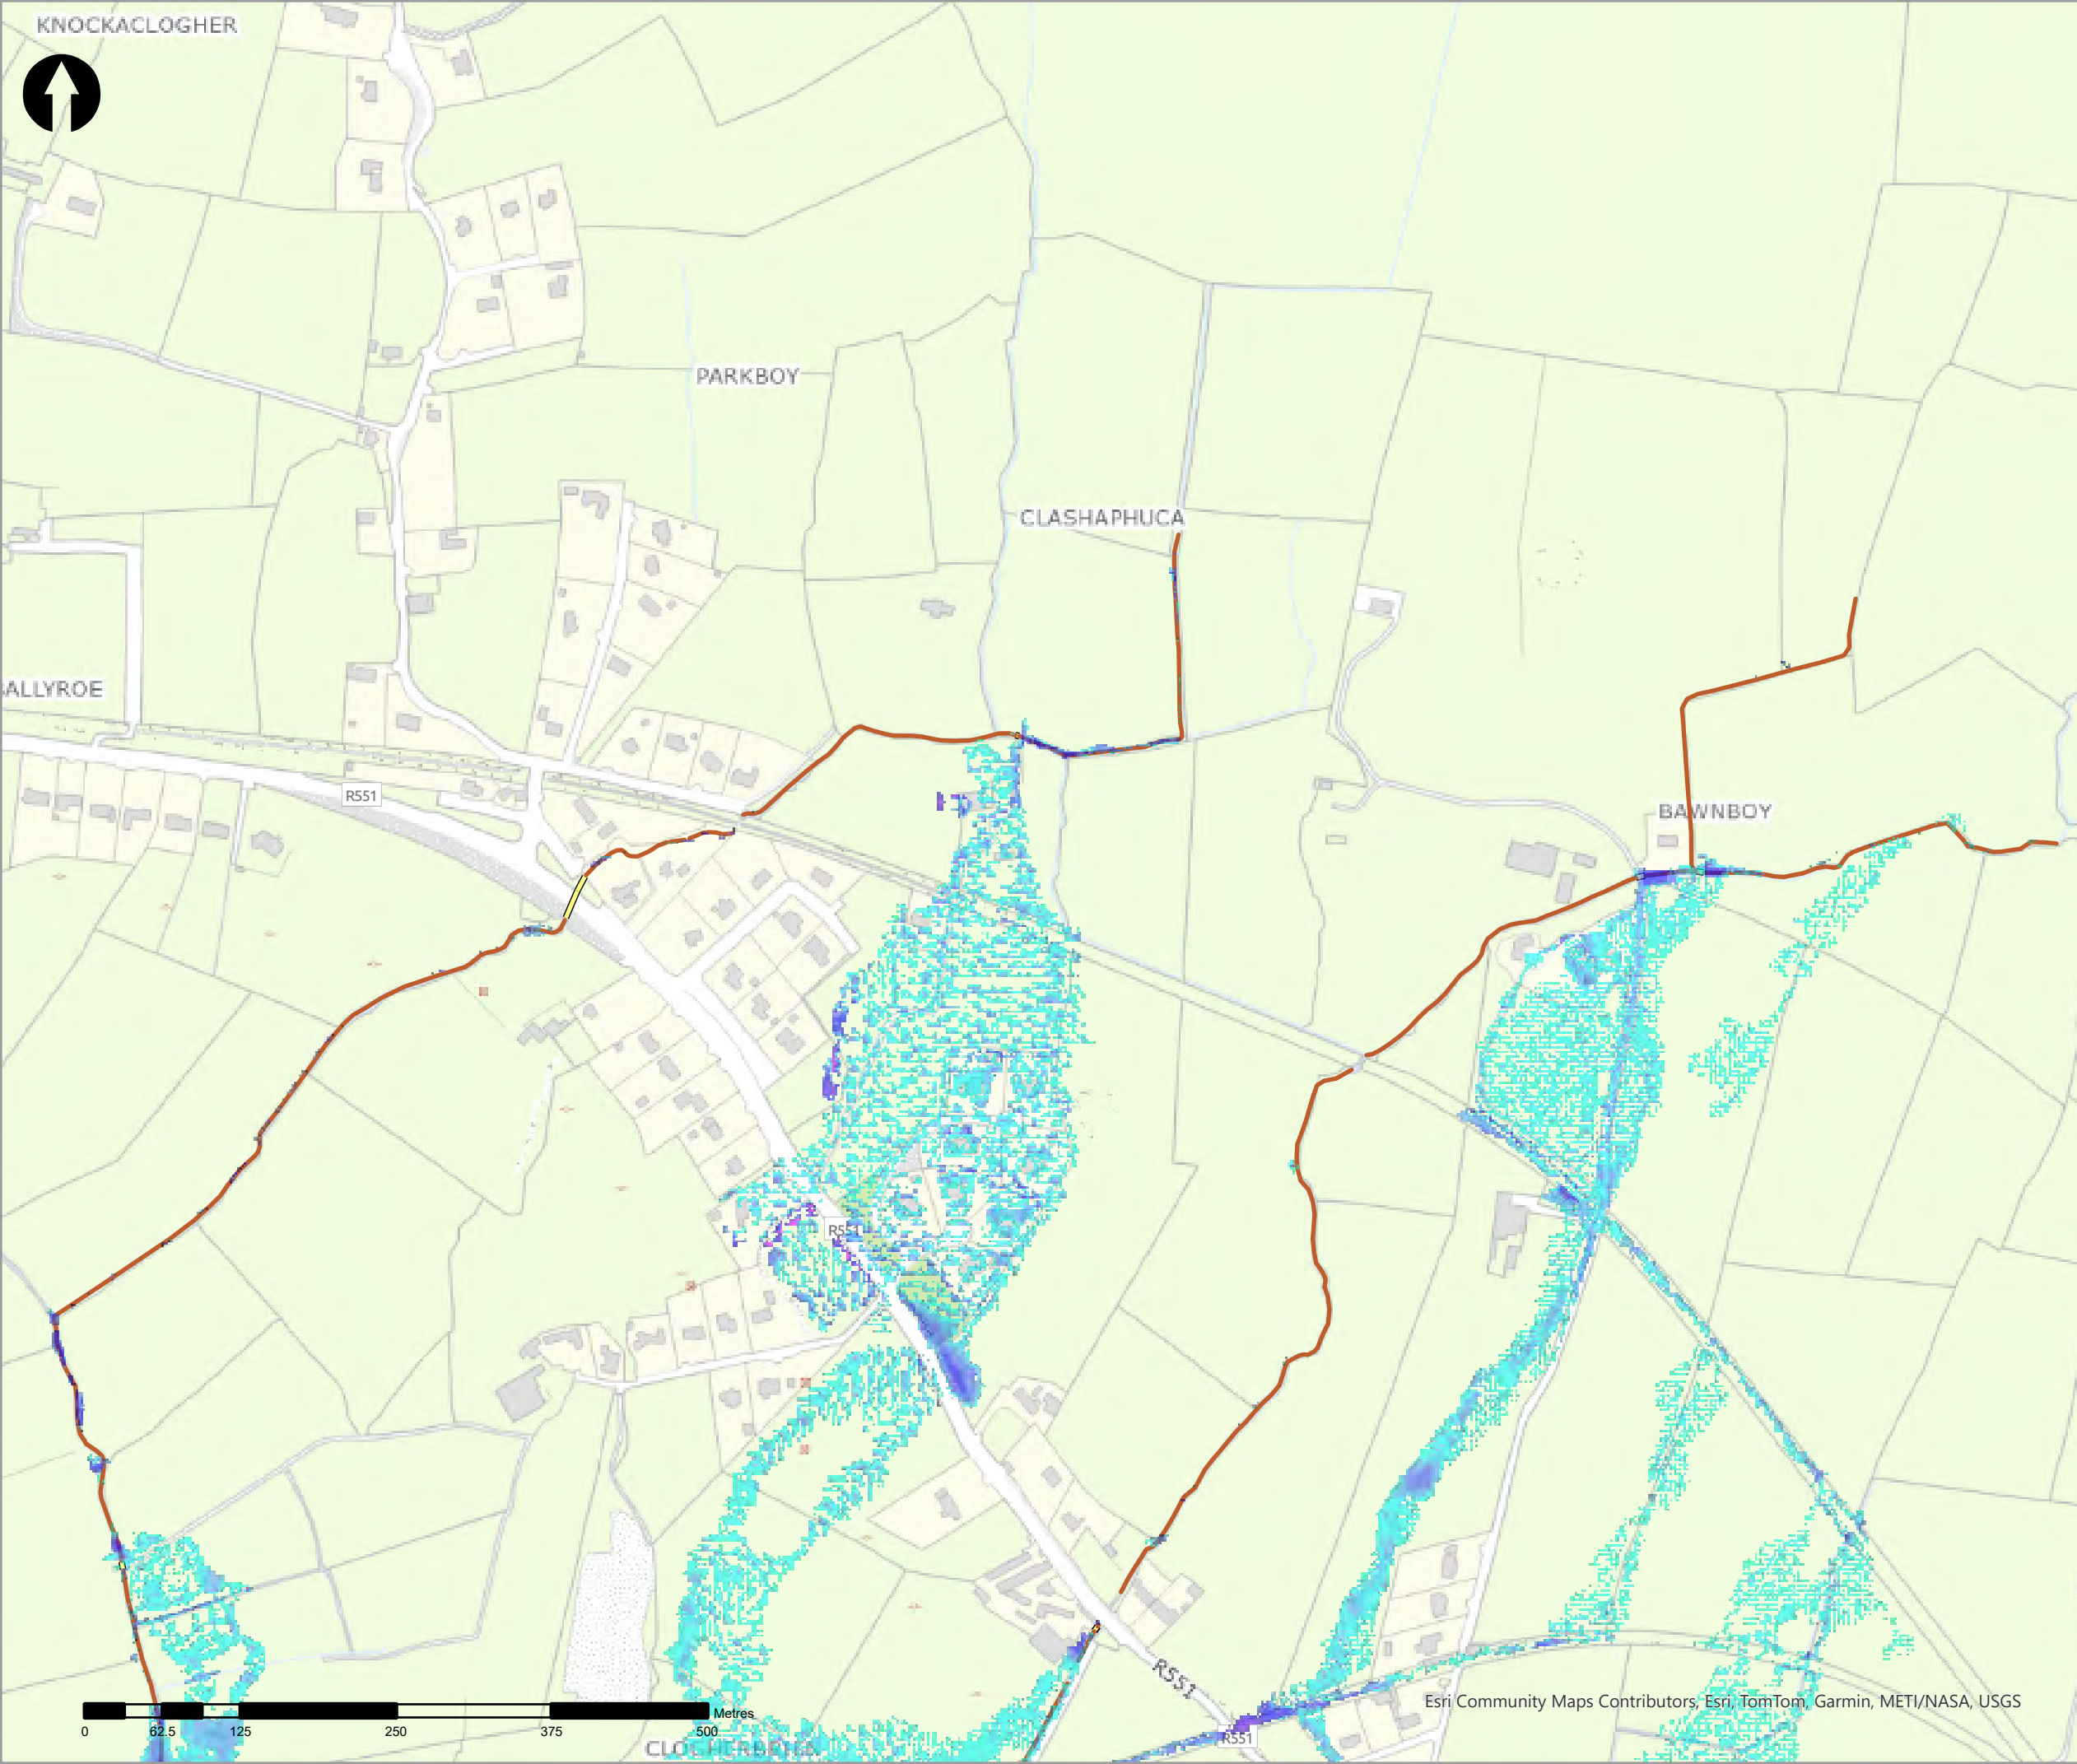

- Legend
- 2% AEP Fluvial Depth
- 0 - 0.1m
 - 0.1 - 0.25m
 - 0.25 - 0.5m
 - 0.5 - 1m
 - 1.0 - 1.5m
 - 1.5 - 2m
 - >2m
- Modelled River Centreline
- Modelled Drainage
- Embankment
- Wall

rev	ammendments	drawn	date
-----	-------------	-------	------



Elmwood House T +44(0) 28 90 667914
74 Boucher Road F +44(0) 28 90 668286
Belfast W www.rpsgroup.com/ireland
BT12 6RZ E ireland@rpsgroup.com

CLIENT



OPW

Óifig na
eOibreacha Poiblí
Office of Public Works



PROJECT

Tralee Flood Relief Scheme

TITLE


Tralee Depth Mapping
2% AEP Fluvial

Project Number	Sheet Size	Drawing Scale
MCW1082	A3	1:5,000


Drawing Number	Datum
Dep_F_C_0050_27	ITM

Drawn by	Status	Revision
RC	Final	01

Checked By	Approved By	Date
AS	AS	05/06/2025

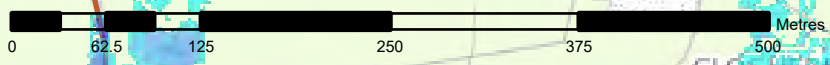

Esri Community Maps Contributors, Esri, TomTom, Garmin, METI/NASA, USGS

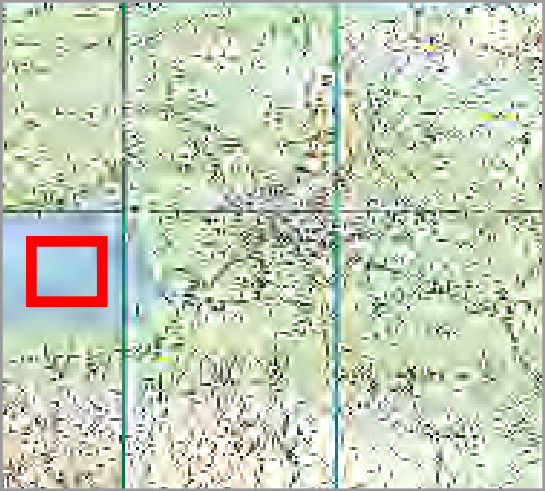

- Legend
- 2% AEP Fluvial Depth
- 0 - 0.1m
 - 0.1 - 0.25m
 - 0.25 - 0.5m
 - 0.5 - 1m
 - 1.0 - 1.5m
 - 1.5 - 2m
 - >2m
- Modelled River Centreline
- Modelled Drainage
- Embankment
- Wall

rev	ammendments	drawn	date
-----	-------------	-------	------



Elmwood House T +44(0) 28 90 667914
74 Boucher Road F +44(0) 28 90 668286
Belfast W www.rpsgroup.com/ireland
BT12 6RZ E ireland@rpsgroup.com

CLIENT



Óifig na
eÓlónacha Poiblí
Office of Public Works




PROJECT


Tralee Flood Relief Scheme

TITLE

Tralee Depth Mapping
2% AEP Fluvial

Project Number	Sheet Size	Drawing Scale
MCW1082	A3	1:5,000
Drawing Number	Datum	
Dep_F_C_0050_28	ITM	
Drawn by	Status	Revision
RC	Final	01
Checked By	Approved By	Date
AS	AS	05/06/2025

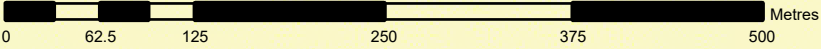

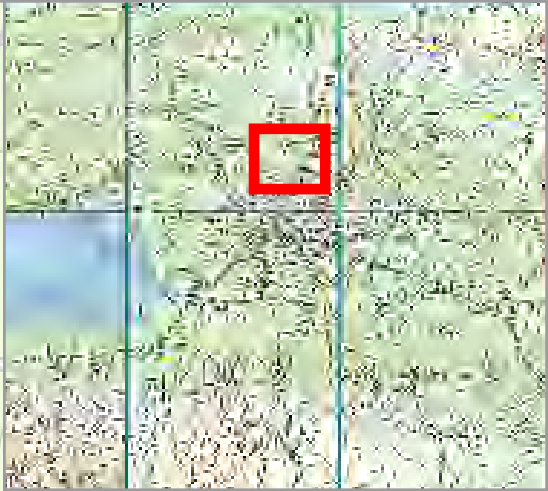

- Legend
- 2% AEP Fluvial Depth
- 0 - 0.1m
 - 0.1 - 0.25m
 - 0.25 - 0.5m
 - 0.5 - 1m
 - 1.0 - 1.5m
 - 1.5 - 2m
 - >2m
- Modelled River Centreline
- Modelled Drainage
- Embankment
- Wall

rev	ammdments	drawn	date
-----	-----------	-------	------



Elmwood House T +44(0) 28 90 667914
74 Boucher Road F +44(0) 28 90 668286
Belfast W www.rpsgroup.com/ireland
BT12 6RZ E ireland@rpsgroup.com

CLIENT



OPW

Óifig na hOibreacha Poiblí
Office of Public Works



PROJECT	Tralee Flood Relief Scheme
---------	----------------------------

TITLE	Tralee Depth Mapping 2% AEP Fluvial
-------	--

Project Number	Sheet Size	Drawing Scale
MCW1082	A3	1:5,000
Drawing Number	Datum	
Dep_F_C_0050_29	ITM	
Drawn by	Status	Revision
RC	Final	01
Checked By	Approved By	Date
AS	AS	05/06/2025



Legend

2% AEP Fluvial Depth

- 0 - 0.1m
- 0.1 - 0.25m
- 0.25 - 0.5m
- 0.5 - 1m
- 1.0 - 1.5m
- 1.5 - 2m
- >2m

Modelled River Centreline

Modelled Drainage

Embankment

Wall

rev	ammendments	drawn	date
-----	-------------	-------	------



Elmwood House T +44(0) 28 90 667914
74 Boucher Road F +44(0) 28 90 668286
Belfast W www.rpsgroup.com/ireland
BT12 6RZ E ireland@rpsgroup.com

A TETRA TECH COMPANY

CLIENT



OPW

Óigín na nEolánacha Poiblí
Office of Public Works



PROJECT

Tralee Flood Relief Scheme

TITLE

Tralee Depth Mapping
2% AEP Fluvial



Project Number	Sheet Size	Drawing Scale
MCW1082	A3	1:5,000

Drawing Number	Datum
Dep_F_C_0050_30	ITM

Drawn by	Status	Revision
RC	Final	01

Checked By	Approved By	Date
AS	AS	05/06/2025

Esri Community Maps Contributors, Esri, TomTom, Garmin, METI/NASA, USGS

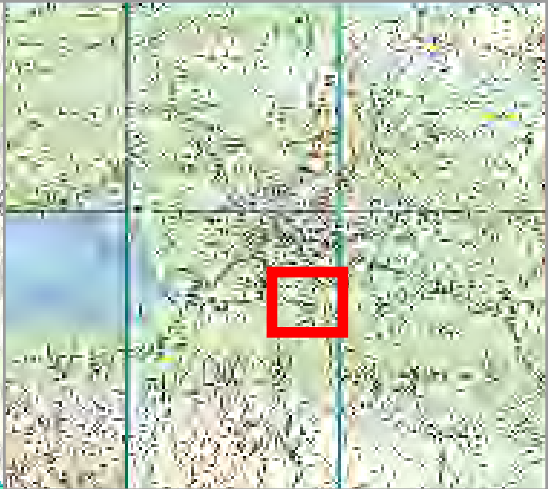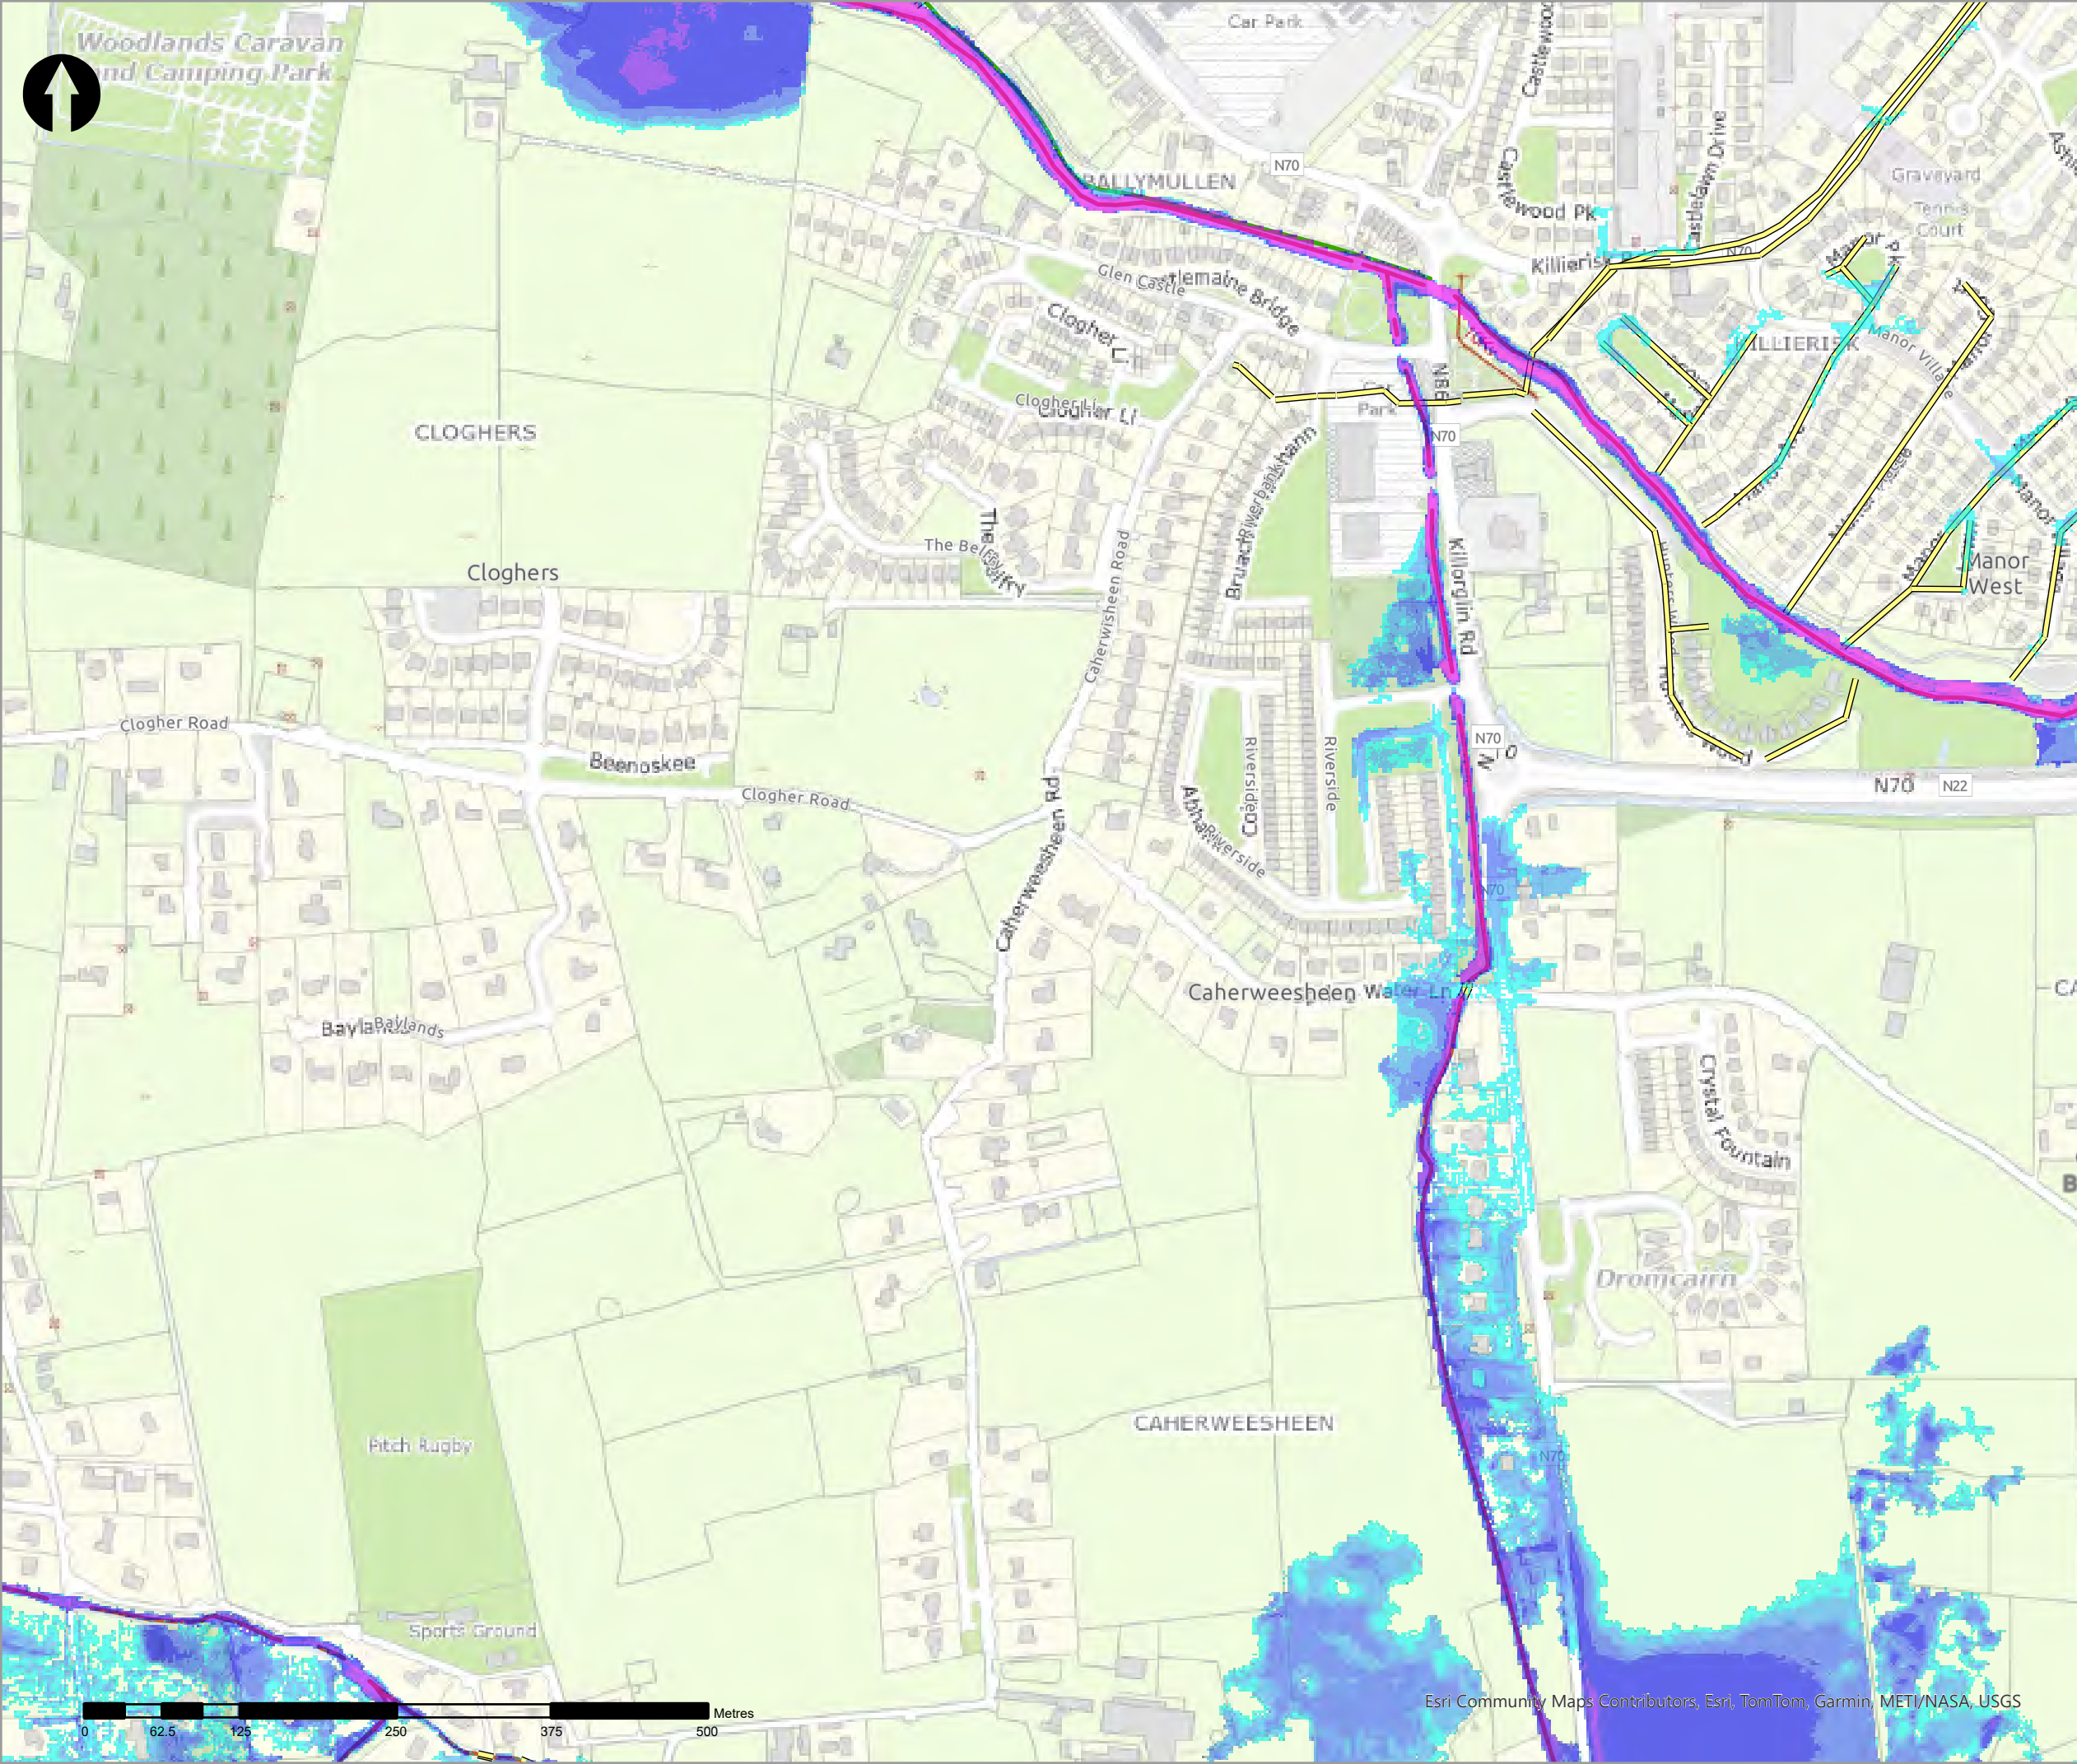

- Legend
- 5% AEP Fluvial Depth
- 0 - 0.1m
 - 0.1 - 0.25m
 - 0.25 - 0.5m
 - 0.5 - 1m
 - 1.0 - 1.5m
 - 1.5 - 2m
 - >2m
- Modelled River Centreline
- Modelled Drainage
- Embankment
- Wall

rev	amendments	drawn	date
-----	------------	-------	------



Elmwood House T +44(0) 28 90 667914
74 Boucher Road F +44(0) 28 90 668286
Belfast W www.rpsgroup.com/ireland
BT12 6RZ E ireland@rpsgroup.com

CLIENT



OPW

Óigín na eOibreacha Poiblí
Office of Public Works



PROJECT

Tralee Flood Relief Scheme

TITLE

Tralee Depth Mapping
5% AEP Fluvial


Project Number	Sheet Size	Drawing Scale
MCW1082	A3	1:5,000

Drawing Number	Datum
Dep_F_C_0020_01	ITM

Drawn by	Status	Revision
RC	Final	01

Checked By	Approved By	Date
AS	AS	05/06/2025

Esri Community Maps Contributors, Esri, TomTom, Garmin, METI/NASA, USGS

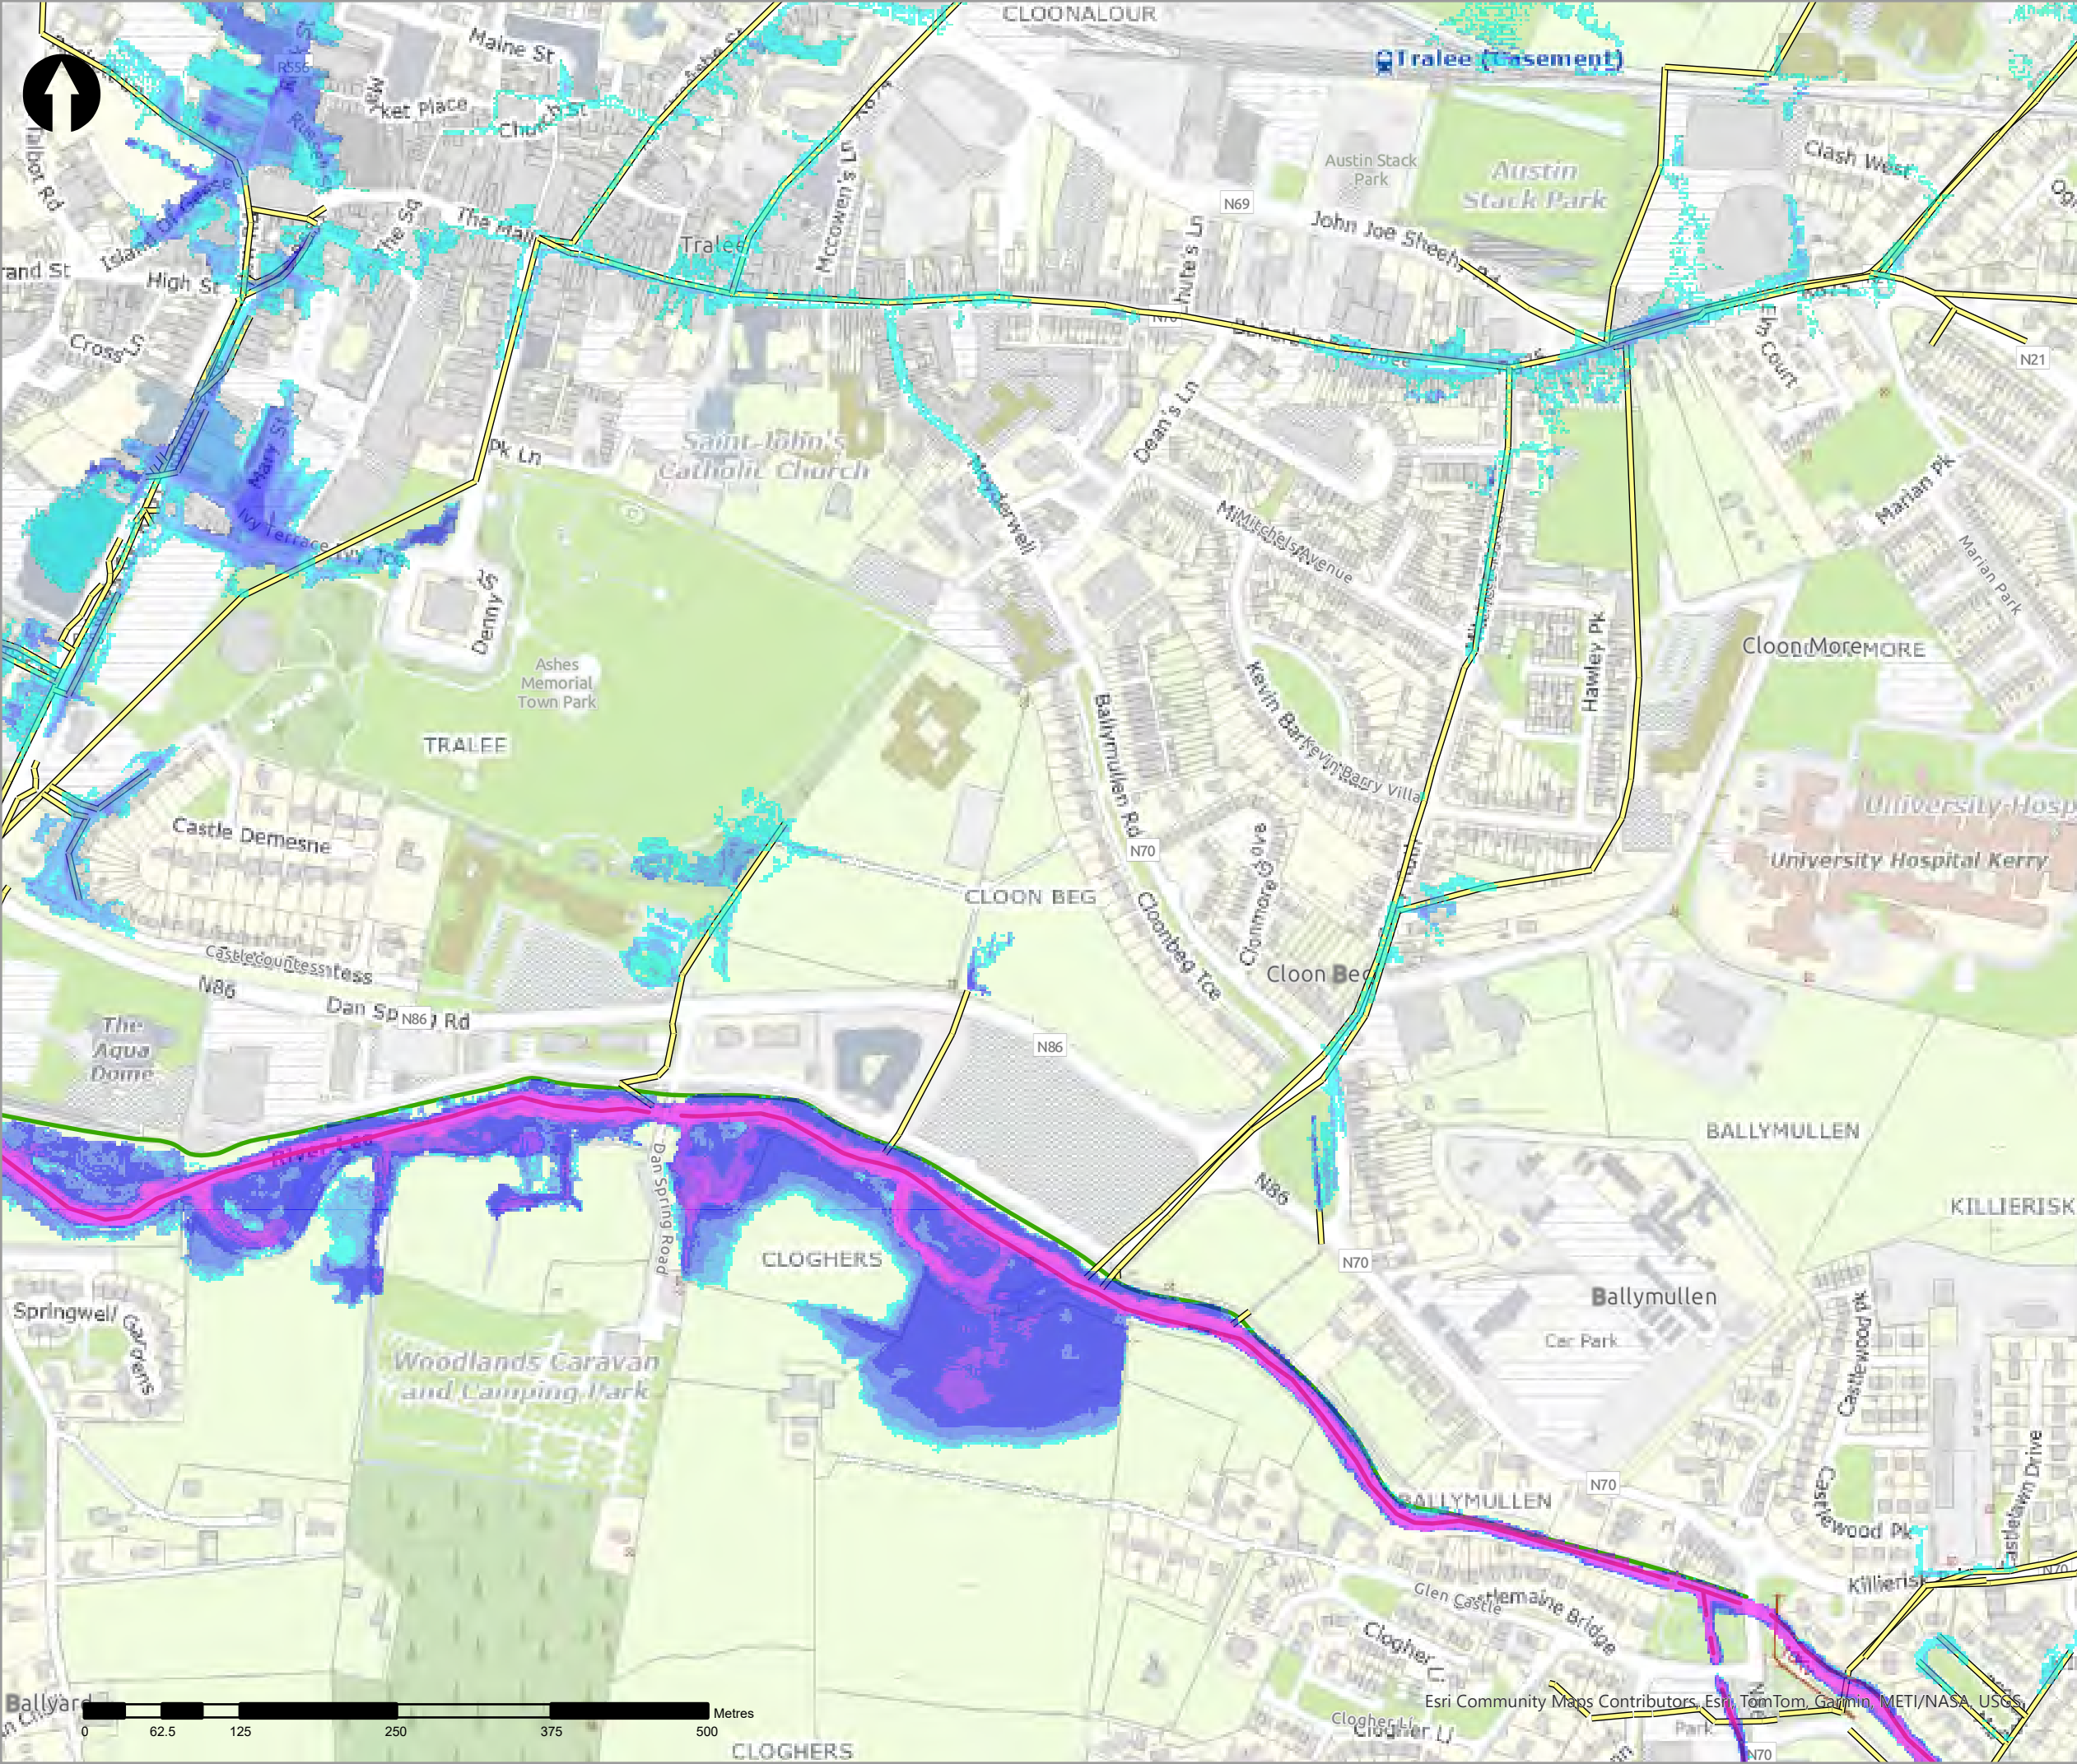

- Legend
- 5% AEP Fluvial Depth
- 0 - 0.1m
 - 0.1 - 0.25m
 - 0.25 - 0.5m
 - 0.5 - 1m
 - 1.0 - 1.5m
 - 1.5 - 2m
 - >2m
- Modelled River Centreline
- Modelled Drainage
- Embankment
- Wall

rev	amendments	drawn	date
-----	------------	-------	------



Elmwood House T +44(0) 28 90 667914
74 Boucher Road F +44(0) 28 90 668286
Belfast W www.rpsgroup.com/ireland
BT12 6RZ E ireland@rpsgroup.com

CLIENT



OPW

Óighe na Ríochta Poblí
Office of Public Works



PROJECT	Tralee Flood Relief Scheme
---------	----------------------------


TITLE	Tralee Depth Mapping 5% AEP Fluvial
-------	--



Project Number	Sheet Size	Drawing Scale
MCW1082	A3	1:5,000

Drawing Number	Datum
Dep_F_C_0020_02	ITM

Drawn by	Status	Revision
RC	Final	01

Checked By	Approved By	Date
AS	AS	05/06/2025

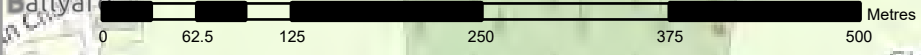

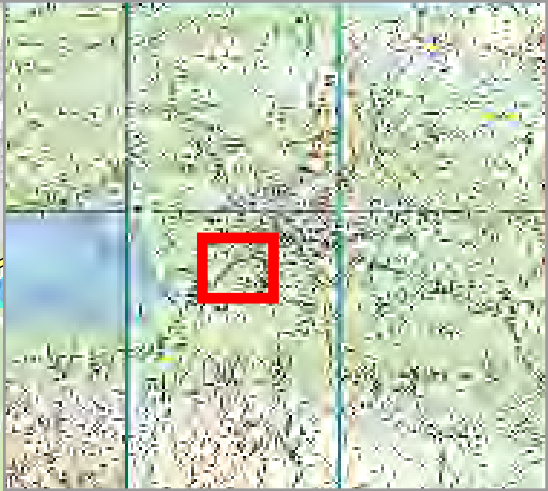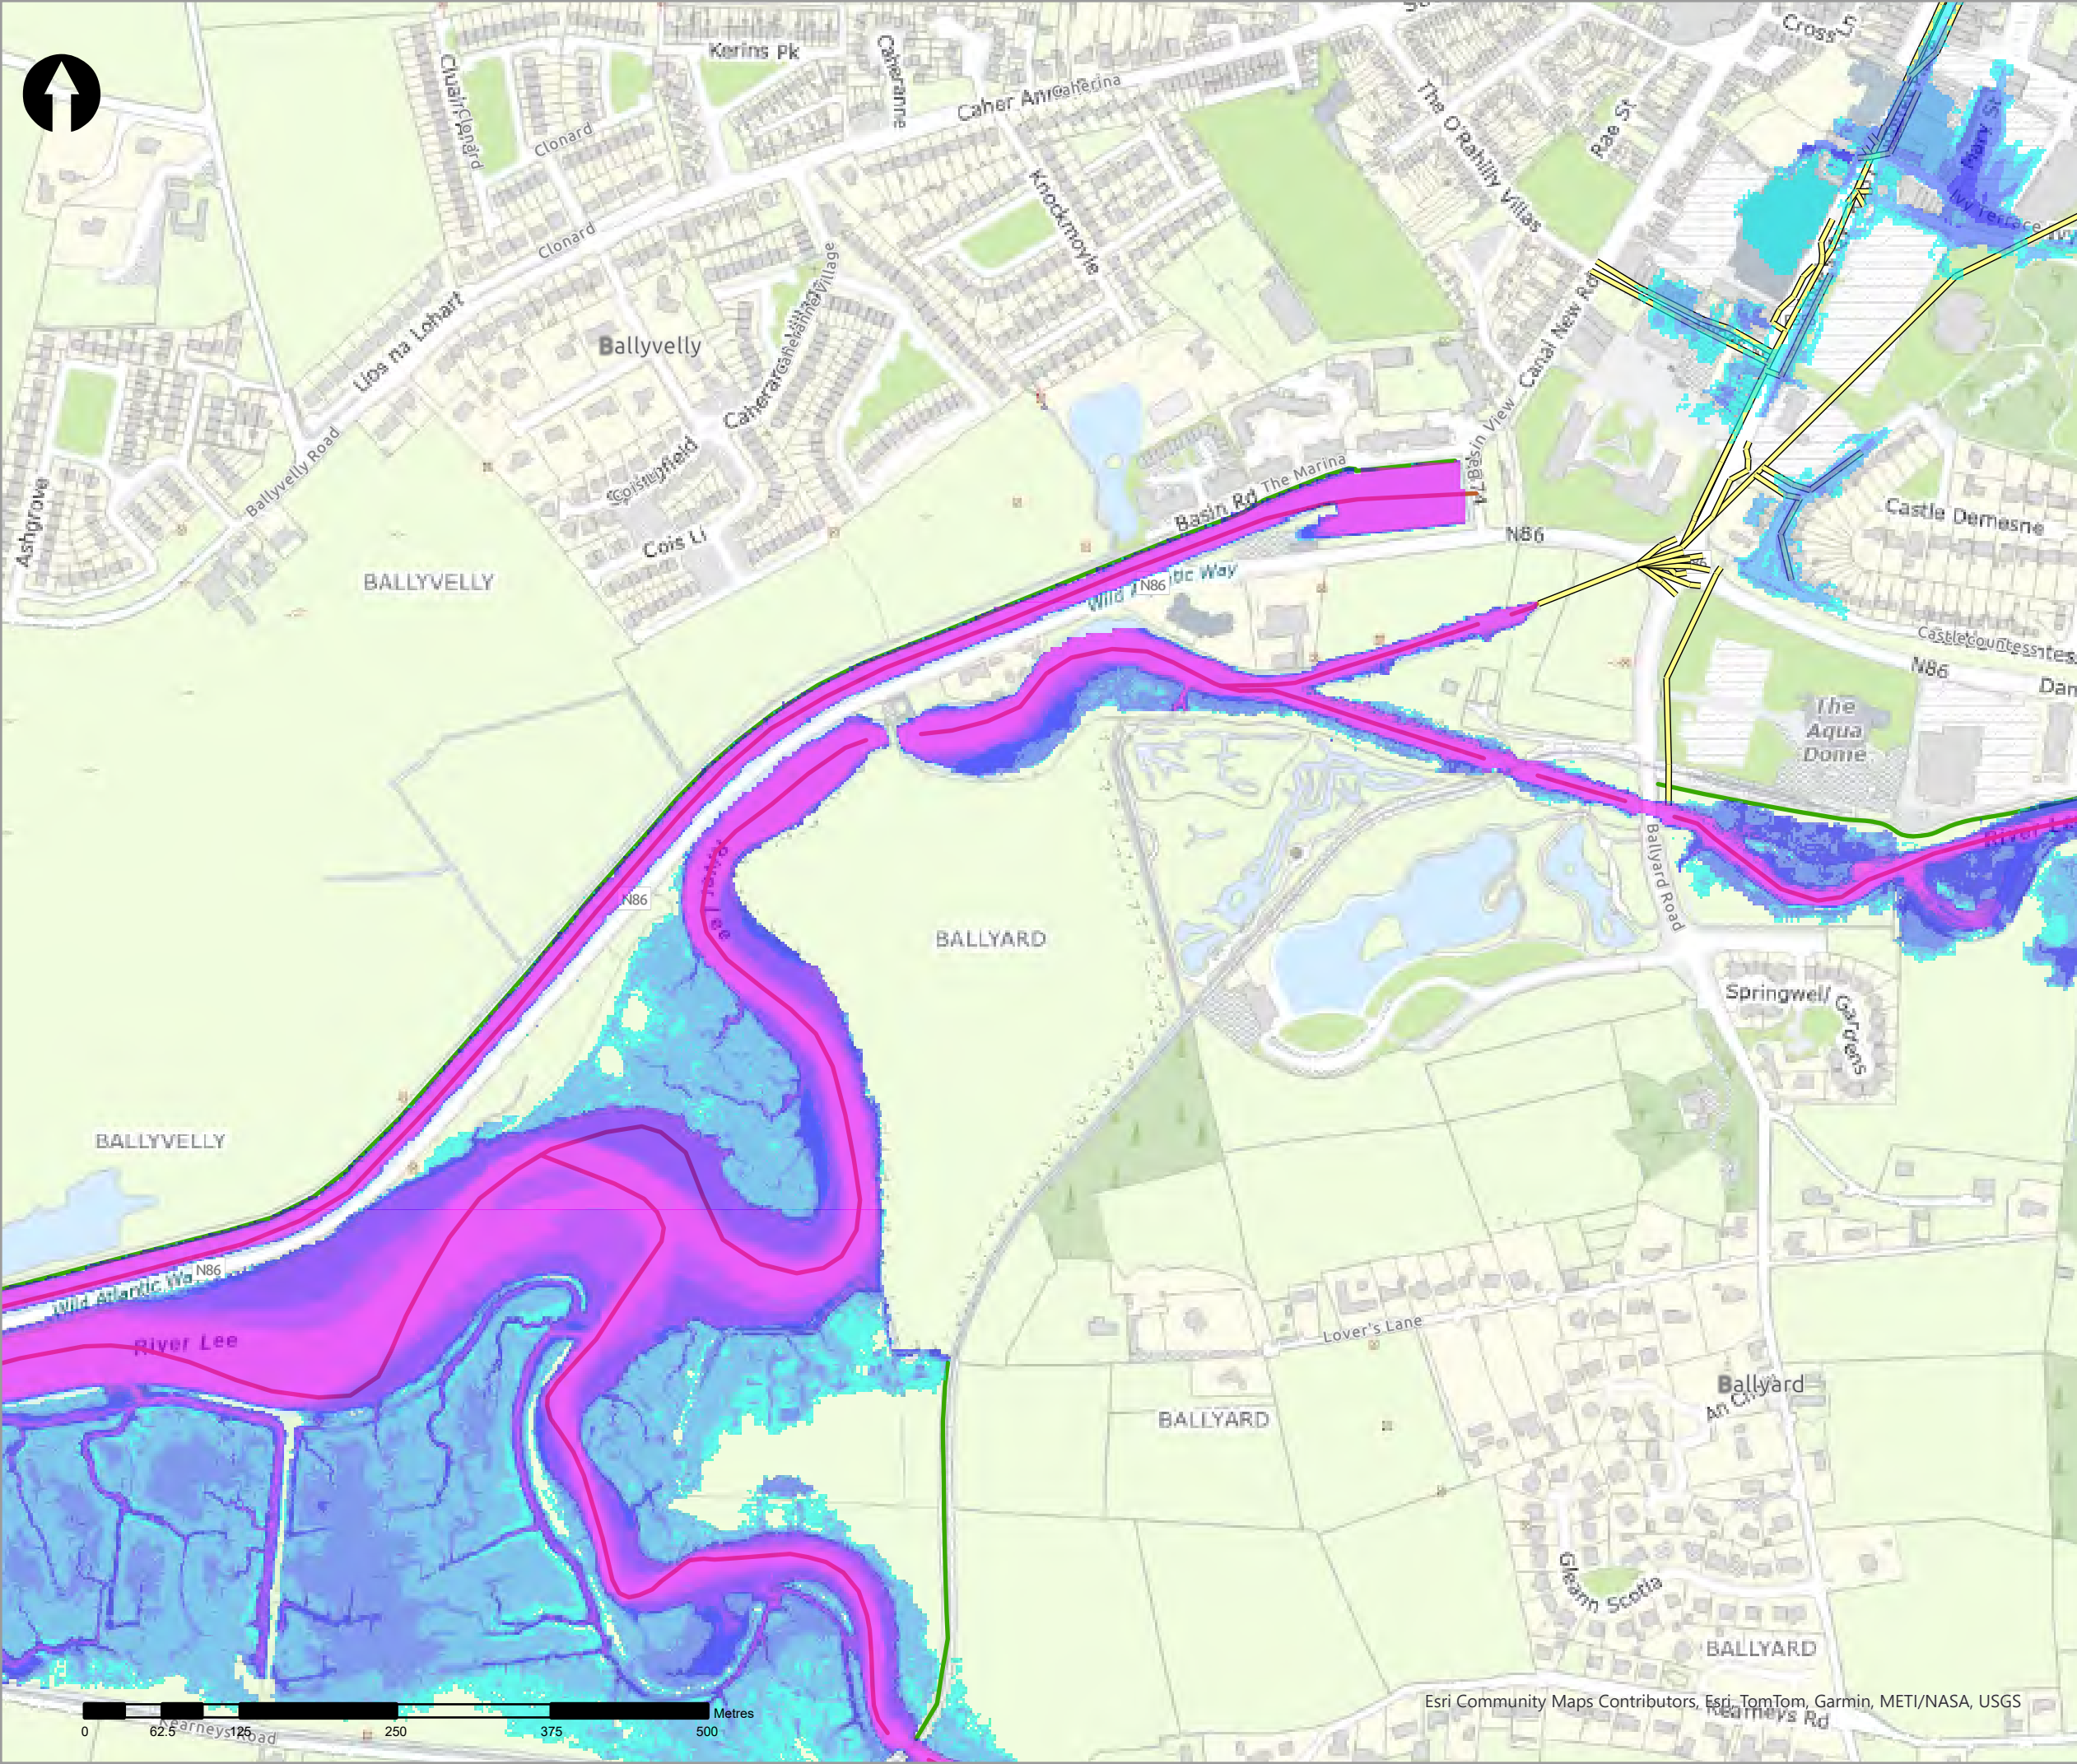

Legend

5% AEP Fluvial Depth

- 0 - 0.1m
- 0.1 - 0.25m
- 0.25 - 0.5m
- 0.5 - 1m
- 1.0 - 1.5m
- 1.5 - 2m
- >2m

Modelled River Centreline

Modelled Drainage

Embankment

Wall

rev	ammdments	drawn	date
-----	-----------	-------	------



Elmwood House T +44(0) 28 90 667914
74 Boucher Road F +44(0) 28 90 668286
Belfast W www.rpsgroup.com/ireland
BT12 6RZ E ireland@rpsgroup.com

CLIENT



OPW

Óig na
eÓlínacha Poiblí
Office of Public Works



PROJECT	Tralee Flood Relief Scheme	
---------	----------------------------	--


TITLE	Tralee Depth Mapping 5% AEP Fluvial	
-------	--	--

Project Number	Sheet Size	Drawing Scale
MCW1082	A3	1:5,000



Drawing Number	Datum
Dep_F_C_0020_03	ITM

Drawn by	Status	Revision
RC	Final	01

Checked By	Approved By	Date
AS	AS	05/06/2025

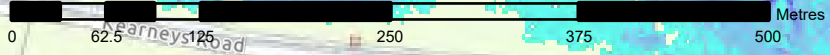

Esri Community Maps Contributors, Esri, TomTom, Garmin, METI/NASA, USGS

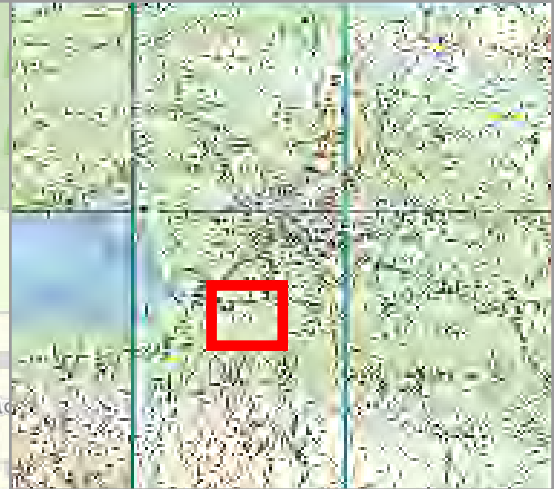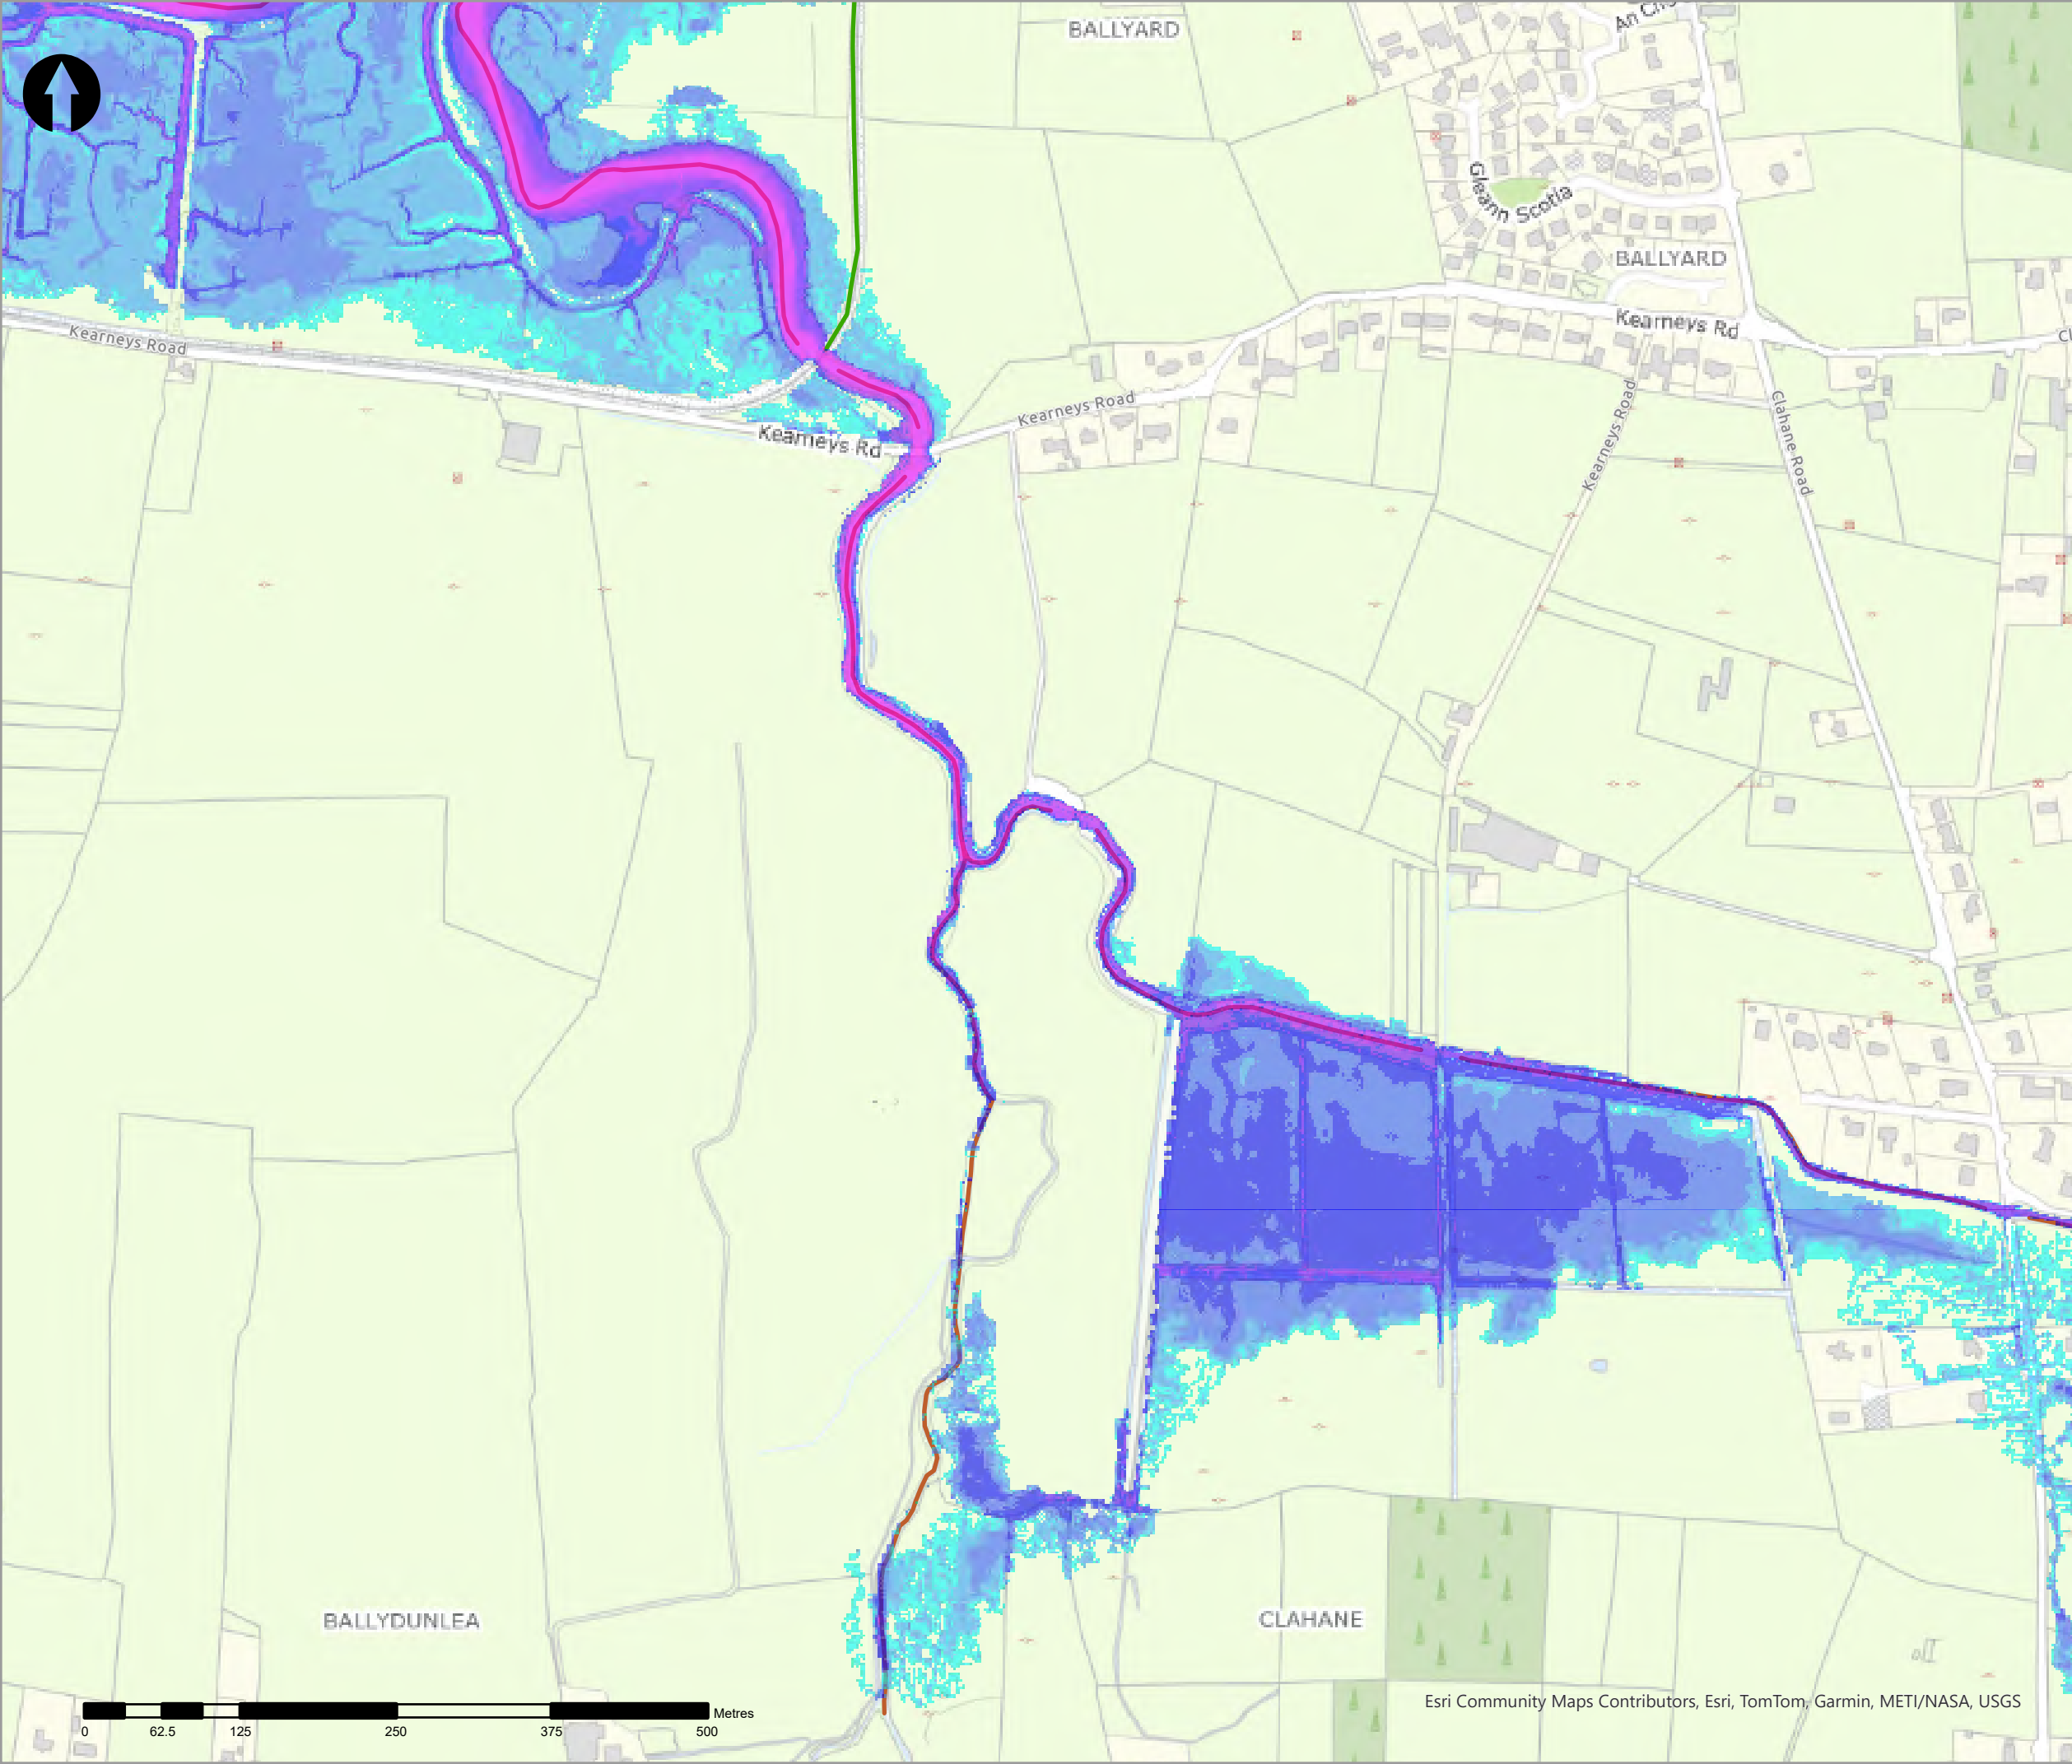

Legend

5% AEP Fluvial Depth

- 0 - 0.1m
- 0.1 - 0.25m
- 0.25 - 0.5m
- 0.5 - 1m
- 1.0 - 1.5m
- 1.5 - 2m
- >2m

Modelled River Centreline

Modelled Drainage

Embankment

Wall

rev	ammdments	drawn	date
-----	-----------	-------	------



Elmwood House T +44(0) 28 90 667914
74 Boucher Road F +44(0) 28 90 668286
Belfast W www.rpsgroup.com/ireland
BT12 6RZ E ireland@rpsgroup.com

A TETRA TECH COMPANY

CLIENT



OPW

Oifig na hOibreacha Poiblí
Office of Public Works



PROJECT

Tralee Flood Relief Scheme

TITLE


Tralee Depth Mapping
5% AEP Fluvial

Project Number	Sheet Size	Drawing Scale
MCW1082	A3	1:5,000



Drawing Number	Datum
Dep_F_C_0020_04	ITM

Drawn by	Status	Revision
RC	Final	01

Checked By	Approved By	Date
AS	AS	05/06/2025

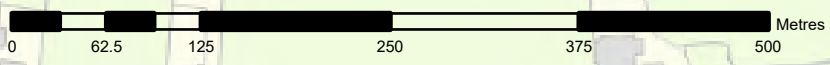

Esri Community Maps Contributors, Esri, TomTom, Garmin, METI/NASA, USGS

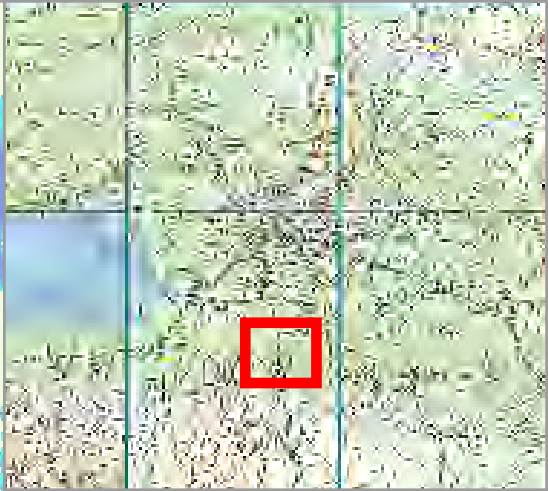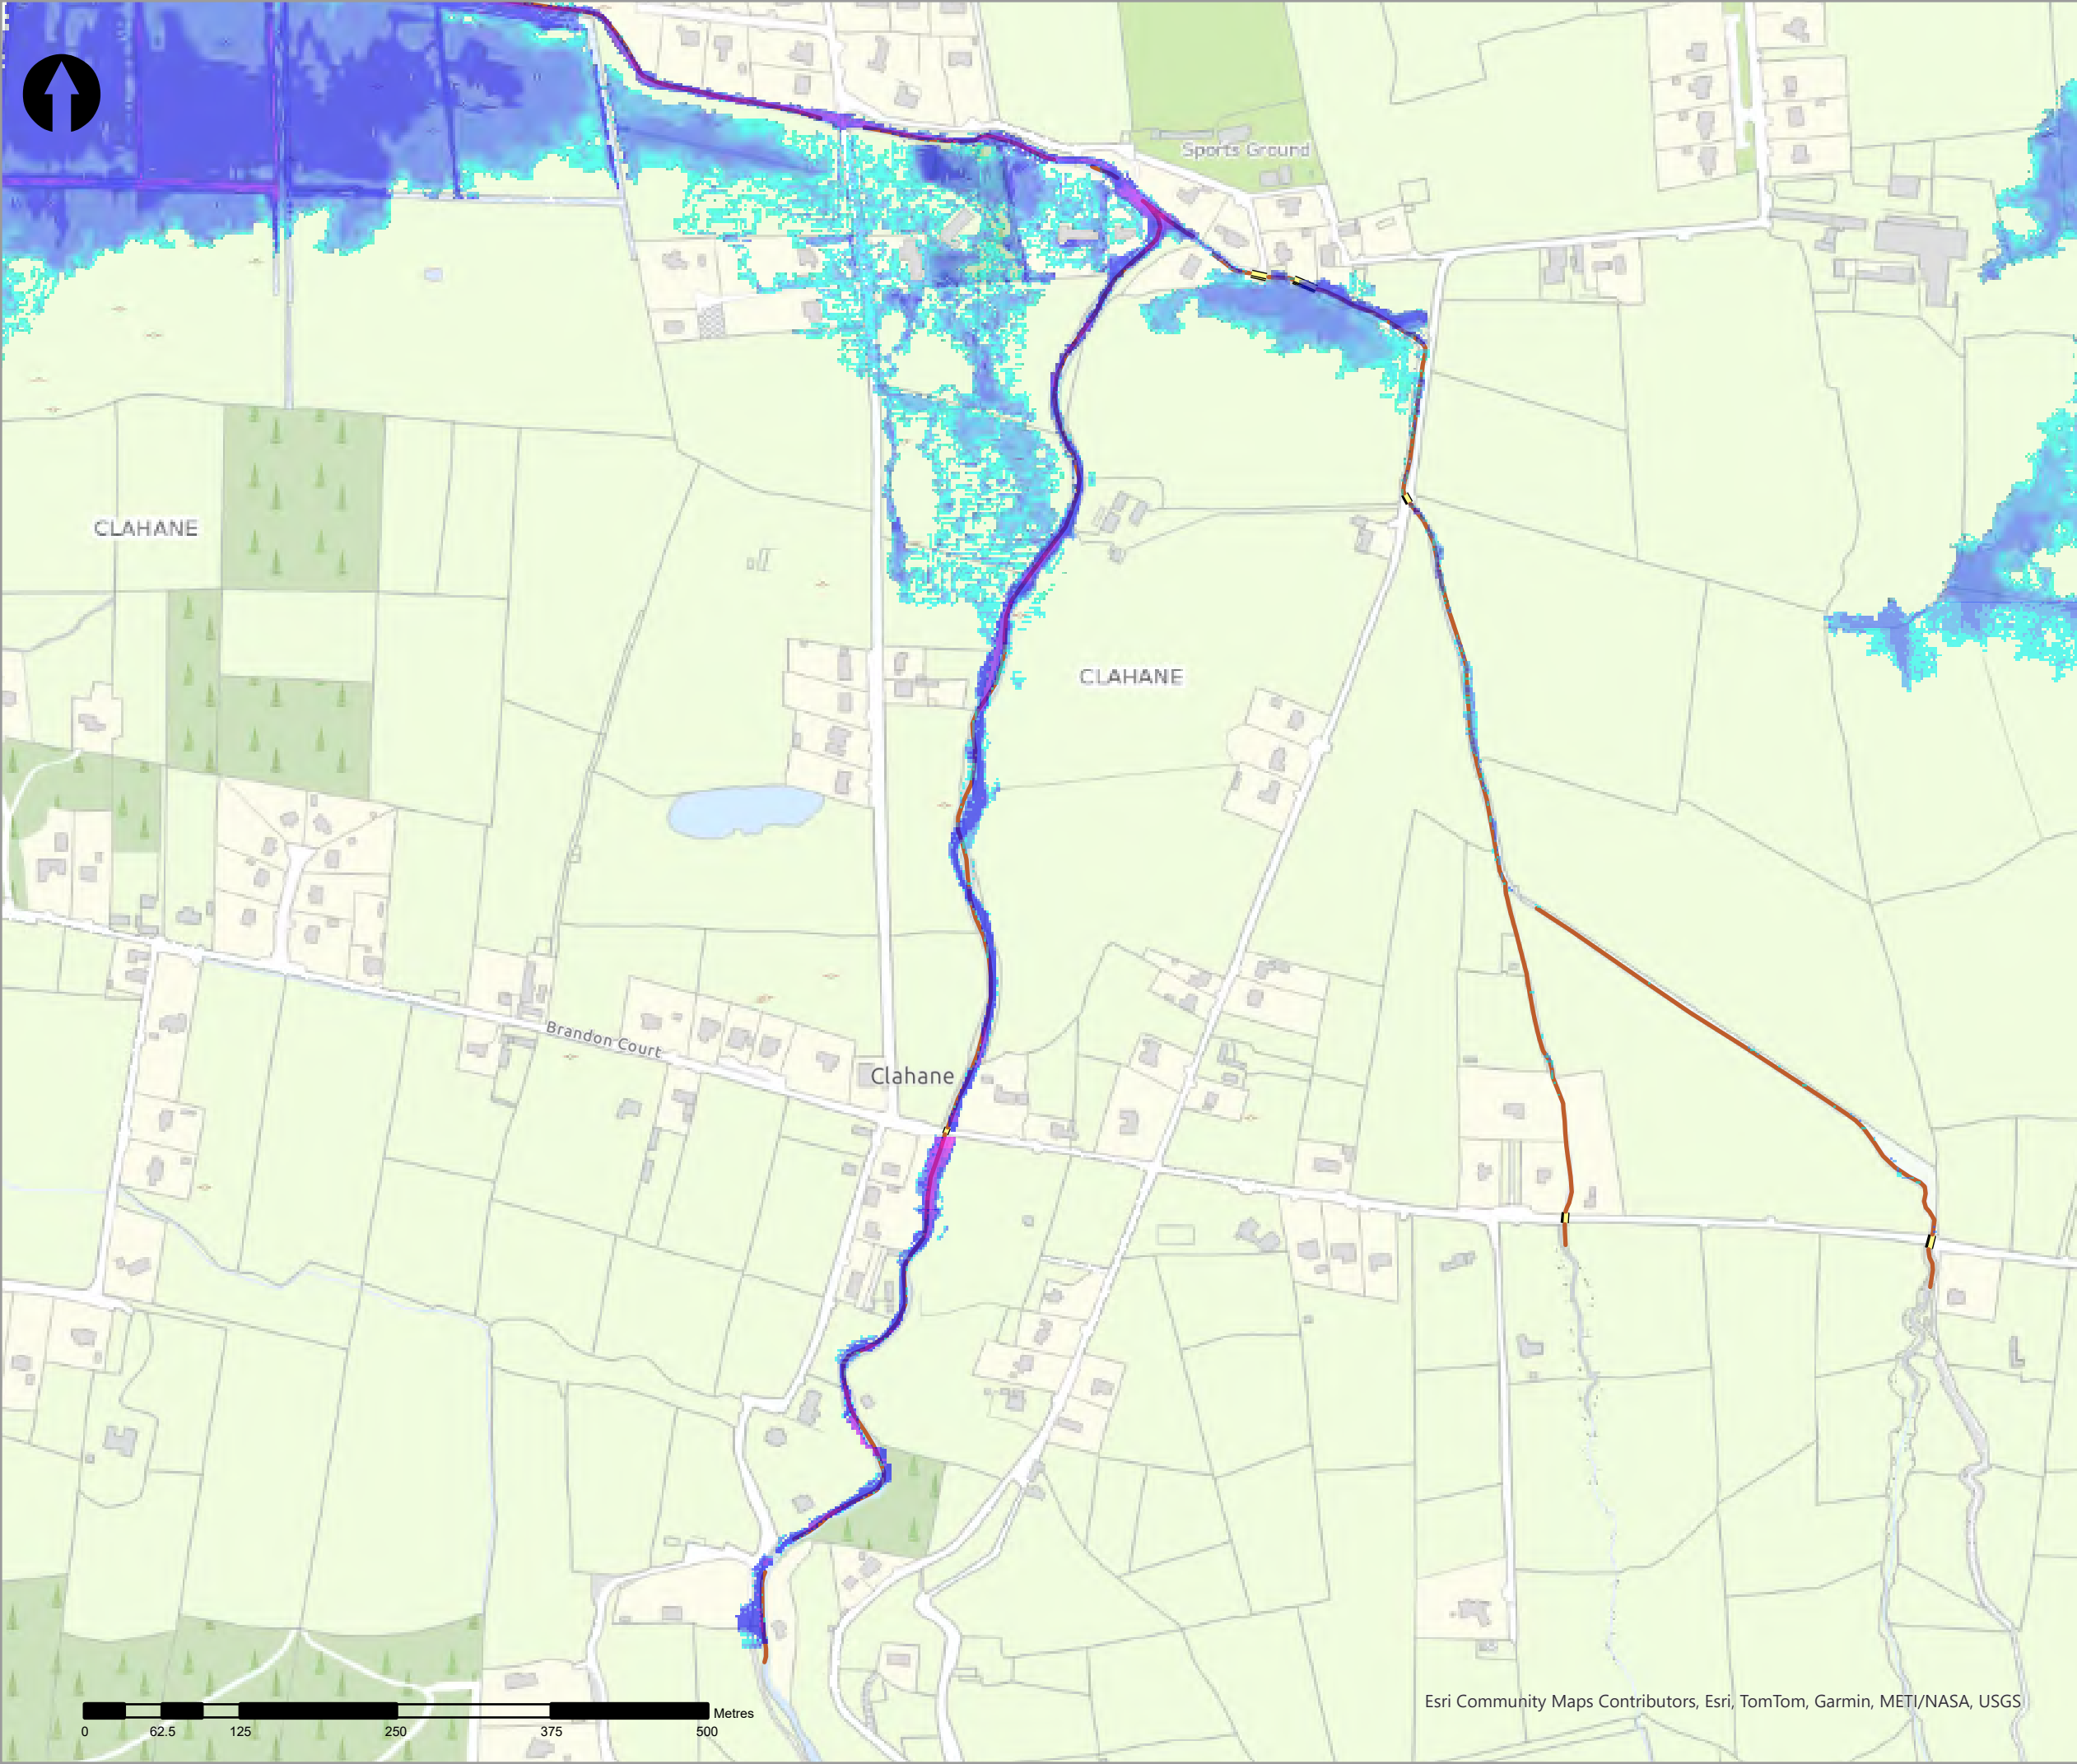

- Legend
- 5% AEP Fluvial Depth
- 0 - 0.1m
 - 0.1 - 0.25m
 - 0.25 - 0.5m
 - 0.5 - 1m
 - 1.0 - 1.5m
 - 1.5 - 2m
 - >2m
- Modelled River Centreline
- Modelled Drainage
- Embankment
- Wall

rev	ammendments	drawn	date
-----	-------------	-------	------



Elmwood House T +44(0) 28 90 667914
74 Boucher Road F +44(0) 28 90 668286
Belfast W www.rpsgroup.com/ireland
BT12 6RZ E ireland@rpsgroup.com

CLIENT



OPW

Óigín na nEolánacha Poiblí
Office of Public Works



PROJECT

Tralee Flood Relief Scheme

TITLE

Tralee Depth Mapping
5% AEP Fluvial


Project Number	Sheet Size	Drawing Scale
MCW1082	A3	1:5,000


Drawing Number	Datum
Dep_F_C_0020_05	ITM

Drawn by	Status	Revision
RC	Final	01

Checked By	Approved By	Date
AS	AS	05/06/2025

Esri Community Maps Contributors, Esri, TomTom, Garmin, METI/NASA, USGS

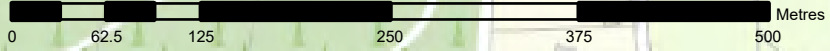

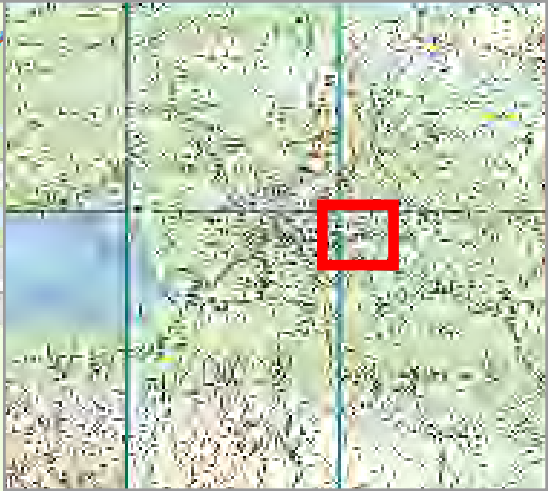

- Legend
- 5% AEP Fluvial Depth
- 0 - 0.1m
 - 0.1 - 0.25m
 - 0.25 - 0.5m
 - 0.5 - 1m
 - 1.0 - 1.5m
 - 1.5 - 2m
 - >2m
- Modelled River Centreline
- Modelled Drainage
- Embankment
- Wall

rev	amendments	drawn	date
-----	------------	-------	------

	Elmwood House T	+44(0) 28 90 667914
	74 Boucher Road F	+44(0) 28 90 668286
	Belfast W	www.rpsgroup.com/ireland
	BT12 6RZ E	ireland@rpsgroup.com

CLIENT



PROJECT

Tralee Flood Relief Scheme

TITLE

Tralee Depth Mapping
5% AEP Fluvial



Project Number	Sheet Size	Drawing Scale
MCW1082	A3	1:5,000

Drawing Number	Datum
Dep_F_C_0020_06	ITM

Drawn by	Status	Revision
RC	Final	01

Checked By	Approved By	Date
AS	AS	05/06/2025

Esri Community Maps Contributors, Esri, TomTom, Garmin, METI/NASA, USGS

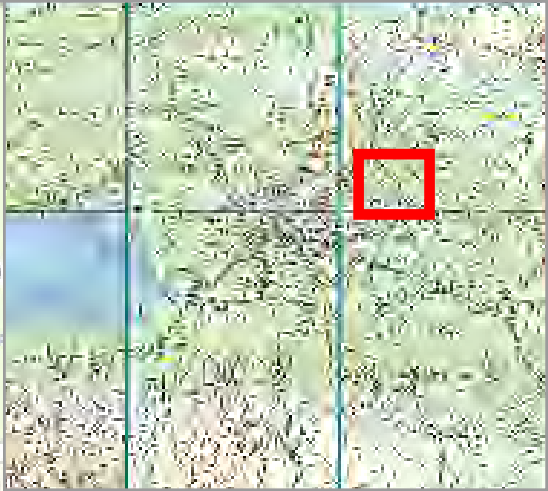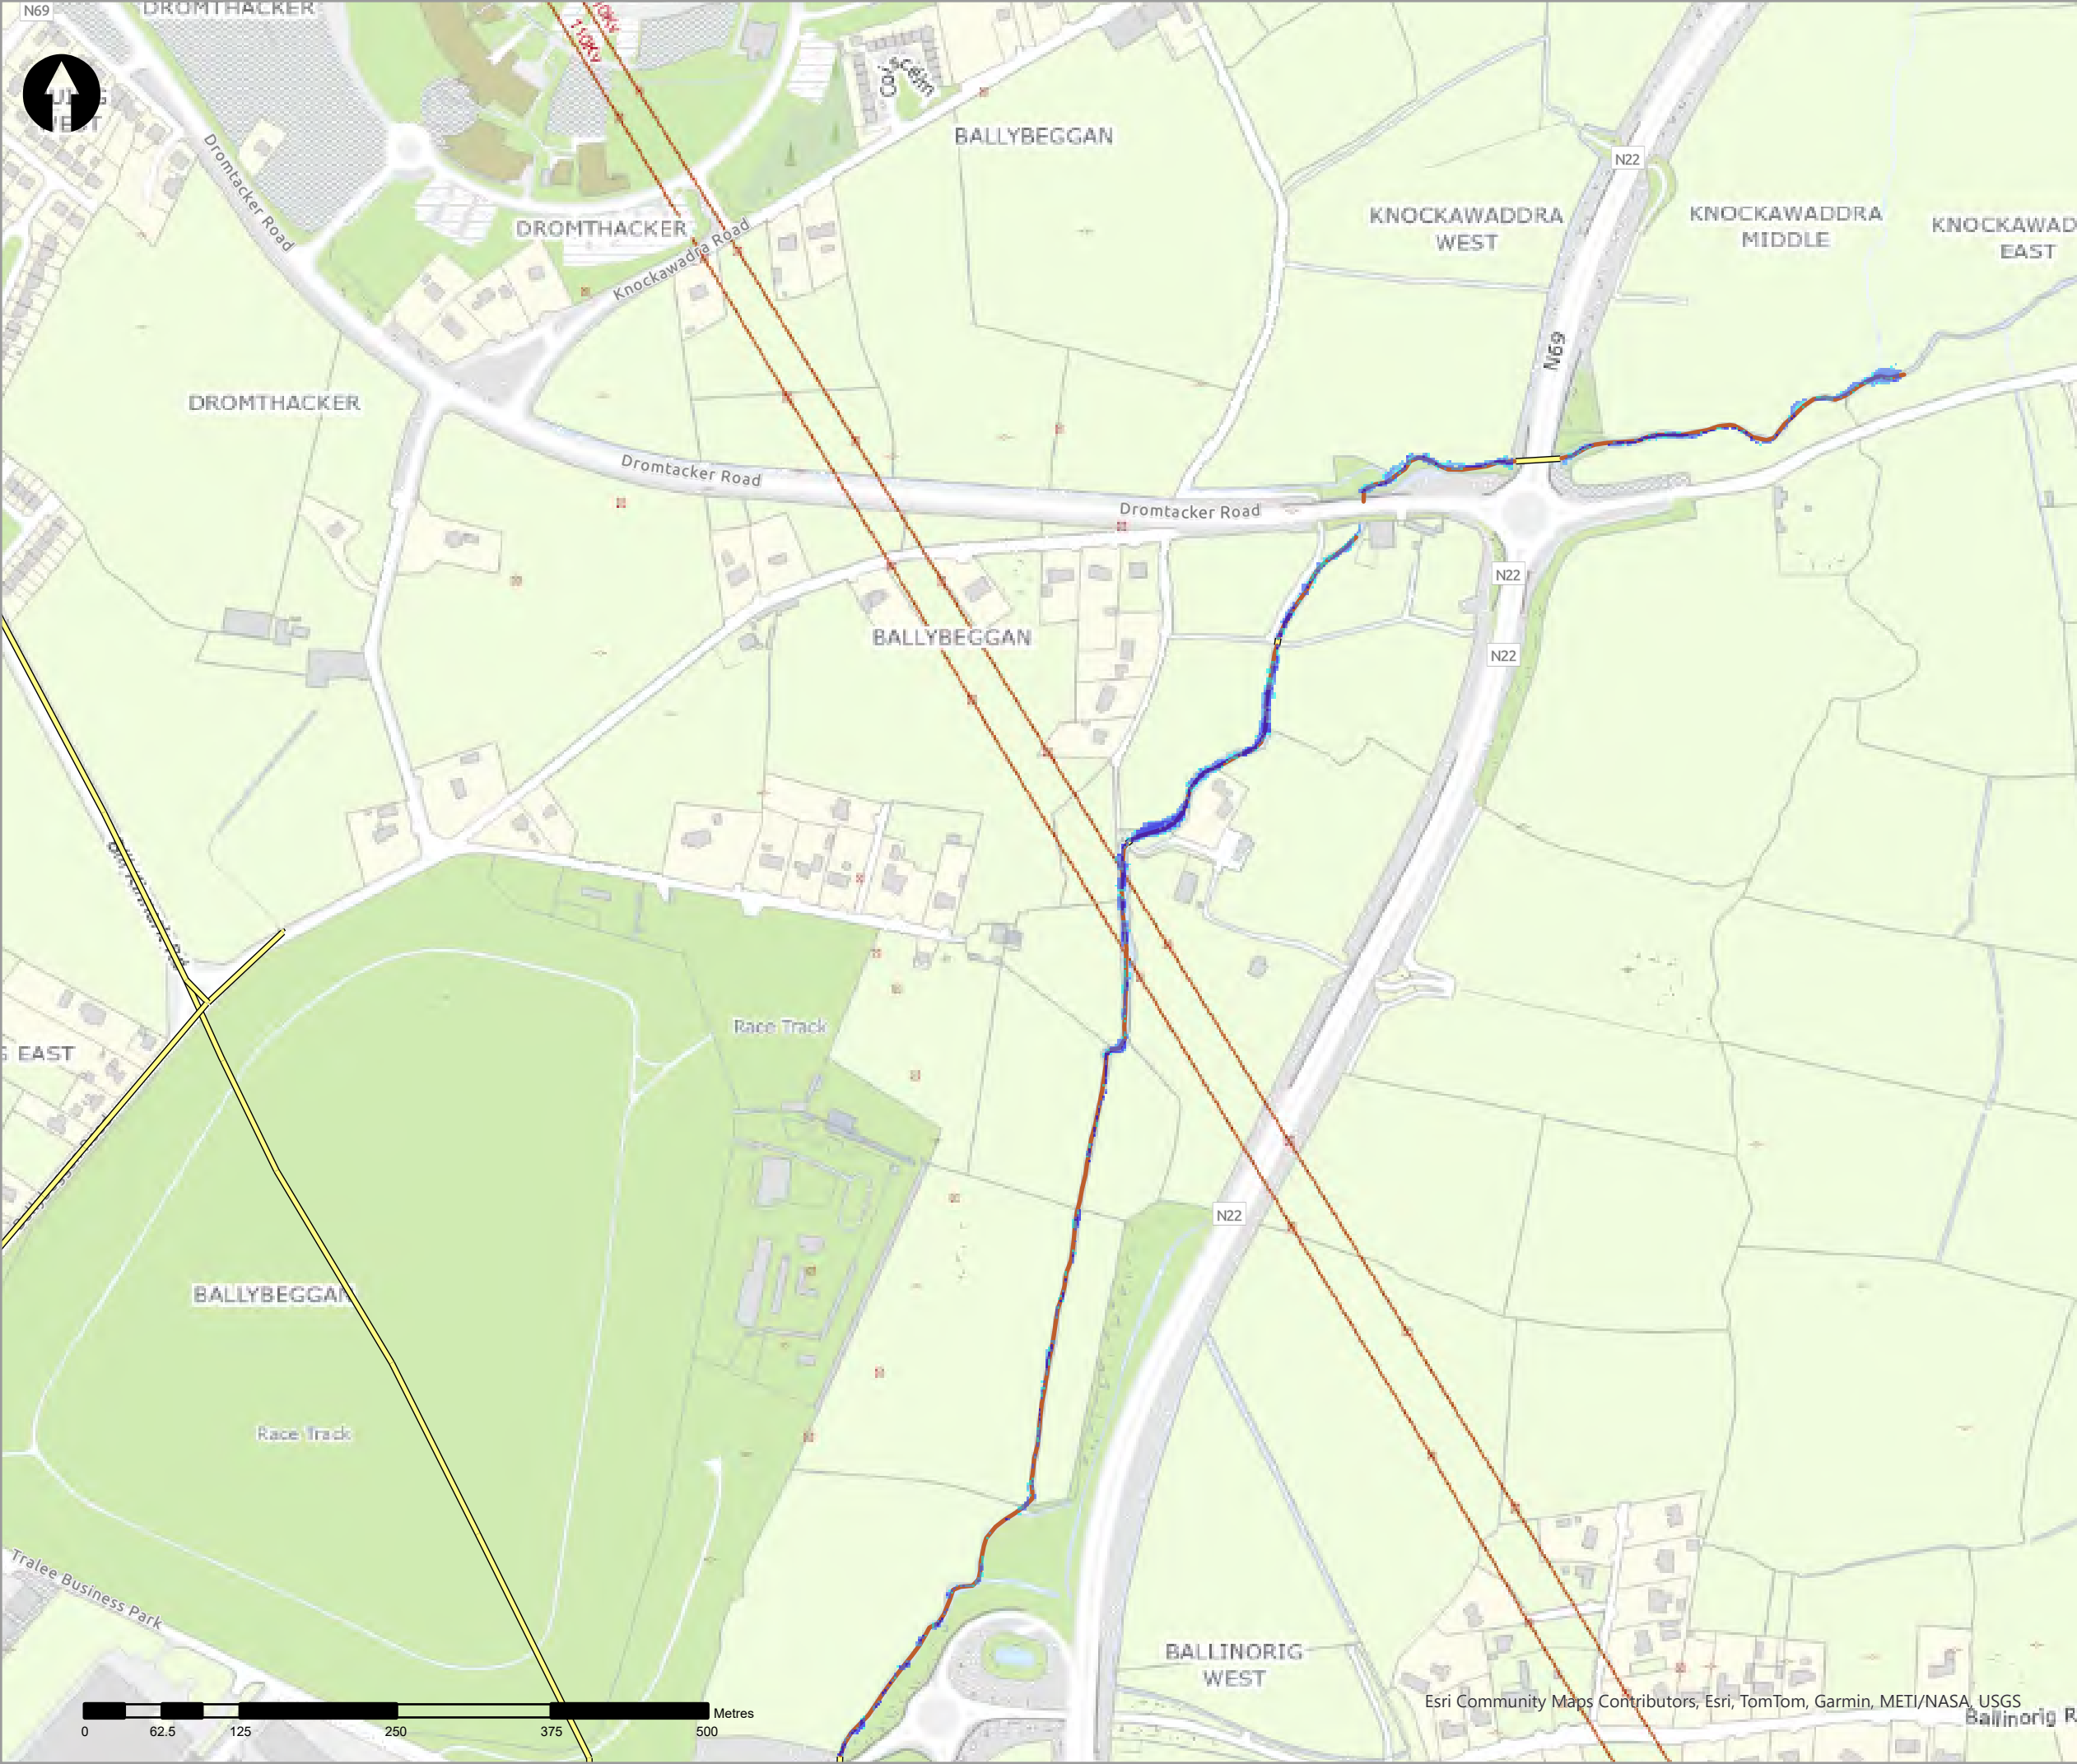

- Legend
- 5% AEP Fluvial Depth
- 0 - 0.1m
 - 0.1 - 0.25m
 - 0.25 - 0.5m
 - 0.5 - 1m
 - 1.0 - 1.5m
 - 1.5 - 2m
 - >2m
- Modelled River Centreline
- Modelled Drainage
- Embankment
- Wall

rev	ammendments	drawn	date
-----	-------------	-------	------



rps
A TETRA TECH COMPANY

Elmwood House T +44(0) 28 90 667914
74 Boucher Road F +44(0) 28 90 668286
Belfast W www.rpsgroup.com/ireland
BT12 6RZ E ireland@rpsgroup.com

CLIENT



OPW
Oifig na
eOibreacha Poiblí
Office of Public Works




PROJECT

Tralee Flood Relief Scheme

TITLE

Tralee Depth Mapping
5% AEP Fluvial

Project Number	Sheet Size	Drawing Scale
MCW1082	A3	1:5,000
Drawing Number Dep_F_C_0020_07		Datum ITM
Drawn by RC	Status Final	Revision 01
Checked By AS	Approved By AS	Date 05/06/2025

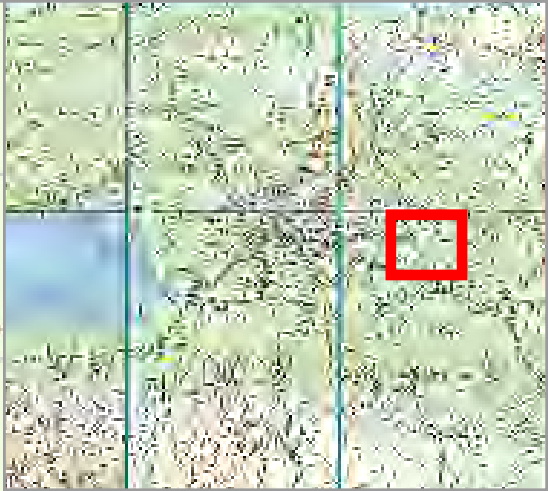

- Legend
- 5% AEP Fluvial Depth
- 0 - 0.1m
 - 0.1 - 0.25m
 - 0.25 - 0.5m
 - 0.5 - 1m
 - 1.0 - 1.5m
 - 1.5 - 2m
 - >2m
- Modelled River Centreline
- Modelled Drainage
- Embankment
- Wall

rev	ammendments	drawn	date
-----	-------------	-------	------



Elmwood House T +44(0) 28 90 667914
74 Boucher Road F +44(0) 28 90 668286
Belfast W www.rpsgroup.com/ireland
BT12 6RZ E ireland@rpsgroup.com

CLIENT



OPW

Óifig na
eOibreacha Poiblí
Office of Public Works



PROJECT	Tralee Flood Relief Scheme
---------	----------------------------

TITLE	Tralee Depth Mapping 5% AEP Fluvial
-------	--

Project Number	Sheet Size	Drawing Scale
MCW1082	A3	1:5,000

Drawing Number	Datum
Dep_F_C_0020_08	ITM

Drawn by	Status	Revision
RC	Final	01

Checked By	Approved By	Date
AS	AS	05/06/2025



- Legend
- 5% AEP Fluvial Depth
- 0 - 0.1m
 - 0.1 - 0.25m
 - 0.25 - 0.5m
 - 0.5 - 1m
 - 1.0 - 1.5m
 - 1.5 - 2m
 - >2m
- Modelled River Centreline
- Modelled Drainage
- Embankment
- Wall

rev	ammdments	drawn	date
-----	-----------	-------	------



Elmwood House T +44(0) 28 90 667914
74 Boucher Road F +44(0) 28 90 668286
Belfast W www.rpsgroup.com/ireland
BT12 6RZ E ireland@rpsgroup.com

CLIENT



OPW



Óifig na
eÓbannaí Poblí
Office of Public Works



PROJECT	Tralee Flood Relief Scheme	
---------	----------------------------	--

TITLE	Tralee Depth Mapping 5% AEP Fluvial	
-------	--	--

Project Number	Sheet Size	Drawing Scale
MCW1082	A3	1:5,000
Drawing Number	Datum	
Dep_F_C_0020_09	ITM	
Drawn by	Status	Revision
RC	Final	01
Checked By	Approved By	Date
AS	AS	05/06/2025

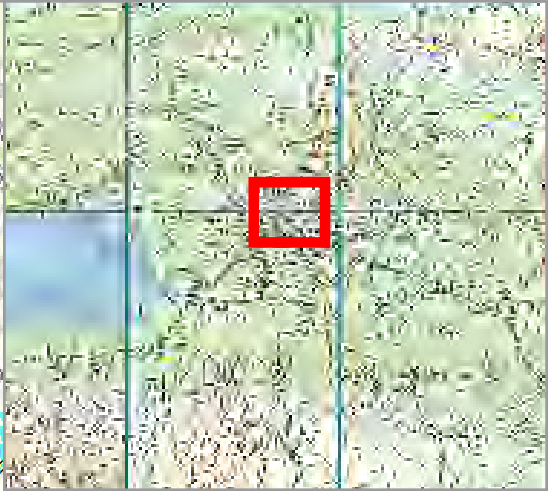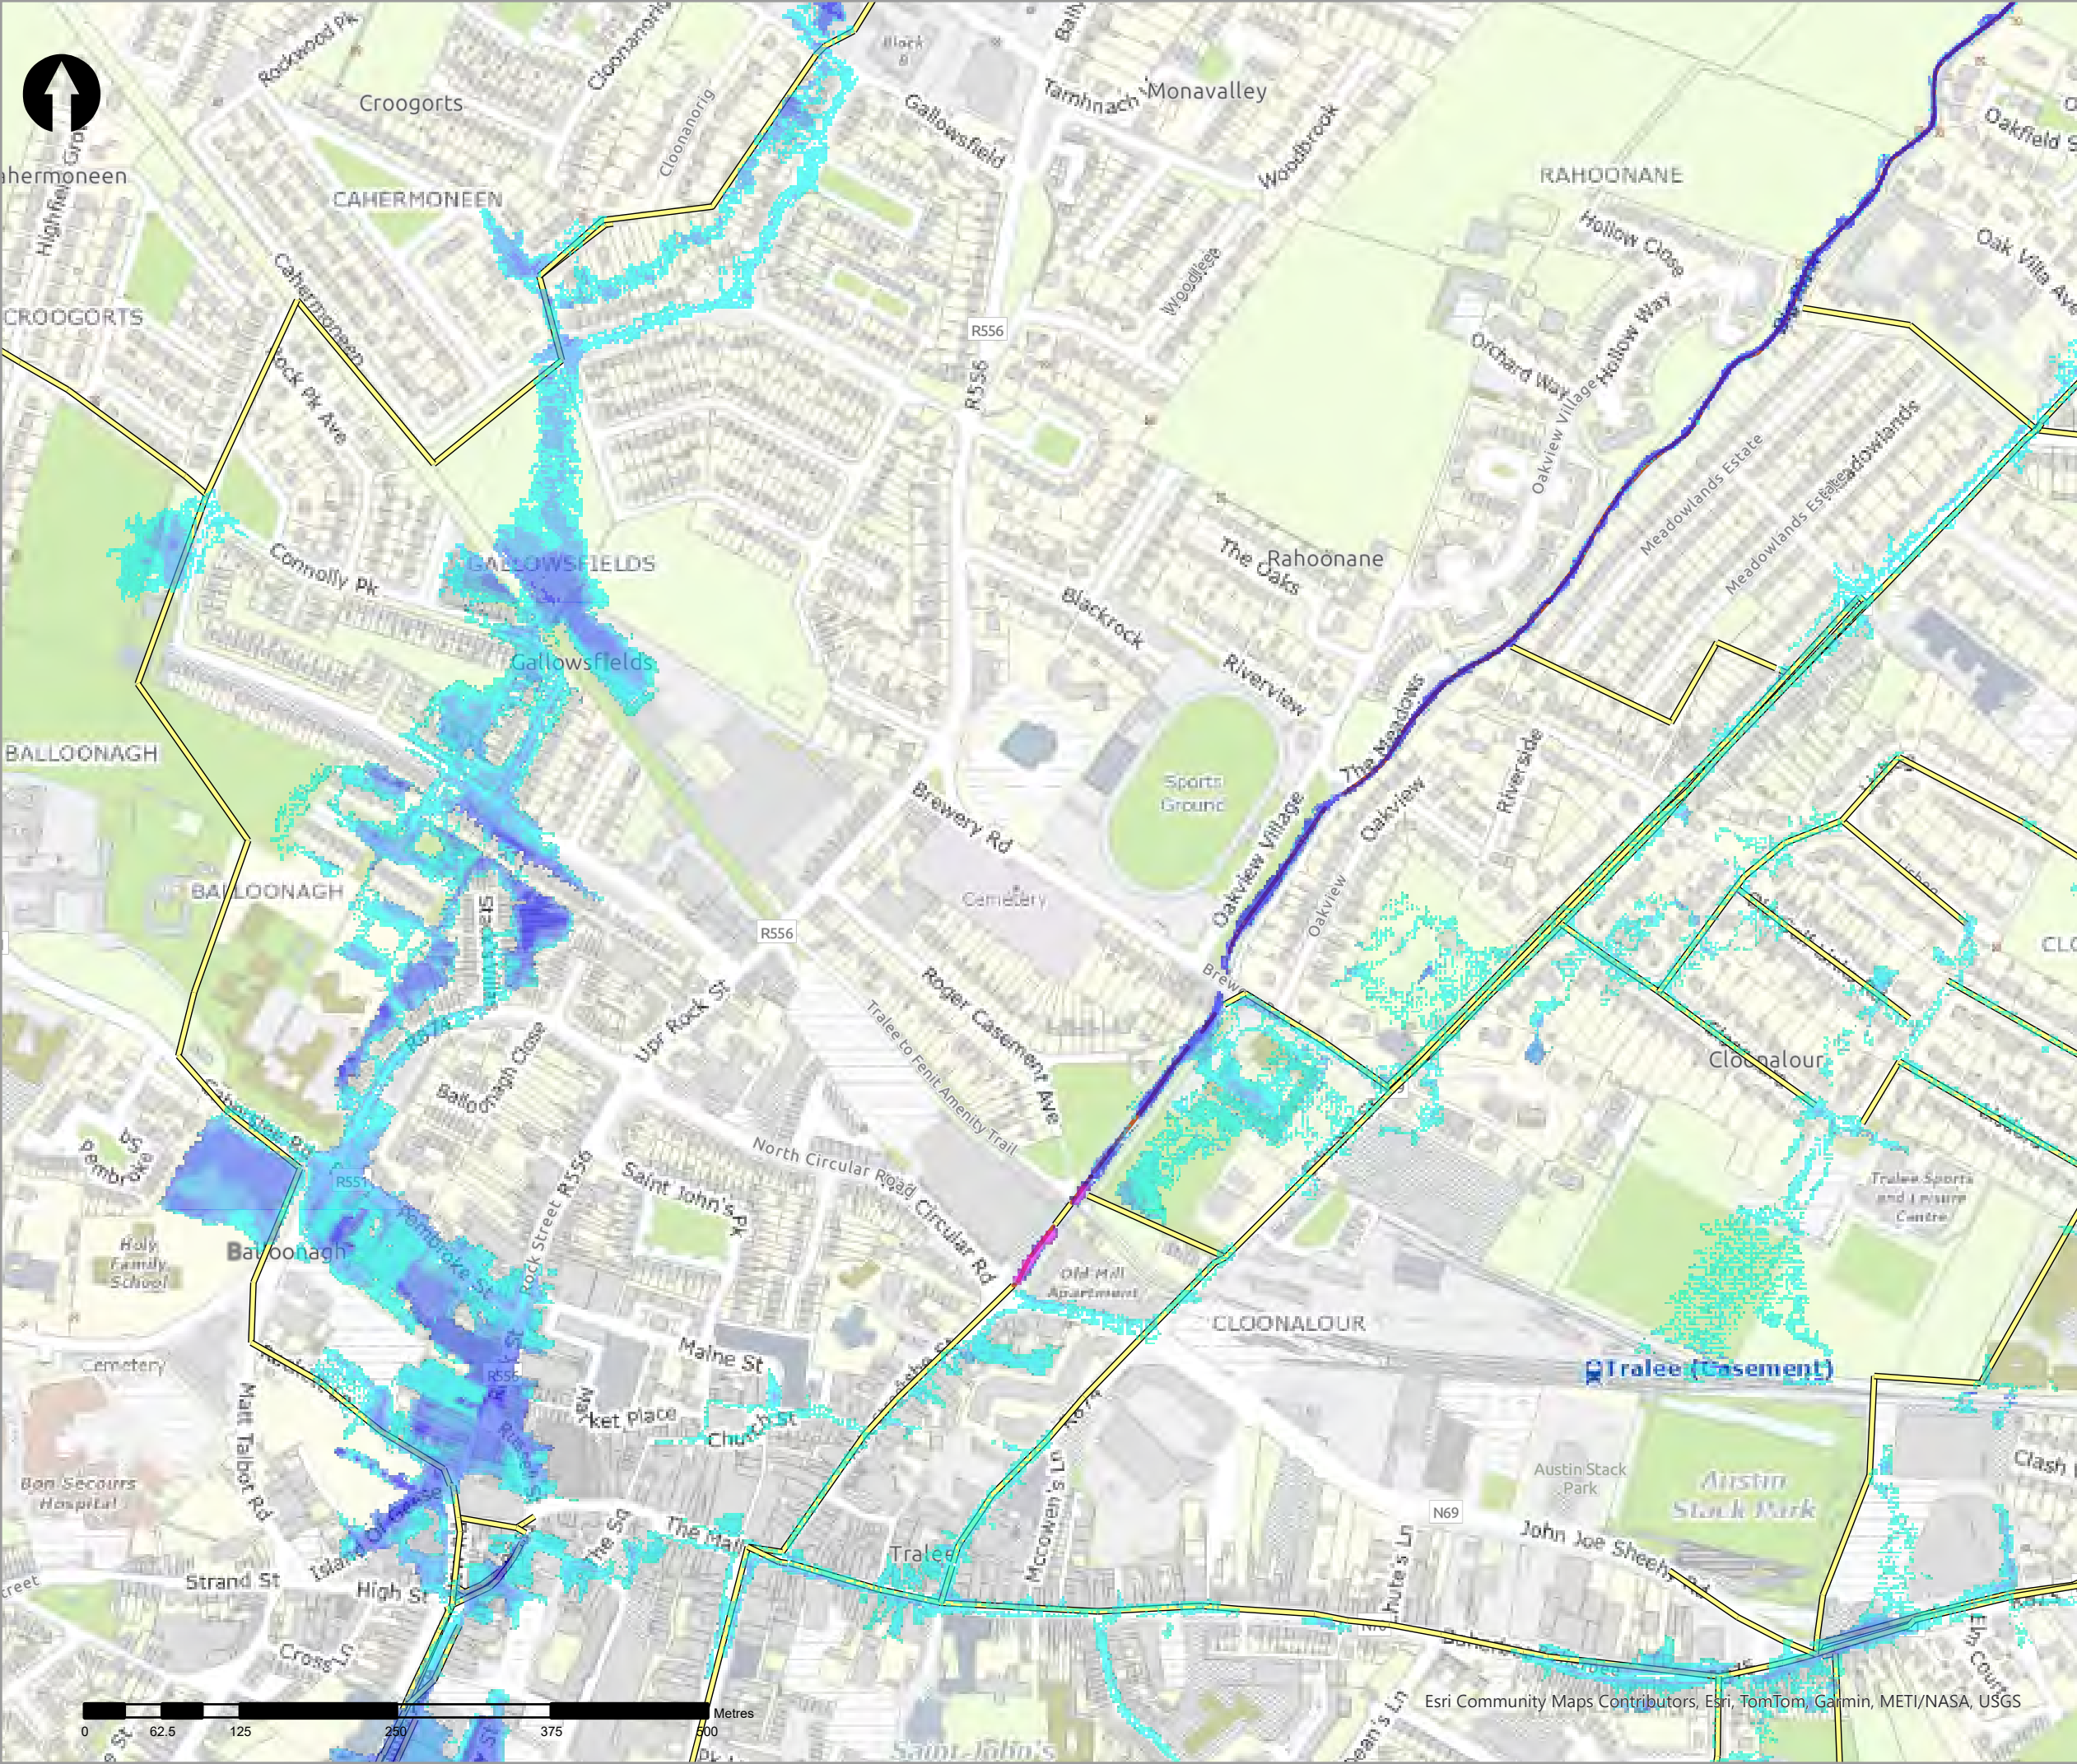

- Legend
- 5% AEP Fluvial Depth
- 0 - 0.1m
 - 0.1 - 0.25m
 - 0.25 - 0.5m
 - 0.5 - 1m
 - 1.0 - 1.5m
 - 1.5 - 2m
 - >2m
- Modelled River Centreline
- Modelled Drainage
- Embankment
- Wall

rev	ammdments	drawn	date
-----	-----------	-------	------



Elmwood House T +44(0) 28 90 667914
74 Boucher Road F +44(0) 28 90 668286
Belfast W www.rpsgroup.com/ireland
BT12 6RZ E ireland@rpsgroup.com

CLIENT



OPW

Óighe na nEiríochtaí Poblaithe
Office of Public Works



PROJECT	Tralee Flood Relief Scheme	
---------	----------------------------	--

TITLE	Tralee Depth Mapping 5% AEP Fluvial	
-------	--	--

Project Number	Sheet Size	Drawing Scale
MCW1082	A3	1:5,000

Drawing Number	Datum
Dep_F_C_0020_10	ITM

Drawn by	Status	Revision
RC	Final	01

Checked By	Approved By	Date
AS	AS	05/06/2025



- Legend
- 5% AEP Fluvial Depth
- 0 - 0.1m
 - 0.1 - 0.25m
 - 0.25 - 0.5m
 - 0.5 - 1m
 - 1.0 - 1.5m
 - 1.5 - 2m
 - >2m
- Modelled River Centreline
- Modelled Drainage
- Embankment
- Wall

rev	ammdments	drawn	date
-----	-----------	-------	------



Elmwood House T +44(0) 28 90 667914
74 Boucher Road F +44(0) 28 90 668286
Belfast W www.rpsgroup.com/ireland
BT12 6RZ E ireland@rpsgroup.com

CLIENT



OPW

Óigín na nEobacha Poiblí
Office of Public Works



PROJECT	Tralee Flood Relief Scheme
---------	----------------------------


TITLE	Tralee Depth Mapping 5% AEP Fluvial
-------	--

Project Number	Sheet Size	Drawing Scale
MCW1082	A3	1:5,000

Drawing Number	Datum
Dep_F_C_0020_11	ITM

Drawn by	Status	Revision
RC	Final	01

Checked By	Approved By	Date
AS	AS	05/06/2025

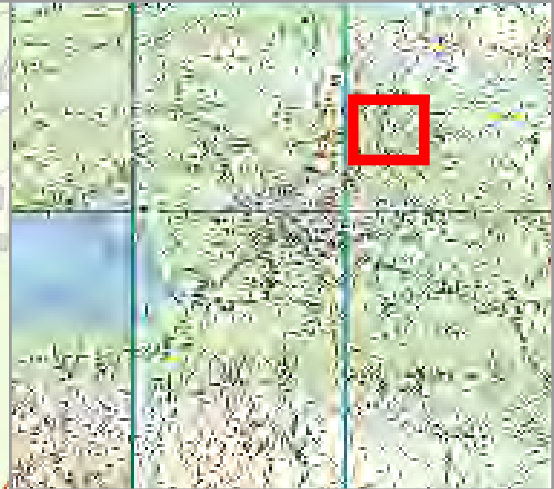

Legend

5% AEP Fluvial Depth

- 0 - 0.1m
- 0.1 - 0.25m
- 0.25 - 0.5m
- 0.5 - 1m
- 1.0 - 1.5m
- 1.5 - 2m
- >2m

Modelled River Centreline

Modelled Drainage

Embankment

Wall

rev	ammendments	drawn	date
-----	-------------	-------	------



rps
A TETRA TECH COMPANY

Elmwood House T +44(0) 28 90 667914
74 Boucher Road F +44(0) 28 90 668286
Belfast W www.rpsgroup.com/ireland
BT12 6RZ E ireland@rpsgroup.com

CLIENT



OPW
Oifig na hOibreacha Poiblí
Office of Public Works





PROJECT

Tralee Flood Relief Scheme

TITLE

Tralee Depth Mapping
5% AEP Fluvial

Project Number	Sheet Size	Drawing Scale
MCW1082	A3	1:5,000
Drawing Number	Datum	
Dep_F_C_0020_12	ITM	
Drawn by	Status	Revision
RC	Final	01
Checked By	Approved By	Date
AS	AS	05/06/2025

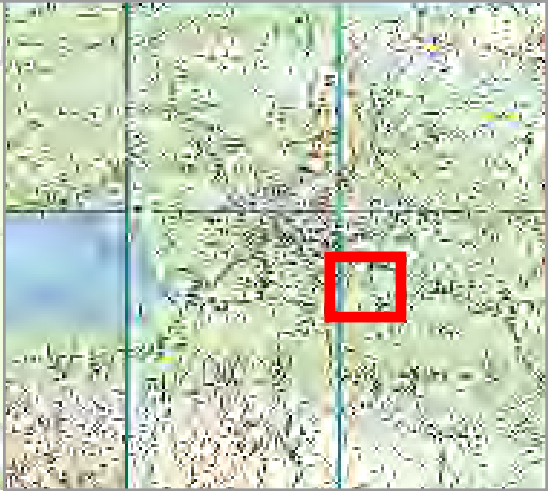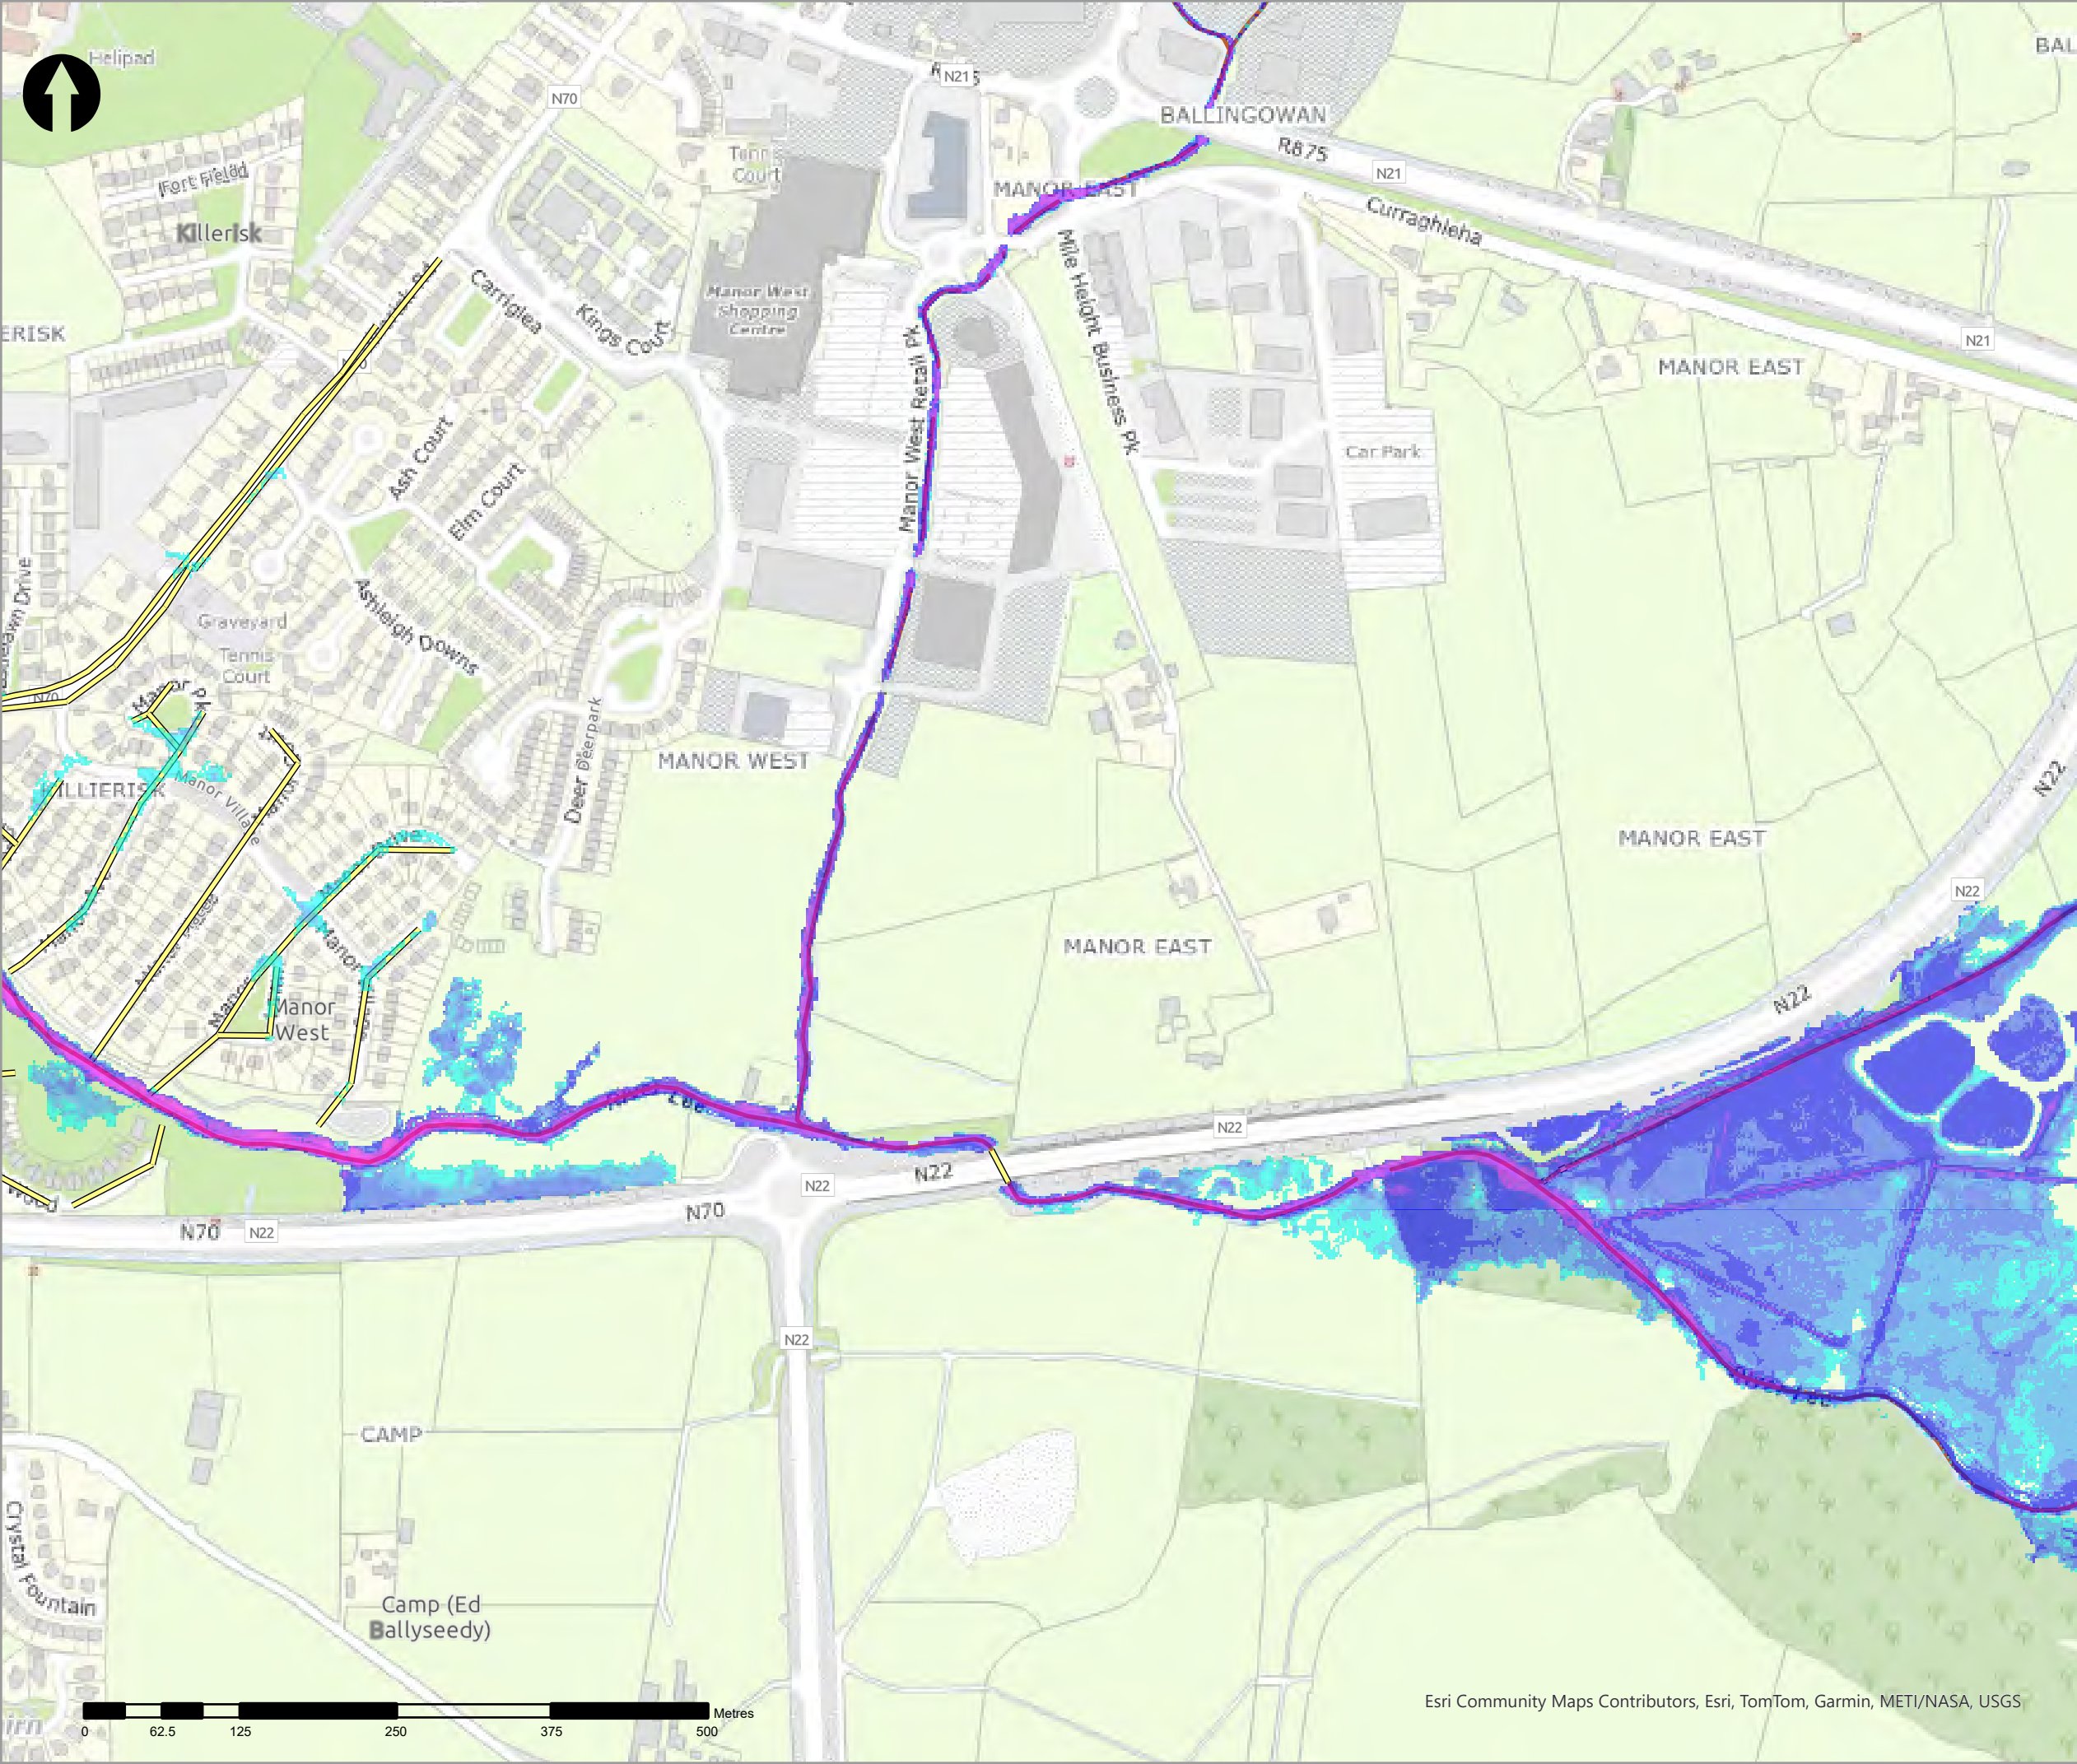

- Legend
- 5% AEP Fluvial Depth
- 0 - 0.1m
 - 0.1 - 0.25m
 - 0.25 - 0.5m
 - 0.5 - 1m
 - 1.0 - 1.5m
 - 1.5 - 2m
 - >2m
- Modelled River Centreline
- Modelled Drainage
- Embankment
- Wall

rev	ammdments	drawn	date
-----	-----------	-------	------



Elmwood House T +44(0) 28 90 667914
74 Boucher Road F +44(0) 28 90 668286
Belfast W www.rpsgroup.com/ireland
BT12 6RZ E ireland@rpsgroup.com

CLIENT



OPW

Óig na eÓbhracha Poiblí
Office of Public Works






PROJECT

Tralee Flood Relief Scheme

TITLE

Tralee Depth Mapping
5% AEP Fluvial

Project Number	Sheet Size	Drawing Scale
MCW1082	A3	1:5,000
Drawing Number Dep_F_C_0020_13		Datum ITM
Drawn by RC	Status Final	Revision 01
Checked By AS	Approved By AS	Date 05/06/2025

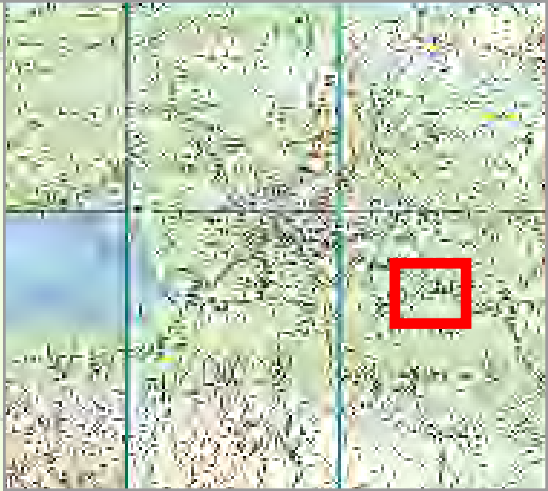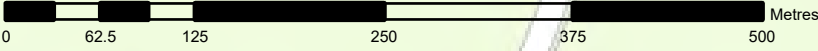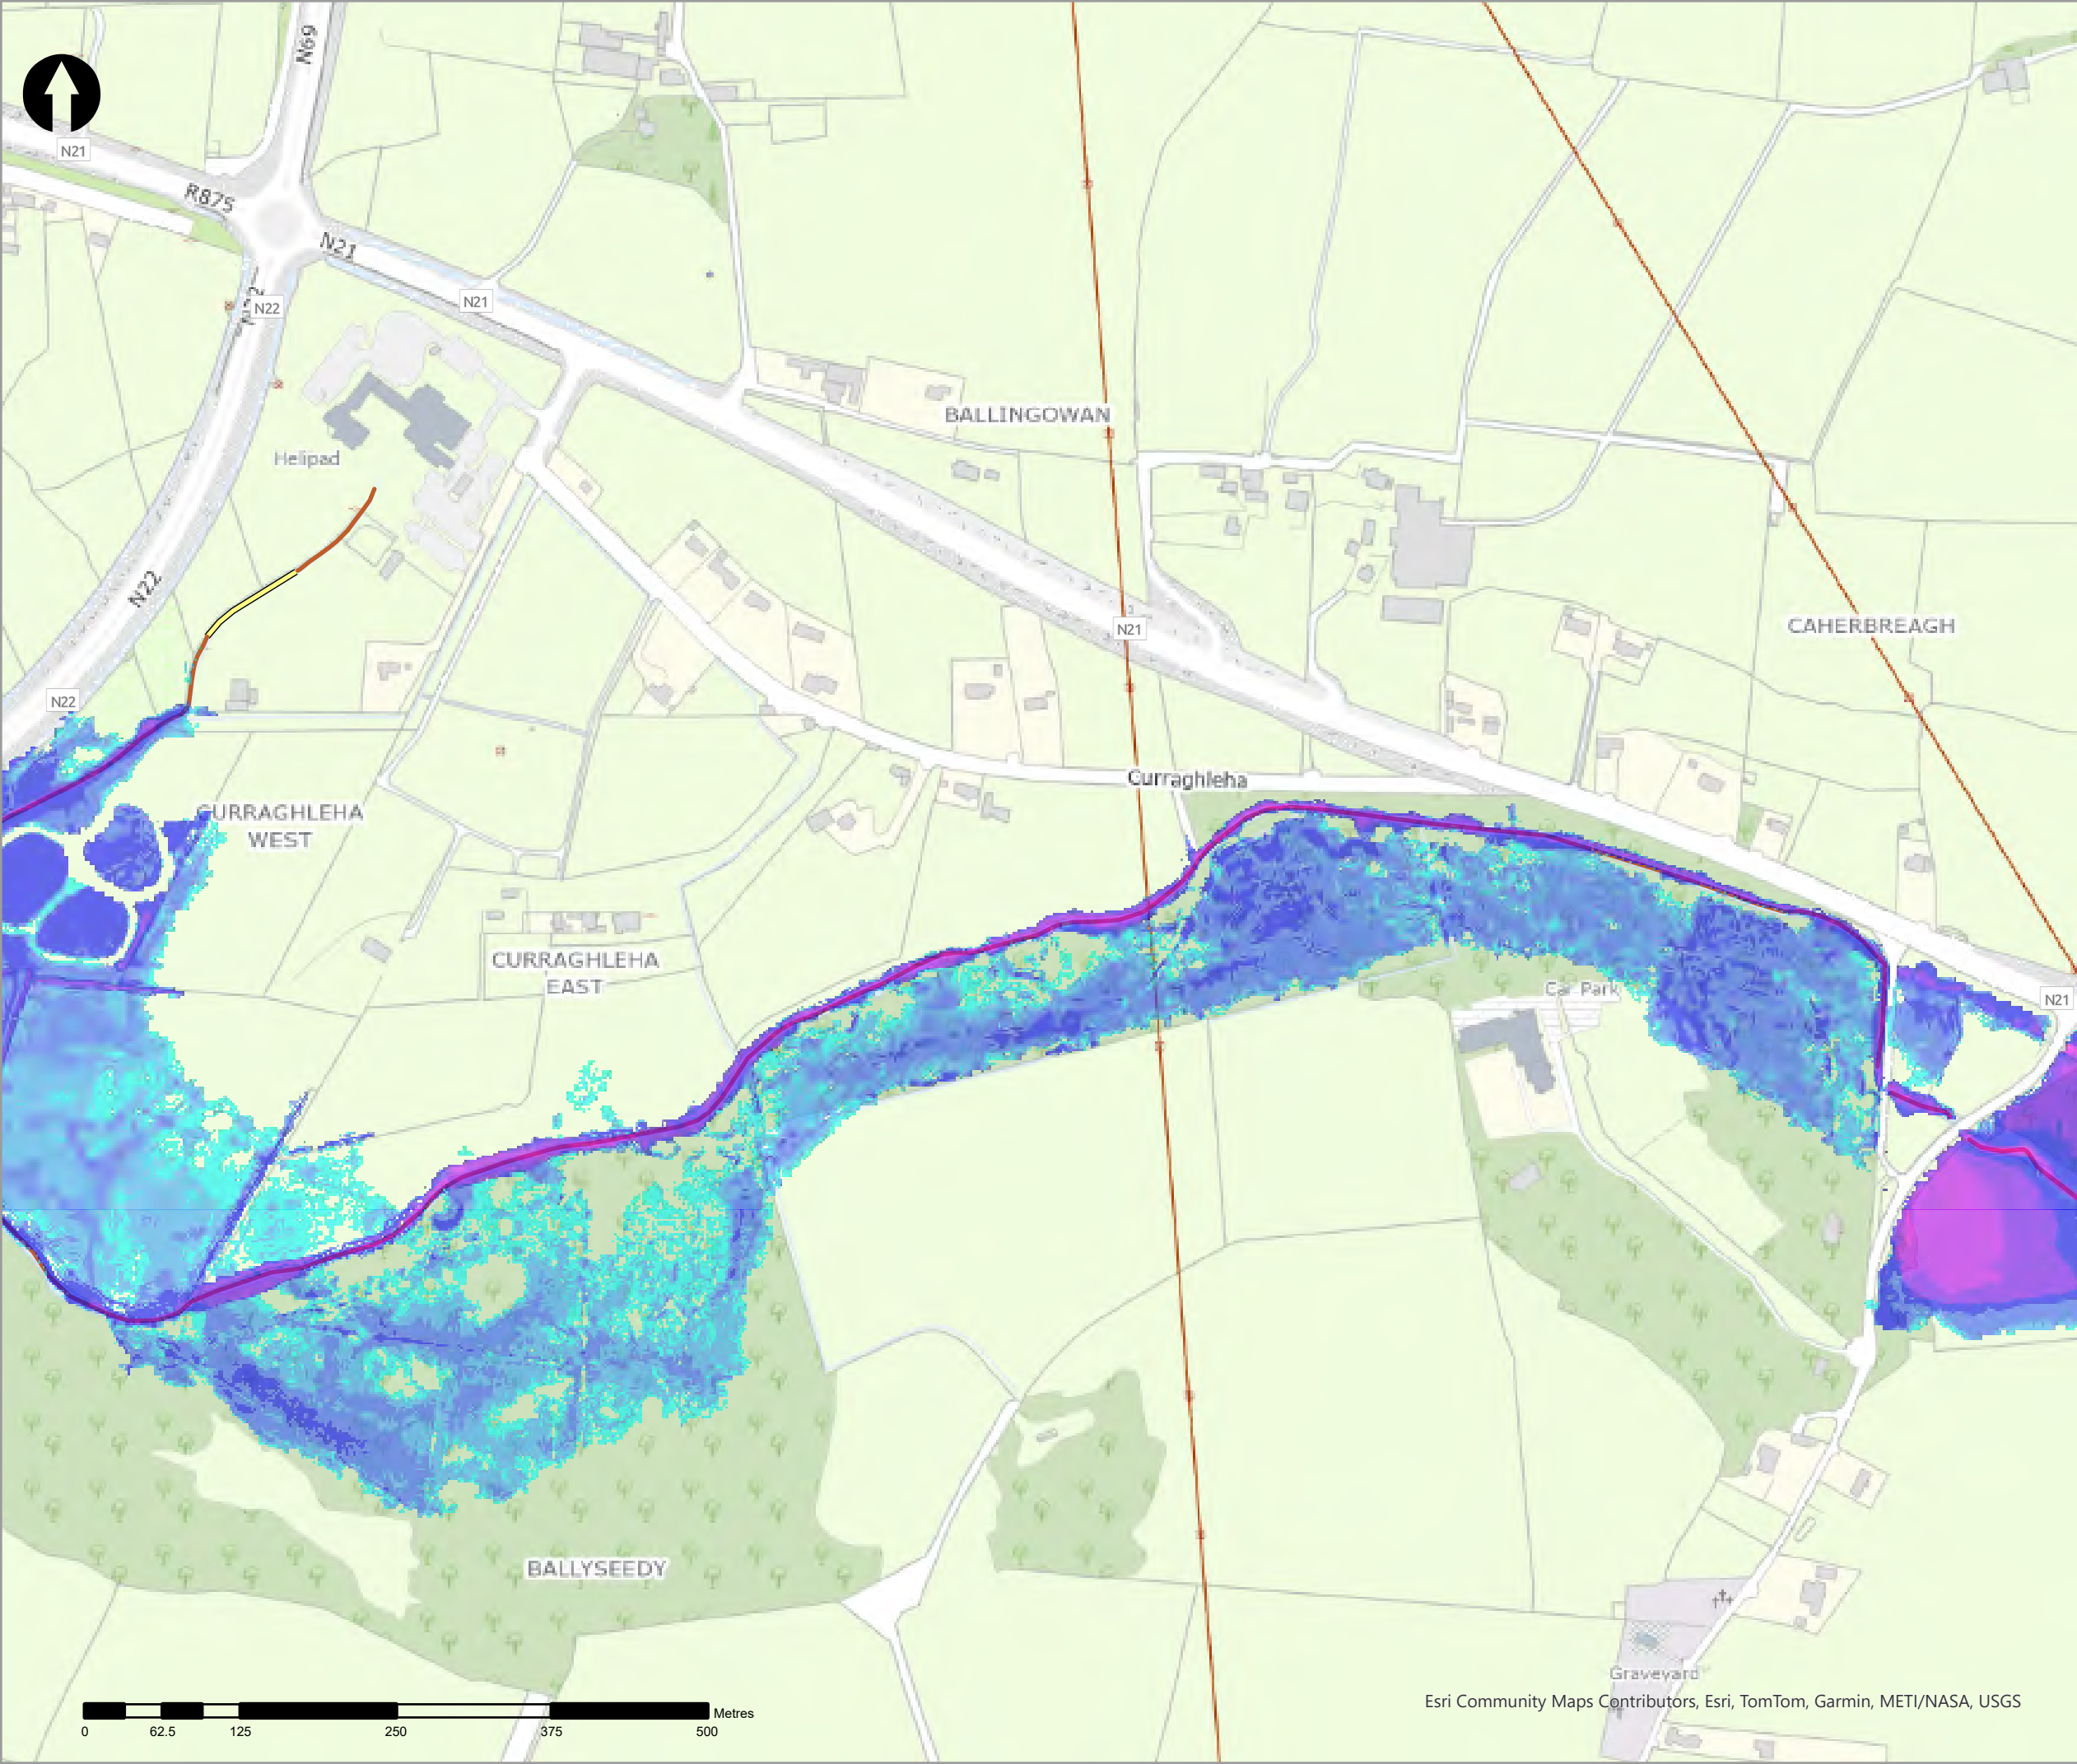

- Legend
- 5% AEP Fluvial Depth
- 0 - 0.1m
 - 0.1 - 0.25m
 - 0.25 - 0.5m
 - 0.5 - 1m
 - 1.0 - 1.5m
 - 1.5 - 2m
 - >2m
- Modelled River Centreline
- Modelled Drainage
- Embankment
- Wall

rev	ammendments	drawn	date
-----	-------------	-------	------



Elmwood House T +44(0) 28 90 667914
74 Boucher Road F +44(0) 28 90 668286
Belfast W www.rpsgroup.com/ireland
BT12 6RZ E ireland@rpsgroup.com

CLIENT



OPW

Óigín na n-Obraíochas Poiblí
Office of Public Works



PROJECT

Tralee Flood Relief Scheme

TITLE



Tralee Depth Mapping
5% AEP Fluvial

Project Number	Sheet Size	Drawing Scale
MCW1082	A3	1:5,000

Drawing Number	Datum
Dep_F_C_0020_14	ITM

Drawn by	Status	Revision
RC	Final	01

Checked By	Approved By	Date
AS	AS	05/06/2025

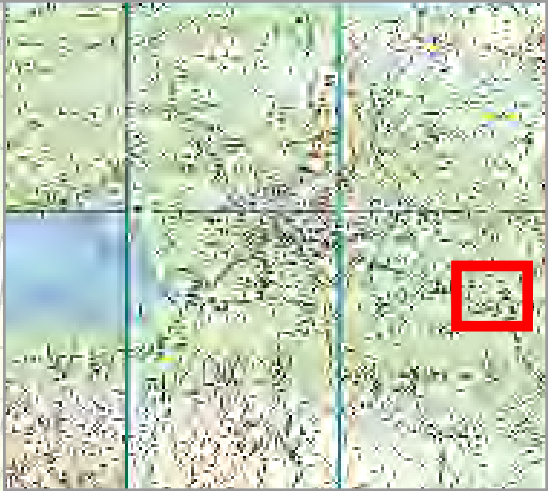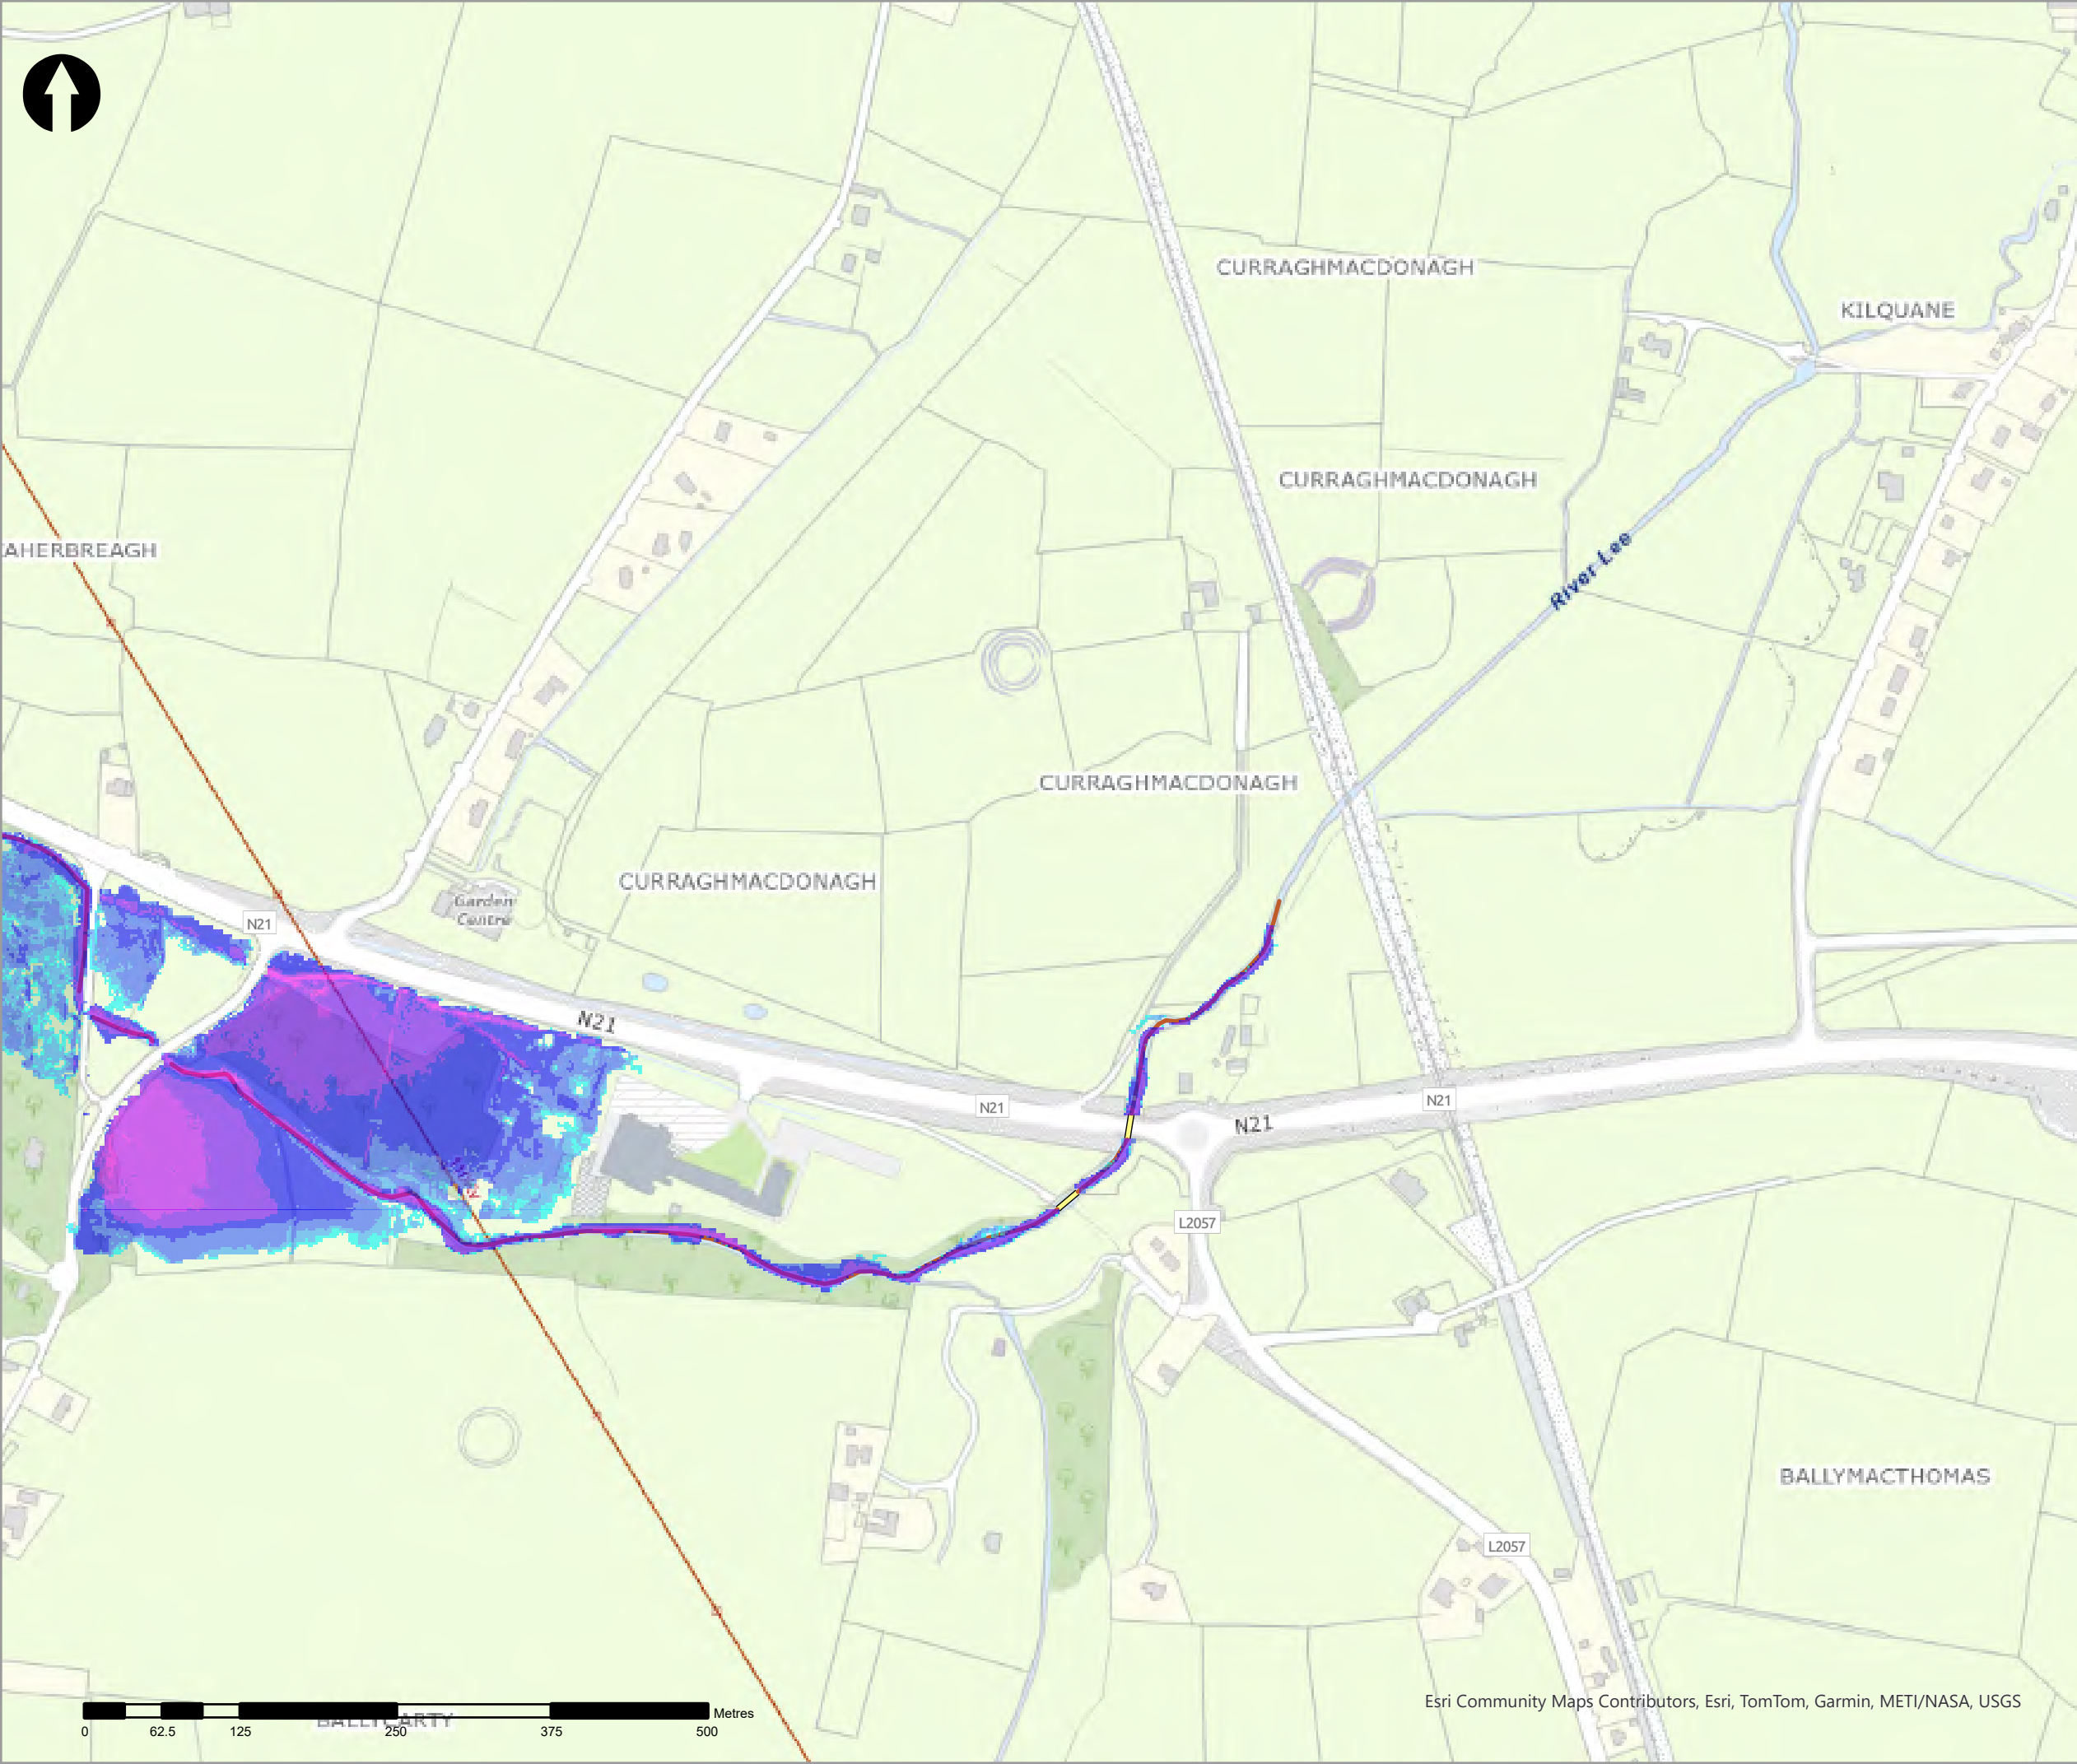

- Legend
- 5% AEP Fluvial Depth
- 0 - 0.1m
 - 0.1 - 0.25m
 - 0.25 - 0.5m
 - 0.5 - 1m
 - 1.0 - 1.5m
 - 1.5 - 2m
 - >2m
- Modelled River Centreline
- Modelled Drainage
- Embankment
- Wall

rev	ammendments	drawn	date
-----	-------------	-------	------



Elmwood House T +44(0) 28 90 667914
74 Boucher Road F +44(0) 28 90 668286
Belfast W www.rpsgroup.com/ireland
BT12 6RZ E ireland@rpsgroup.com

CLIENT



OPW

Óigín na n-Obiánacha Poiblí
Office of Public Works



PROJECT

Tralee Flood Relief Scheme

TITLE


Tralee Depth Mapping
5% AEP Fluvial


Project Number	Sheet Size	Drawing Scale
MCW1082	A3	1:5,000

Drawing Number	Datum
Dep_F_C_0020_15	ITM

Drawn by	Status	Revision
RC	Final	01

Checked By	Approved By	Date
AS	AS	05/06/2025

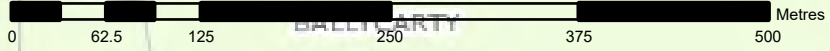

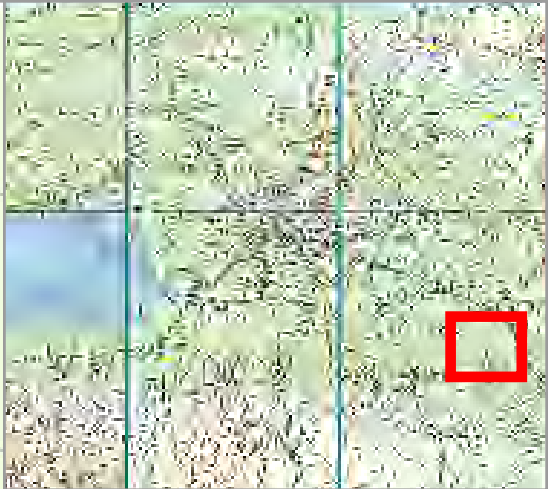

- Legend
- 5% AEP Fluvial Depth
- 0 - 0.1m
 - 0.1 - 0.25m
 - 0.25 - 0.5m
 - 0.5 - 1m
 - 1.0 - 1.5m
 - 1.5 - 2m
 - >2m
- Modelled River Centreline
- Modelled Drainage
- Embankment
- Wall

rev	ammendments	drawn	date
-----	-------------	-------	------



Elmwood House T +44(0) 28 90 667914
74 Boucher Road F +44(0) 28 90 668286
Belfast W www.rpsgroup.com/ireland
BT12 6RZ E ireland@rpsgroup.com

CLIENT



OPW

Óigín na n-Obair Poiblí
Office of Public Works



PROJECT	Tralee Flood Relief Scheme
---------	----------------------------


TITLE	Tralee Depth Mapping 5% AEP Fluvial
-------	--

Project Number	Sheet Size	Drawing Scale
MCW1082	A3	1:5,000



Drawing Number	Datum
Dep_F_C_0020_16	ITM

Drawn by	Status	Revision
RC	Final	01

Checked By	Approved By	Date
AS	AS	05/06/2025

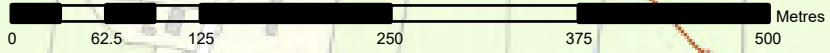

Esri Community Maps Contributors, Esri, TomTom, Garmin, METI/NASA, USGS

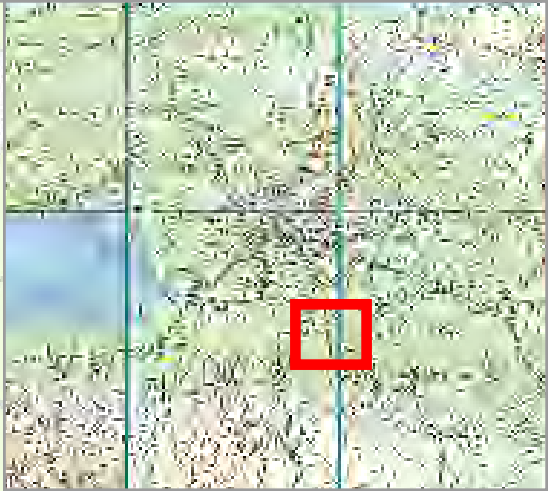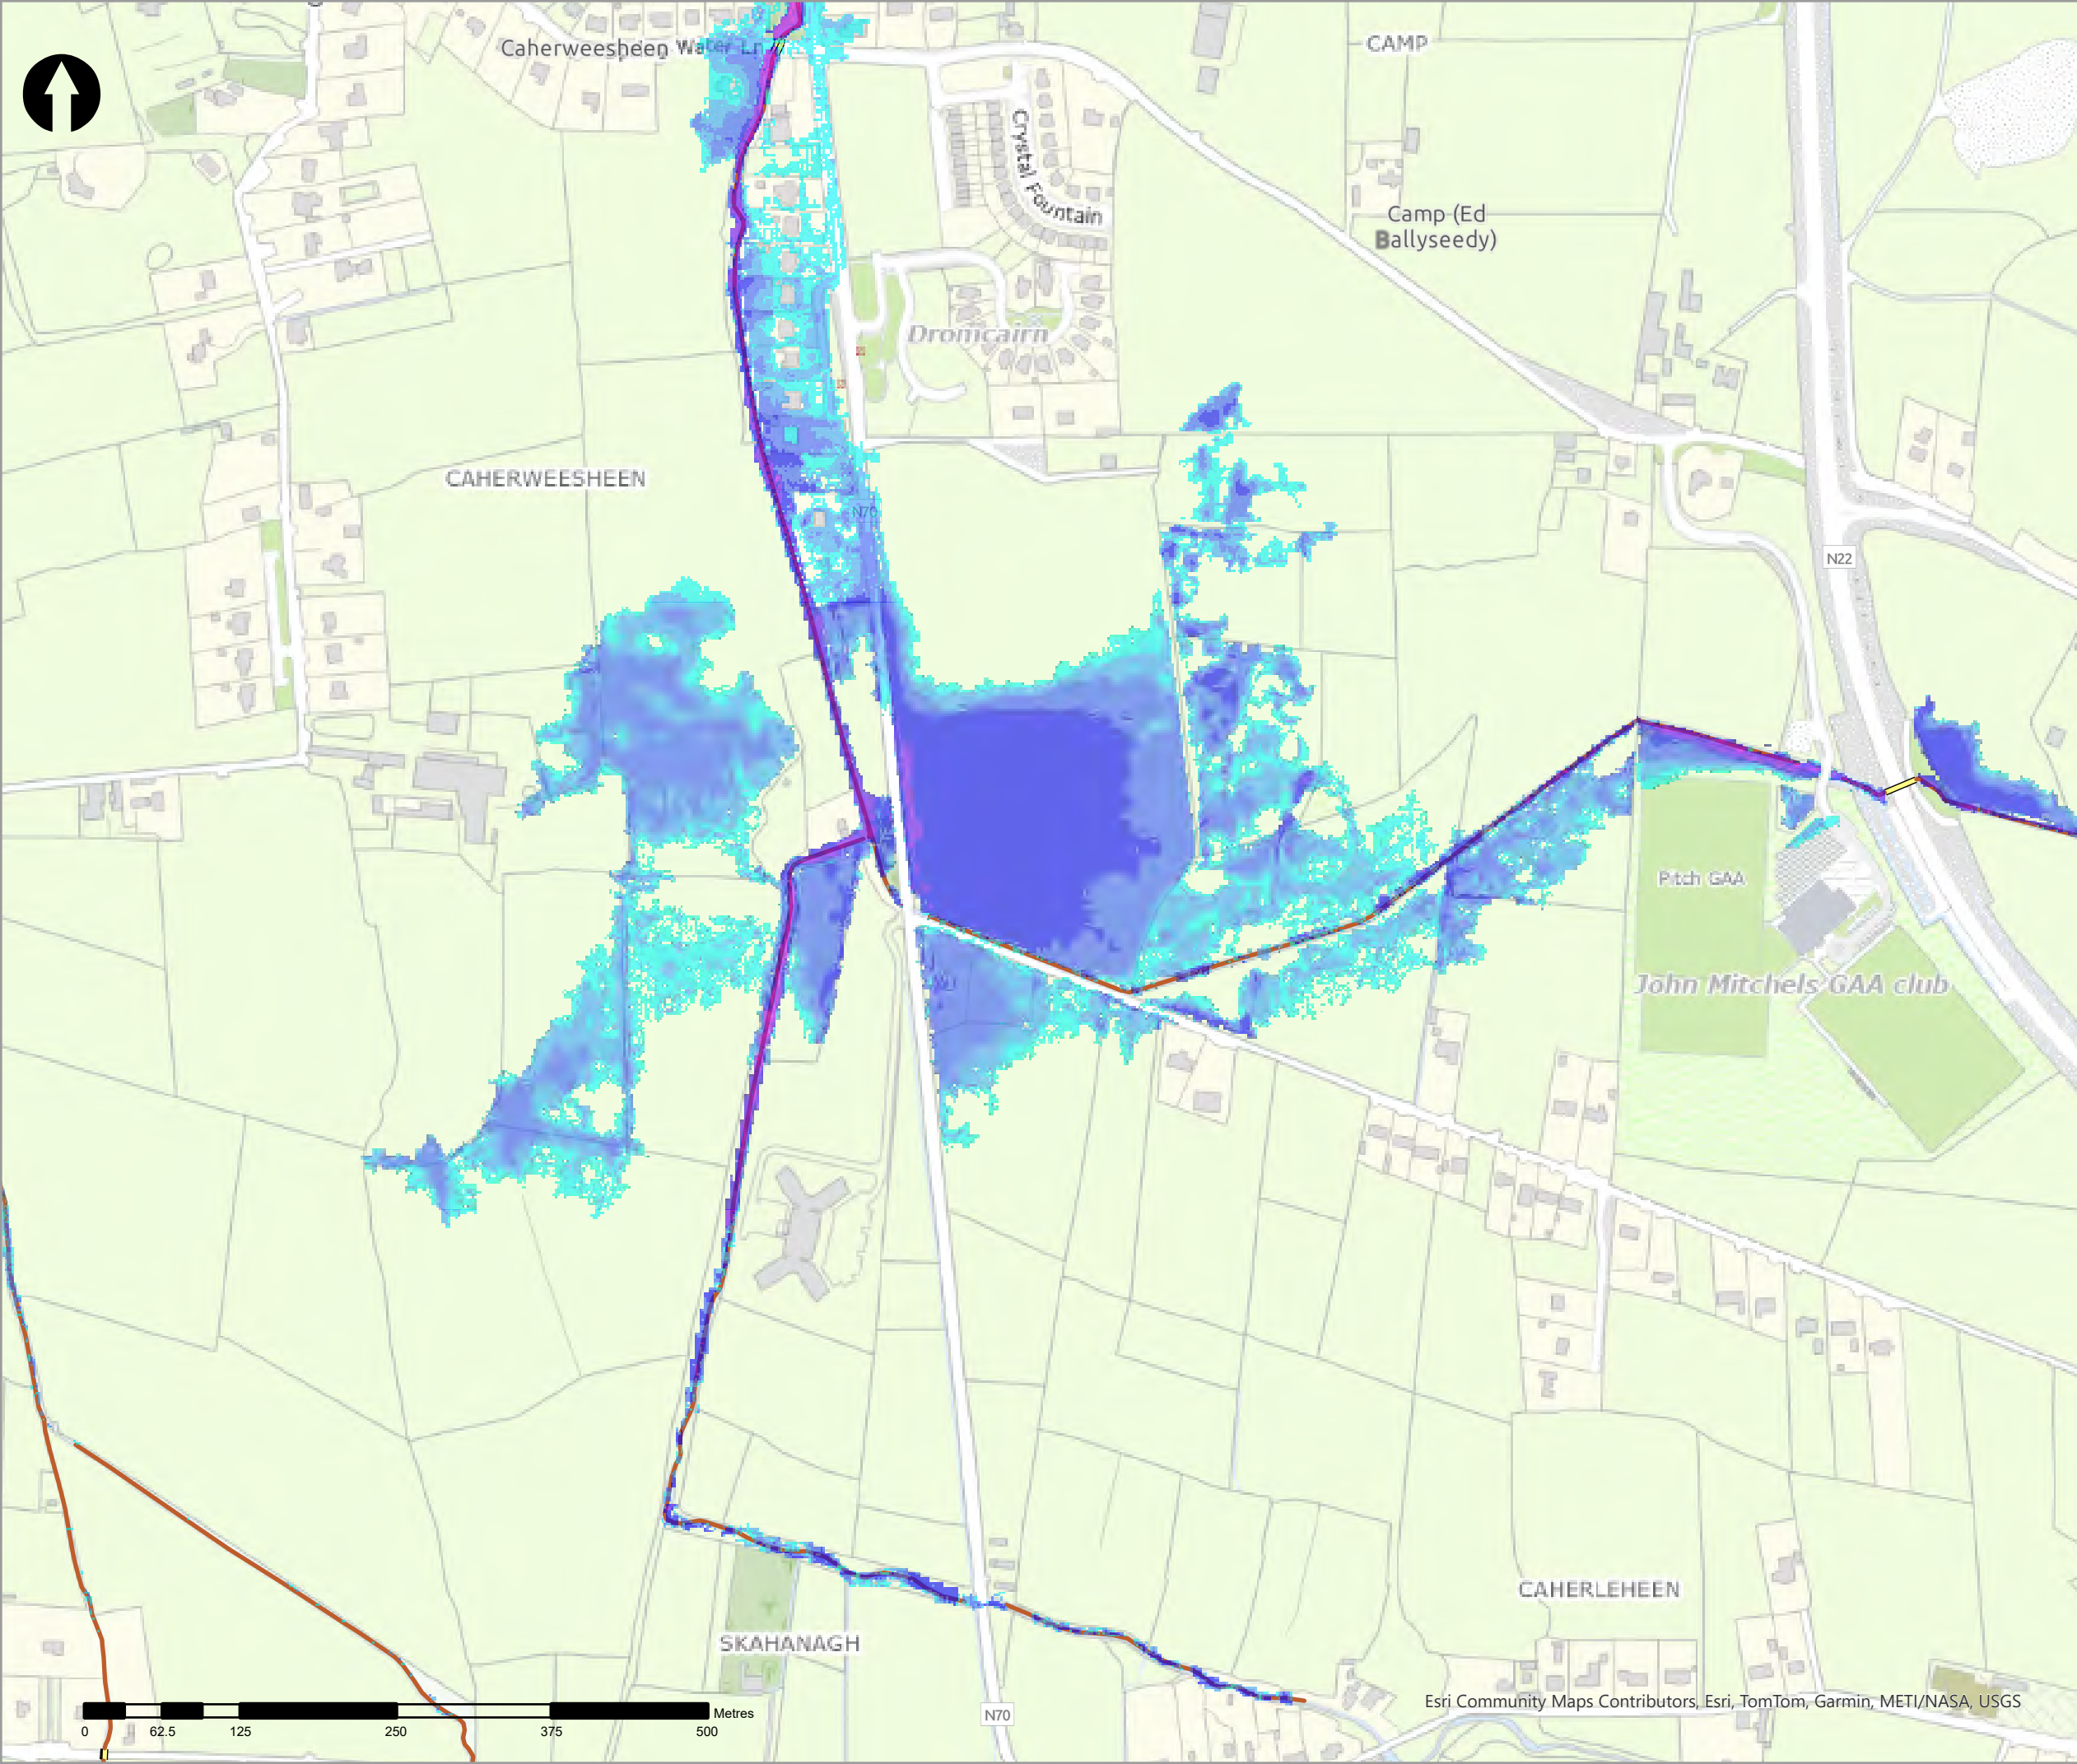

- Legend
- 5% AEP Fluvial Depth
- 0 - 0.1m
 - 0.1 - 0.25m
 - 0.25 - 0.5m
 - 0.5 - 1m
 - 1.0 - 1.5m
 - 1.5 - 2m
 - >2m
- Modelled River Centreline
- Modelled Drainage
- Embankment
- Wall

rev	ammdments	drawn	date
-----	-----------	-------	------



Elmwood House T +44(0) 28 90 667914
74 Boucher Road F +44(0) 28 90 668286
Belfast W www.rpsgroup.com/ireland
BT12 6RZ E ireland@rpsgroup.com

CLIENT



OPW

Óifig na hOibreacha Poiblí
Office of Public Works



PROJECT	Tralee Flood Relief Scheme
---------	----------------------------



TITLE	Tralee Depth Mapping 5% AEP Fluvial
-------	--

Project Number	Sheet Size	Drawing Scale
MCW1082	A3	1:5,000

Drawing Number	Datum
Dep_F_C_0020_17	ITM

Drawn by	Status	Revision
RC	Final	01

Checked By	Approved By	Date
AS	AS	05/06/2025

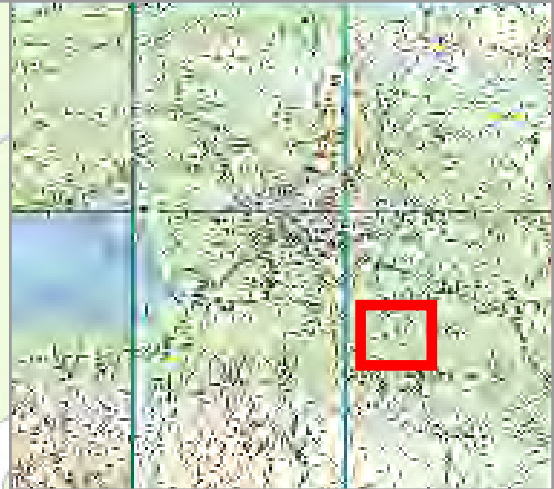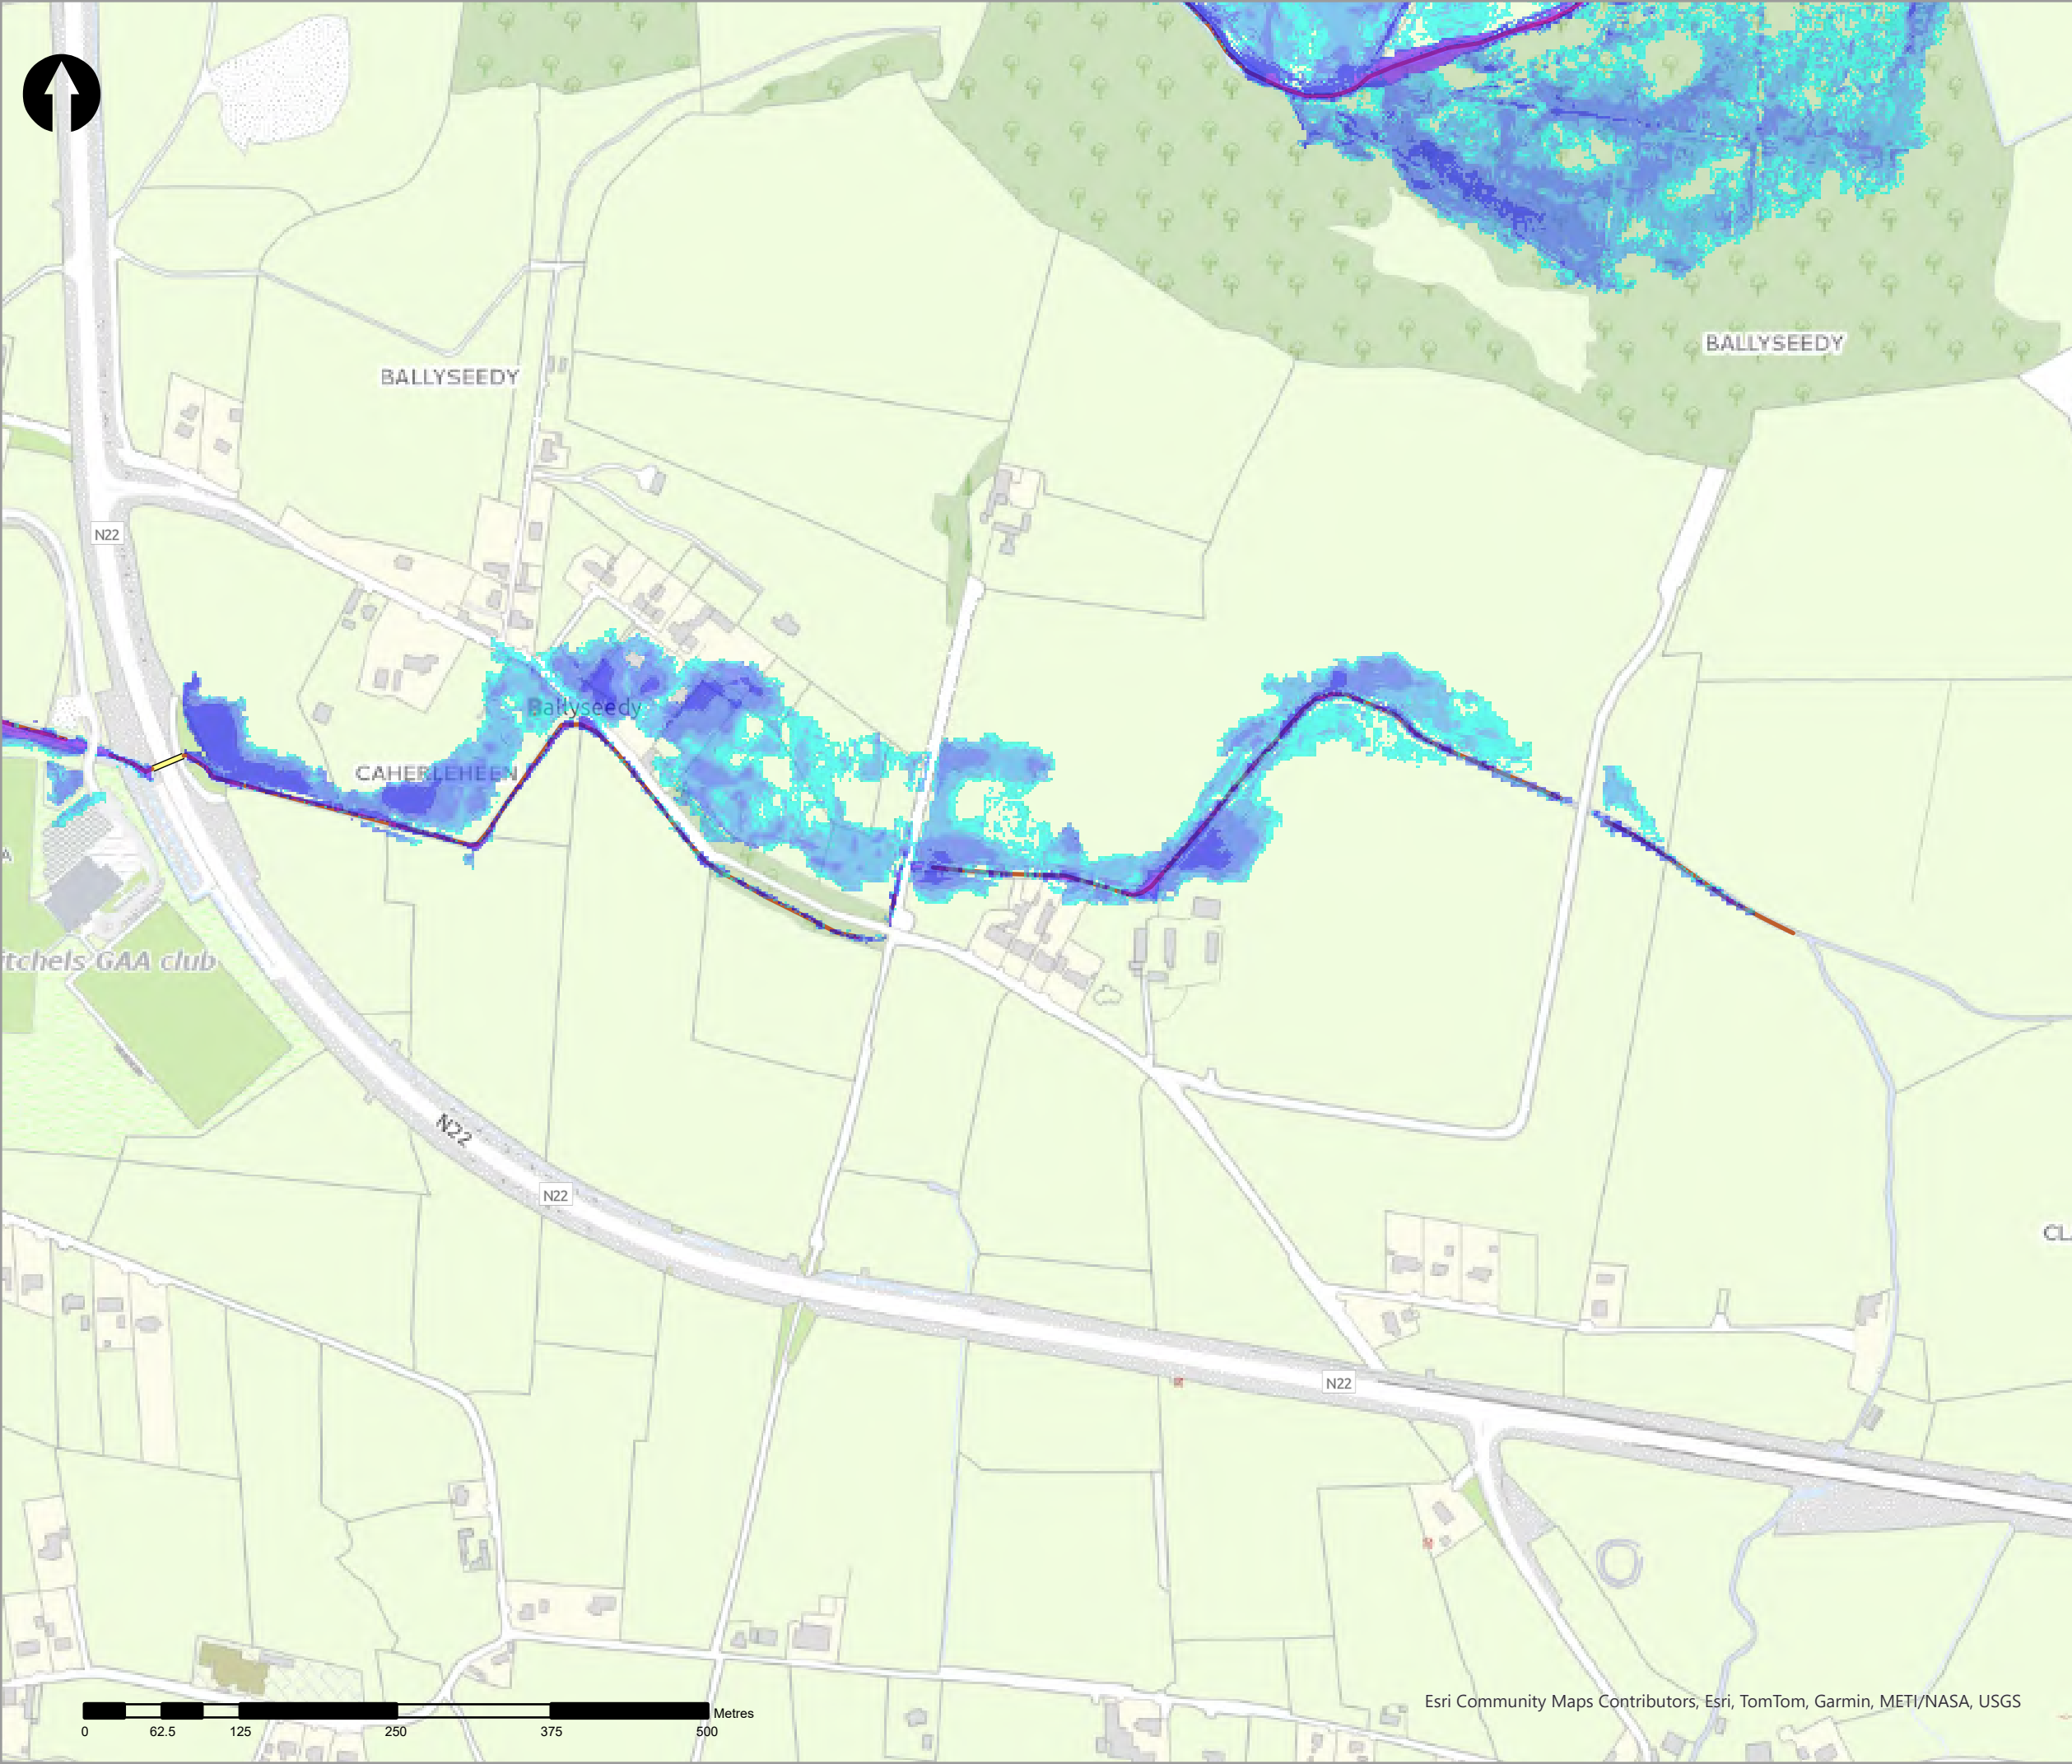

Legend

5% AEP Fluvial Depth

- 0 - 0.1m
- 0.1 - 0.25m
- 0.25 - 0.5m
- 0.5 - 1m
- 1.0 - 1.5m
- 1.5 - 2m
- >2m

Modelled River Centreline

Modelled Drainage

Embankment

Wall

rev	ammendments	drawn	date
-----	-------------	-------	------



Elmwood House T +44(0) 28 90 667914
74 Boucher Road F +44(0) 28 90 668286
Belfast W www.rpsgroup.com/ireland
BT12 6RZ E ireland@rpsgroup.com

CLIENT



OPW

Oifig na hOibreacha Poiblí
Office of Public Works



PROJECT

Tralee Flood Relief Scheme

TITLE


Tralee Depth Mapping
5% AEP Fluvial

Project Number	Sheet Size	Drawing Scale
MCW1082	A3	1:5,000



Drawing Number	Datum
Dep_F_C_0020_18	ITM

Drawn by	Status	Revision
RC	Final	01

Checked By	Approved By	Date
AS	AS	05/06/2025

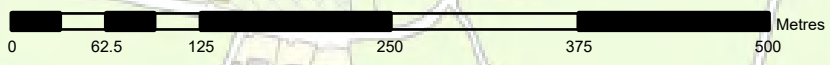

Esri Community Maps Contributors, Esri, TomTom, Garmin, METI/NASA, USGS

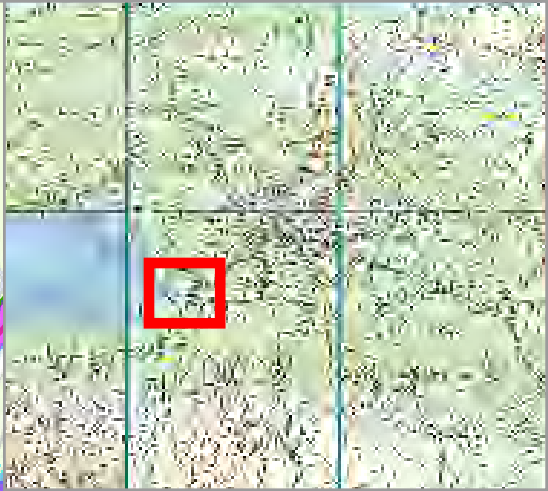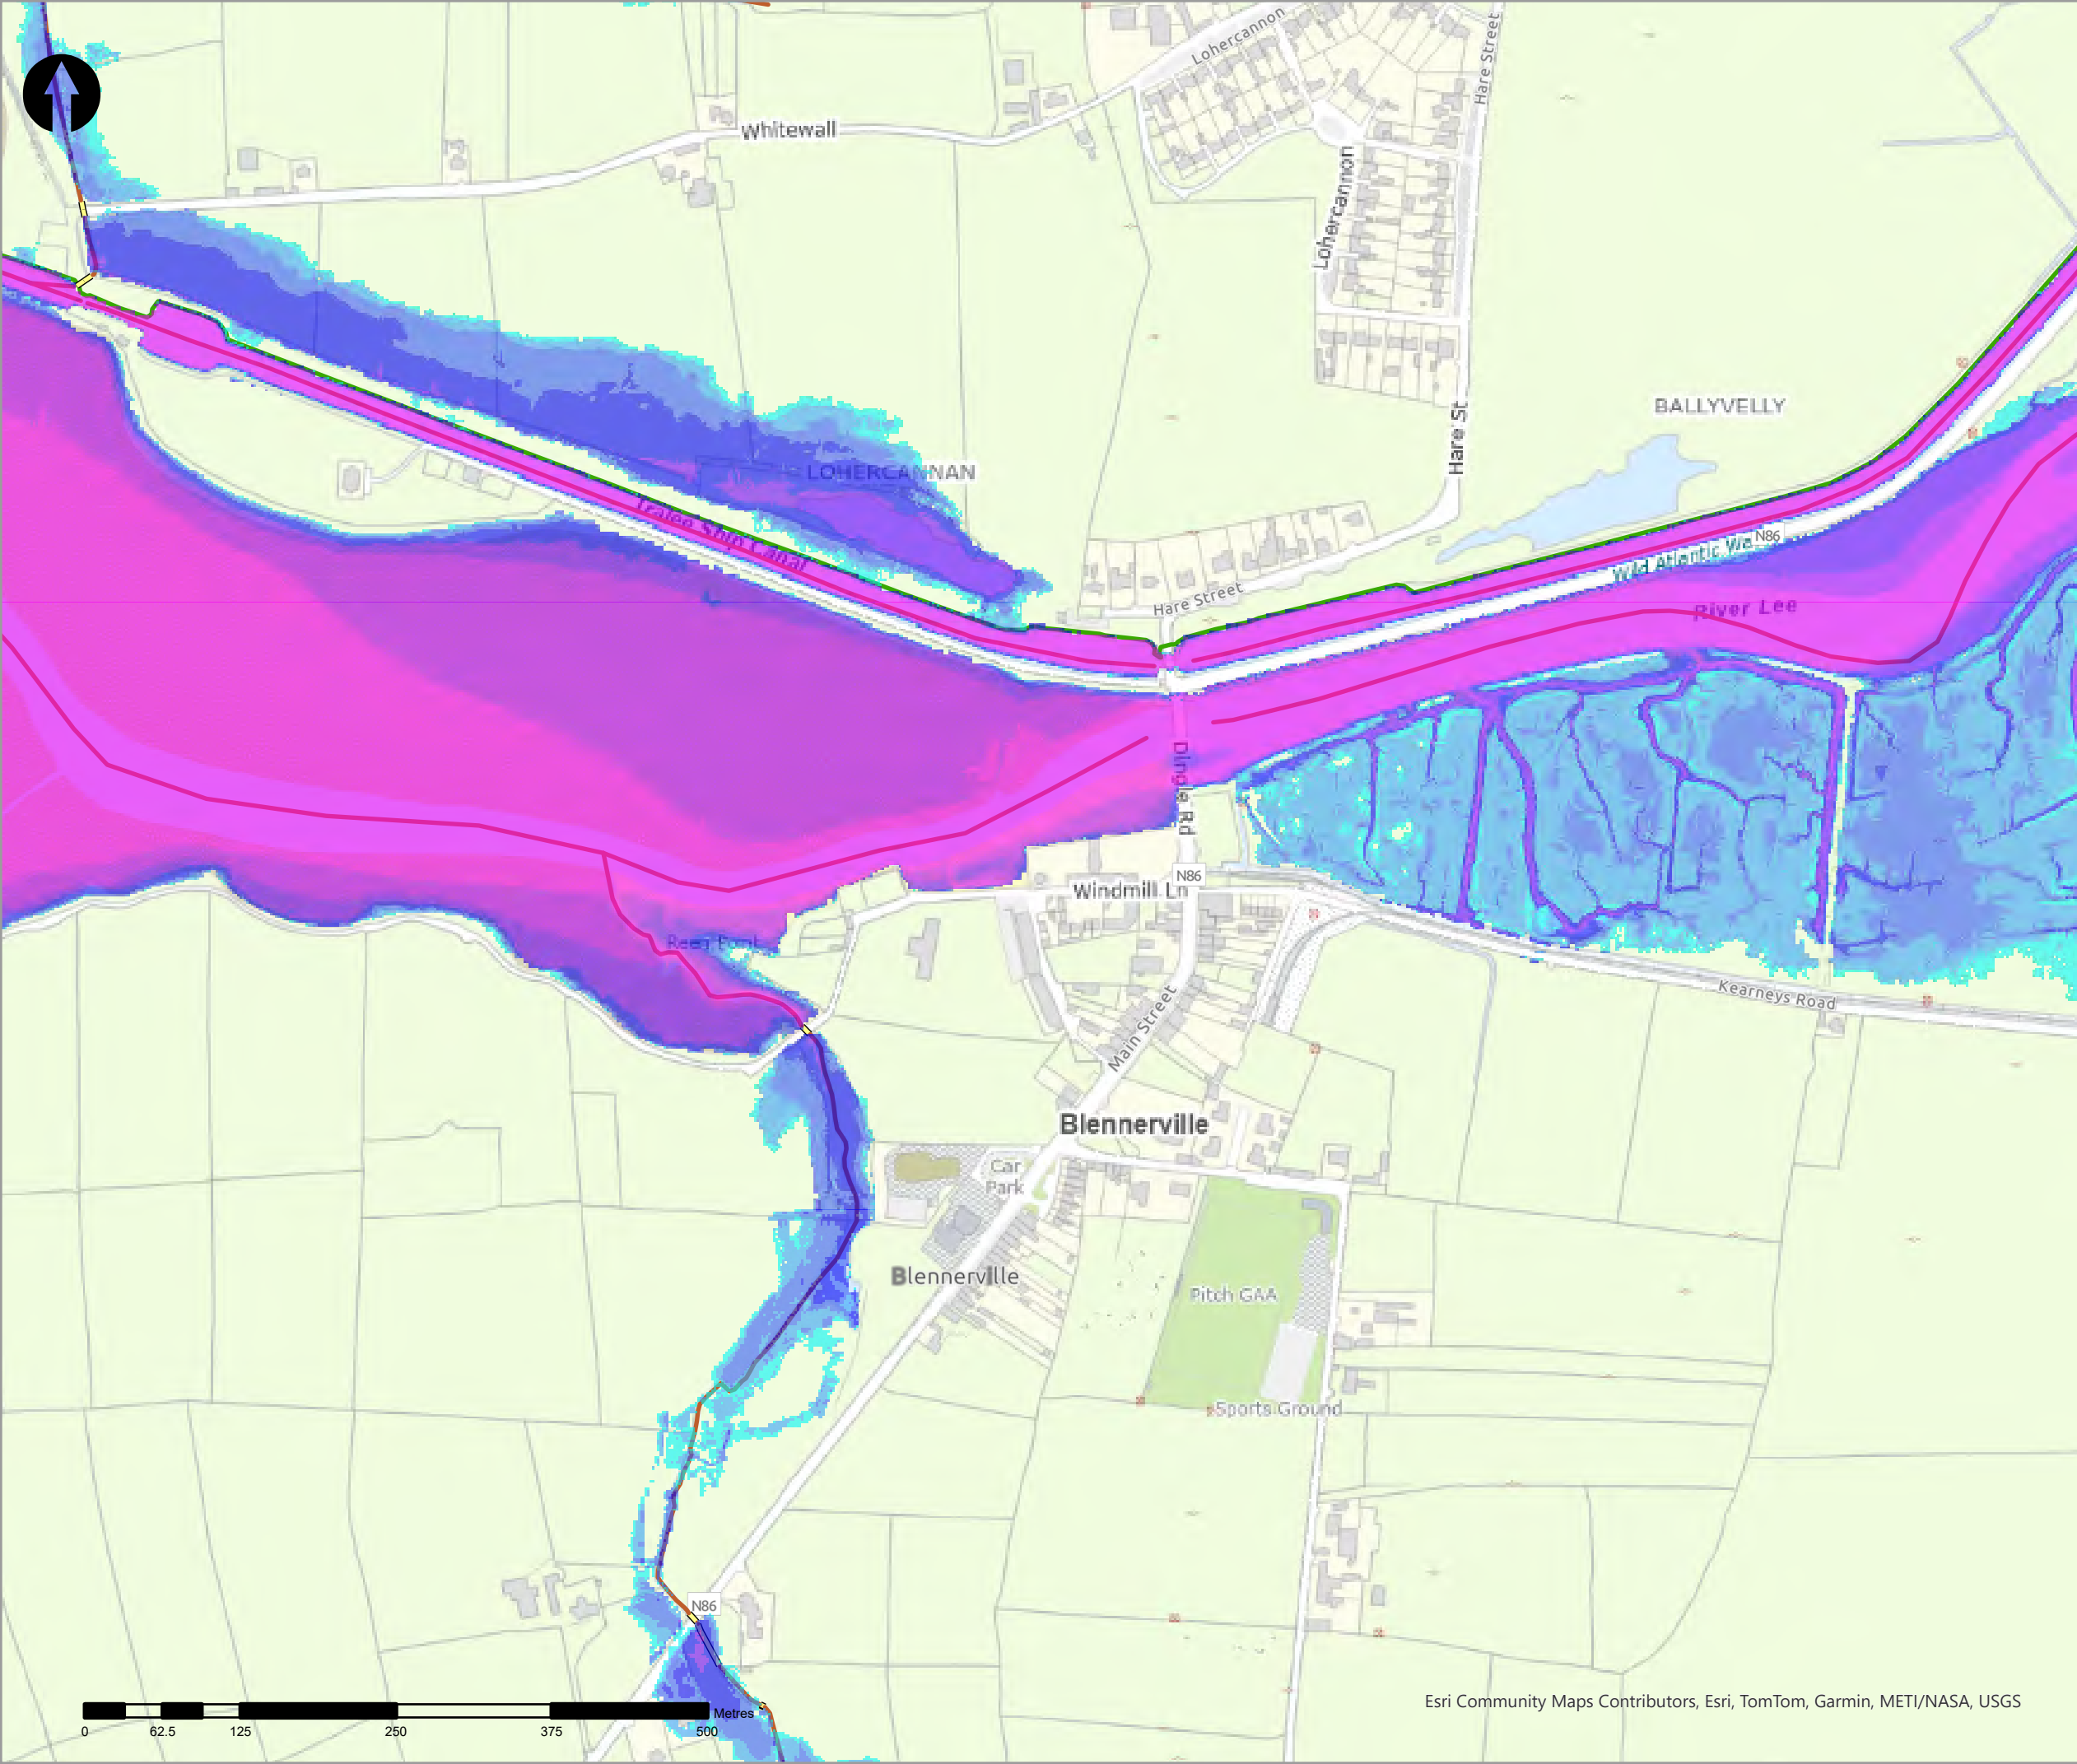

- Legend
- 5% AEP Fluvial Depth
- 0 - 0.1m
 - 0.1 - 0.25m
 - 0.25 - 0.5m
 - 0.5 - 1m
 - 1.0 - 1.5m
 - 1.5 - 2m
 - >2m
- Modelled River Centreline
- Modelled Drainage
- Embankment
- Wall

rev	ammendments	drawn	date
-----	-------------	-------	------



Elmwood House T +44(0) 28 90 667914
74 Boucher Road F +44(0) 28 90 668286
Belfast W www.rpsgroup.com/ireland
BT12 6RZ E ireland@rpsgroup.com

CLIENT



OPW

Oifig na nOibreacha Poiblí
Office of Public Works



Coast Guard

PROJECT

Tralee Flood Relief Scheme

TITLE



Tralee Depth Mapping
5% AEP Fluvial

Project Number	Sheet Size	Drawing Scale
MCW1082	A3	1:5,000

Drawing Number	Datum
Dep_F_C_0020_19	ITM

Drawn by	Status	Revision
RC	Final	01

Checked By	Approved By	Date
AS	AS	05/06/2025

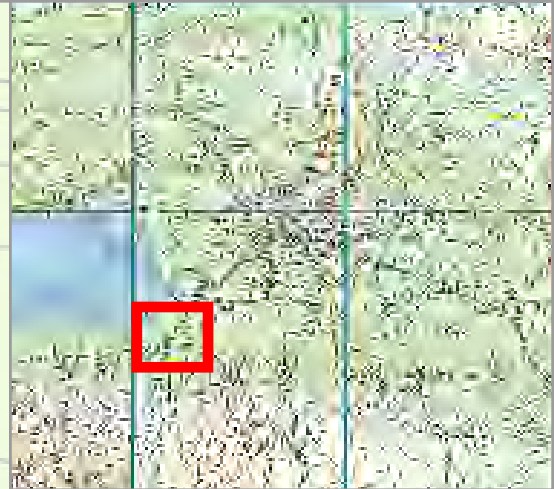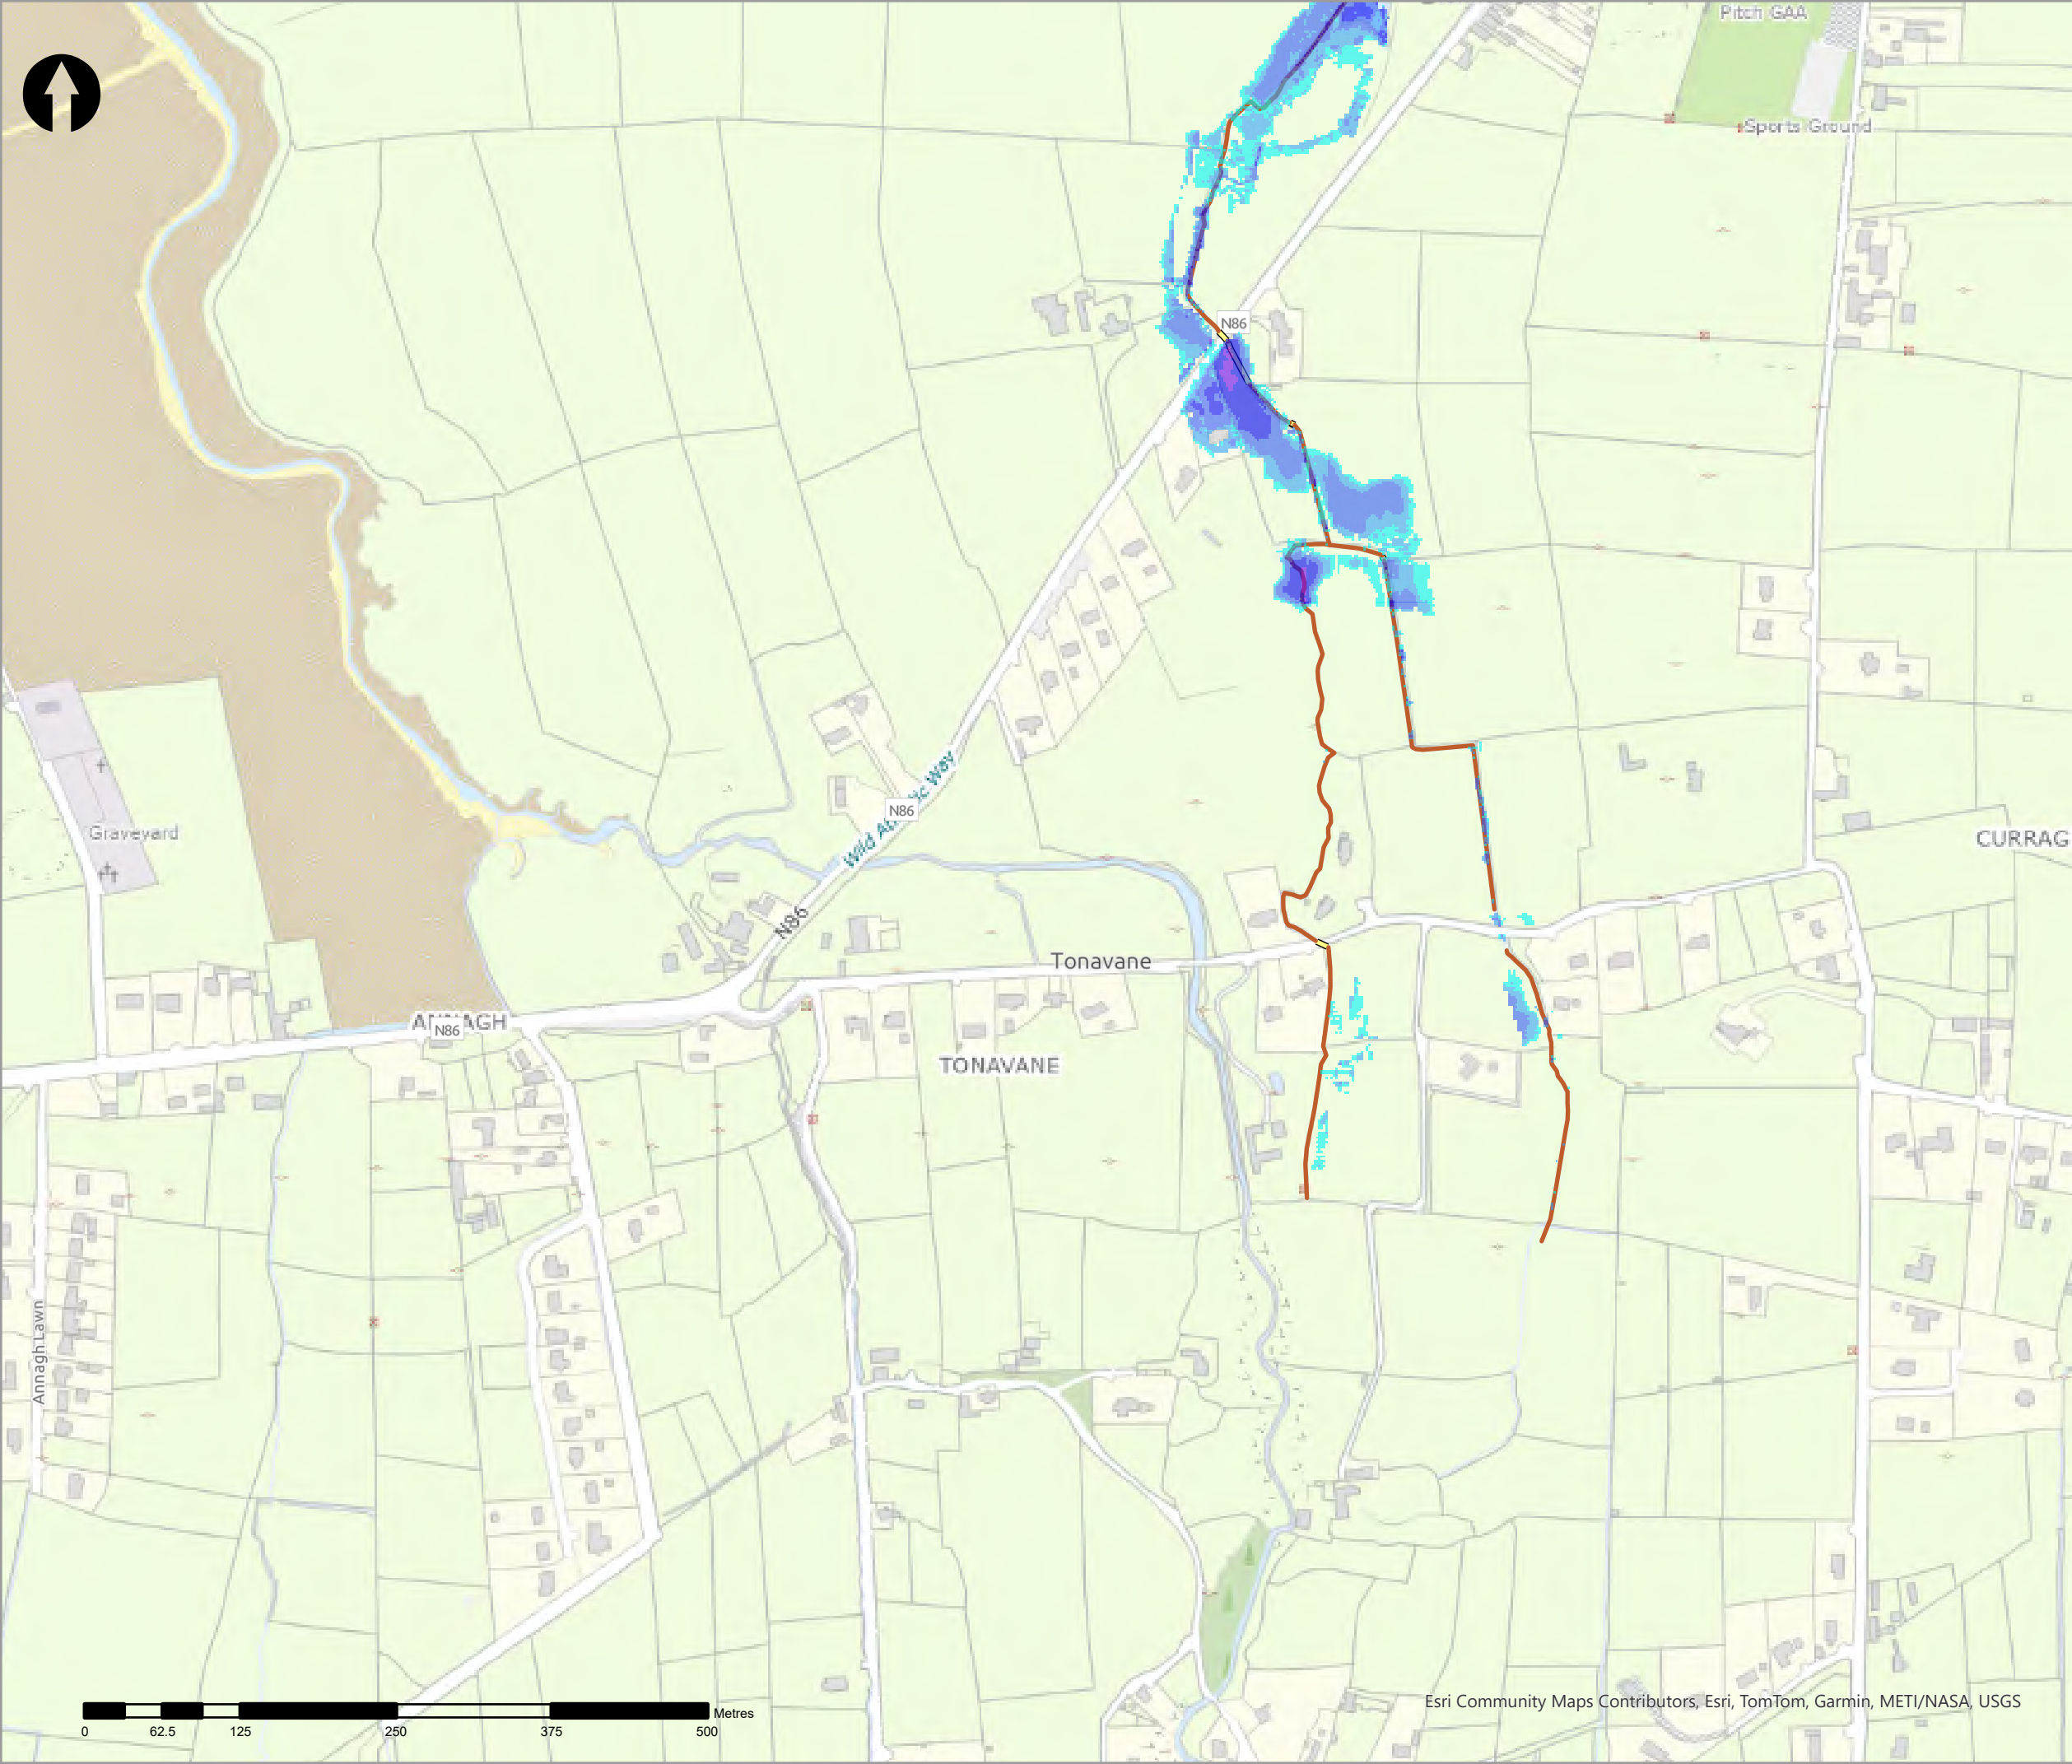

Legend

5% AEP Fluvial Depth

- 0 - 0.1m
- 0.1 - 0.25m
- 0.25 - 0.5m
- 0.5 - 1m
- 1.0 - 1.5m
- 1.5 - 2m
- >2m

Modelled River Centreline

Modelled Drainage

Embankment

Wall

rev	ammendments	drawn	date
-----	-------------	-------	------



Elmwood House T +44(0) 28 90 667914
74 Boucher Road F +44(0) 28 90 668286
Belfast W www.rpsgroup.com/ireland
BT12 6RZ E ireland@rpsgroup.com

CLIENT



OPW

Óifig na n-Obair Poiblí
Office of Public Works



PROJECT

Tralee Flood Relief Scheme

TITLE


Tralee Depth Mapping
5% AEP Fluvial


Project Number	Sheet Size	Drawing Scale
MCW1082	A3	1:5,000

Drawing Number	Datum
Dep_F_C_0020_20	ITM

Drawn by	Status	Revision
RC	Final	01

Checked By	Approved By	Date
AS	AS	05/06/2025

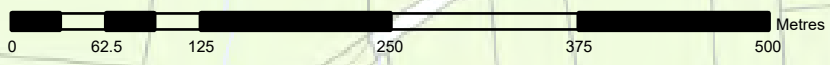

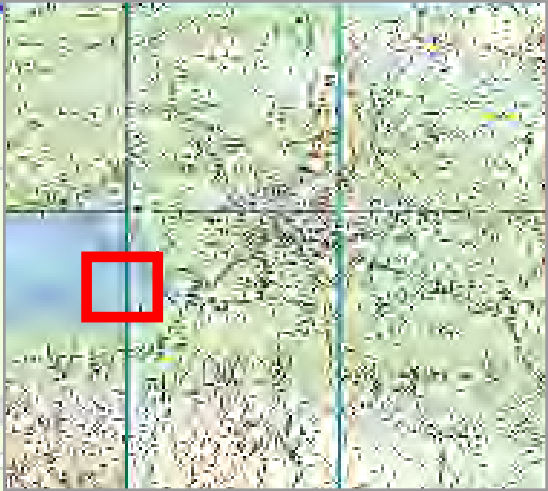

- Legend
- 5% AEP Fluvial Depth
- 0 - 0.1m
 - 0.1 - 0.25m
 - 0.25 - 0.5m
 - 0.5 - 1m
 - 1.0 - 1.5m
 - 1.5 - 2m
 - >2m
- Modelled River Centreline
- Modelled Drainage
- Embankment
- Wall

rev	ammendments	drawn	date



Elmwood House T +44(0) 28 90 667914
74 Boucher Road F +44(0) 28 90 668286
Belfast W www.rpsgroup.com/ireland
BT12 6RZ E ireland@rpsgroup.com

CLIENT



PROJECT

Tralee Flood Relief Scheme

TITLE


Tralee Depth Mapping
5% AEP Fluvial



Project Number	Sheet Size	Drawing Scale
MCW1082	A3	1:5,000

Drawing Number	Datum
Dep_F_C_0020_21	ITM

Drawn by	Status	Revision
RC	Final	01

Checked By	Approved By	Date
AS	AS	05/06/2025

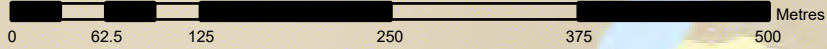

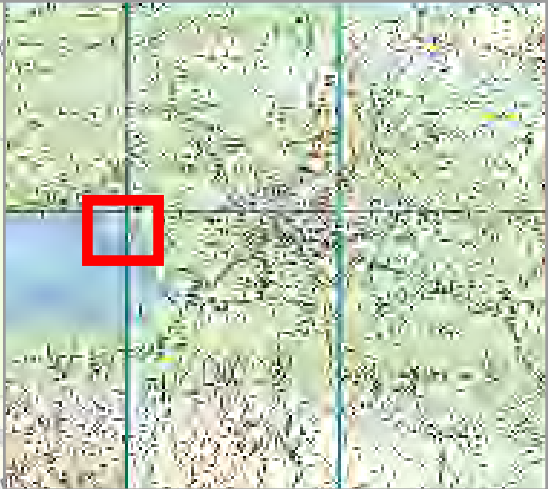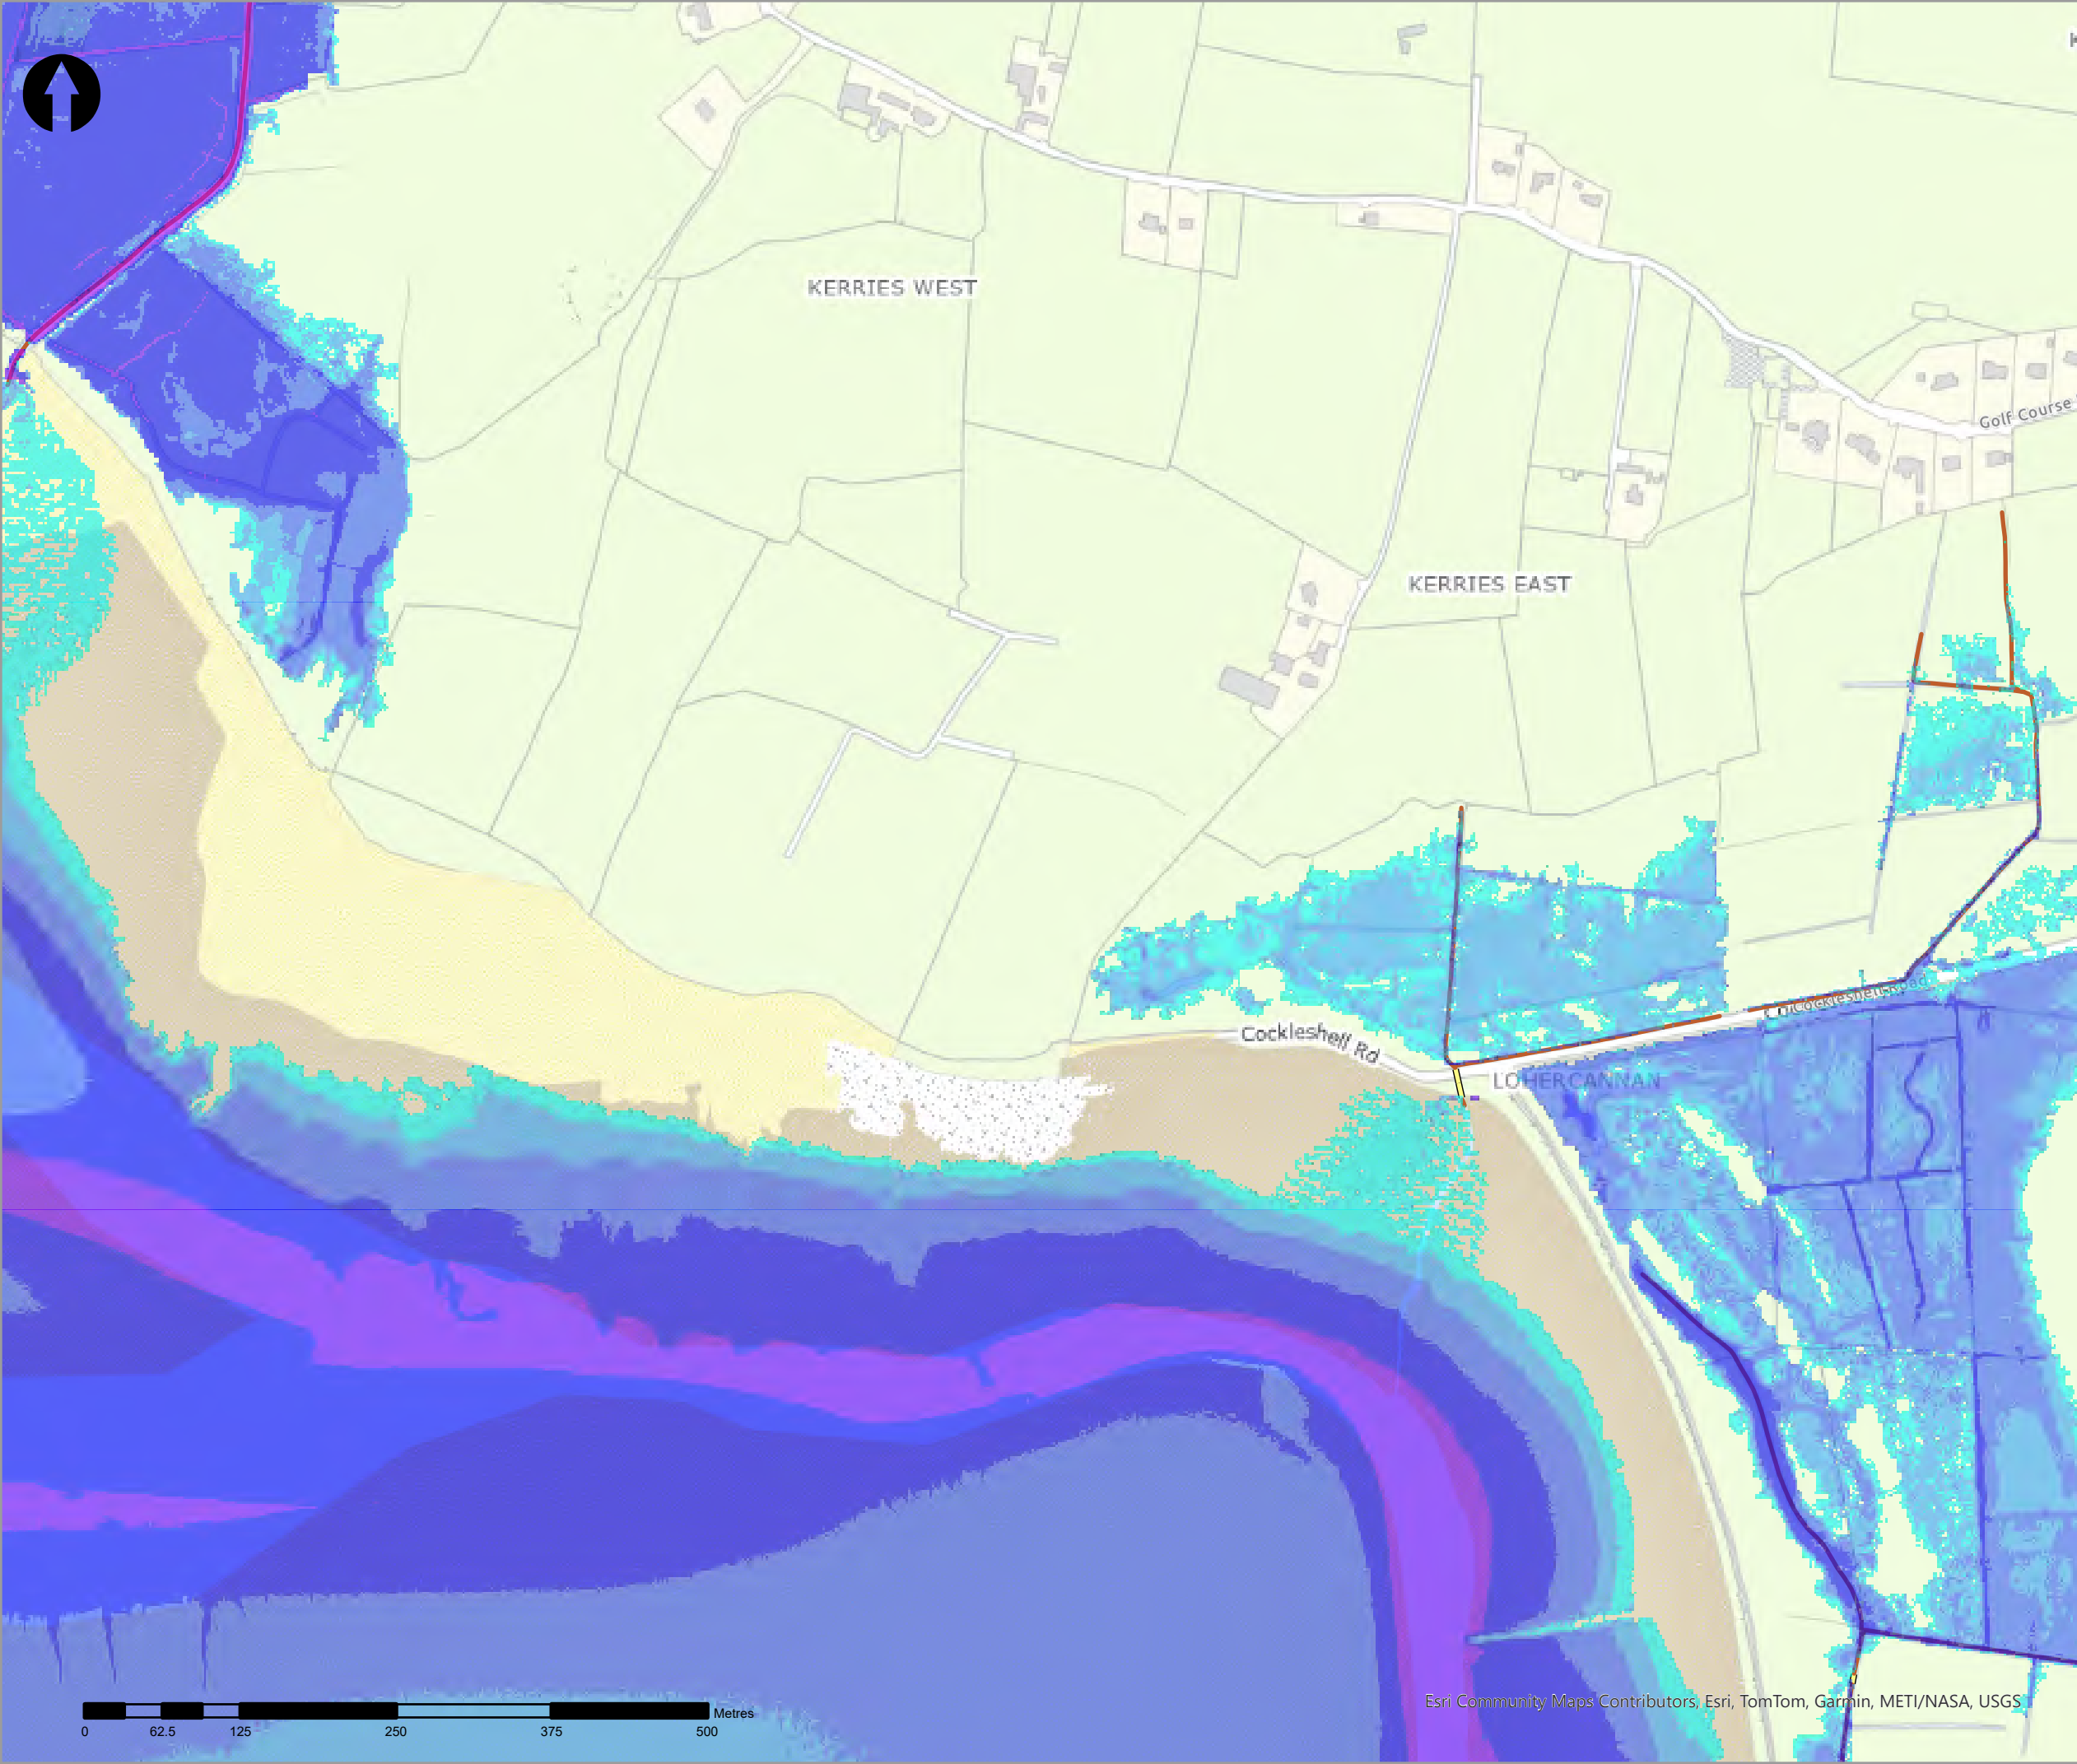

- Legend
- 5% AEP Fluvial Depth
 - 0 - 0.1m
 - 0.1 - 0.25m
 - 0.25 - 0.5m
 - 0.5 - 1m
 - 1.0 - 1.5m
 - 1.5 - 2m
 - >2m
 - Modelled River Centreline
 - Modelled Drainage
 - Embankment
 - Wall

rev	ammendments	drawn	date
-----	-------------	-------	------



Elmwood House T +44(0) 28 90 667914
74 Boucher Road F +44(0) 28 90 668286
Belfast W www.rpsgroup.com/ireland
BT12 6RZ E ireland@rpsgroup.com

CLIENT



OPW

Óifig na hOibreacha Poiblí
Office of Public Works




PROJECT

Tralee Flood Relief Scheme



TITLE

Tralee Depth Mapping
5% AEP Fluvial

Project Number	Sheet Size	Drawing Scale
MCW1082	A3	1:5,000
Drawing Number Dep_F_C_0020_22		Datum ITM
Drawn by RC	Status Final	Revision 01
Checked By AS	Approved By AS	Date 05/06/2025

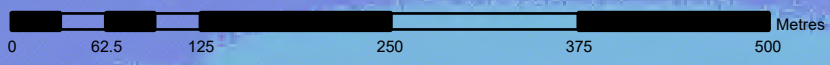

Esri Community Maps Contributors, Esri, TomTom, Garmin, METI/NASA, USGS

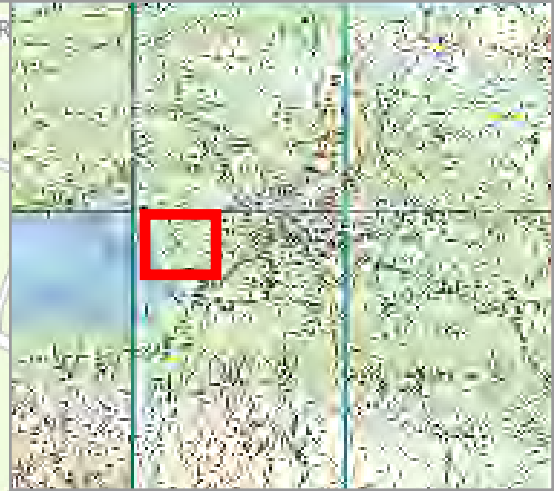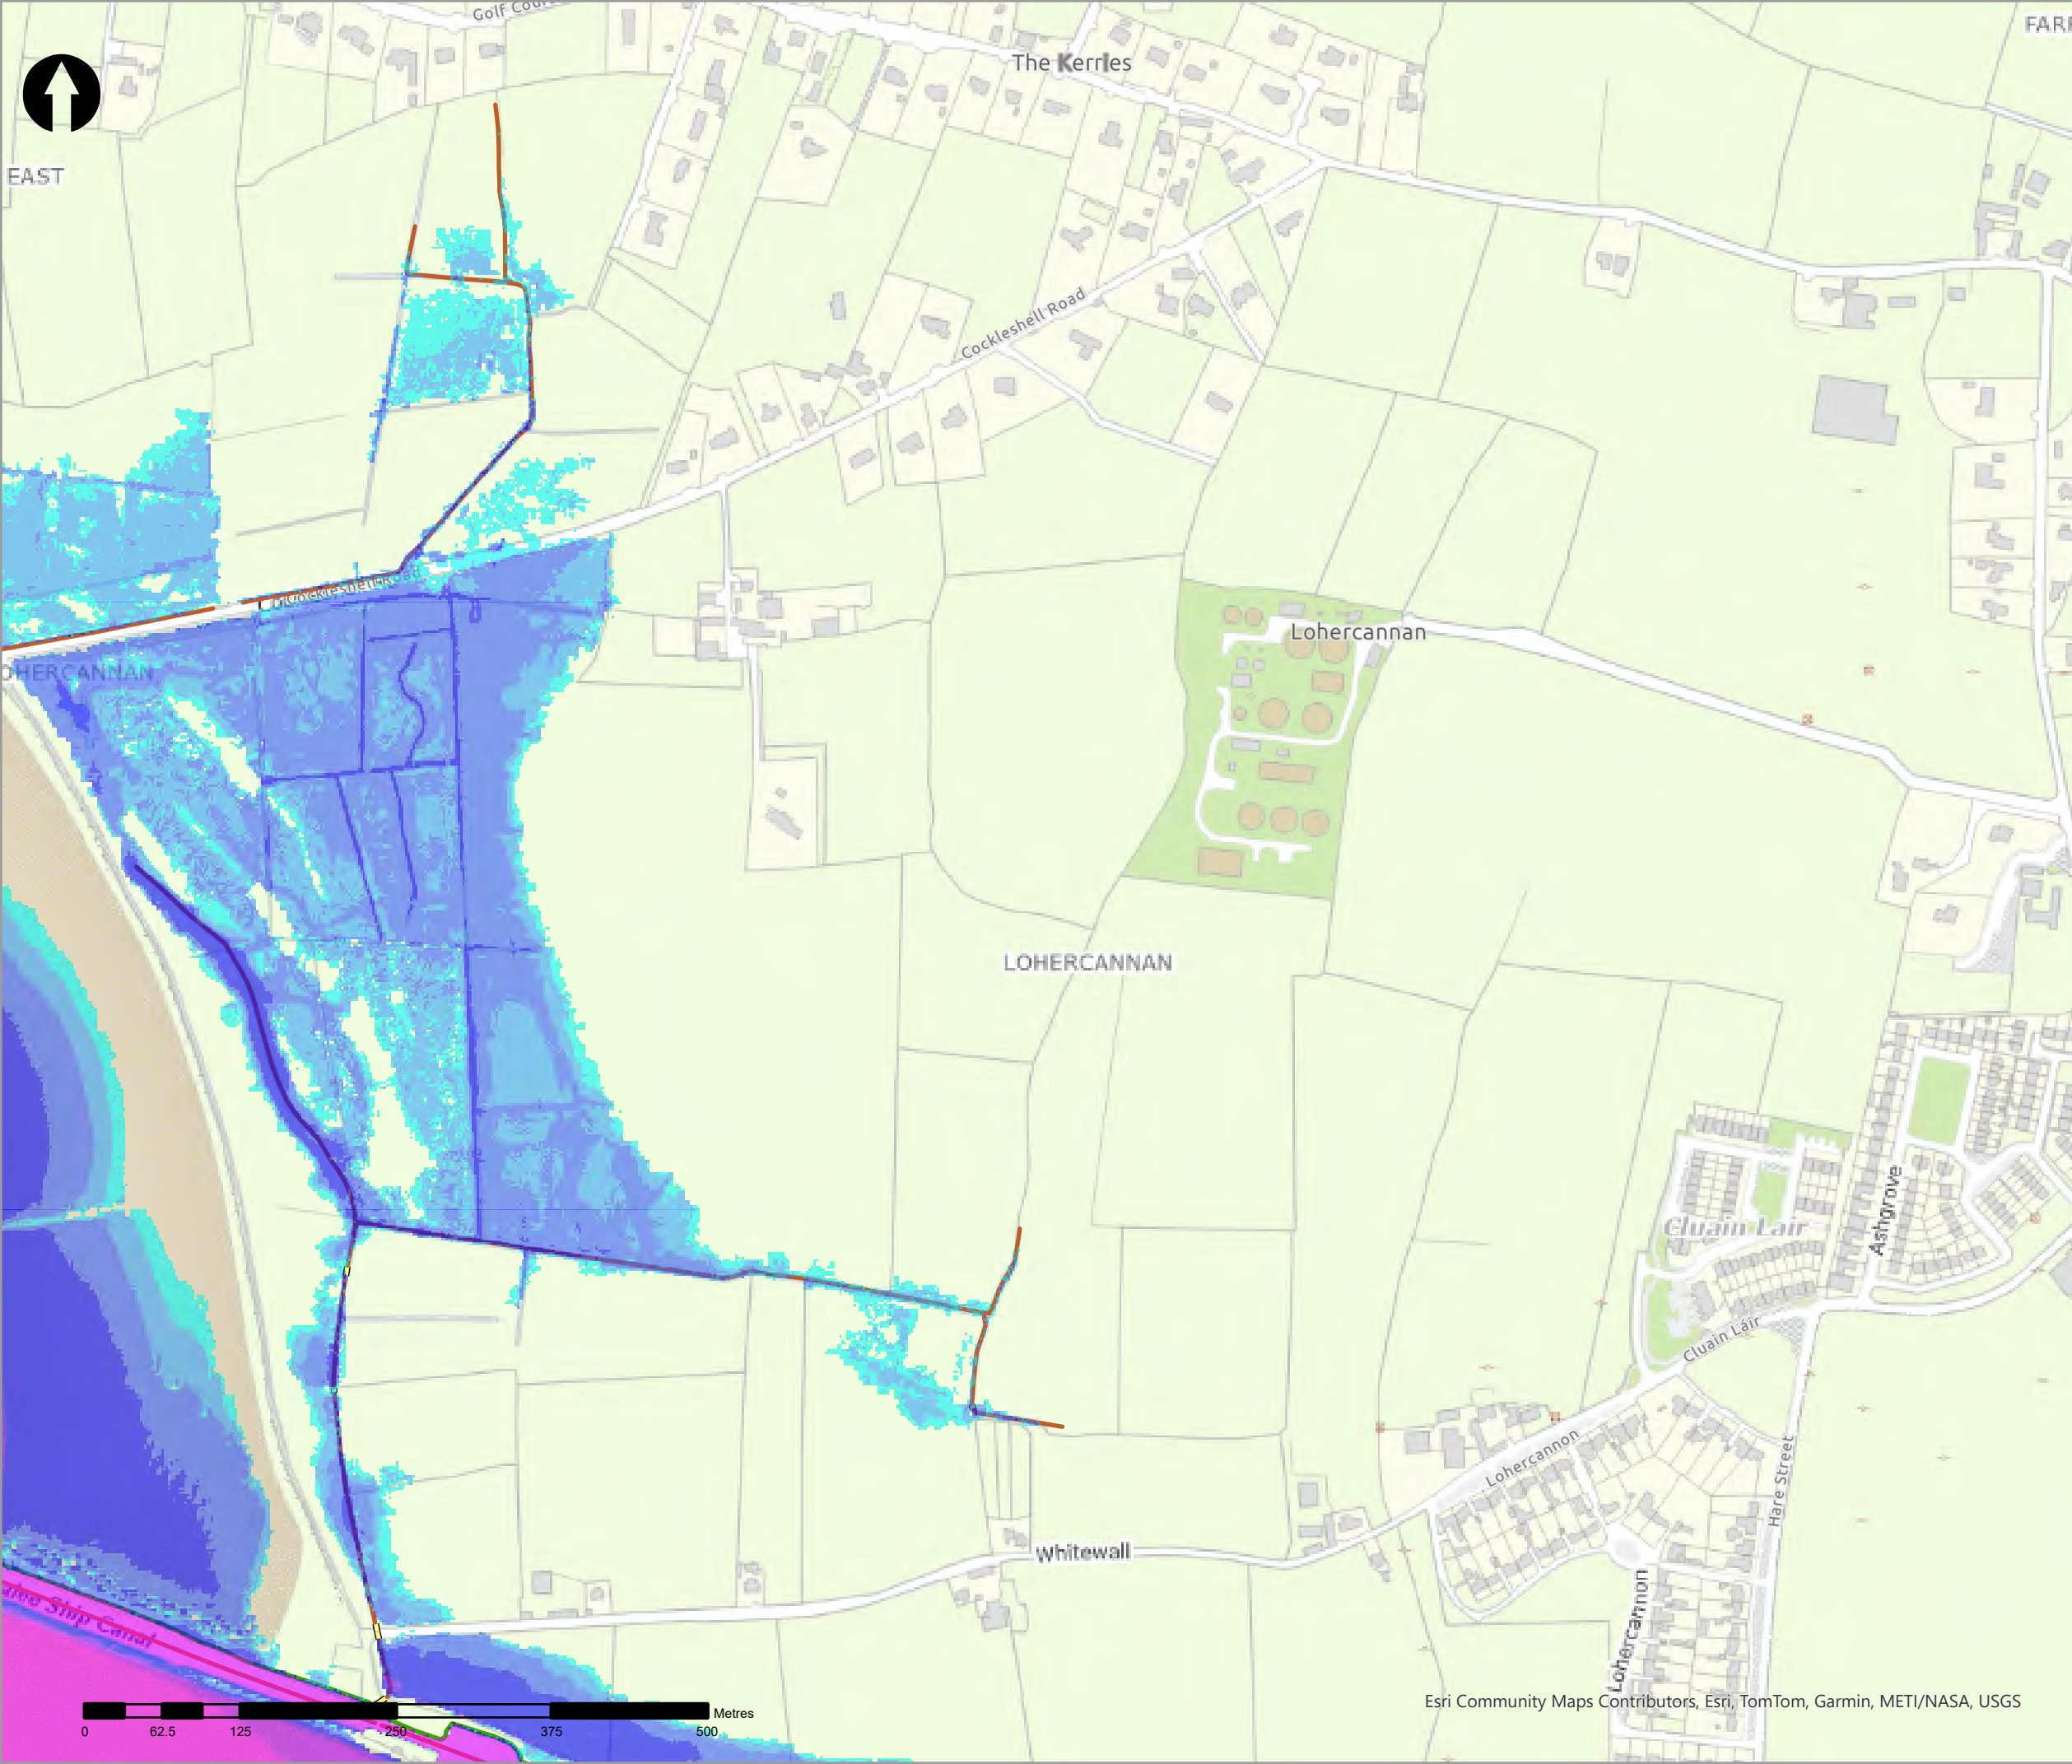

Legend	
5% AEP Fluvial Depth	
■	0 - 0.1m
■	0.1 - 0.25m
■	0.25 - 0.5m
■	0.5 - 1m
■	1.0 - 1.5m
■	1.5 - 2m
■	>2m
—	Modelled River Centreline
—	Modelled Drainage
—	Embankment
—	Wall

rev	ammendments	drawn	date
-----	-------------	-------	------



Elmwood House T +44(0) 28 90 667914

74 Boucher Road F +44(0) 28 90 668286

Belfast W www.rpsgroup.com/ireland

BT12 6RZ E ireland@rpsgroup.com

CLIENT



Óigín na

eÓlínacha Poiblí

Office of Public Works



PROJECT
Tralee Flood Relief Scheme

TITLE
Tralee Depth Mapping 5% AEP Fluvial

Project Number	Sheet Size	Drawing Scale
MCW1082	A3	1:5,000



Drawing Number	Datum
Dep_F_C_0020_23	ITM

Drawn by	Status	Revision
RC	Final	01

Checked By	Approved By	Date
AS	AS	05/06/2025



Esri Community Maps Contributors, Esri, TomTom, Garmin, METI/NASA, USGS

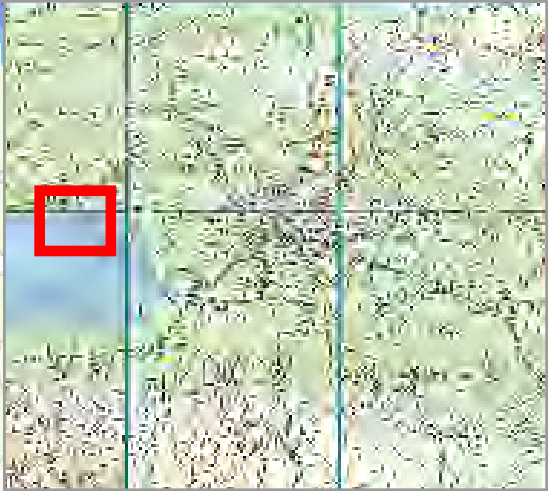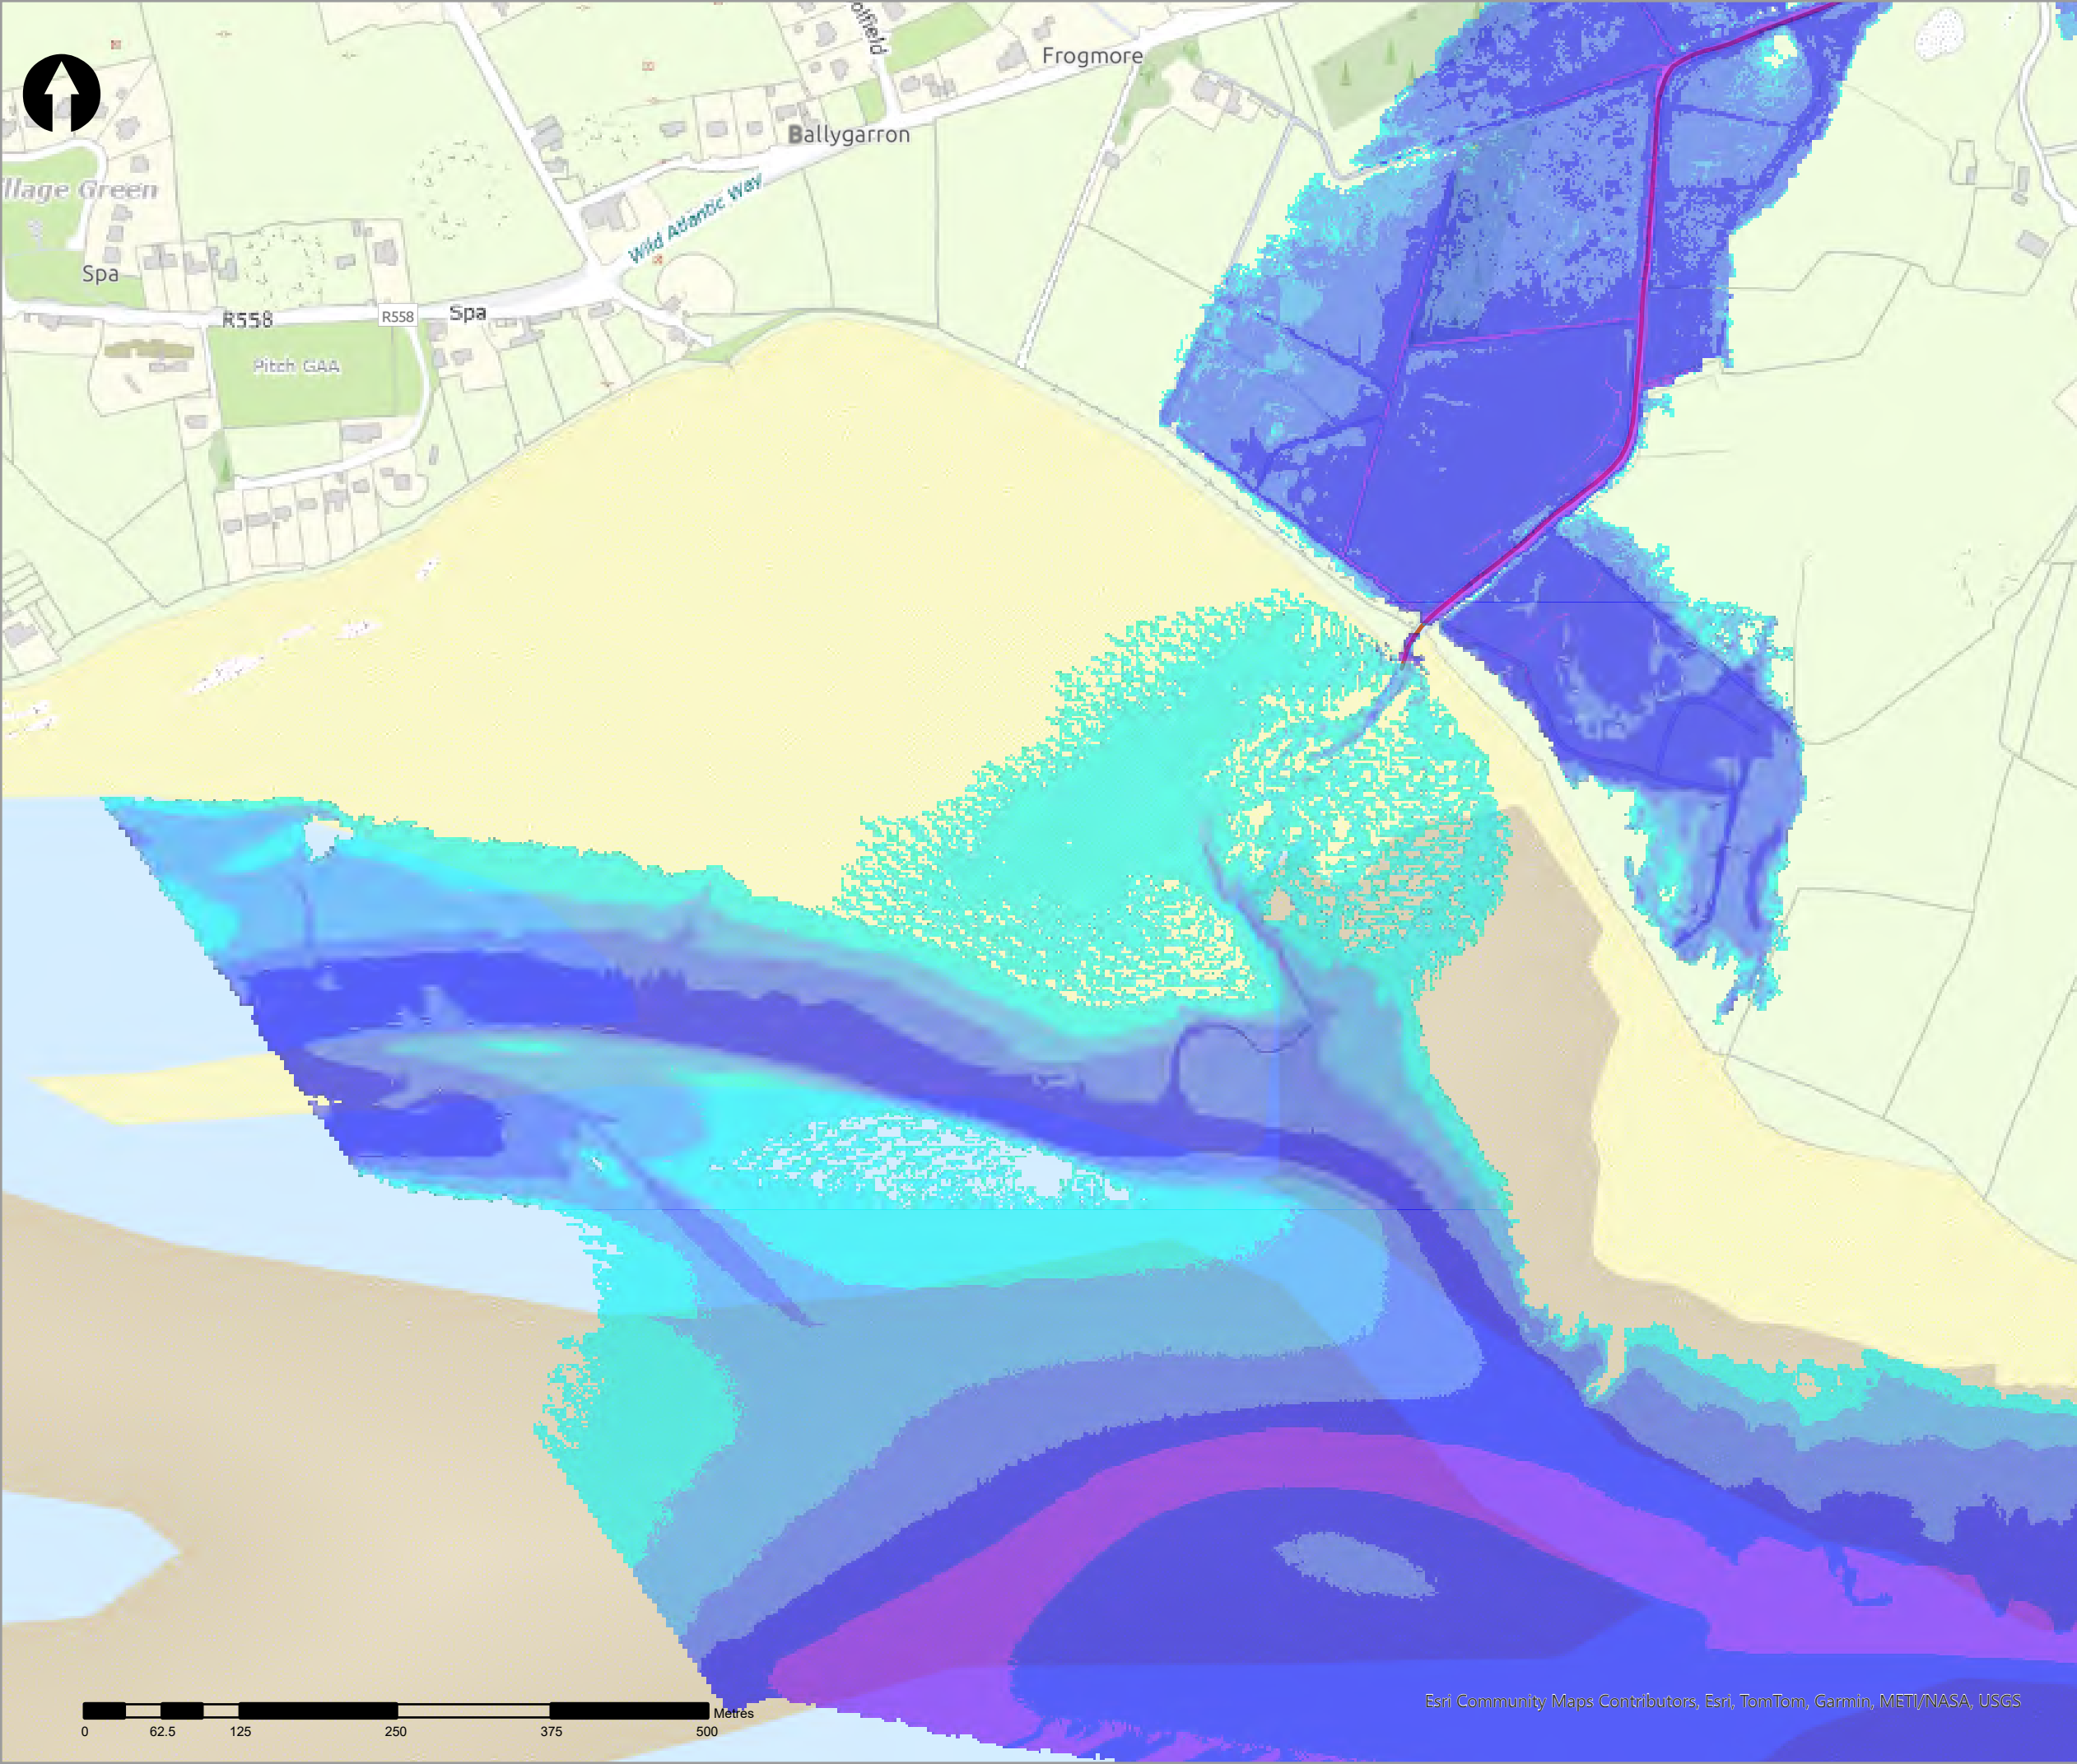

- Legend
- 5% AEP Fluvial Depth
- 0 - 0.1m
 - 0.1 - 0.25m
 - 0.25 - 0.5m
 - 0.5 - 1m
 - 1.0 - 1.5m
 - 1.5 - 2m
 - >2m
- Modelled River Centreline
- Modelled Drainage
- Embankment
- Wall

rev	ammendments	drawn	date
-----	-------------	-------	------



Elmwood House T +44(0) 28 90 667914
74 Boucher Road F +44(0) 28 90 668286
Belfast W www.rpsgroup.com/ireland
BT12 6RZ E ireland@rpsgroup.com

CLIENT



OPW

Óifig na hOibreacha Poiblí
Office of Public Works



PROJECT

Tralee Flood Relief Scheme

TITLE


Tralee Depth Mapping
5% AEP Fluvial



Project Number	Sheet Size	Drawing Scale
MCW1082	A3	1:5,000

Drawing Number	Datum
Dep_F_C_0020_24	ITM

Drawn by	Status	Revision
RC	Final	01

Checked By	Approved By	Date
AS	AS	05/06/2025

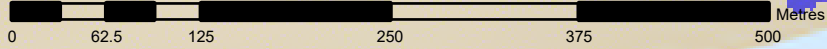

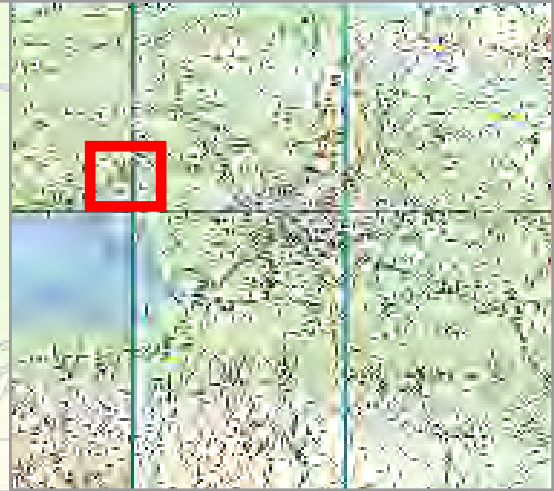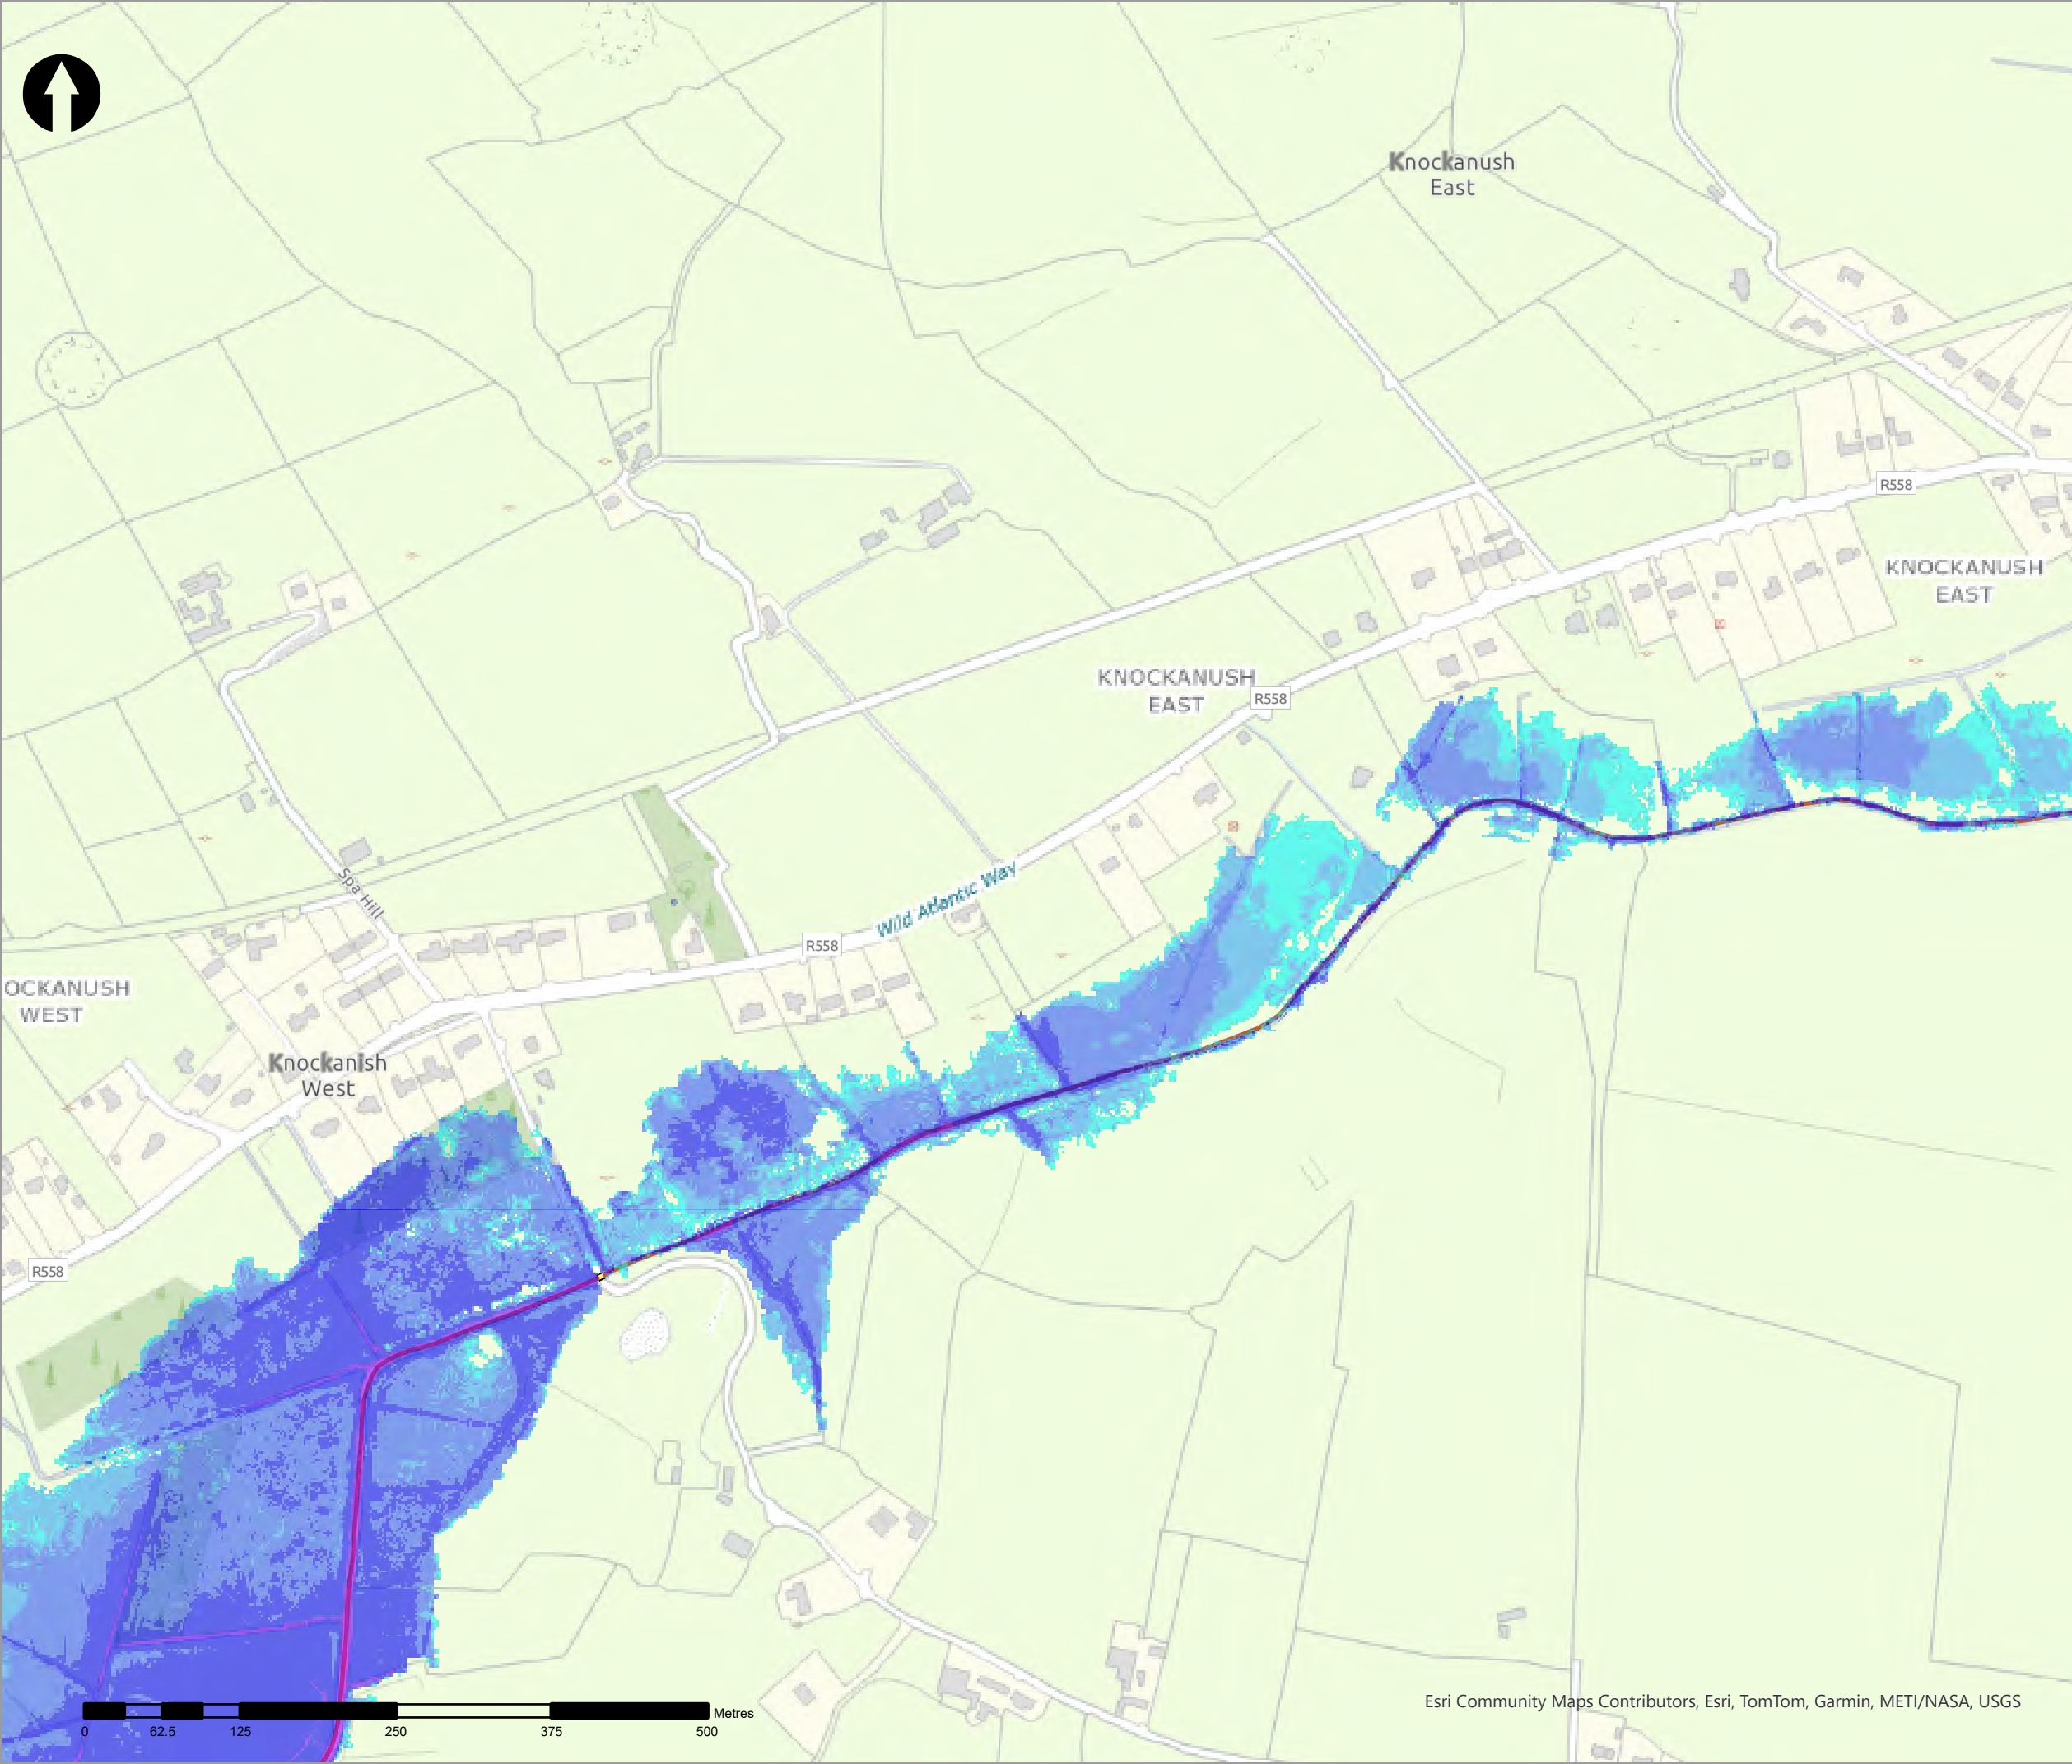

Legend	
5% AEP Fluvial Depth	
■	0 - 0.1m
■	0.1 - 0.25m
■	0.25 - 0.5m
■	0.5 - 1m
■	1.0 - 1.5m
■	1.5 - 2m
■	>2m
—	Modelled River Centreline
—	Modelled Drainage
—	Embankment
—	Wall

rev	ammendments	drawn	date



Elmwood House T +44(0) 28 90 667914
74 Boucher Road F +44(0) 28 90 668286
Belfast W www.rpsgroup.com/ireland
BT12 6RZ E ireland@rpsgroup.com

CLIENT



OPW

Óifig na nOibreacha Poiblí
Office of Public Works



PROJECT

Tralee Flood Relief Scheme

TITLE


Tralee Depth Mapping
5% AEP Fluvial

Project Number	Sheet Size	Drawing Scale
MCW1082	A3	1:5,000

Drawing Number	Datum
Dep_F_C_0020_25	ITM

Drawn by	Status	Revision
RC	Final	01

Checked By	Approved By	Date
AS	AS	05/06/2025

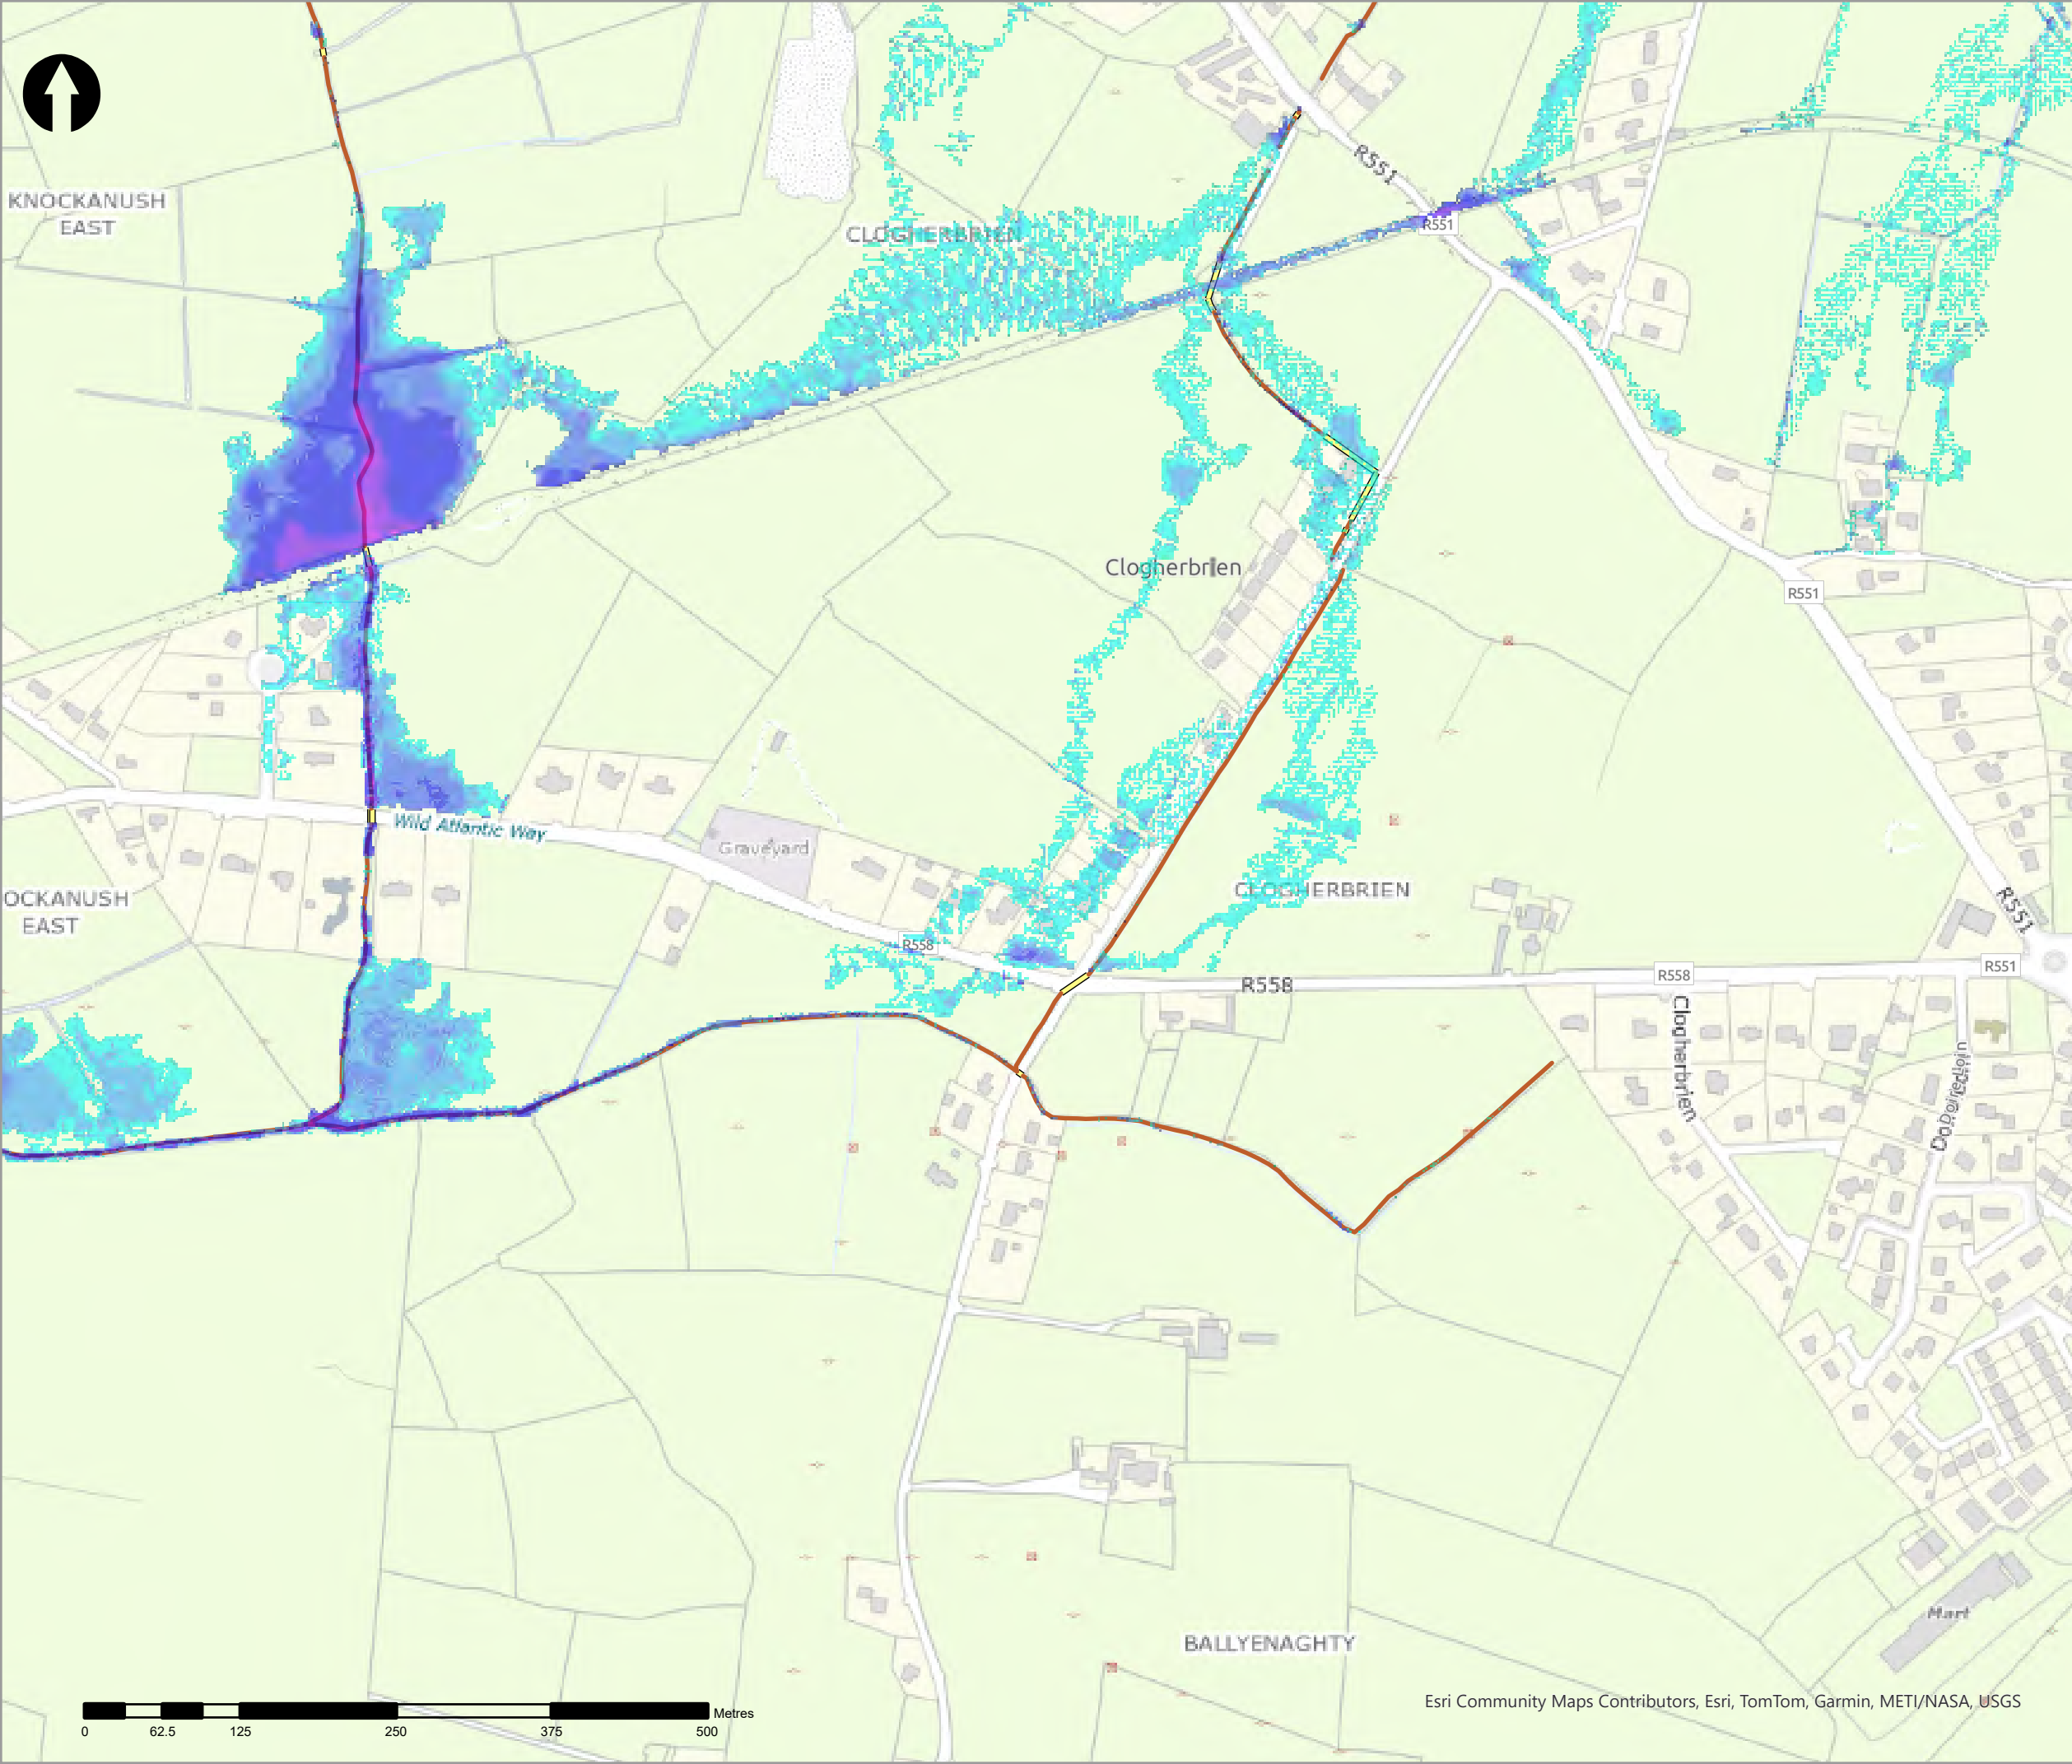

Legend

5% AEP Fluvial Depth

- 0 - 0.1m
- 0.1 - 0.25m
- 0.25 - 0.5m
- 0.5 - 1m
- 1.0 - 1.5m
- 1.5 - 2m
- >2m

Modelled River Centreline

Modelled Drainage

Embankment

Wall

rev	ammdments	drawn	date
-----	-----------	-------	------



Elmwood House T +44(0) 28 90 667914
74 Boucher Road F +44(0) 28 90 668286
Belfast W www.rpsgroup.com/ireland
BT12 6RZ E ireland@rpsgroup.com

A TETRA TECH COMPANY

CLIENT



OPW

Oifig na hOibreacha Poiblí
Office of Public Works




PROJECT

Tralee Flood Relief Scheme

TITLE

Tralee Depth Mapping
5% AEP Fluvial

Project Number	Sheet Size	Drawing Scale
MCW1082	A3	1:5,000
Drawing Number	Datum	
Dep_F_C_0020_26	ITM	
Drawn by	Status	Revision
RC	Final	01
Checked By	Approved By	Date
AS	AS	05/06/2025

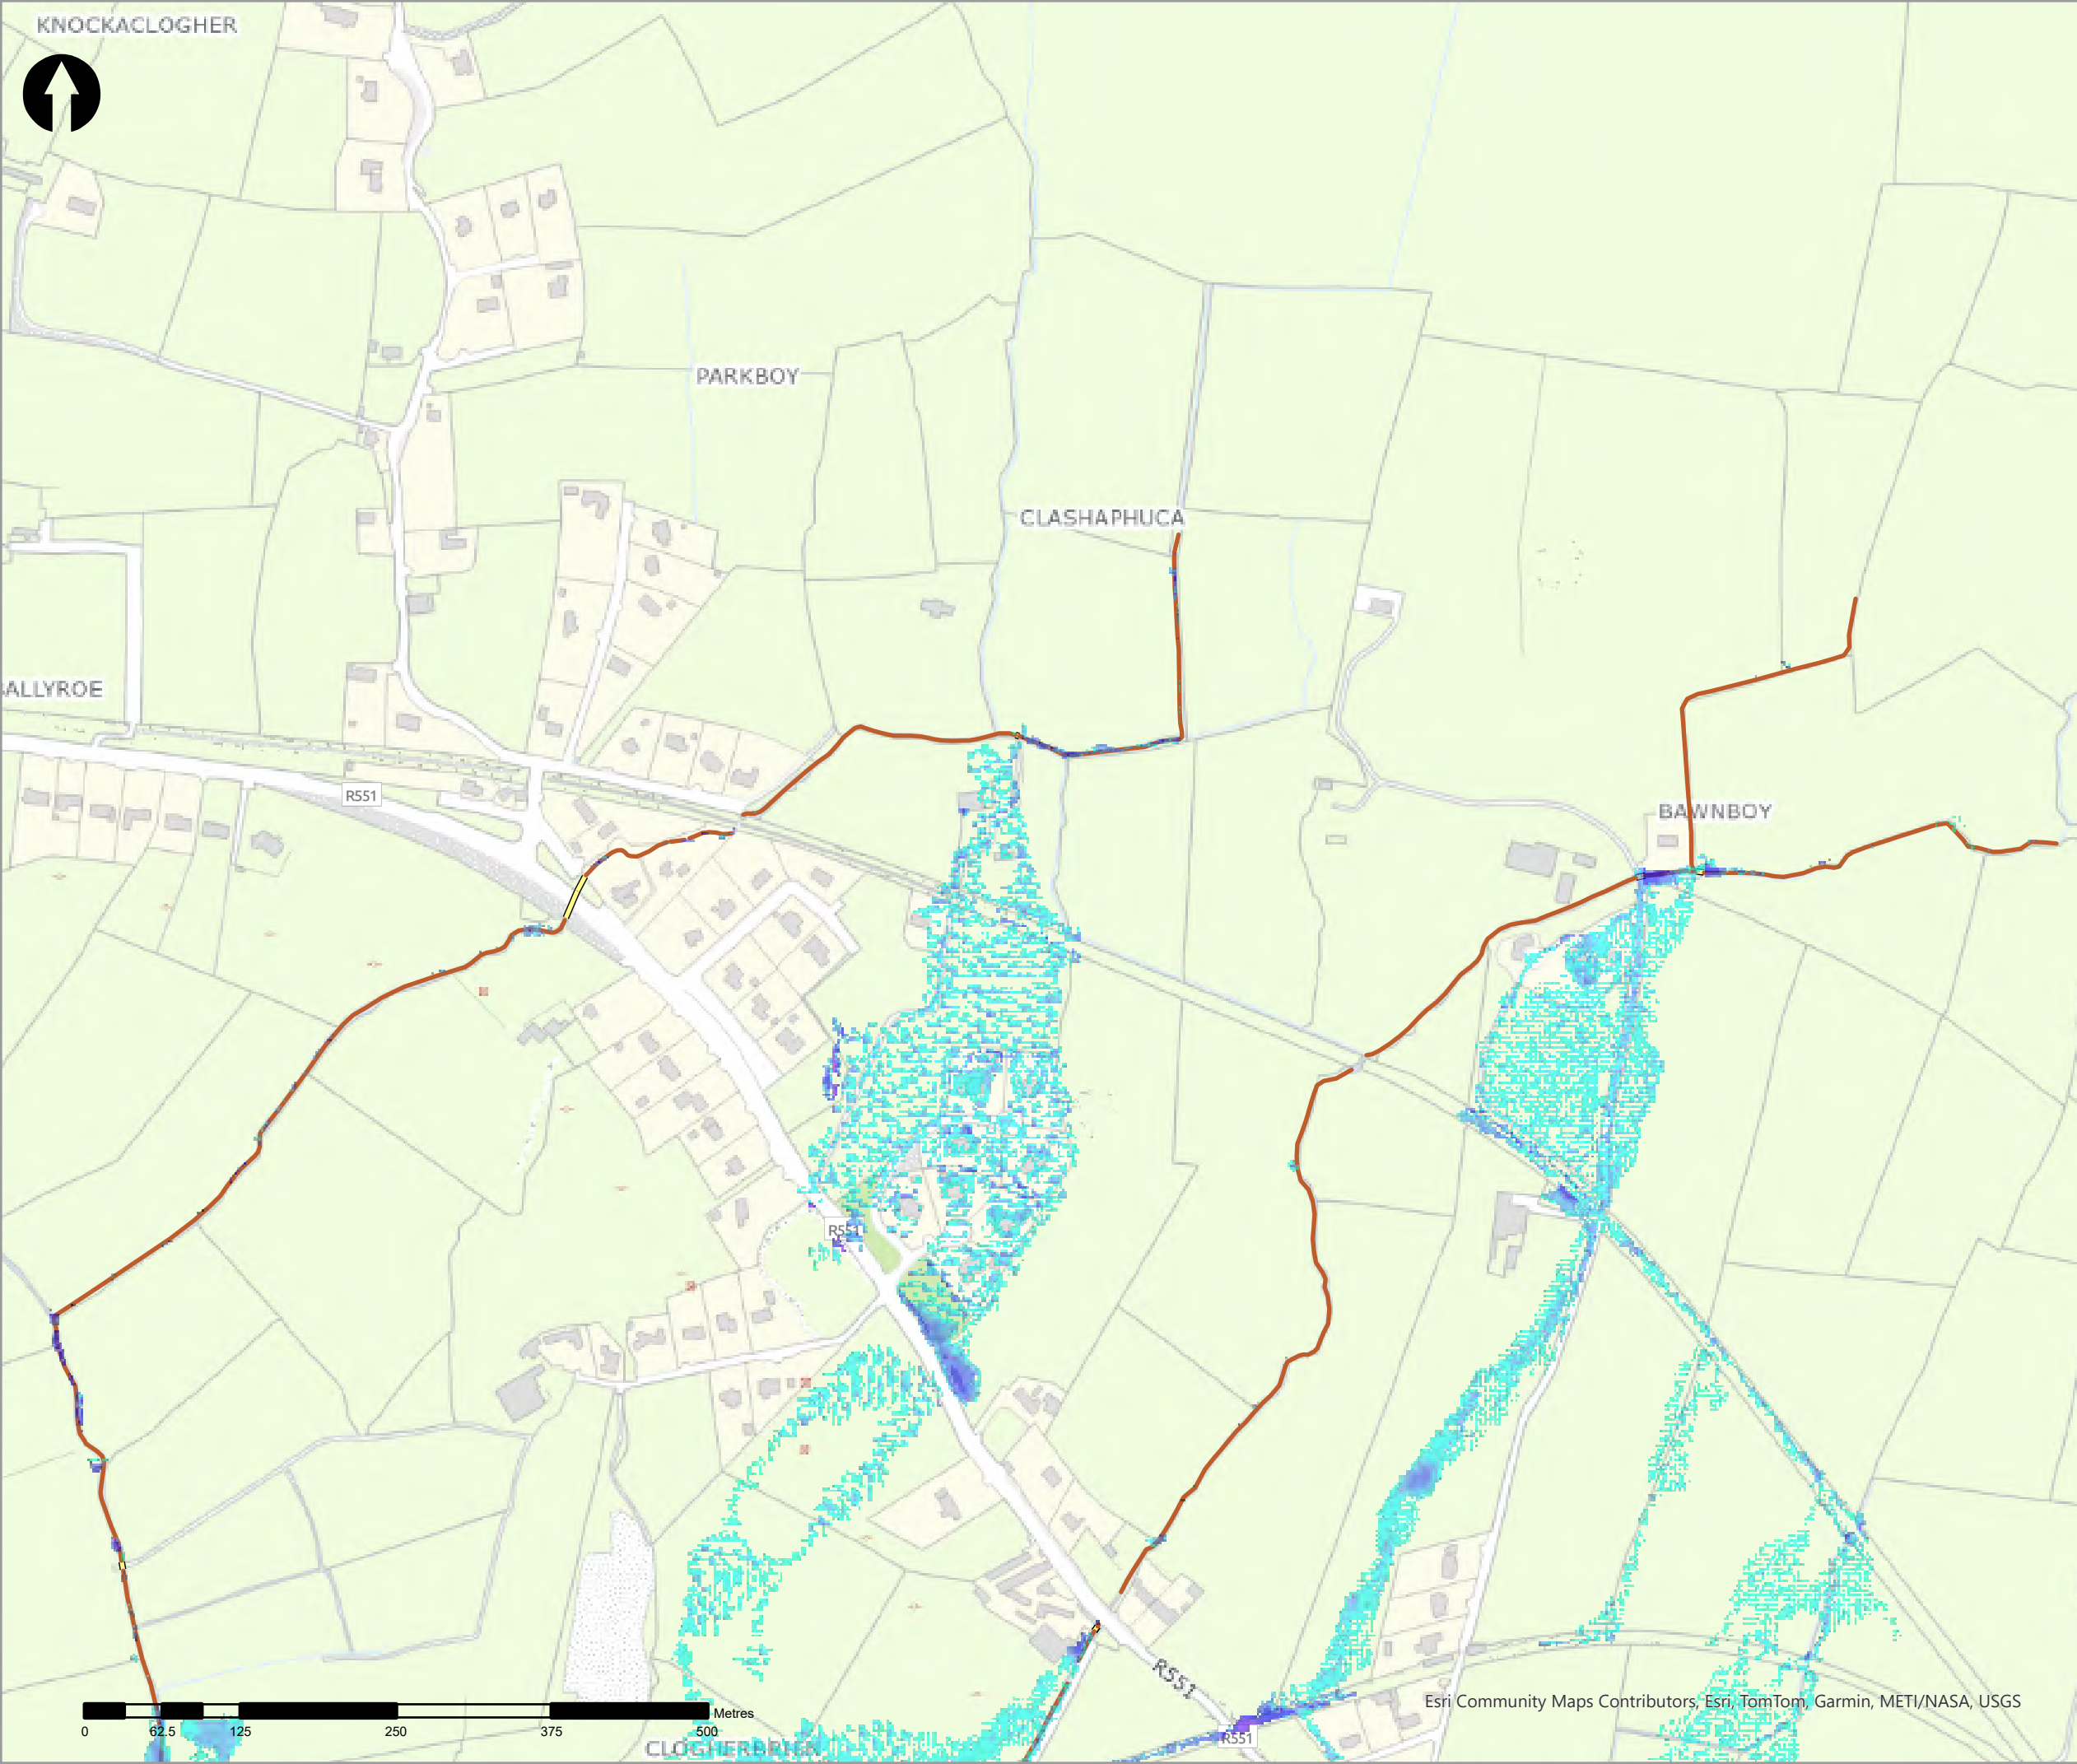

- Legend
- 5% AEP Fluvial Depth
- 0 - 0.1m
 - 0.1 - 0.25m
 - 0.25 - 0.5m
 - 0.5 - 1m
 - 1.0 - 1.5m
 - 1.5 - 2m
 - >2m
- Modelled River Centreline
- Modelled Drainage
- Embankment
- Wall

rev	ammendments	drawn	date
-----	-------------	-------	------



rps
A TETRA TECH COMPANY

Elmwood House T +44(0) 28 90 667914
74 Boucher Road F +44(0) 28 90 668286
Belfast W www.rpsgroup.com/ireland
BT12 6RZ E ireland@rpsgroup.com

CLIENT



OPW
Oifig na
eOibreacha Poiblí
Office of Public Works



PROJECT

Tralee Flood Relief Scheme

TITLE


Tralee Depth Mapping
5% AEP Fluvial

Project Number	Sheet Size	Drawing Scale
MCW1082	A3	1:5,000

Drawing Number	Datum
Dep_F_C_0020_27	ITM

Drawn by	Status	Revision
RC	Final	01

Checked By	Approved By	Date
AS	AS	05/06/2025

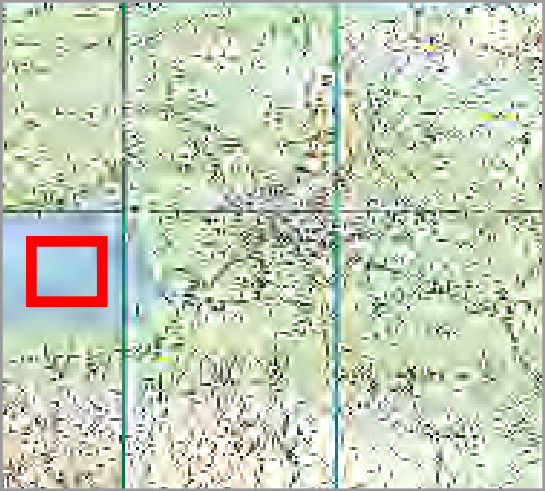

- Legend
- 5% AEP Fluvial Depth
- 0 - 0.1m
 - 0.1 - 0.25m
 - 0.25 - 0.5m
 - 0.5 - 1m
 - 1.0 - 1.5m
 - 1.5 - 2m
 - >2m
- Modelled River Centreline
- Modelled Drainage
- Embankment
- Wall

rev	ammdments	drawn	date
-----	-----------	-------	------



Elmwood House T +44(0) 28 90 667914
74 Boucher Road F +44(0) 28 90 668286
Belfast W www.rpsgroup.com/ireland
BT12 6RZ E ireland@rpsgroup.com

CLIENT



Óifig na
eÓlónacha Poiblí
Office of Public Works




PROJECT


Tralee Flood Relief Scheme

TITLE

Tralee Depth Mapping
5% AEP Fluvial

Project Number	Sheet Size	Drawing Scale
MCW1082	A3	1:5,000
Drawing Number	Datum	
Dep_F_C_0020_28	ITM	
Drawn by	Status	Revision
RC	Final	01
Checked By	Approved By	Date
AS	AS	05/06/2025

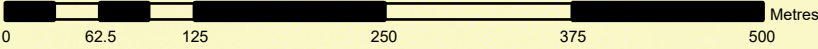

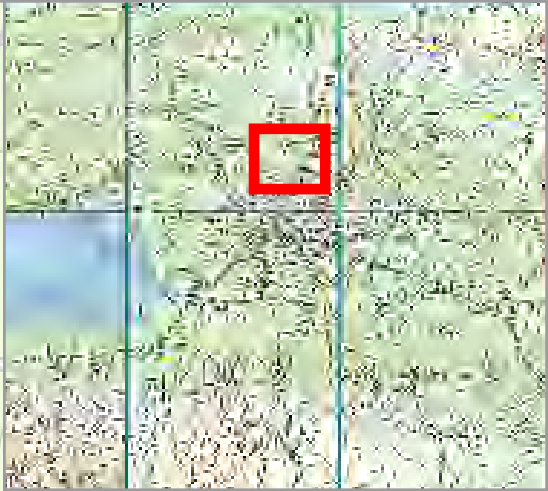

- Legend
- 5% AEP Fluvial Depth
- 0 - 0.1m
 - 0.1 - 0.25m
 - 0.25 - 0.5m
 - 0.5 - 1m
 - 1.0 - 1.5m
 - 1.5 - 2m
 - >2m
- Modelled River Centreline
- Modelled Drainage
- Embankment
- Wall

rev	amendments	drawn	date
-----	------------	-------	------



Elmwood House T +44(0) 28 90 667914
74 Boucher Road F +44(0) 28 90 668286
Belfast W www.rpsgroup.com/ireland
BT12 6RZ E ireland@rpsgroup.com

CLIENT



OPW

Óifig na hOibreacha Poiblí
Office of Public Works



PROJECT	Tralee Flood Relief Scheme
---------	----------------------------

TITLE	Tralee Depth Mapping 5% AEP Fluvial
-------	--

Project Number	Sheet Size	Drawing Scale
MCW1082	A3	1:5,000

Drawing Number	Datum
Dep_F_C_0020_29	ITM

Drawn by	Status	Revision
RC	Final	01

Checked By	Approved By	Date
AS	AS	05/06/2025



Legend

5% AEP Fluvial Depth

- 0 - 0.1m
- 0.1 - 0.25m
- 0.25 - 0.5m
- 0.5 - 1m
- 1.0 - 1.5m
- 1.5 - 2m
- >2m

Modelled River Centreline

Modelled Drainage

Embankment

Wall

rev	ammendments	drawn	date
-----	-------------	-------	------



Elmwood House T +44(0) 28 90 667914
74 Boucher Road F +44(0) 28 90 668286
Belfast W www.rpsgroup.com/ireland
BT12 6RZ E ireland@rpsgroup.com

CLIENT



OPW

Óig na
eÓlínacha Poiblí
Office of Public Works



PROJECT

Tralee Flood Relief Scheme

TITLE

Tralee Depth Mapping
5% AEP Fluvial



Project Number	Sheet Size	Drawing Scale
MCW1082	A3	1:5,000

Drawing Number	Datum
Dep_F_C_0020_30	ITM

Drawn by	Status	Revision
RC	Final	01

Checked By	Approved By	Date
AS	AS	05/06/2025

Esri Community Maps Contributors, Esri, TomTom, Garmin, METI/NASA, USGS

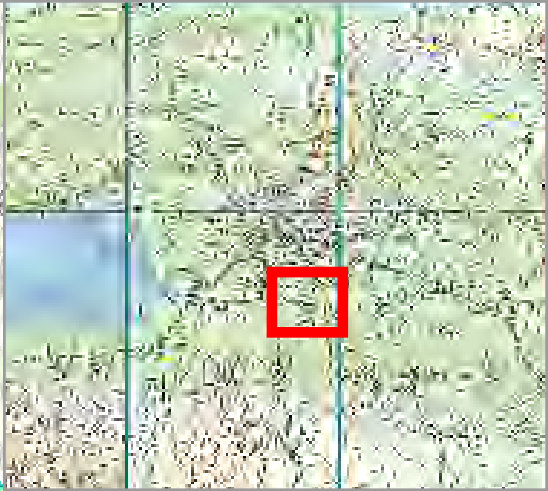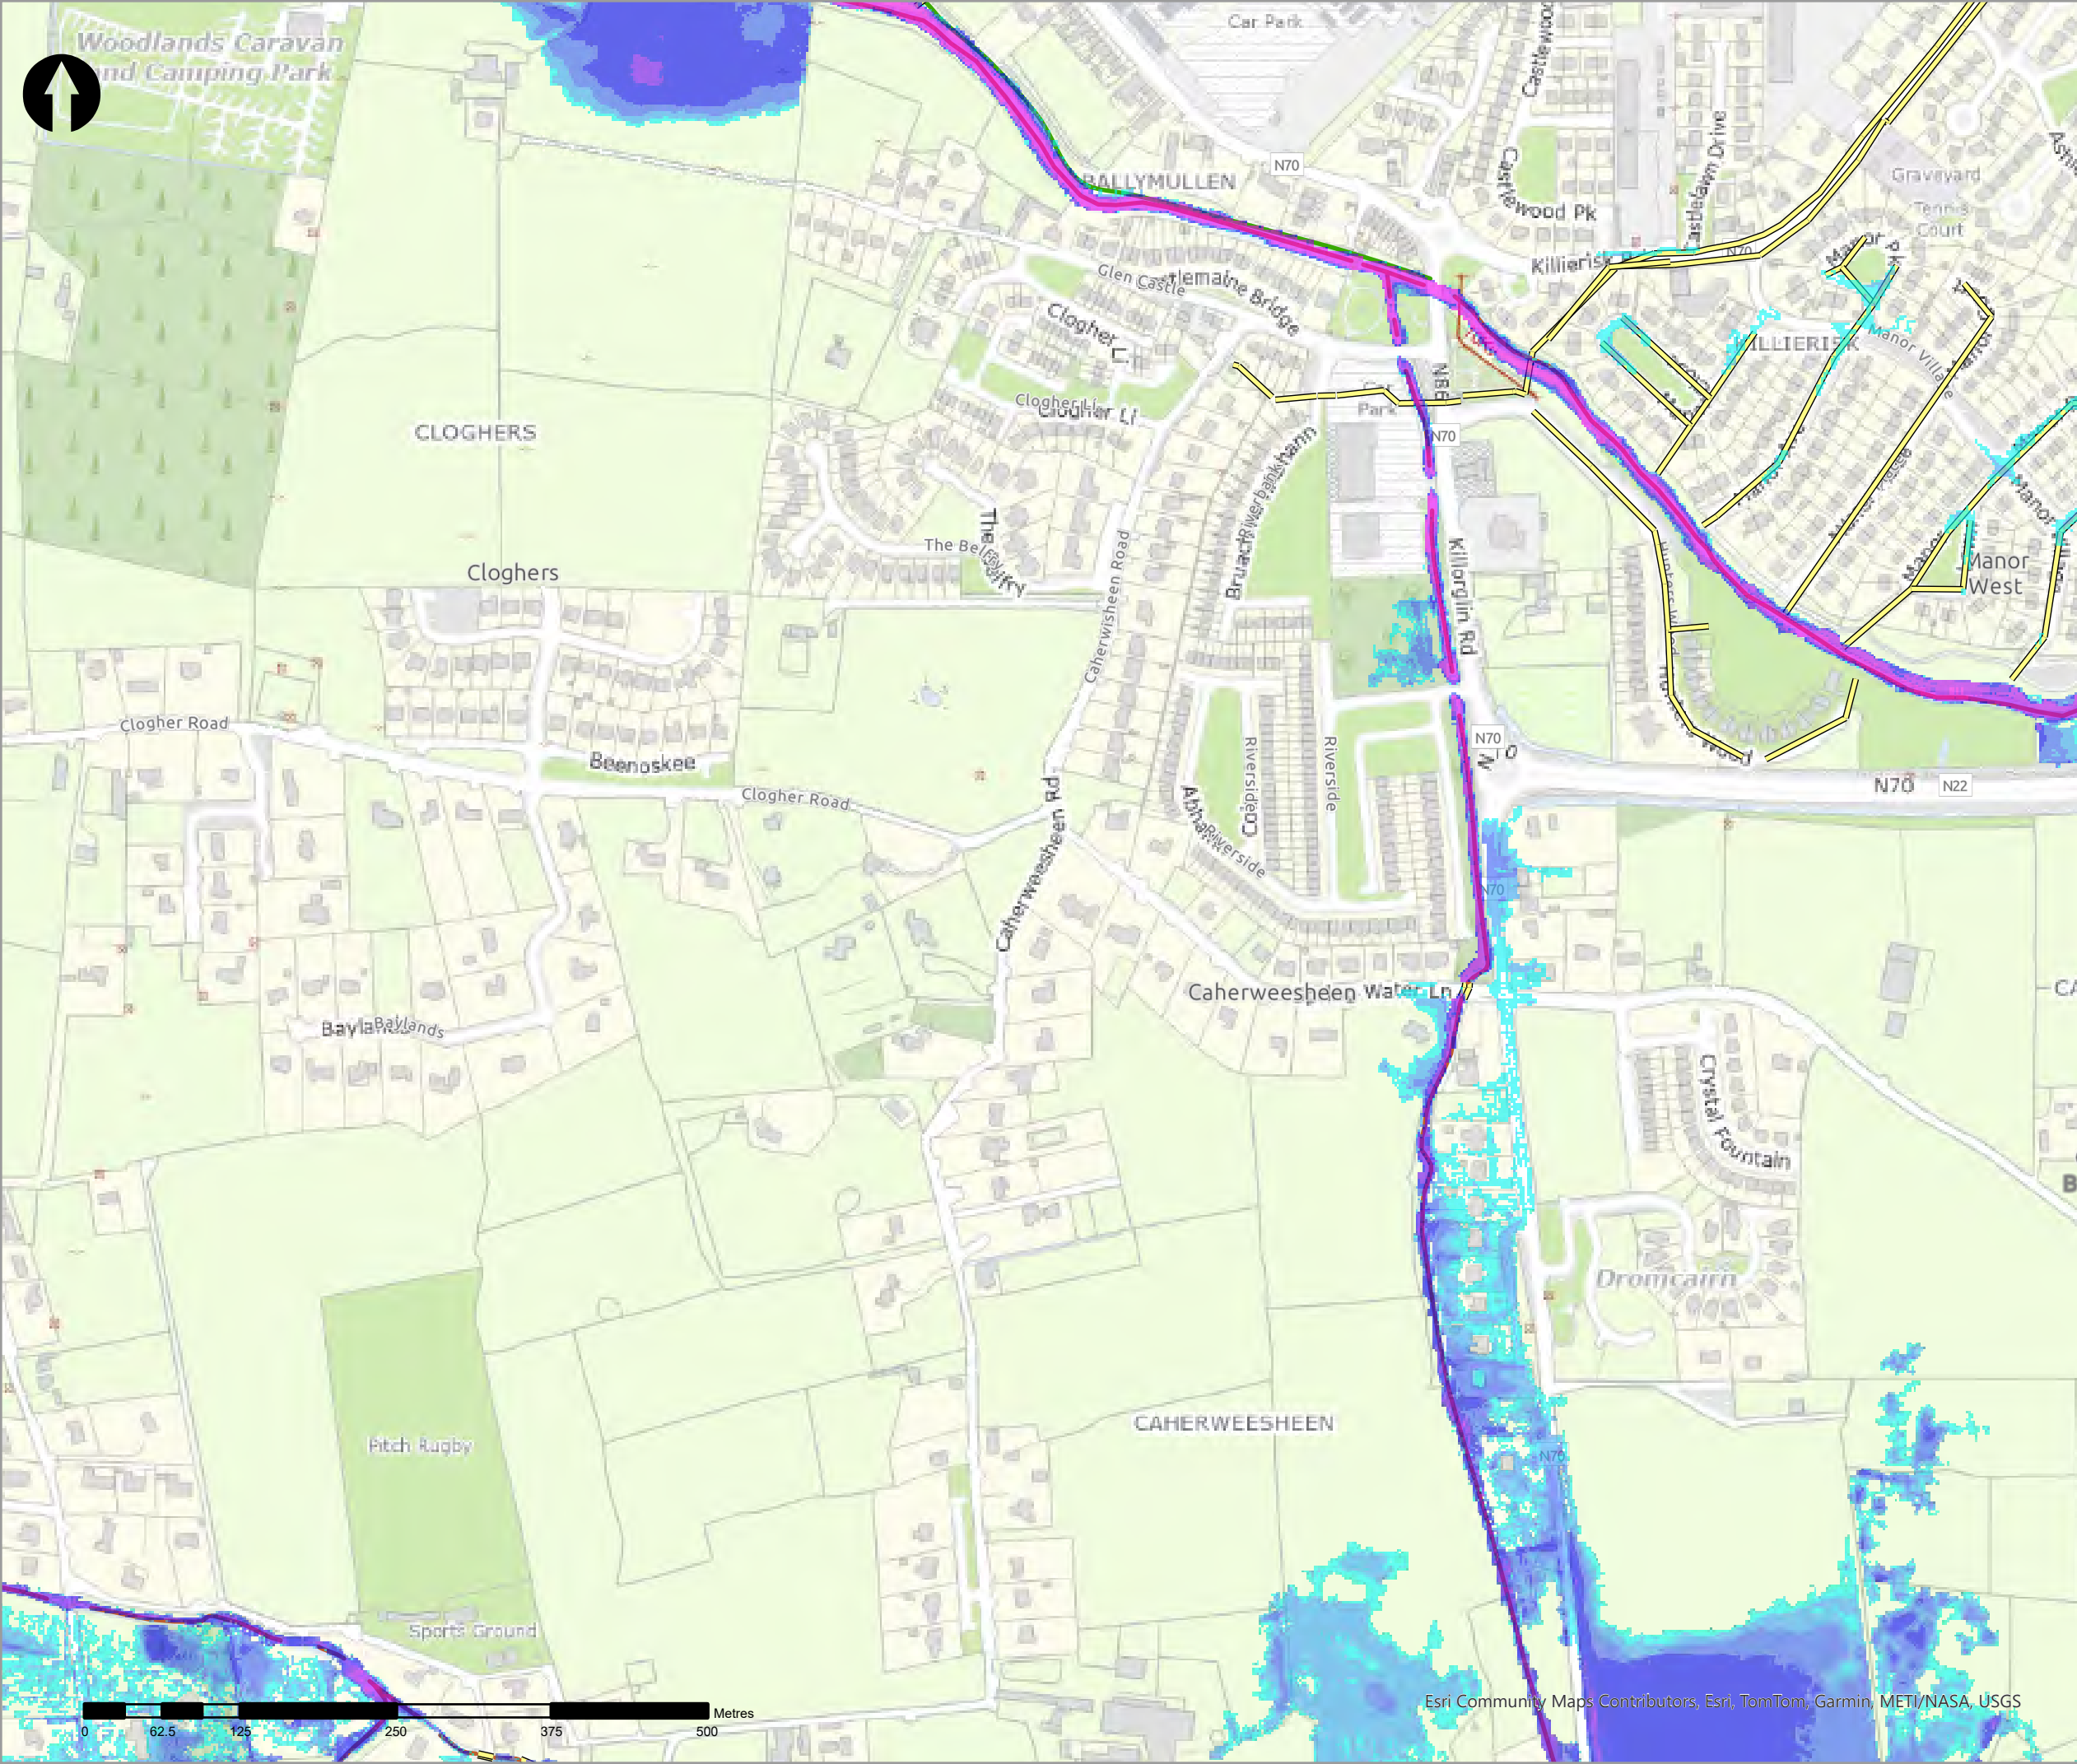

- Legend
- 10% AEP Fluvial Depth
- 0 - 0.1m
 - 0.1 - 0.25m
 - 0.25 - 0.5m
 - 0.5 - 1m
 - 1.0 - 1.5m
 - 1.5 - 2m
 - >2m
- Modelled River Centreline
- Modelled Drainage
- Embankment
- Wall

rev	amendments	drawn	date
-----	------------	-------	------



Elmwood House T +44(0) 28 90 667914
74 Boucher Road F +44(0) 28 90 668286
Belfast W www.rpsgroup.com/ireland
BT12 6RZ E ireland@rpsgroup.com

CLIENT



OPW

Óig na eÓibreacha Poiblí
Office of Public Works



PROJECT	Tralee Flood Relief Scheme	
---------	----------------------------	--


TITLE	Tralee Depth Mapping 10% AEP Fluvial	
-------	---	--

Project Number	Sheet Size	Drawing Scale
MCW1082	A3	1:5,000

Drawing Number	Datum
Dep_F_C_0010_01	ITM

Drawn by	Status	Revision
RC	Final	01

Checked By	Approved By	Date
AS	AS	05/06/2025

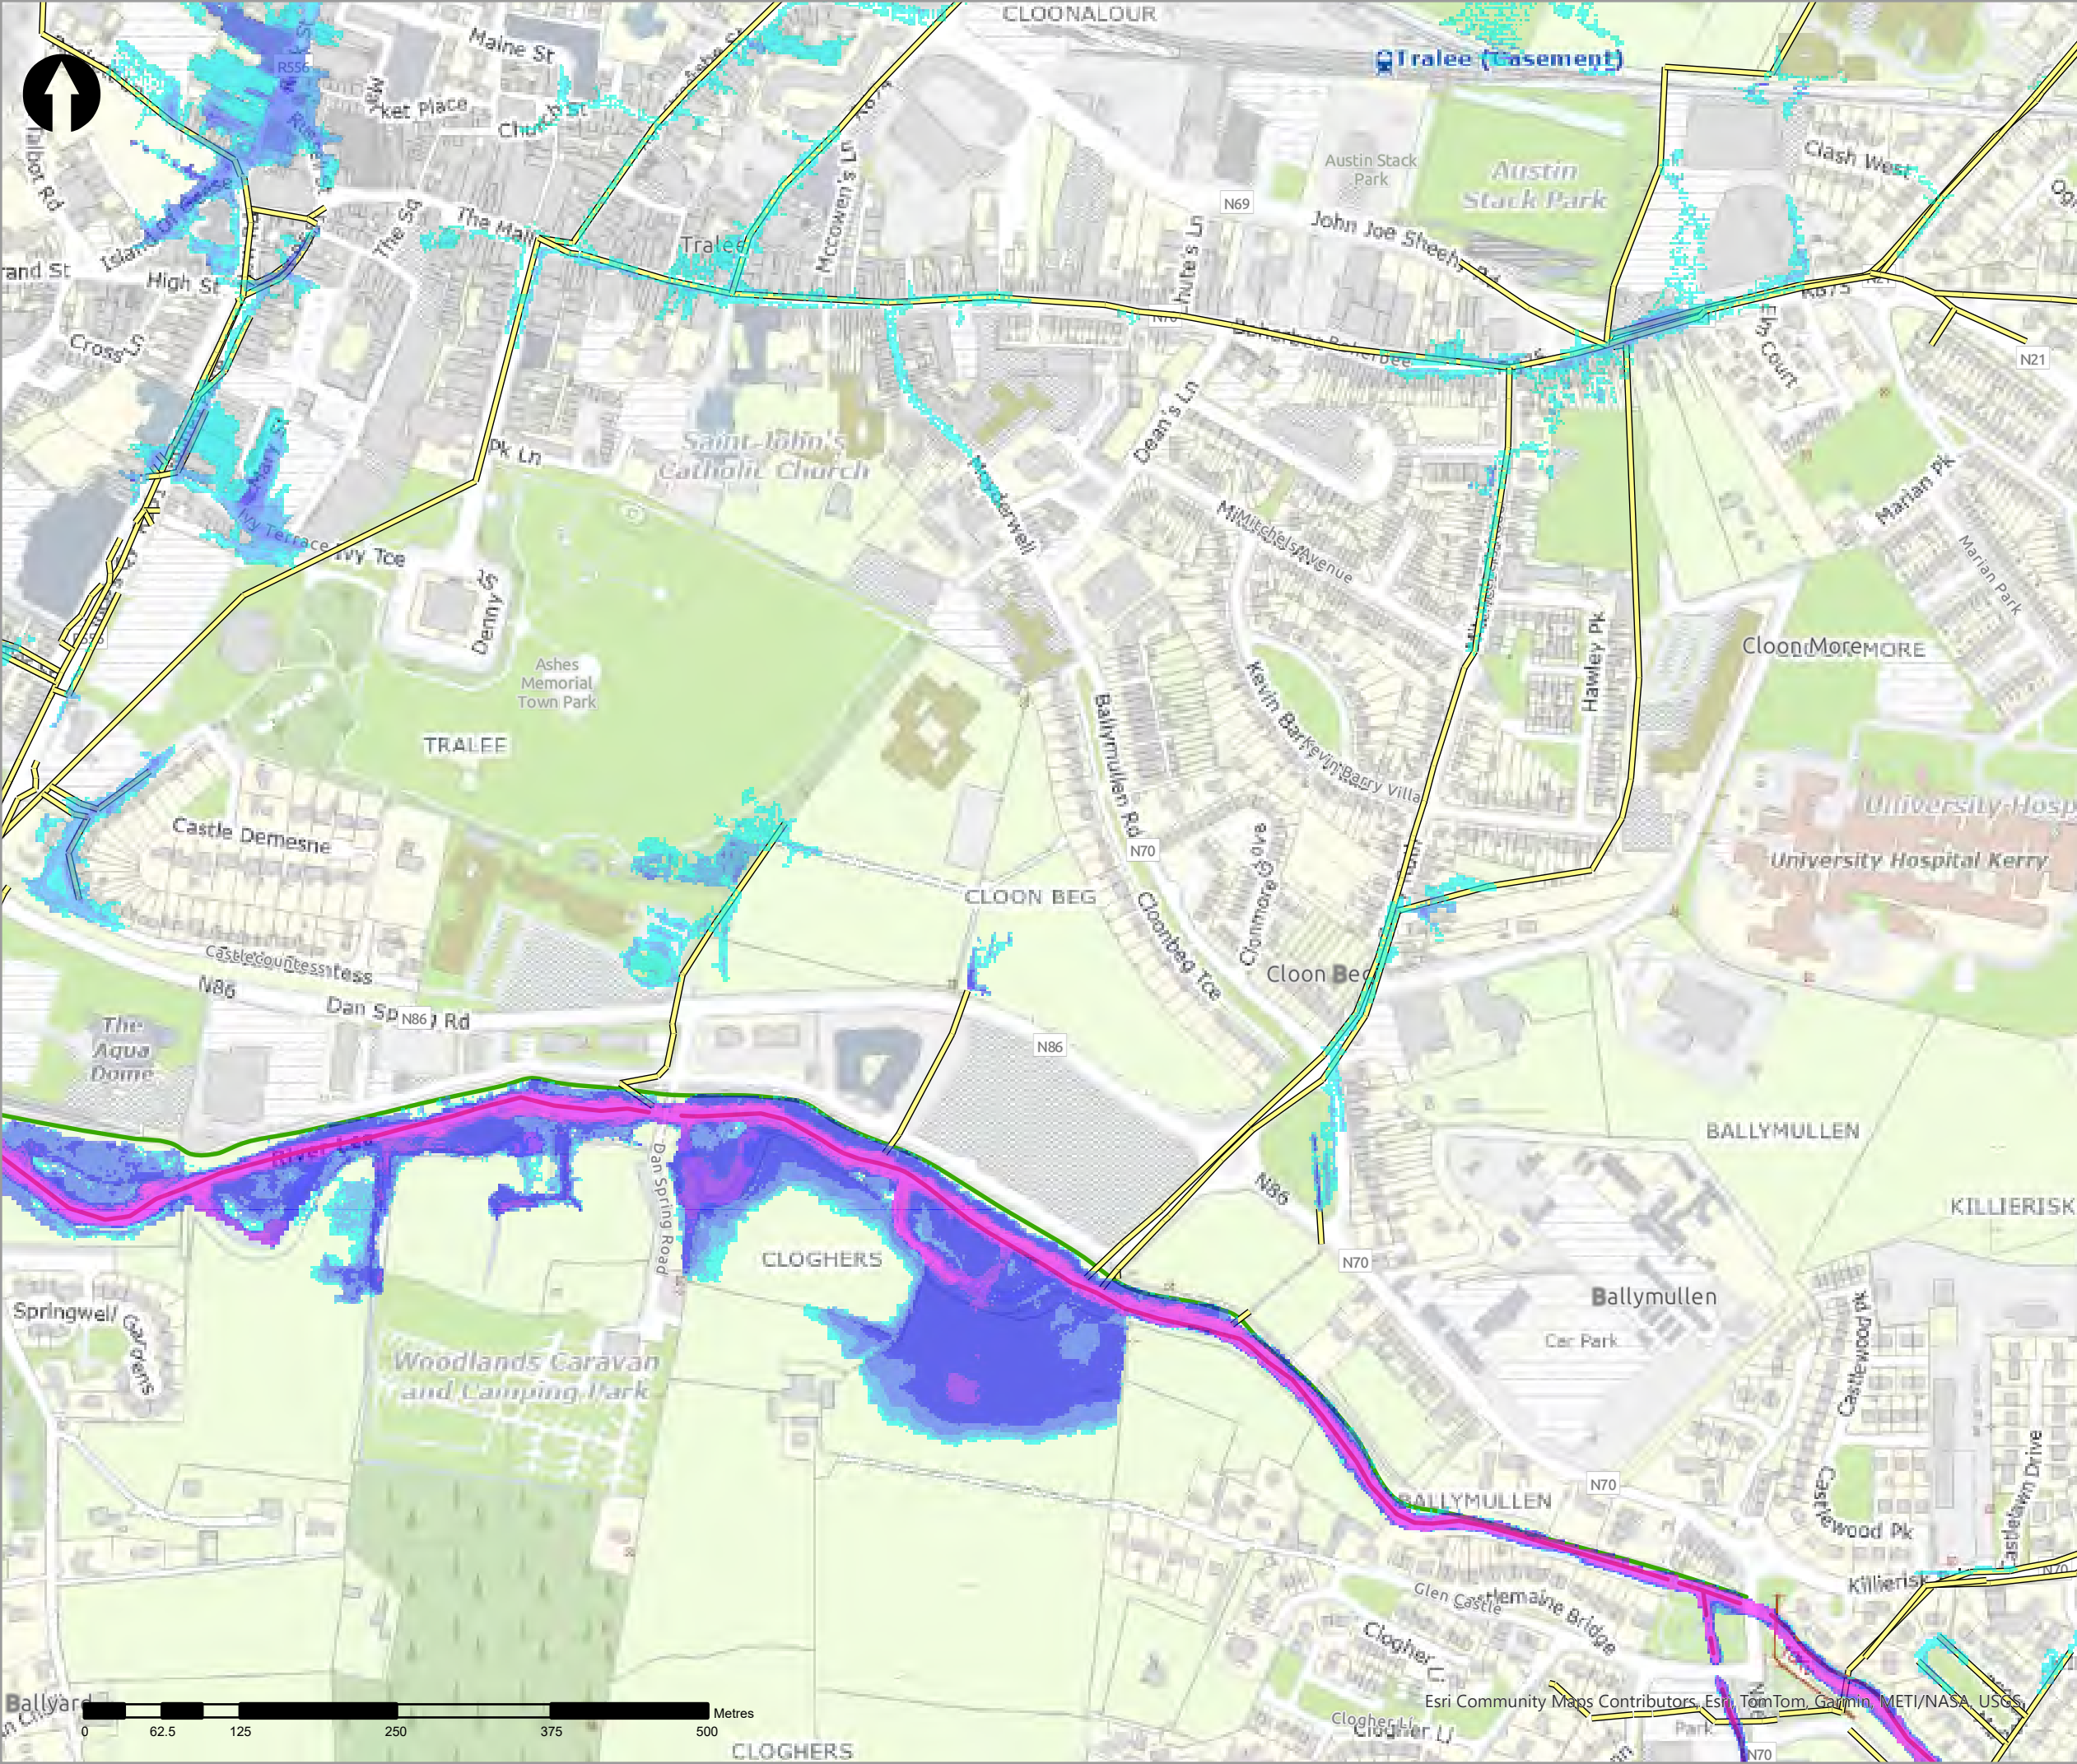

- Legend
- 10% AEP Fluvial Depth
- 0 - 0.1m
 - 0.1 - 0.25m
 - 0.25 - 0.5m
 - 0.5 - 1m
 - 1.0 - 1.5m
 - 1.5 - 2m
 - >2m
- Modelled River Centreline
- Modelled Drainage
- Embankment
- Wall

rev	amendments	drawn	date
-----	------------	-------	------



Elmwood House T +44(0) 28 90 667914
74 Boucher Road F +44(0) 28 90 668286
Belfast W www.rpsgroup.com/ireland
BT12 6RZ E ireland@rpsgroup.com

CLIENT



OPW

Óigín na ríobháil Poiblí
Office of Public Works



PROJECT	Tralee Flood Relief Scheme
---------	----------------------------


TITLE	Tralee Depth Mapping 10% AEP Fluvial
-------	---



Project Number	Sheet Size	Drawing Scale
MCW1082	A3	1:5,000

Drawing Number	Datum
Dep_F_C_0010_02	ITM

Drawn by	Status	Revision
RC	Final	01

Checked By	Approved By	Date
AS	AS	05/06/2025

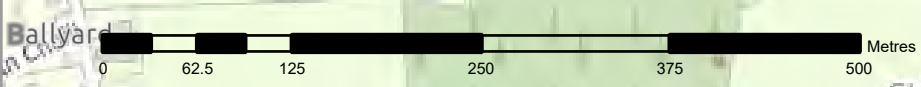

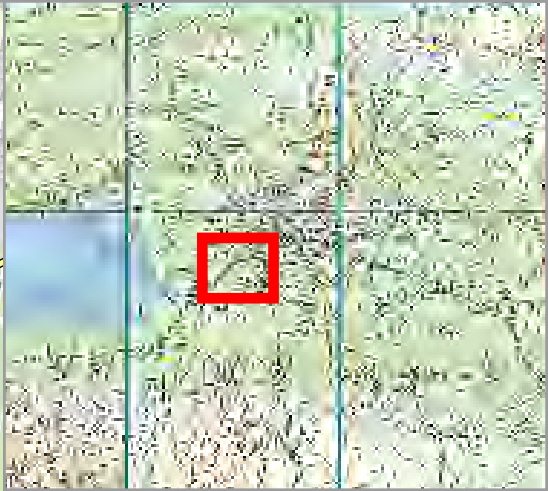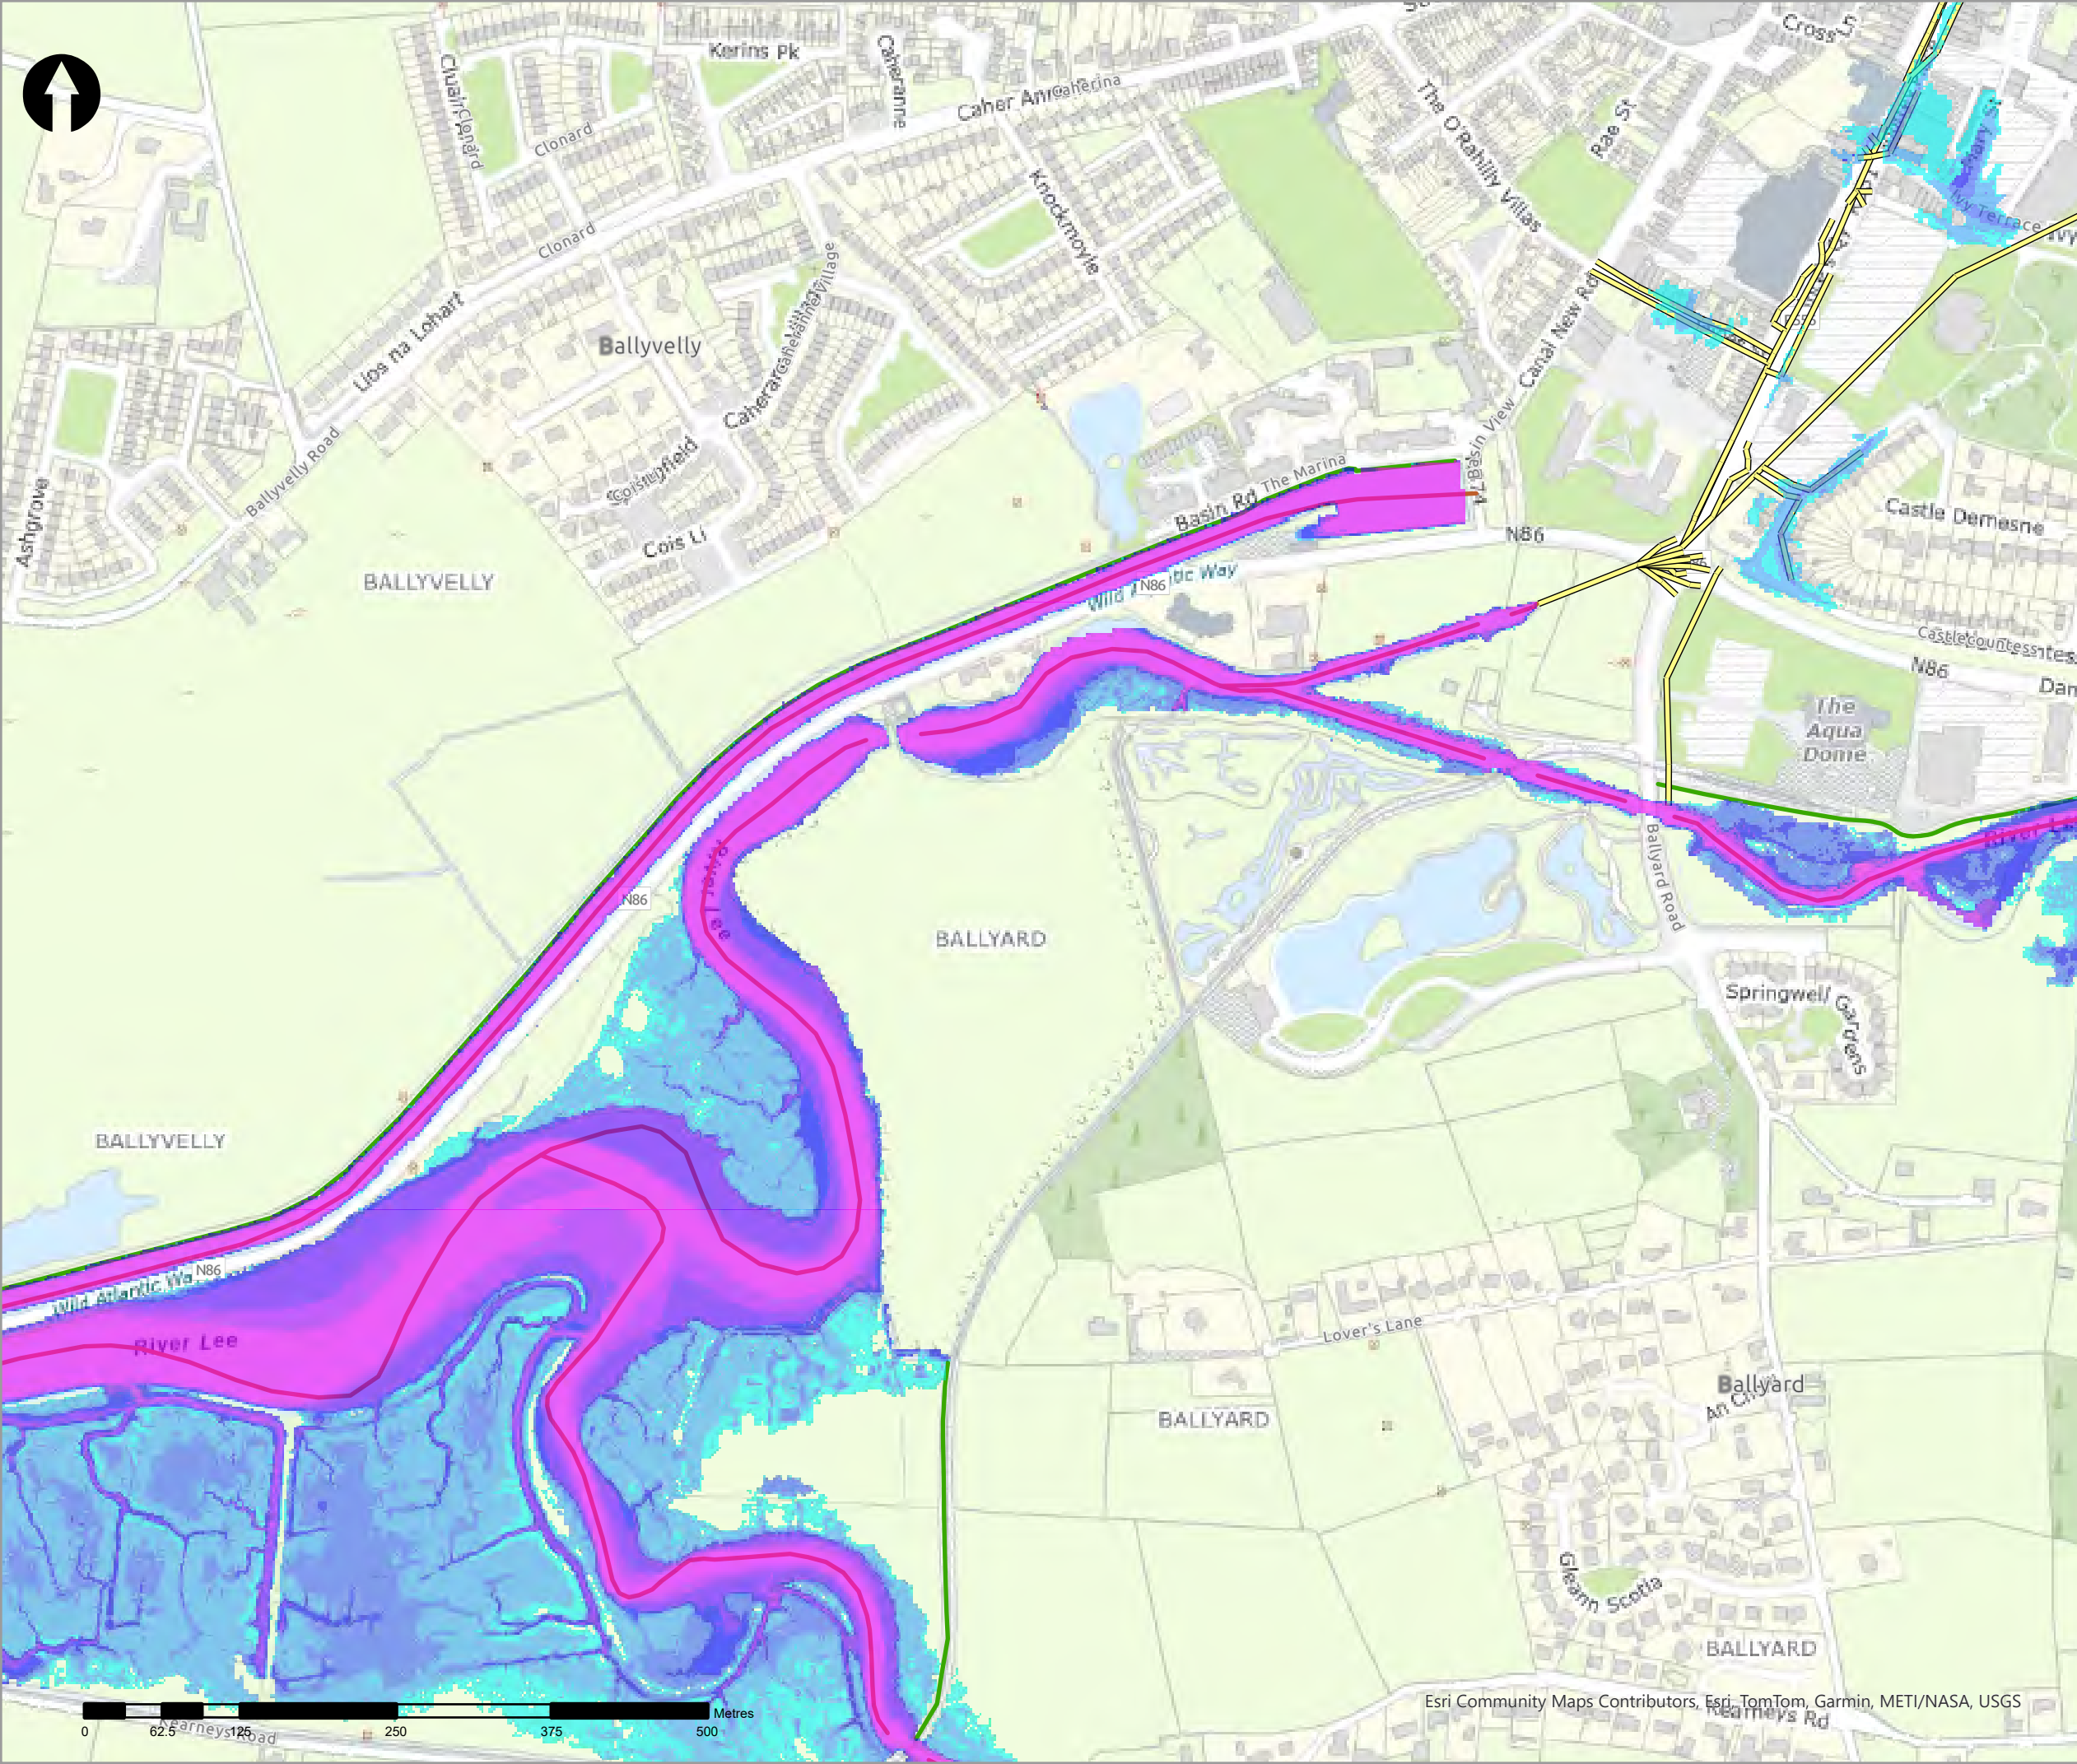

- Legend
- 10% AEP Fluvial Depth
- 0 - 0.1m
 - 0.1 - 0.25m
 - 0.25 - 0.5m
 - 0.5 - 1m
 - 1.0 - 1.5m
 - 1.5 - 2m
 - >2m
- Modelled River Centreline
- Modelled Drainage
- Embankment
- Wall

rev	ammdments	drawn	date
-----	-----------	-------	------



Elmwood House T +44(0) 28 90 667914
74 Boucher Road F +44(0) 28 90 668286
Belfast W www.rpsgroup.com/ireland
BT12 6RZ E ireland@rpsgroup.com

CLIENT



OPW

Óigín na nEobacha Poiblí
Office of Public Works



PROJECT	Tralee Flood Relief Scheme	
---------	----------------------------	--



TITLE	Tralee Depth Mapping 10% AEP Fluvial	
-------	---	--

Project Number	Sheet Size	Drawing Scale
MCW1082	A3	1:5,000

Drawing Number	Datum
Dep_F_C_0010_03	ITM

Drawn by	Status	Revision
RC	Final	01

Checked By	Approved By	Date
AS	AS	05/06/2025

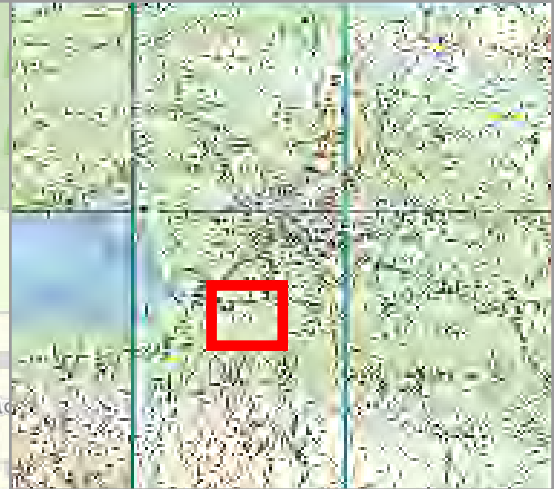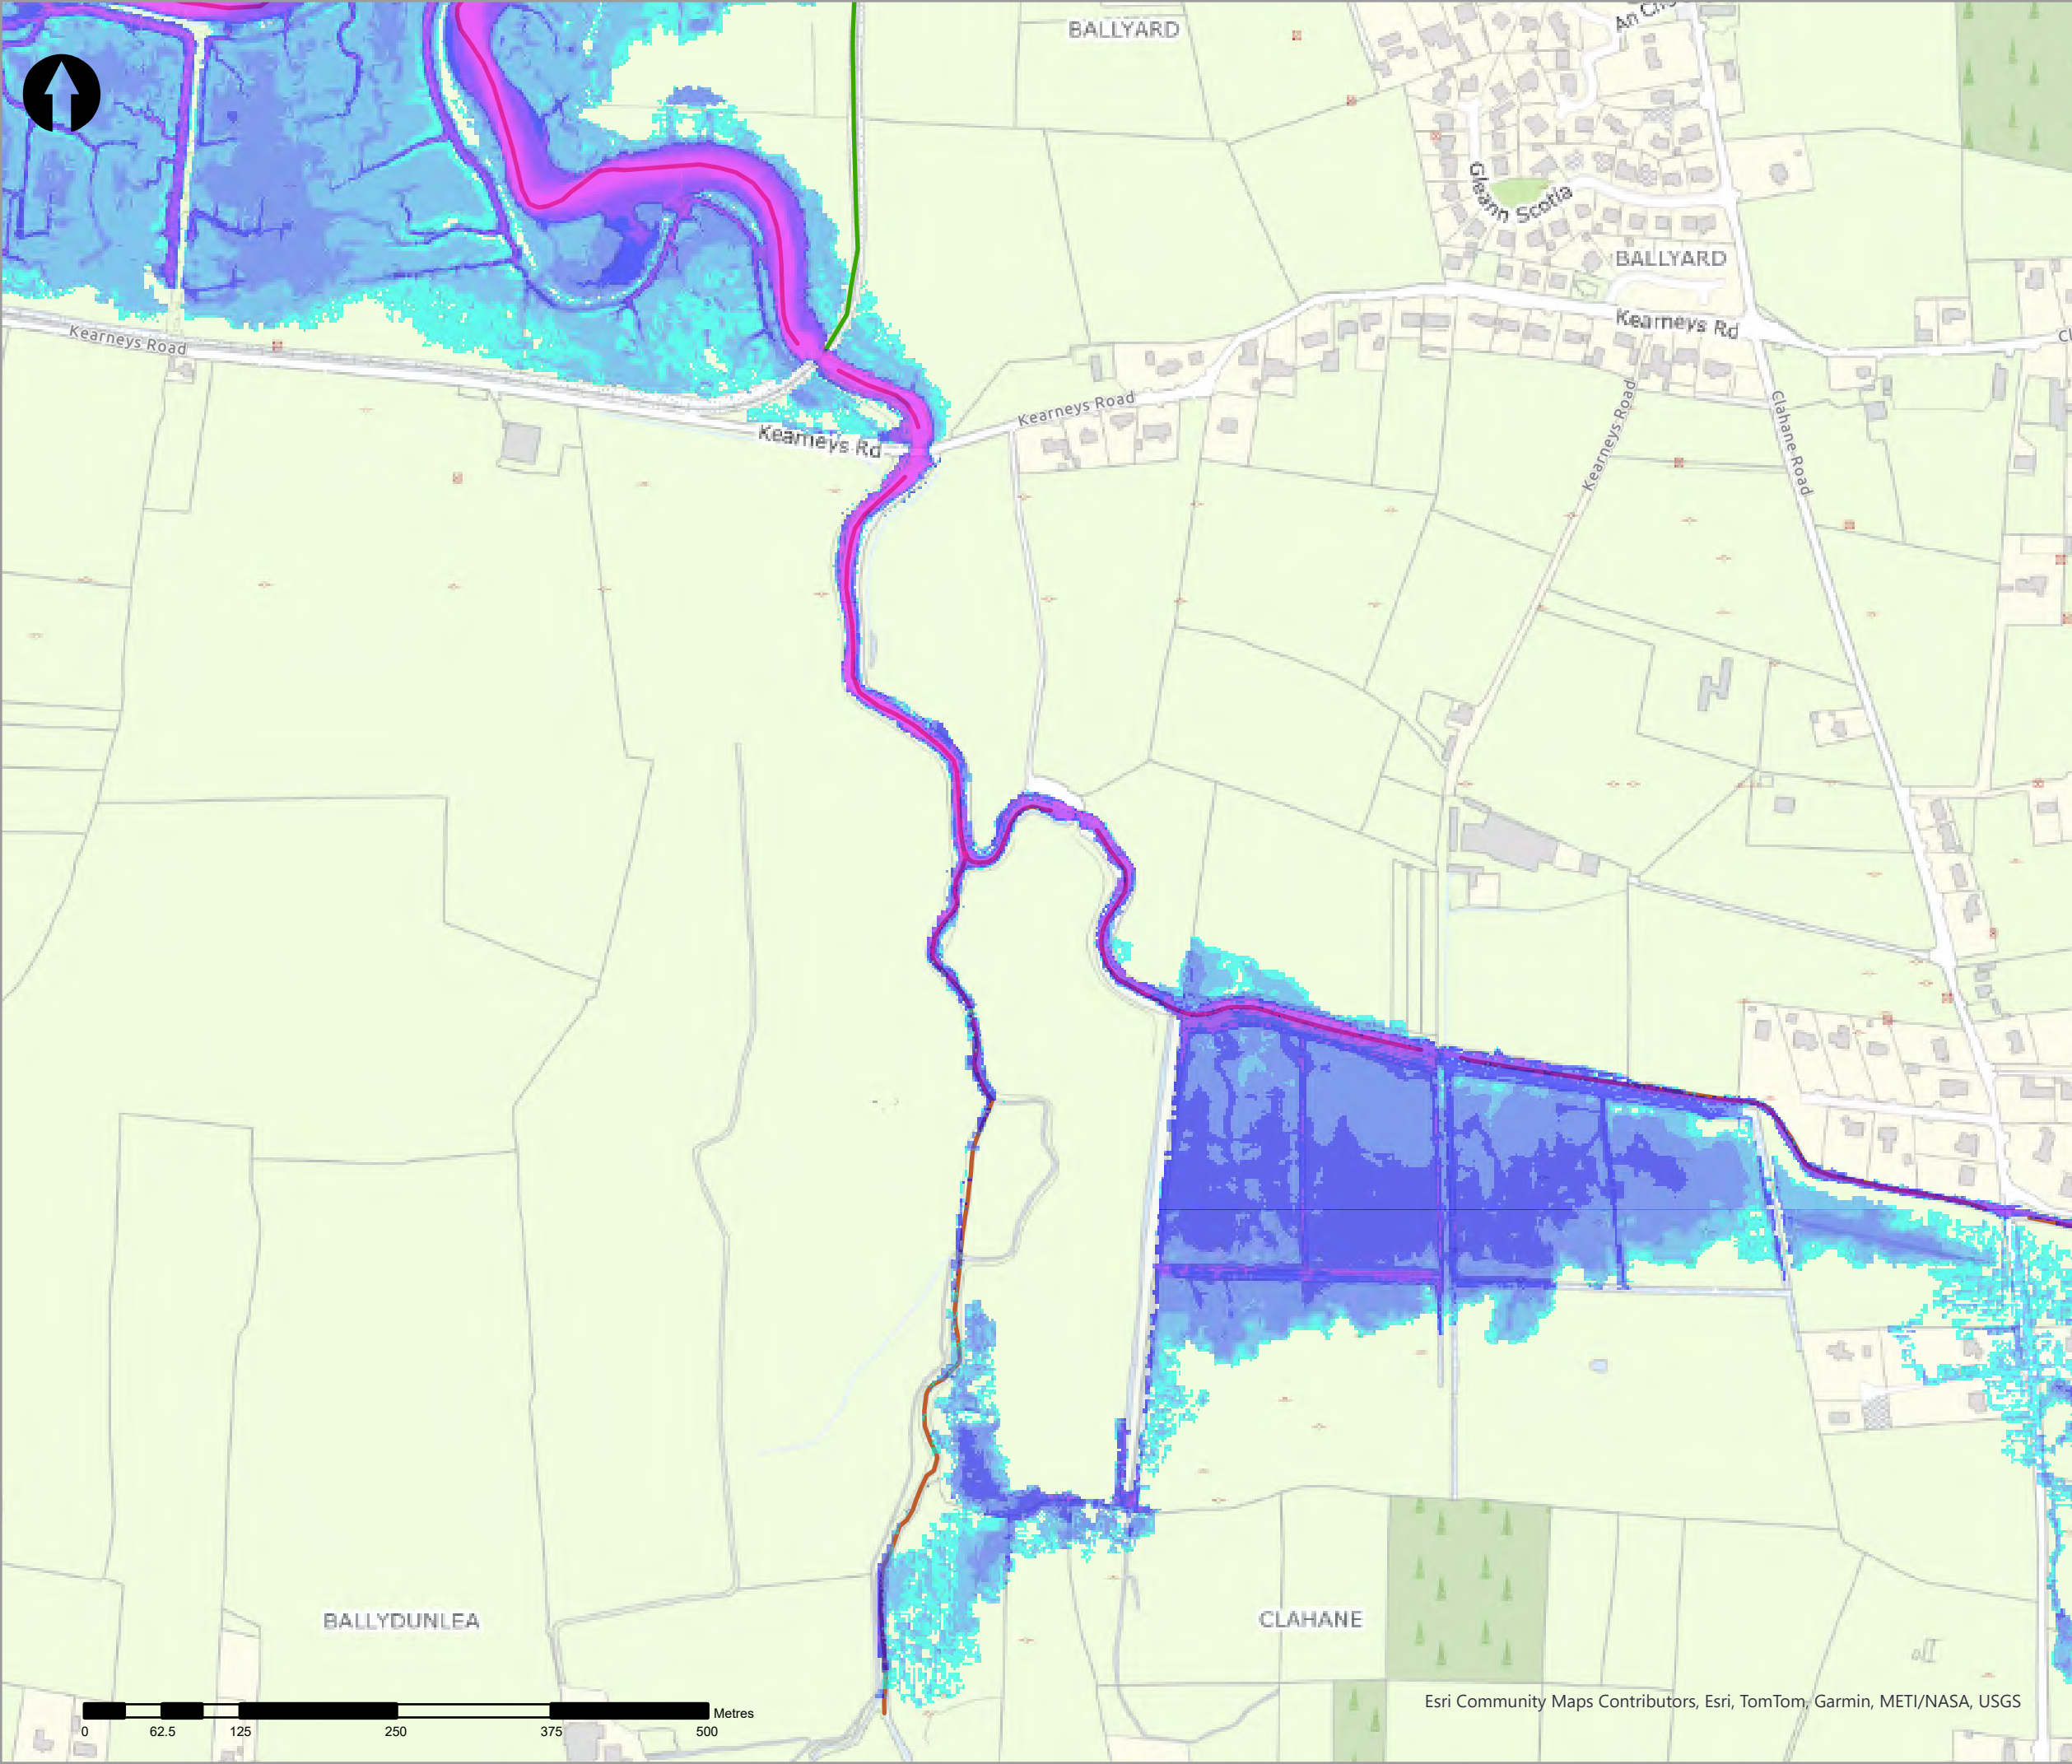

Legend

10% AEP Fluvial Depth

- 0 - 0.1m
- 0.1 - 0.25m
- 0.25 - 0.5m
- 0.5 - 1m
- 1.0 - 1.5m
- 1.5 - 2m
- >2m

Modelled River Centreline

Modelled Drainage

Embankment

Wall

rev	ammendments	drawn	date
-----	-------------	-------	------



Elmwood House T +44(0) 28 90 667914
74 Boucher Road F +44(0) 28 90 668286
Belfast W www.rpsgroup.com/ireland
BT12 6RZ E ireland@rpsgroup.com

A TETRA TECH COMPANY

CLIENT



OPW

Oifig na hOibreacha Poiblí
Office of Public Works



PROJECT

Tralee Flood Relief Scheme

TITLE


Tralee Depth Mapping
10% AEP Fluvial

Project Number	Sheet Size	Drawing Scale
MCW1082	A3	1:5,000



Drawing Number	Datum
Dep_F_C_0010_04	ITM

Drawn by	Status	Revision
RC	Final	01

Checked By	Approved By	Date
AS	AS	05/06/2025

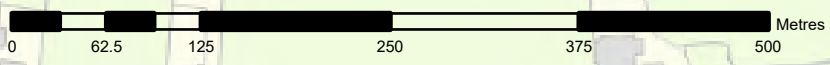

Esri Community Maps Contributors, Esri, TomTom, Garmin, METI/NASA, USGS

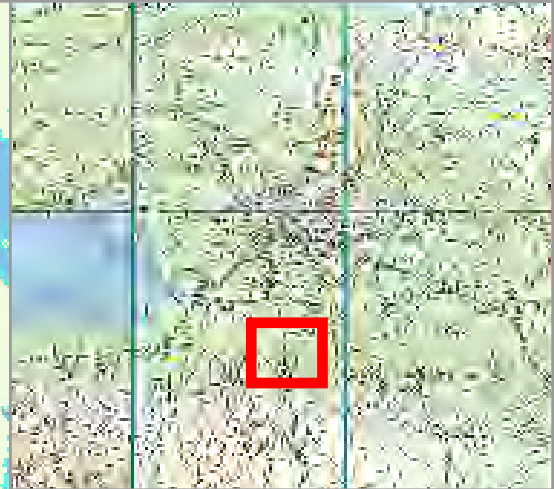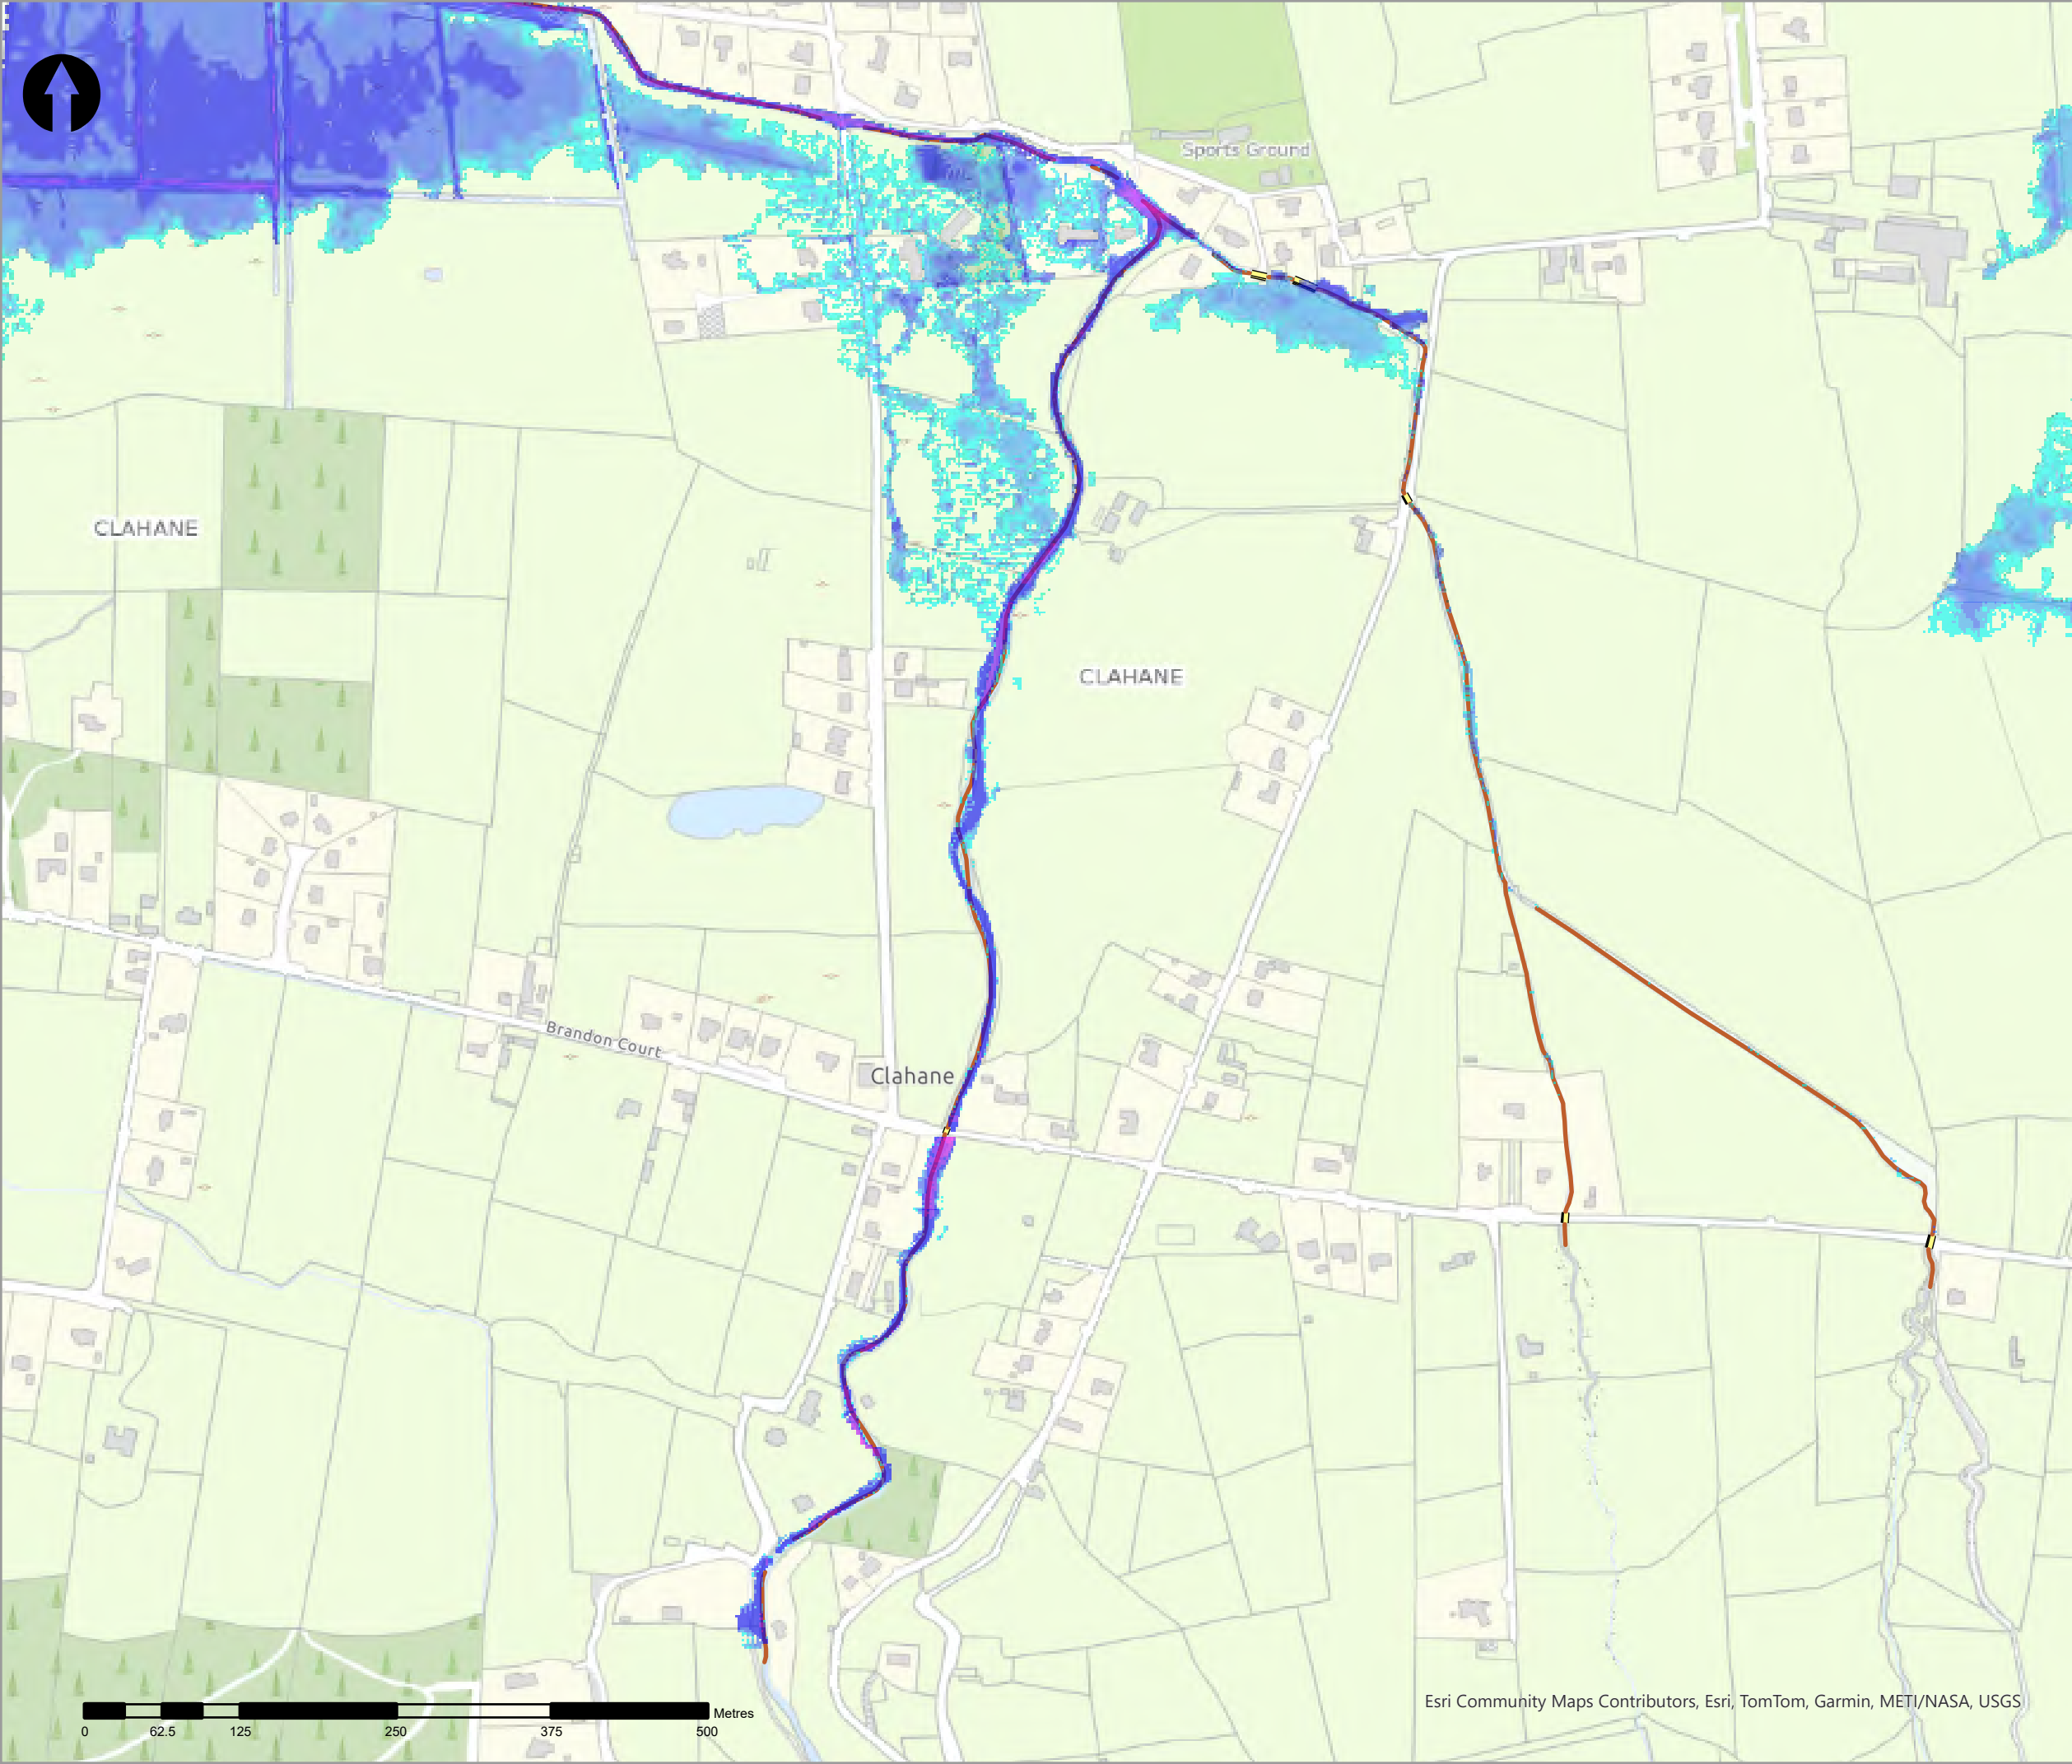

Legend

10% AEP Fluvial Depth

- 0 - 0.1m
- 0.1 - 0.25m
- 0.25 - 0.5m
- 0.5 - 1m
- 1.0 - 1.5m
- 1.5 - 2m
- >2m

Modelled River Centreline

Modelled Drainage

Embankment

Wall

rev	ammendments	drawn	date
-----	-------------	-------	------



Elmwood House T +44(0) 28 90 667914
74 Boucher Road F +44(0) 28 90 668286
Belfast W www.rpsgroup.com/ireland
BT12 6RZ E ireland@rpsgroup.com

A TETRA TECH COMPANY

CLIENT



OPW

Óigín na nEolánacha Poiblí
Office of Public Works



PROJECT

Tralee Flood Relief Scheme

TITLE


Tralee Depth Mapping
10% AEP Fluvial

Project Number	Sheet Size	Drawing Scale
MCW1082	A3	1:5,000


Drawing Number	Datum
Dep_F_C_0010_05	ITM

Drawn by	Status	Revision
RC	Final	01

Checked By	Approved By	Date
AS	AS	05/06/2025

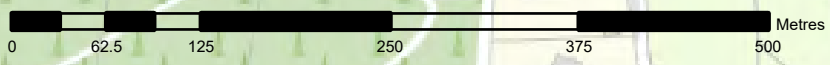

Esri Community Maps Contributors, Esri, TomTom, Garmin, METI/NASA, USGS

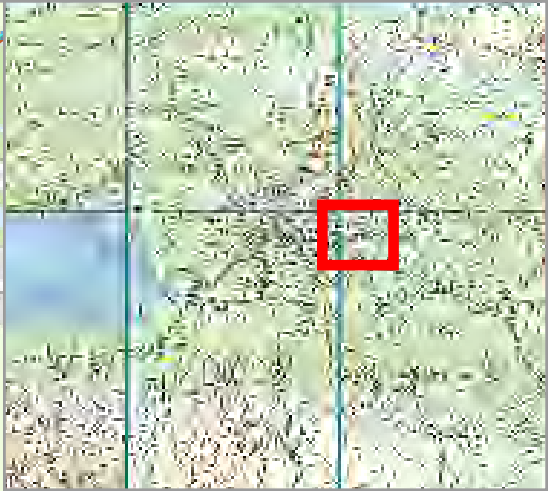

- Legend
- 10% AEP Fluvial Depth
- 0 - 0.1m
 - 0.1 - 0.25m
 - 0.25 - 0.5m
 - 0.5 - 1m
 - 1.0 - 1.5m
 - 1.5 - 2m
 - >2m
- Modelled River Centreline
- Modelled Drainage
- Embankment
- Wall

rev	amendments	drawn	date
-----	------------	-------	------

rps A TETRA TECH COMPANY	Elmwood House T	+44(0) 28 90 667914
	74 Boucher Road F	+44(0) 28 90 668286
	Belfast W	www.rpsgroup.com/ireland
	BT12 6RZ E	ireland@rpsgroup.com

CLIENT



PROJECT

Tralee Flood Relief Scheme

TITLE

Tralee Depth Mapping
10% AEP Fluvial


Project Number	Sheet Size	Drawing Scale
MCW1082	A3	1:5,000

Drawing Number	Datum
Dep_F_C_0010_06	ITM

Drawn by	Status	Revision
RC	Final	01

Checked By	Approved By	Date
AS	AS	05/06/2025

Esri Community Maps Contributors, Esri, TomTom, Garmin, METI/NASA, USGS

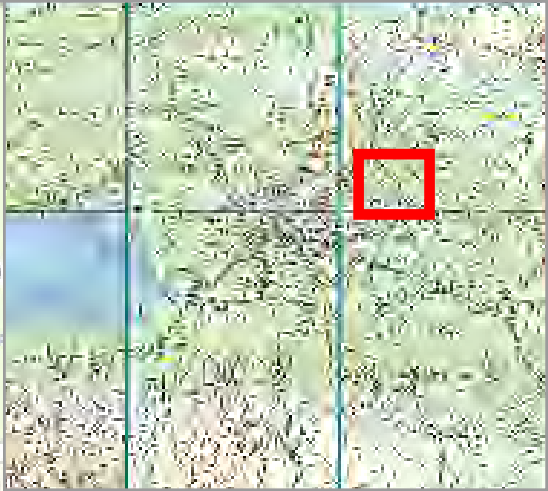

- Legend
- 10% AEP Fluvial Depth
- 0 - 0.1m
 - 0.1 - 0.25m
 - 0.25 - 0.5m
 - 0.5 - 1m
 - 1.0 - 1.5m
 - 1.5 - 2m
 - >2m
- Modelled River Centreline
- Modelled Drainage
- Embankment
- Wall

rev	ammendments	drawn	date
-----	-------------	-------	------



Elmwood House T +44(0) 28 90 667914
74 Boucher Road F +44(0) 28 90 668286
Belfast W www.rpsgroup.com/ireland
BT12 6RZ E ireland@rpsgroup.com

CLIENT




PROJECT

Tralee Flood Relief Scheme

TITLE

Tralee Depth Mapping
10% AEP Fluvial

Project Number	Sheet Size	Drawing Scale
MCW1082	A3	1:5,000
Drawing Number	Datum	
Dep_F_C_0010_07	ITM	
Drawn by	Status	Revision
RC	Final	01
Checked By	Approved By	Date
AS	AS	05/06/2025

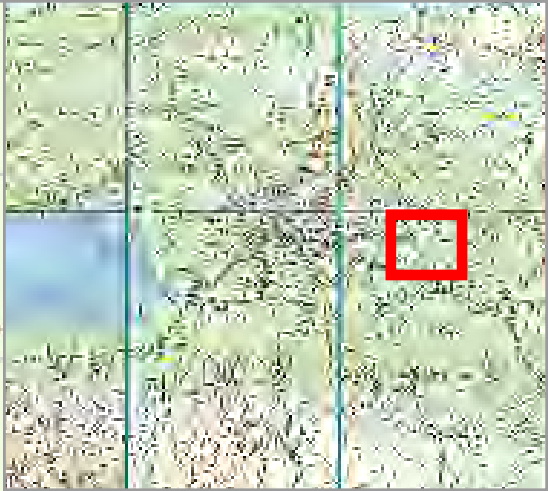

- Legend
- 10% AEP Fluvial Depth
- 0 - 0.1m
 - 0.1 - 0.25m
 - 0.25 - 0.5m
 - 0.5 - 1m
 - 1.0 - 1.5m
 - 1.5 - 2m
 - >2m
- Modelled River Centreline
- Modelled Drainage
- Embankment
- Wall

rev	ammendments	drawn	date
-----	-------------	-------	------



Elmwood House T +44(0) 28 90 667914
74 Boucher Road F +44(0) 28 90 668286
Belfast W www.rpsgroup.com/ireland
BT12 6RZ E ireland@rpsgroup.com

CLIENT



OPW

Óifig na
eOibreacha Poiblí
Office of Public Works



PROJECT

Tralee Flood Relief Scheme

TITLE

Tralee Depth Mapping
10% AEP Fluvial

Project Number	Sheet Size	Drawing Scale
MCW1082	A3	1:5,000

Drawing Number	Datum
Dep_F_C_0010_08	ITM

Drawn by	Status	Revision
RC	Final	01

Checked By	Approved By	Date
AS	AS	05/06/2025



- Legend
- 10% AEP Fluvial Depth
- 0 - 0.1m
 - 0.1 - 0.25m
 - 0.25 - 0.5m
 - 0.5 - 1m
 - 1.0 - 1.5m
 - 1.5 - 2m
 - >2m
- Modelled River Centreline
- Modelled Drainage
- Embankment
- Wall

rev ammendments

drawn

date



Elmwood House T +44(0) 28 90 667914
74 Boucher Road F +44(0) 28 90 668286
Belfast W www.rpsgroup.com/ireland
BT12 6RZ E ireland@rpsgroup.com

CLIENT



OPW

Óighe na
eÓibnacha Poiblí
Office of Public Works



PROJECT

Tralee Flood Relief Scheme

TITLE

Tralee Depth Mapping
10% AEP Fluvial

Project Number

MCW1082

Sheet Size

A3

Drawing Scale

1:5,000

Drawing Number

Dep_F_C_0010_09

Datum

ITM

Drawn by

RC

Status

Final

Revision

01

Checked By


AS

Approved By


AS

Date

05/06/2025

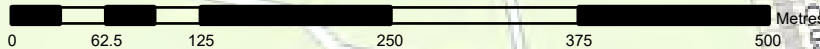

Esri Community Maps Contributors, Esri, TomTom, Garmin, METI/NASA, USGS

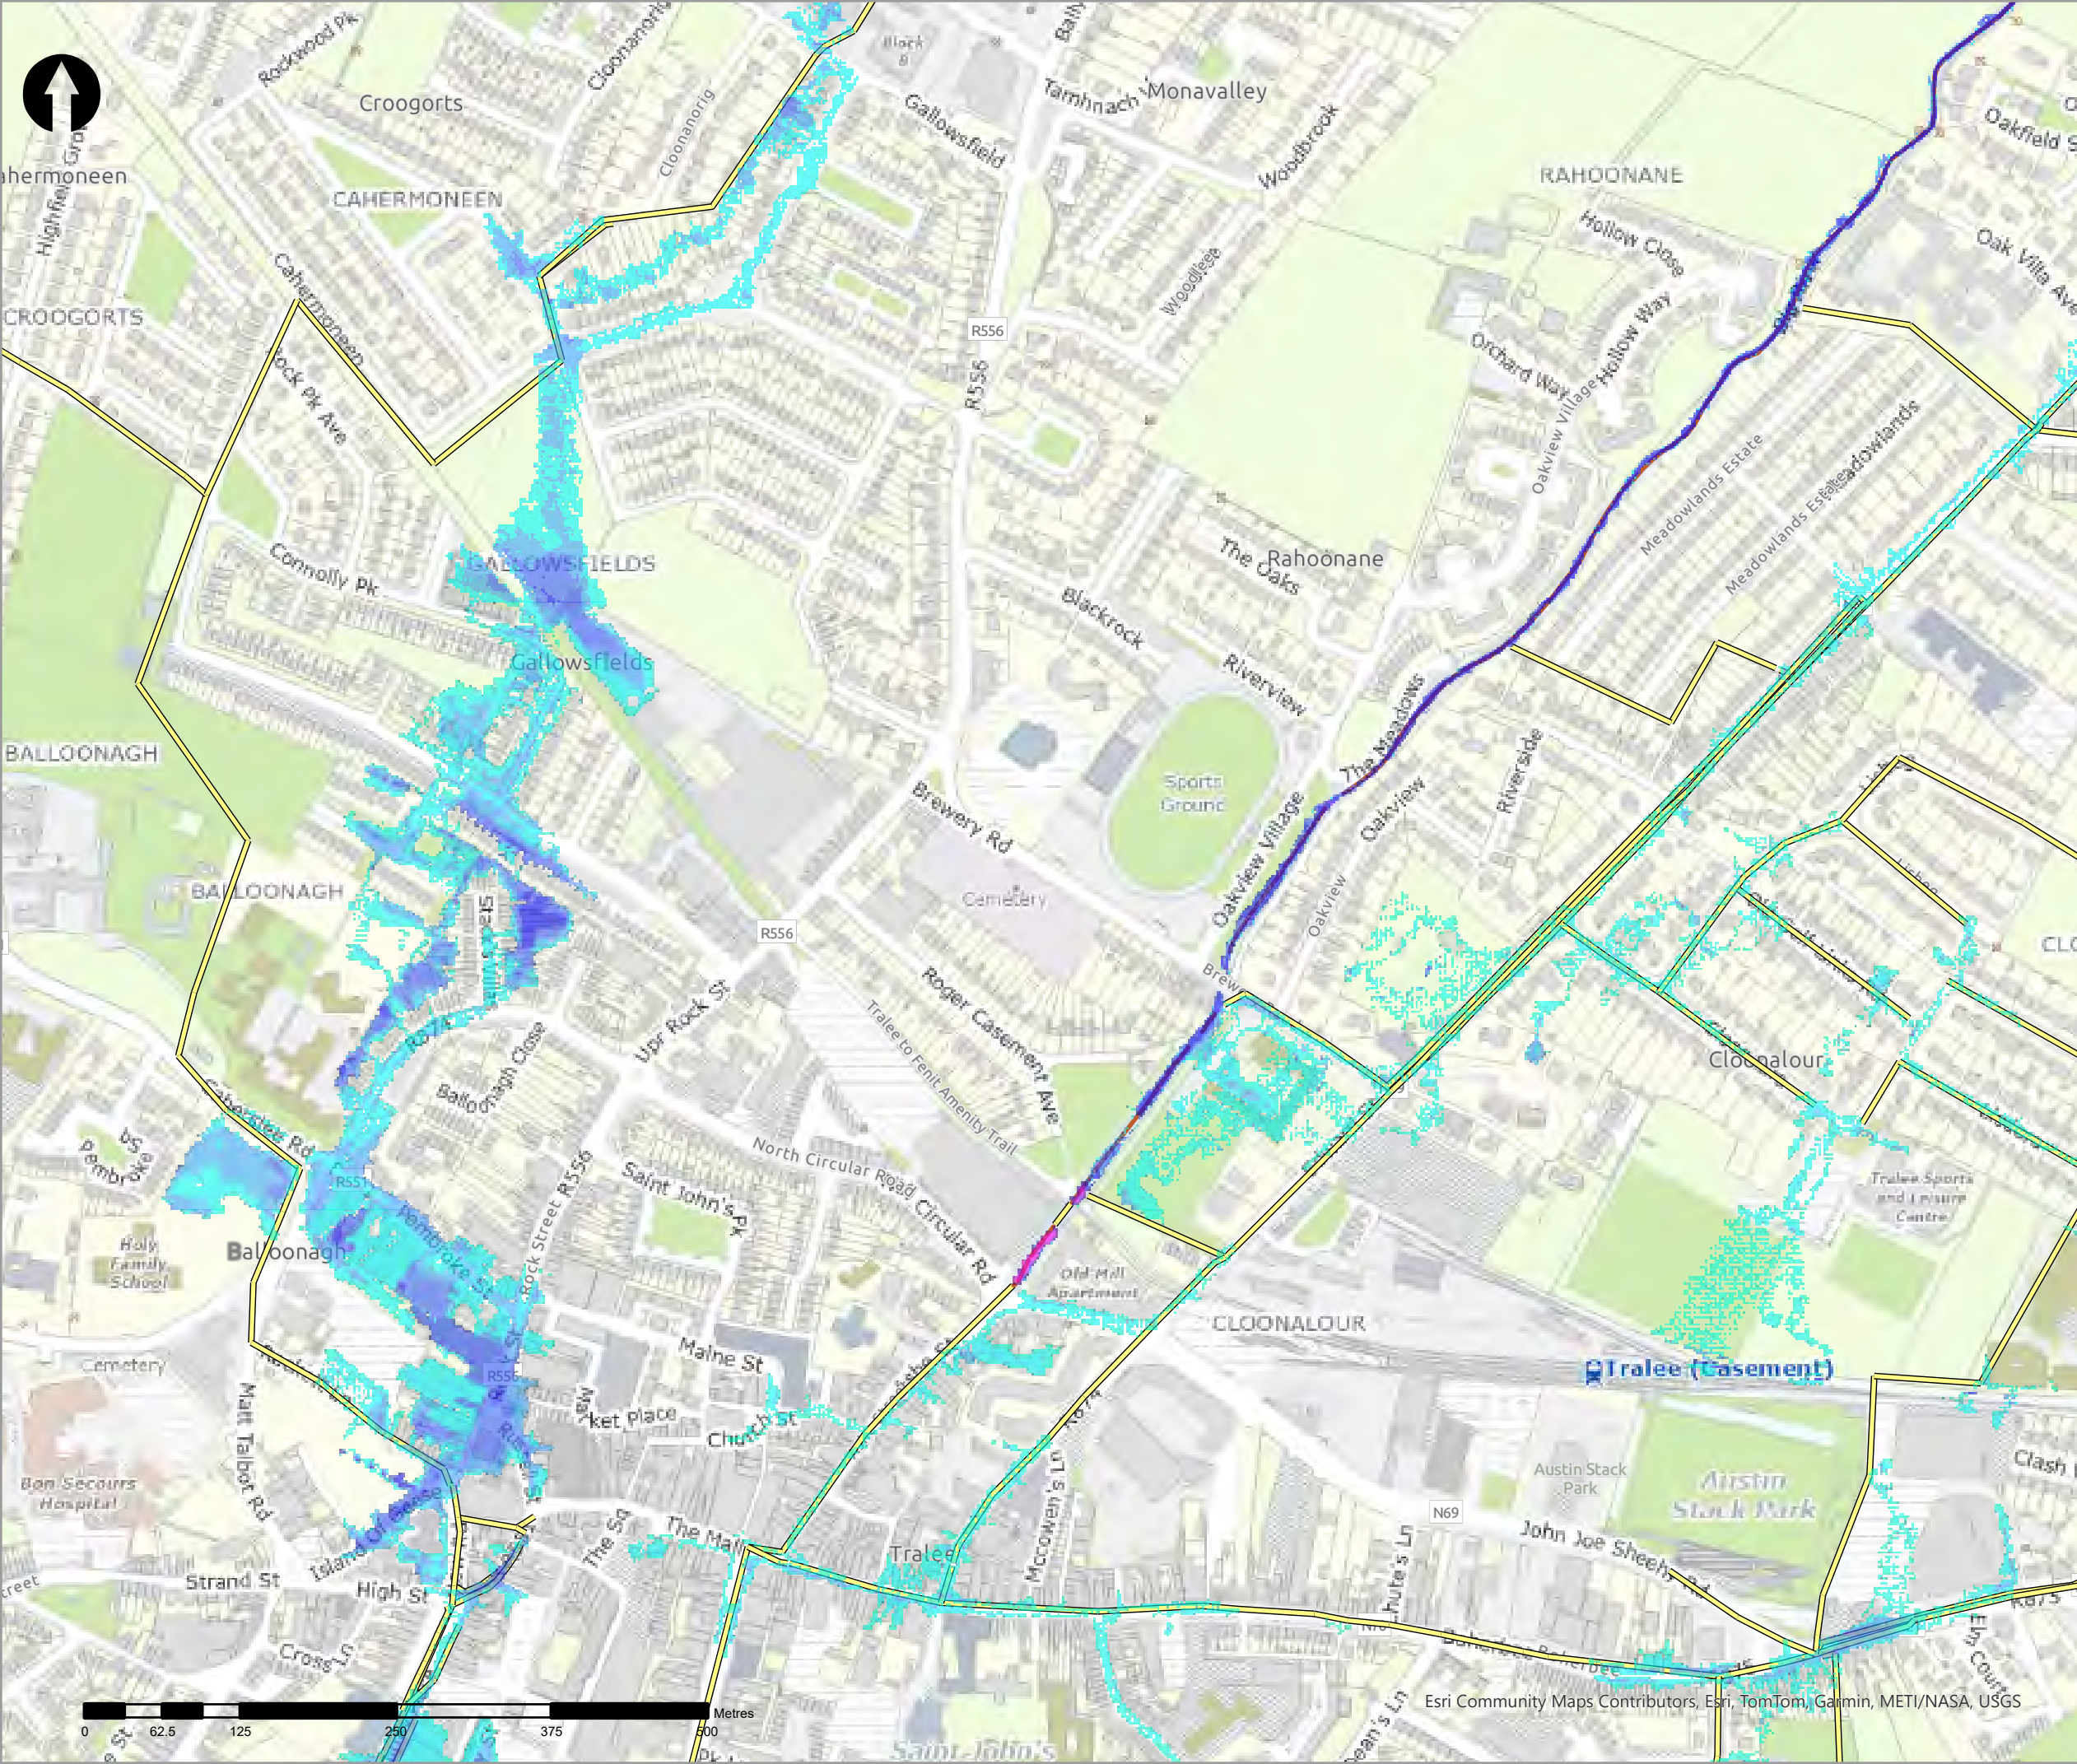

- Legend
- 10% AEP Fluvial Depth
- 0 - 0.1m
 - 0.1 - 0.25m
 - 0.25 - 0.5m
 - 0.5 - 1m
 - 1.0 - 1.5m
 - 1.5 - 2m
 - >2m
- Modelled River Centreline
 - Modelled Drainage
 - Embankment
 - Wall

rev	amendments	drawn	date
-----	------------	-------	------



Elmwood House T +44(0) 28 90 667914
74 Boucher Road F +44(0) 28 90 668286
Belfast W www.rpsgroup.com/ireland
BT12 6RZ E ireland@rpsgroup.com

CLIENT



OPW


Óighe na roibhíochas Pobailí
Office of Public Works



PROJECT	Tralee Flood Relief Scheme	
---------	----------------------------	--

TITLE	Tralee Depth Mapping 10% AEP Fluvial	
-------	---	--

Project Number	Sheet Size	Drawing Scale
MCW1082	A3	1:5,000
Drawing Number Dep_F_C_0010_10		Datum ITM
Drawn by RC	Status Final	Revision 01
Checked By AS	Approved By AS	Date 05/06/2025

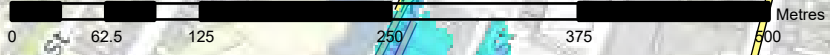

Esri Community Maps Contributors, Esri, TomTom, Garmin, METI/NASA, USGS



- Legend
- 10% AEP Fluvial Depth
- 0 - 0.1m
 - 0.1 - 0.25m
 - 0.25 - 0.5m
 - 0.5 - 1m
 - 1.0 - 1.5m
 - 1.5 - 2m
 - >2m
- Modelled River Centreline
- Modelled Drainage
- Embankment
- Wall

rev	ammdments	drawn	date
-----	-----------	-------	------



Elmwood House T +44(0) 28 90 667914
74 Boucher Road F +44(0) 28 90 668286
Belfast W www.rpsgroup.com/ireland
BT12 6RZ E ireland@rpsgroup.com

CLIENT



OPW

Oifig na nObanna Poblai
Office of Public Works



PROJECT	Tralee Flood Relief Scheme
---------	----------------------------


TITLE	Tralee Depth Mapping 10% AEP Fluvial
-------	---

Project Number	Sheet Size	Drawing Scale
MCW1082	A3	1:5,000

Drawing Number	Datum
Dep_F_C_0010_11	ITM

Drawn by	Status	Revision
RC	Final	01

Checked By	Approved By	Date
AS	AS	05/06/2025

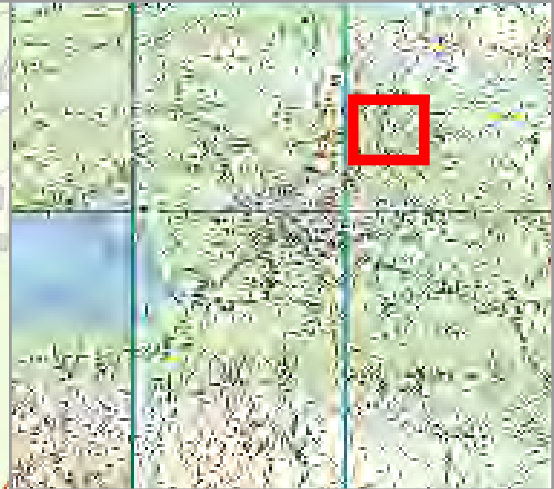

Legend

10% AEP Fluvial Depth

- 0 - 0.1m
- 0.1 - 0.25m
- 0.25 - 0.5m
- 0.5 - 1m
- 1.0 - 1.5m
- 1.5 - 2m
- >2m

Modelled River Centreline

Modelled Drainage

Embankment

Wall

rev	ammendments	drawn	date
-----	-------------	-------	------



rps
A TETRA TECH COMPANY

Elmwood House T +44(0) 28 90 667914
74 Boucher Road F +44(0) 28 90 668286
Belfast W www.rpsgroup.com/ireland
BT12 6RZ E ireland@rpsgroup.com

CLIENT



OPW
Oifig na hOibreacha Poiblí
Office of Public Works




PROJECT



Tralee Flood Relief Scheme

TITLE

Tralee Depth Mapping
10% AEP Fluvial

Project Number	Sheet Size	Drawing Scale
MCW1082	A3	1:5,000
Drawing Number	Datum	
Dep_F_C_0010_12	ITM	
Drawn by	Status	Revision
RC	Final	01
Checked By	Approved By	Date
AS	AS	05/06/2025

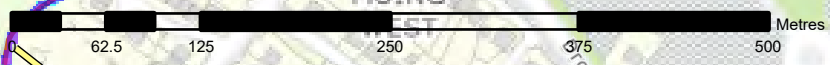

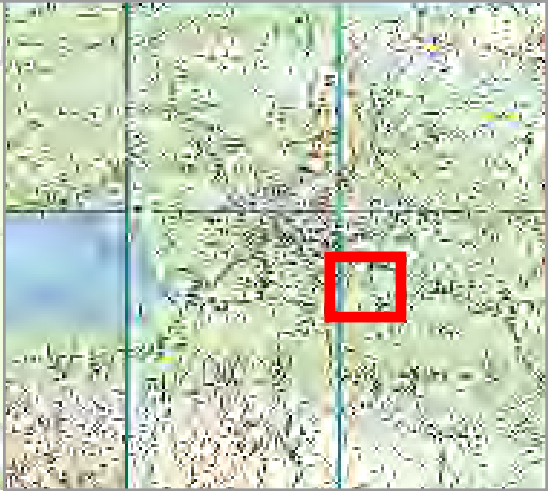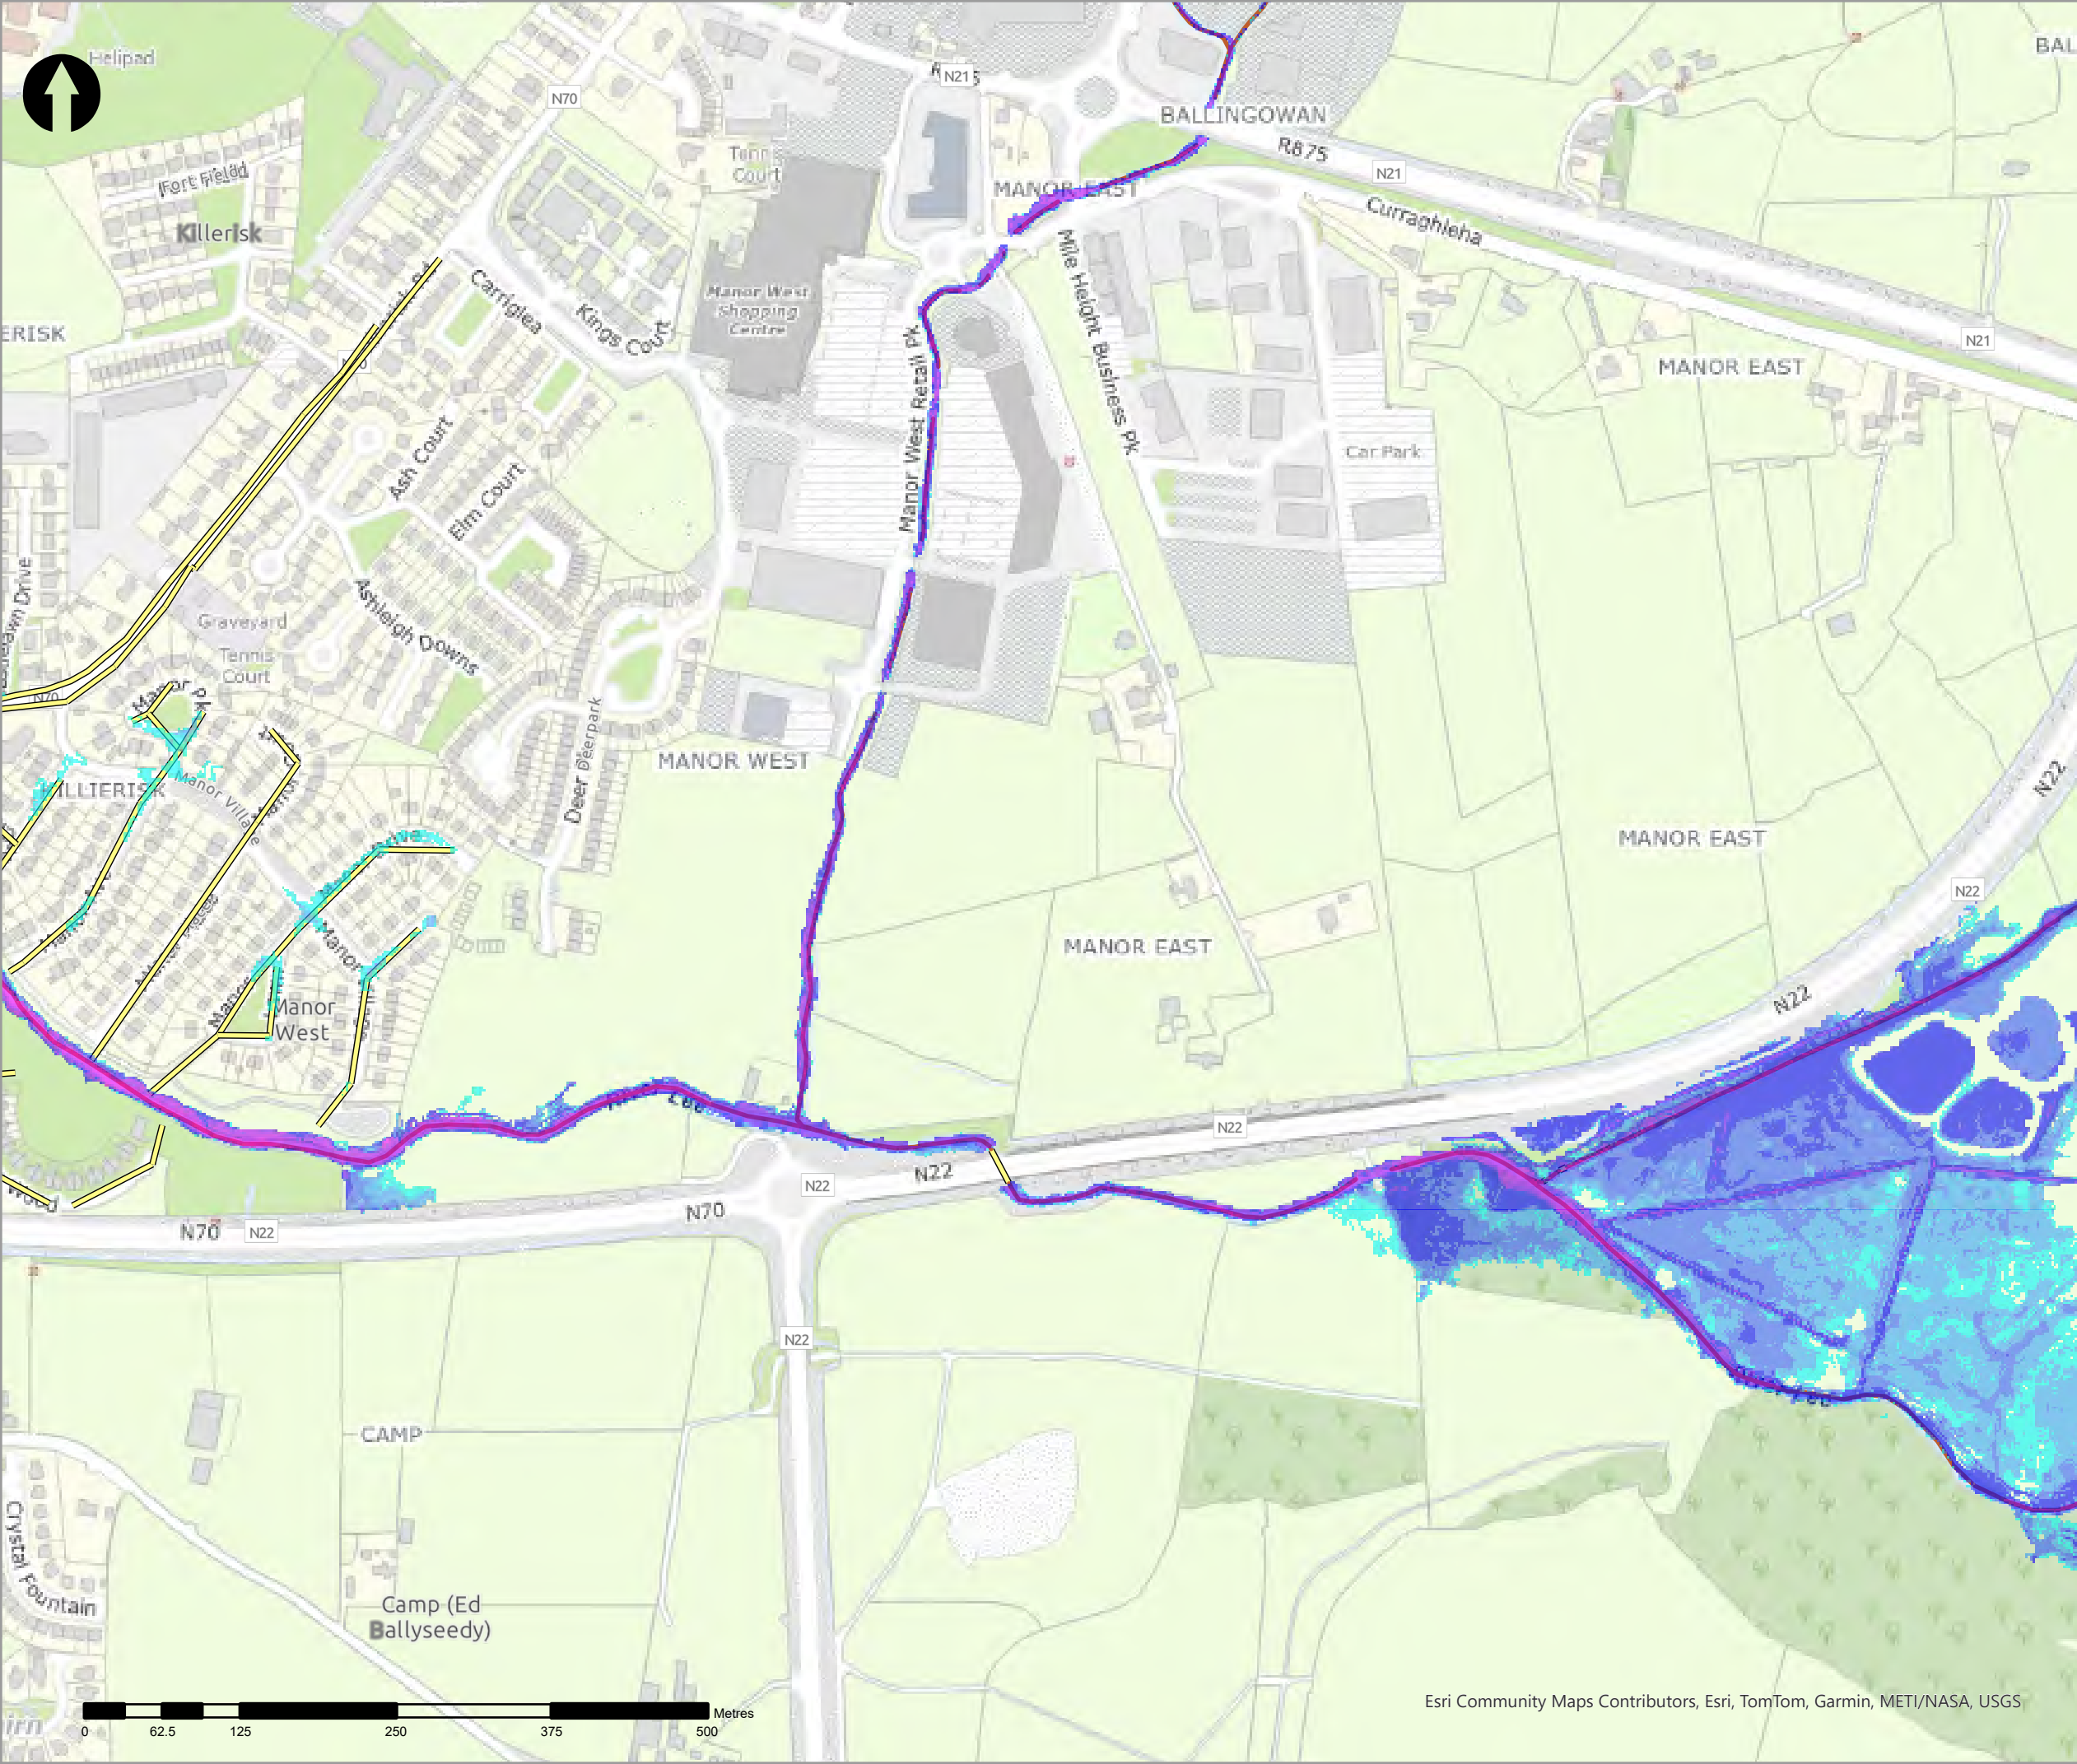

- Legend
- 10% AEP Fluvial Depth
- 0 - 0.1m
 - 0.1 - 0.25m
 - 0.25 - 0.5m
 - 0.5 - 1m
 - 1.0 - 1.5m
 - 1.5 - 2m
 - >2m
- Modelled River Centreline
- Modelled Drainage
- Embankment
- Wall

rev	amendments	drawn	date
-----	------------	-------	------



Elmwood House T +44(0) 28 90 667914
74 Boucher Road F +44(0) 28 90 668286
Belfast W www.rpsgroup.com/ireland
BT12 6RZ E ireland@rpsgroup.com

CLIENT



OPW

Óigín na n-Obair Poiblí
Office of Public Works



PROJECT

Tralee Flood Relief Scheme

TITLE



Tralee Depth Mapping
10% AEP Fluvial

Project Number	Sheet Size	Drawing Scale
MCW1082	A3	1:5,000


Drawing Number	Datum
Dep_F_C_0010_13	ITM

Drawn by	Status	Revision
RC	Final	01

Checked By	Approved By	Date
AS	AS	05/06/2025

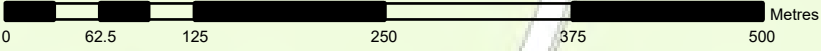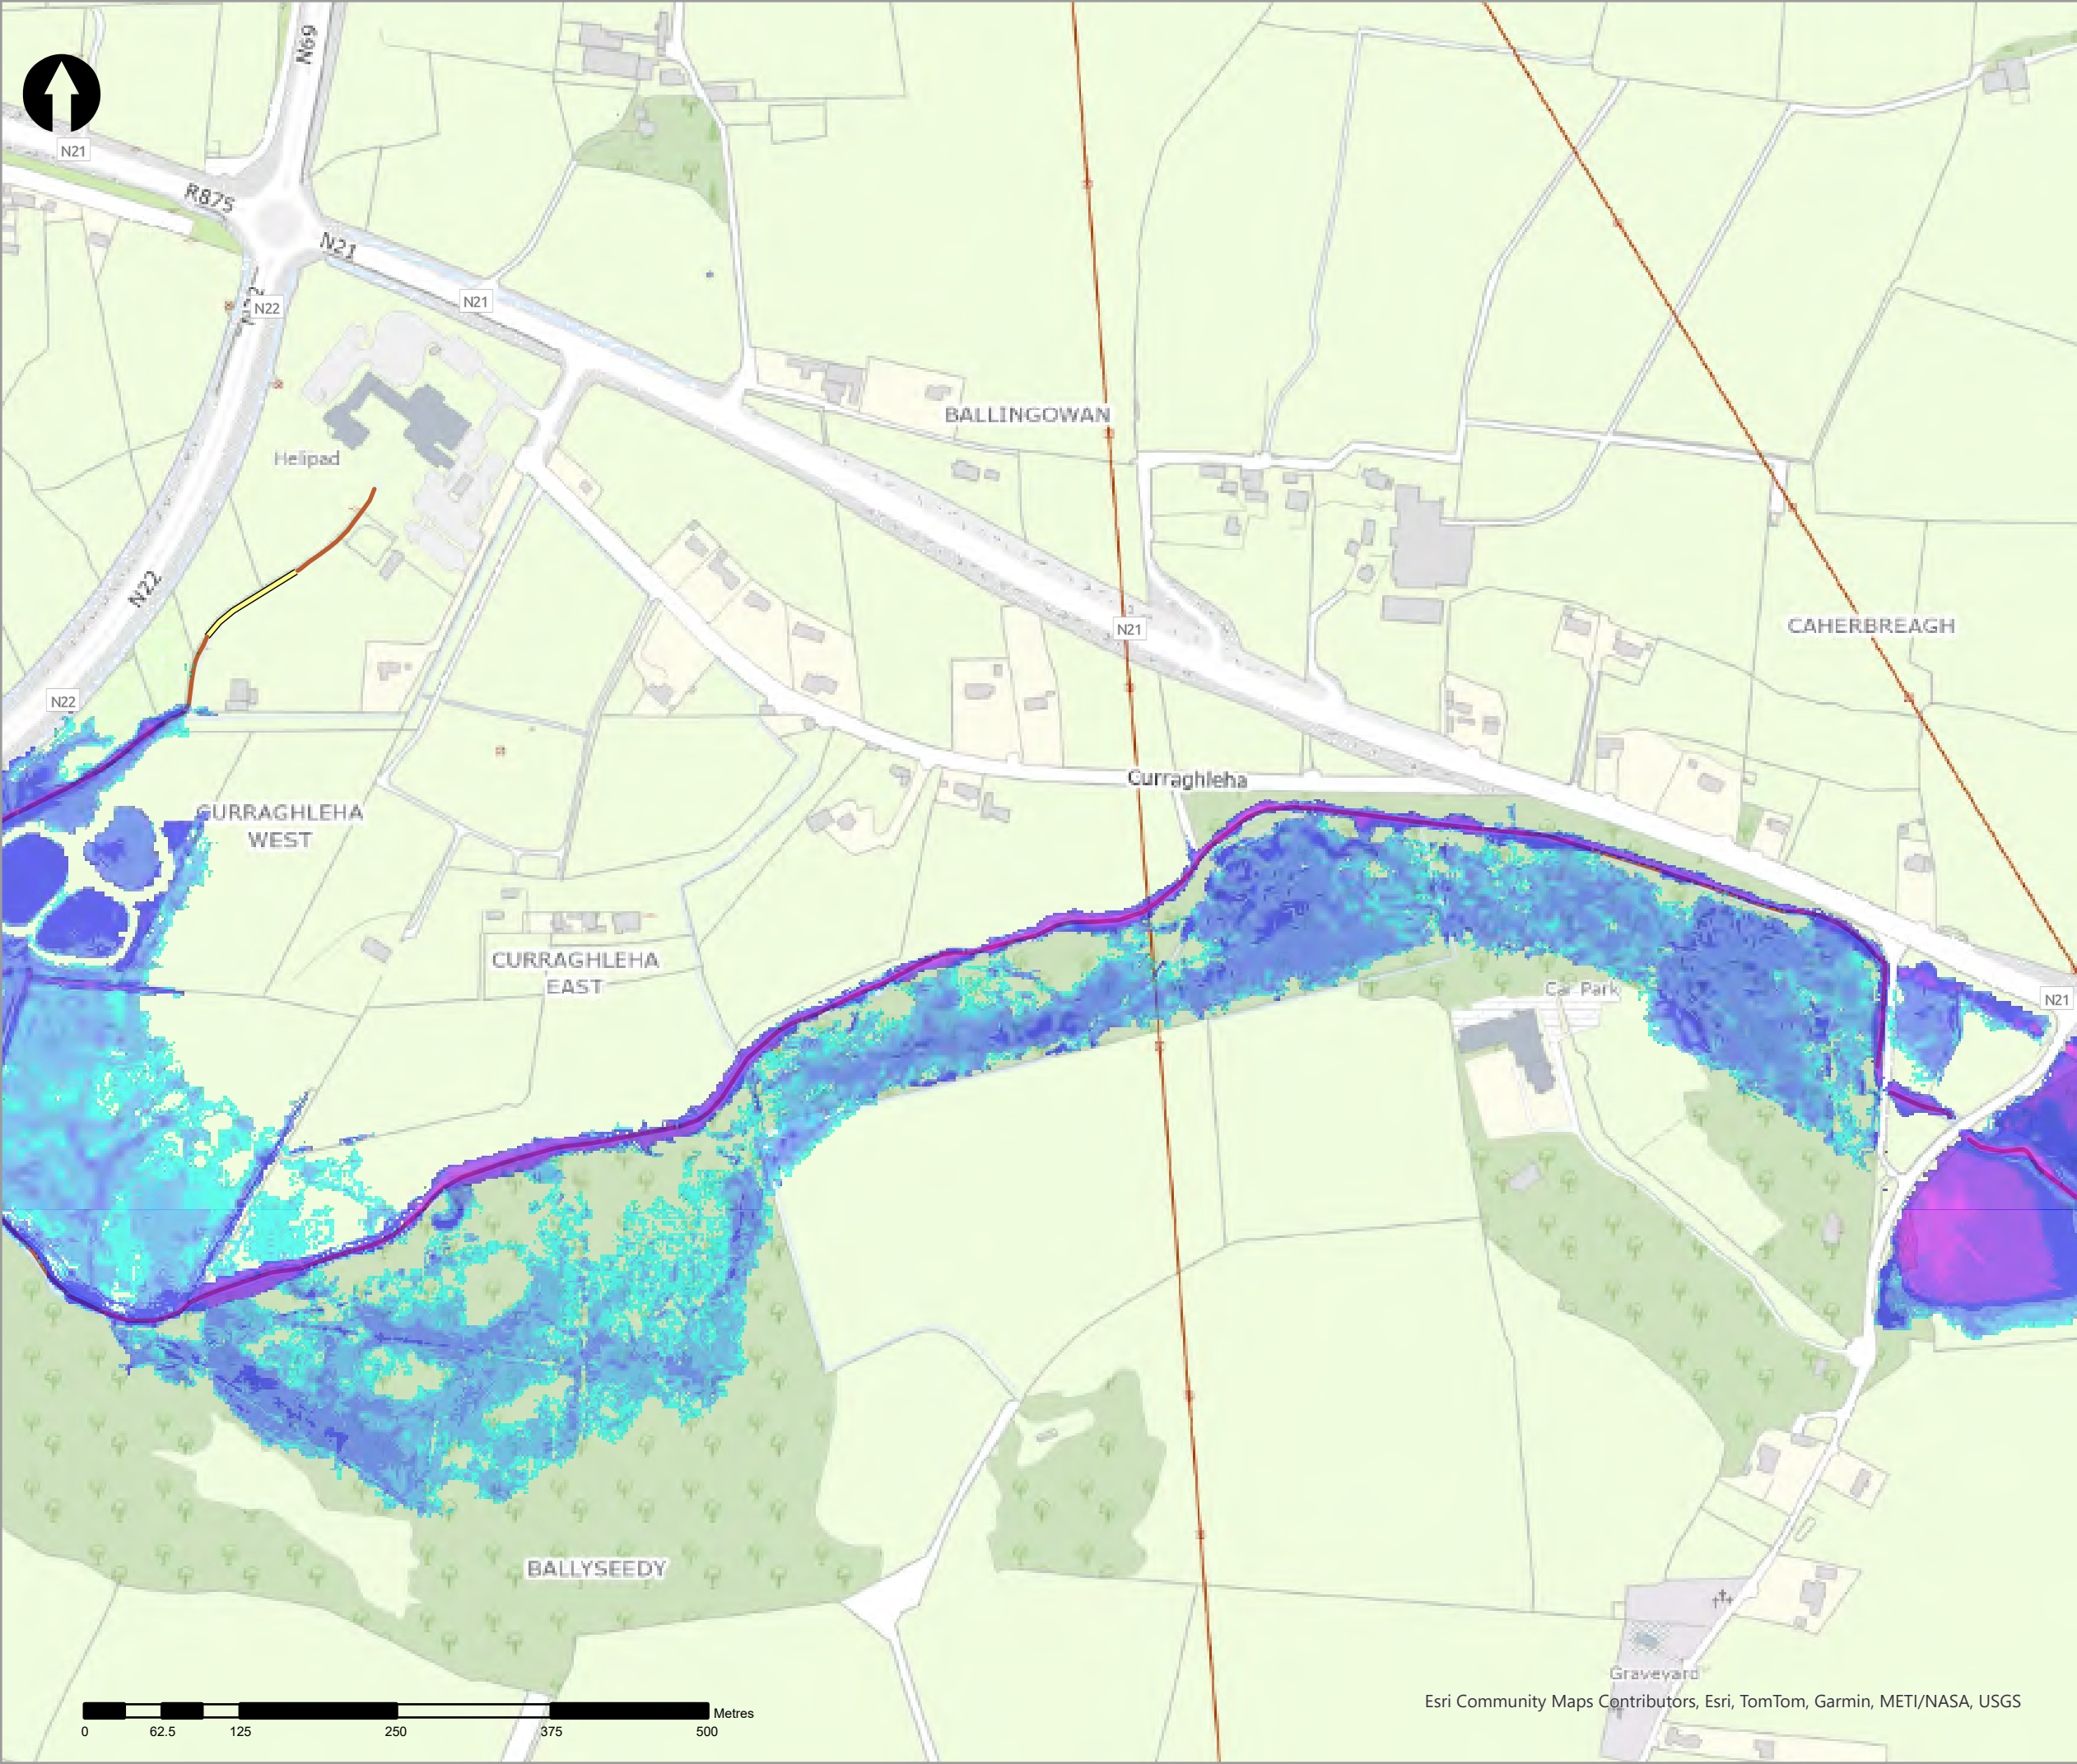

Esri Community Maps Contributors, Esri, TomTom, Garmin, METI/NASA, USGS

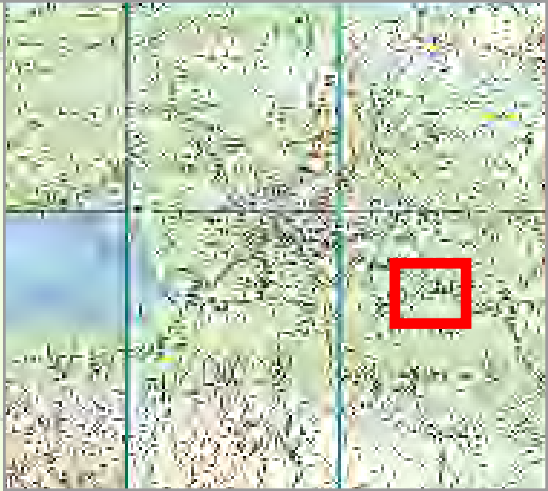

Legend

10% AEP Fluvial Depth

- 0 - 0.1m
- 0.1 - 0.25m
- 0.25 - 0.5m
- 0.5 - 1m
- 1.0 - 1.5m
- 1.5 - 2m
- >2m

Modelled River Centreline

Modelled Drainage

Embankment

Wall

rev	ammdments	drawn	date
-----	-----------	-------	------



Elmwood House T +44(0) 28 90 667914
74 Boucher Road F +44(0) 28 90 668286
Belfast W www.rpsgroup.com/ireland
BT12 6RZ E ireland@rpsgroup.com

CLIENT



OPW

Óig na eÓbhracha Poiblí
Office of Public Works



PROJECT

Tralee Flood Relief Scheme

TITLE



Tralee Depth Mapping
10% AEP Fluvial

Project Number	Sheet Size	Drawing Scale
MCW1082	A3	1:5,000

Drawing Number	Datum
Dep_F_C_0010_14	ITM

Drawn by	Status	Revision
RC	Final	01

Checked By	Approved By	Date
AS	AS	05/06/2025

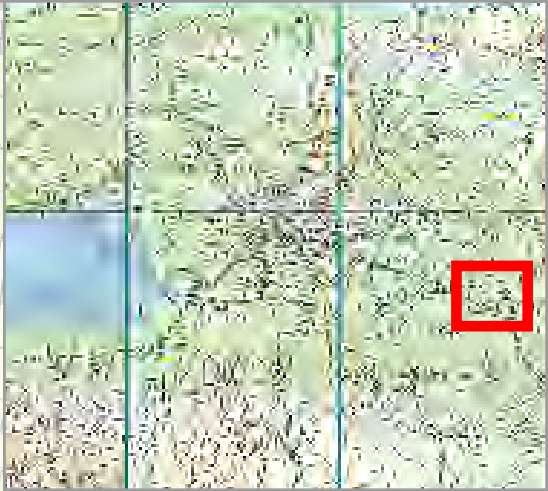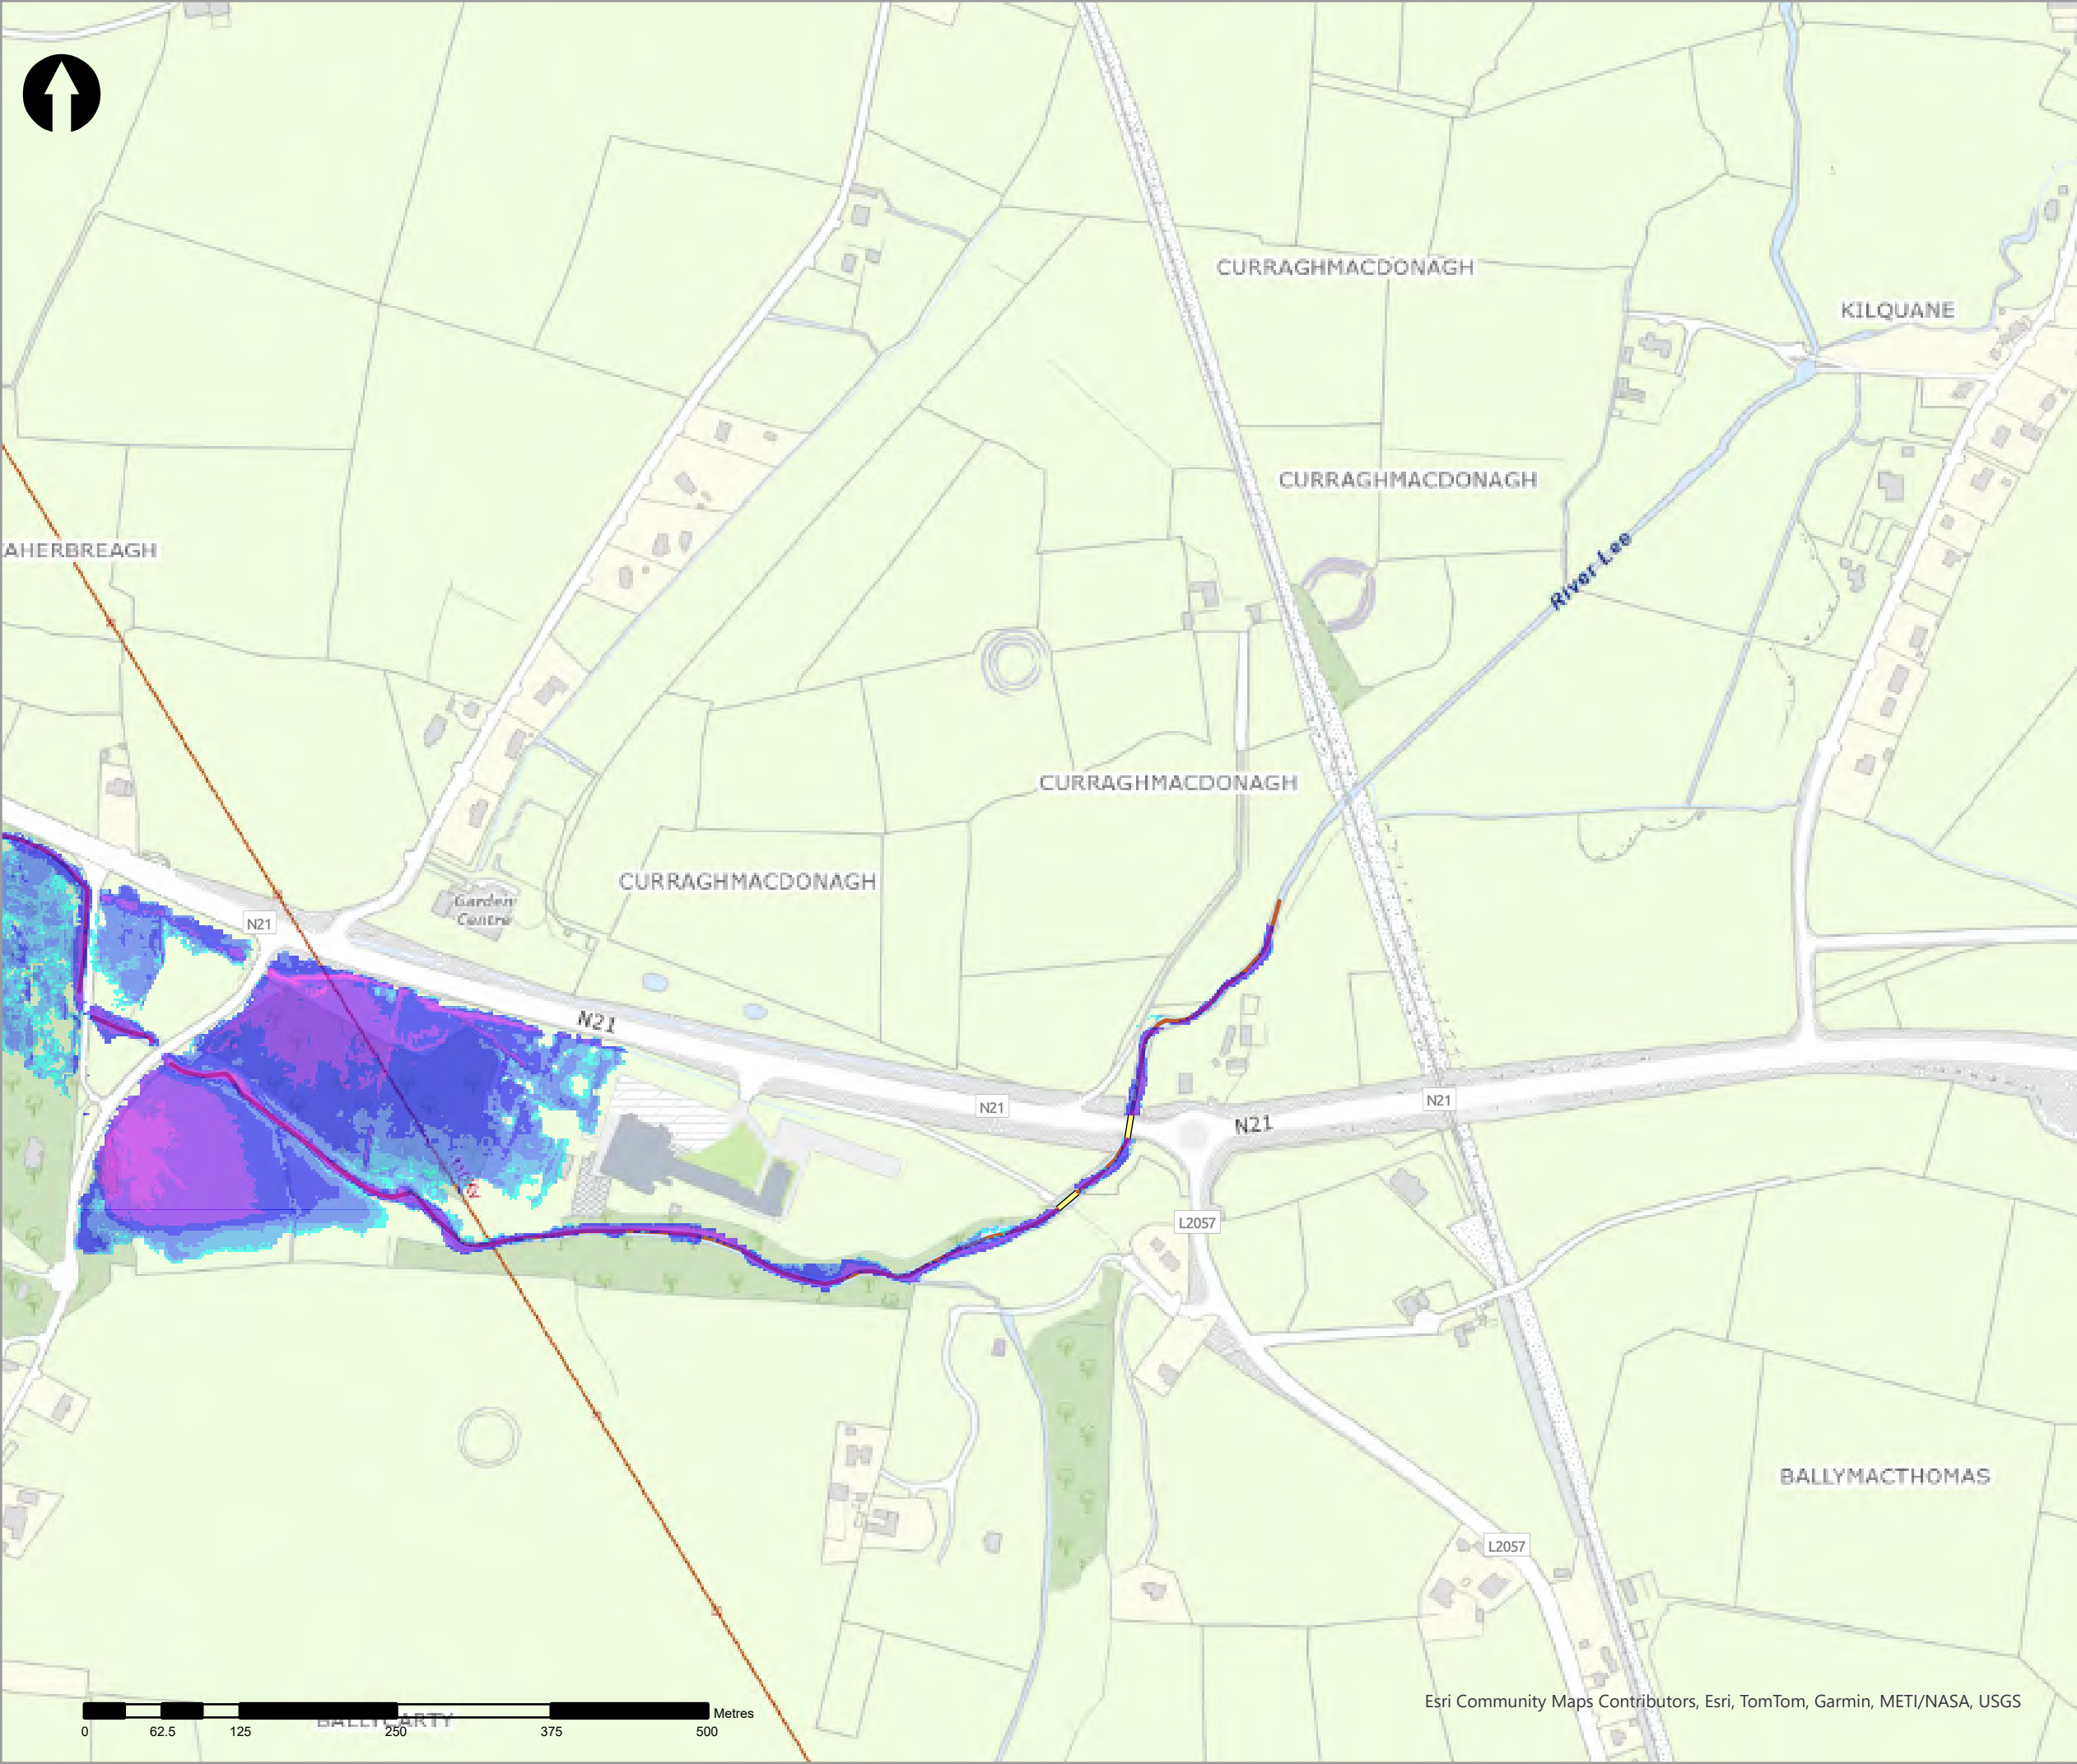

- Legend
- 10% AEP Fluvial Depth
- 0 - 0.1m
 - 0.1 - 0.25m
 - 0.25 - 0.5m
 - 0.5 - 1m
 - 1.0 - 1.5m
 - 1.5 - 2m
 - >2m
- Modelled River Centreline
- Modelled Drainage
- Embankment
- Wall

rev	ammendments	drawn	date
-----	-------------	-------	------



Elmwood House T +44(0) 28 90 667914
74 Boucher Road F +44(0) 28 90 668286
Belfast W www.rpsgroup.com/ireland
BT12 6RZ E ireland@rpsgroup.com

CLIENT



OPW

Óigín na n-Obiannacha Poiblí
Office of Public Works



PROJECT

Tralee Flood Relief Scheme

TITLE


Tralee Depth Mapping
10% AEP Fluvial

Project Number	Sheet Size	Drawing Scale
MCW1082	A3	1:5,000

Drawing Number	Datum
Dep_F_C_0010_15	ITM

Drawn by	Status	Revision
RC	Final	01

Checked By	Approved By	Date
AS	AS	05/06/2025

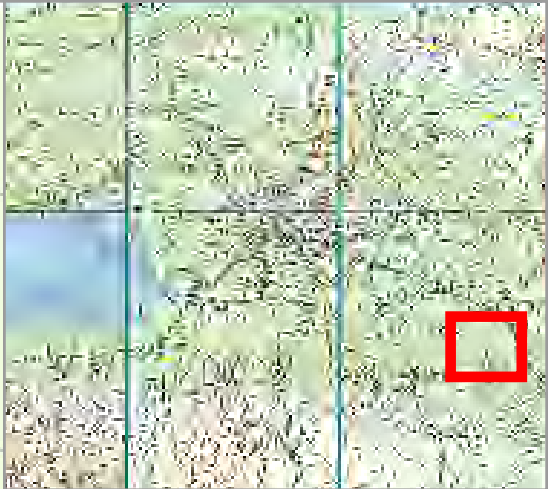

Legend

10% AEP Fluvial Depth

- 0 - 0.1m
- 0.1 - 0.25m
- 0.25 - 0.5m
- 0.5 - 1m
- 1.0 - 1.5m
- 1.5 - 2m
- >2m

Modelled River Centreline

Modelled Drainage

Embankment

Wall

rev	ammendments	drawn	date
-----	-------------	-------	------



Elmwood House T +44(0) 28 90 667914
74 Boucher Road F +44(0) 28 90 668286
Belfast W www.rpsgroup.com/ireland
BT12 6RZ E ireland@rpsgroup.com

CLIENT



OPW

Óigín na n-Obair Poiblí
Office of Public Works



PROJECT	Tralee Flood Relief Scheme
---------	----------------------------

TITLE	Tralee Depth Mapping 10% AEP Fluvial
-------	---



Project Number	Sheet Size	Drawing Scale
MCW1082	A3	1:5,000

Drawing Number	Datum
Dep_F_C_0010_16	ITM

Drawn by	Status	Revision
RC	Final	01

Checked By	Approved By	Date
AS	AS	05/06/2025

Esri Community Maps Contributors, Esri, TomTom, Garmin, METI/NASA, USGS

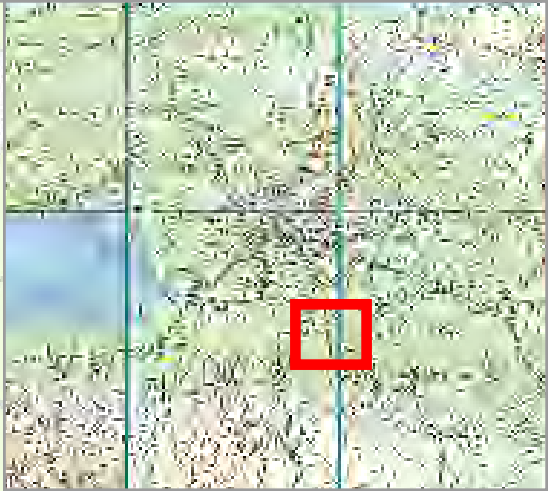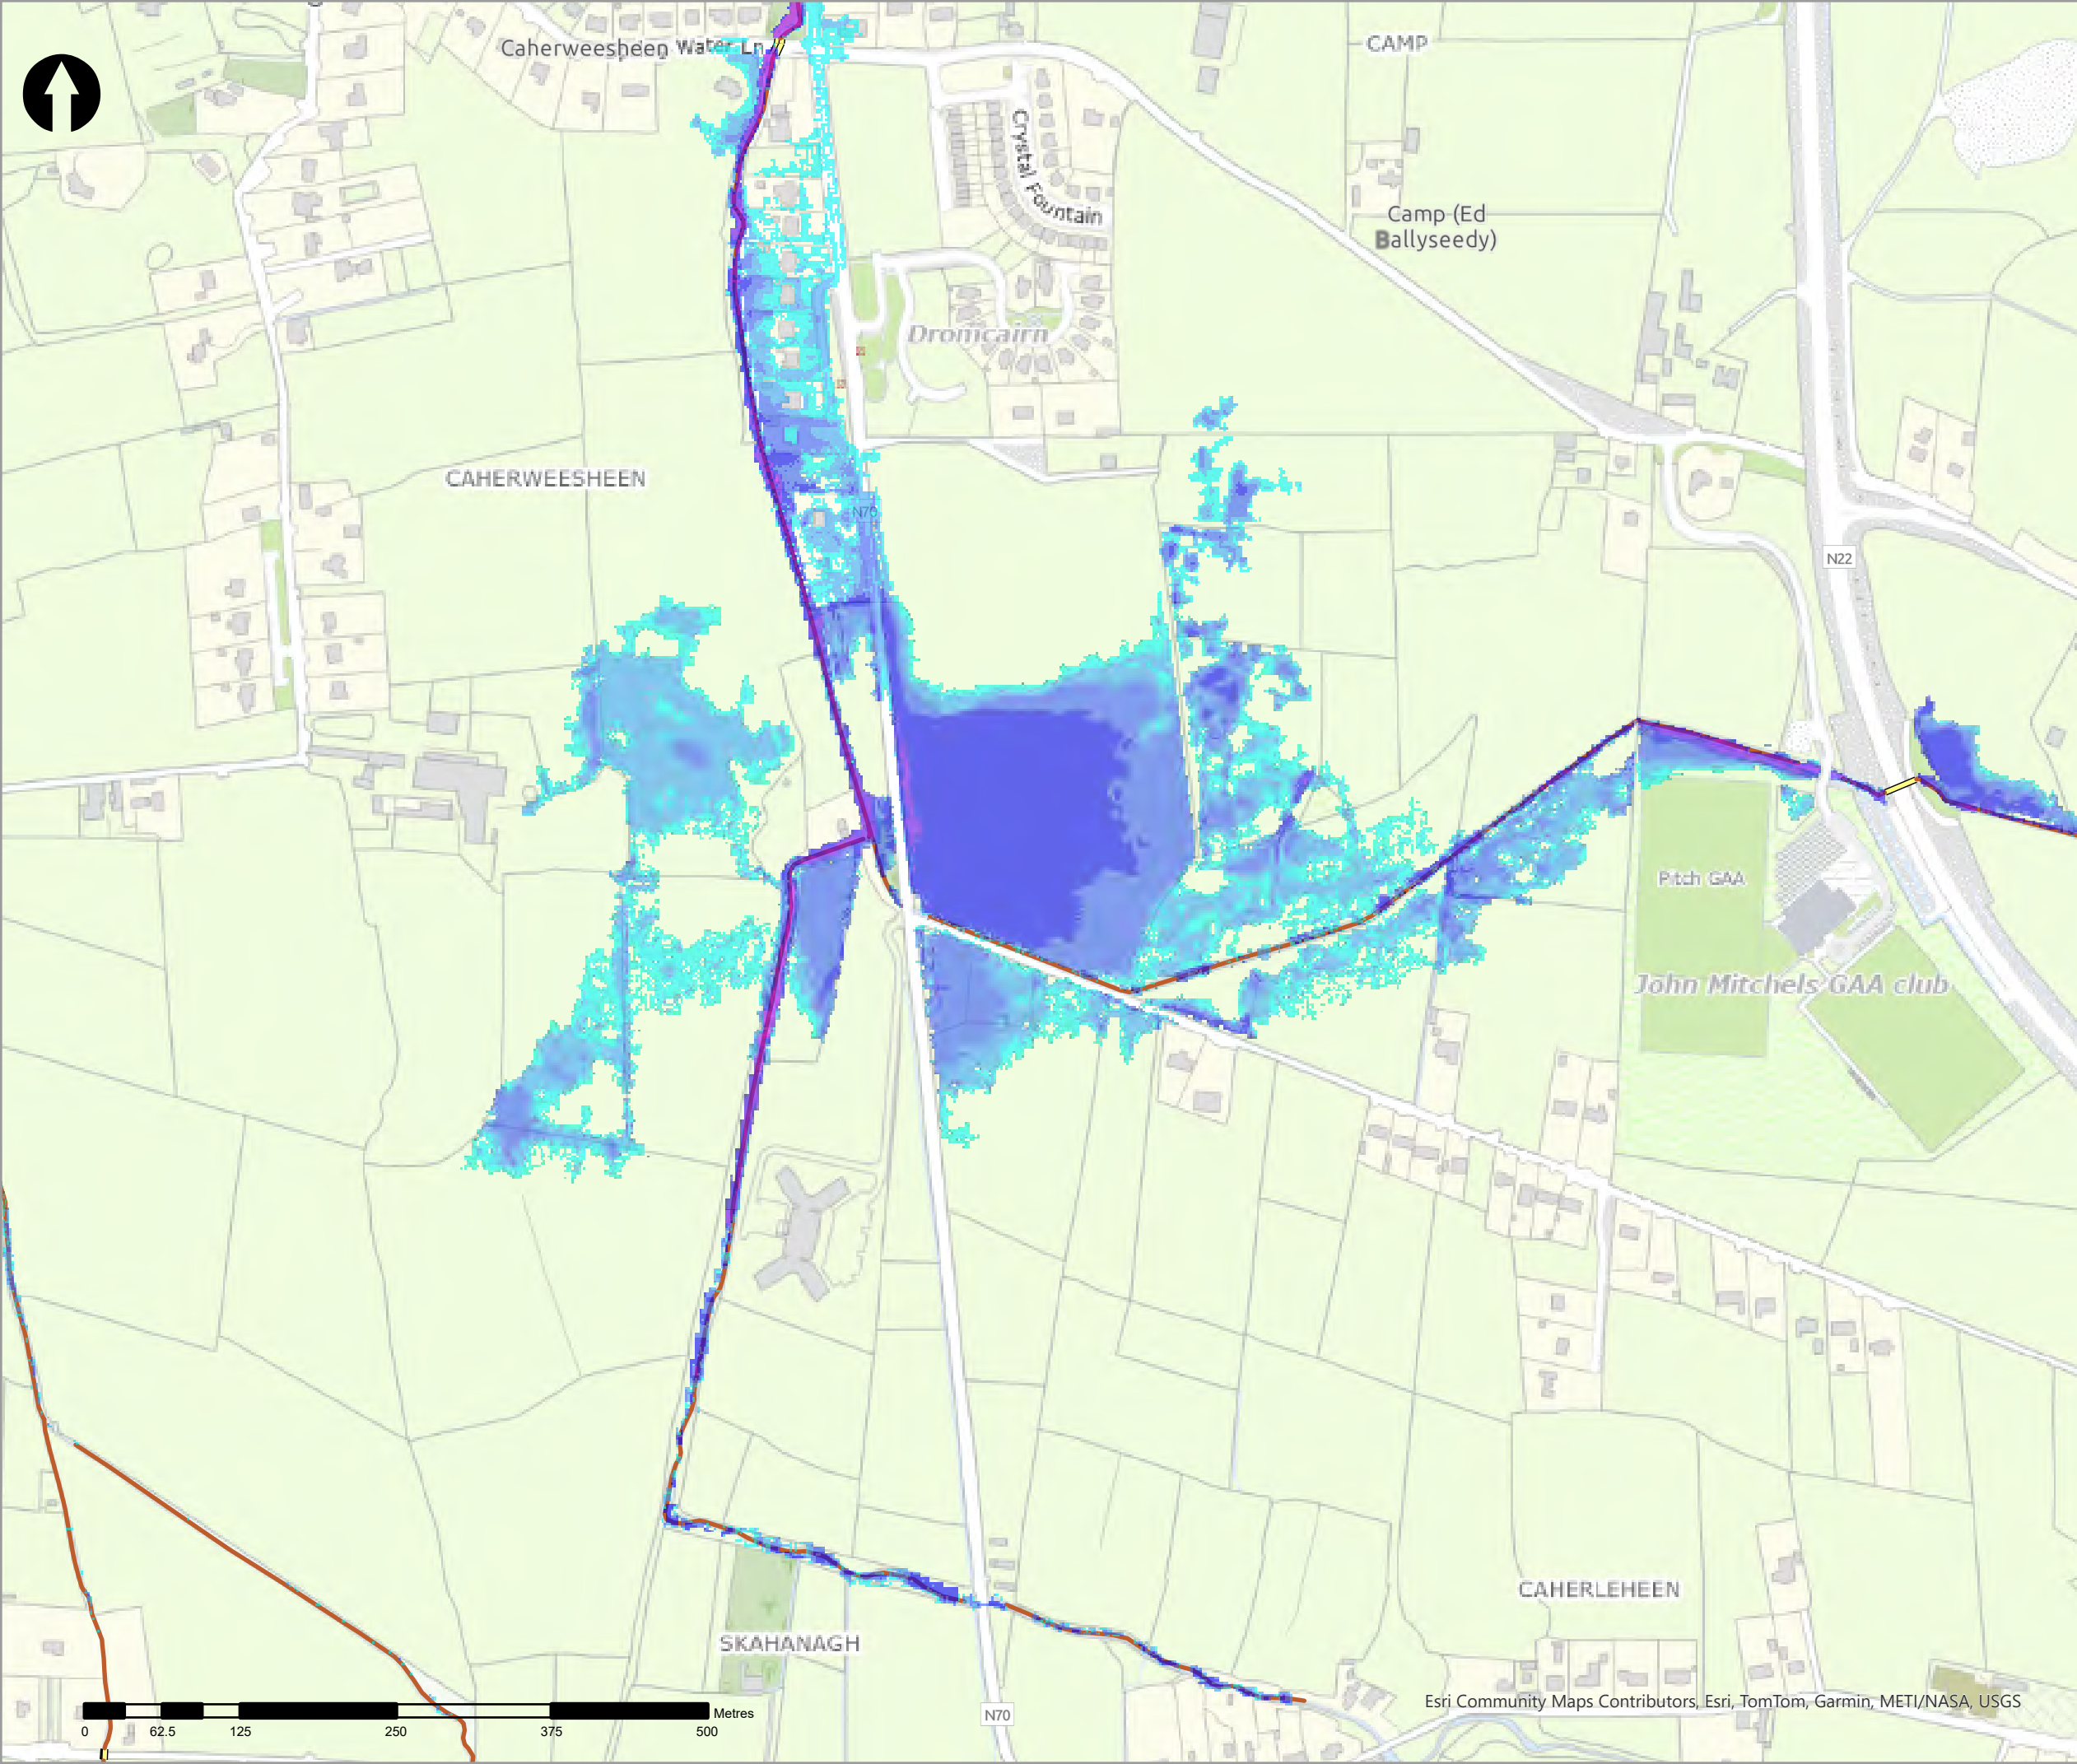

- Legend
- 10% AEP Fluvial Depth
- 0 - 0.1m
 - 0.1 - 0.25m
 - 0.25 - 0.5m
 - 0.5 - 1m
 - 1.0 - 1.5m
 - 1.5 - 2m
 - >2m
- Modelled River Centreline
- Modelled Drainage
- Embankment
- Wall

rev	ammdments	drawn	date
-----	-----------	-------	------



Elmwood House T +44(0) 28 90 667914
74 Boucher Road F +44(0) 28 90 668286
Belfast W www.rpsgroup.com/ireland
BT12 6RZ E ireland@rpsgroup.com

CLIENT



OPW

Óifig na n-Obair Poiblí
Office of Public Works



PROJECT	Tralee Flood Relief Scheme
---------	----------------------------



TITLE	Tralee Depth Mapping 10% AEP Fluvial
-------	---

Project Number	Sheet Size	Drawing Scale
MCW1082	A3	1:5,000

Drawing Number	Datum
Dep_F_C_0010_17	ITM

Drawn by	Status	Revision
RC	Final	01

Checked By	Approved By	Date
AS	AS	05/06/2025

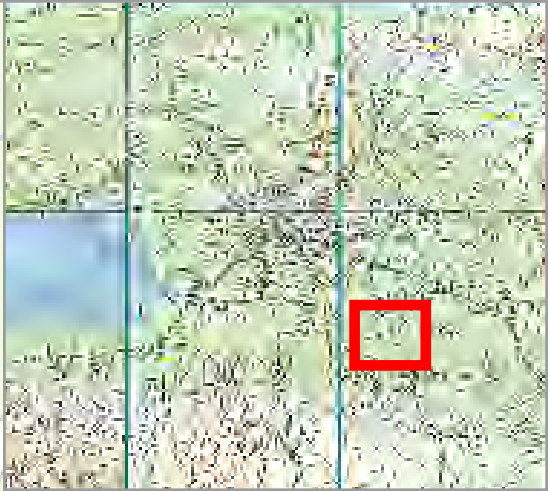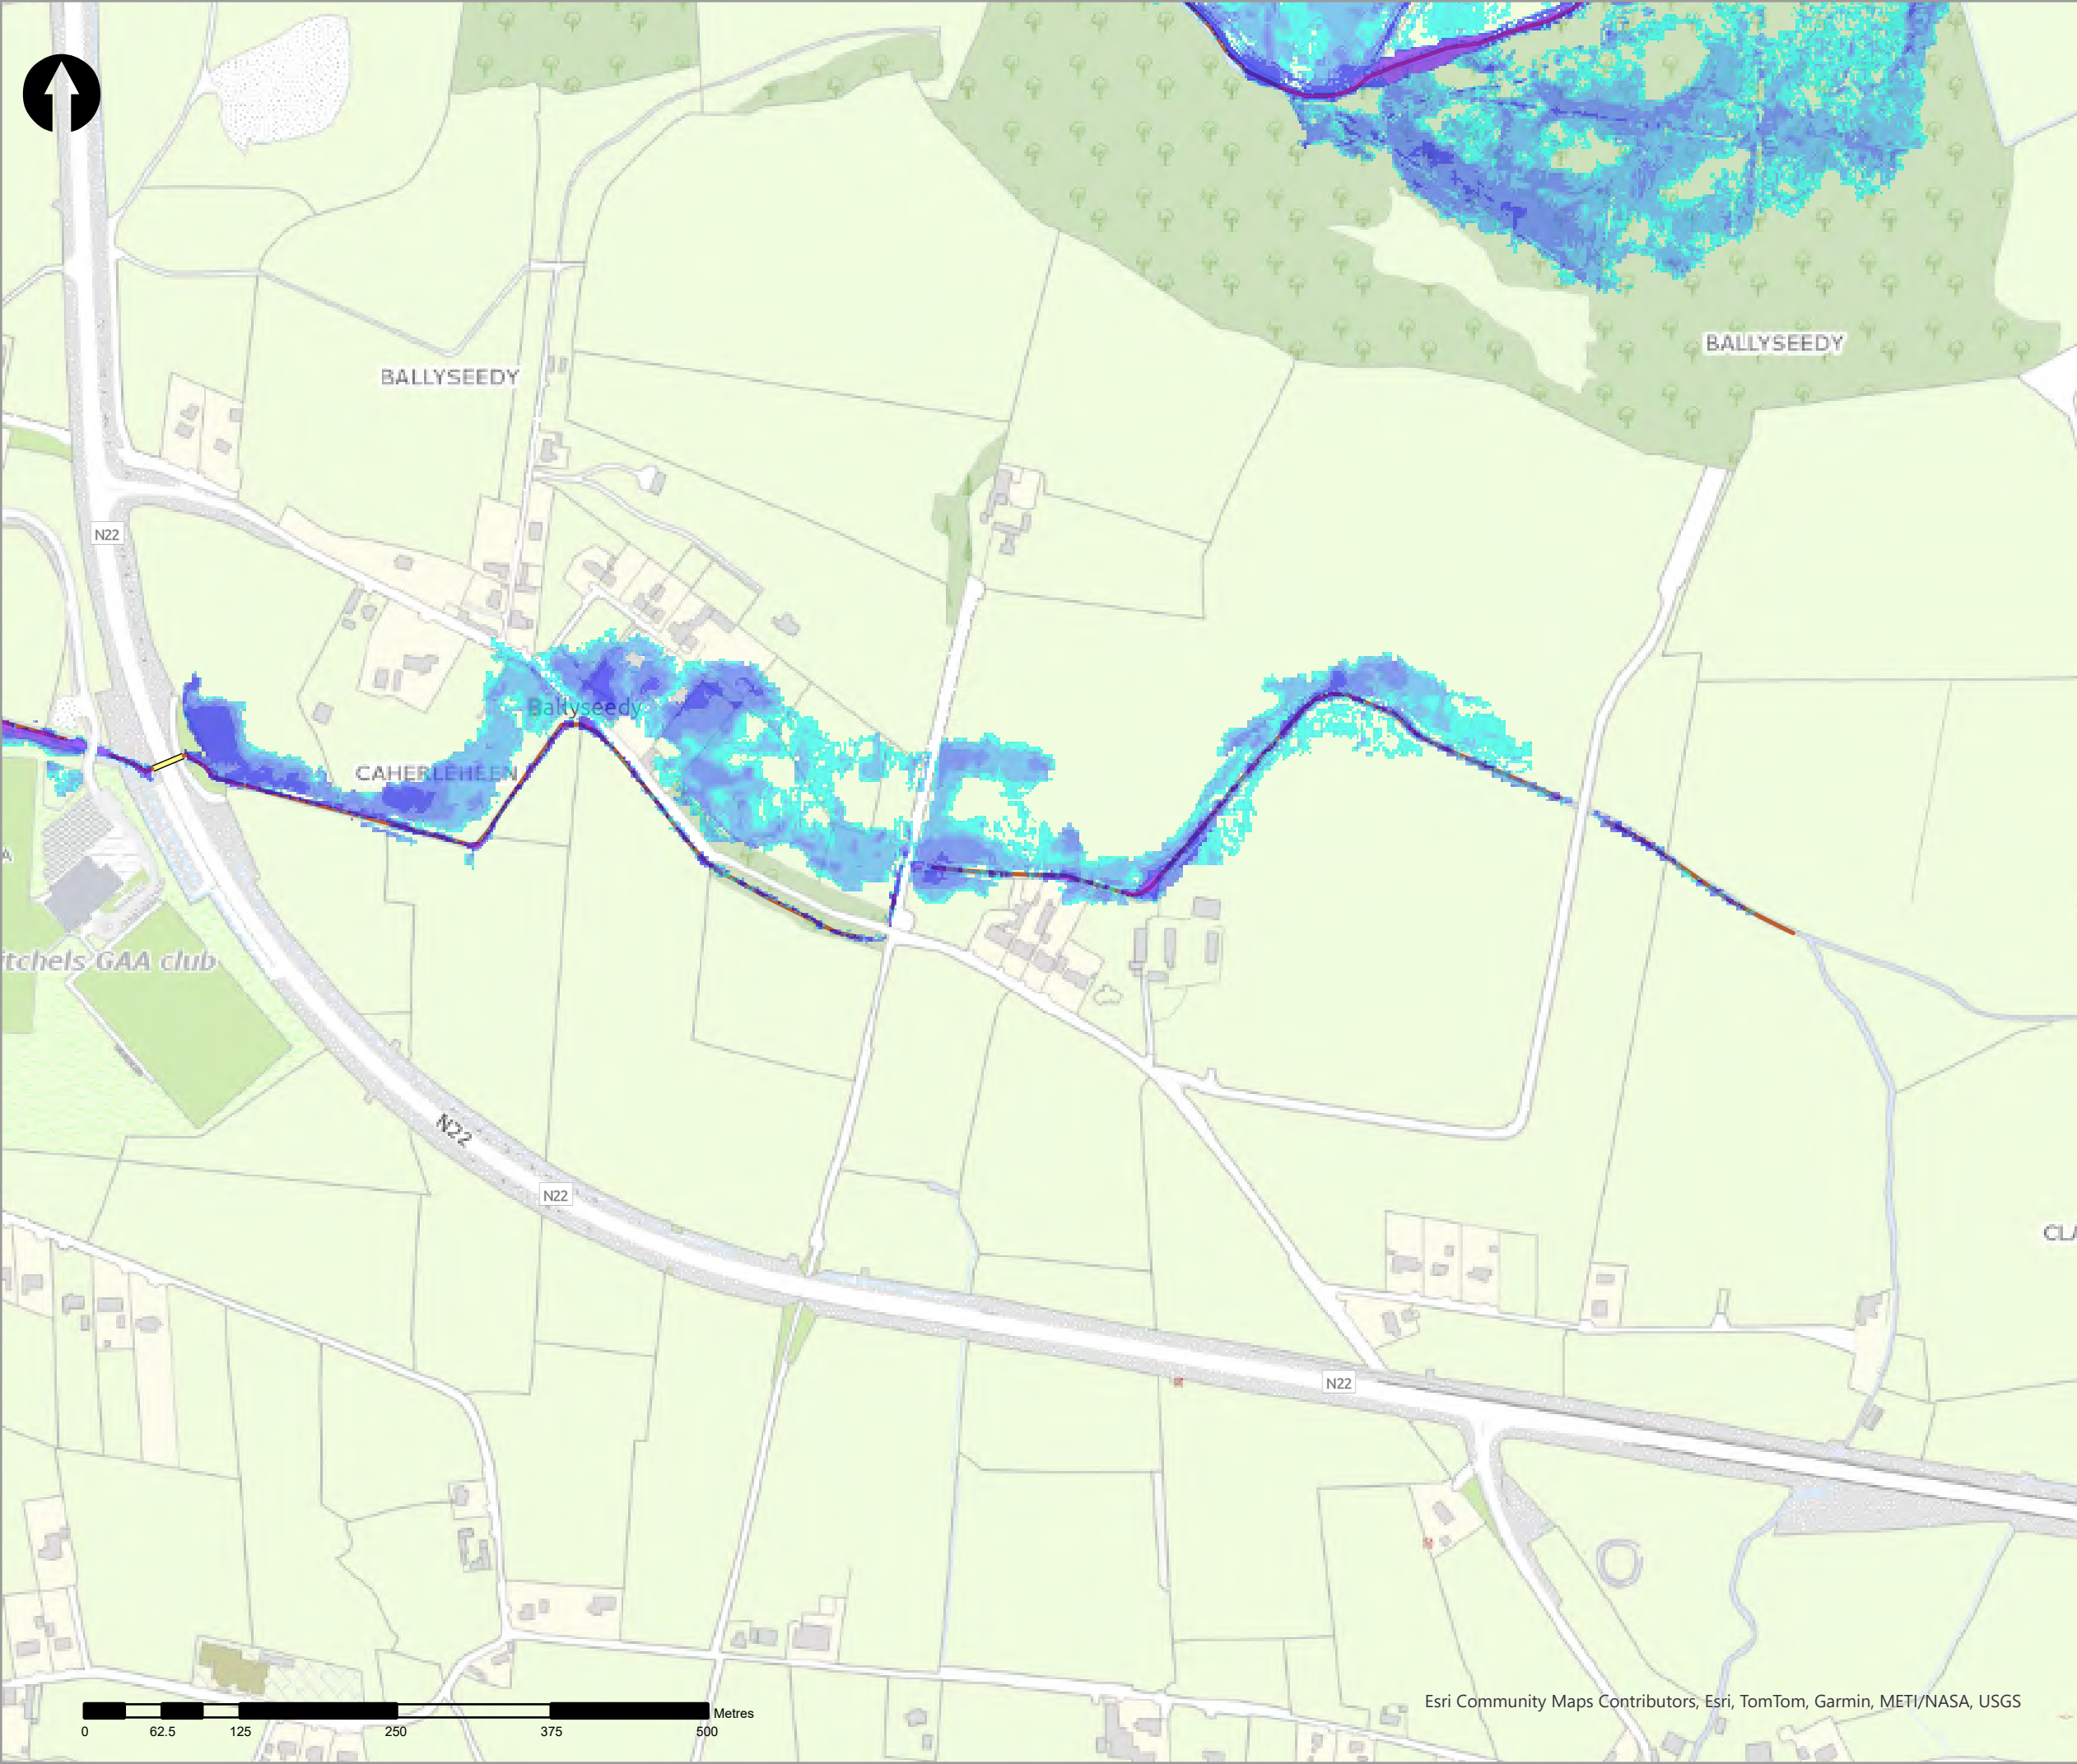

- Legend
- 10% AEP Fluvial Depth
- 0 - 0.1m
 - 0.1 - 0.25m
 - 0.25 - 0.5m
 - 0.5 - 1m
 - 1.0 - 1.5m
 - 1.5 - 2m
 - >2m
- Modelled River Centreline
- Modelled Drainage
- Embankment
- Wall

rev	ammendments	drawn	date
-----	-------------	-------	------



Elmwood House T +44(0) 28 90 667914
74 Boucher Road F +44(0) 28 90 668286
Belfast W www.rpsgroup.com/ireland
BT12 6RZ E ireland@rpsgroup.com

CLIENT



OPW

Óifig na hOibreacha Poiblí
Office of Public Works



PROJECT

Tralee Flood Relief Scheme

TITLE


Tralee Depth Mapping
10% AEP Fluvial



Project Number	Sheet Size	Drawing Scale
MCW1082	A3	1:5,000

Drawing Number	Datum
Dep_F_C_0010_18	ITM

Drawn by	Status	Revision
RC	Final	01

Checked By	Approved By	Date
AS	AS	05/06/2025

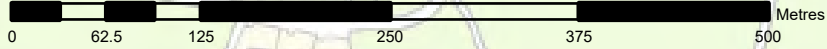

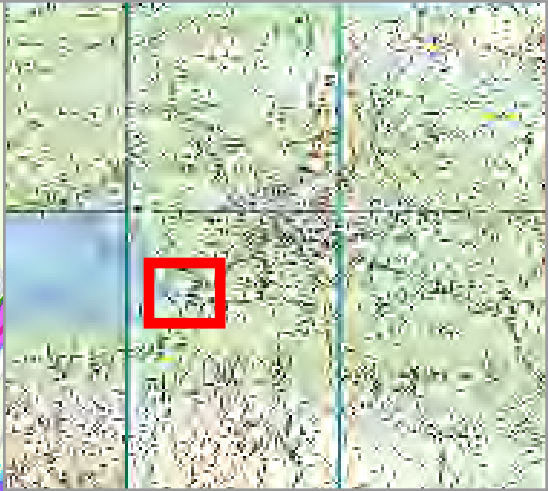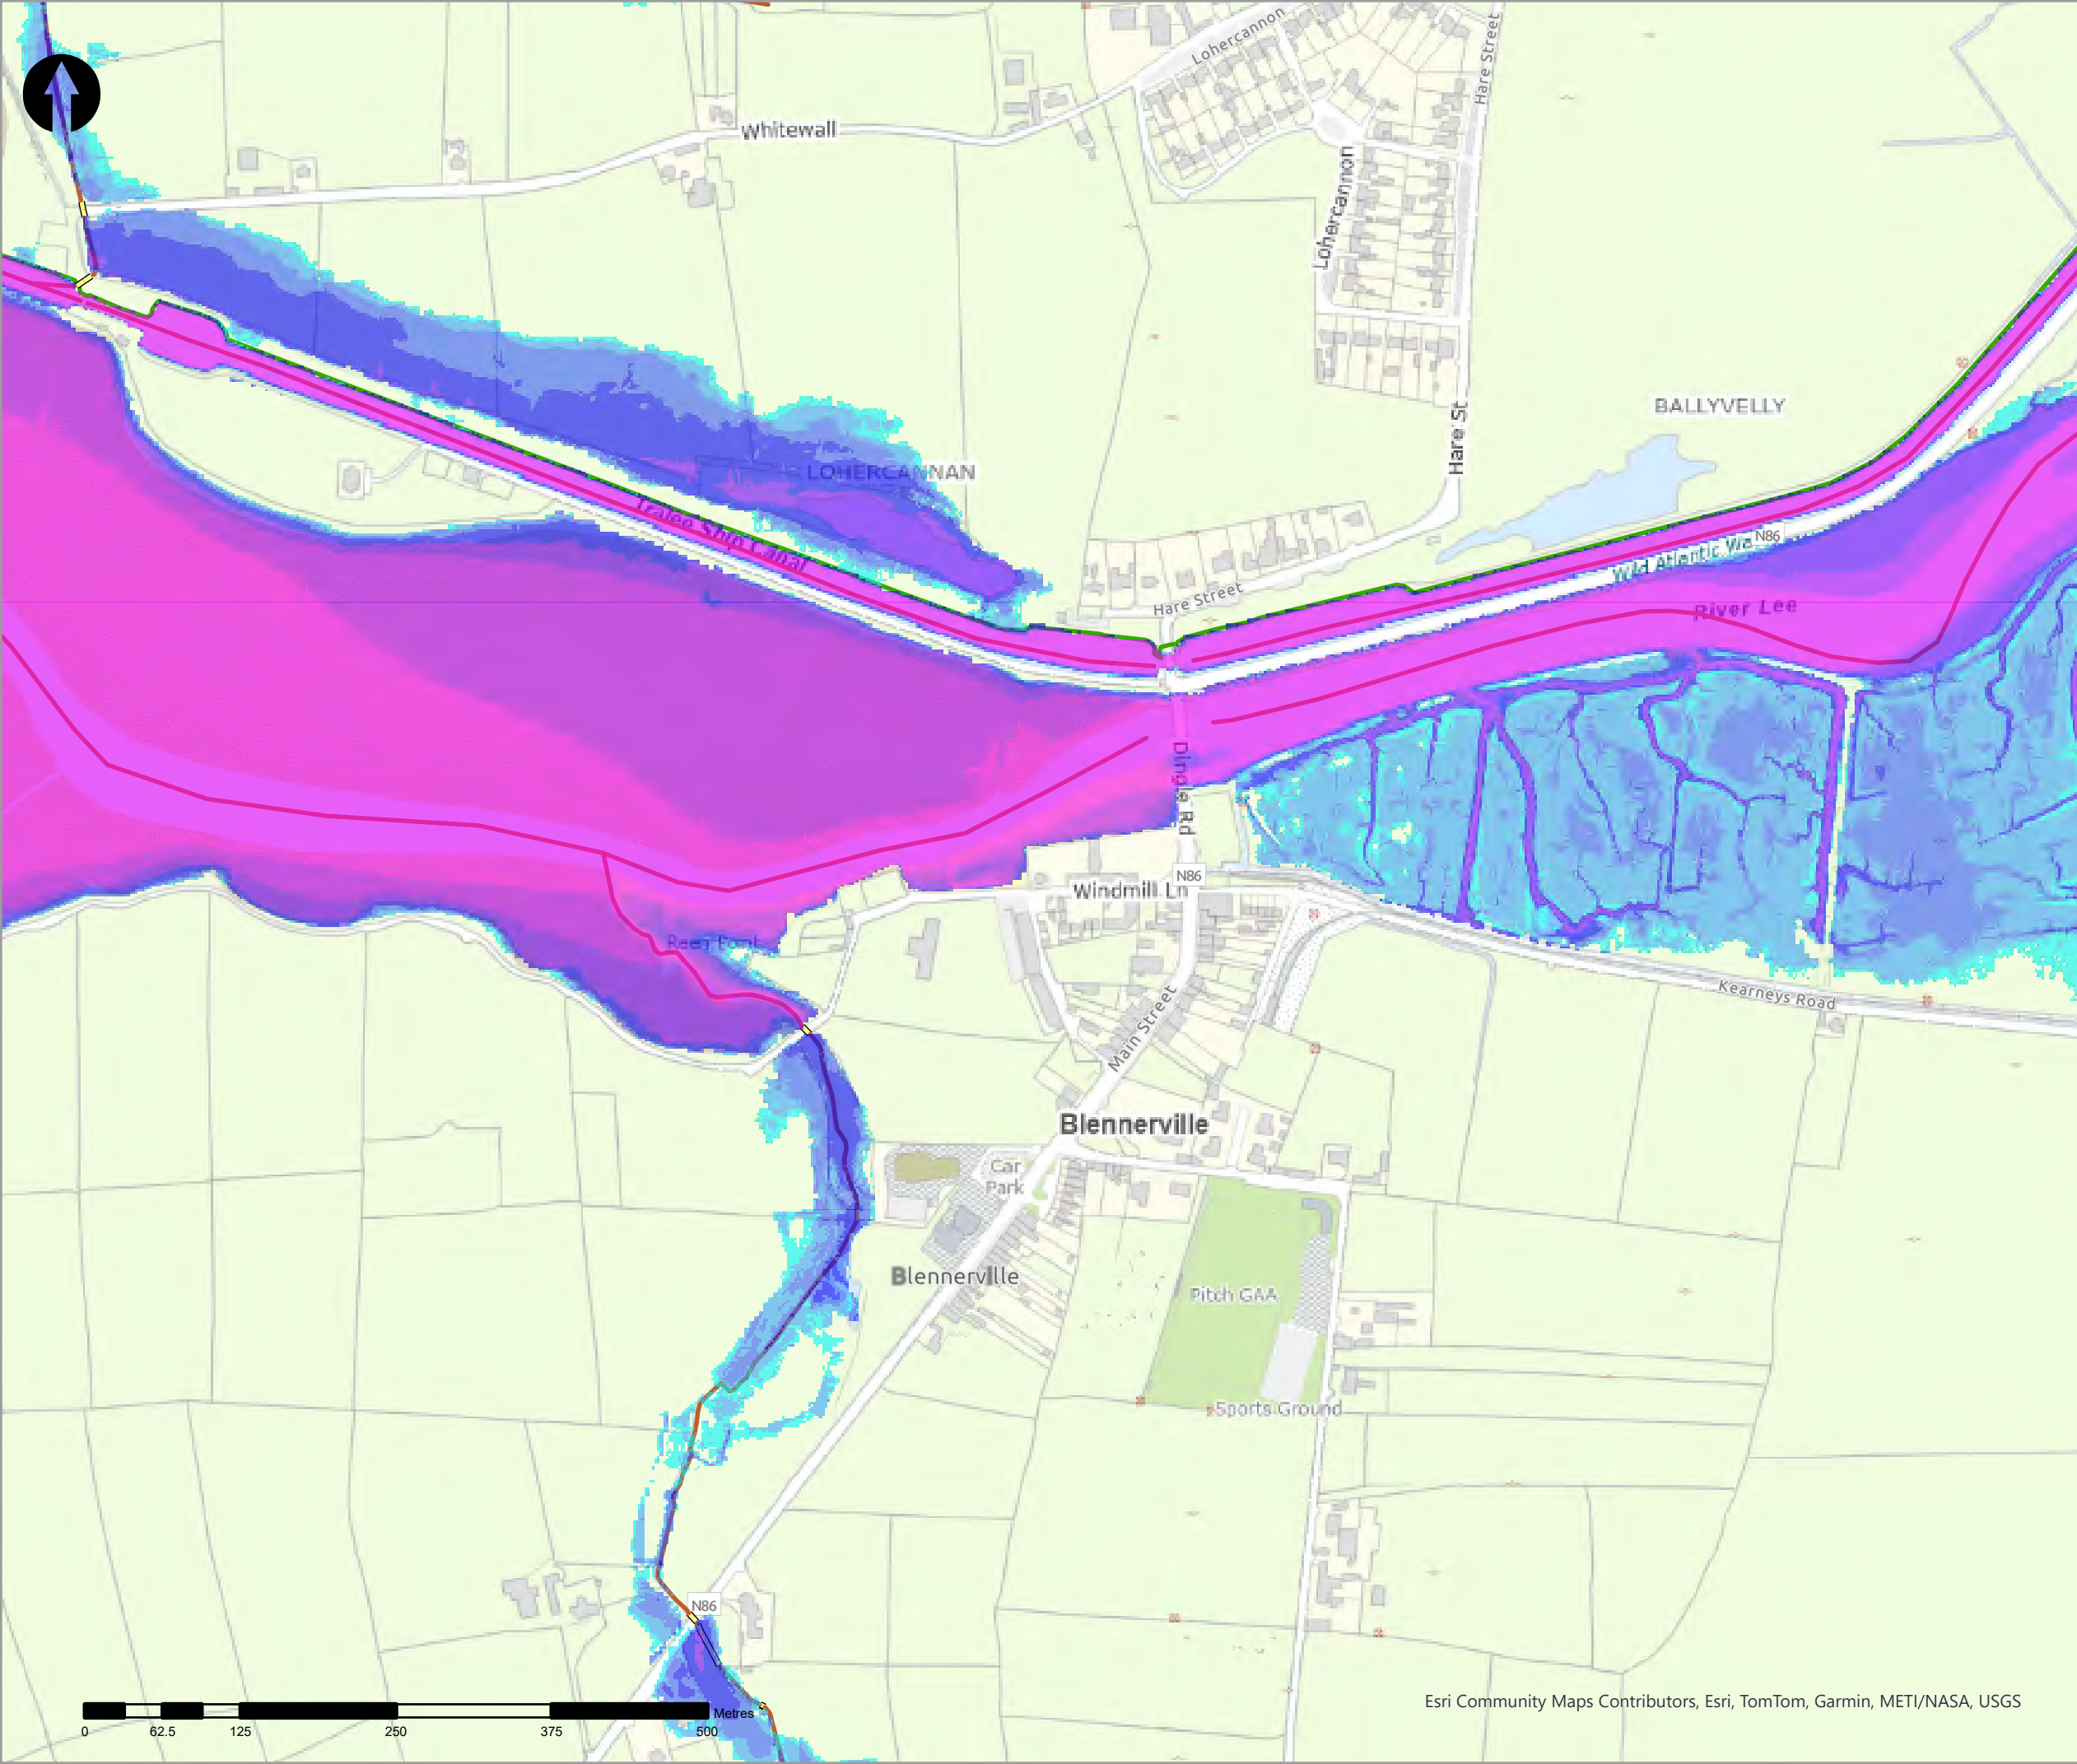

- Legend
- 10% AEP Fluvial Depth
- 0 - 0.1m
 - 0.1 - 0.25m
 - 0.25 - 0.5m
 - 0.5 - 1m
 - 1.0 - 1.5m
 - 1.5 - 2m
 - >2m
- Modelled River Centreline
- Modelled Drainage
- Embankment
- Wall

rev	ammendments	drawn	date
-----	-------------	-------	------



Elmwood House T +44(0) 28 90 667914
74 Boucher Road F +44(0) 28 90 668286
Belfast W www.rpsgroup.com/ireland
BT12 6RZ E ireland@rpsgroup.com

CLIENT



OPW

Óig na
eÓlínacha Poiblí
Office of Public Works



PROJECT	Tralee Flood Relief Scheme
---------	----------------------------



TITLE	Tralee Depth Mapping 10% AEP Fluvial
-------	---

Project Number	Sheet Size	Drawing Scale
MCW1082	A3	1:5,000

Drawing Number	Datum
Dep_F_C_0010_19	ITM

Drawn by	Status	Revision
RC	Final	01

Checked By	Approved By	Date
AS	AS	05/06/2025

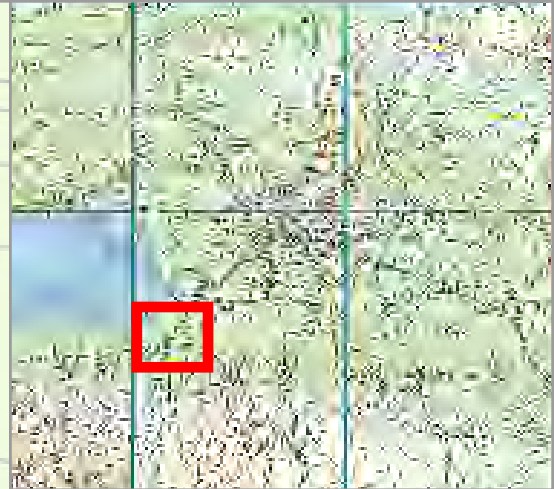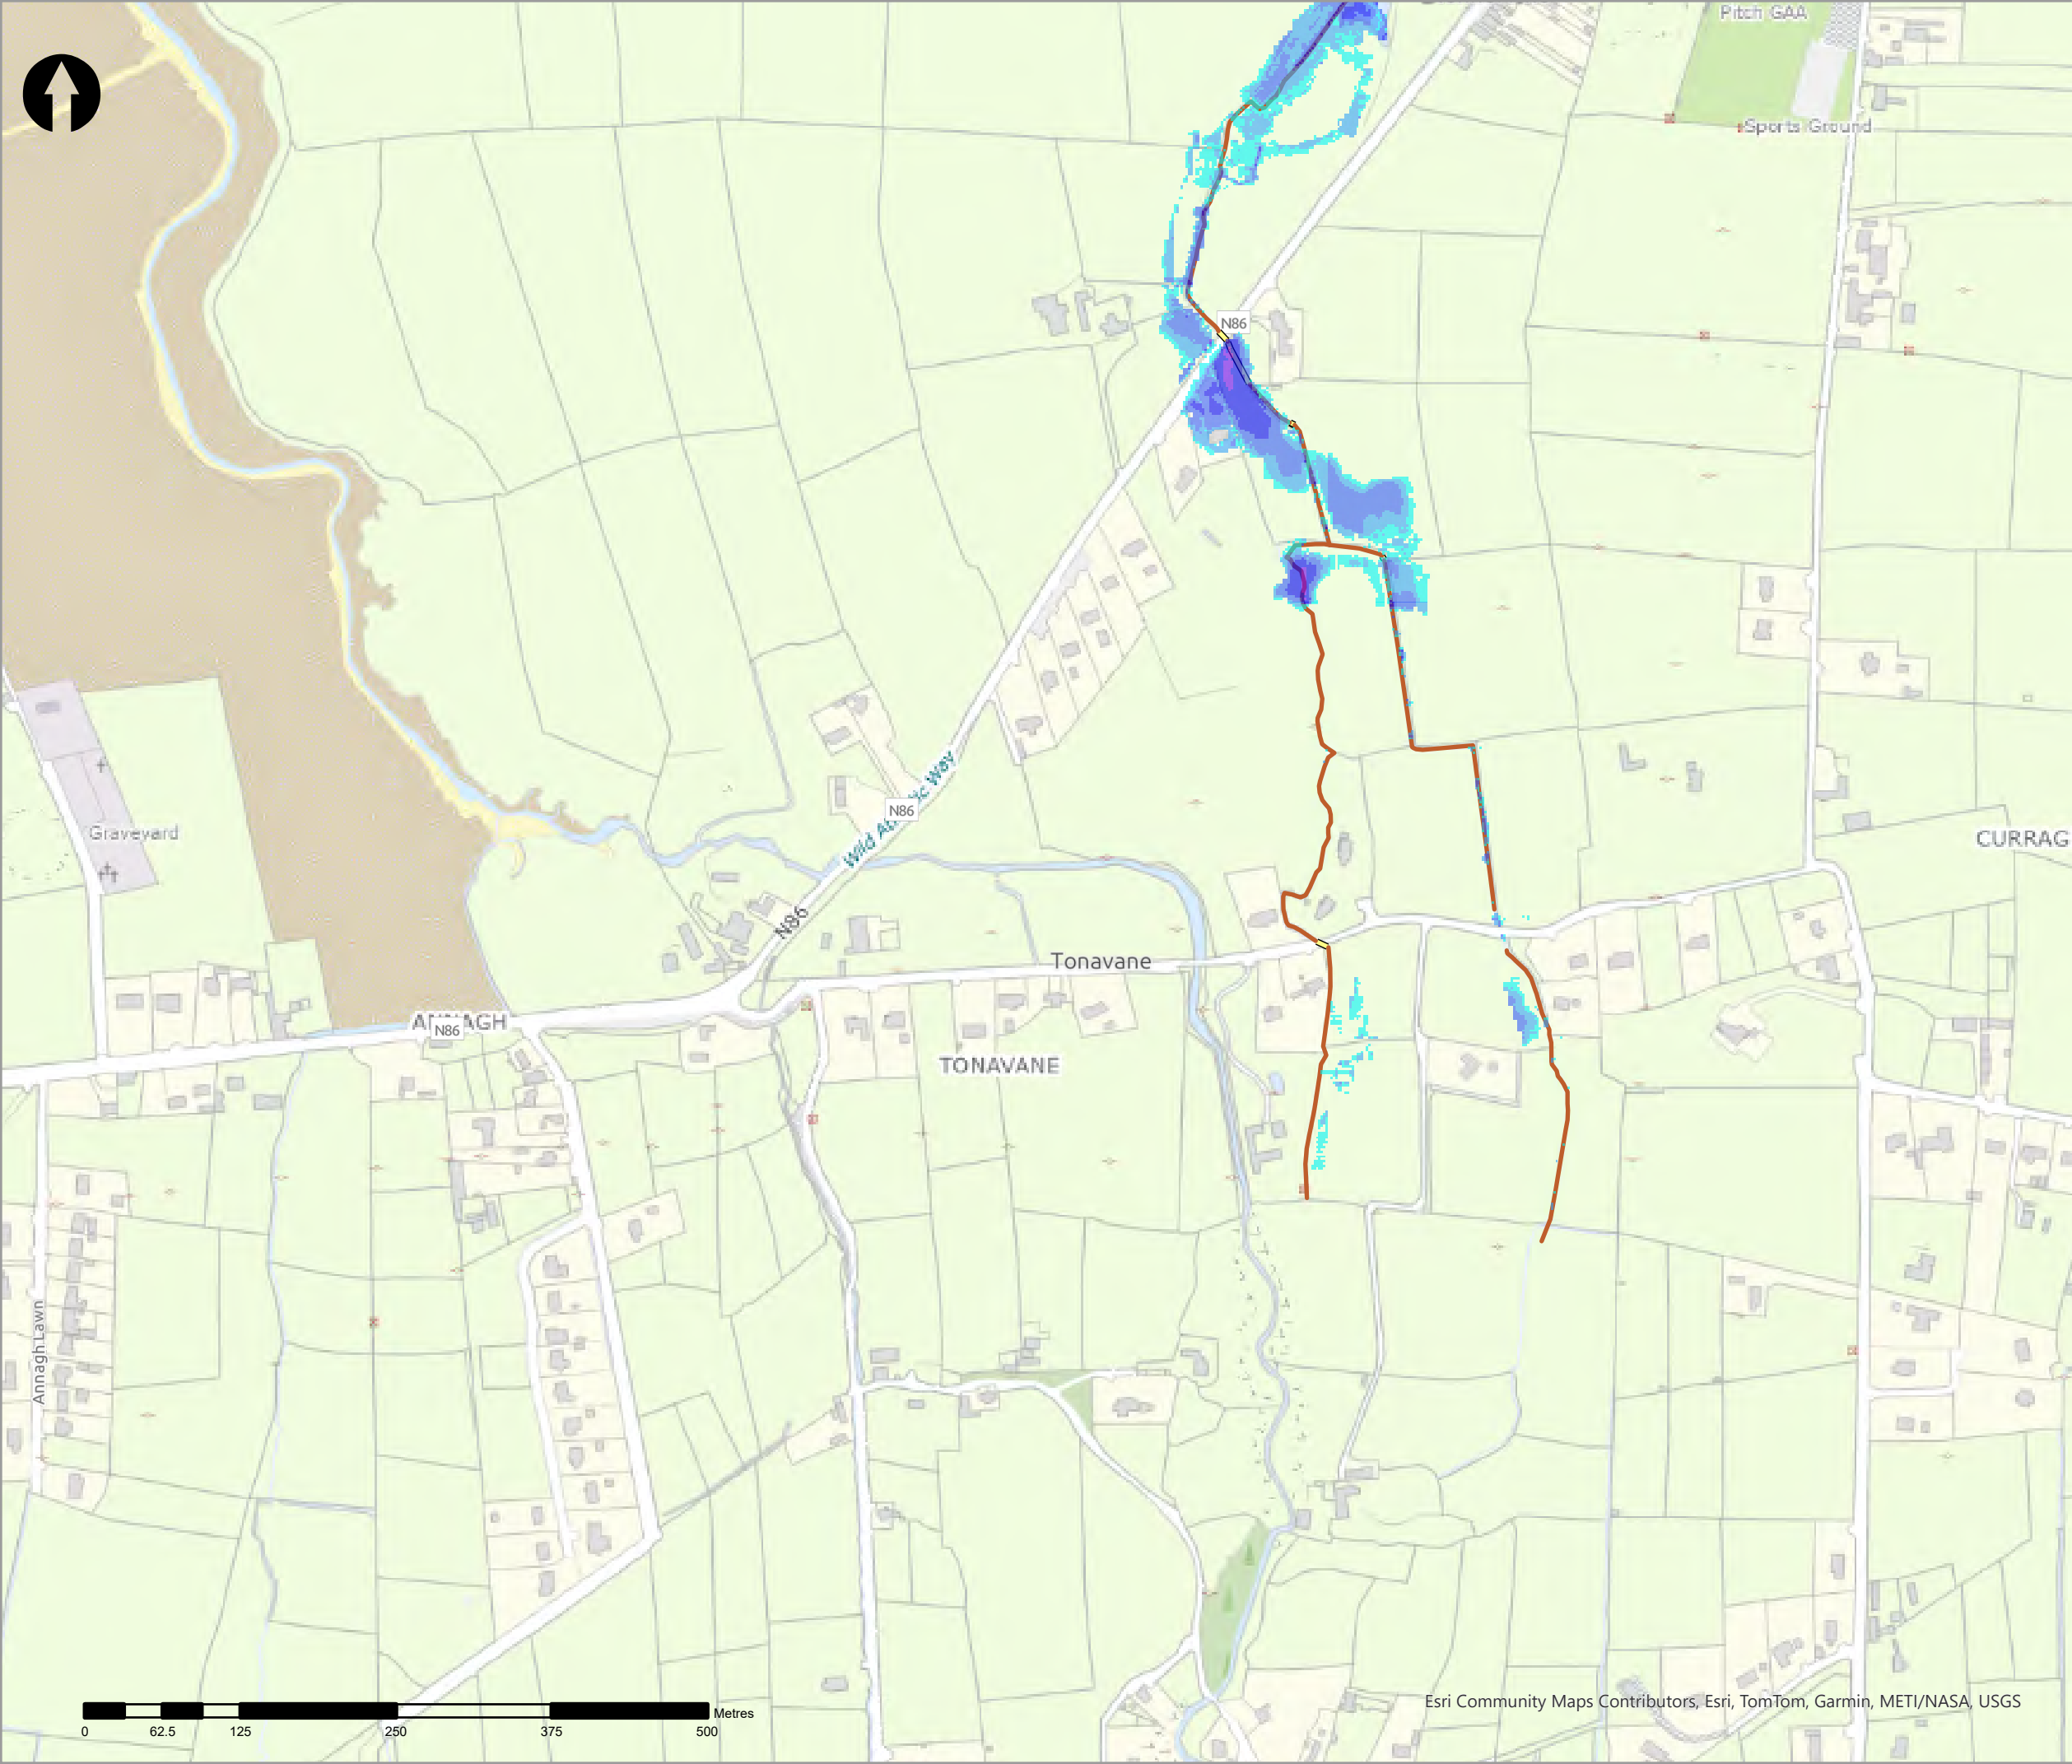

Legend

10% AEP Fluvial Depth

- 0 - 0.1m
- 0.1 - 0.25m
- 0.25 - 0.5m
- 0.5 - 1m
- 1.0 - 1.5m
- 1.5 - 2m
- >2m

Modelled River Centreline

Modelled Drainage

Embankment

Wall

rev	ammendments	drawn	date
-----	-------------	-------	------



Elmwood House T +44(0) 28 90 667914
74 Boucher Road F +44(0) 28 90 668286
Belfast W www.rpsgroup.com/ireland
BT12 6RZ E ireland@rpsgroup.com

CLIENT



OPW

Óigín na nEobánacha Poiblí
Office of Public Works



PROJECT

Tralee Flood Relief Scheme

TITLE


Tralee Depth Mapping
10% AEP Fluvial


Project Number	Sheet Size	Drawing Scale
MCW1082	A3	1:5,000

Drawing Number	Datum
Dep_F_C_0010_20	ITM

Drawn by	Status	Revision
RC	Final	01

Checked By	Approved By	Date
AS	AS	05/06/2025

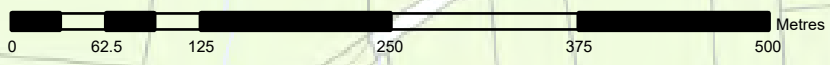

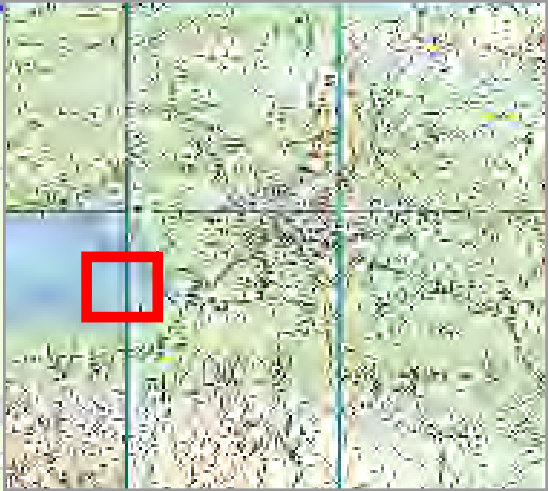

- Legend
- 10% AEP Fluvial Depth
- 0 - 0.1m
 - 0.1 - 0.25m
 - 0.25 - 0.5m
 - 0.5 - 1m
 - 1.0 - 1.5m
 - 1.5 - 2m
 - >2m
- Modelled River Centreline
- Modelled Drainage
- Embankment
- Wall

rev	ammendments	drawn	date
-----	-------------	-------	------



Elmwood House T +44(0) 28 90 667914
74 Boucher Road F +44(0) 28 90 668286
Belfast W www.rpsgroup.com/ireland
BT12 6RZ E ireland@rpsgroup.com

CLIENT



OPW

Óifig na
eOibreacha Poiblí
Office of Public Works



PROJECT

Tralee Flood Relief Scheme

TITLE


Tralee Depth Mapping
10% AEP Fluvial



Project Number	Sheet Size	Drawing Scale
MCW1082	A3	1:5,000

Drawing Number	Datum
Dep_F_C_0010_21	ITM

Drawn by	Status	Revision
RC	Final	01

Checked By	Approved By	Date
AS	AS	05/06/2025

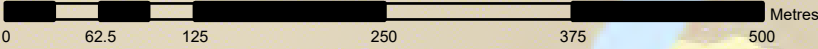

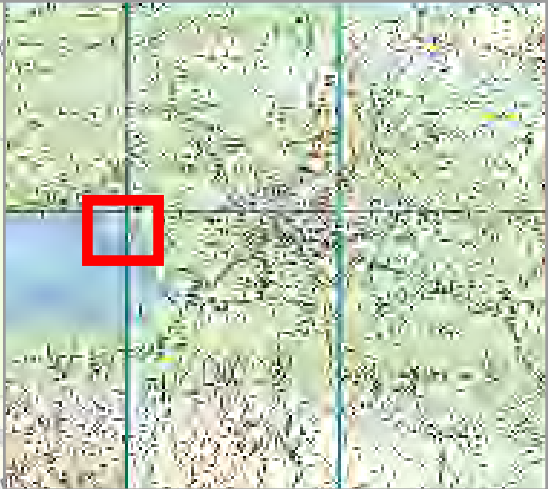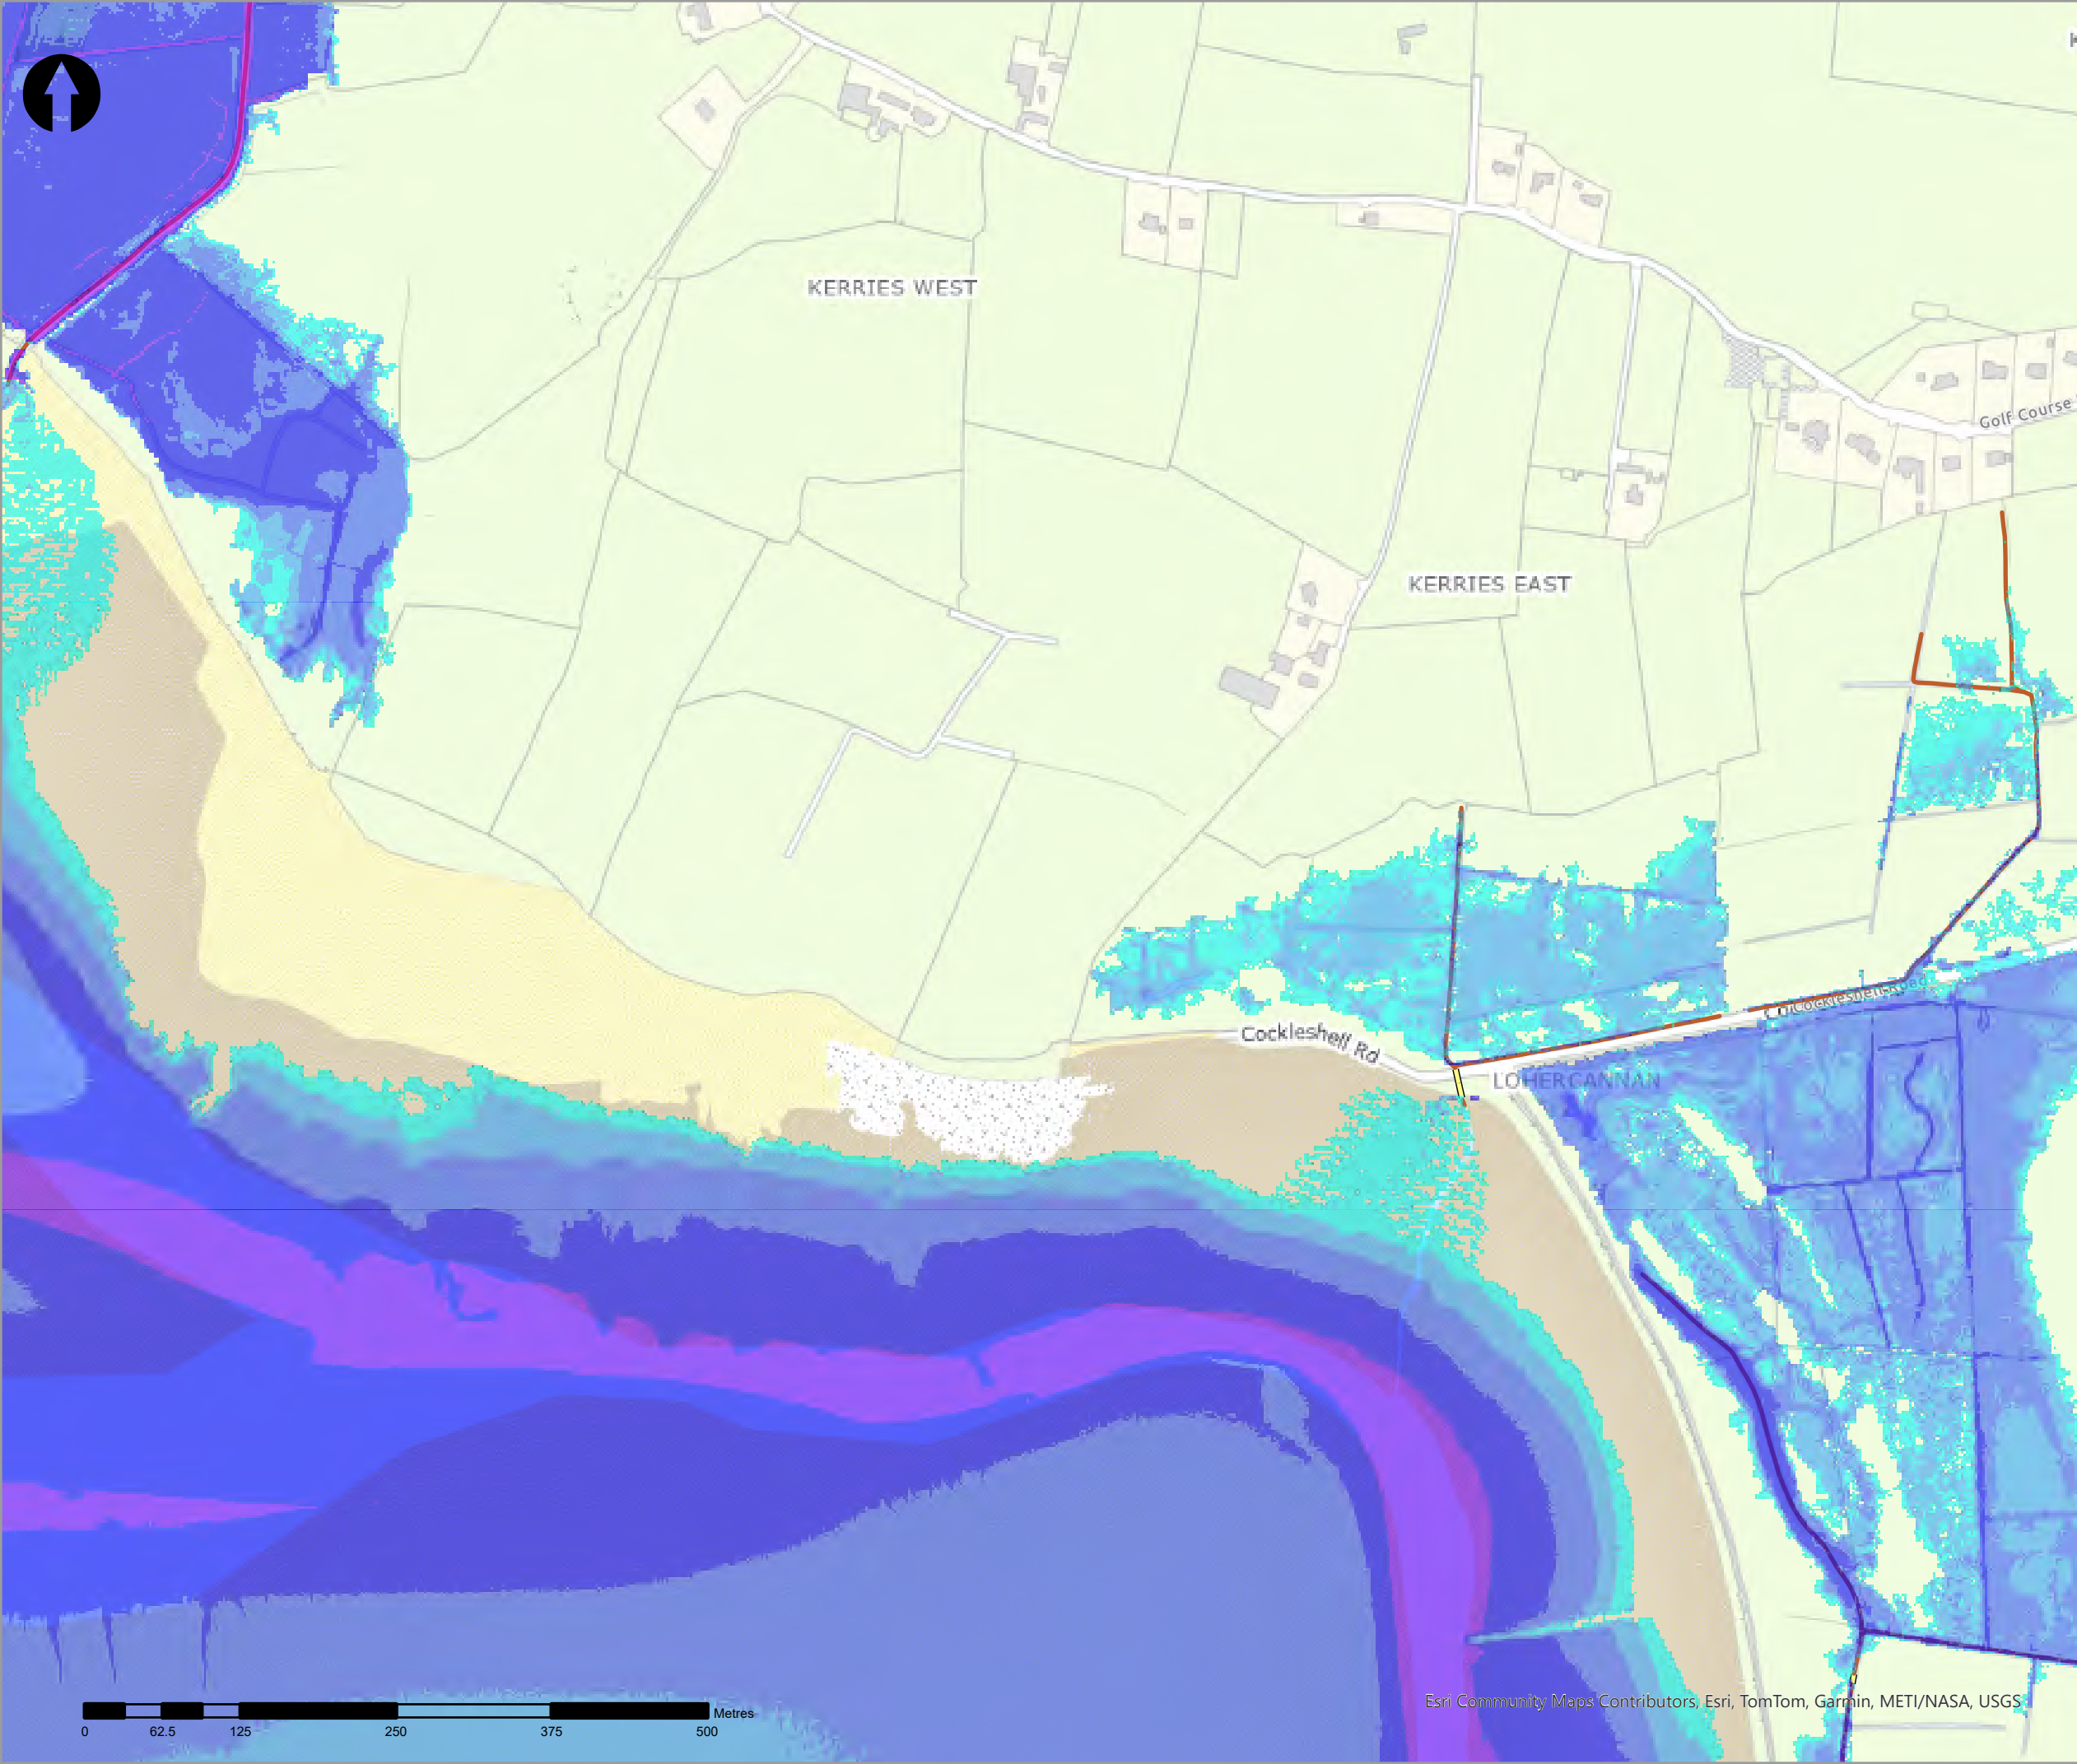

- Legend
- 10% AEP Fluvial Depth
- 0 - 0.1m
 - 0.1 - 0.25m
 - 0.25 - 0.5m
 - 0.5 - 1m
 - 1.0 - 1.5m
 - 1.5 - 2m
 - >2m
- Modelled River Centreline
- Modelled Drainage
- Embankment
- Wall

rev	ammendments	drawn	date
-----	-------------	-------	------



Elmwood House T +44(0) 28 90 667914
74 Boucher Road F +44(0) 28 90 668286
Belfast W www.rpsgroup.com/ireland
BT12 6RZ E ireland@rpsgroup.com

A TETRA TECH COMPANY

CLIENT



OPW

Óifig na hOibreacha Poiblí
Office of Public Works



Coast Guard

PROJECT	Tralee Flood Relief Scheme
---------	----------------------------


TITLE	Tralee Depth Mapping 10% AEP Fluvial
-------	---



Project Number	Sheet Size	Drawing Scale
MCW1082	A3	1:5,000

Drawing Number	Datum
Dep_F_C_0010_22	ITM

Drawn by	Status	Revision
RC	Final	01

Checked By	Approved By	Date
AS	AS	05/06/2025

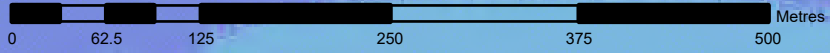

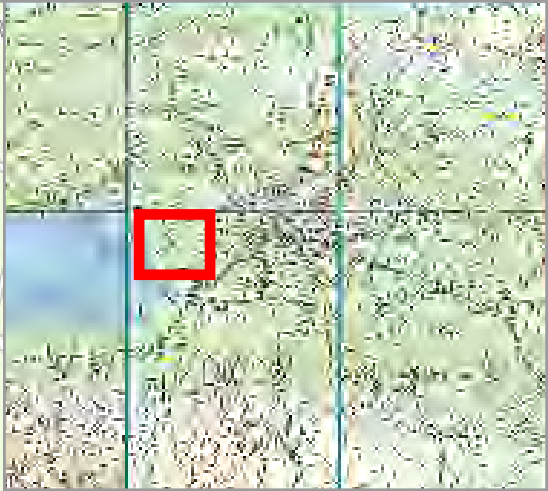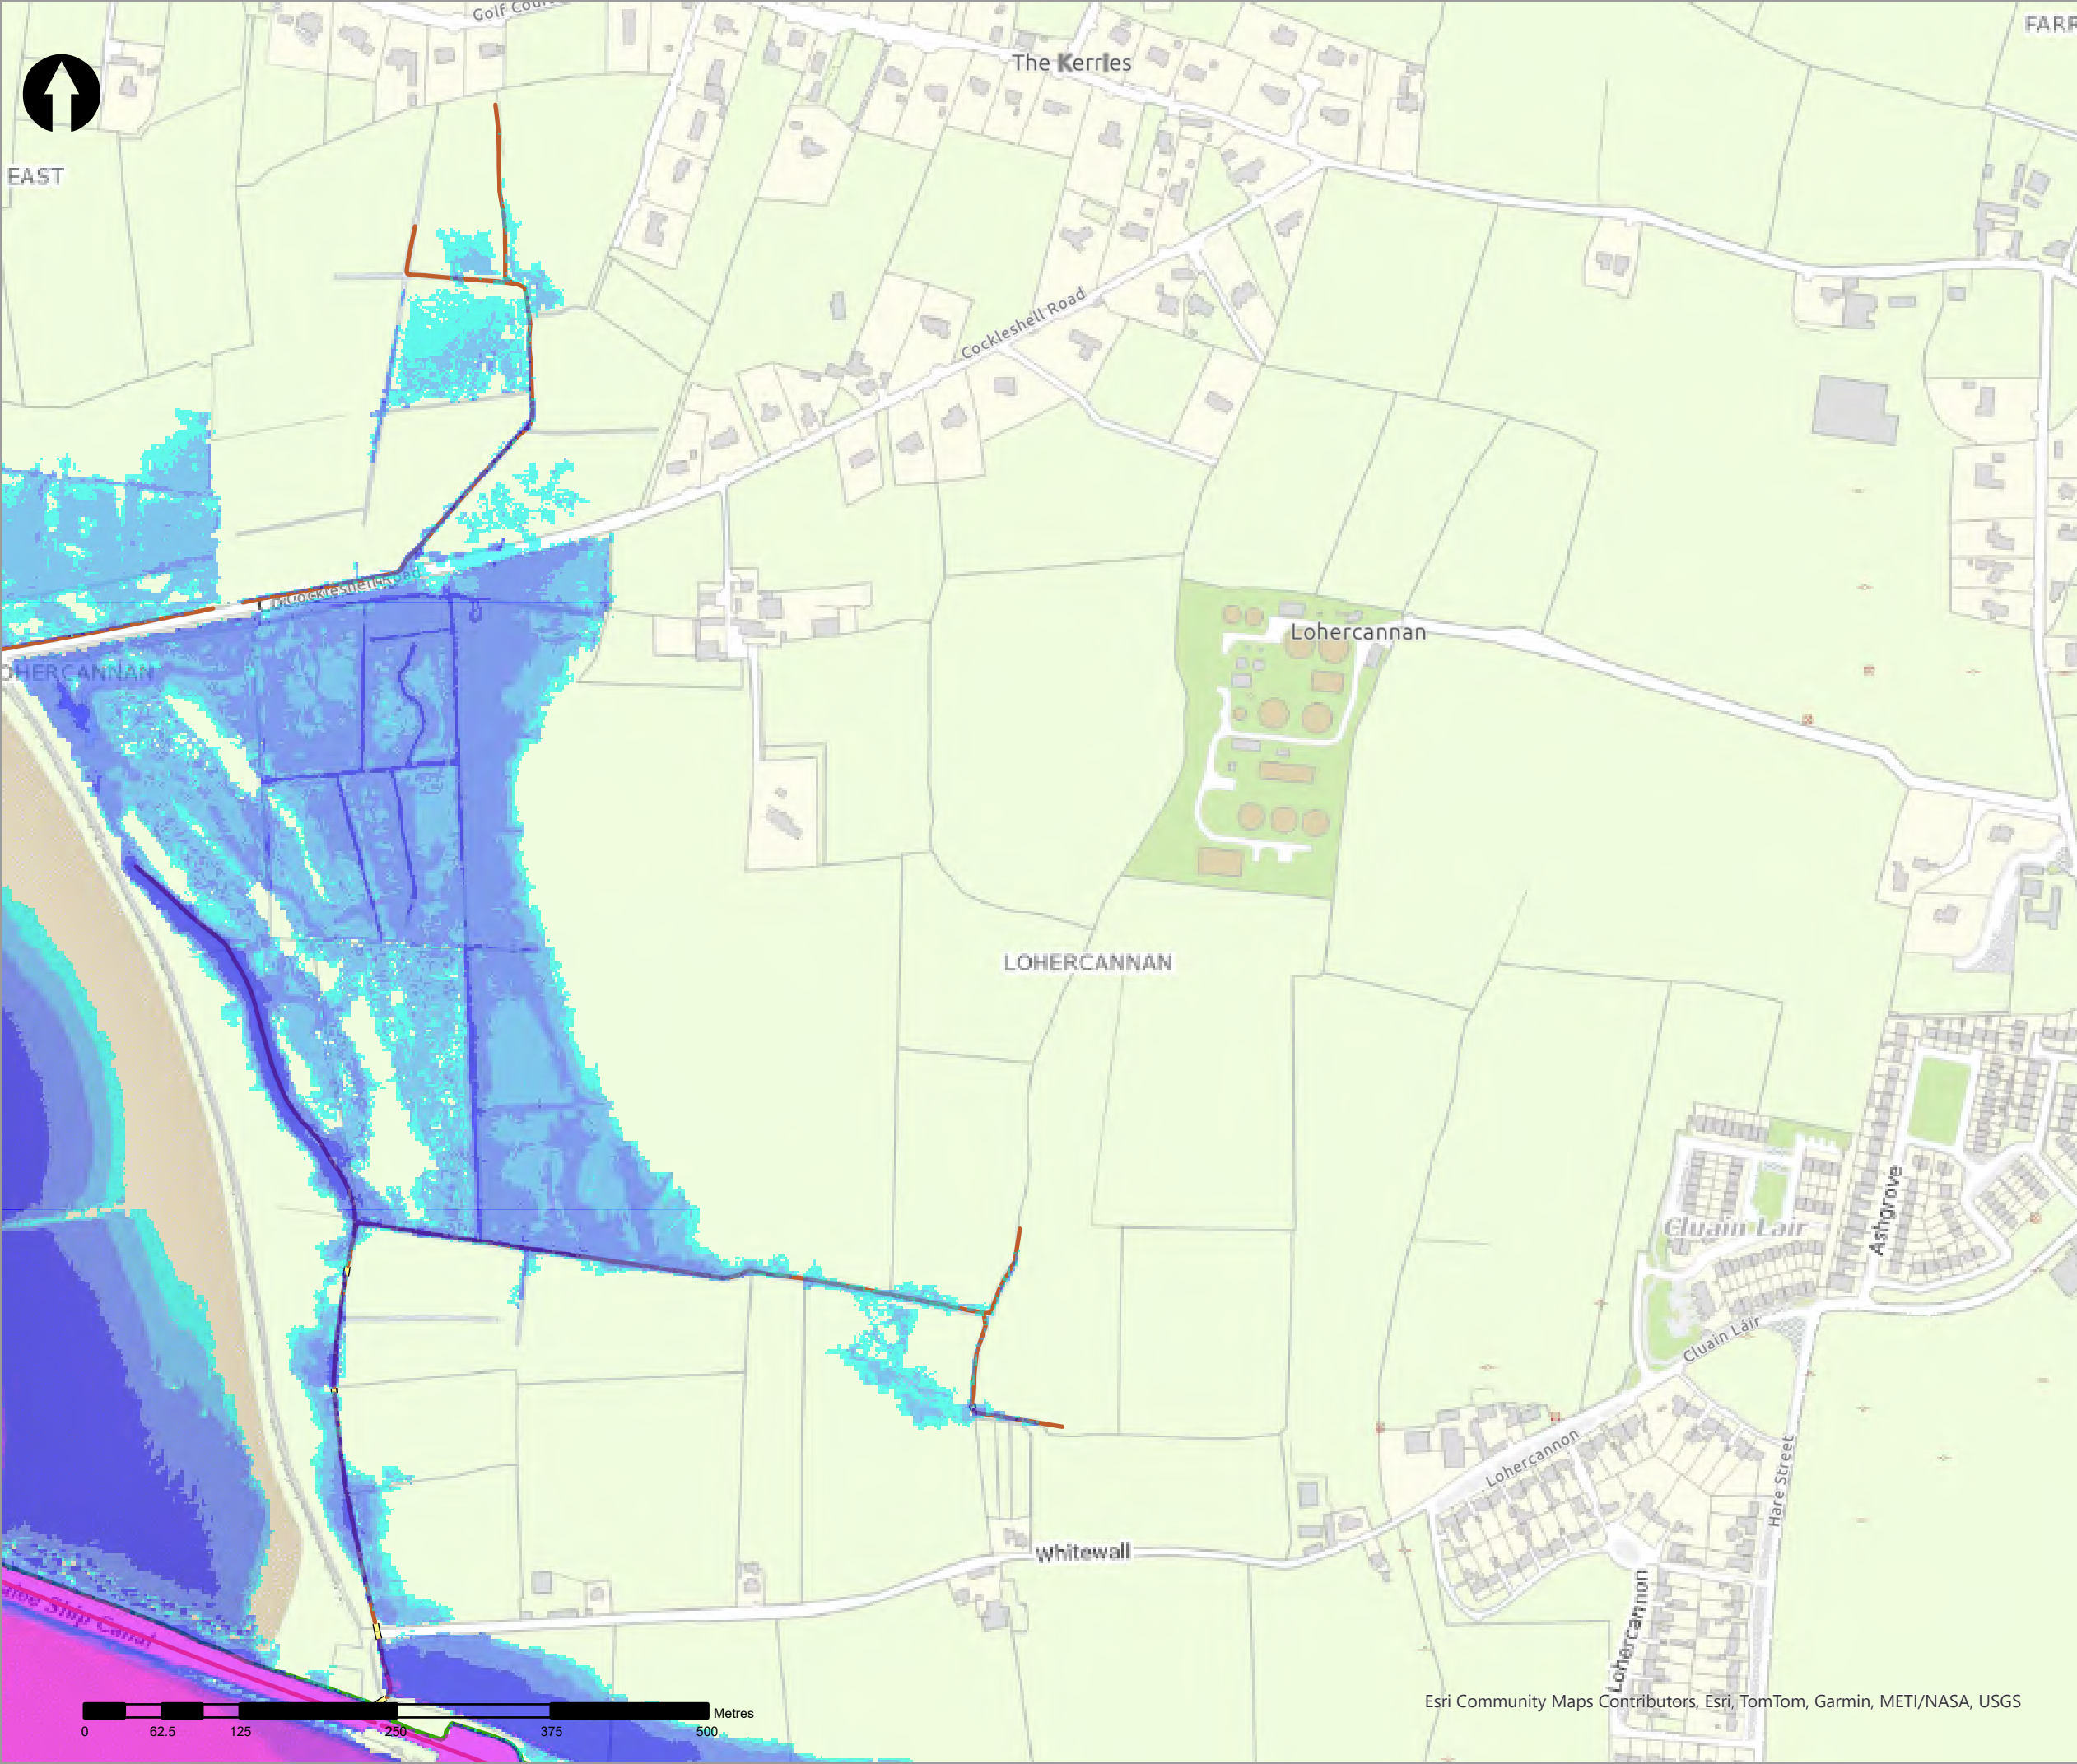

- Legend
- 10% AEP Fluvial Depth
- 0 - 0.1m
 - 0.1 - 0.25m
 - 0.25 - 0.5m
 - 0.5 - 1m
 - 1.0 - 1.5m
 - 1.5 - 2m
 - >2m
- Modelled River Centreline
- Modelled Drainage
- Embankment
- Wall

rev	ammdments	drawn	date
-----	-----------	-------	------



Elmwood House T +44(0) 28 90 667914
74 Boucher Road F +44(0) 28 90 668286
Belfast W www.rpsgroup.com/ireland
BT12 6RZ E ireland@rpsgroup.com

CLIENT



OPW

Óigín na n-Obiúcháin
Office of Public Works



PROJECT	Tralee Flood Relief Scheme
---------	----------------------------



TITLE	Tralee Depth Mapping 10% AEP Fluvial
-------	---

Project Number	Sheet Size	Drawing Scale
MCW1082	A3	1:5,000

Drawing Number	Datum
Dep_F_C_0010_23	ITM

Drawn by	Status	Revision
RC	Final	01

Checked By	Approved By	Date
AS	AS	05/06/2025

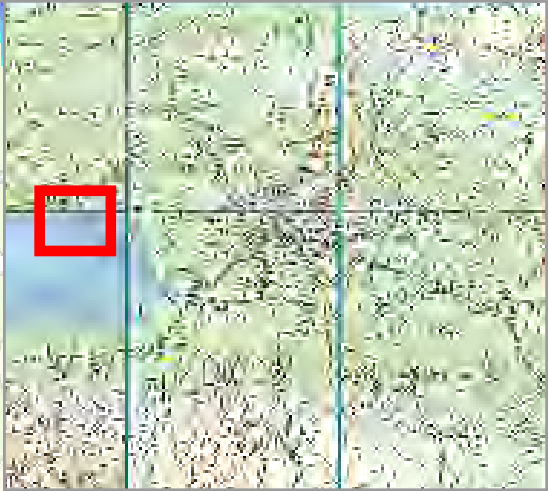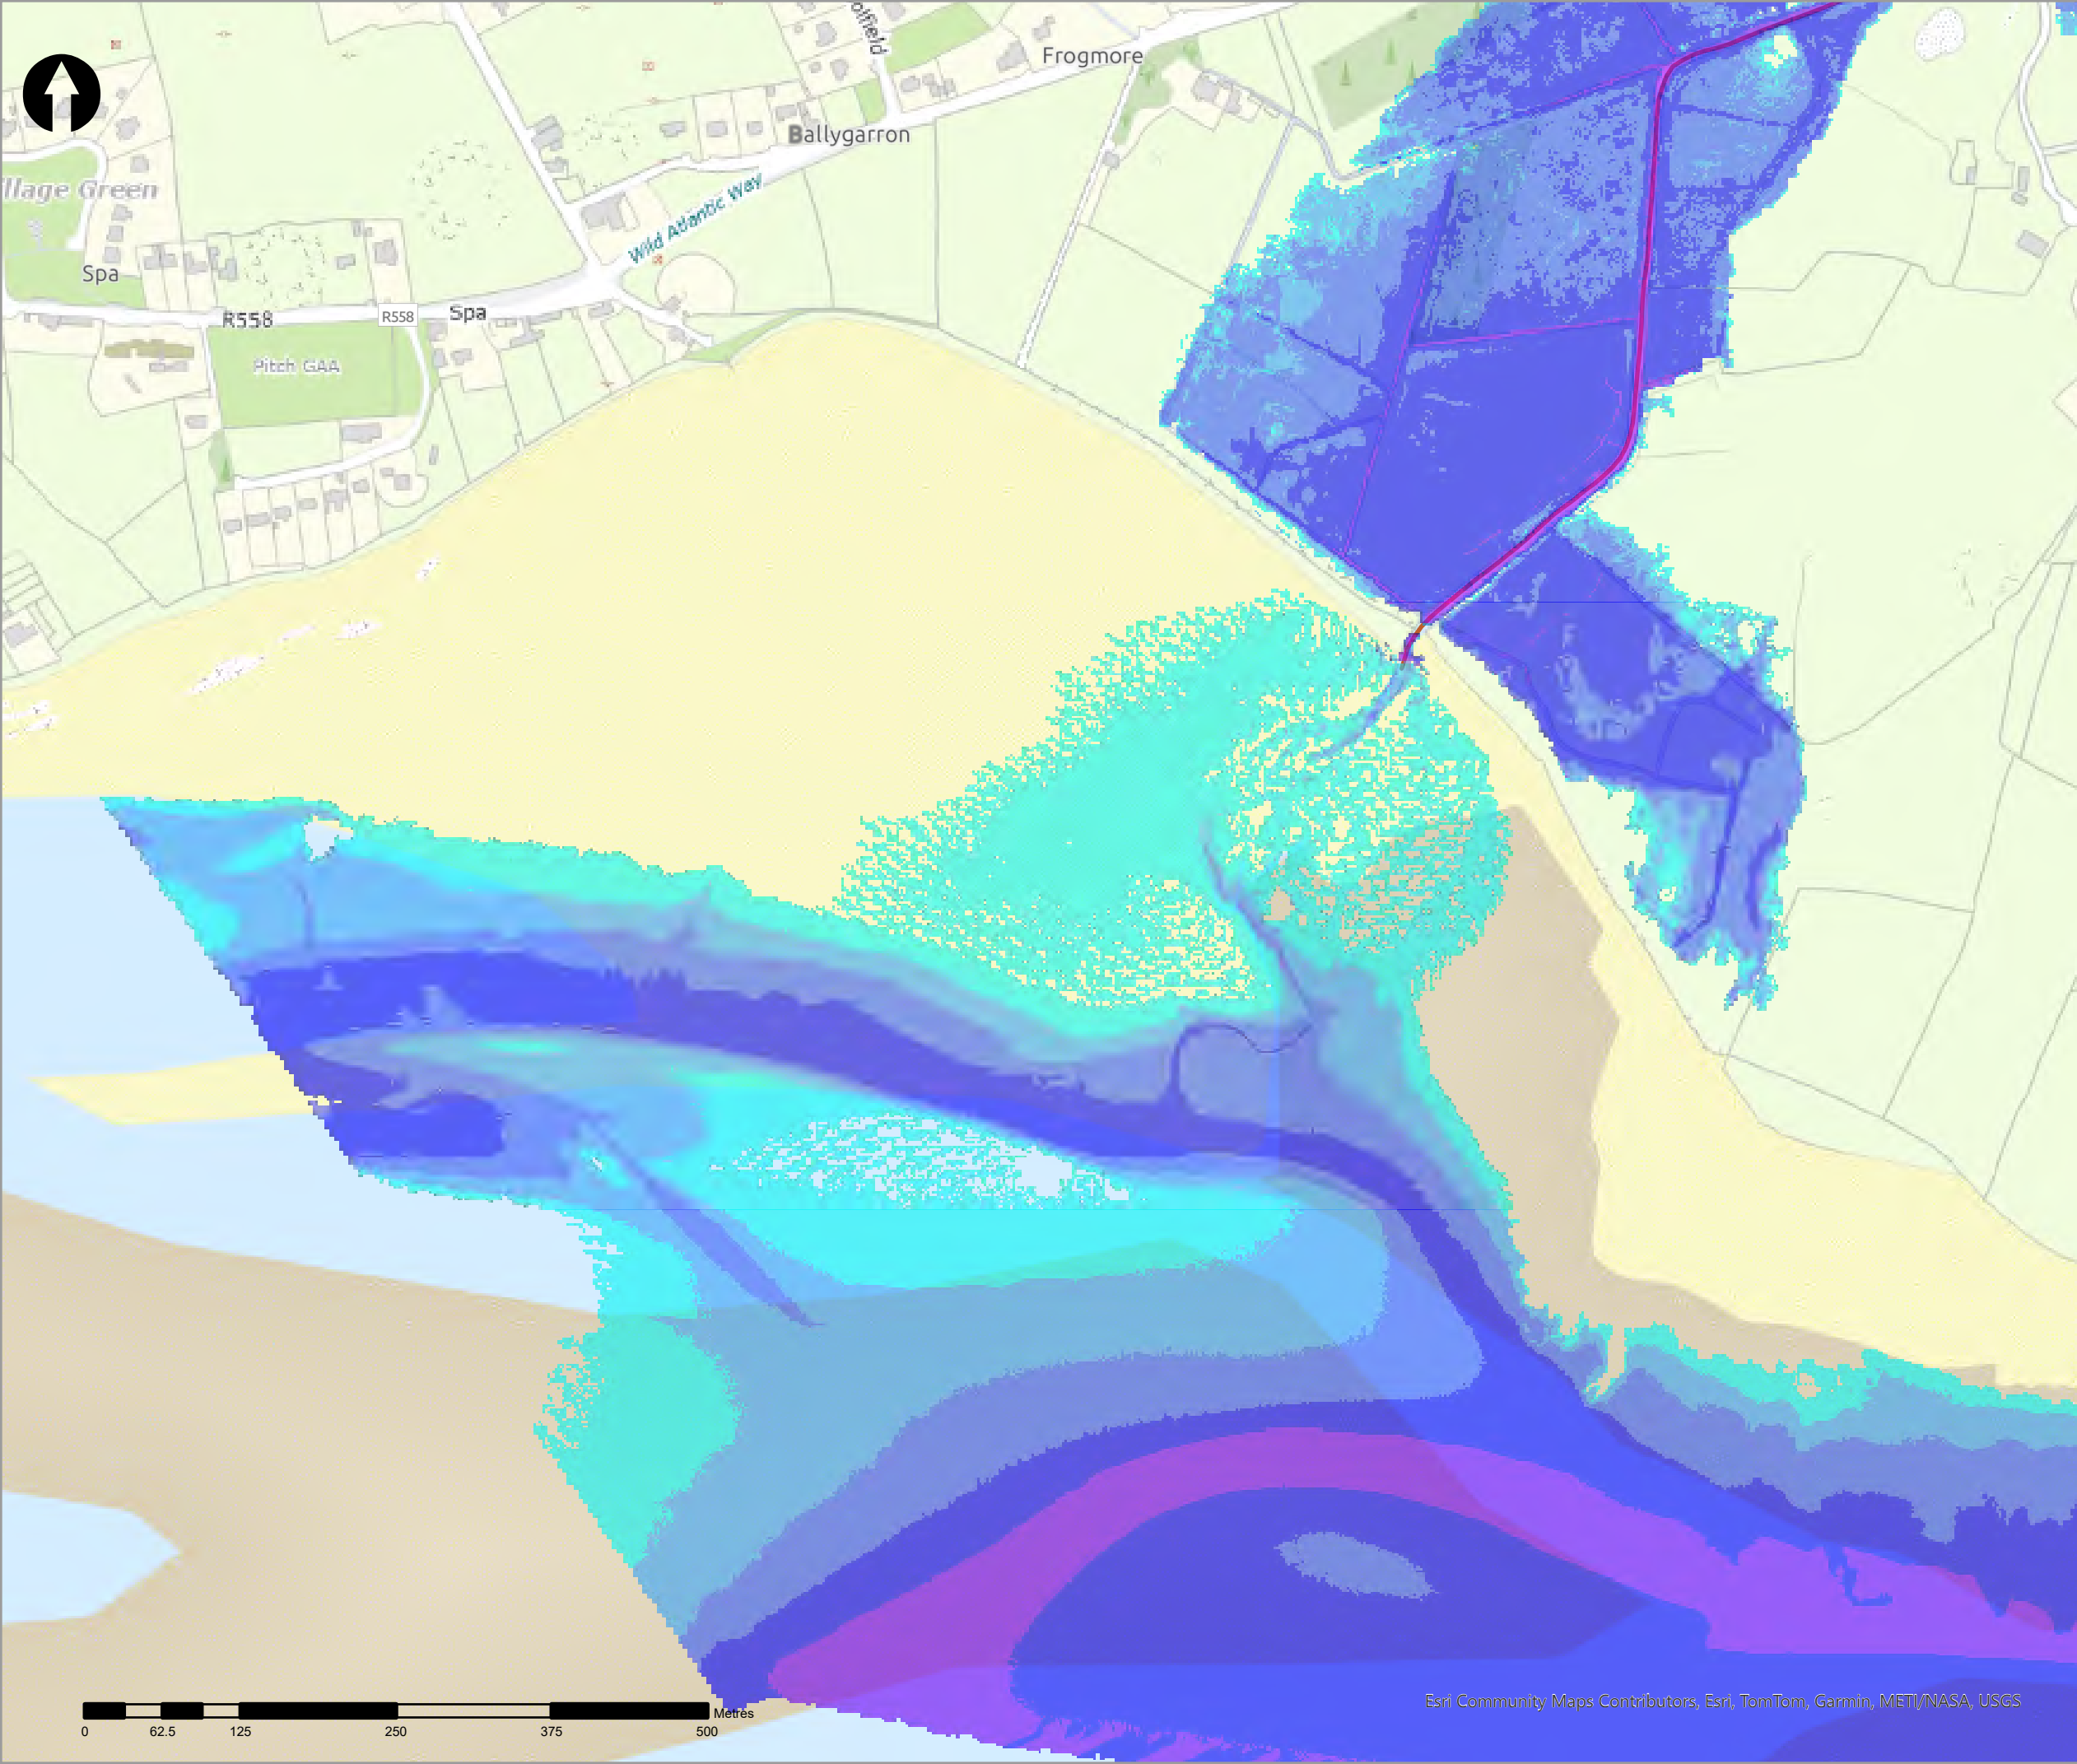

- Legend
- 10% AEP Fluvial Depth
- 0 - 0.1m
 - 0.1 - 0.25m
 - 0.25 - 0.5m
 - 0.5 - 1m
 - 1.0 - 1.5m
 - 1.5 - 2m
 - >2m
- Modelled River Centreline
- Modelled Drainage
- Embankment
- Wall

rev	ammendments	drawn	date
-----	-------------	-------	------



Elmwood House T +44(0) 28 90 667914
74 Boucher Road F +44(0) 28 90 668286
Belfast W www.rpsgroup.com/ireland
BT12 6RZ E ireland@rpsgroup.com

CLIENT



OPW

Óifig na hOibreacha Poiblí
Office of Public Works



PROJECT	Tralee Flood Relief Scheme
---------	----------------------------


TITLE	Tralee Depth Mapping 10% AEP Fluvial
-------	---



Project Number	Sheet Size	Drawing Scale
MCW1082	A3	1:5,000

Drawing Number	Datum
Dep_F_C_0010_24	ITM

Drawn by	Status	Revision
RC	Final	01

Checked By	Approved By	Date
AS	AS	05/06/2025

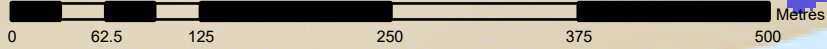

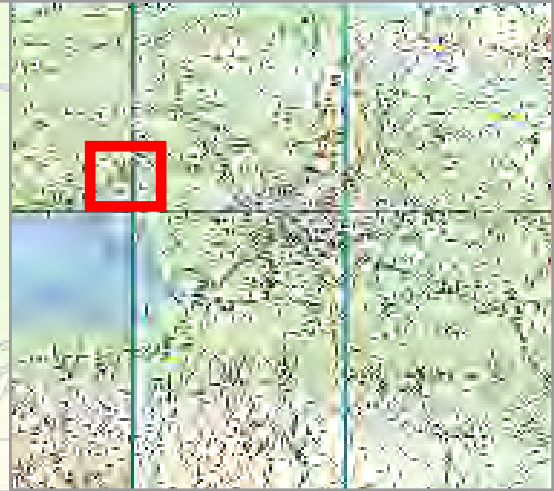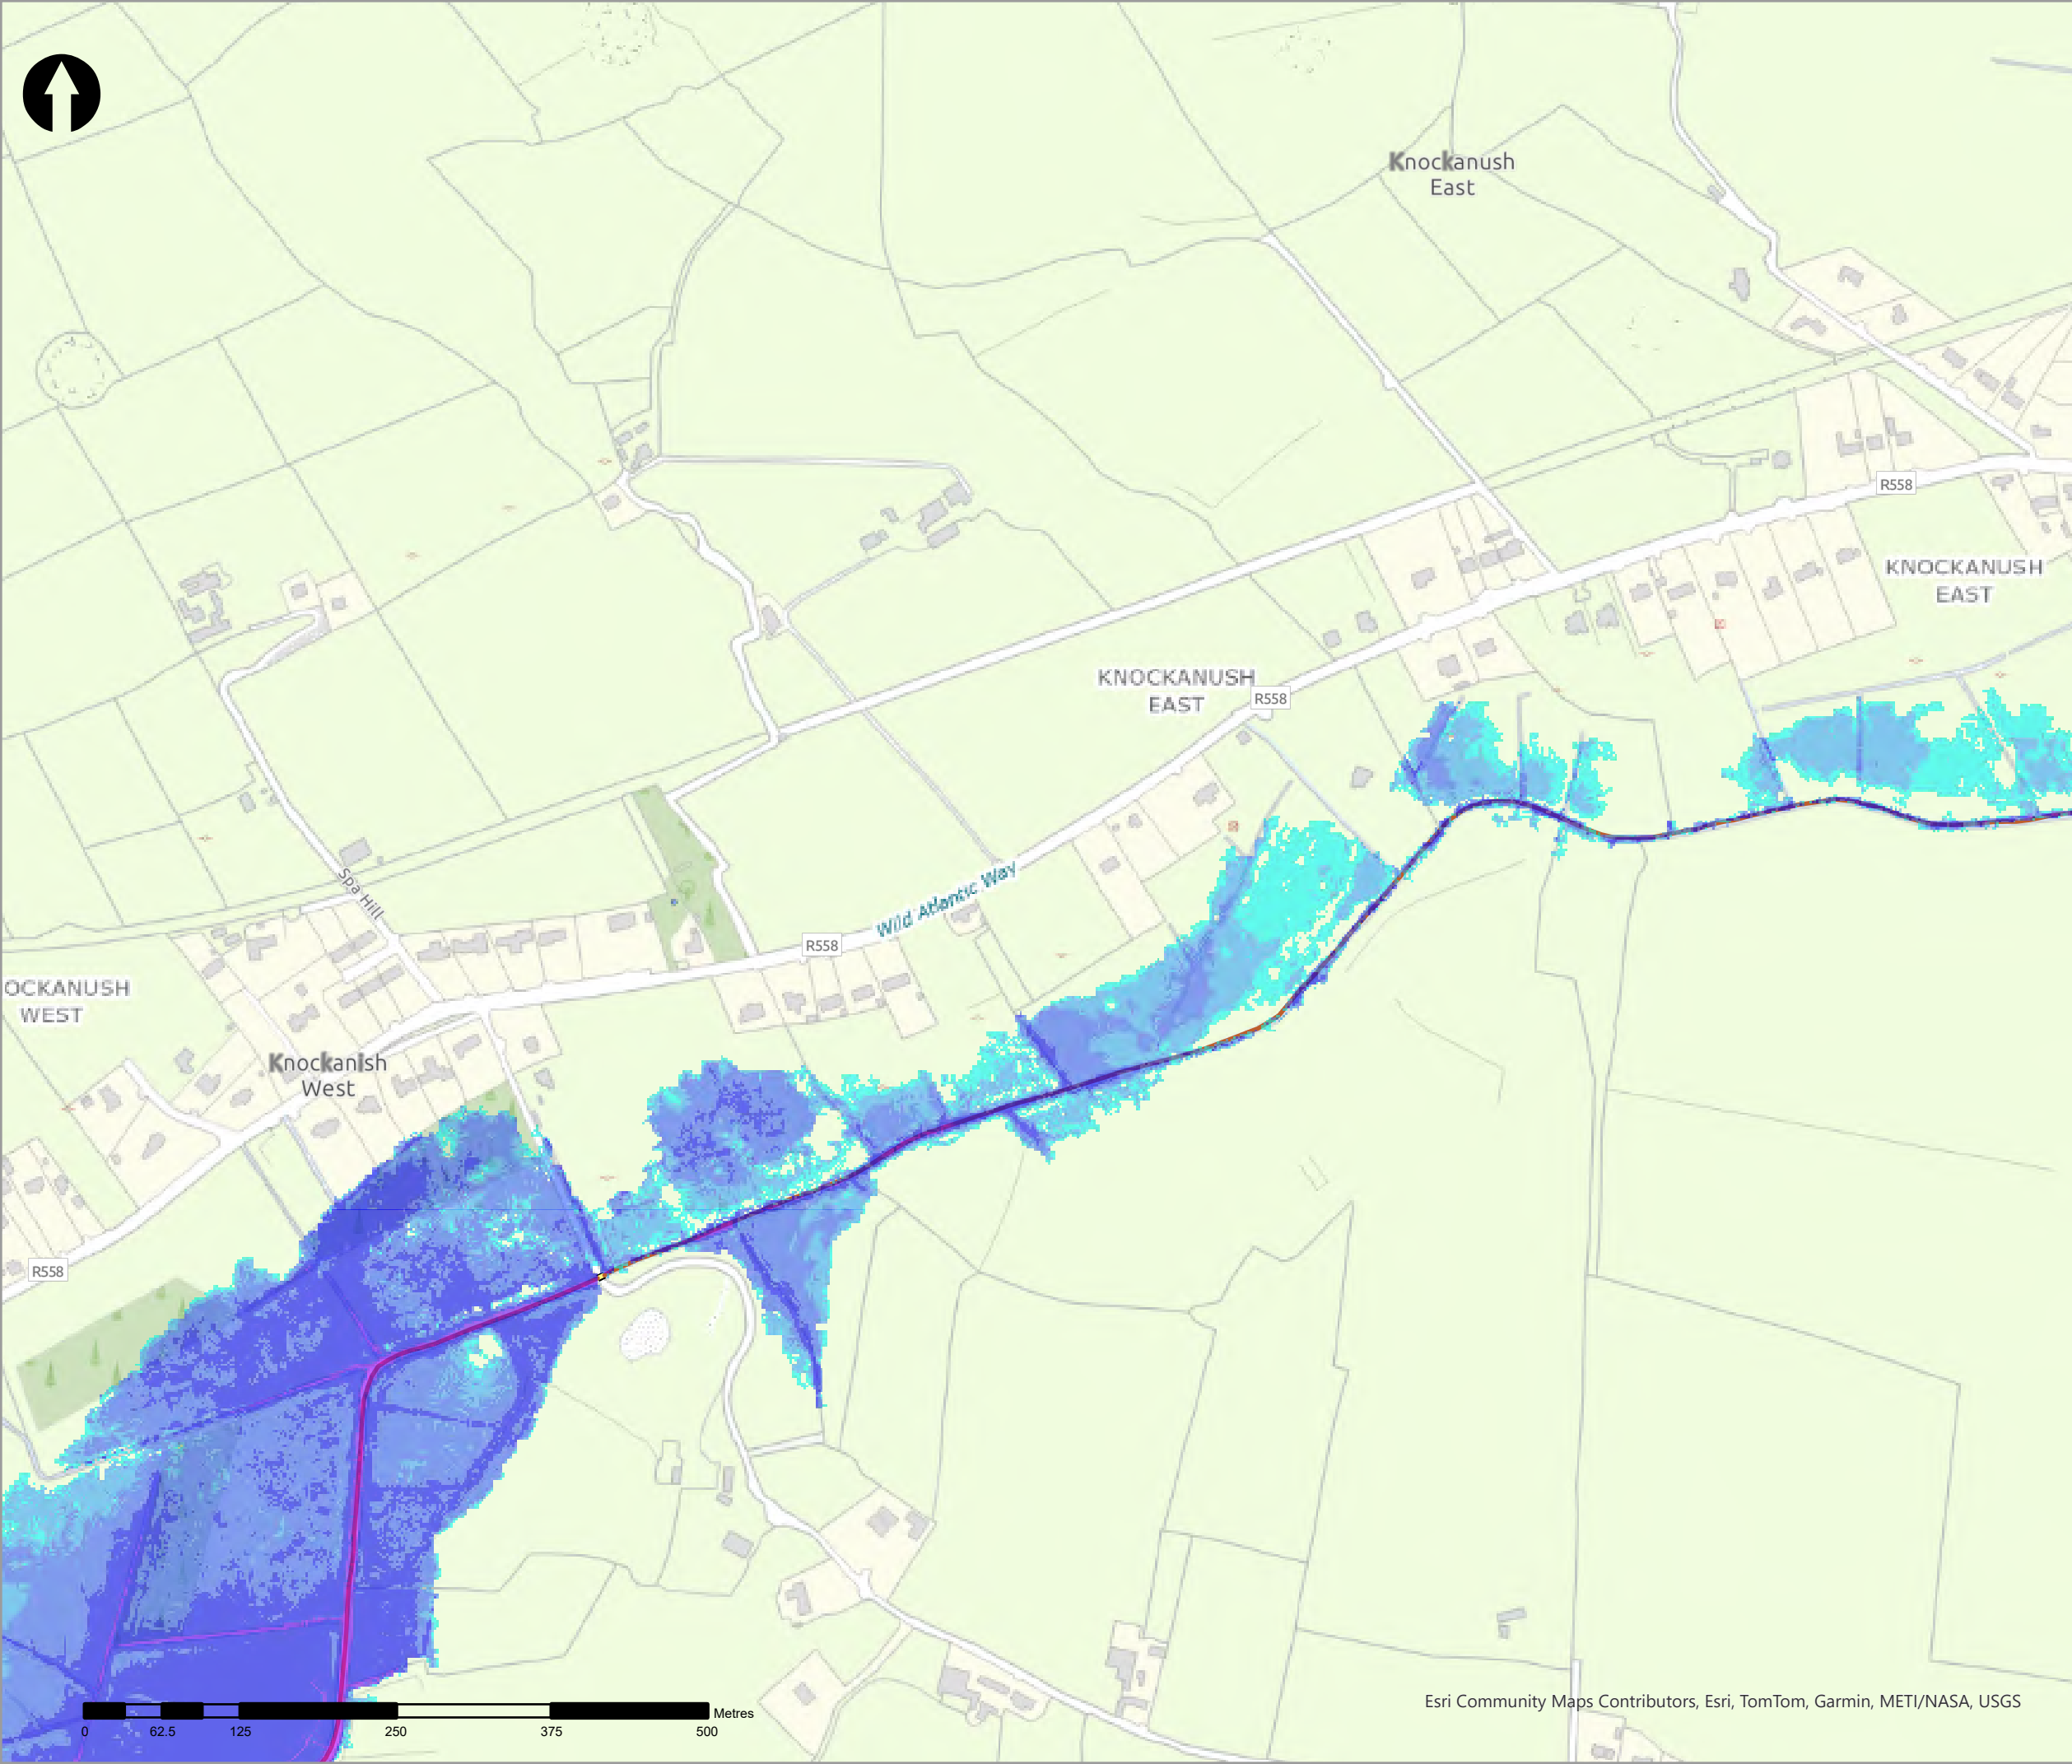

Legend

10% AEP Fluvial Depth

- 0 - 0.1m
- 0.1 - 0.25m
- 0.25 - 0.5m
- 0.5 - 1m
- 1.0 - 1.5m
- 1.5 - 2m
- >2m

Modelled River Centreline

Modelled Drainage

Embankment

Wall

rev	ammdments	drawn	date
-----	-----------	-------	------



Elmwood House T +44(0) 28 90 667914
74 Boucher Road F +44(0) 28 90 668286
Belfast W www.rpsgroup.com/ireland
BT12 6RZ E ireland@rpsgroup.com

CLIENT



OPW

Óifig na nOibreacha Poiblí
Office of Public Works



PROJECT

Tralee Flood Relief Scheme

TITLE


Tralee Depth Mapping
10% AEP Fluvial


Project Number	Sheet Size	Drawing Scale
MCW1082	A3	1:5,000

Drawing Number	Datum
Dep_F_C_0010_25	ITM

Drawn by	Status	Revision
RC	Final	01

Checked By	Approved By	Date
AS	AS	05/06/2025

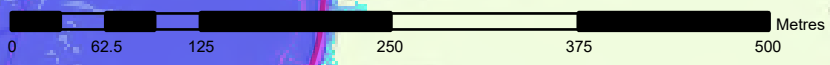

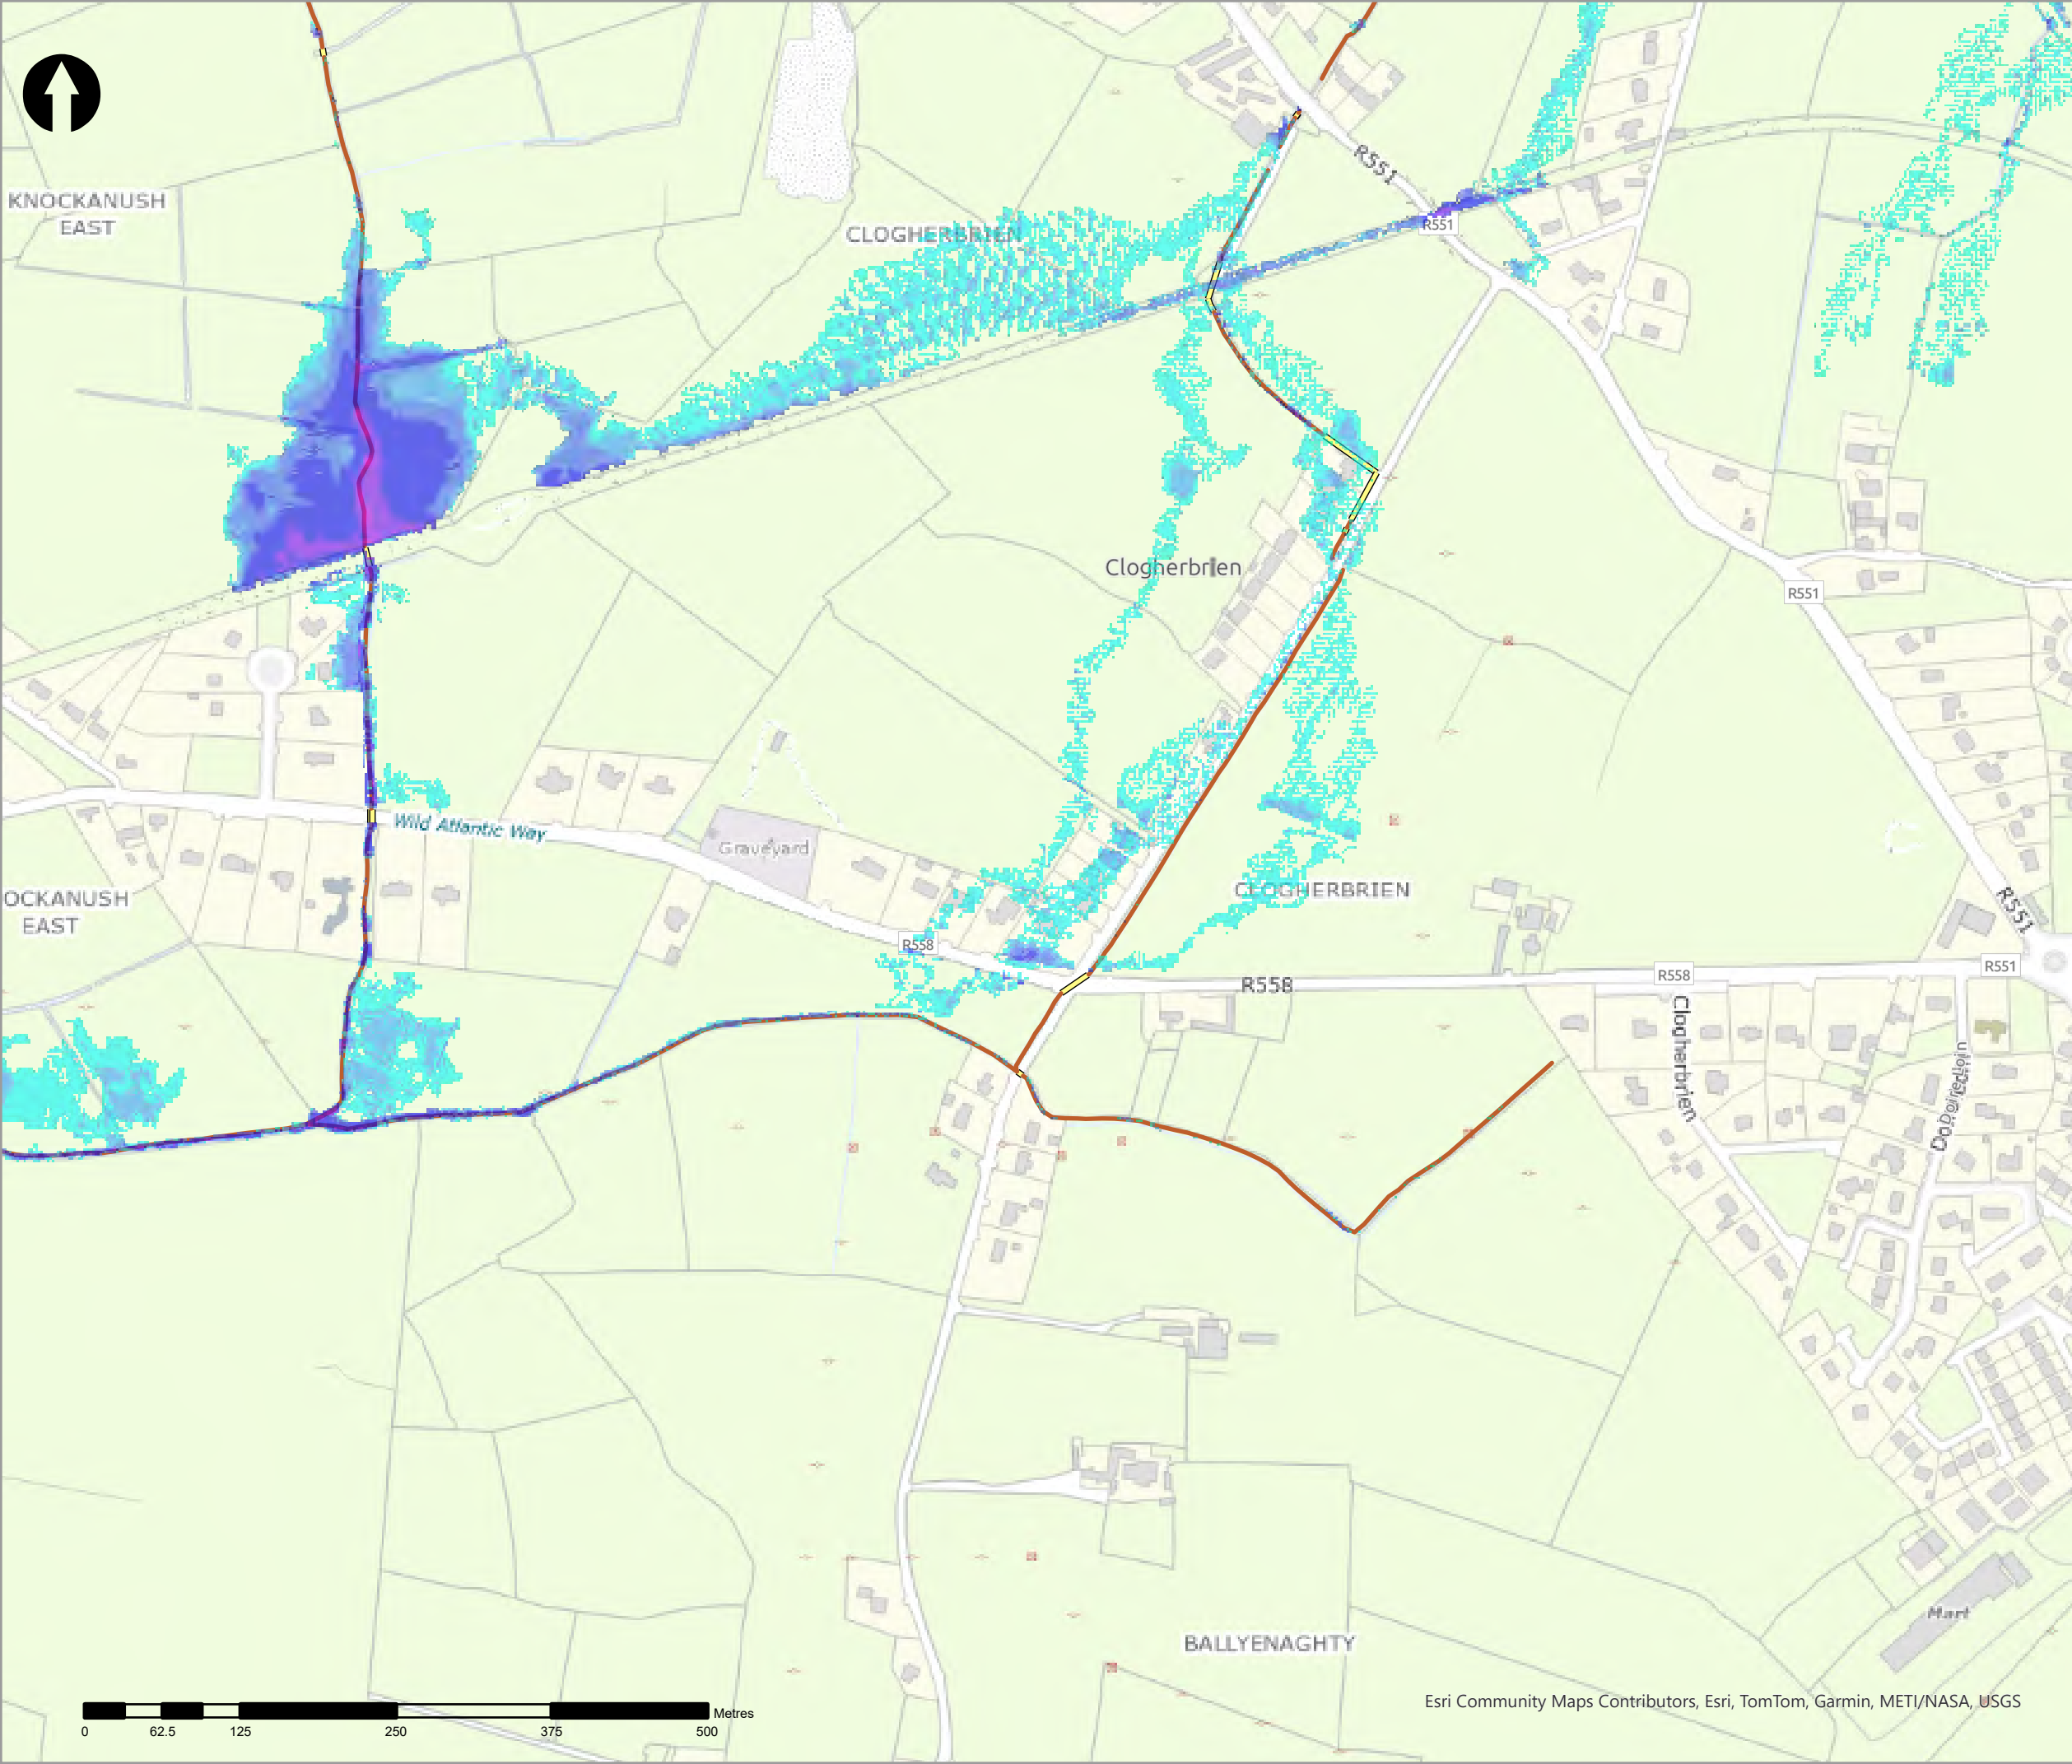

Legend	
10% AEP Fluvial Depth	
0 - 0.1m	
0.1 - 0.25m	
0.25 - 0.5m	
0.5 - 1m	
1.0 - 1.5m	
1.5 - 2m	
>2m	
Modelled River Centreline	
Modelled Drainage	
Embankment	
Wall	

rev	ammdments	drawn	date
-----	-----------	-------	------



Elmwood House T +44(0) 28 90 667914
74 Boucher Road F +44(0) 28 90 668286
Belfast W www.rpsgroup.com/ireland
BT12 6RZ E ireland@rpsgroup.com

A TETRA TECH COMPANY

CLIENT



OPW

Óifig na
eOibreacha Poiblí
Office of Public Works



Coast Guard

PROJECT
Tralee Flood Relief Scheme


TITLE
Tralee Depth Mapping 10% AEP Fluvial

Project Number	Sheet Size	Drawing Scale
MCW1082	A3	1:5,000


Drawing Number	Datum
Dep_F_C_0010_26	ITM

Drawn by	Status	Revision
RC	Final	01

Checked By	Approved By	Date
AS	AS	05/06/2025

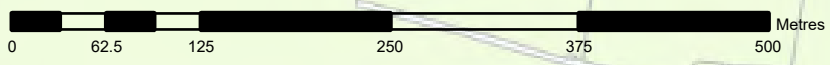

Esri Community Maps Contributors, Esri, TomTom, Garmin, METI/NASA, USGS

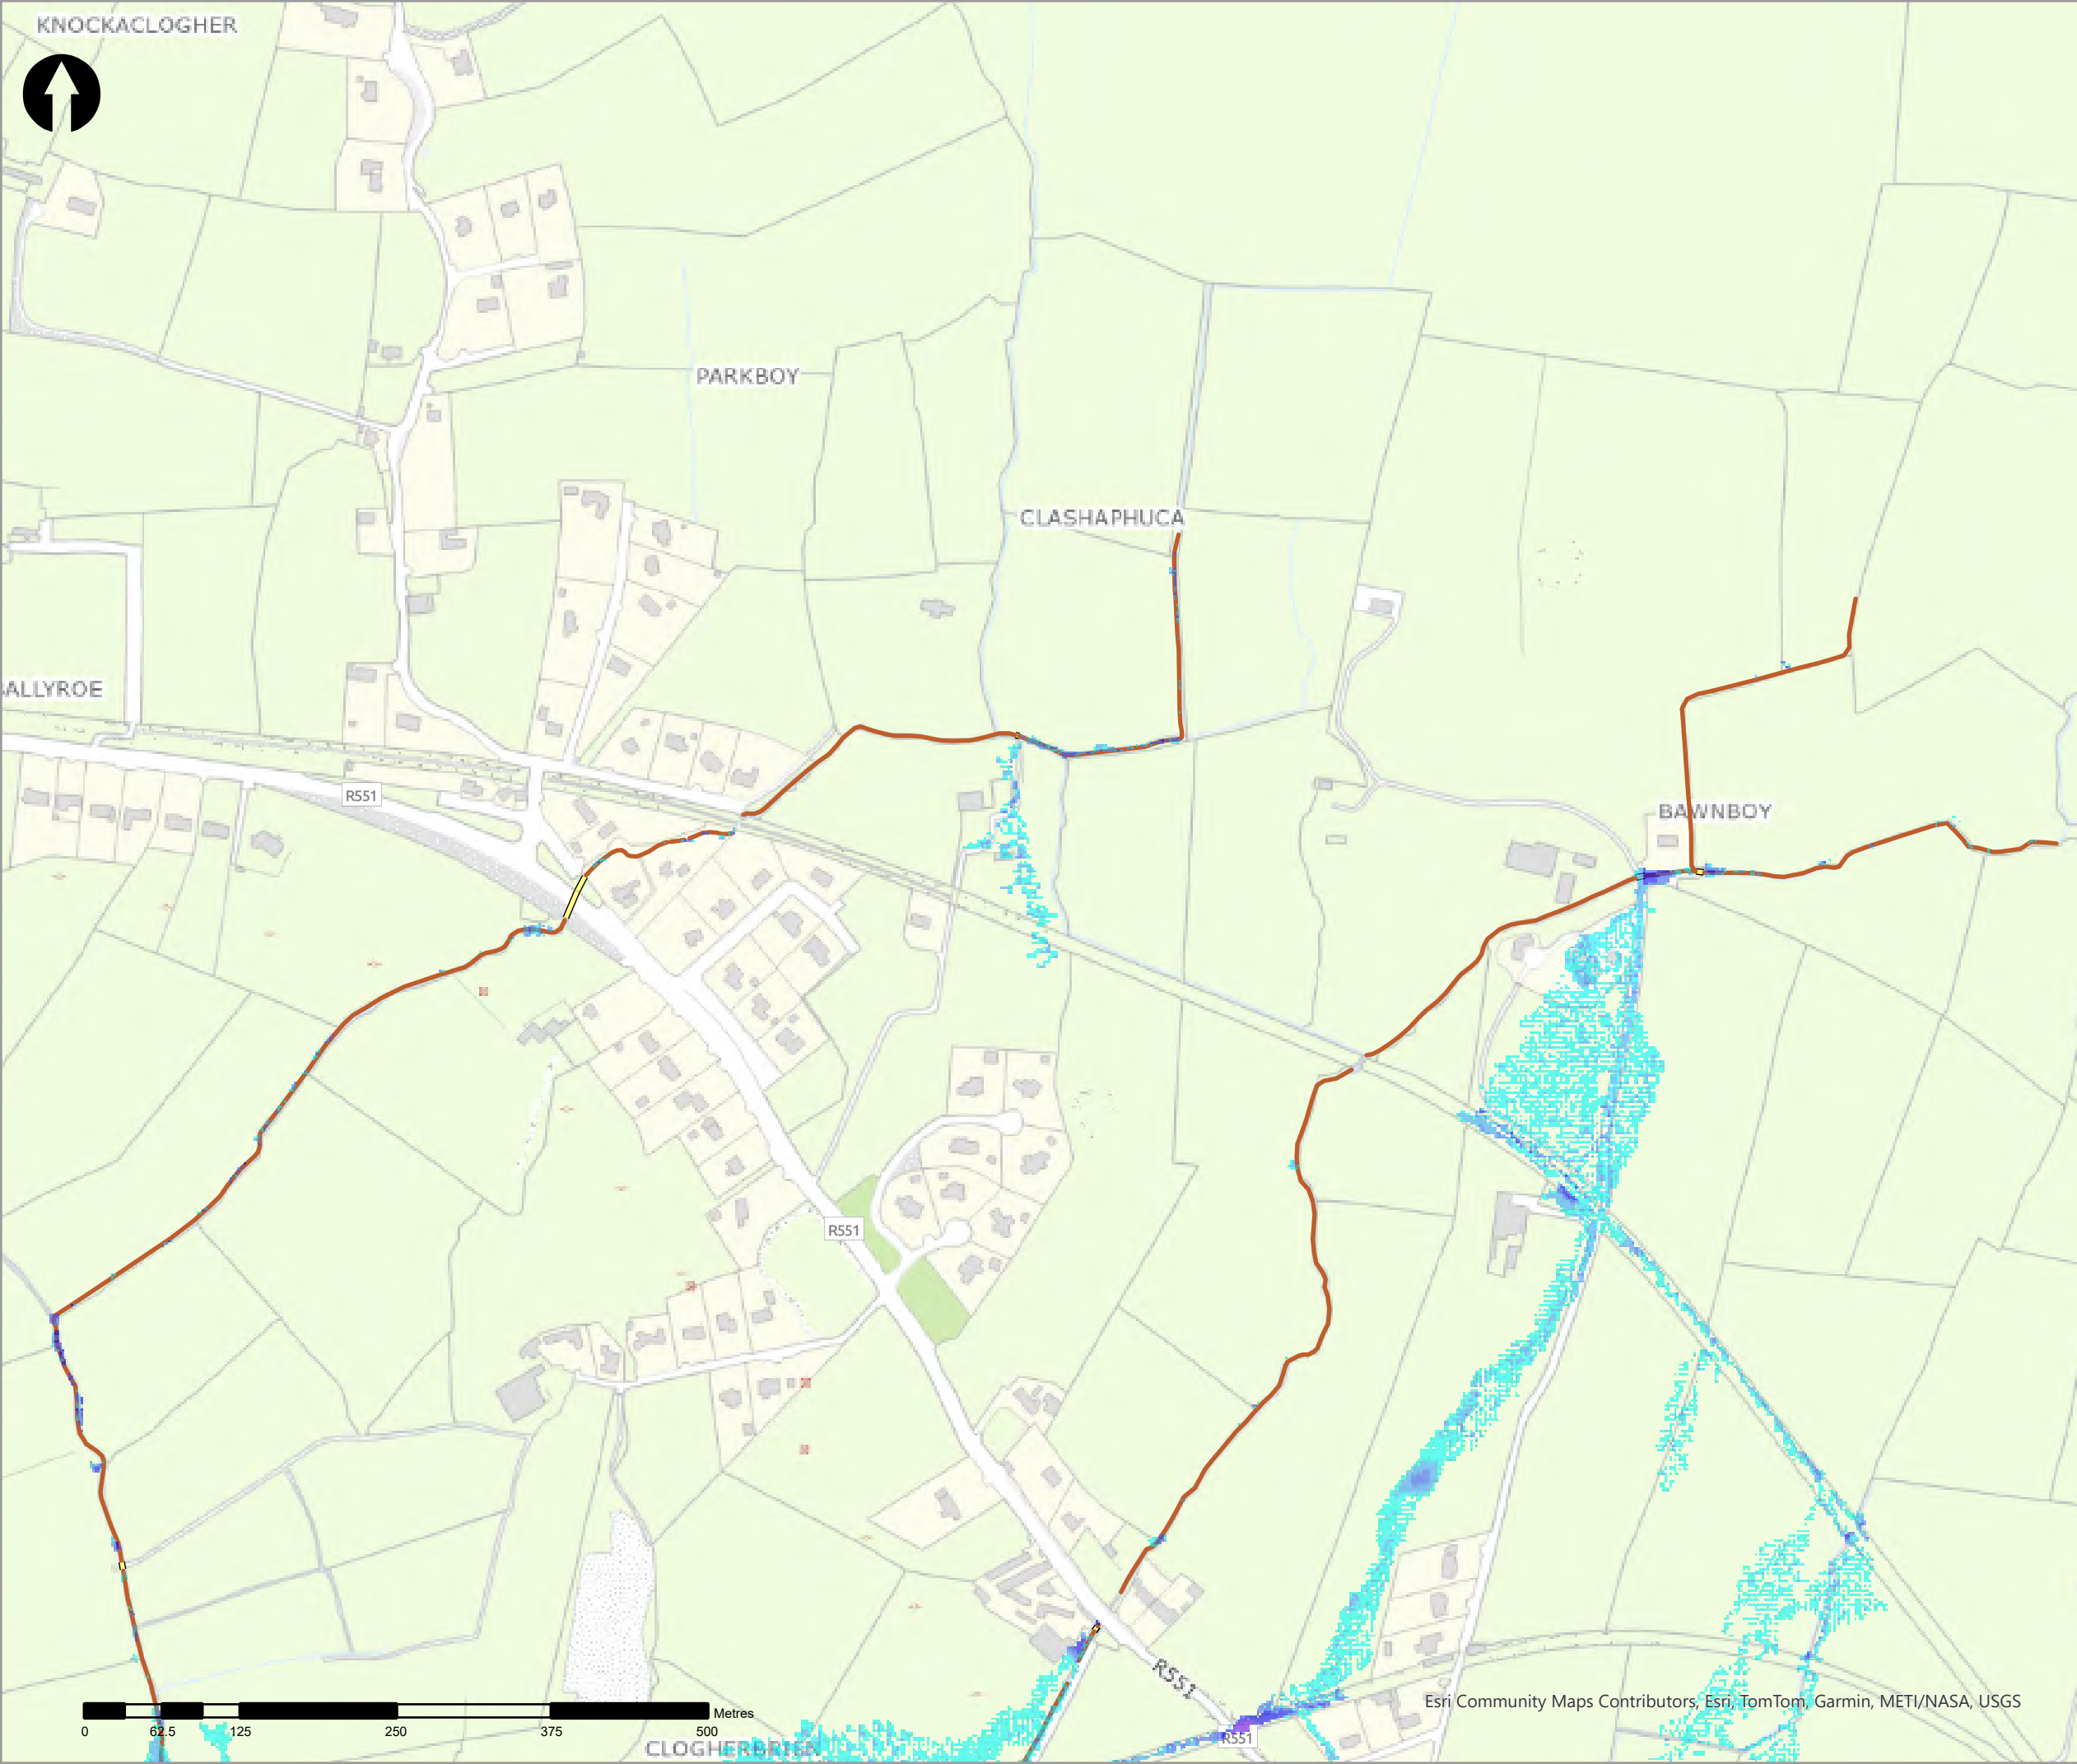

- Legend
- 10% AEP Fluvial Depth
- 0 - 0.1m
 - 0.1 - 0.25m
 - 0.25 - 0.5m
 - 0.5 - 1m
 - 1.0 - 1.5m
 - 1.5 - 2m
 - >2m
- Modelled River Centreline
- Modelled Drainage
- Embankment
- Wall

rev	ammdments	drawn	date
-----	-----------	-------	------



Elmwood House T +44(0) 28 90 667914
74 Boucher Road F +44(0) 28 90 668286
Belfast W www.rpsgroup.com/ireland
BT12 6RZ E ireland@rpsgroup.com

CLIENT



OPW

Óifig na hOibreacha Poiblí
Office of Public Works



PROJECT

Tralee Flood Relief Scheme

TITLE


Tralee Depth Mapping
10% AEP Fluvial

Project Number	Sheet Size	Drawing Scale
MCW1082	A3	1:5,000


Drawing Number	Datum
Dep_F_C_0010_27	ITM

Drawn by	Status	Revision
RC	Final	01

Checked By	Approved By	Date
AS	AS	05/06/2025

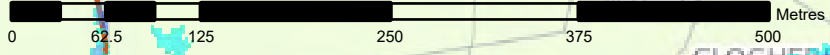

Esri Community Maps Contributors, Esri, TomTom, Garmin, METI/NASA, USGS

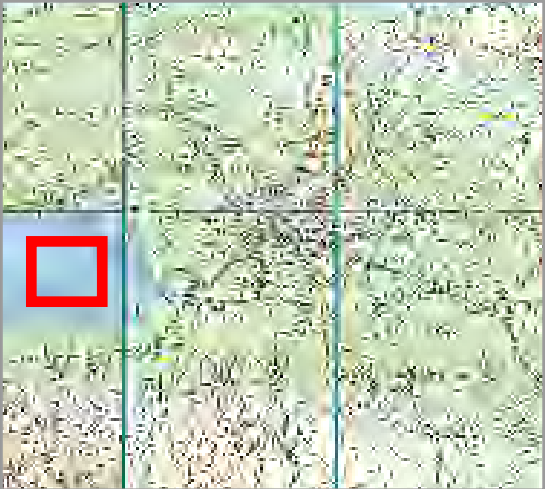

- Legend
- 10% AEP Fluvial Depth
- 0 - 0.1m
 - 0.1 - 0.25m
 - 0.25 - 0.5m
 - 0.5 - 1m
 - 1.0 - 1.5m
 - 1.5 - 2m
 - >2m
- Modelled River Centreline
- Modelled Drainage
- Embankment
- Wall

rev	ammdments	drawn	date
-----	-----------	-------	------



Elmwood House T +44(0) 28 90 667914
74 Boucher Road F +44(0) 28 90 668286
Belfast W www.rpsgroup.com/ireland
BT12 6RZ E ireland@rpsgroup.com

CLIENT



Óifig na
eÓlónacha Poiblí
Office of Public Works




PROJECT


Tralee Flood Relief Scheme

TITLE

Tralee Depth Mapping
10% AEP Fluvial

Project Number	Sheet Size	Drawing Scale
MCW1082	A3	1:5,000
Drawing Number	Datum	
Dep_F_C_0010_28	ITM	
Drawn by	Status	Revision
RC	Final	01
Checked By	Approved By	Date
AS	AS	05/06/2025

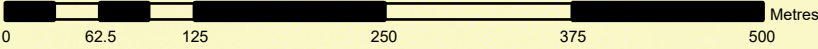

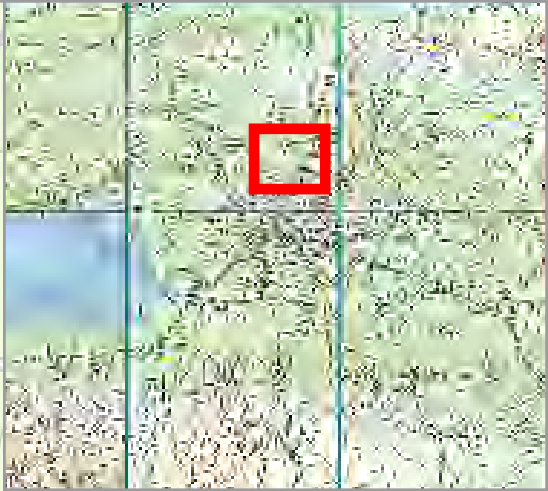

Legend

10% AEP Fluvial Depth

- 0 - 0.1m
- 0.1 - 0.25m
- 0.25 - 0.5m
- 0.5 - 1m
- 1.0 - 1.5m
- 1.5 - 2m
- >2m

Modelled River Centreline

Modelled Drainage

Embankment

Wall

rev	ammdments	drawn	date
-----	-----------	-------	------



Elmwood House T +44(0) 28 90 667914
74 Boucher Road F +44(0) 28 90 668286
Belfast W www.rpsgroup.com/ireland
BT12 6RZ E ireland@rpsgroup.com

CLIENT



OPW

Óigín na nEobacha Poiblí
Office of Public Works



PROJECT	Tralee Flood Relief Scheme
---------	----------------------------

TITLE	Tralee Depth Mapping 10% AEP Fluvial
-------	---

Project Number	Sheet Size	Drawing Scale
MCW1082	A3	1:5,000

Drawing Number	Datum
Dep_F_C_0010_29	ITM

Drawn by	Status	Revision
RC	Final	01

Checked By	Approved By	Date
AS	AS	05/06/2025



Legend

10% AEP Fluvial Depth

- 0 - 0.1m
- 0.1 - 0.25m
- 0.25 - 0.5m
- 0.5 - 1m
- 1.0 - 1.5m
- 1.5 - 2m
- >2m

Modelled River Centreline

Modelled Drainage

Embankment

Wall

rev	ammendments	drawn	date
-----	-------------	-------	------



Elmwood House T +44(0) 28 90 667914
74 Boucher Road F +44(0) 28 90 668286
Belfast W www.rpsgroup.com/ireland
BT12 6RZ E ireland@rpsgroup.com

CLIENT



OPW

Óig na
eÓlínacha Poiblí
Office of Public Works



PROJECT

Tralee Flood Relief Scheme

TITLE



Tralee Depth Mapping
10% AEP Fluvial

Project Number	Sheet Size	Drawing Scale
MCW1082	A3	1:5,000

Drawing Number	Datum
Dep_F_C_0010_30	ITM

Drawn by	Status	Revision
RC	Final	01

Checked By	Approved By	Date
AS	AS	05/06/2025

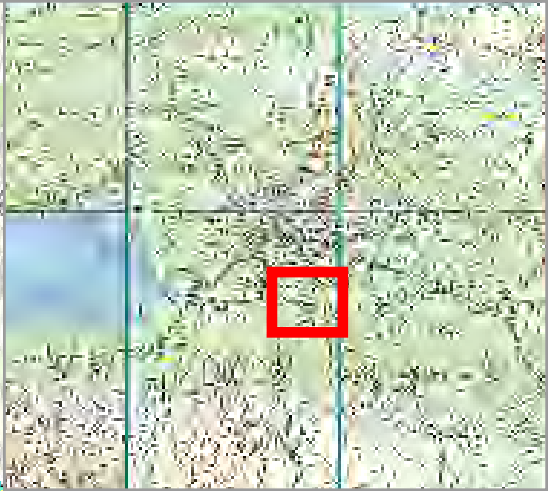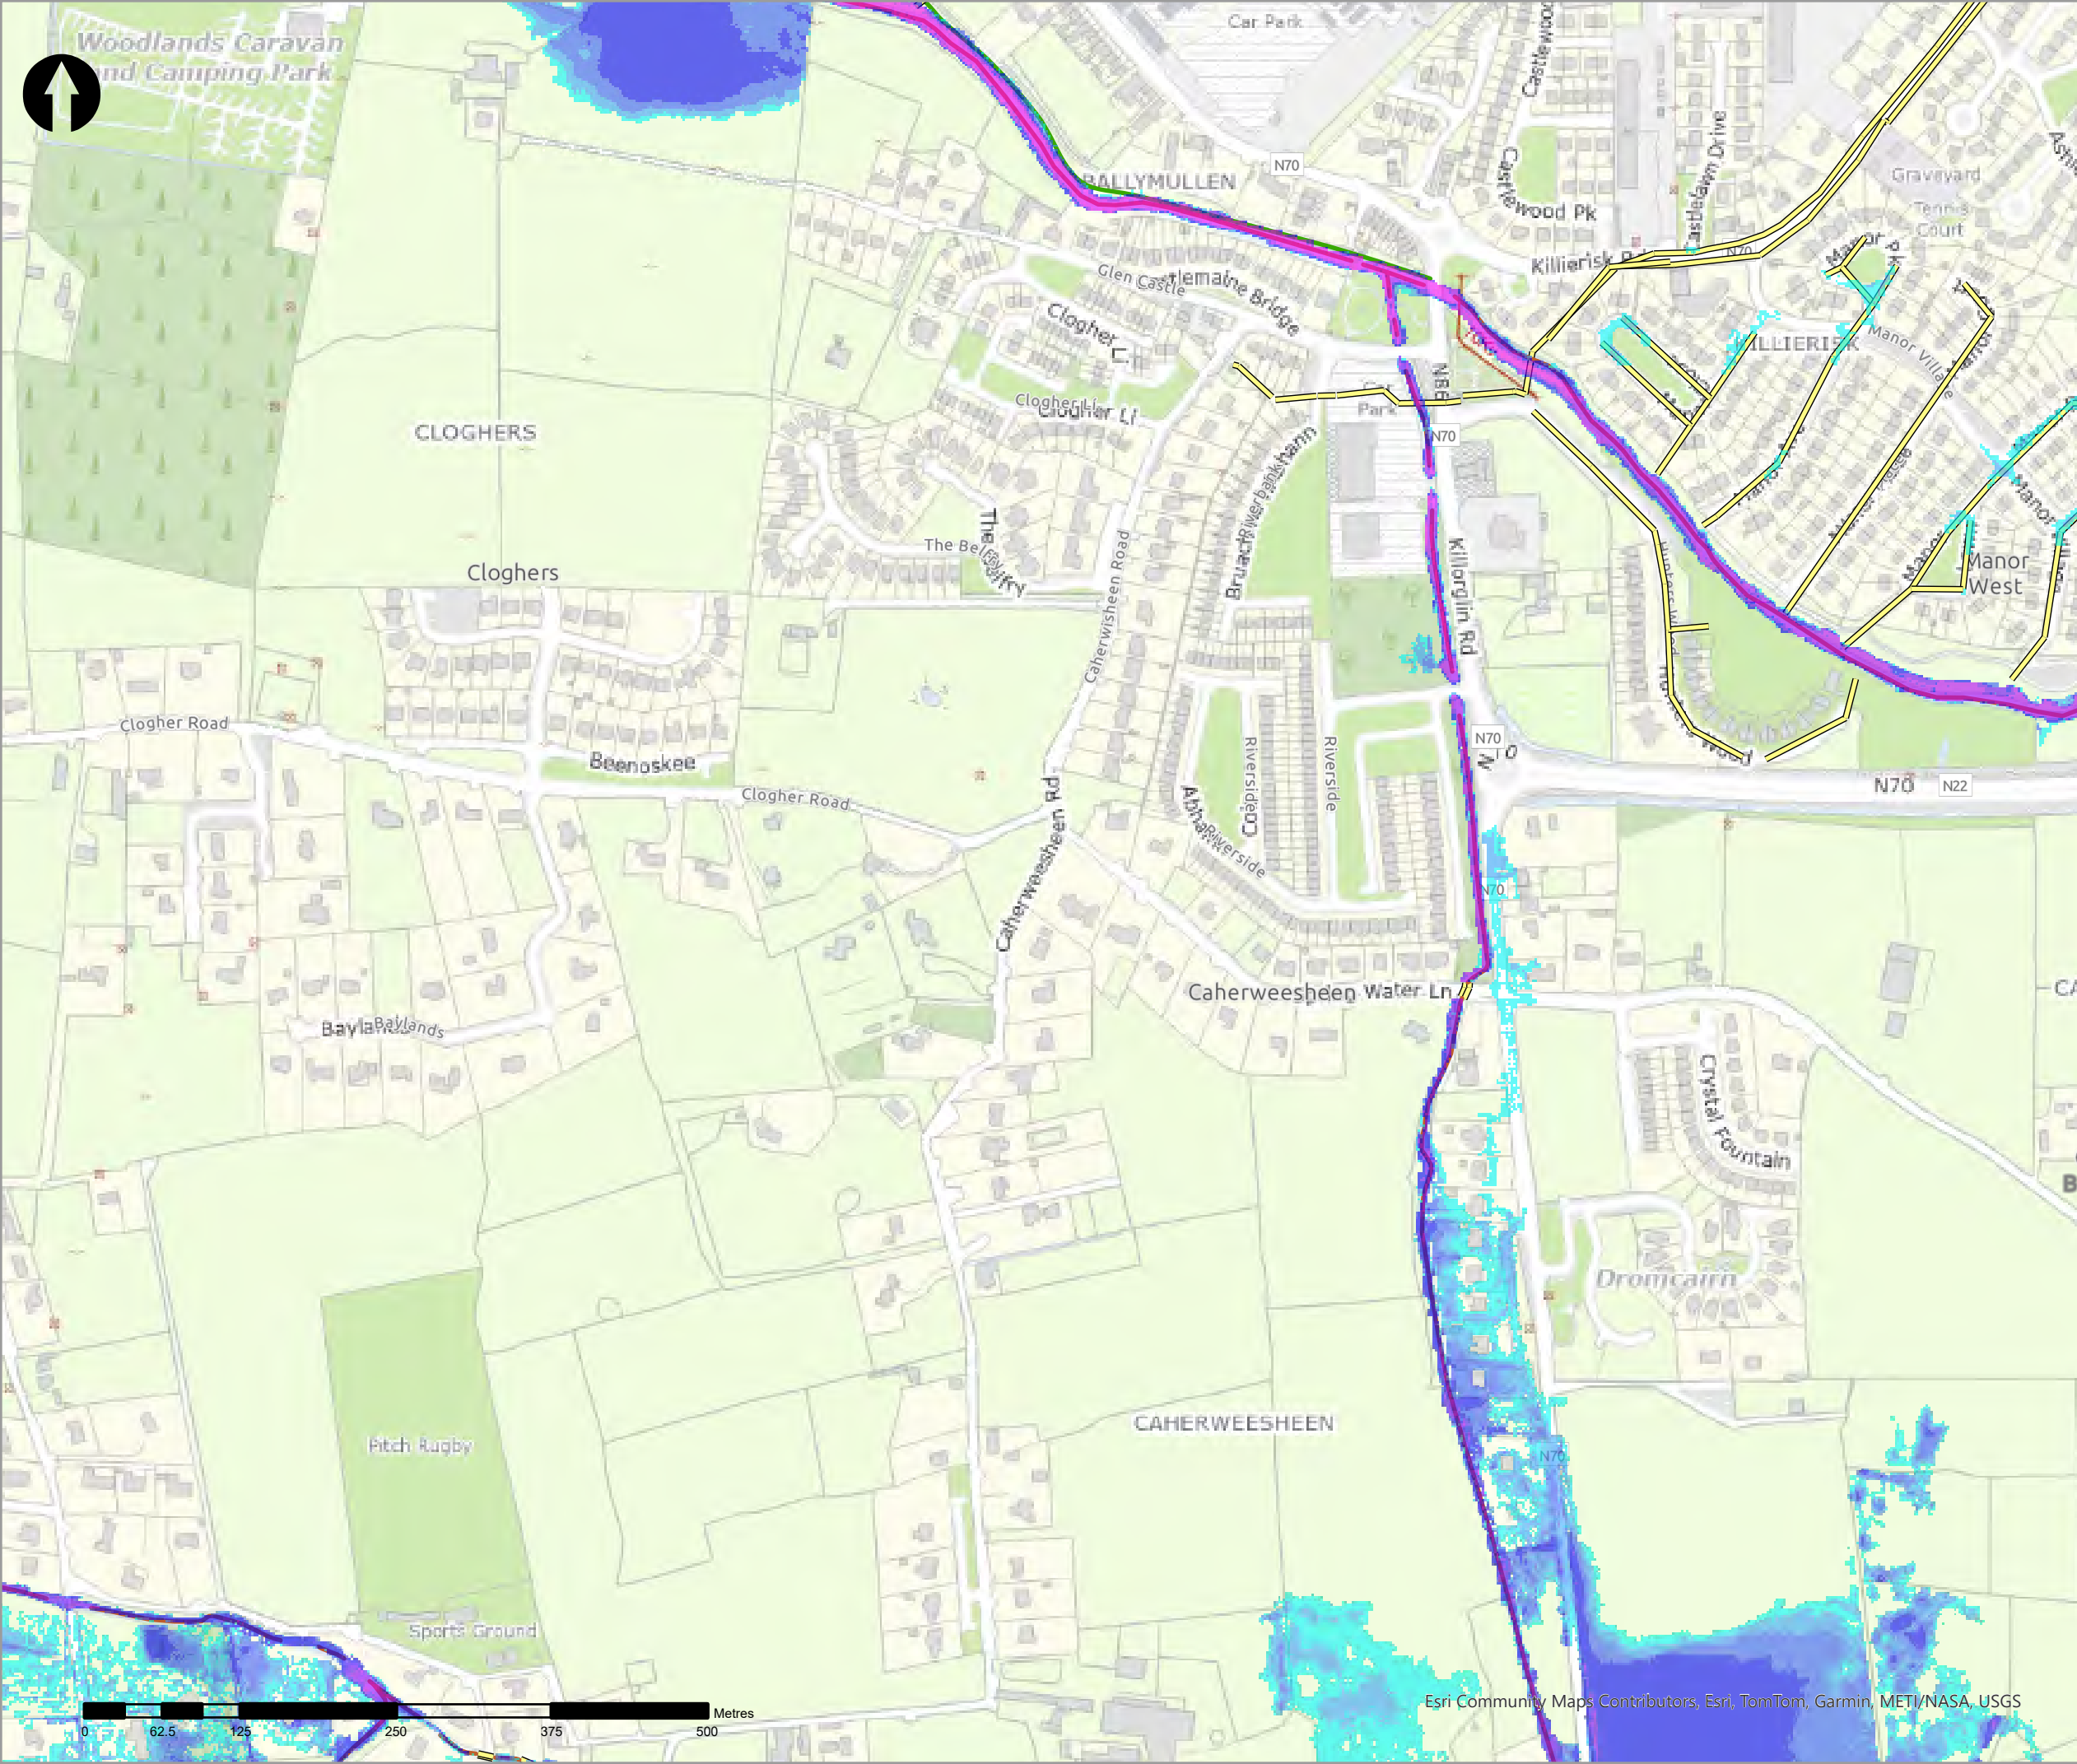

- Legend
- 20% AEP Fluvial Depth
- 0 - 0.1m
 - 0.1 - 0.25m
 - 0.25 - 0.5m
 - 0.5 - 1m
 - 1.0 - 1.5m
 - 1.5 - 2m
 - >2m
- Modelled River Centreline
- Modelled Drainage
- Embankment
- Wall

rev	amendments	drawn	date
-----	------------	-------	------



Elmwood House T +44(0) 28 90 667914
74 Boucher Road F +44(0) 28 90 668286
Belfast W www.rpsgroup.com/ireland
BT12 6RZ E ireland@rpsgroup.com

CLIENT



OPW

Óig na eÓibreacha Poiblí
Office of Public Works



PROJECT	Tralee Flood Relief Scheme
---------	----------------------------


TITLE	Tralee Depth Mapping 20% AEP Fluvial
-------	---

Project Number	Sheet Size	Drawing Scale
MCW1082	A3	1:5,000

Drawing Number	Datum
Dep_F_C_0005_01	ITM

Drawn by	Status	Revision
RC	Final	01

Checked By	Approved By	Date
AS	AS	05/06/2025

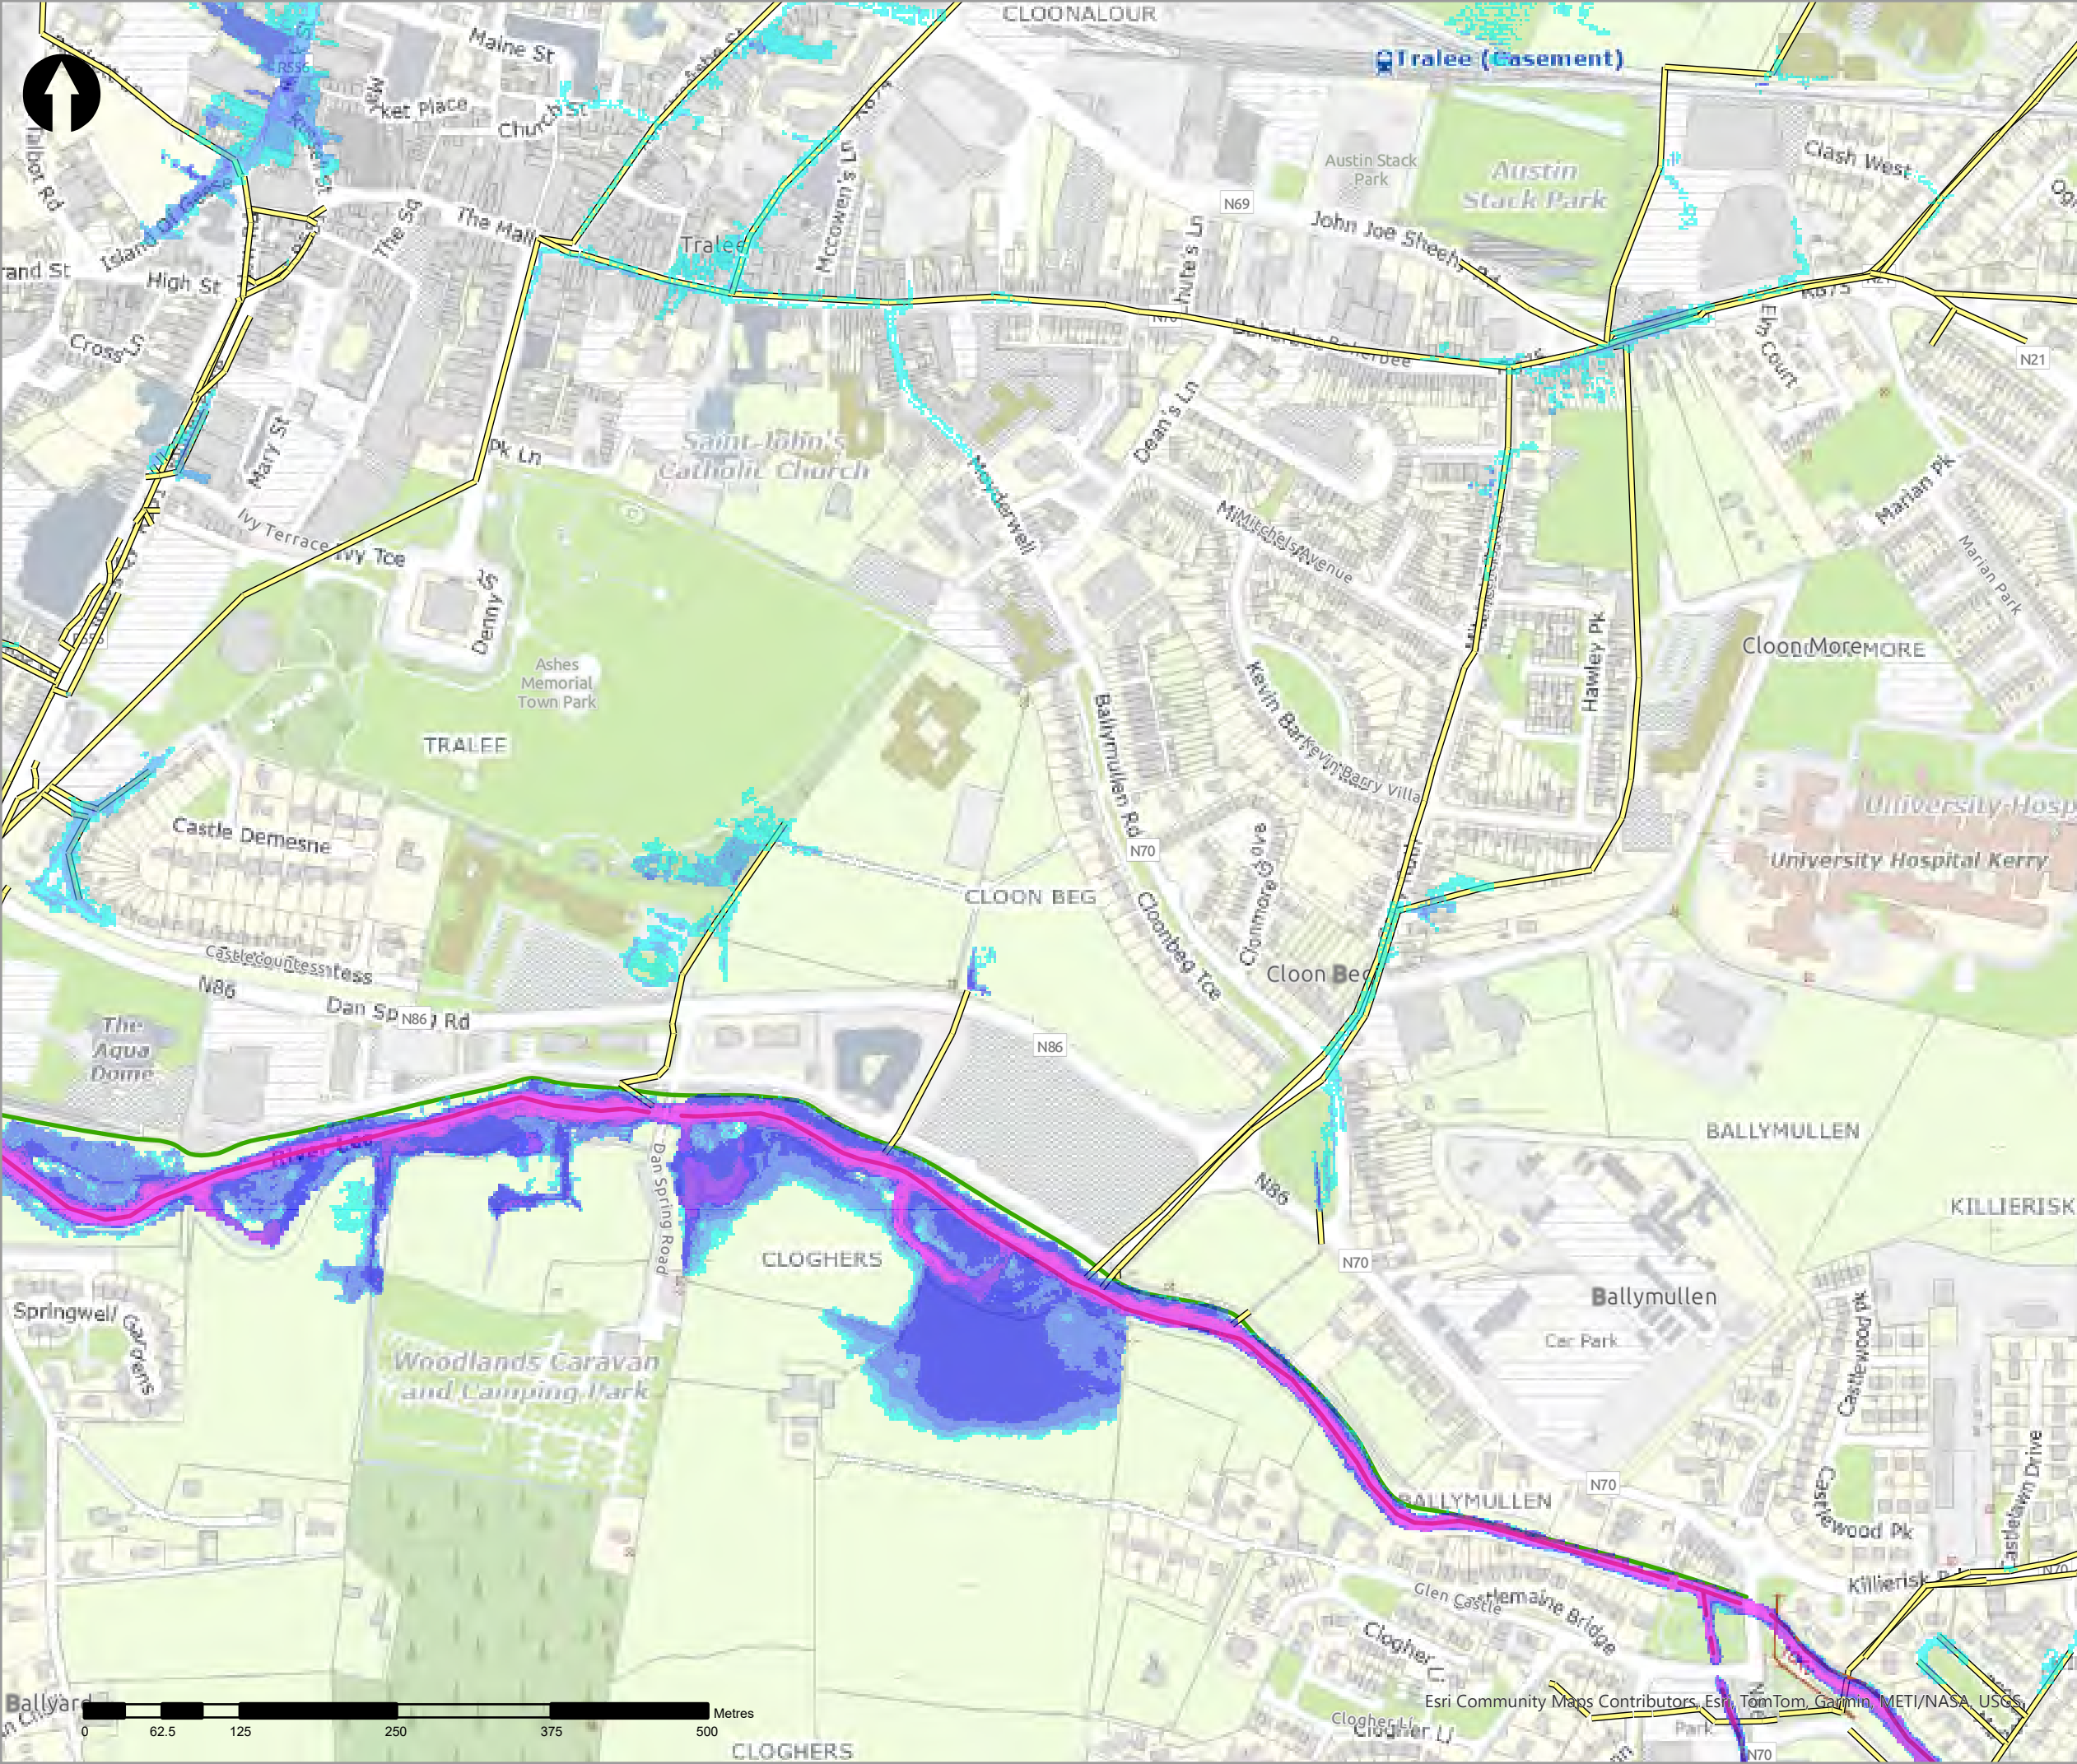

- Legend
- 20% AEP Fluvial Depth
- 0 - 0.1m
 - 0.1 - 0.25m
 - 0.25 - 0.5m
 - 0.5 - 1m
 - 1.0 - 1.5m
 - 1.5 - 2m
 - >2m
- Modelled River Centreline
- Modelled Drainage
- Embankment
- Wall

rev	amendments	drawn	date
-----	------------	-------	------



Elmwood House T +44(0) 28 90 667914
74 Boucher Road F +44(0) 28 90 668286
Belfast W www.rpsgroup.com/ireland
BT12 6RZ E ireland@rpsgroup.com

CLIENT



OPW

Óighe na Ríochtaí Poblaithe
Office of Public Works



PROJECT	Tralee Flood Relief Scheme
---------	----------------------------


TITLE	Tralee Depth Mapping 20% AEP Fluvial
-------	---



Project Number	Sheet Size	Drawing Scale
MCW1082	A3	1:5,000

Drawing Number	Datum
Dep_F_C_0005_02	ITM

Drawn by	Status	Revision
RC	Final	01

Checked By	Approved By	Date
AS	AS	05/06/2025

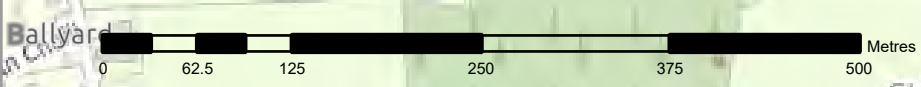

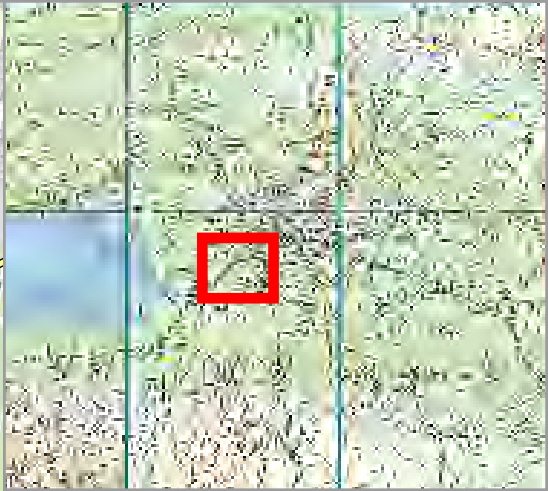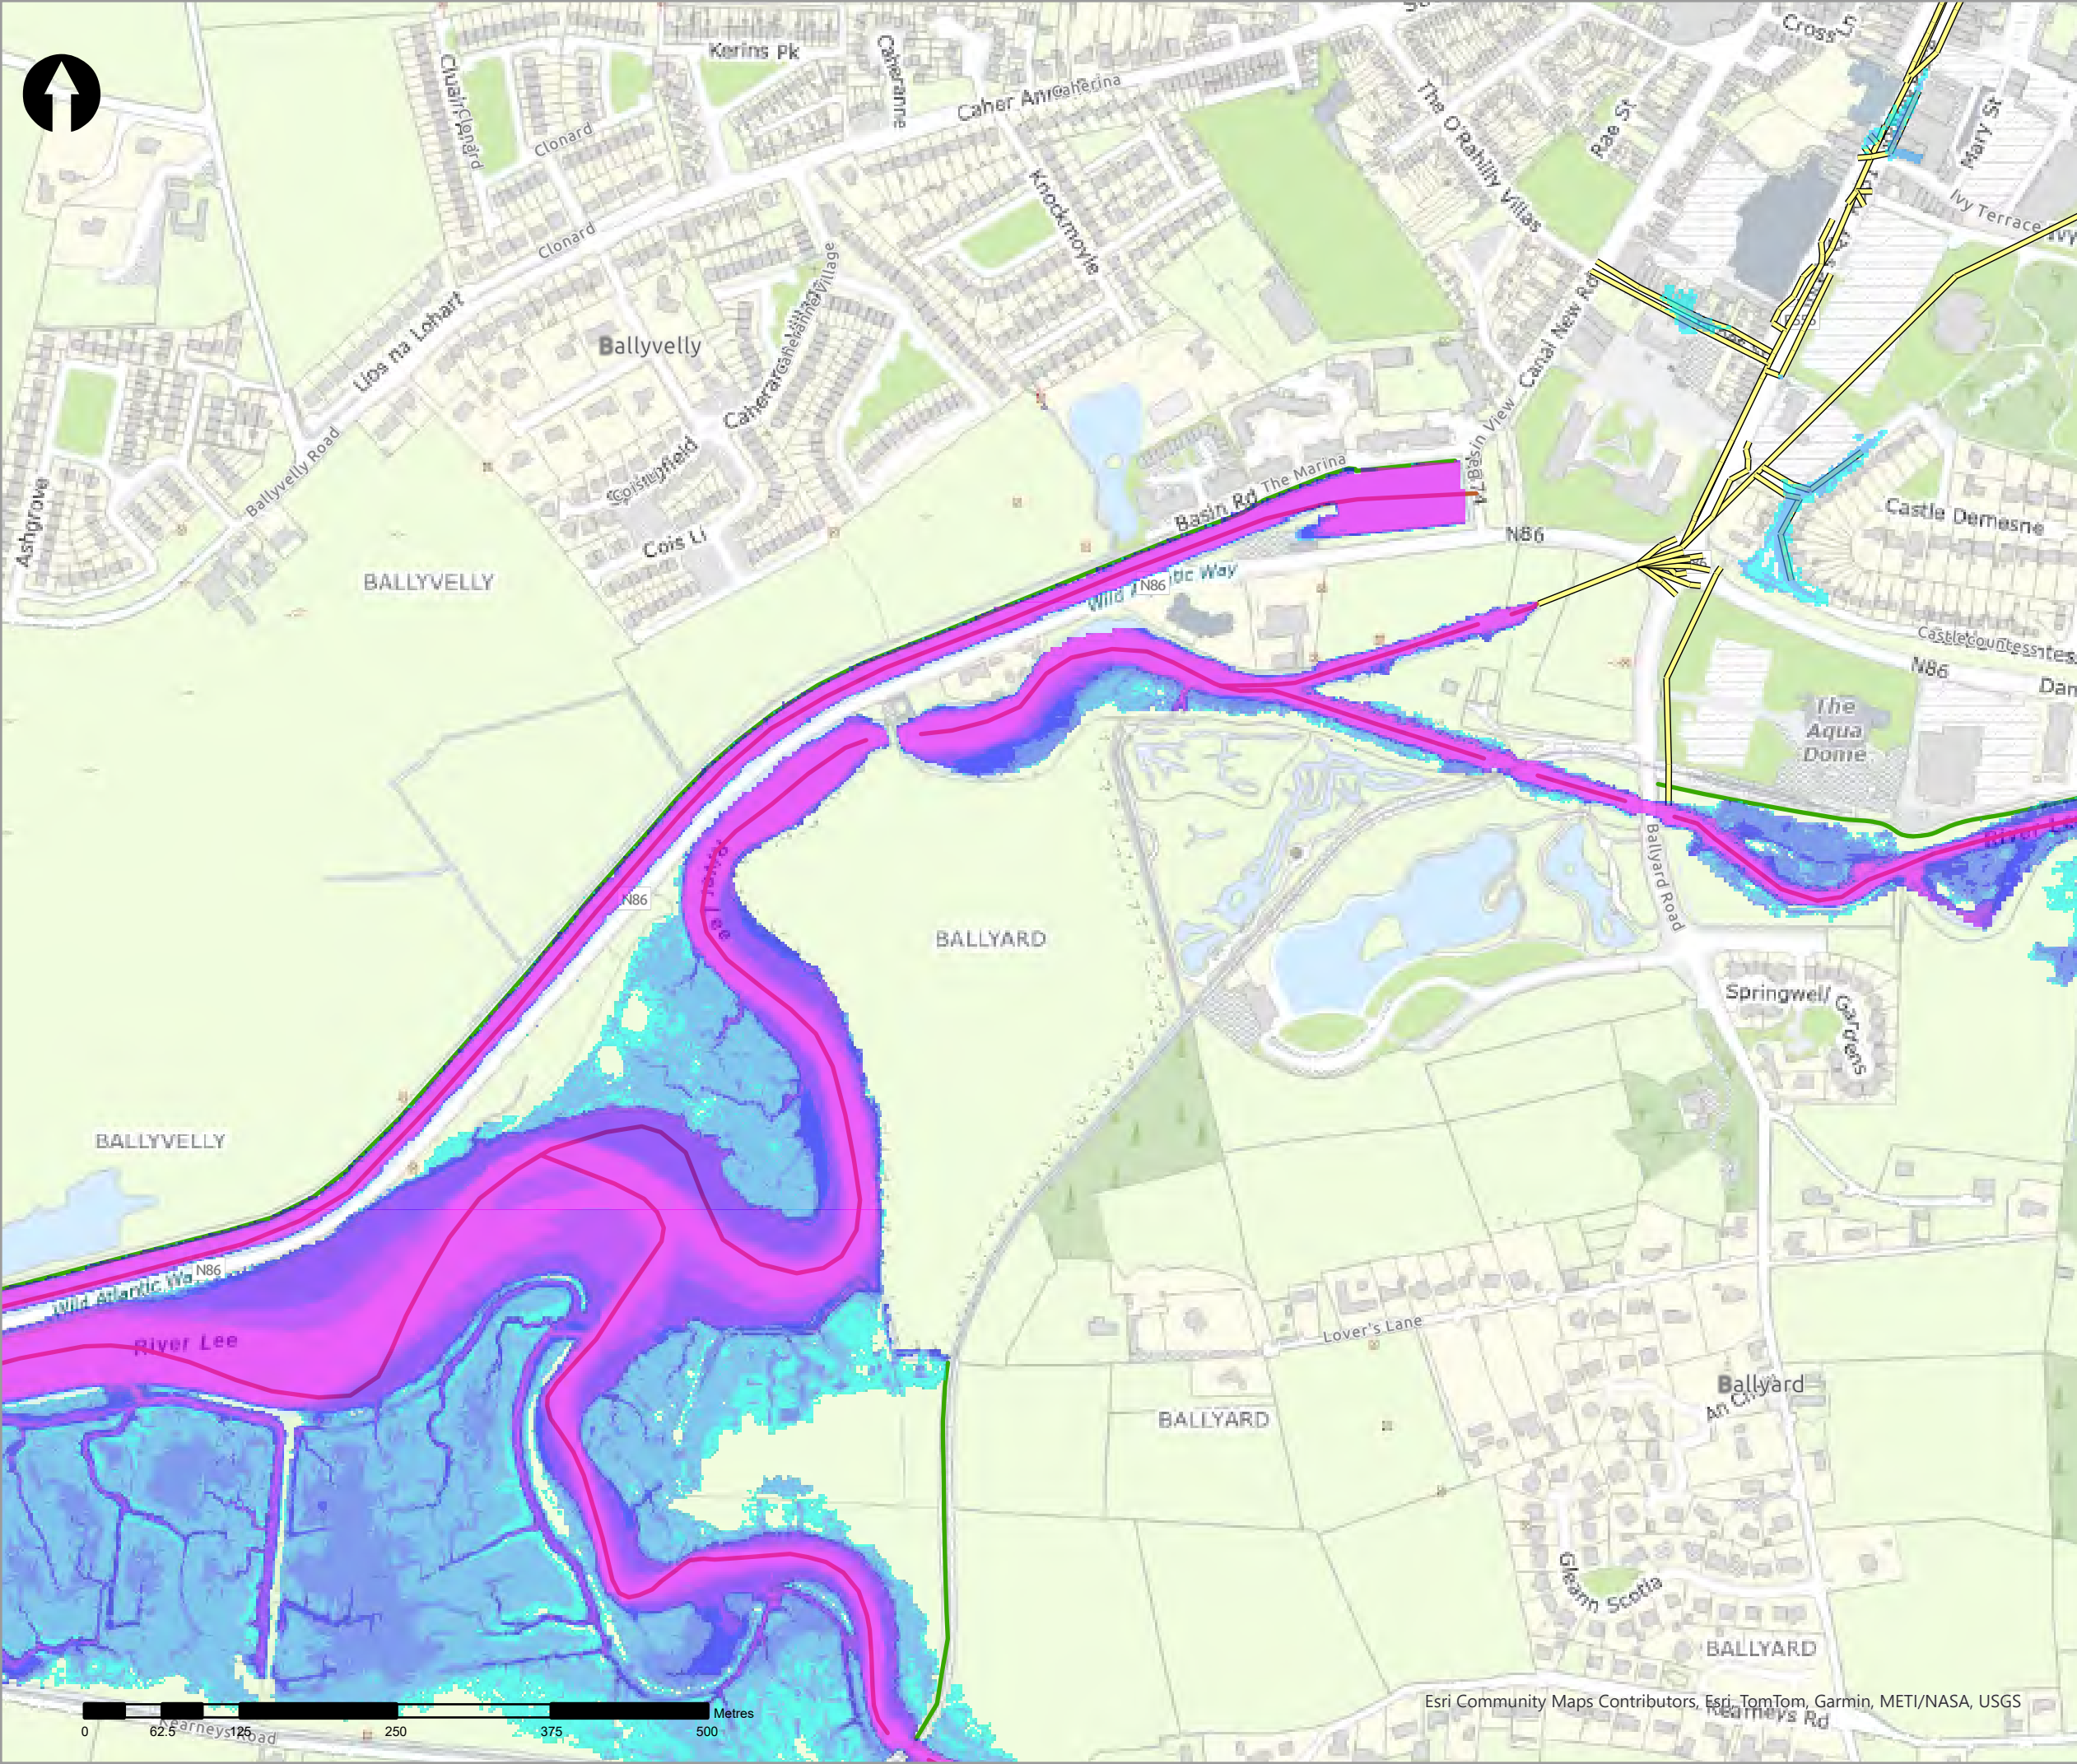

- Legend
- 20% AEP Fluvial Depth
- 0 - 0.1m
 - 0.1 - 0.25m
 - 0.25 - 0.5m
 - 0.5 - 1m
 - 1.0 - 1.5m
 - 1.5 - 2m
 - >2m
- Modelled River Centreline
- Modelled Drainage
- Embankment
- Wall

rev	ammdments	drawn	date
-----	-----------	-------	------



Elmwood House T +44(0) 28 90 667914
74 Boucher Road F +44(0) 28 90 668286
Belfast W www.rpsgroup.com/ireland
BT12 6RZ E ireland@rpsgroup.com

CLIENT



OPW

Óifig na hOibreacha Poiblí
Office of Public Works



PROJECT

Tralee Flood Relief Scheme

TITLE


Tralee Depth Mapping
20% AEP Fluvial

Project Number	Sheet Size	Drawing Scale
MCW1082	A3	1:5,000



Drawing Number	Datum
Dep_F_C_0005_03	ITM

Drawn by	Status	Revision
RC	Final	01

Checked By	Approved By	Date
AS	AS	05/06/2025

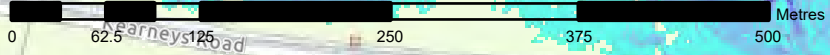

Esri Community Maps Contributors, Esri, TomTom, Garmin, METI/NASA, USGS

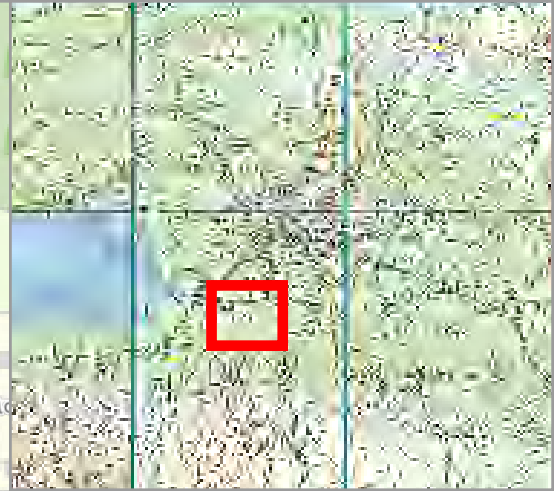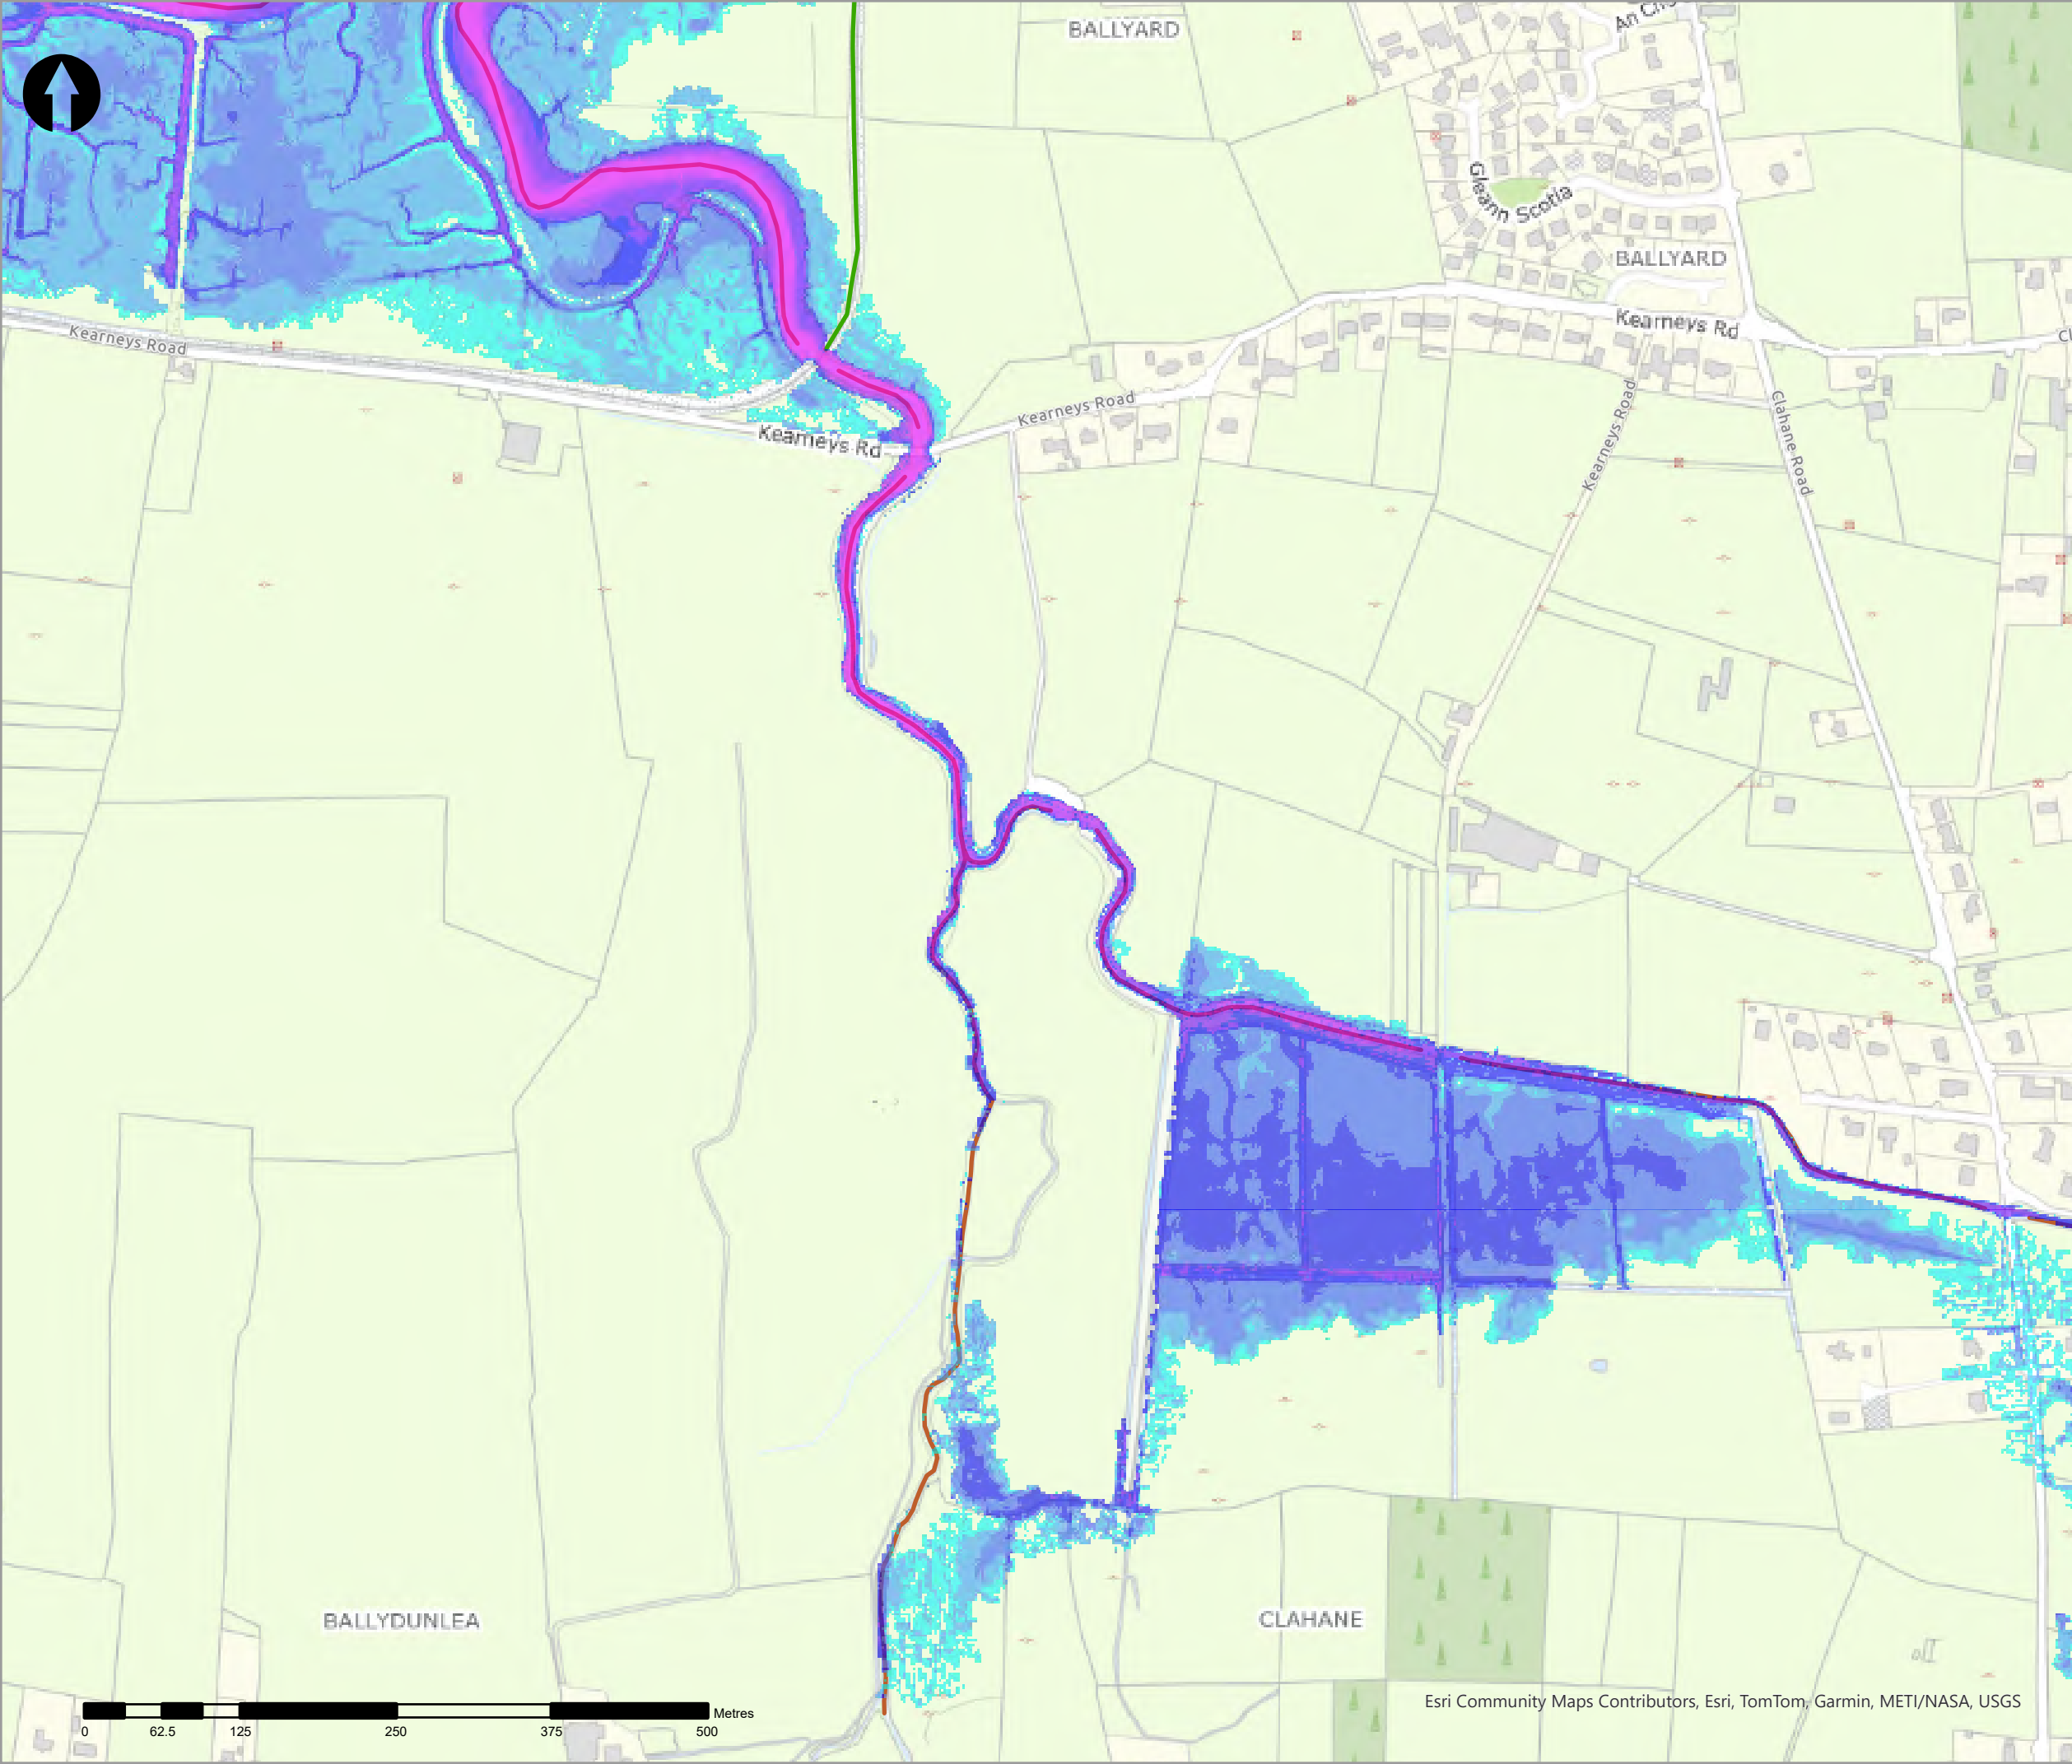

Legend	
20% AEP Fluvial Depth	
0 - 0.1m	
0.1 - 0.25m	
0.25 - 0.5m	
0.5 - 1m	
1.0 - 1.5m	
1.5 - 2m	
>2m	
Modelled River Centreline	
Modelled Drainage	
Embankment	
Wall	

rev	ammendments	drawn	date

 A TETRA TECH COMPANY	Elmwood House T +44(0) 28 90 667914
	74 Boucher Road F +44(0) 28 90 668286
	Belfast W www.rpsgroup.com/ireland
	BT12 6RZ E ireland@rpsgroup.com

CLIENT	
	
	

PROJECT
Tralee Flood Relief Scheme


TITLE
Tralee Depth Mapping 20% AEP Fluvial

Project Number	Sheet Size	Drawing Scale
MCW1082	A3	1:5,000



Drawing Number	Datum
Dep_F_C_0005_04	ITM

Drawn by	Status	Revision
RC	Final	01

Checked By	Approved By	Date
AS	AS	05/06/2025

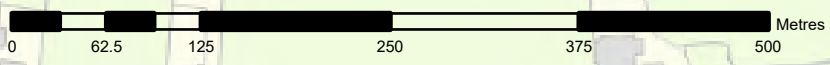

Esri Community Maps Contributors, Esri, TomTom, Garmin, METI/NASA, USGS

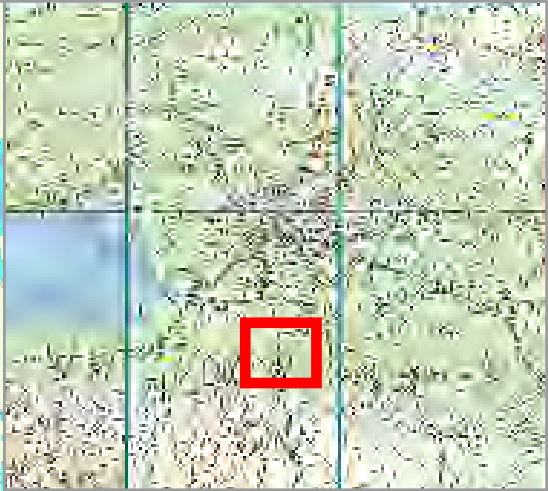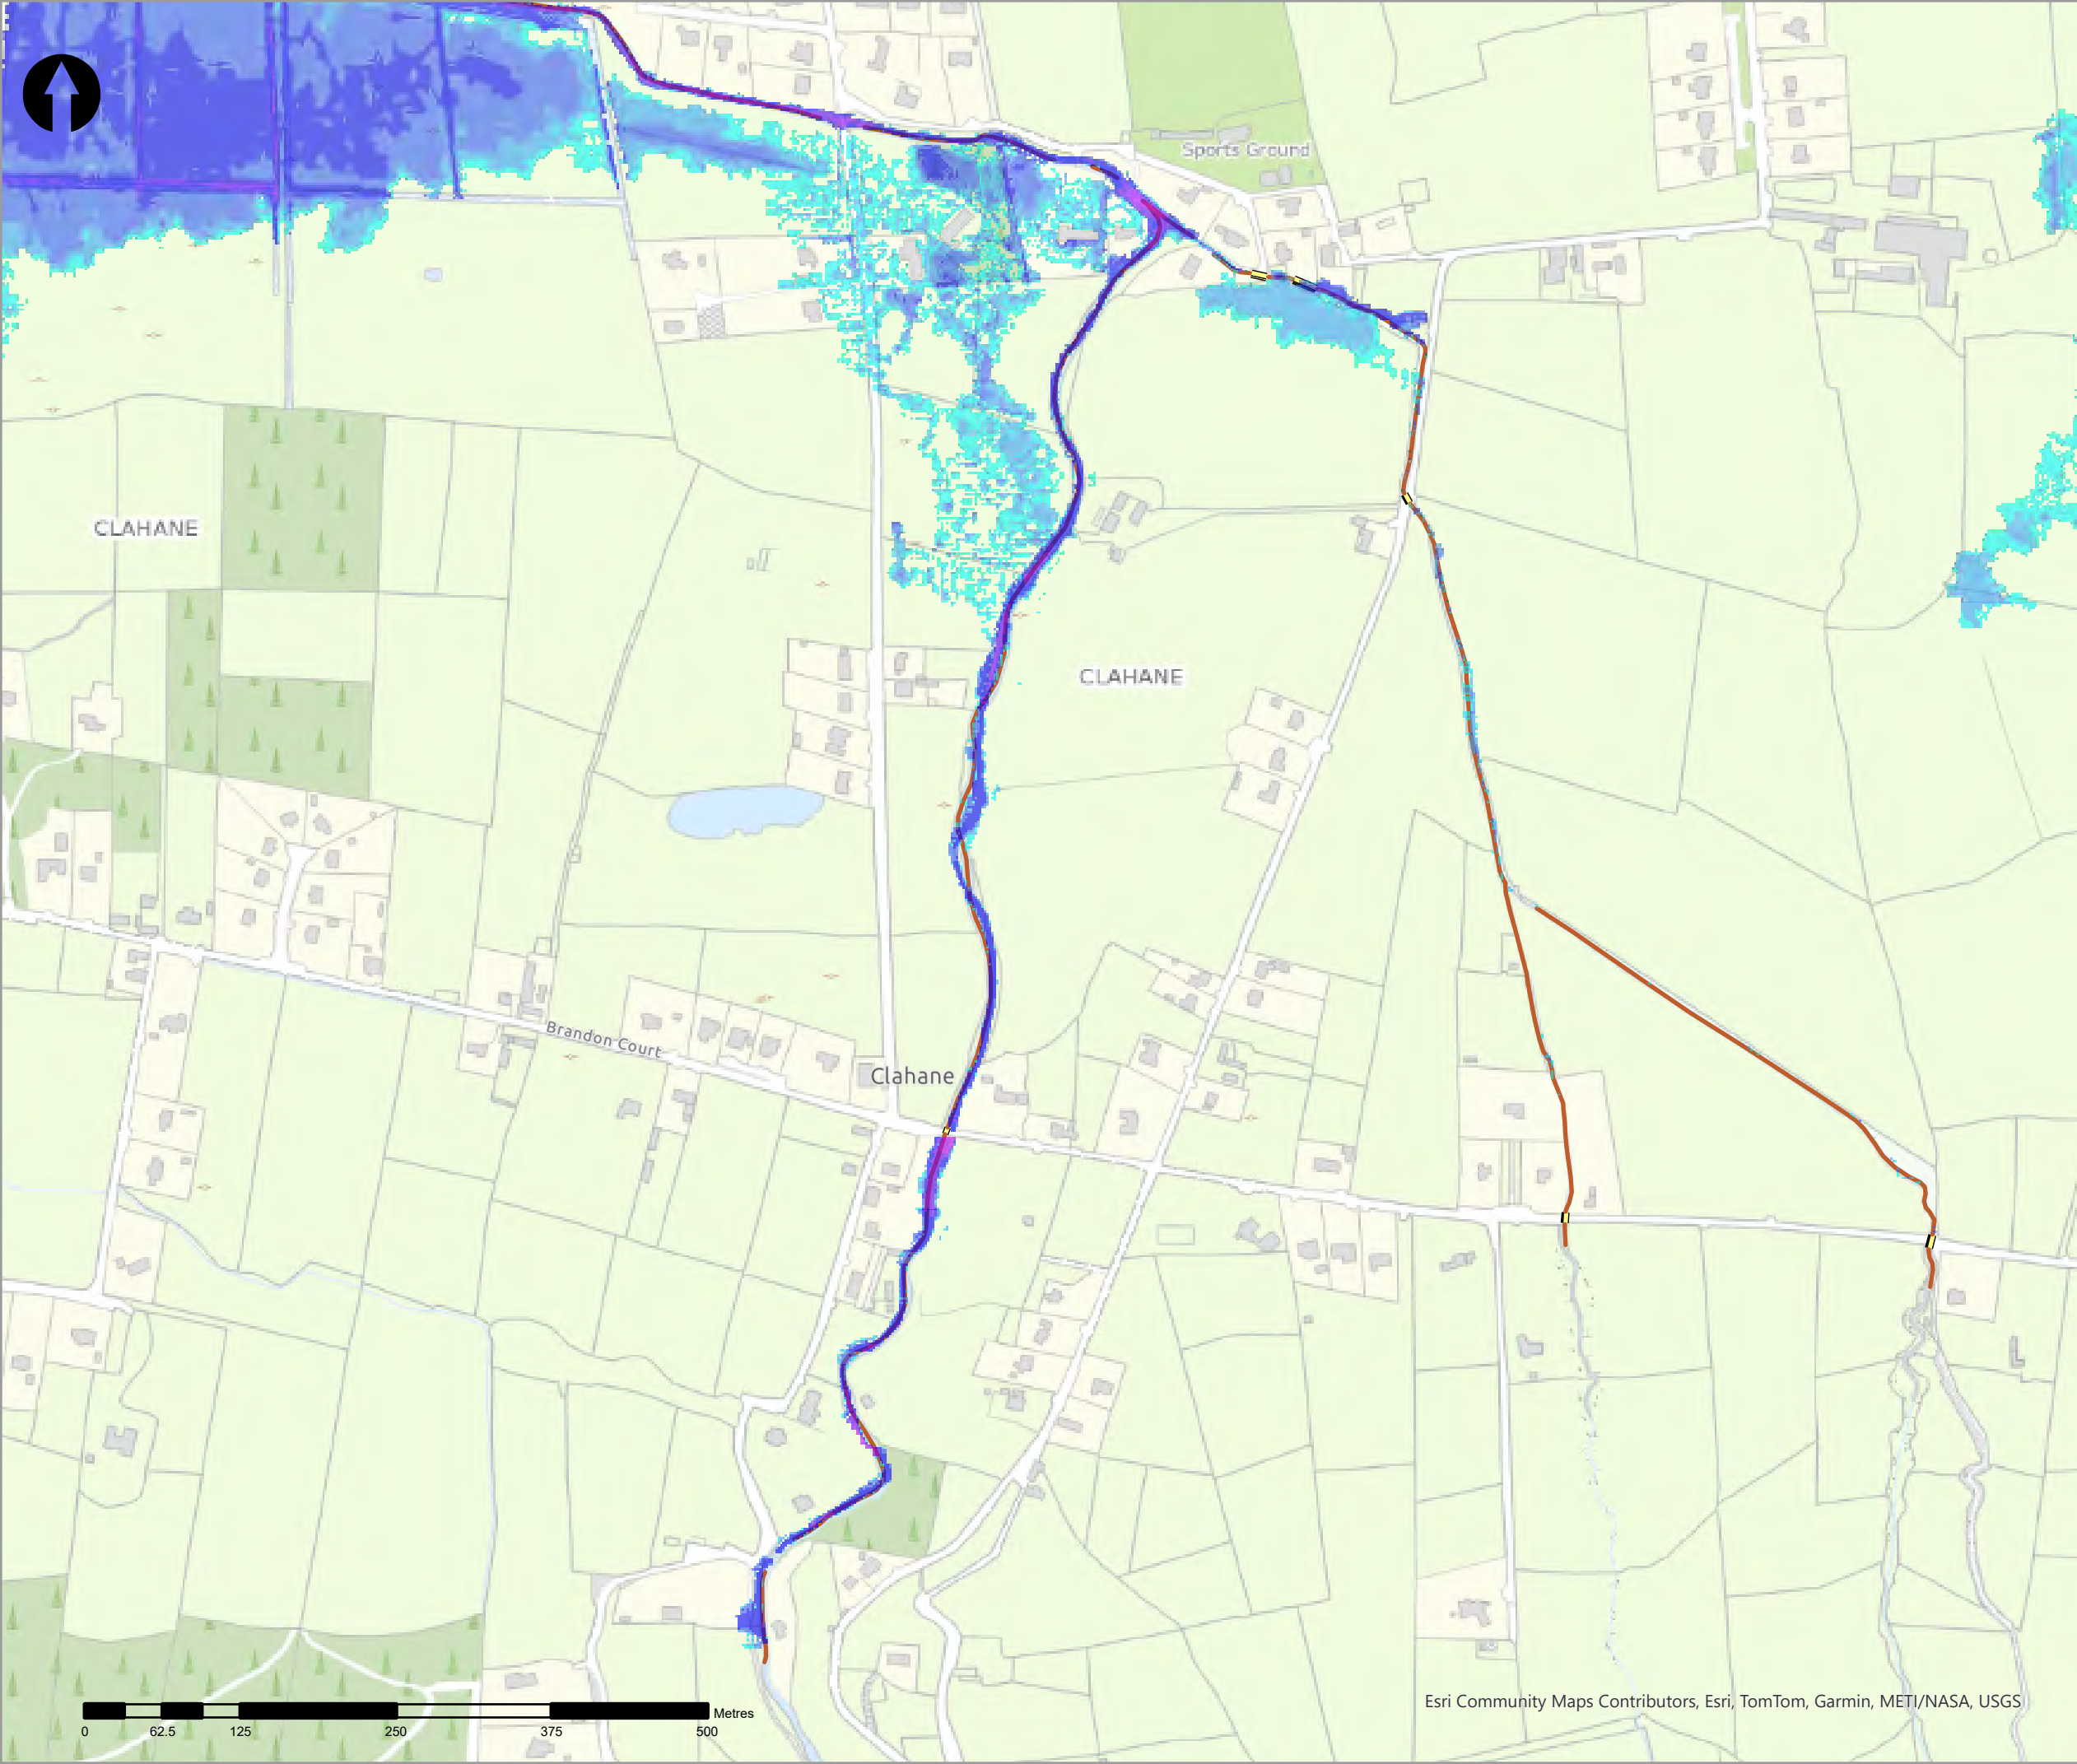

- Legend
- 20% AEP Fluvial Depth
- 0 - 0.1m
 - 0.1 - 0.25m
 - 0.25 - 0.5m
 - 0.5 - 1m
 - 1.0 - 1.5m
 - 1.5 - 2m
 - >2m
- Modelled River Centreline
- Modelled Drainage
- Embankment
- Wall

rev	ammendments	drawn	date
-----	-------------	-------	------



rps
A TETRA TECH COMPANY

Elmwood House T +44(0) 28 90 667914
74 Boucher Road F +44(0) 28 90 668286
Belfast W www.rpsgroup.com/ireland
BT12 6RZ E ireland@rpsgroup.com

CLIENT



OPW
Oifig na hOibreacha Poiblí
Office of Public Works



PROJECT

Tralee Flood Relief Scheme

TITLE


Tralee Depth Mapping
20% AEP Fluvial

Project Number	Sheet Size	Drawing Scale
MCW1082	A3	1:5,000


Drawing Number	Datum
Dep_F_C_0005_05	ITM

Drawn by	Status	Revision
RC	Final	01

Checked By	Approved By	Date
AS	AS	05/06/2025

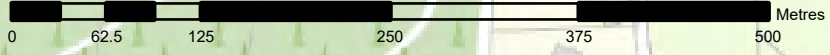

Esri Community Maps Contributors, Esri, TomTom, Garmin, METI/NASA, USGS

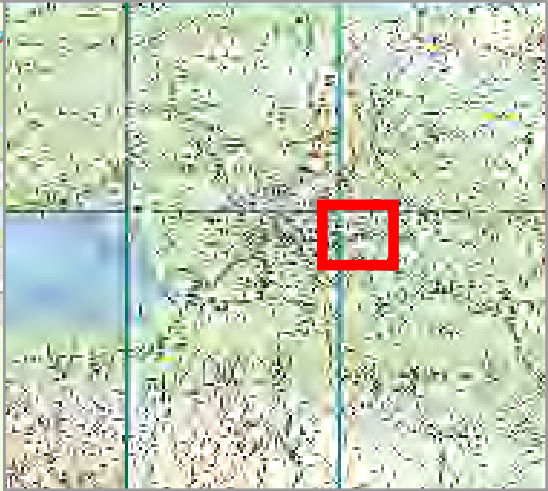

- Legend
- 20% AEP Fluvial Depth
- 0 - 0.1m
 - 0.1 - 0.25m
 - 0.25 - 0.5m
 - 0.5 - 1m
 - 1.0 - 1.5m
 - 1.5 - 2m
 - >2m
- Modelled River Centreline
- Modelled Drainage
- Embankment
- Wall

rev	amendments	drawn	date
-----	------------	-------	------



Elmwood House T +44(0) 28 90 667914
74 Boucher Road F +44(0) 28 90 668286
Belfast W www.rpsgroup.com/ireland
BT12 6RZ E ireland@rpsgroup.com

CLIENT



OPW

Óifig na nEilimíochas Poiblí
Office of Public Works



PROJECT

Tralee Flood Relief Scheme

TITLE

Tralee Depth Mapping
20% AEP Fluvial


Project Number	Sheet Size	Drawing Scale
MCW1082	A3	1:5,000

Drawing Number	Datum
Dep_F_C_0005_06	ITM

Drawn by	Status	Revision
RC	Final	01

Checked By	Approved By	Date
AS	AS	05/06/2025

Esri Community Maps Contributors, Esri, TomTom, Garmin, METI/NASA, USGS

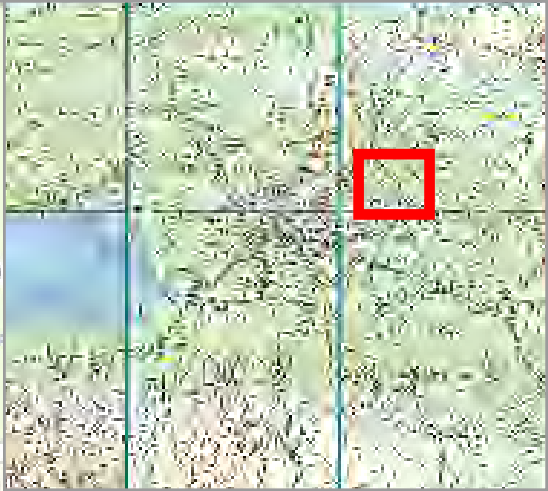

- Legend
- 20% AEP Fluvial Depth
- 0 - 0.1m
 - 0.1 - 0.25m
 - 0.25 - 0.5m
 - 0.5 - 1m
 - 1.0 - 1.5m
 - 1.5 - 2m
 - >2m
- Modelled River Centreline
- Modelled Drainage
- Embankment
- Wall

rev	ammendments	drawn	date
-----	-------------	-------	------



Elmwood House T +44(0) 28 90 667914
74 Boucher Road F +44(0) 28 90 668286
Belfast W www.rpsgroup.com/ireland
BT12 6RZ E ireland@rpsgroup.com

A TETRA TECH COMPANY

CLIENT



OPW

Oifig na hOibreacha Poiblí
Office of Public Works



PROJECT

Tralee Flood Relief Scheme

TITLE


Tralee Depth Mapping
20% AEP Fluvial

Project Number	Sheet Size	Drawing Scale
MCW1082	A3	1:5,000

Drawing Number	Datum
Dep_F_C_0005_07	ITM

Drawn by	Status	Revision
RC	Final	01

Checked By	Approved By	Date
AS	AS	05/06/2025

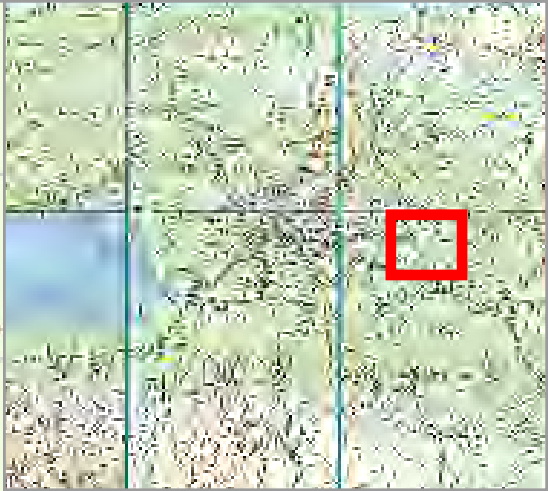

- Legend
- 20% AEP Fluvial Depth
- 0 - 0.1m
 - 0.1 - 0.25m
 - 0.25 - 0.5m
 - 0.5 - 1m
 - 1.0 - 1.5m
 - 1.5 - 2m
 - >2m
- Modelled River Centreline
- Modelled Drainage
- Embankment
- Wall

rev	ammendments	drawn	date
-----	-------------	-------	------

rps A TETRA TECH COMPANY
Elmwood House T +44(0) 28 90 667914
74 Boucher Road F +44(0) 28 90 668286
Belfast W www.rpsgroup.com/ireland
BT12 6RZ E ireland@rpsgroup.com

CLIENT



OPW
Oifig na hOibreacha Poiblí
Office of Public Works



PROJECT	Tralee Flood Relief Scheme
----------------	----------------------------

TITLE	Tralee Depth Mapping 20% AEP Fluvial
--------------	---

Project Number	Sheet Size	Drawing Scale
MCW1082	A3	1:5,000

Drawing Number	Datum
Dep_F_C_0005_08	ITM

Drawn by	Status	Revision
RC	Final	01

Checked By	Approved By	Date
AS	AS	05/06/2025



- Legend
- 20% AEP Fluvial Depth
- 0 - 0.1m
 - 0.1 - 0.25m
 - 0.25 - 0.5m
 - 0.5 - 1m
 - 1.0 - 1.5m
 - 1.5 - 2m
 - >2m
- Modelled River Centreline
- Modelled Drainage
- Embankment
- Wall

rev	ammdments	drawn	date
-----	-----------	-------	------



Elmwood House T +44(0) 28 90 667914
74 Boucher Road F +44(0) 28 90 668286
Belfast W www.rpsgroup.com/ireland
BT12 6RZ E ireland@rpsgroup.com

CLIENT



Óifig na
eÓbanna Pobail
Office of Public Works



PROJECT	Tralee Flood Relief Scheme
---------	----------------------------


TITLE	Tralee Depth Mapping 20% AEP Fluvial
-------	---



Project Number	Sheet Size	Drawing Scale
MCW1082	A3	1:5,000

Drawing Number	Datum
Dep_F_C_0005_09	ITM

Drawn by	Status	Revision
RC	Final	01

Checked By	Approved By	Date
AS	AS	05/06/2025

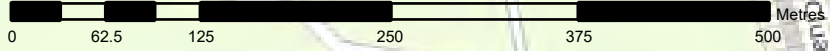

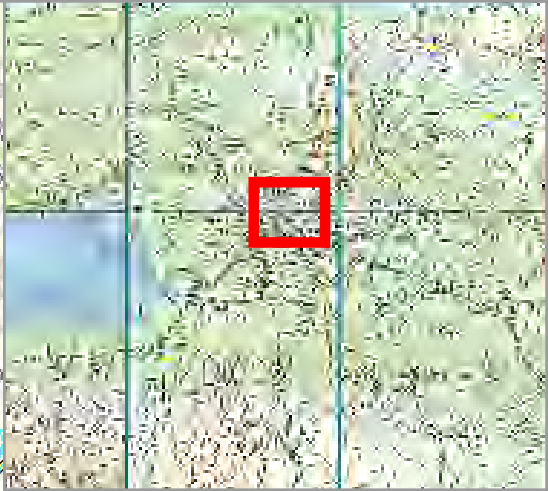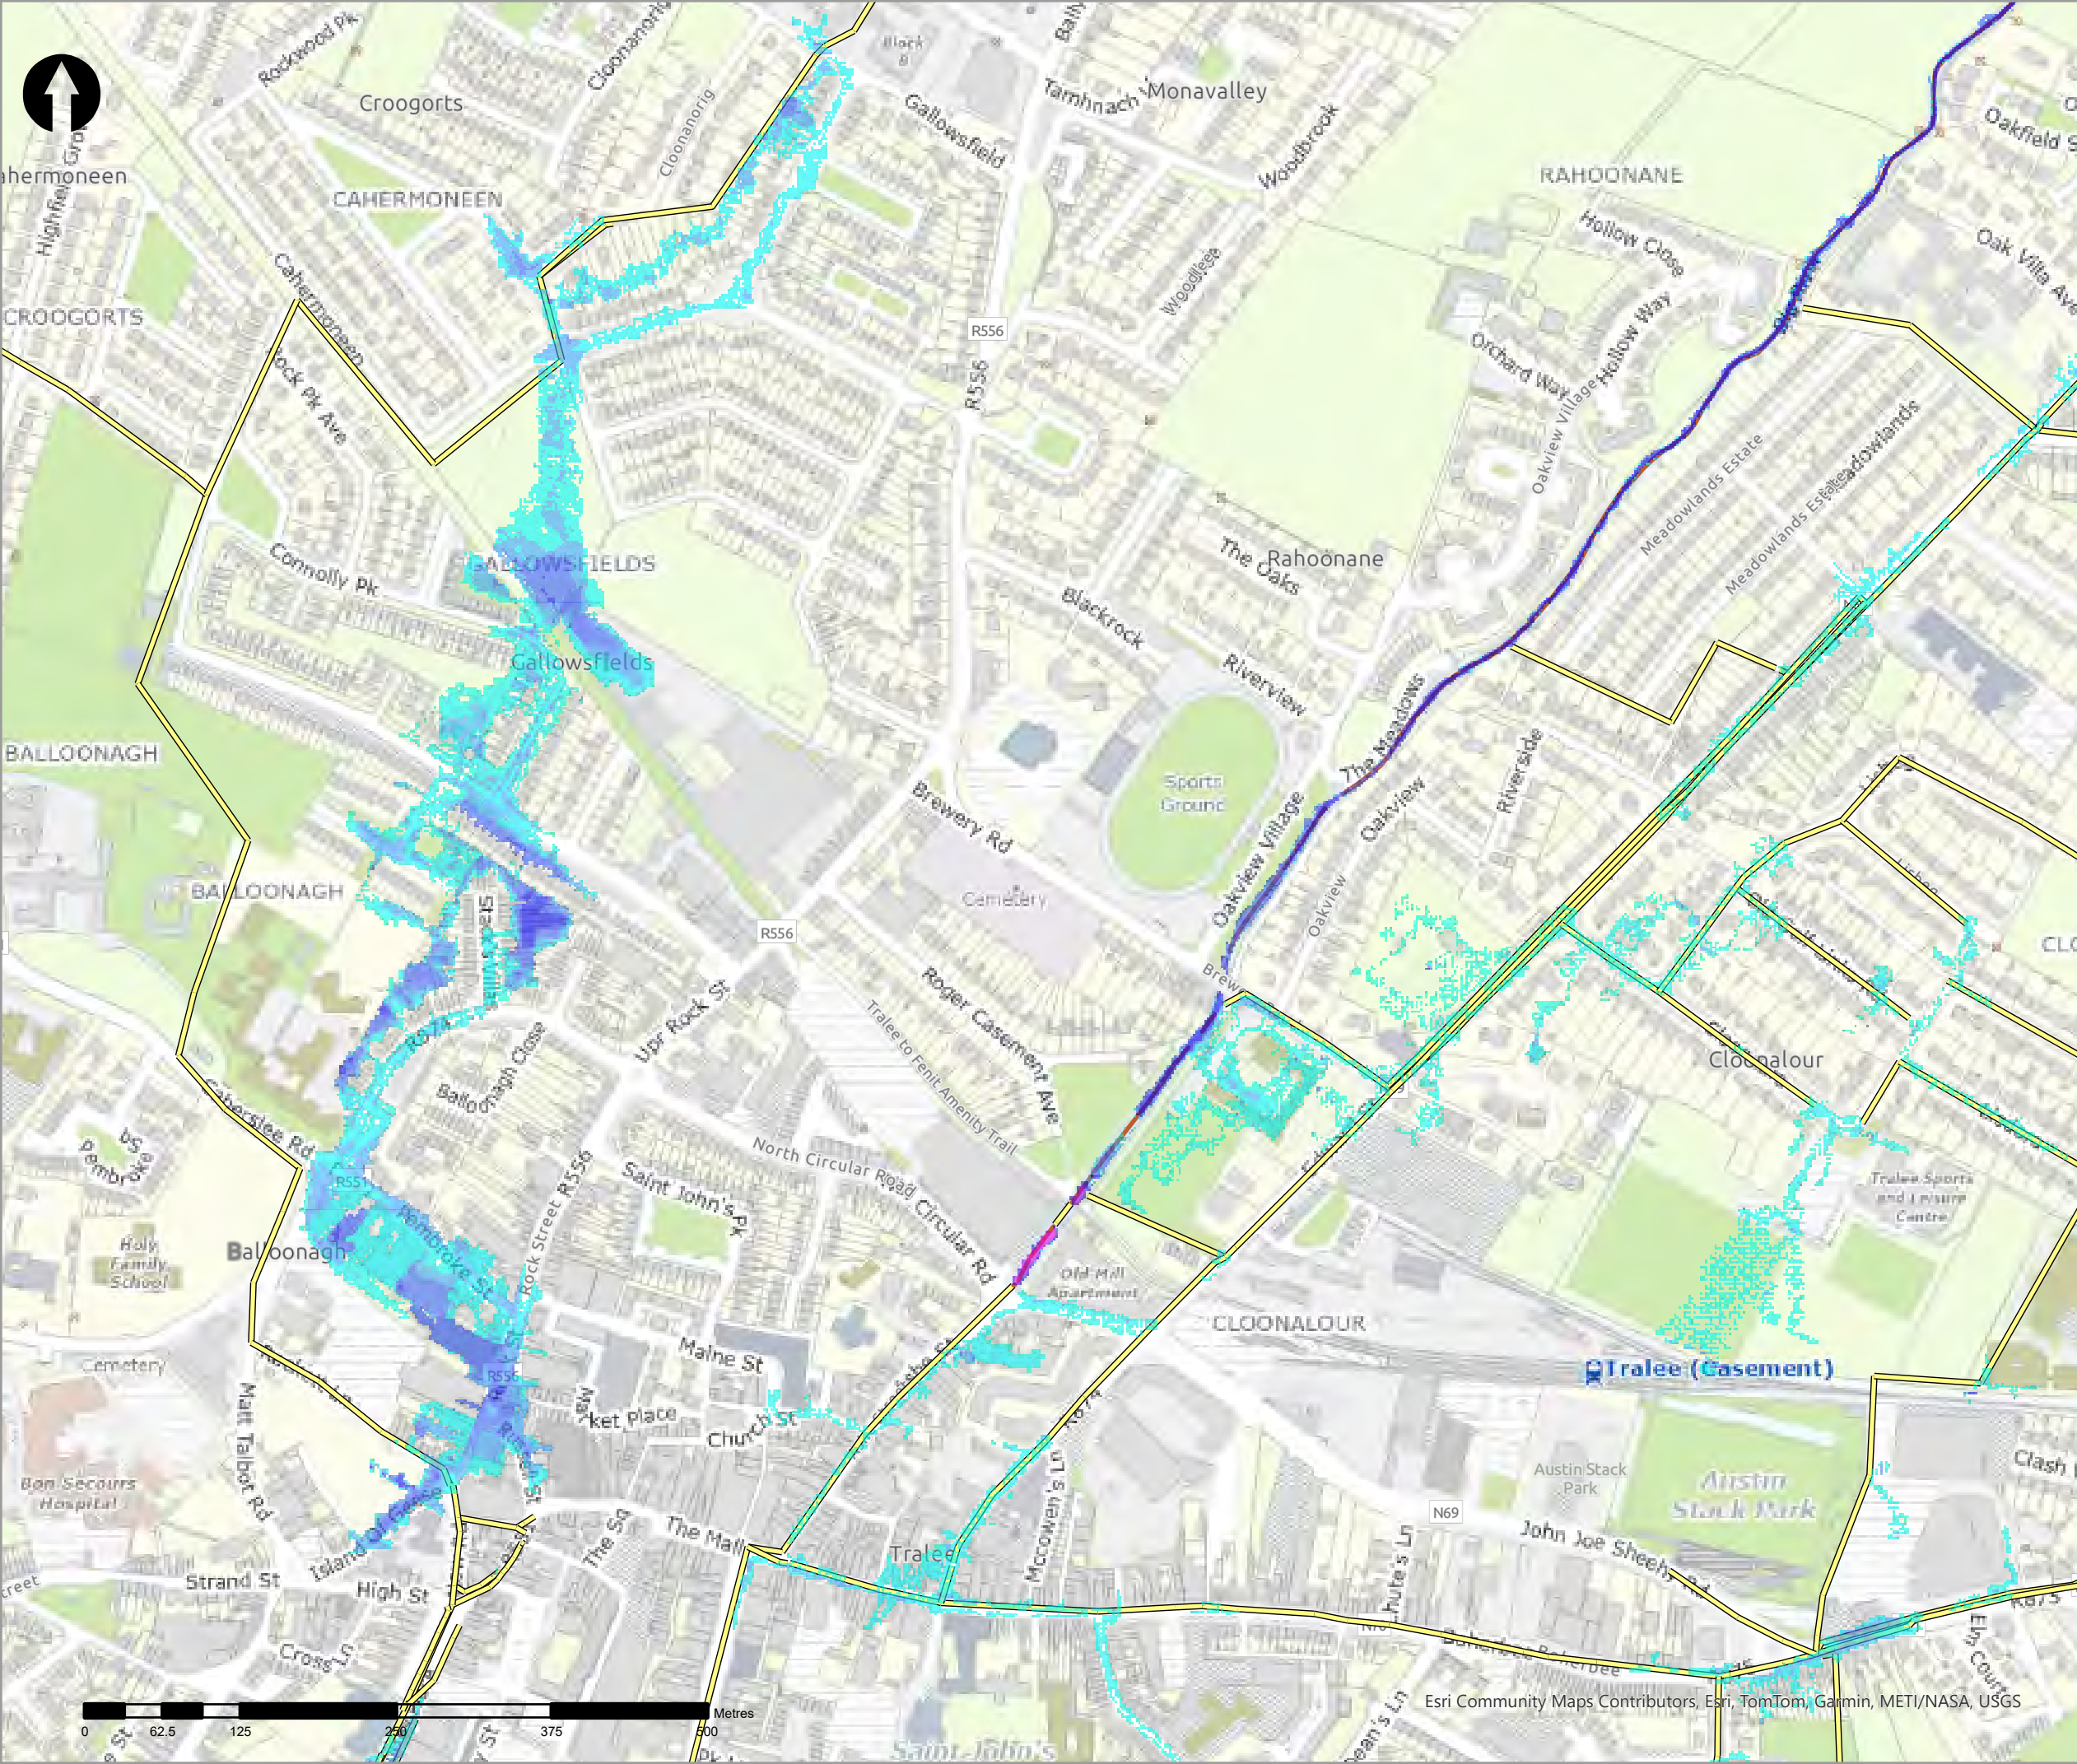

- Legend
- 20% AEP Fluvial Depth
- 0 - 0.1m
 - 0.1 - 0.25m
 - 0.25 - 0.5m
 - 0.5 - 1m
 - 1.0 - 1.5m
 - 1.5 - 2m
 - >2m
- Modelled River Centreline
- Modelled Drainage
- Embankment
- Wall

rev	amendments	drawn	date
-----	------------	-------	------



Elmwood House T +44(0) 28 90 667914
74 Boucher Road F +44(0) 28 90 668286
Belfast W www.rpsgroup.com/ireland
BT12 6RZ E ireland@rpsgroup.com

CLIENT



OPW

Óighe na nEalaíona Poblaithe
Office of Public Works



PROJECT

Tralee Flood Relief Scheme

TITLE

Tralee Depth Mapping
20% AEP Fluvial

Project Number	Sheet Size	Drawing Scale
MCW1082	A3	1:5,000

Drawing Number	Datum
Dep_F_C_0005_10	ITM

Drawn by	Status	Revision
RC	Final	01

Checked By	Approved By	Date
AS	AS	05/06/2025

Esri Community Maps Contributors, Esri, TomTom, Garmin, METI/NASA, USGS



- Legend
- 20% AEP Fluvial Depth
- 0 - 0.1m
 - 0.1 - 0.25m
 - 0.25 - 0.5m
 - 0.5 - 1m
 - 1.0 - 1.5m
 - 1.5 - 2m
 - >2m
- Modelled River Centreline
- Modelled Drainage
- Embankment
- Wall

rev	ammdments	drawn	date
-----	-----------	-------	------



Elmwood House T +44(0) 28 90 667914
74 Boucher Road F +44(0) 28 90 668286
Belfast W www.rpsgroup.com/ireland
BT12 6RZ E ireland@rpsgroup.com

CLIENT



OPW

Oifig na nObanna Poblaí
Office of Public Works



PROJECT	Tralee Flood Relief Scheme
---------	----------------------------


TITLE	Tralee Depth Mapping 20% AEP Fluvial
-------	---

Project Number	Sheet Size	Drawing Scale
MCW1082	A3	1:5,000

Drawing Number	Datum
Dep_F_C_0005_11	ITM

Drawn by	Status	Revision
RC	Final	01

Checked By	Approved By	Date
AS	AS	05/06/2025

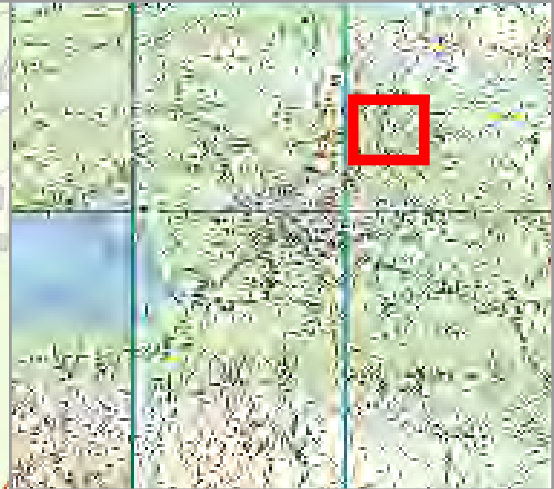

Legend

20% AEP Fluvial Depth

- 0 - 0.1m
- 0.1 - 0.25m
- 0.25 - 0.5m
- 0.5 - 1m
- 1.0 - 1.5m
- 1.5 - 2m
- >2m

Modelled River Centreline

Modelled Drainage

Embankment

Wall

rev	ammendments	drawn	date
-----	-------------	-------	------



rps
A TETRA TECH COMPANY

Elmwood House T +44(0) 28 90 667914
74 Boucher Road F +44(0) 28 90 668286
Belfast W www.rpsgroup.com/ireland
BT12 6RZ E ireland@rpsgroup.com

CLIENT



OPW
Oifig na hOibreacha Poiblí
Office of Public Works





PROJECT

Tralee Flood Relief Scheme

TITLE

Tralee Depth Mapping
20% AEP Fluvial

Project Number	Sheet Size	Drawing Scale
MCW1082	A3	1:5,000
Drawing Number	Datum	
Dep_F_C_0005_12	ITM	
Drawn by	Status	Revision
RC	Final	01
Checked By	Approved By	Date
AS	AS	05/06/2025

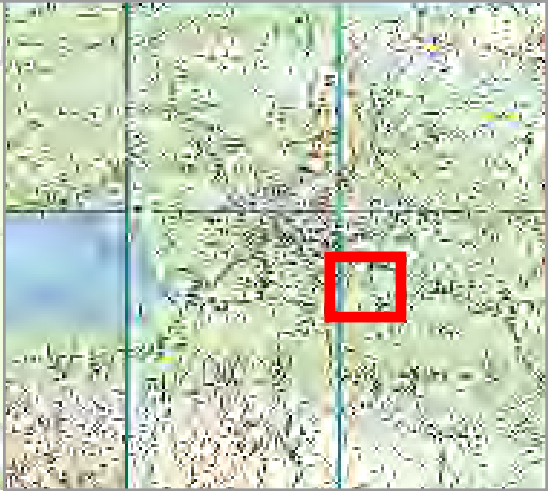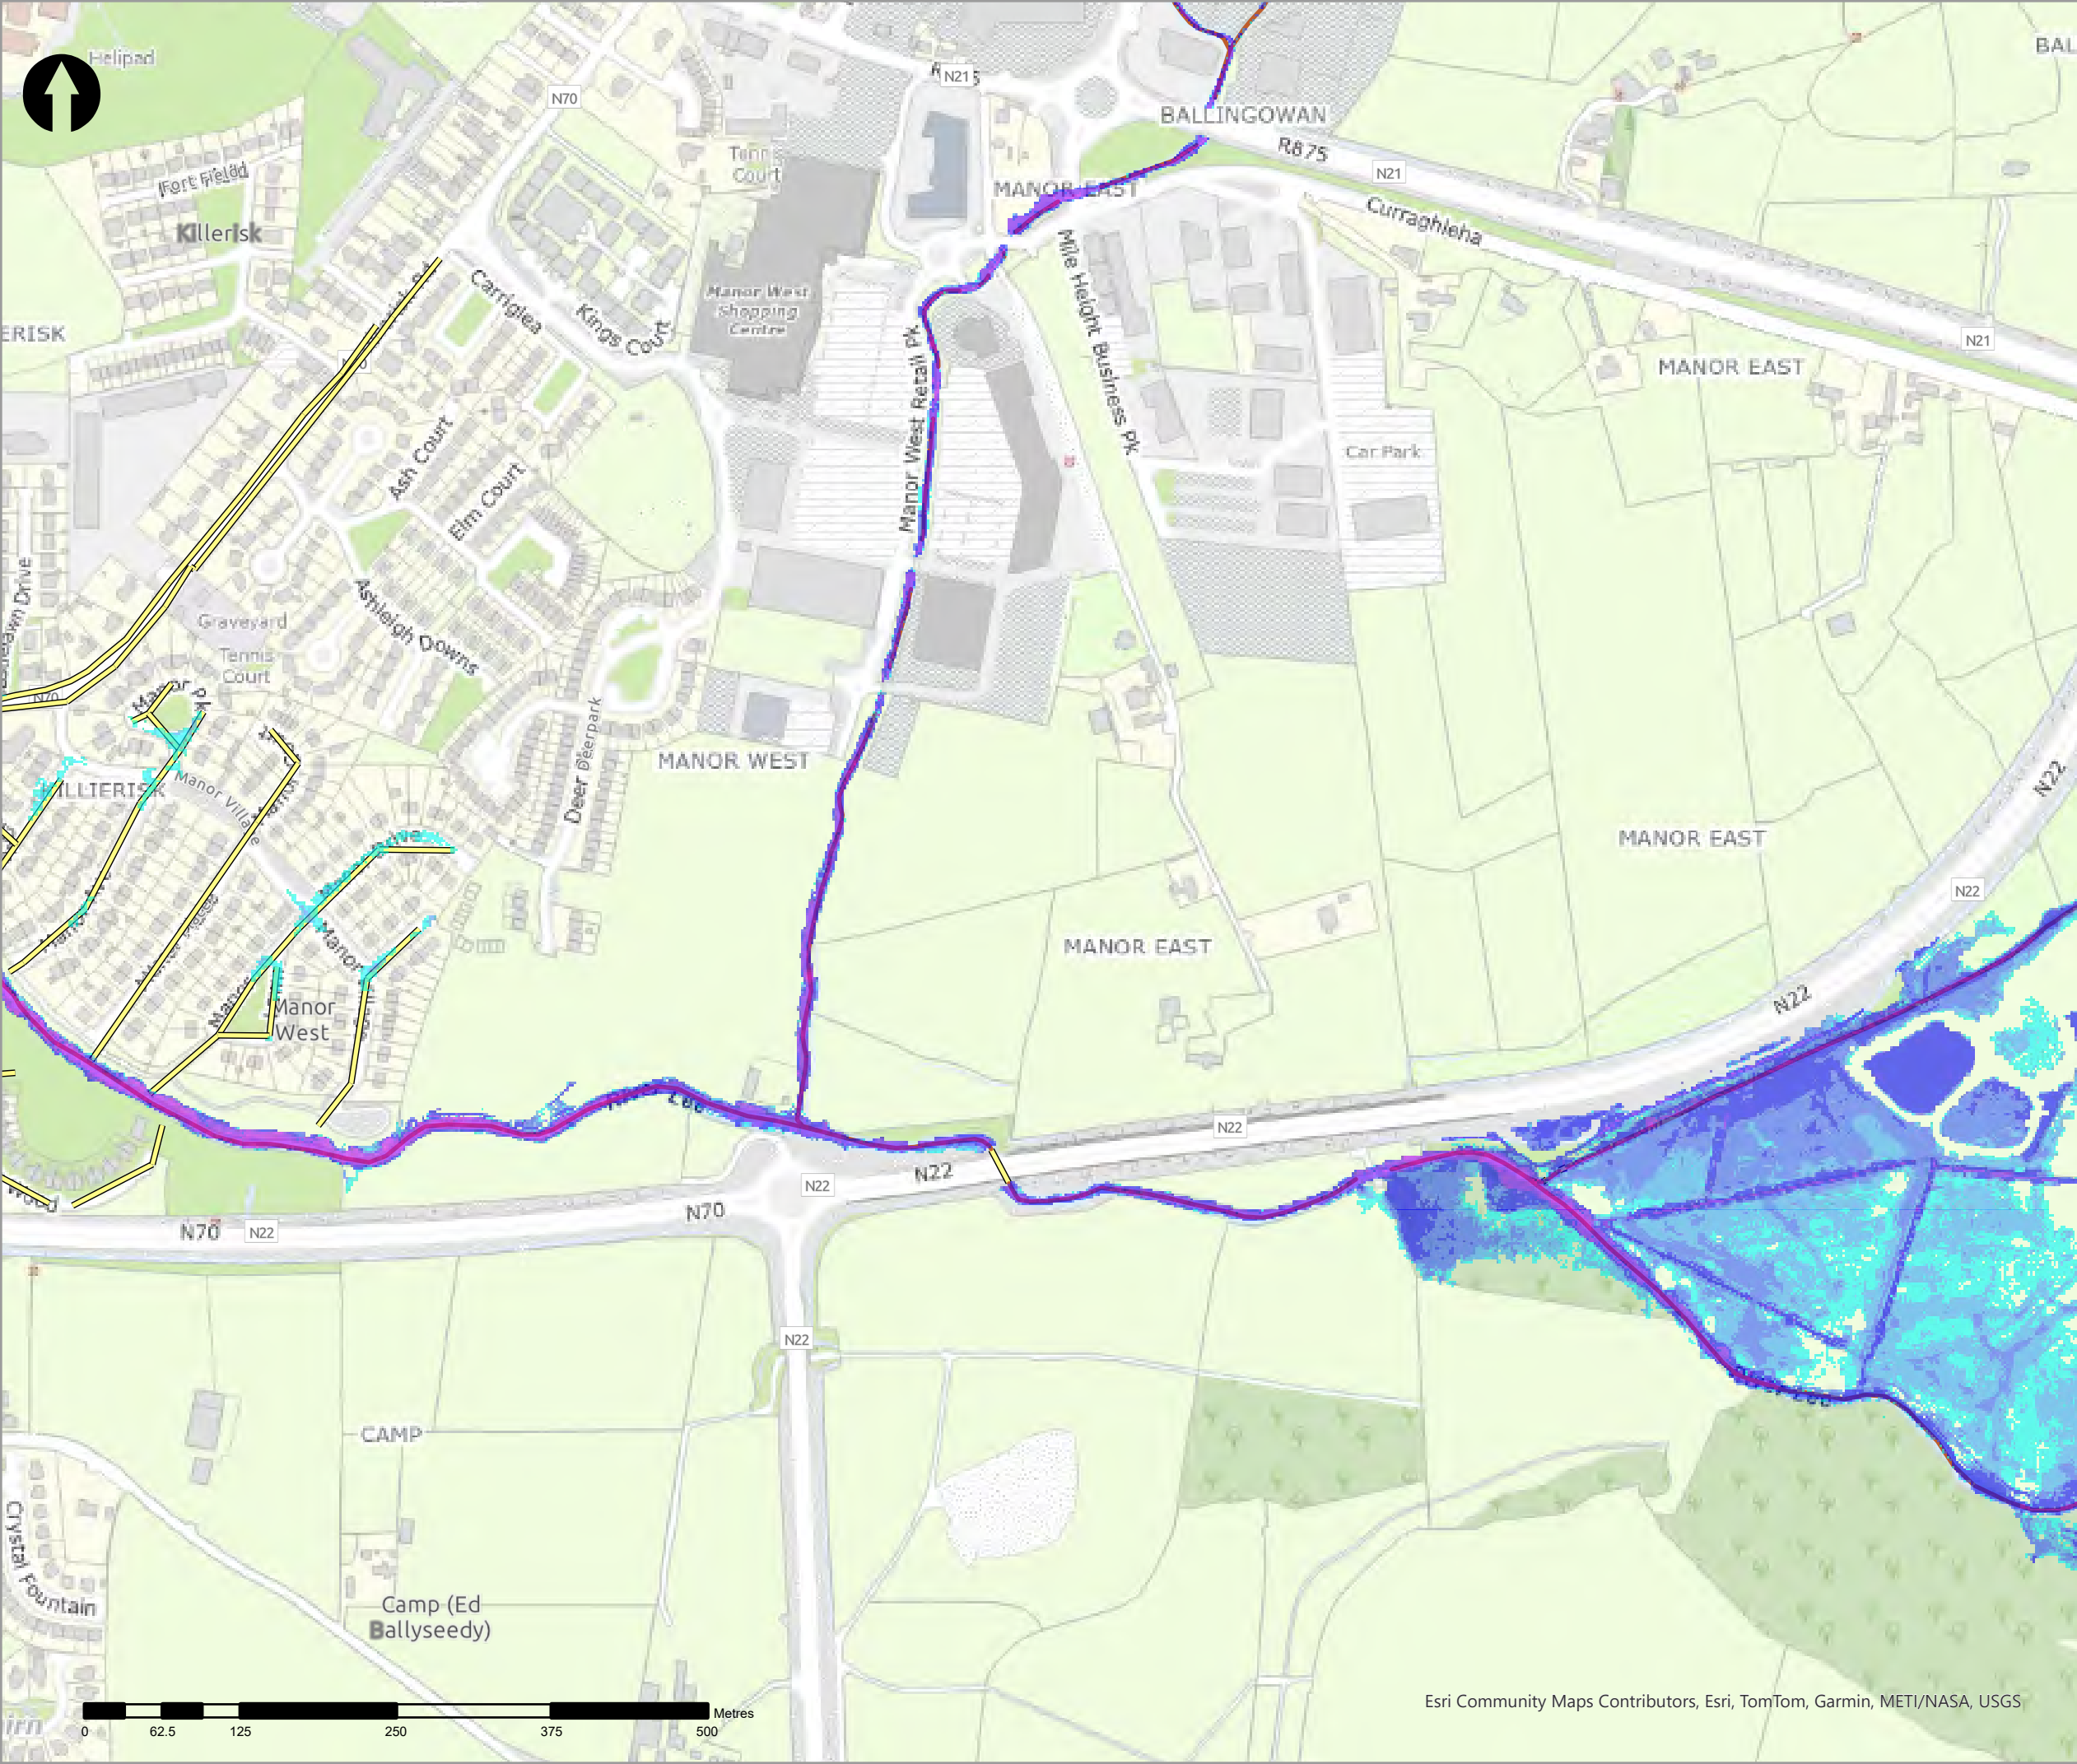

- Legend
- 20% AEP Fluvial Depth
- 0 - 0.1m
 - 0.1 - 0.25m
 - 0.25 - 0.5m
 - 0.5 - 1m
 - 1.0 - 1.5m
 - 1.5 - 2m
 - >2m
- Modelled River Centreline
- Modelled Drainage
- Embankment
- Wall

rev	ammdments	drawn	date
-----	-----------	-------	------



Elmwood House T +44(0) 28 90 667914
74 Boucher Road F +44(0) 28 90 668286
Belfast W www.rpsgroup.com/ireland
BT12 6RZ E ireland@rpsgroup.com

CLIENT



OPW

Óig na eÓibreacha Poiblí
Office of Public Works



PROJECT

Tralee Flood Relief Scheme

TITLE



Tralee Depth Mapping
20% AEP Fluvial

Project Number	Sheet Size	Drawing Scale
MCW1082	A3	1:5,000


Drawing Number	Datum
Dep_F_C_0005_13	ITM

Drawn by	Status	Revision
RC	Final	01

Checked By	Approved By	Date
AS	AS	05/06/2025

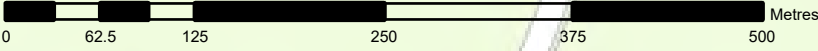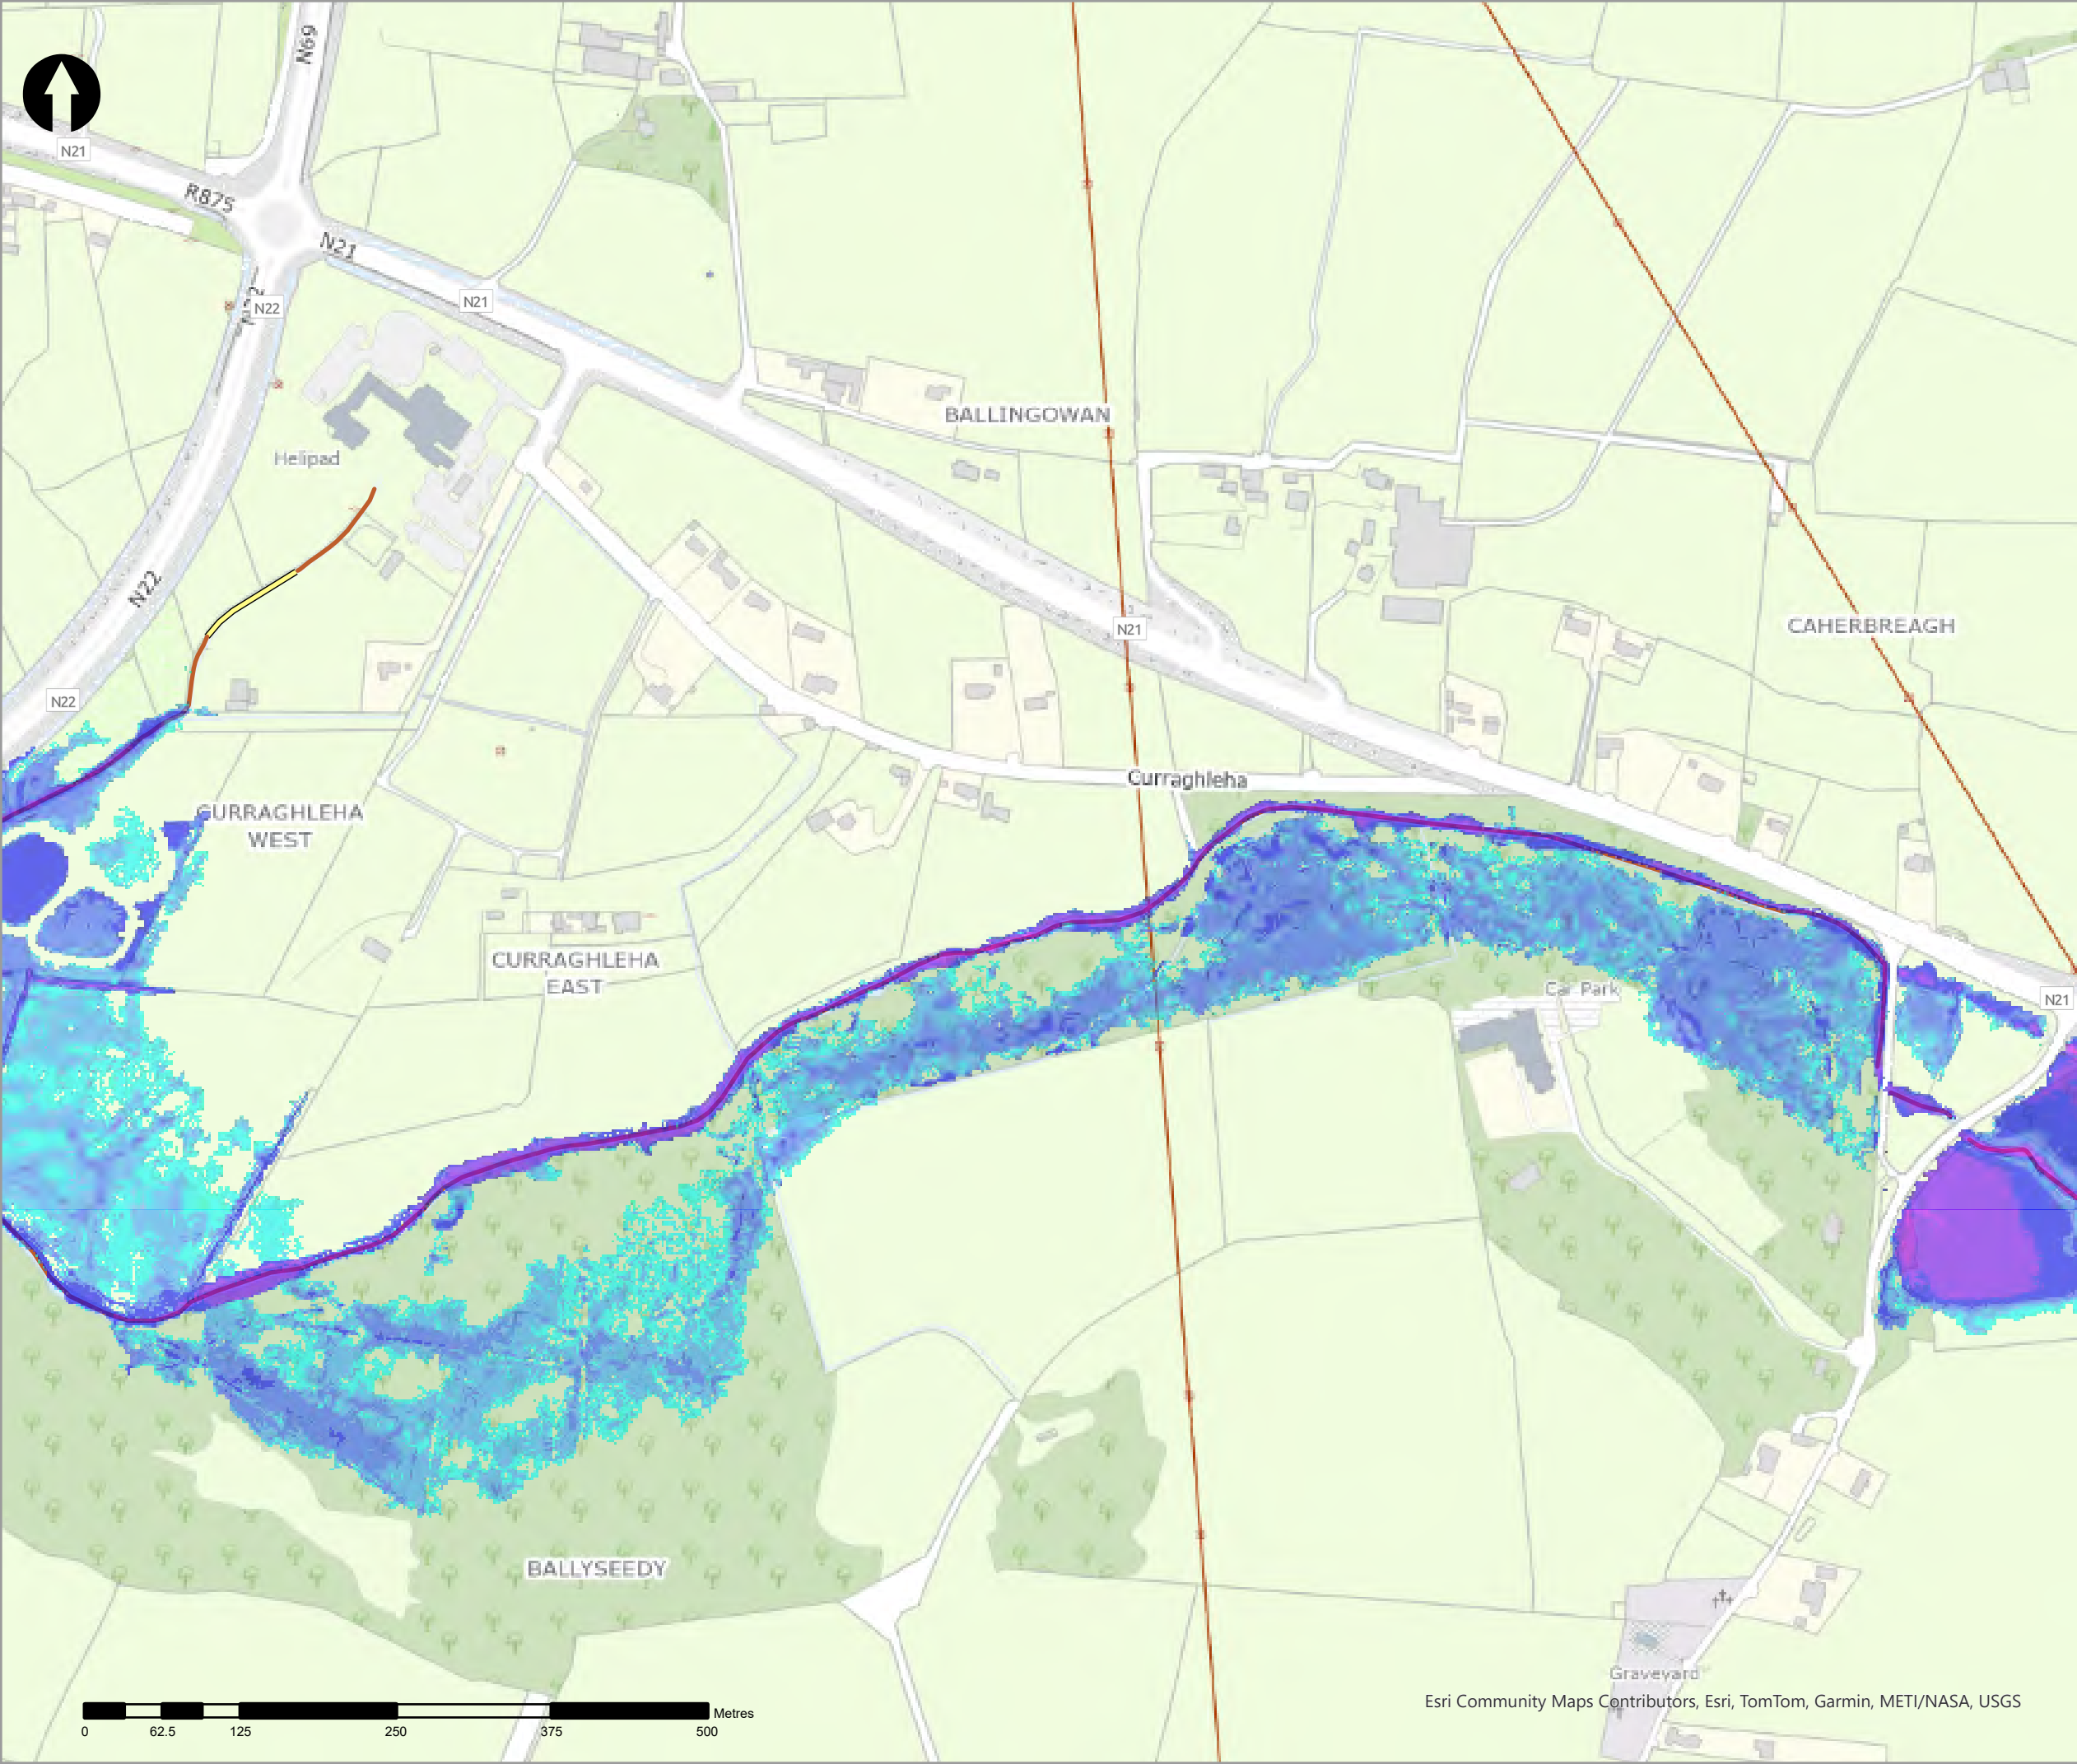

Esri Community Maps Contributors, Esri, TomTom, Garmin, METI/NASA, USGS

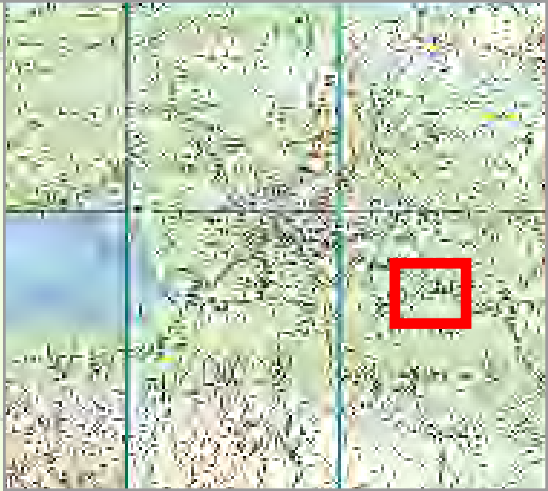

Legend

20% AEP Fluvial Depth

- 0 - 0.1m
- 0.1 - 0.25m
- 0.25 - 0.5m
- 0.5 - 1m
- 1.0 - 1.5m
- 1.5 - 2m
- >2m

Modelled River Centreline

Modelled Drainage

Embankment

Wall

rev	ammdments	drawn	date
-----	-----------	-------	------



rps
A TETRA TECH COMPANY

Elmwood House T +44(0) 28 90 667914
74 Boucher Road F +44(0) 28 90 668286
Belfast W www.rpsgroup.com/ireland
BT12 6RZ E ireland@rpsgroup.com

CLIENT



OPW
Oifig na hOibreacha Poiblí
Office of Public Works



PROJECT	Tralee Flood Relief Scheme
---------	----------------------------



TITLE	Tralee Depth Mapping 20% AEP Fluvial
-------	---

Project Number	Sheet Size	Drawing Scale
MCW1082	A3	1:5,000

Drawing Number	Datum
Dep_F_C_0005_14	ITM

Drawn by	Status	Revision
RC	Final	01

Checked By	Approved By	Date
AS	AS	05/06/2025

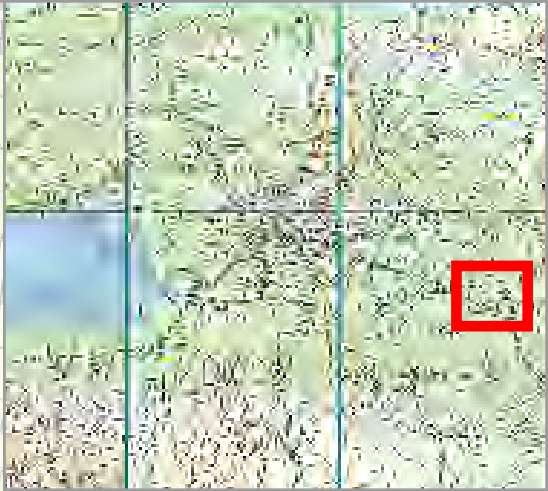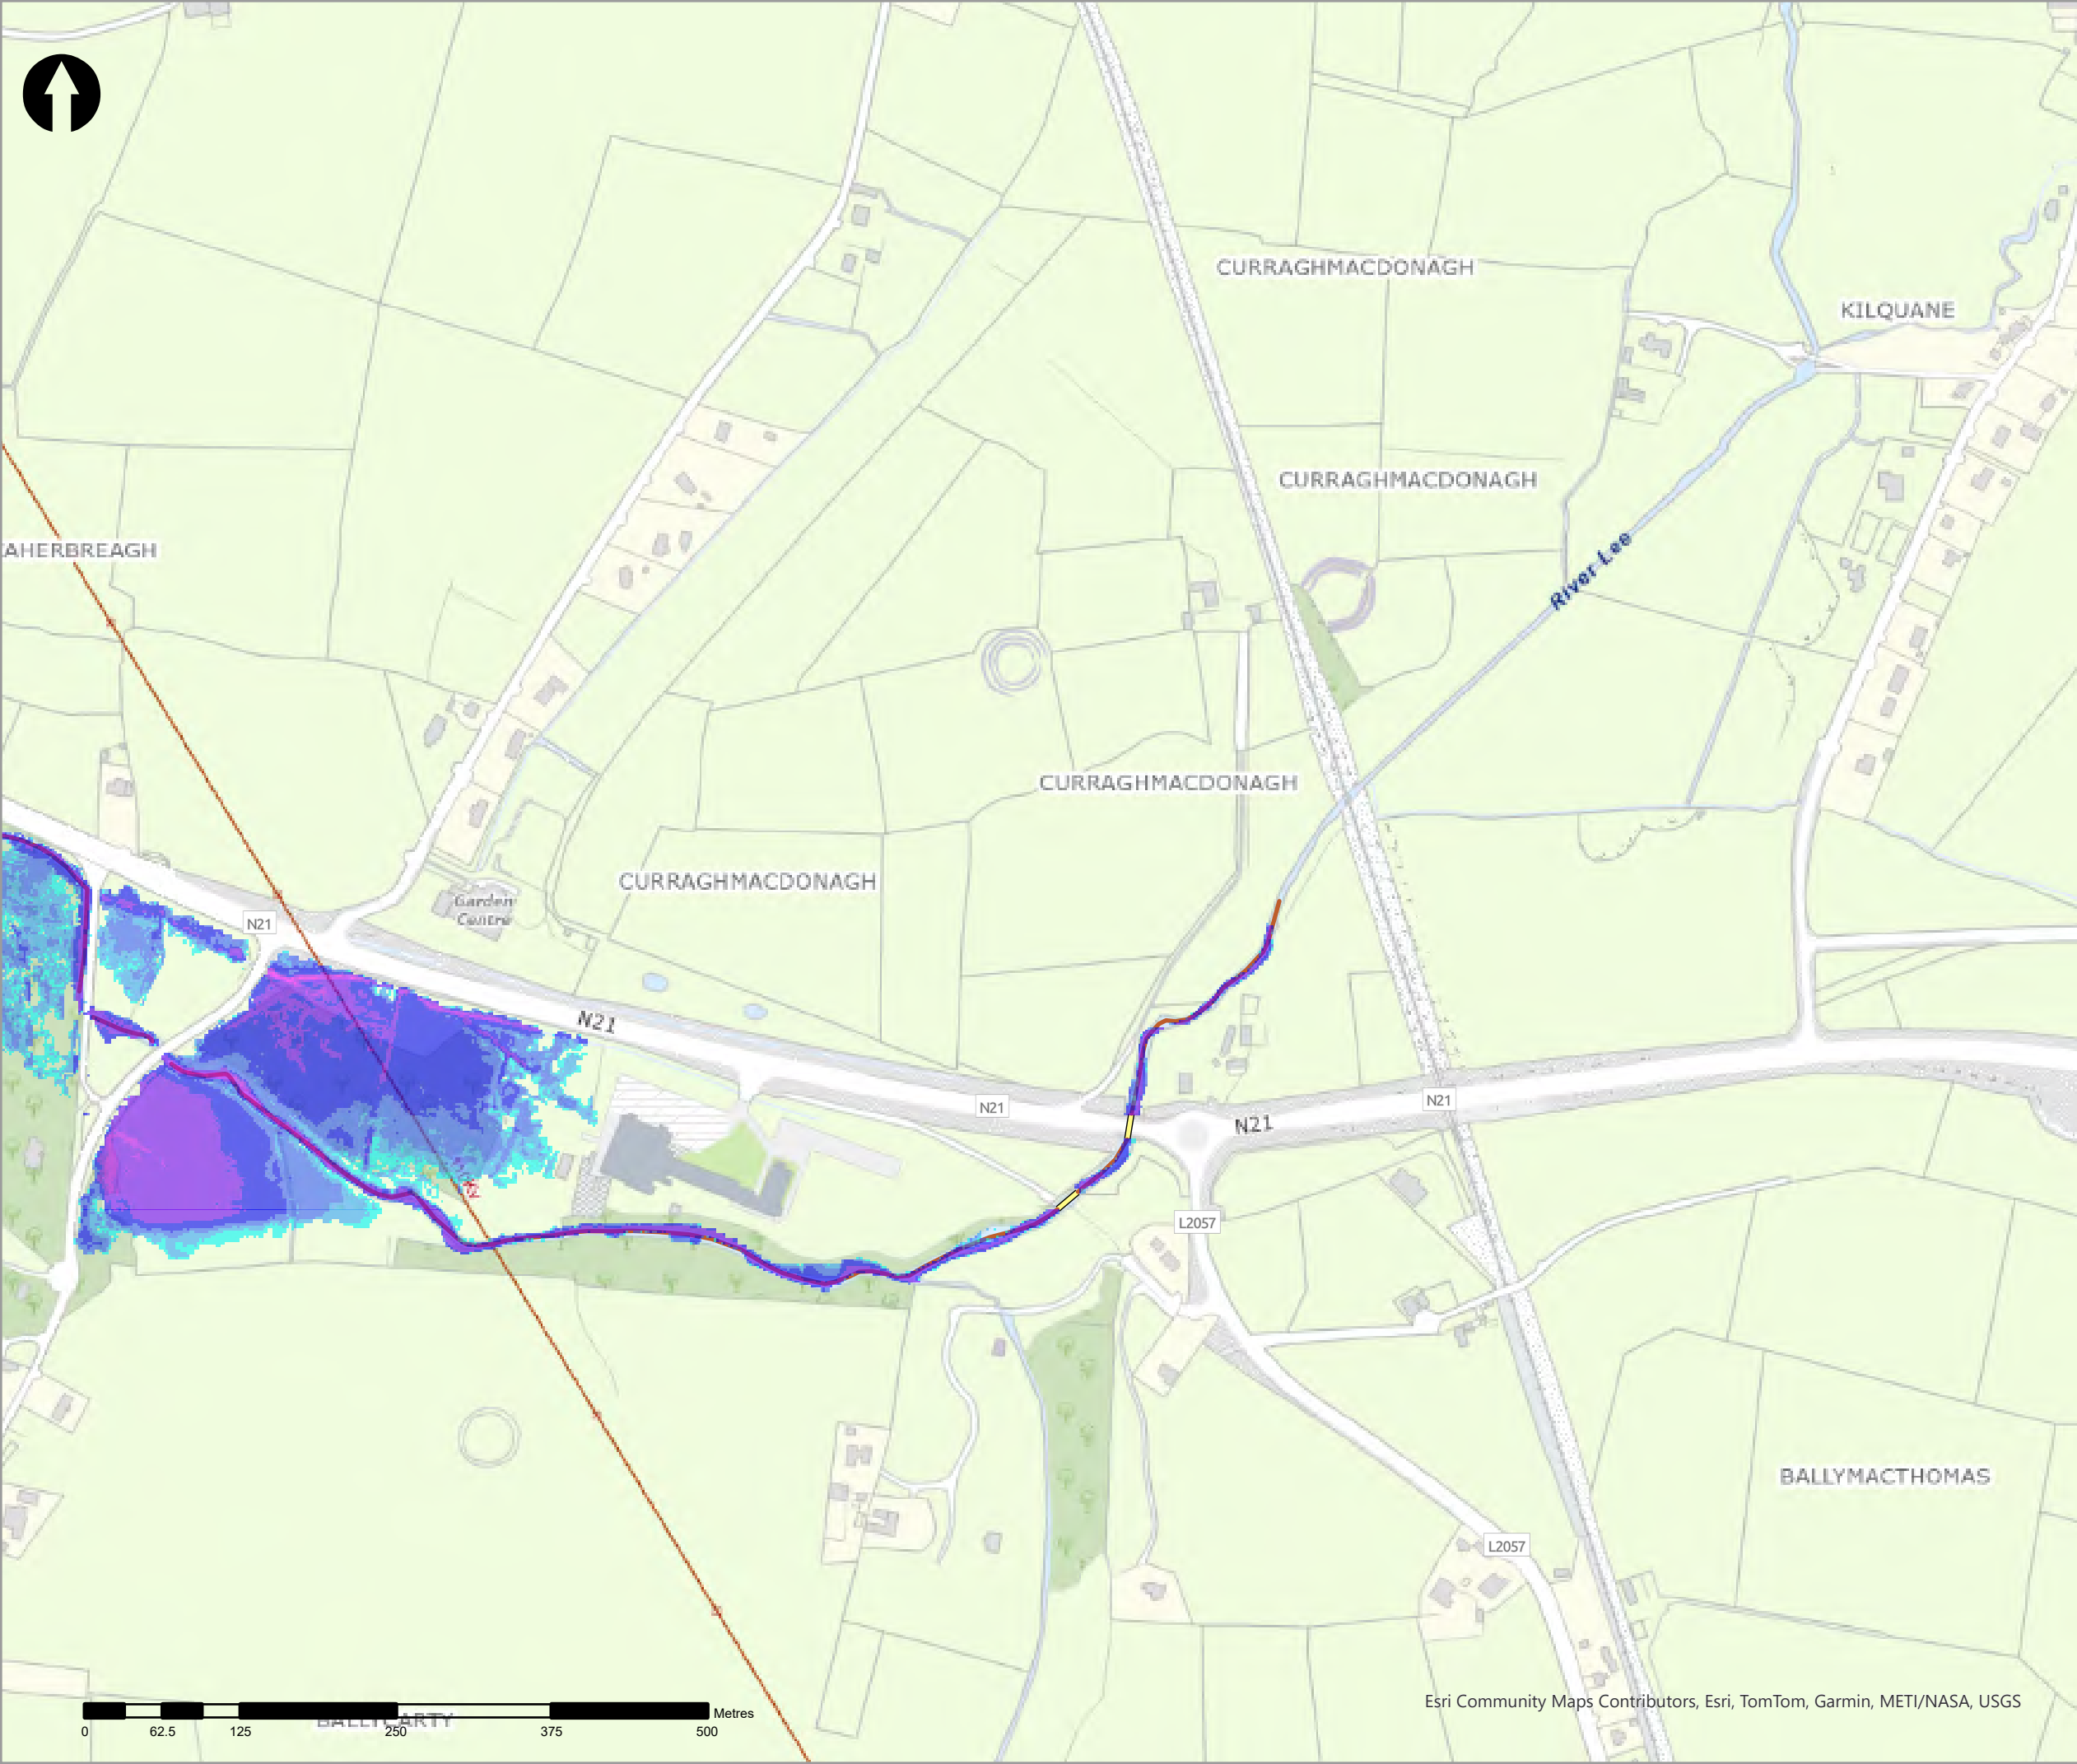

- Legend
- 20% AEP Fluvial Depth
- 0 - 0.1m
 - 0.1 - 0.25m
 - 0.25 - 0.5m
 - 0.5 - 1m
 - 1.0 - 1.5m
 - 1.5 - 2m
 - >2m
- Modelled River Centreline
- Modelled Drainage
- Embankment
- Wall

rev ammendments

drawn

date



Elmwood House T +44(0) 28 90 667914
74 Boucher Road F +44(0) 28 90 668286
Belfast W www.rpsgroup.com/ireland
BT12 6RZ E ireland@rpsgroup.com

CLIENT



OPW

Óifig na
eOibreacha Poiblí
Office of Public Works



PROJECT

Tralee Flood Relief Scheme

TITLE

Tralee Depth Mapping
20% AEP Fluvial

Project Number

MCW1082

Sheet Size

A3

Drawing Scale

1:5,000

Drawing Number

Dep_F_C_0005_15

Datum

ITM

Drawn by

RC

Status

Final

Revision

01

Checked By

AS


Approved By

AS

Date

05/06/2025

Esri Community Maps Contributors, Esri, TomTom, Garmin, METI/NASA, USGS

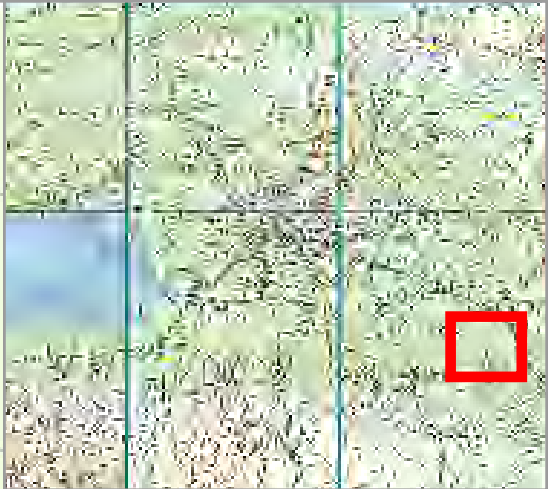

Legend

20% AEP Fluvial Depth

- 0 - 0.1m
- 0.1 - 0.25m
- 0.25 - 0.5m
- 0.5 - 1m
- 1.0 - 1.5m
- 1.5 - 2m
- >2m

Modelled River Centreline

Modelled Drainage

Embankment

Wall

rev	ammendments	drawn	date
-----	-------------	-------	------



rps
A TETRA TECH COMPANY

Elmwood House T +44(0) 28 90 667914
74 Boucher Road F +44(0) 28 90 668286
Belfast W www.rpsgroup.com/ireland
BT12 6RZ E ireland@rpsgroup.com

CLIENT



OPW
Oifig na hOibreacha Poiblí
Office of Public Works



PROJECT
Tralee Flood Relief Scheme


TITLE
Tralee Depth Mapping 20% AEP Fluvial

Project Number	Sheet Size	Drawing Scale
MCW1082	A3	1:5,000



Drawing Number	Datum
Dep_F_C_0005_16	ITM

Drawn by	Status	Revision
RC	Final	01

Checked By	Approved By	Date
AS	AS	05/06/2025

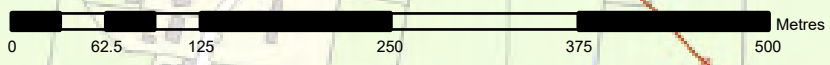

Esri Community Maps Contributors, Esri, TomTom, Garmin, METI/NASA, USGS

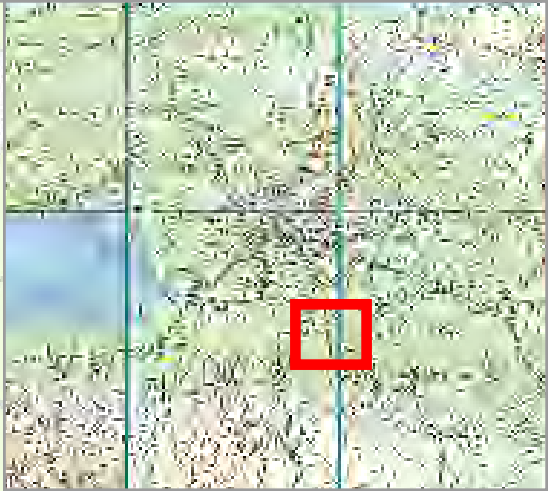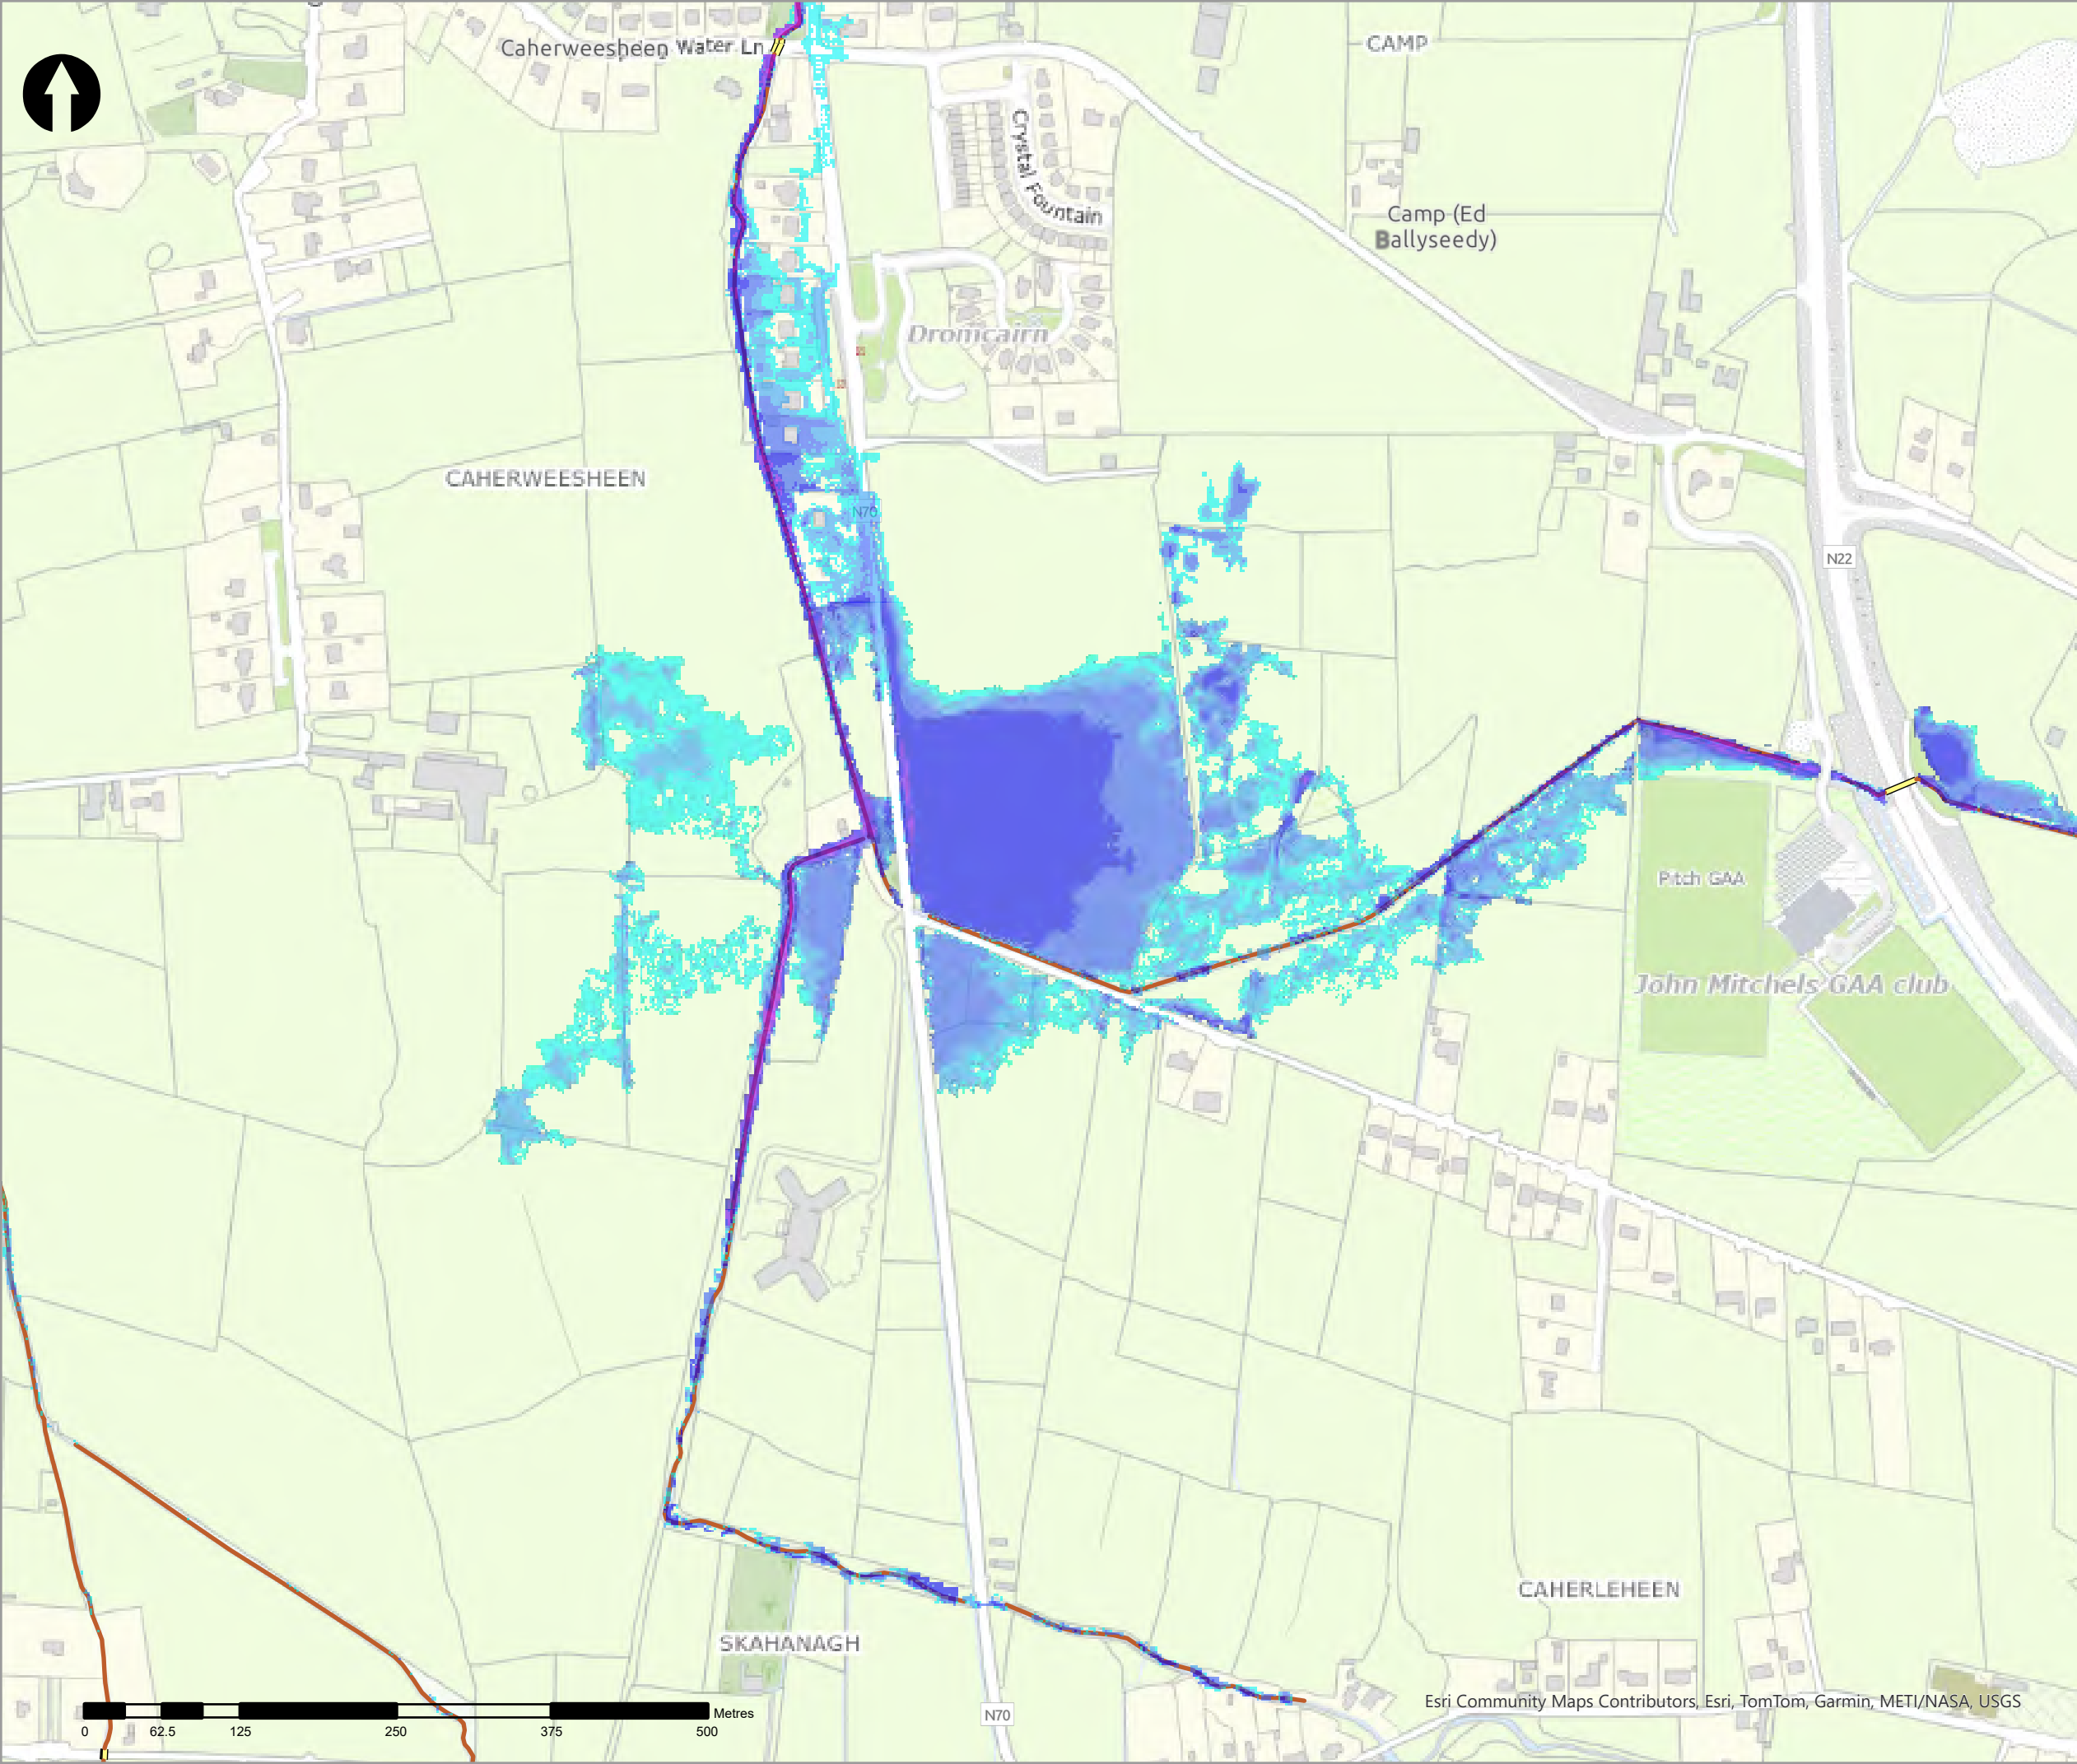

- Legend
- 20% AEP Fluvial Depth
- 0 - 0.1m
 - 0.1 - 0.25m
 - 0.25 - 0.5m
 - 0.5 - 1m
 - 1.0 - 1.5m
 - 1.5 - 2m
 - >2m
- Modelled River Centreline
- Modelled Drainage
- Embankment
- Wall

rev	ammdments	drawn	date
-----	-----------	-------	------



Elmwood House T +44(0) 28 90 667914
74 Boucher Road F +44(0) 28 90 668286
Belfast W www.rpsgroup.com/ireland
BT12 6RZ E ireland@rpsgroup.com

CLIENT



OPW

Óifig na hOibreacha Poiblí
Office of Public Works



PROJECT	Tralee Flood Relief Scheme
---------	----------------------------



TITLE	Tralee Depth Mapping 20% AEP Fluvial
-------	---

Project Number	Sheet Size	Drawing Scale
MCW1082	A3	1:5,000

Drawing Number	Datum
Dep_F_C_0005_17	ITM

Drawn by	Status	Revision
RC	Final	01

Checked By	Approved By	Date
AS	AS	05/06/2025

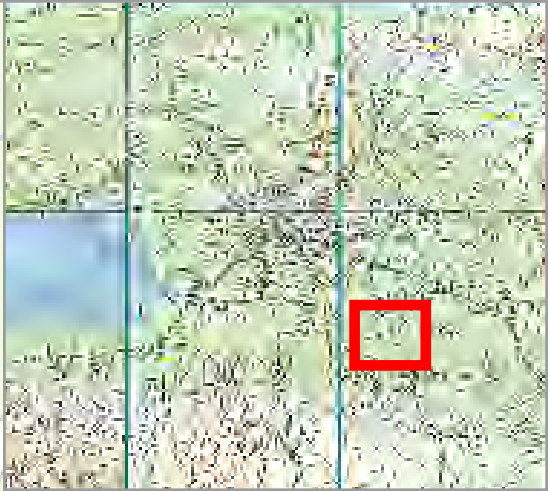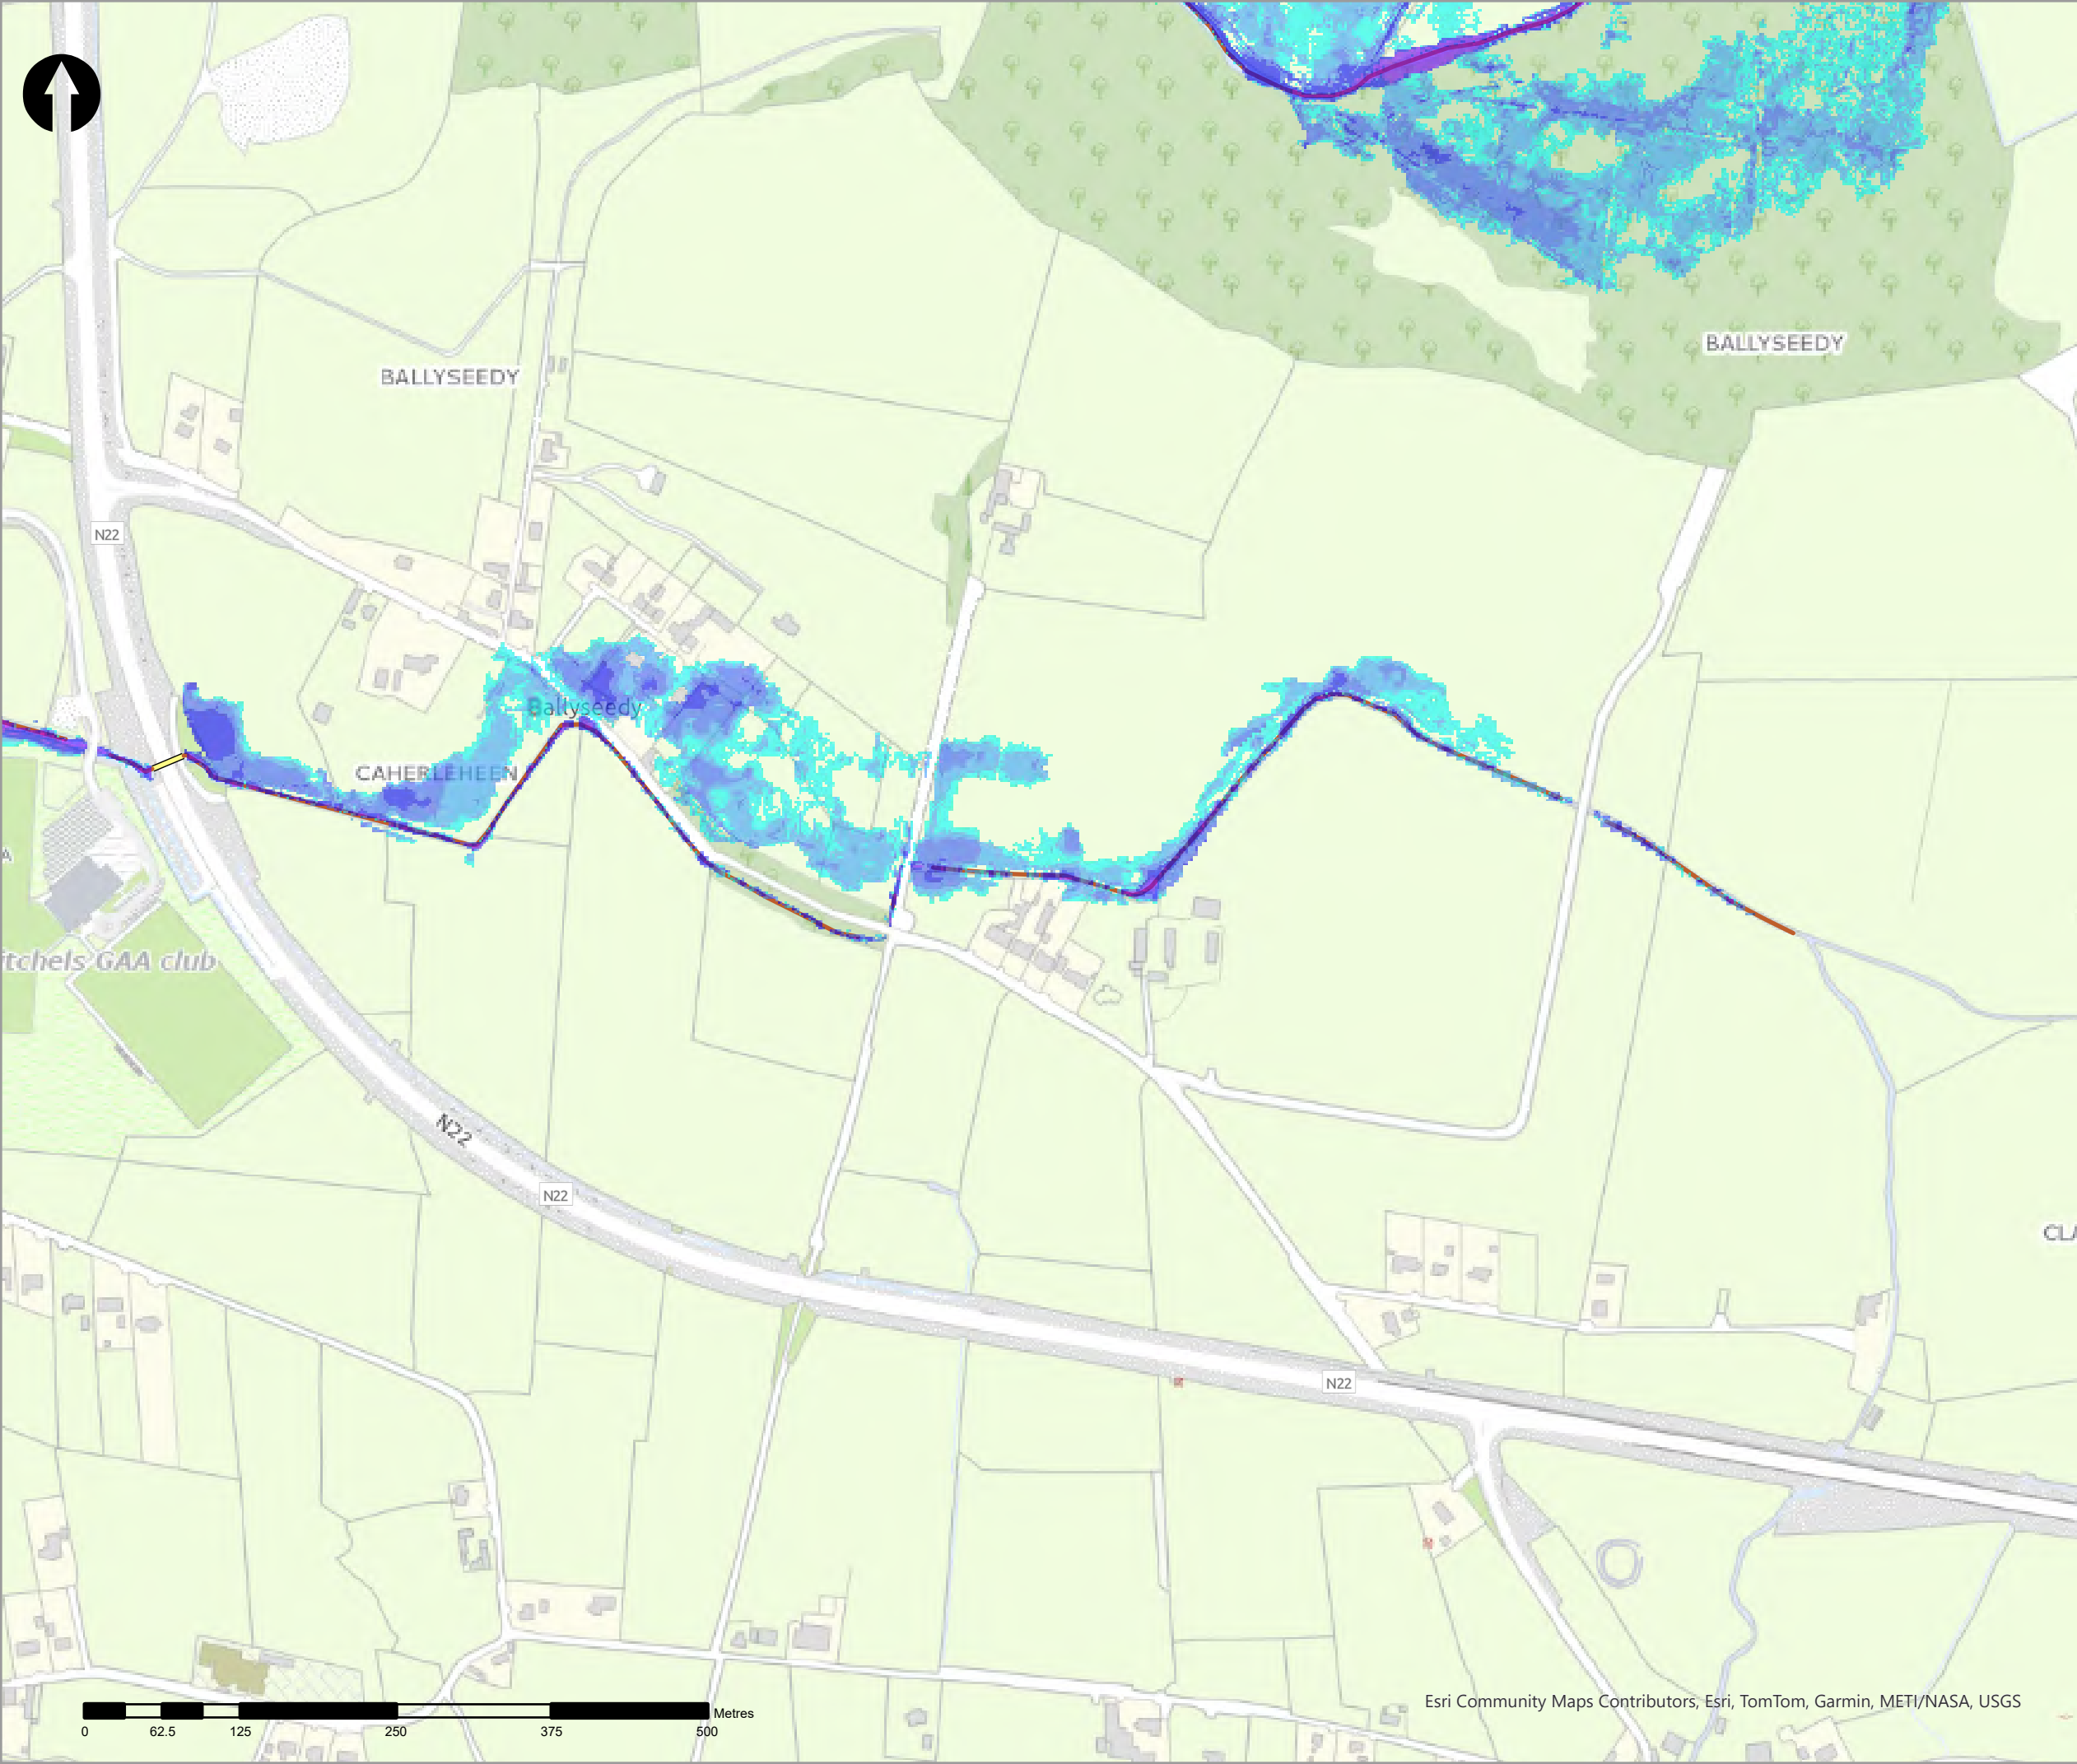

- Legend
- 20% AEP Fluvial Depth
- 0 - 0.1m
 - 0.1 - 0.25m
 - 0.25 - 0.5m
 - 0.5 - 1m
 - 1.0 - 1.5m
 - 1.5 - 2m
 - >2m
- Modelled River Centreline
- Modelled Drainage
- Embankment
- Wall

rev	ammendments	drawn	date
-----	-------------	-------	------

rps A TETRA TECH COMPANY
Elmwood House T +44(0) 28 90 667914
74 Boucher Road F +44(0) 28 90 668286
Belfast W www.rpsgroup.com/ireland
BT12 6RZ E ireland@rpsgroup.com

CLIENT



OPW

Oifig na hOibreacha Poiblí
Office of Public Works



PROJECT

Tralee Flood Relief Scheme

TITLE



Tralee Depth Mapping
20% AEP Fluvial

Project Number	Sheet Size	Drawing Scale
MCW1082	A3	1:5,000

Drawing Number	Datum
Dep_F_C_0005_18	ITM

Drawn by	Status	Revision
RC	Final	01

Checked By	Approved By	Date
AS	AS	05/06/2025

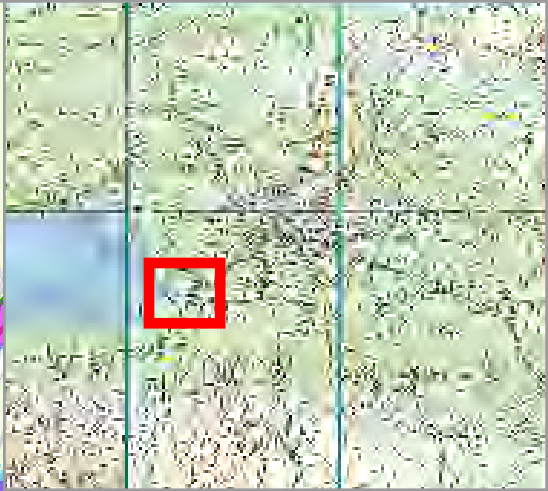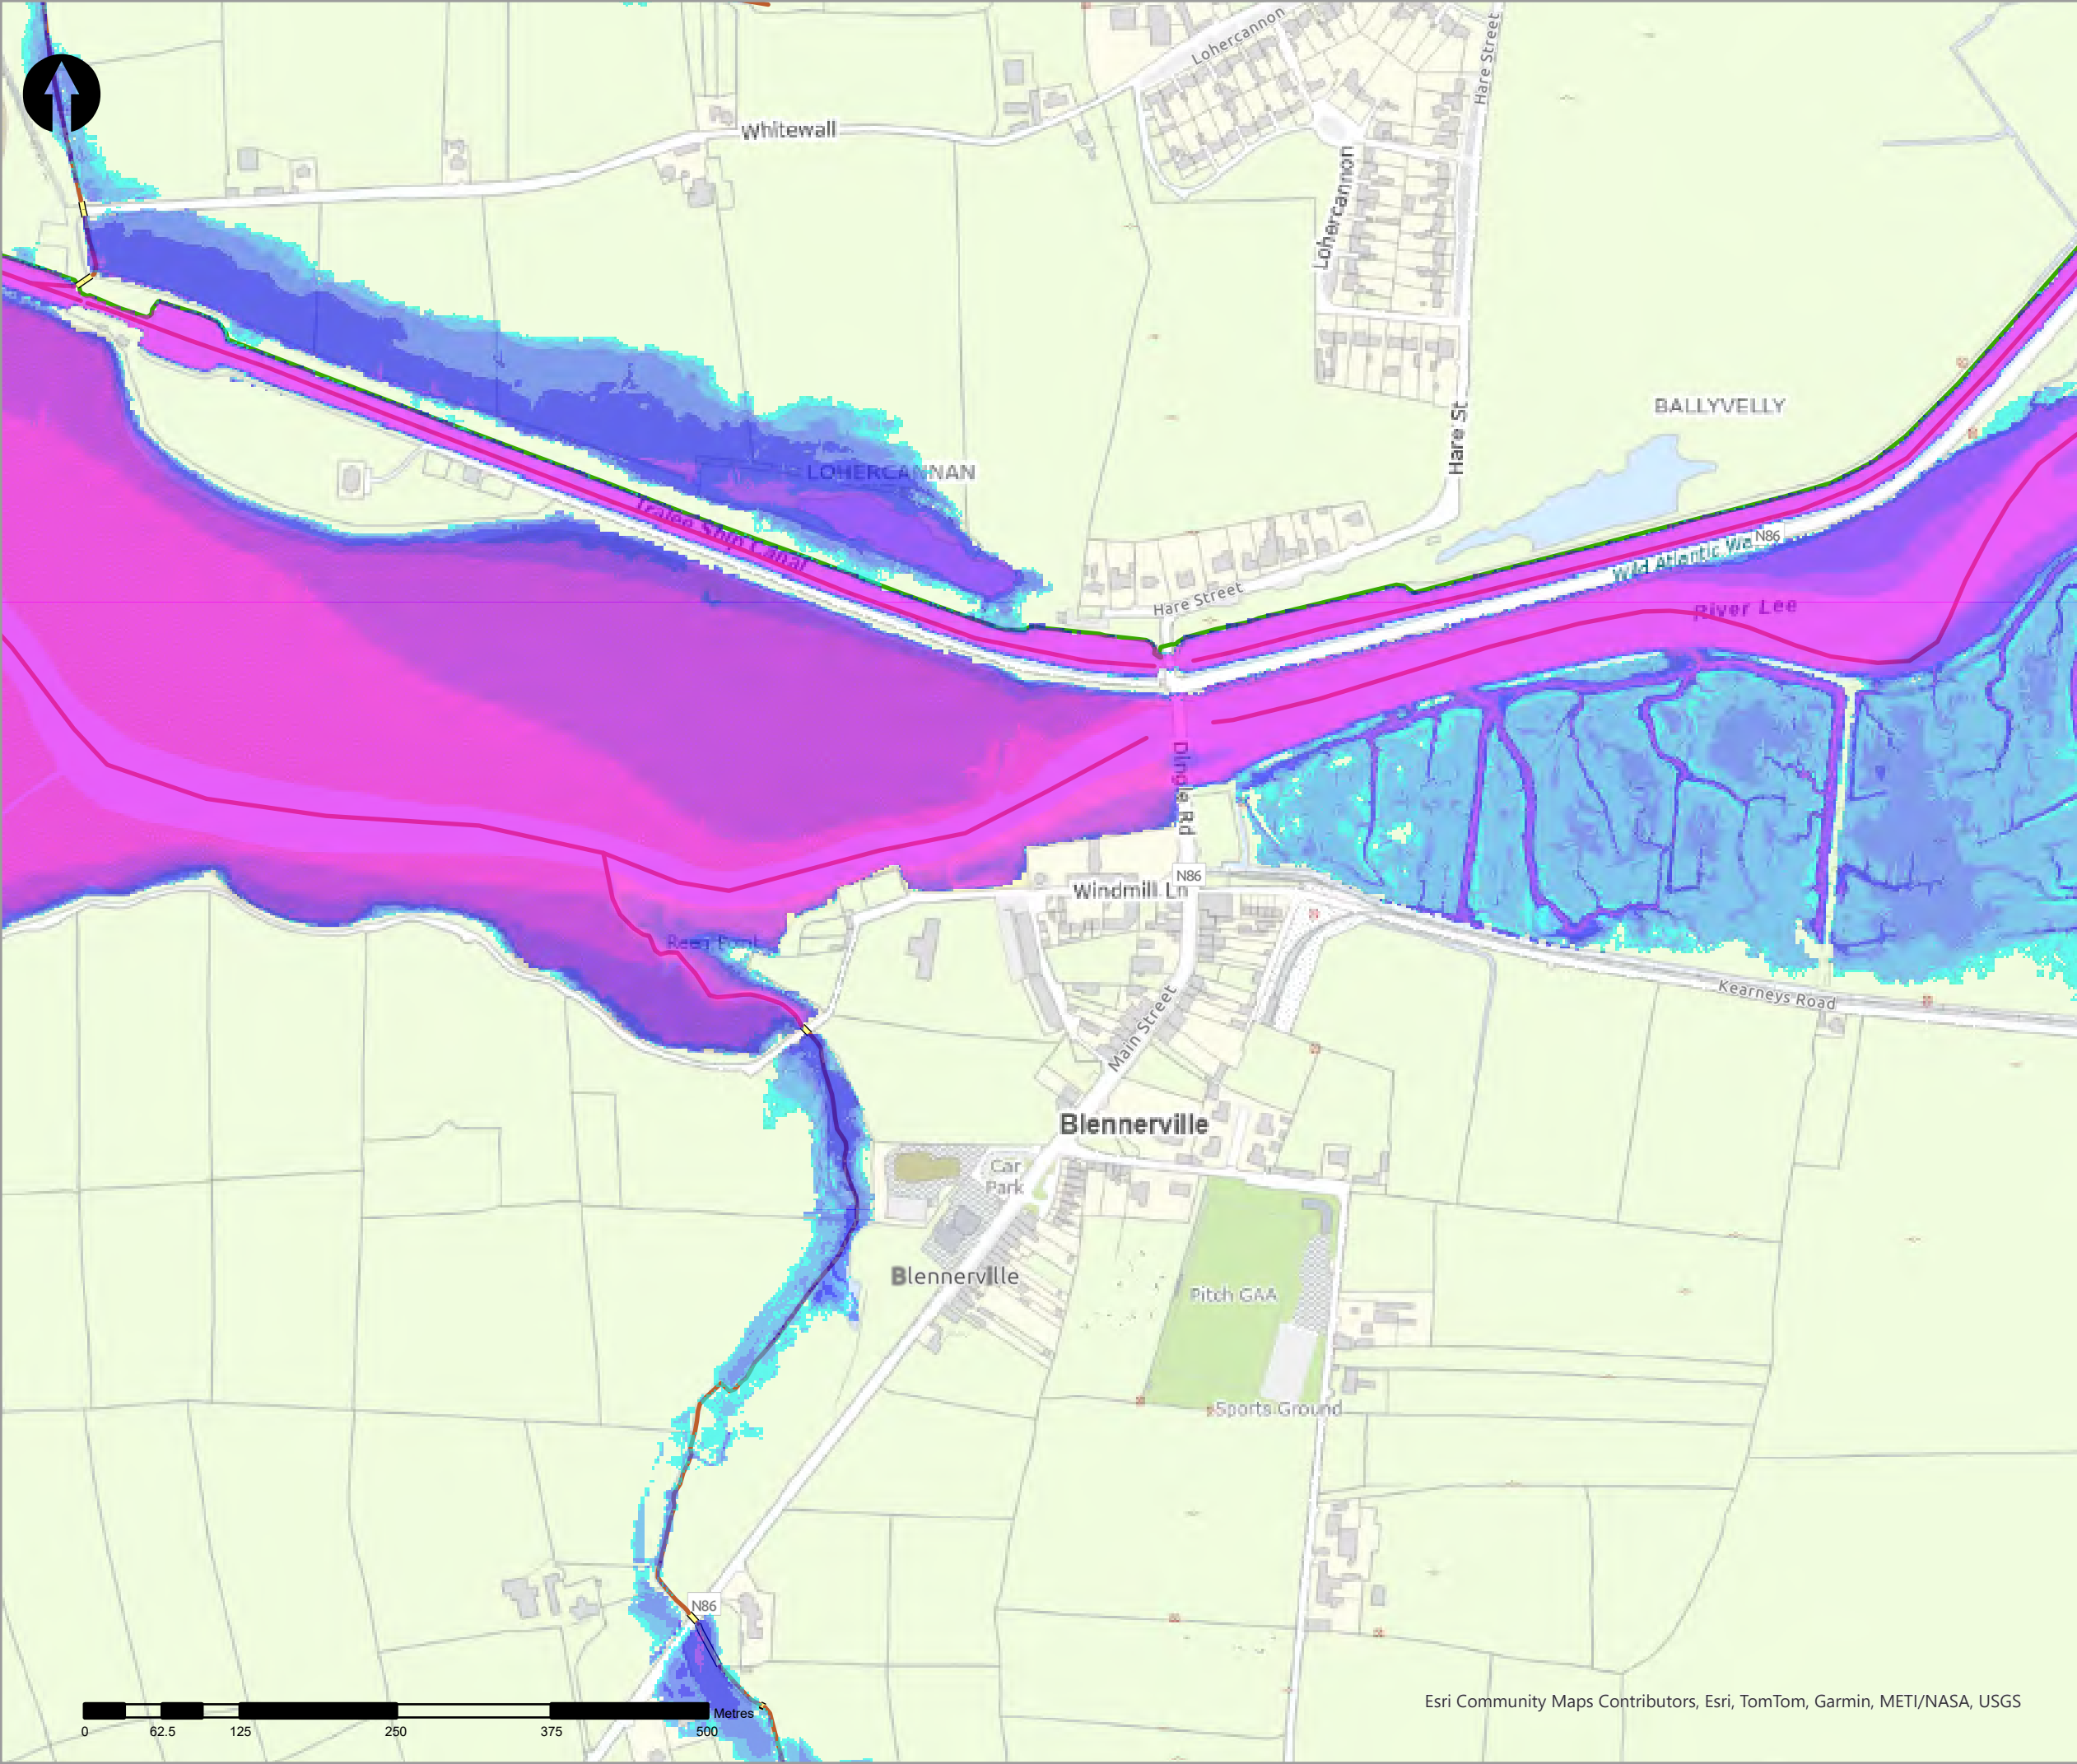

- Legend
- 20% AEP Fluvial Depth
- 0 - 0.1m
 - 0.1 - 0.25m
 - 0.25 - 0.5m
 - 0.5 - 1m
 - 1.0 - 1.5m
 - 1.5 - 2m
 - >2m
- Modelled River Centreline
- Modelled Drainage
- Embankment
- Wall

rev	ammendments	drawn	date
-----	-------------	-------	------



Elmwood House T +44(0) 28 90 667914
74 Boucher Road F +44(0) 28 90 668286
Belfast W www.rpsgroup.com/ireland
BT12 6RZ E ireland@rpsgroup.com

CLIENT



OPW

Oifig na nOibreacha Poiblí
Office of Public Works



PROJECT	Tralee Flood Relief Scheme
---------	----------------------------



TITLE	Tralee Depth Mapping 20% AEP Fluvial
-------	---

Project Number	Sheet Size	Drawing Scale
MCW1082	A3	1:5,000

Drawing Number	Datum
Dep_F_C_0005_19	ITM

Drawn by	Status	Revision
RC	Final	01

Checked By	Approved By	Date
AS	AS	05/06/2025

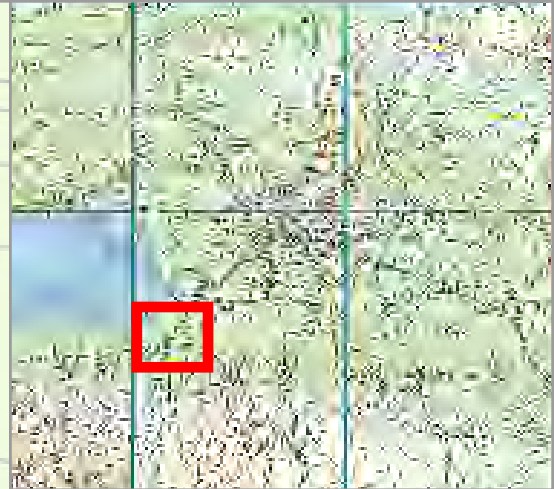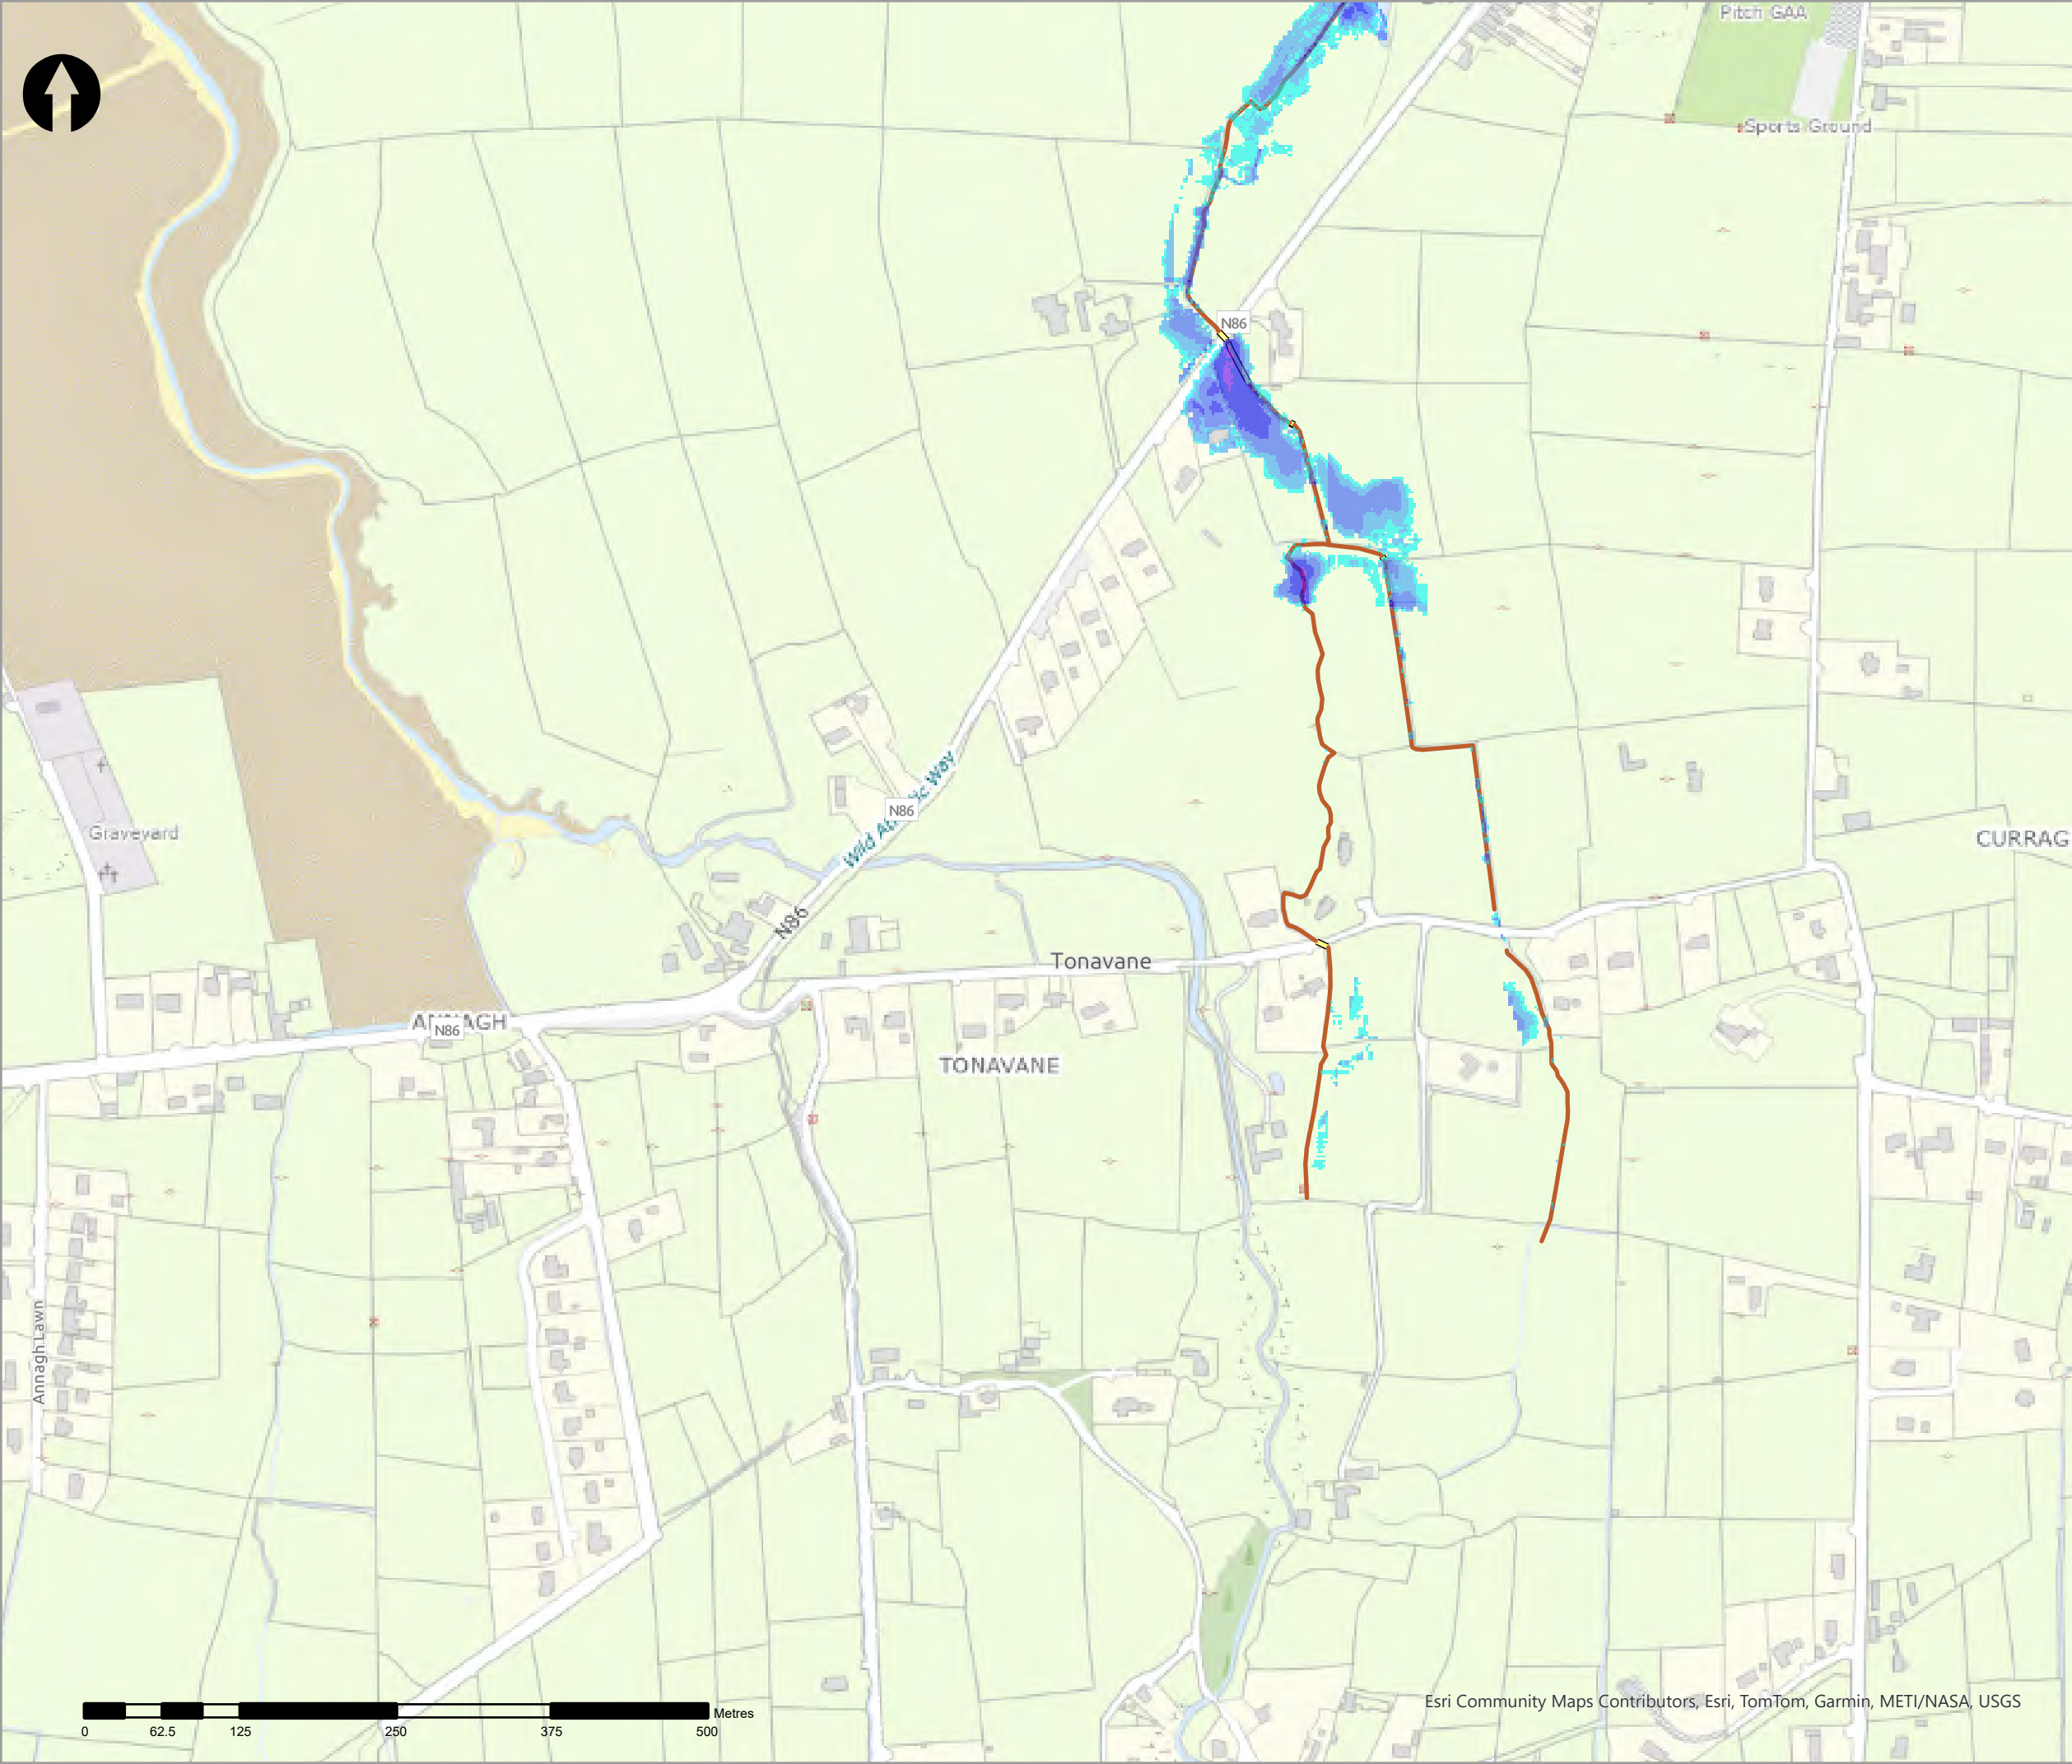

Legend

20% AEP Fluvial Depth

- 0 - 0.1m
- 0.1 - 0.25m
- 0.25 - 0.5m
- 0.5 - 1m
- 1.0 - 1.5m
- 1.5 - 2m
- >2m

Modelled River Centreline

Modelled Drainage

Embankment

Wall

rev	ammendments	drawn	date
-----	-------------	-------	------



Elmwood House T +44(0) 28 90 667914
74 Boucher Road F +44(0) 28 90 668286
Belfast W www.rpsgroup.com/ireland
BT12 6RZ E ireland@rpsgroup.com

CLIENT



OPW

Óifig na nEobannaí Poiblí
Office of Public Works



PROJECT

Tralee Flood Relief Scheme

TITLE


Tralee Depth Mapping
20% AEP Fluvial


Project Number	Sheet Size	Drawing Scale
MCW1082	A3	1:5,000

Drawing Number	Datum
Dep_F_C_0005_20	ITM

Drawn by	Status	Revision
RC	Final	01

Checked By	Approved By	Date
AS	AS	05/06/2025

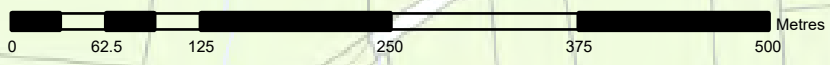

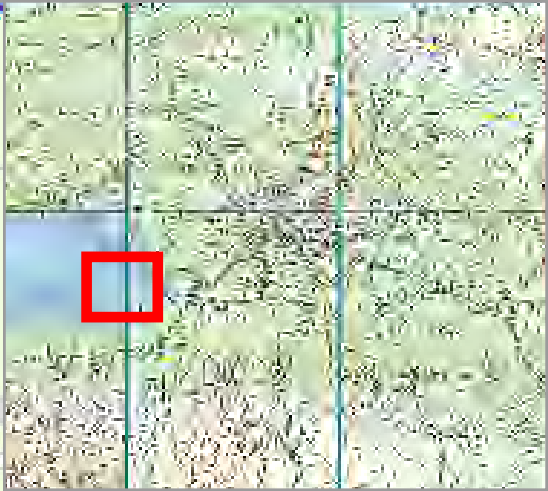

- Legend
- 20% AEP Fluvial Depth
- 0 - 0.1m
 - 0.1 - 0.25m
 - 0.25 - 0.5m
 - 0.5 - 1m
 - 1.0 - 1.5m
 - 1.5 - 2m
 - >2m
- Modelled River Centreline
- Modelled Drainage
- Embankment
- Wall

rev	ammendments	drawn	date
-----	-------------	-------	------



Elmwood House T +44(0) 28 90 667914
74 Boucher Road F +44(0) 28 90 668286
Belfast W www.rpsgroup.com/ireland
BT12 6RZ E ireland@rpsgroup.com

CLIENT



PROJECT

Tralee Flood Relief Scheme

TITLE


Tralee Depth Mapping
20% AEP Fluvial



Project Number	Sheet Size	Drawing Scale
MCW1082	A3	1:5,000

Drawing Number	Datum
Dep_F_C_0005_21	ITM

Drawn by	Status	Revision
RC	Final	01

Checked By	Approved By	Date
AS	AS	05/06/2025

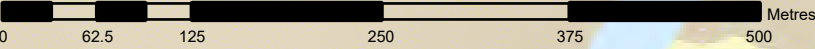

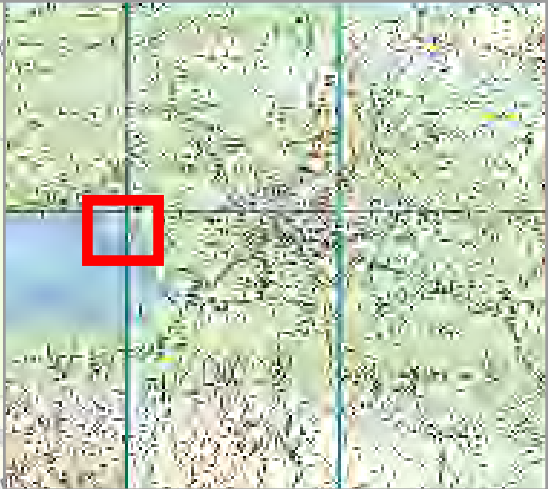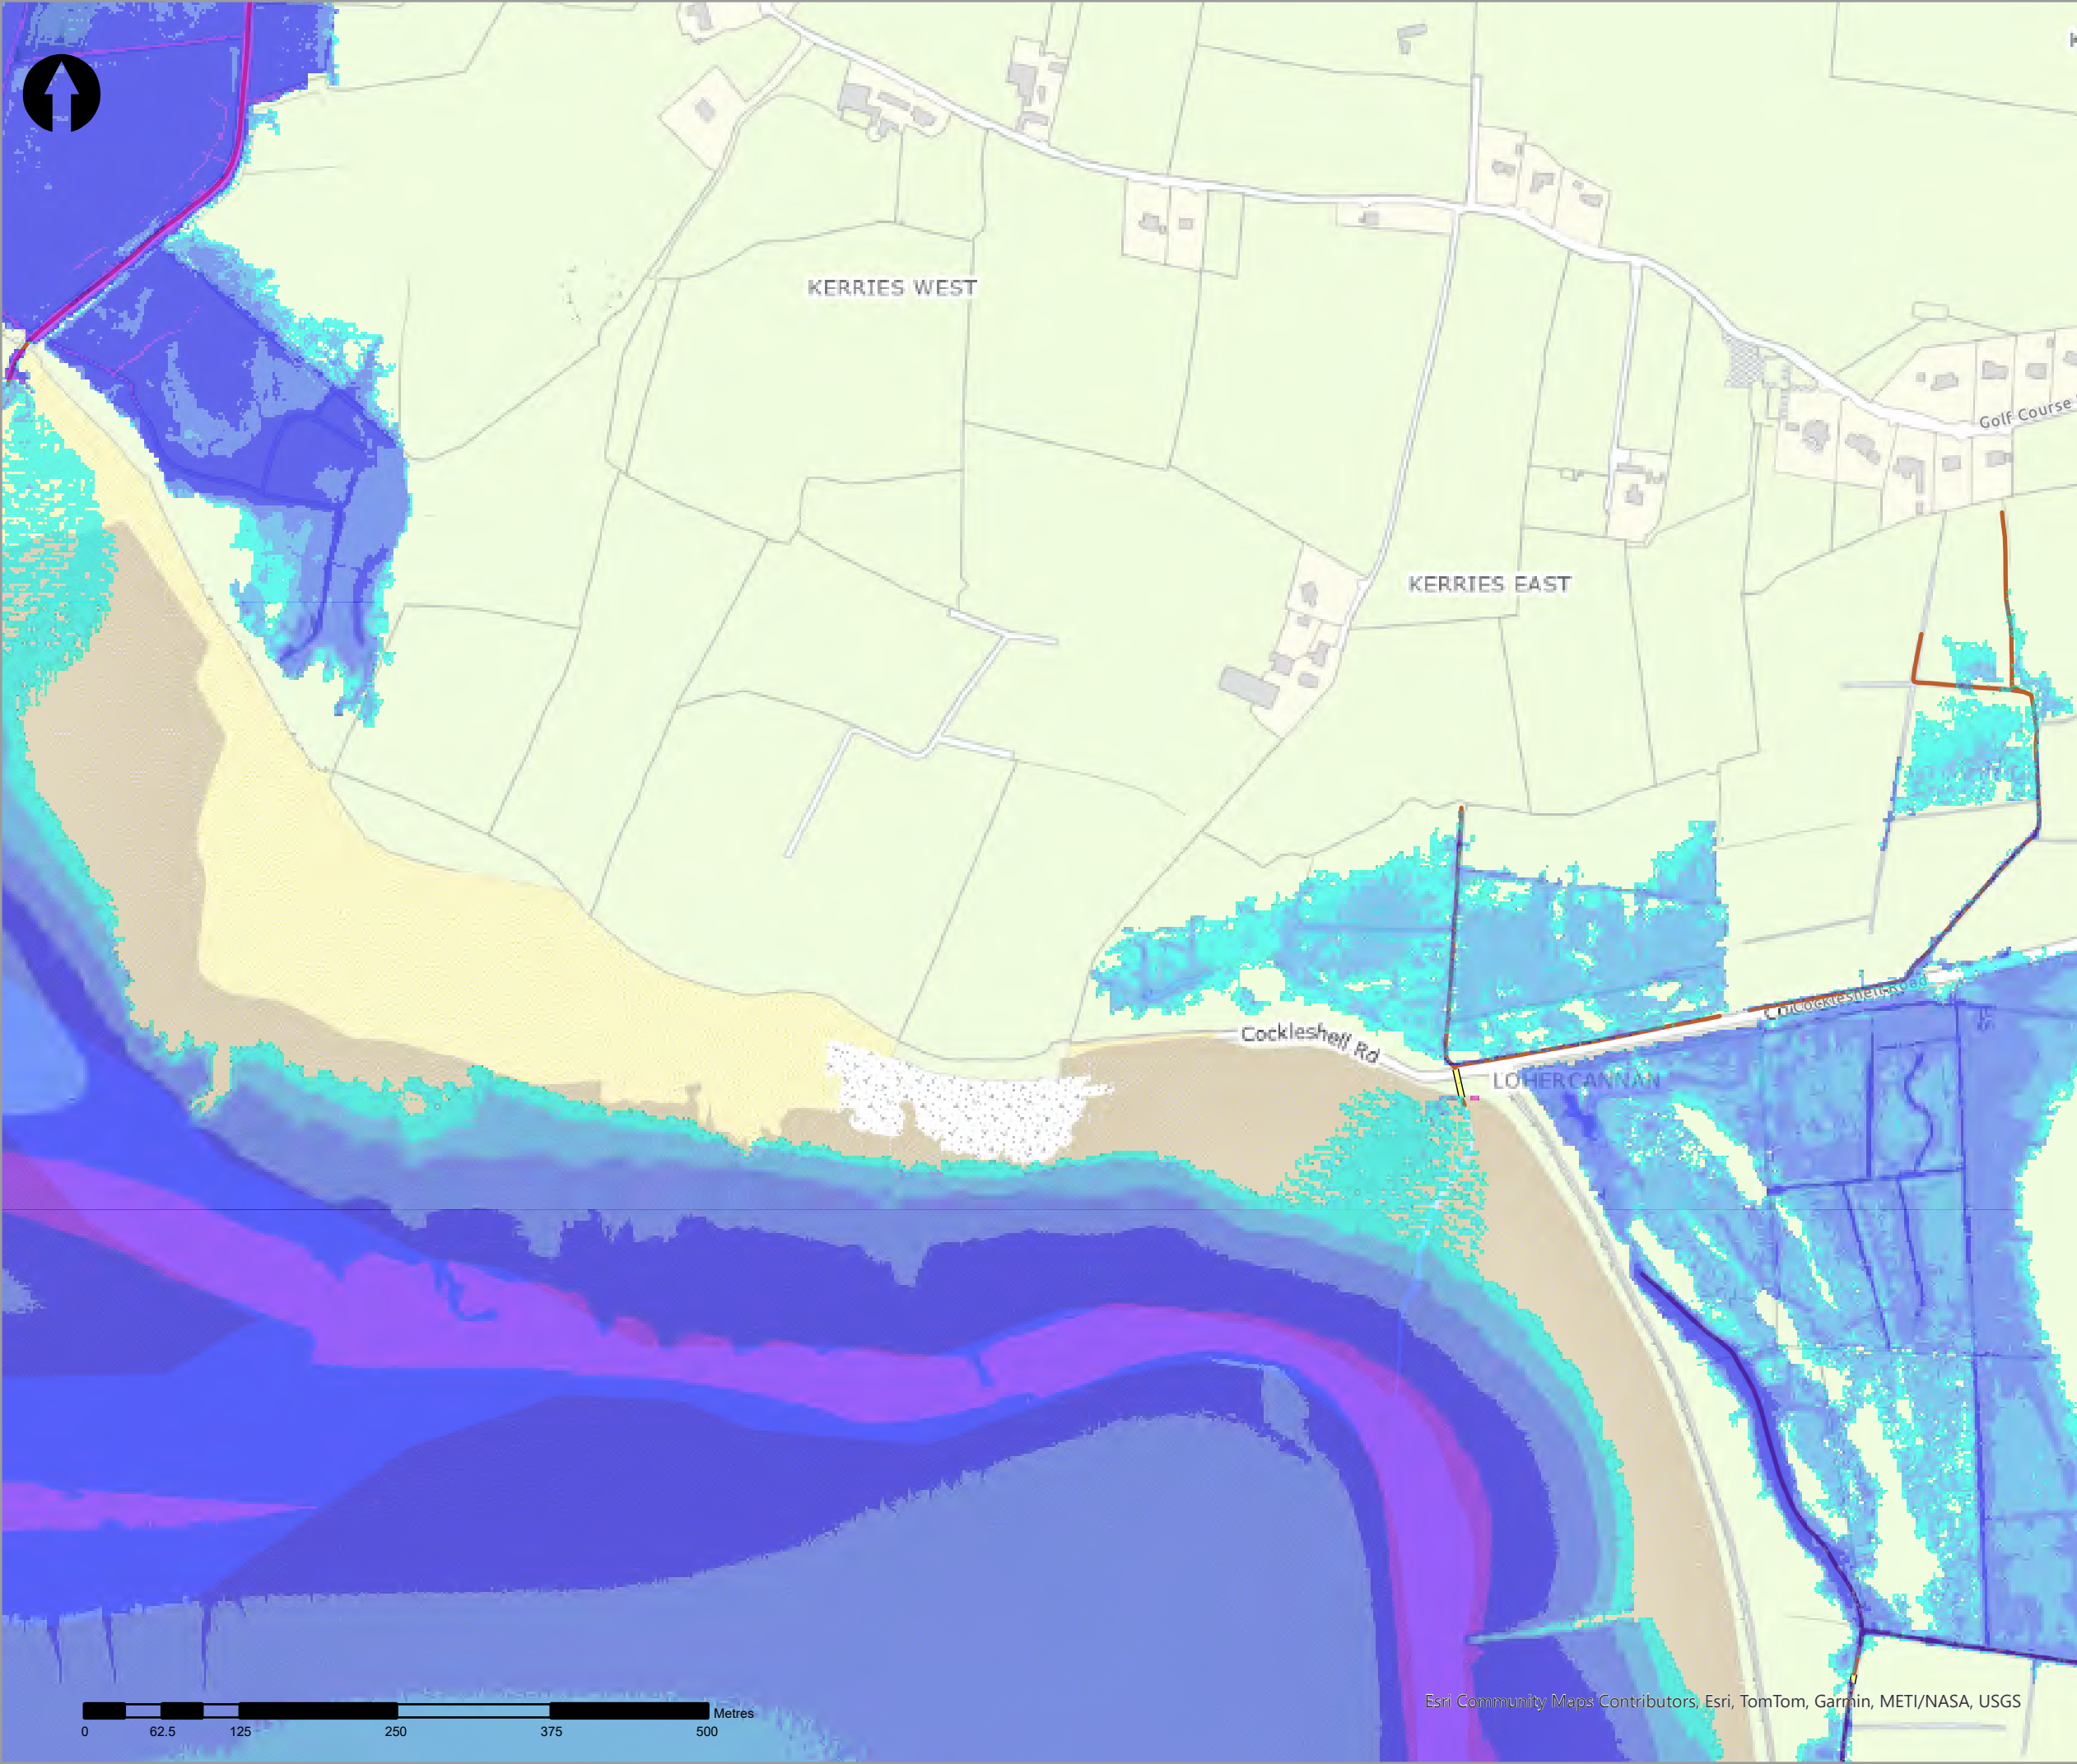

- Legend
- 20% AEP Fluvial Depth
- 0 - 0.1m
 - 0.1 - 0.25m
 - 0.25 - 0.5m
 - 0.5 - 1m
 - 1.0 - 1.5m
 - 1.5 - 2m
 - >2m
- Modelled River Centreline
- Modelled Drainage
- Embankment
- Wall

rev	ammendments	drawn	date
-----	-------------	-------	------



Elmwood House T +44(0) 28 90 667914
74 Boucher Road F +44(0) 28 90 668286
Belfast W www.rpsgroup.com/ireland
BT12 6RZ E ireland@rpsgroup.com

CLIENT



OPW

Óifig na hOibreacha Poiblí
Office of Public Works



PROJECT

Tralee Flood Relief Scheme

TITLE


Tralee Depth Mapping
20% AEP Fluvial



Project Number	Sheet Size	Drawing Scale
MCW1082	A3	1:5,000

Drawing Number	Datum
Dep_F_C_0005_22	ITM

Drawn by	Status	Revision
RC	Final	01

Checked By	Approved By	Date
AS	AS	05/06/2025

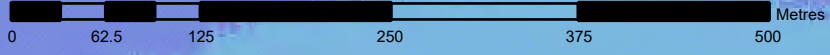

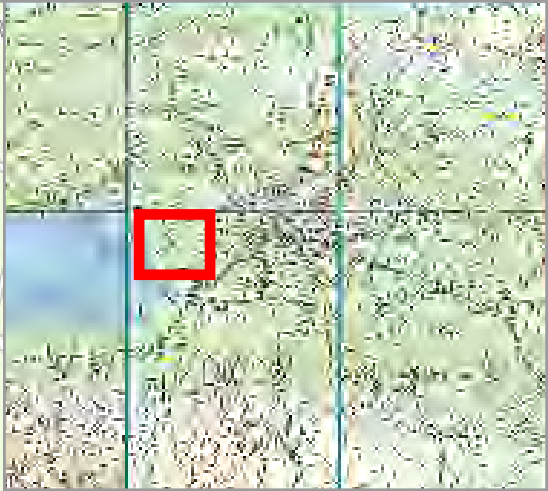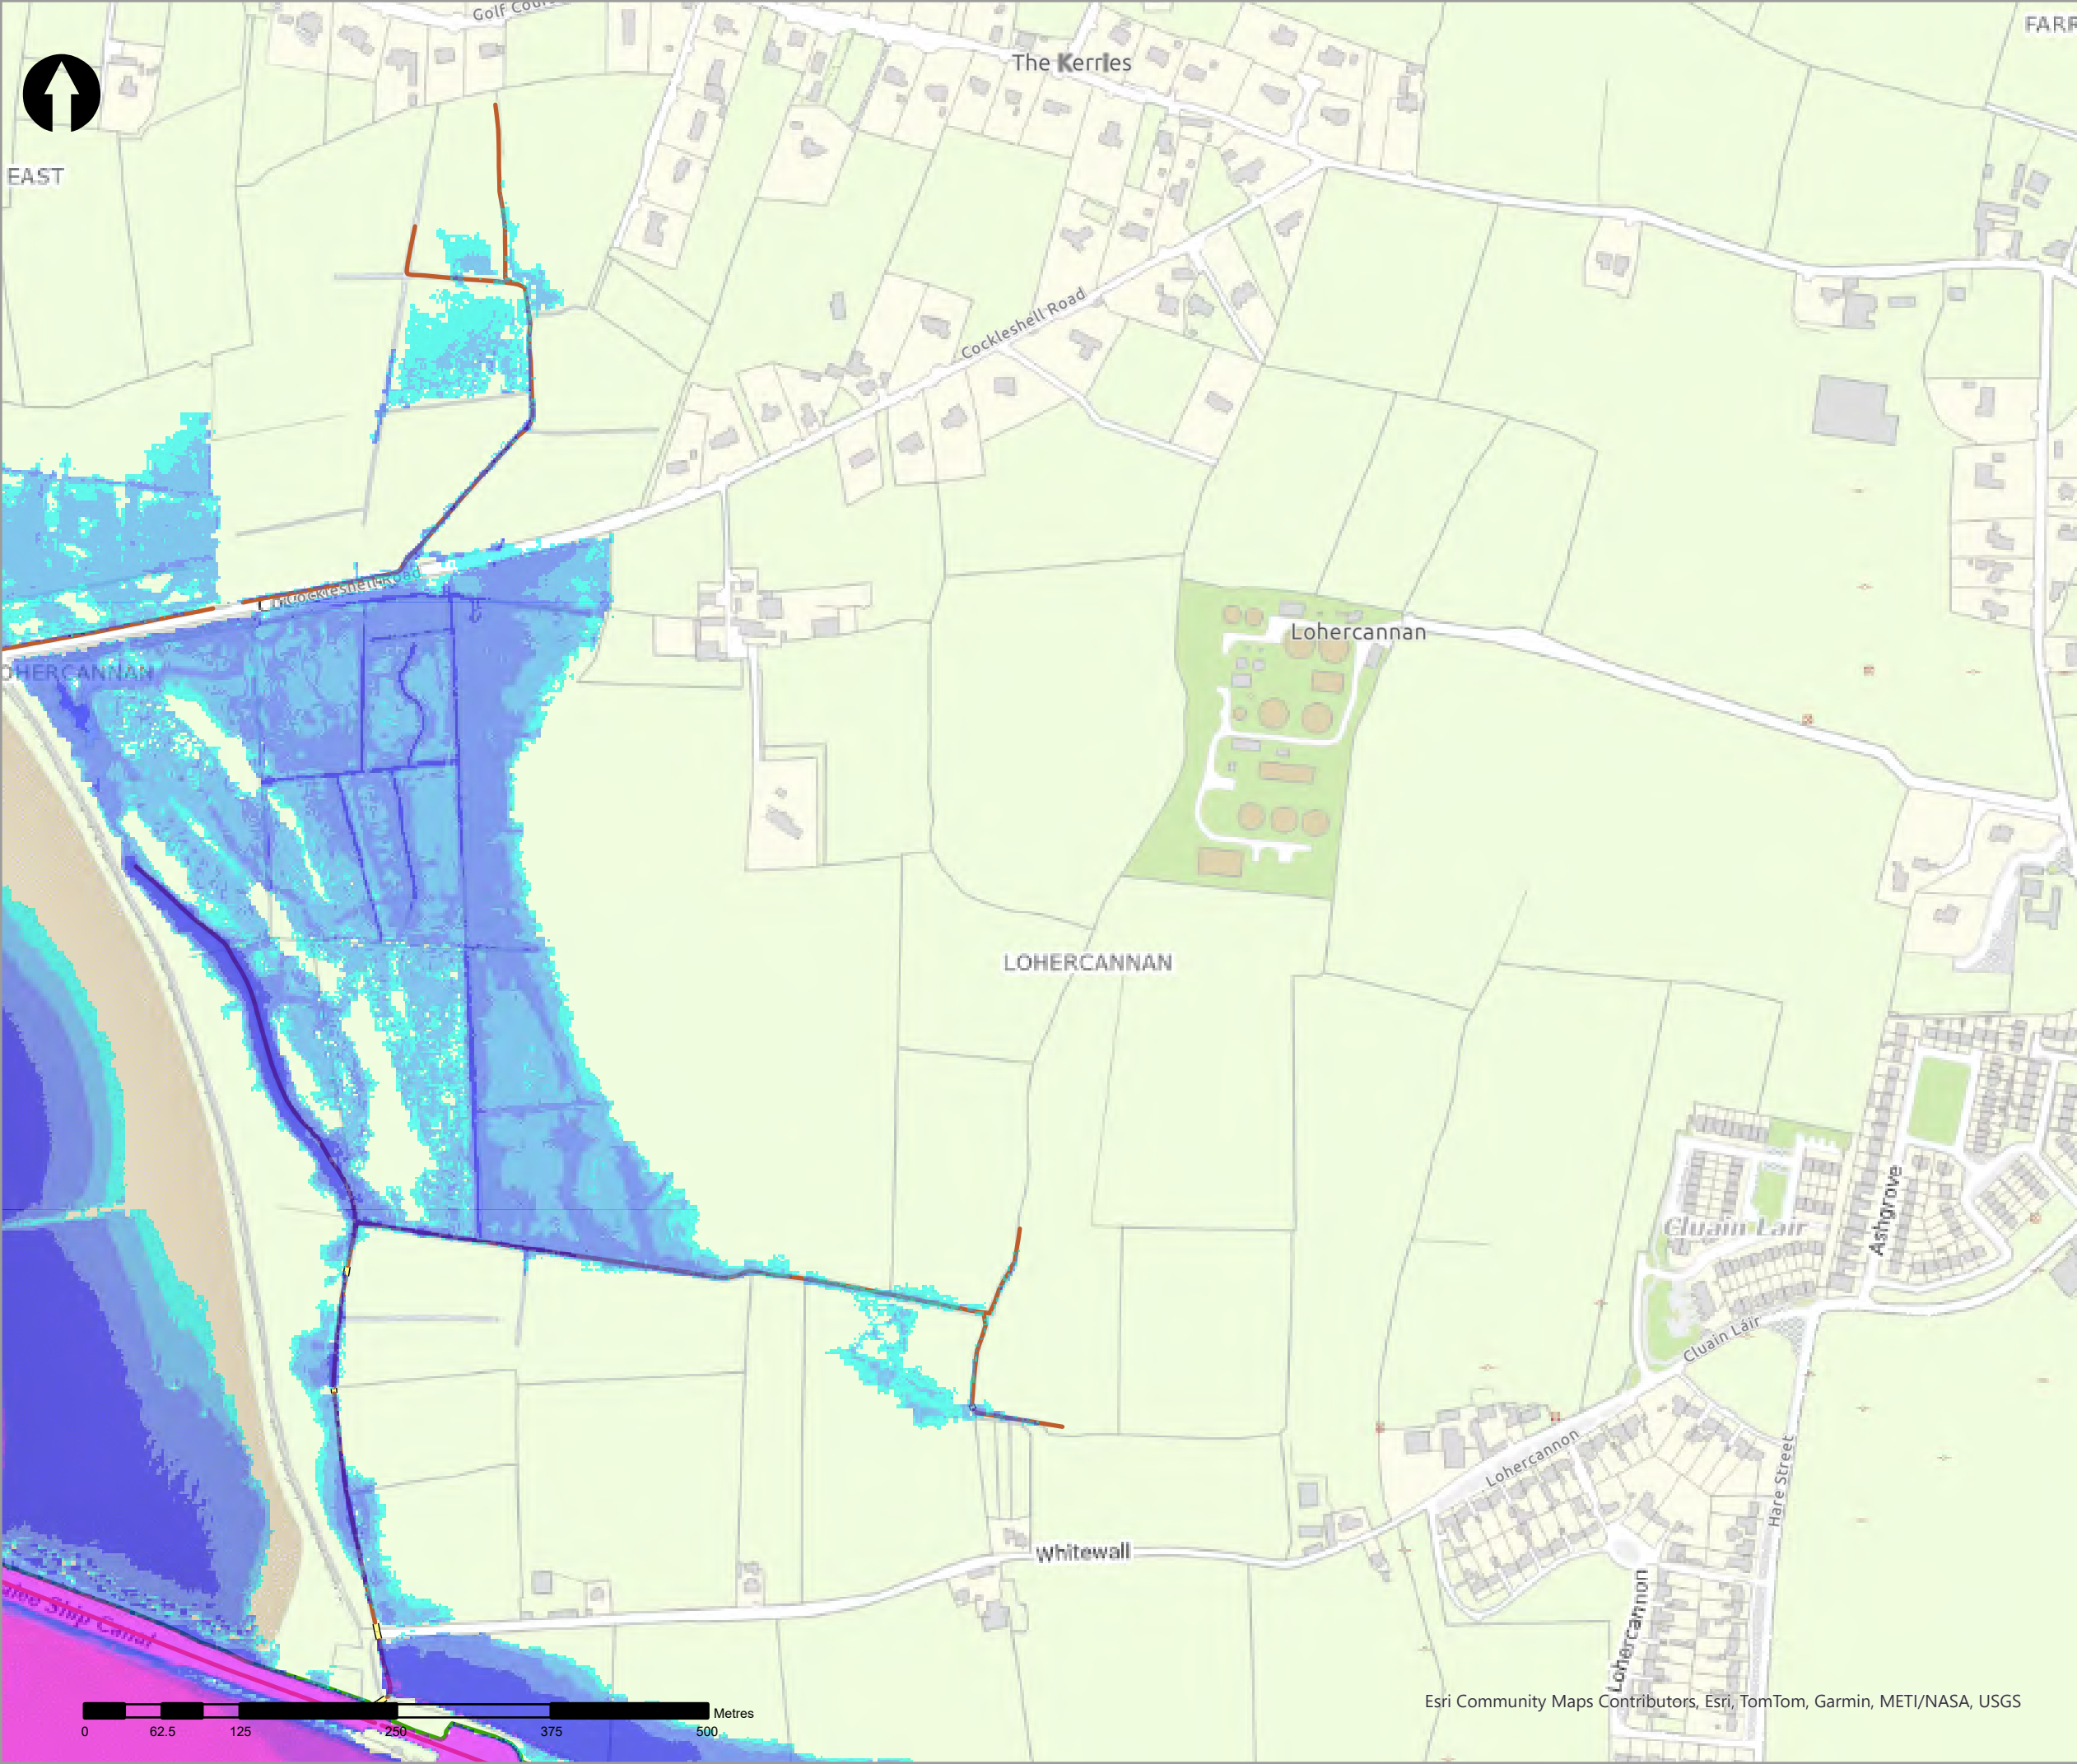

- Legend
- 20% AEP Fluvial Depth
- 0 - 0.1m
 - 0.1 - 0.25m
 - 0.25 - 0.5m
 - 0.5 - 1m
 - 1.0 - 1.5m
 - 1.5 - 2m
 - >2m
- Modelled River Centreline
- Modelled Drainage
- Embankment
- Wall

rev	ammdments	drawn	date
-----	-----------	-------	------



Elmwood House T +44(0) 28 90 667914
74 Boucher Road F +44(0) 28 90 668286
Belfast W www.rpsgroup.com/ireland
BT12 6RZ E ireland@rpsgroup.com

CLIENT



OPW

Óigín na nEolacha Poiblí
Office of Public Works



PROJECT	Tralee Flood Relief Scheme
---------	----------------------------

TITLE	Tralee Depth Mapping 20% AEP Fluvial
-------	---

Project Number	Sheet Size	Drawing Scale
MCW1082	A3	1:5,000



Drawing Number	Datum
Dep_F_C_0005_23	ITM

Drawn by	Status	Revision
RC	Final	01

Checked By	Approved By	Date
AS	AS	05/06/2025



Esri Community Maps Contributors, Esri, TomTom, Garmin, METI/NASA, USGS

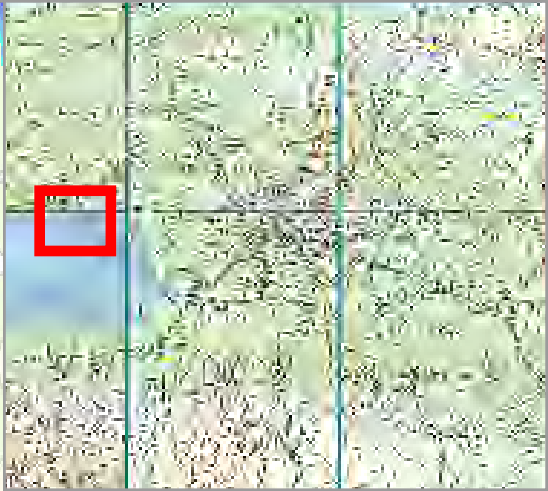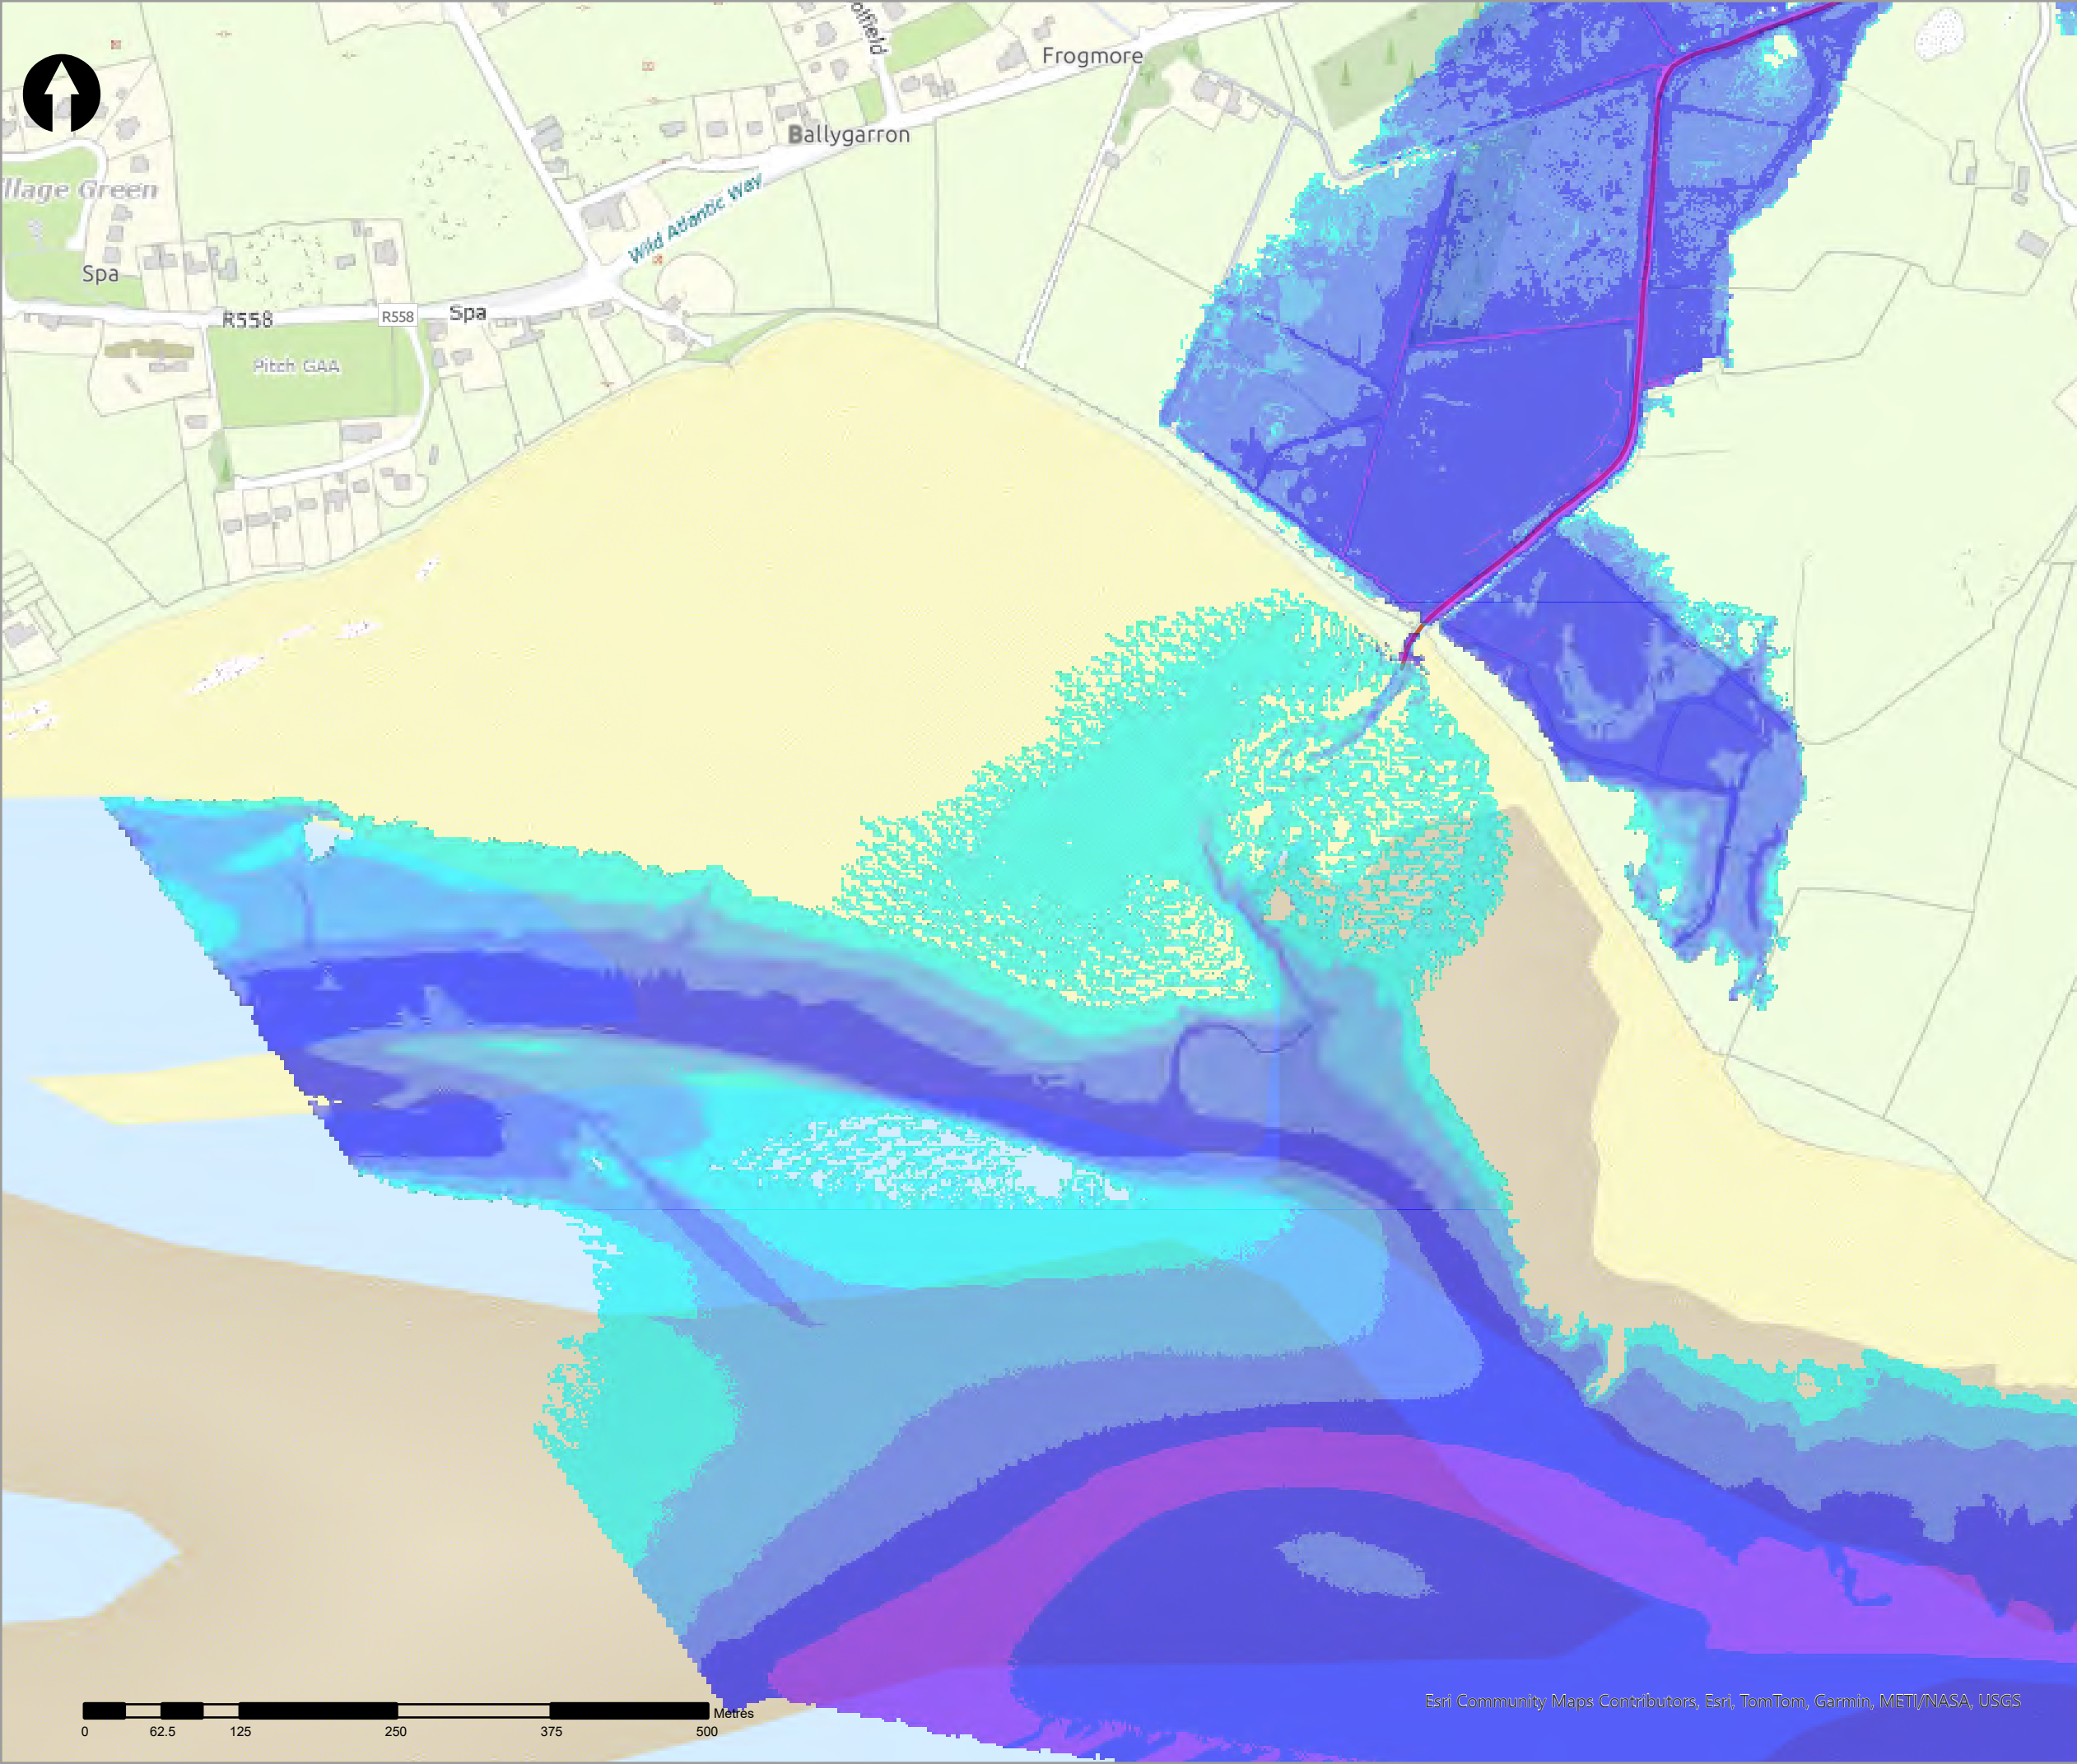

- Legend
- 20% AEP Fluvial Depth
- 0 - 0.1m
 - 0.1 - 0.25m
 - 0.25 - 0.5m
 - 0.5 - 1m
 - 1.0 - 1.5m
 - 1.5 - 2m
 - >2m
- Modelled River Centreline
- Modelled Drainage
- Embankment
- Wall

rev	ammendments	drawn	date
-----	-------------	-------	------



Elmwood House T +44(0) 28 90 667914
74 Boucher Road F +44(0) 28 90 668286
Belfast W www.rpsgroup.com/ireland
BT12 6RZ E ireland@rpsgroup.com

CLIENT



OPW

Óifig na hOibreacha Poiblí
Office of Public Works



PROJECT	Tralee Flood Relief Scheme
---------	----------------------------


TITLE	Tralee Depth Mapping 20% AEP Fluvial
-------	---



Project Number	Sheet Size	Drawing Scale
MCW1082	A3	1:5,000

Drawing Number	Datum
Dep_F_C_0005_24	ITM

Drawn by	Status	Revision
RC	Final	01

Checked By	Approved By	Date
AS	AS	05/06/2025

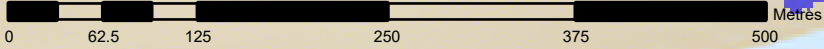

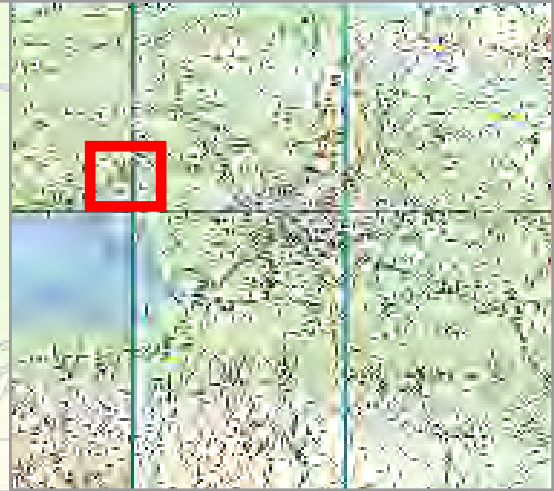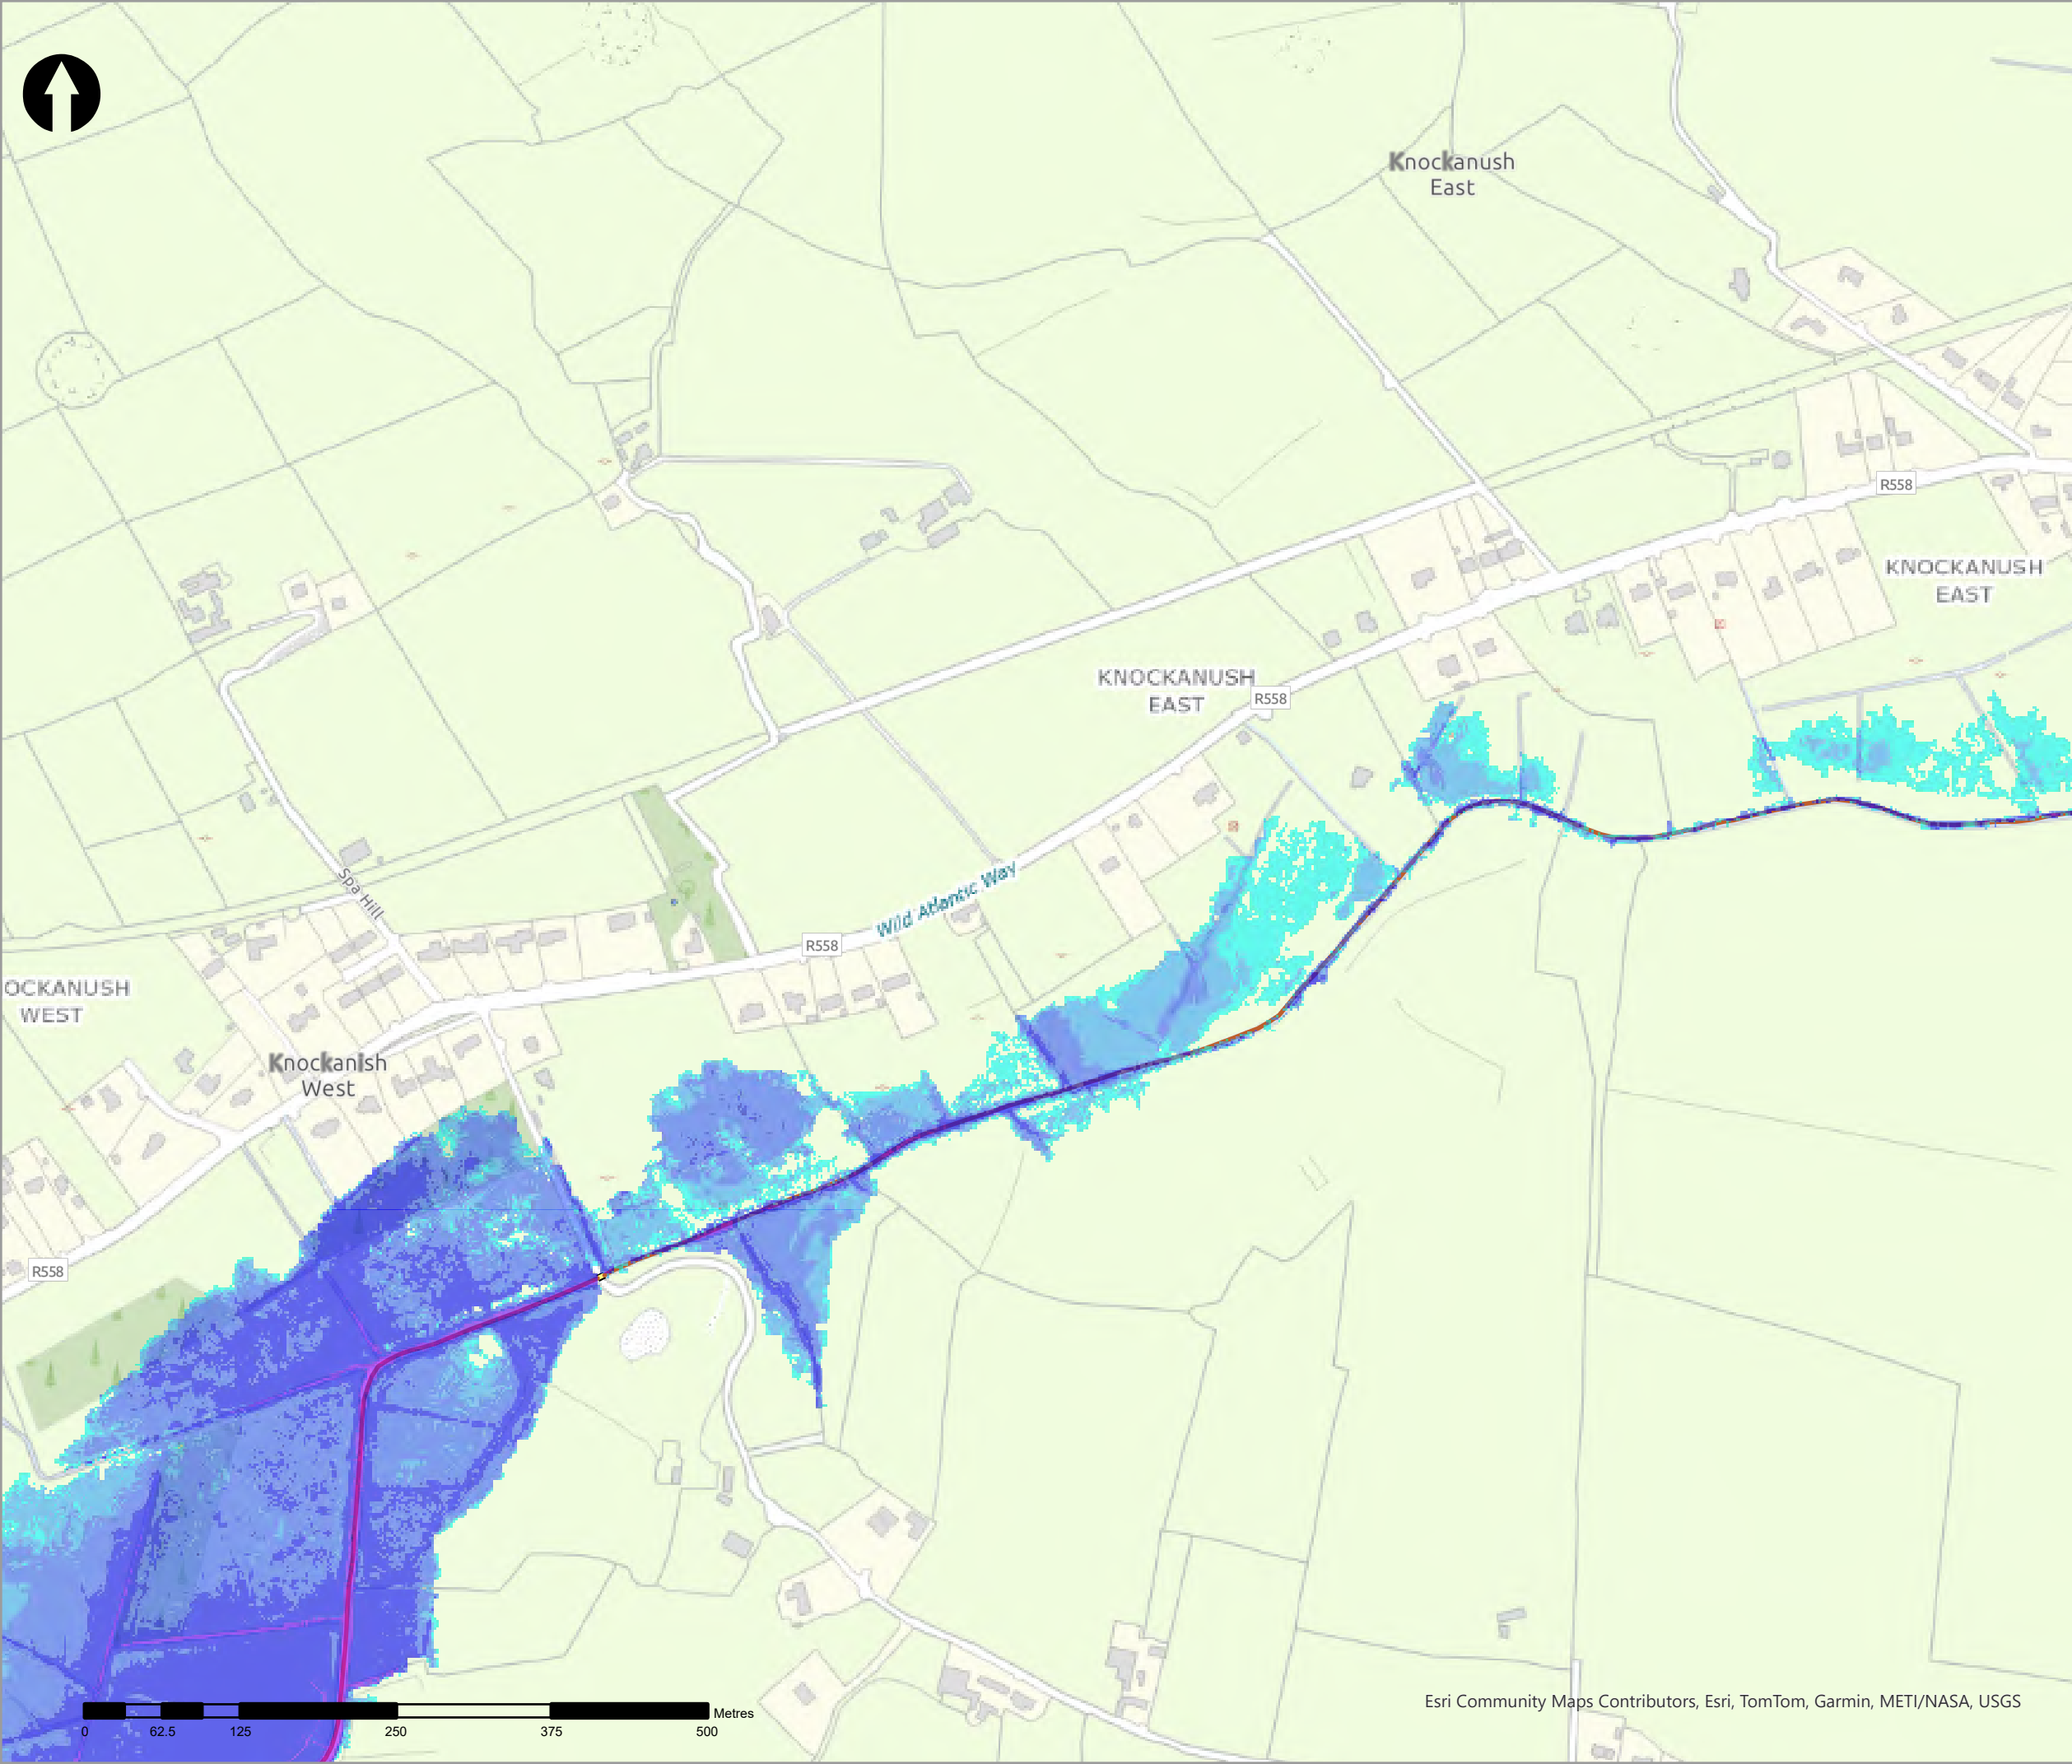

Legend

20% AEP Fluvial Depth

- 0 - 0.1m
- 0.1 - 0.25m
- 0.25 - 0.5m
- 0.5 - 1m
- 1.0 - 1.5m
- 1.5 - 2m
- >2m

Modelled River Centreline

Modelled Drainage

Embankment

Wall

rev	ammendments	drawn	date
-----	-------------	-------	------



Elmwood House T +44(0) 28 90 667914
74 Boucher Road F +44(0) 28 90 668286
Belfast W www.rpsgroup.com/ireland
BT12 6RZ E ireland@rpsgroup.com

CLIENT



Óig na
eÓlínacha Poiblí
Office of Public Works



PROJECT

Tralee Flood Relief Scheme

TITLE


Tralee Depth Mapping
20% AEP Fluvial

Project Number	Sheet Size	Drawing Scale
MCW1082	A3	1:5,000

Drawing Number	Datum
Dep_F_C_0005_25	ITM

Drawn by	Status	Revision
RC	Final	01

Checked By	Approved By	Date
AS	AS	05/06/2025

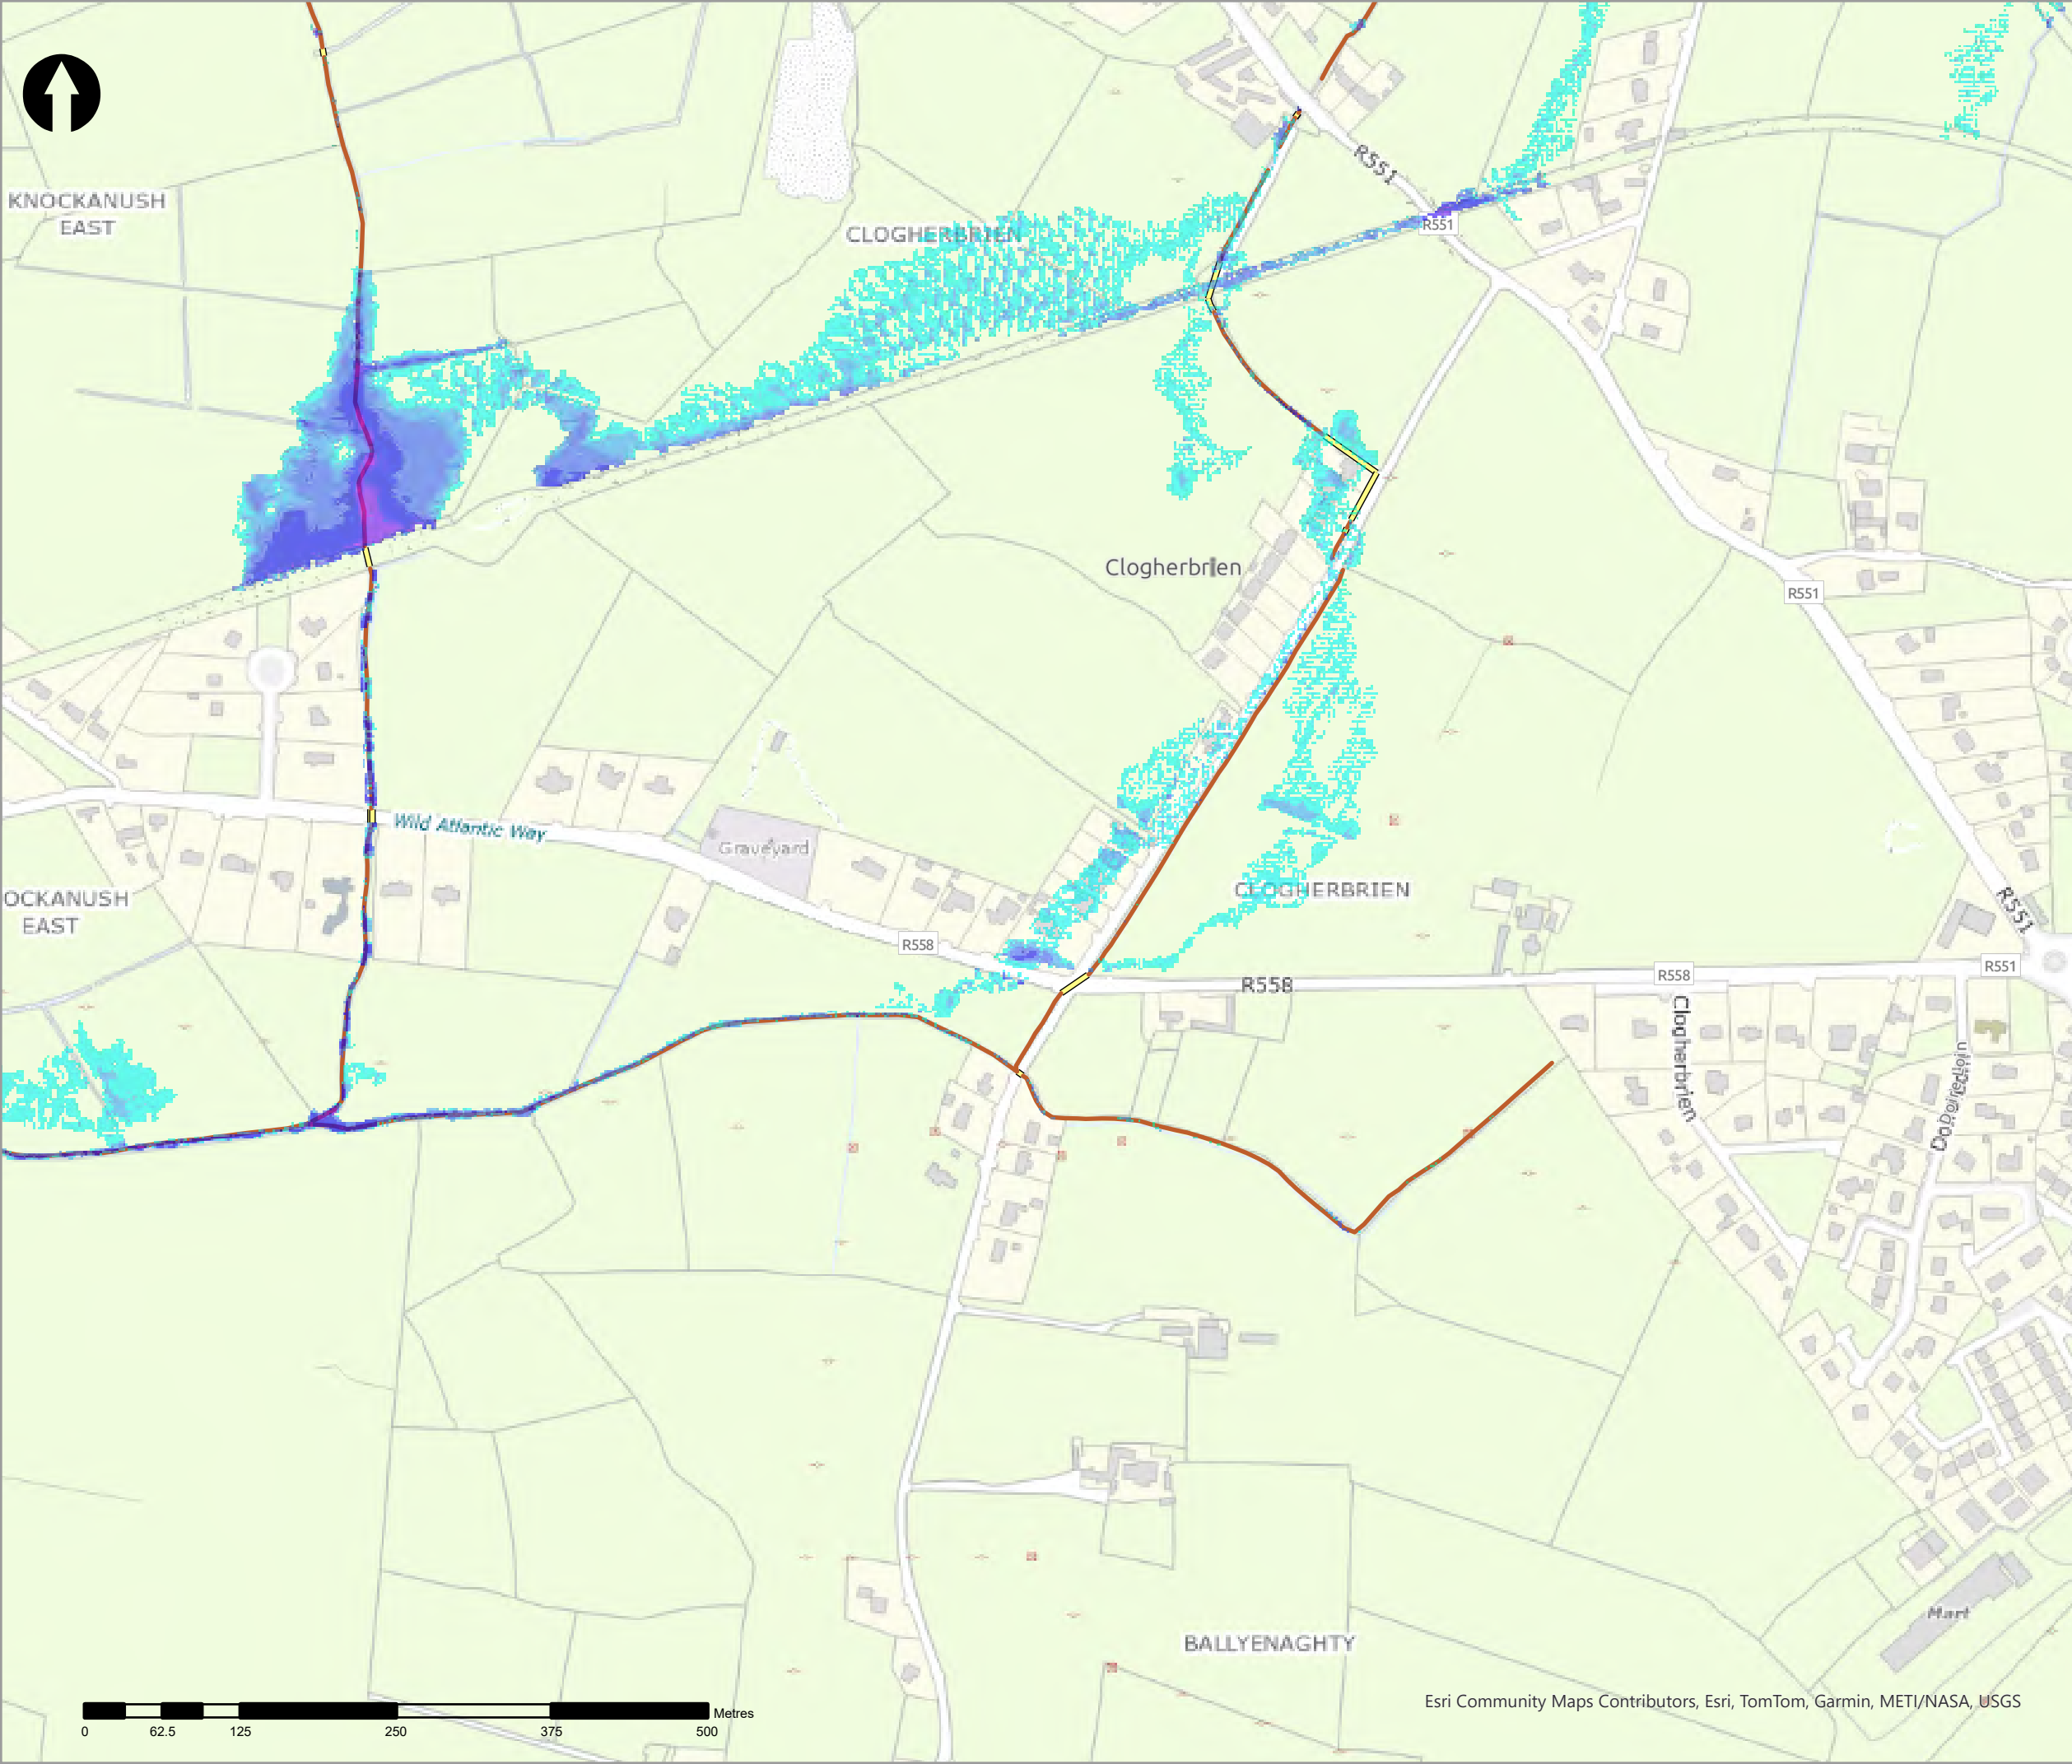

Legend

20% AEP Fluvial Depth

- 0 - 0.1m
- 0.1 - 0.25m
- 0.25 - 0.5m
- 0.5 - 1m
- 1.0 - 1.5m
- 1.5 - 2m
- >2m

Modelled River Centreline

Modelled Drainage

Embankment

Wall

rev	ammendments	drawn	date
-----	-------------	-------	------



Elmwood House T +44(0) 28 90 667914
74 Boucher Road F +44(0) 28 90 668286
Belfast W www.rpsgroup.com/ireland
BT12 6RZ E ireland@rpsgroup.com

CLIENT



OPW

Óifig na
eÓbanna Poiblí
Office of Public Works




PROJECT

Tralee Flood Relief Scheme


TITLE

Tralee Depth Mapping
20% AEP Fluvial

Project Number	Sheet Size	Drawing Scale
MCW1082	A3	1:5,000
Drawing Number	Datum	
Dep_F_C_0005_26	ITM	
Drawn by	Status	Revision
RC	Final	01
Checked By	Approved By	Date
AS	AS	05/06/2025

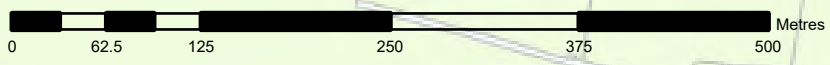

Esri Community Maps Contributors, Esri, TomTom, Garmin, METI/NASA, USGS

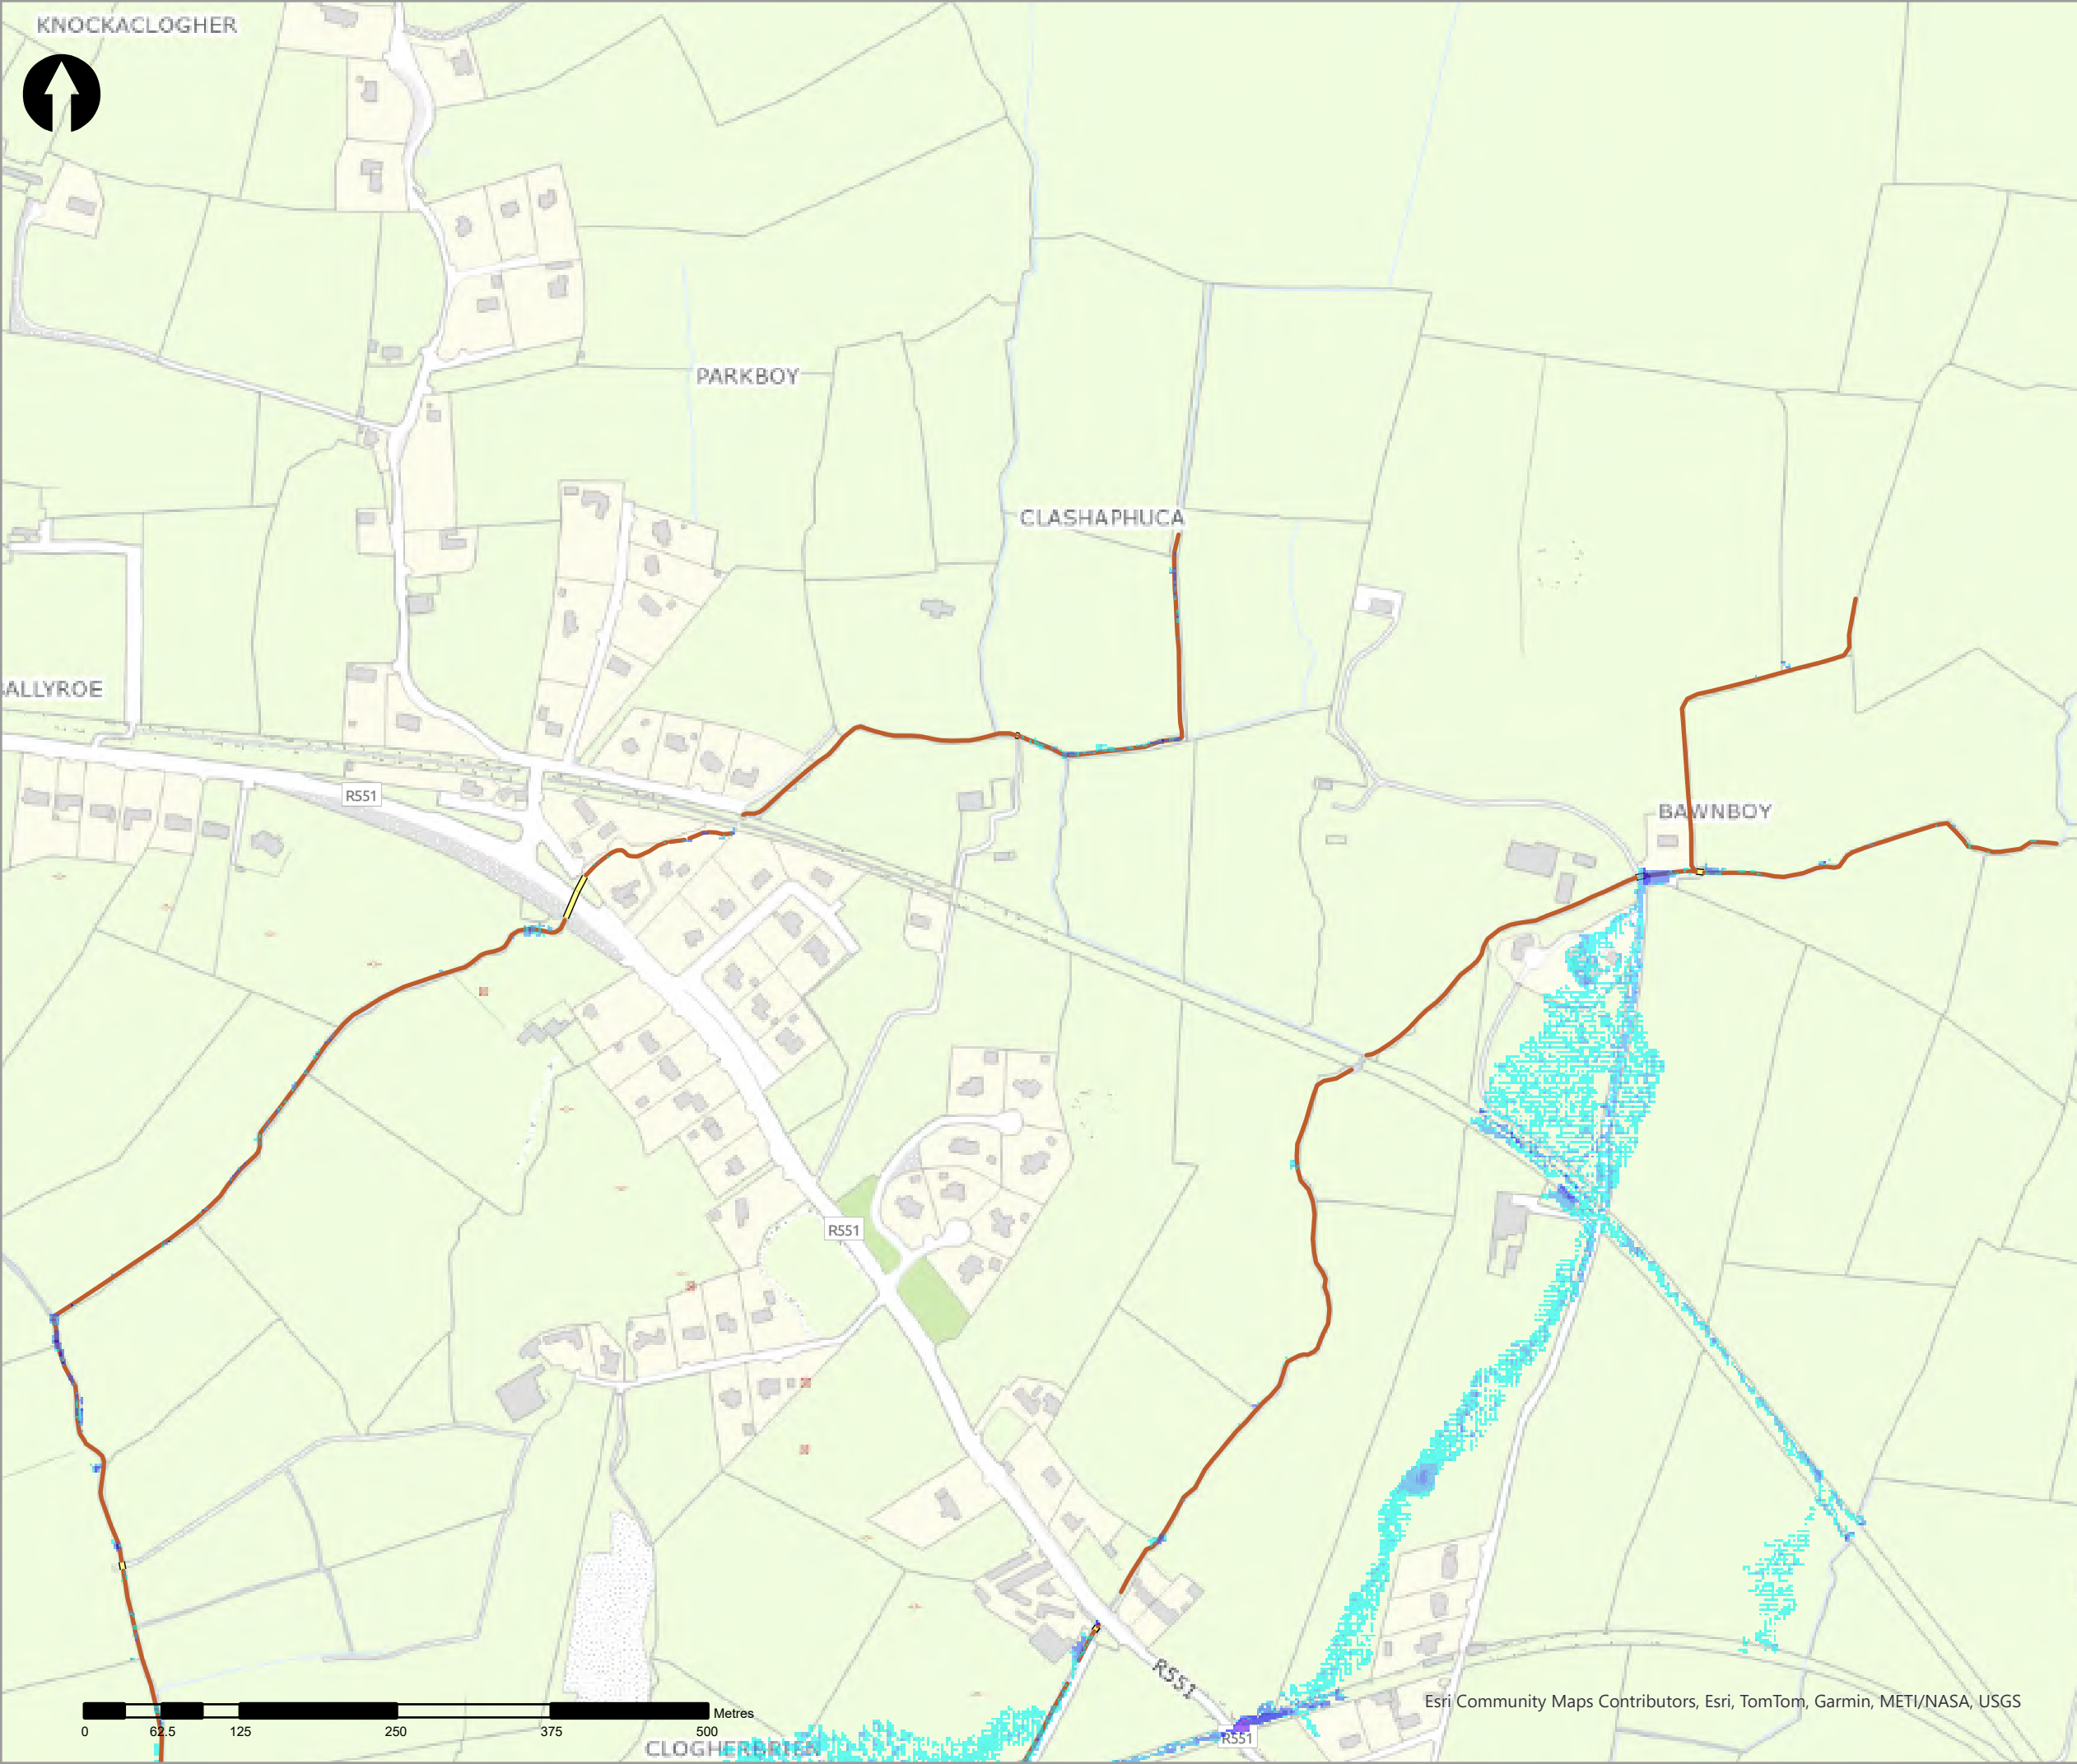

- Legend
- 20% AEP Fluvial Depth
- 0 - 0.1m
 - 0.1 - 0.25m
 - 0.25 - 0.5m
 - 0.5 - 1m
 - 1.0 - 1.5m
 - 1.5 - 2m
 - >2m
- Modelled River Centreline
- Modelled Drainage
- Embankment
- Wall

rev	ammdments	drawn	date
-----	-----------	-------	------

rps A TETRA TECH COMPANY
Elmwood House T +44(0) 28 90 667914
74 Boucher Road F +44(0) 28 90 668286
Belfast W www.rpsgroup.com/ireland
BT12 6RZ E ireland@rpsgroup.com

CLIENT



PROJECT


Tralee Flood Relief Scheme

TITLE

Tralee Depth Mapping
20% AEP Fluvial

Project Number	Sheet Size	Drawing Scale
MCW1082	A3	1:5,000
Drawing Number	Datum	
Dep_F_C_0005_27	ITM	
Drawn by	Status	Revision
RC	Final	01
Checked By	Approved By	Date
AS	AS	05/06/2025

Esri Community Maps Contributors, Esri, TomTom, Garmin, METI/NASA, USGS

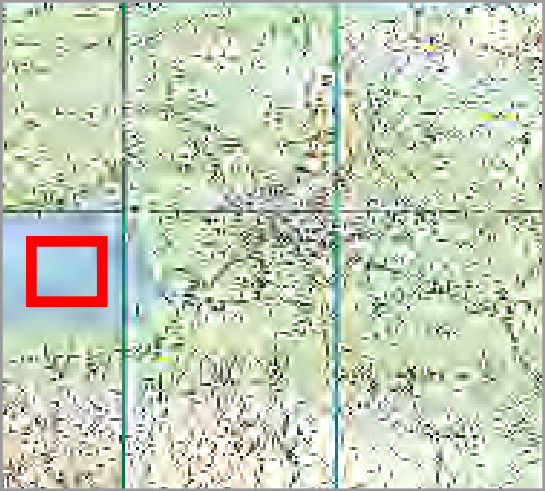

- Legend
- 20% AEP Fluvial Depth
- 0 - 0.1m
 - 0.1 - 0.25m
 - 0.25 - 0.5m
 - 0.5 - 1m
 - 1.0 - 1.5m
 - 1.5 - 2m
 - >2m
- Modelled River Centreline
- Modelled Drainage
- Embankment
- Wall

rev	ammdments	drawn	date
-----	-----------	-------	------



Elmwood House T +44(0) 28 90 667914
74 Boucher Road F +44(0) 28 90 668286
Belfast W www.rpsgroup.com/ireland
BT12 6RZ E ireland@rpsgroup.com

CLIENT



Óifig na
eÓlannacha Poiblí
Office of Public Works




PROJECT


Tralee Flood Relief Scheme

TITLE

Tralee Depth Mapping
20% AEP Fluvial

Project Number	Sheet Size	Drawing Scale
MCW1082	A3	1:5,000
Drawing Number	Datum	
Dep_F_C_0005_28	ITM	
Drawn by	Status	Revision
RC	Final	01
Checked By	Approved By	Date
AS	AS	05/06/2025

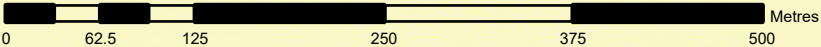

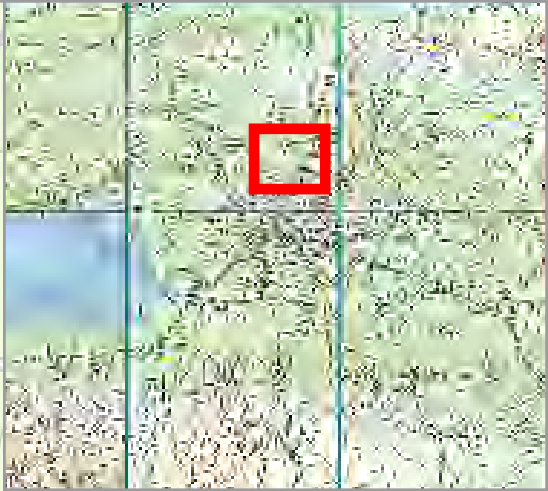

- Legend
- 20% AEP Fluvial Depth
- 0 - 0.1m
 - 0.1 - 0.25m
 - 0.25 - 0.5m
 - 0.5 - 1m
 - 1.0 - 1.5m
 - 1.5 - 2m
 - >2m
- Modelled River Centreline
- Modelled Drainage
- Embankment
- Wall

rev	amendments	drawn	date
-----	------------	-------	------



Elmwood House T +44(0) 28 90 667914
74 Boucher Road F +44(0) 28 90 668286
Belfast W www.rpsgroup.com/ireland
BT12 6RZ E ireland@rpsgroup.com

CLIENT



OPW

Óifig na hOibreacha Poiblí
Office of Public Works



PROJECT	Tralee Flood Relief Scheme
---------	----------------------------

TITLE	Tralee Depth Mapping 20% AEP Fluvial
-------	---

Project Number	Sheet Size	Drawing Scale
MCW1082	A3	1:5,000

Drawing Number	Datum
Dep_F_C_0005_29	ITM

Drawn by	Status	Revision
RC	Final	01

Checked By	Approved By	Date
AS	AS	05/06/2025



Legend

20% AEP Fluvial Depth

- 0 - 0.1m
- 0.1 - 0.25m
- 0.25 - 0.5m
- 0.5 - 1m
- 1.0 - 1.5m
- 1.5 - 2m
- >2m

Modelled River Centreline

Modelled Drainage

Embankment

Wall

rev	ammendments	drawn	date
-----	-------------	-------	------



Elmwood House T +44(0) 28 90 667914
74 Boucher Road F +44(0) 28 90 668286
Belfast W www.rpsgroup.com/ireland
BT12 6RZ E ireland@rpsgroup.com

CLIENT



OPW

Óig na
eÓlínacha Poiblí
Office of Public Works



PROJECT

Tralee Flood Relief Scheme

TITLE

Tralee Depth Mapping
20% AEP Fluvial



Project Number	Sheet Size	Drawing Scale
MCW1082	A3	1:5,000

Drawing Number	Datum
Dep_F_C_0005_30	ITM

Drawn by	Status	Revision
RC	Final	01

Checked By	Approved By	Date
AS	AS	05/06/2025

Esri Community Maps Contributors, Esri, TomTom, Garmin, METI/NASA, USGS

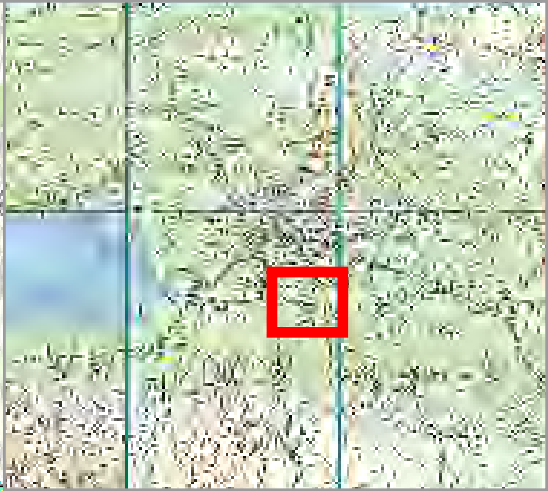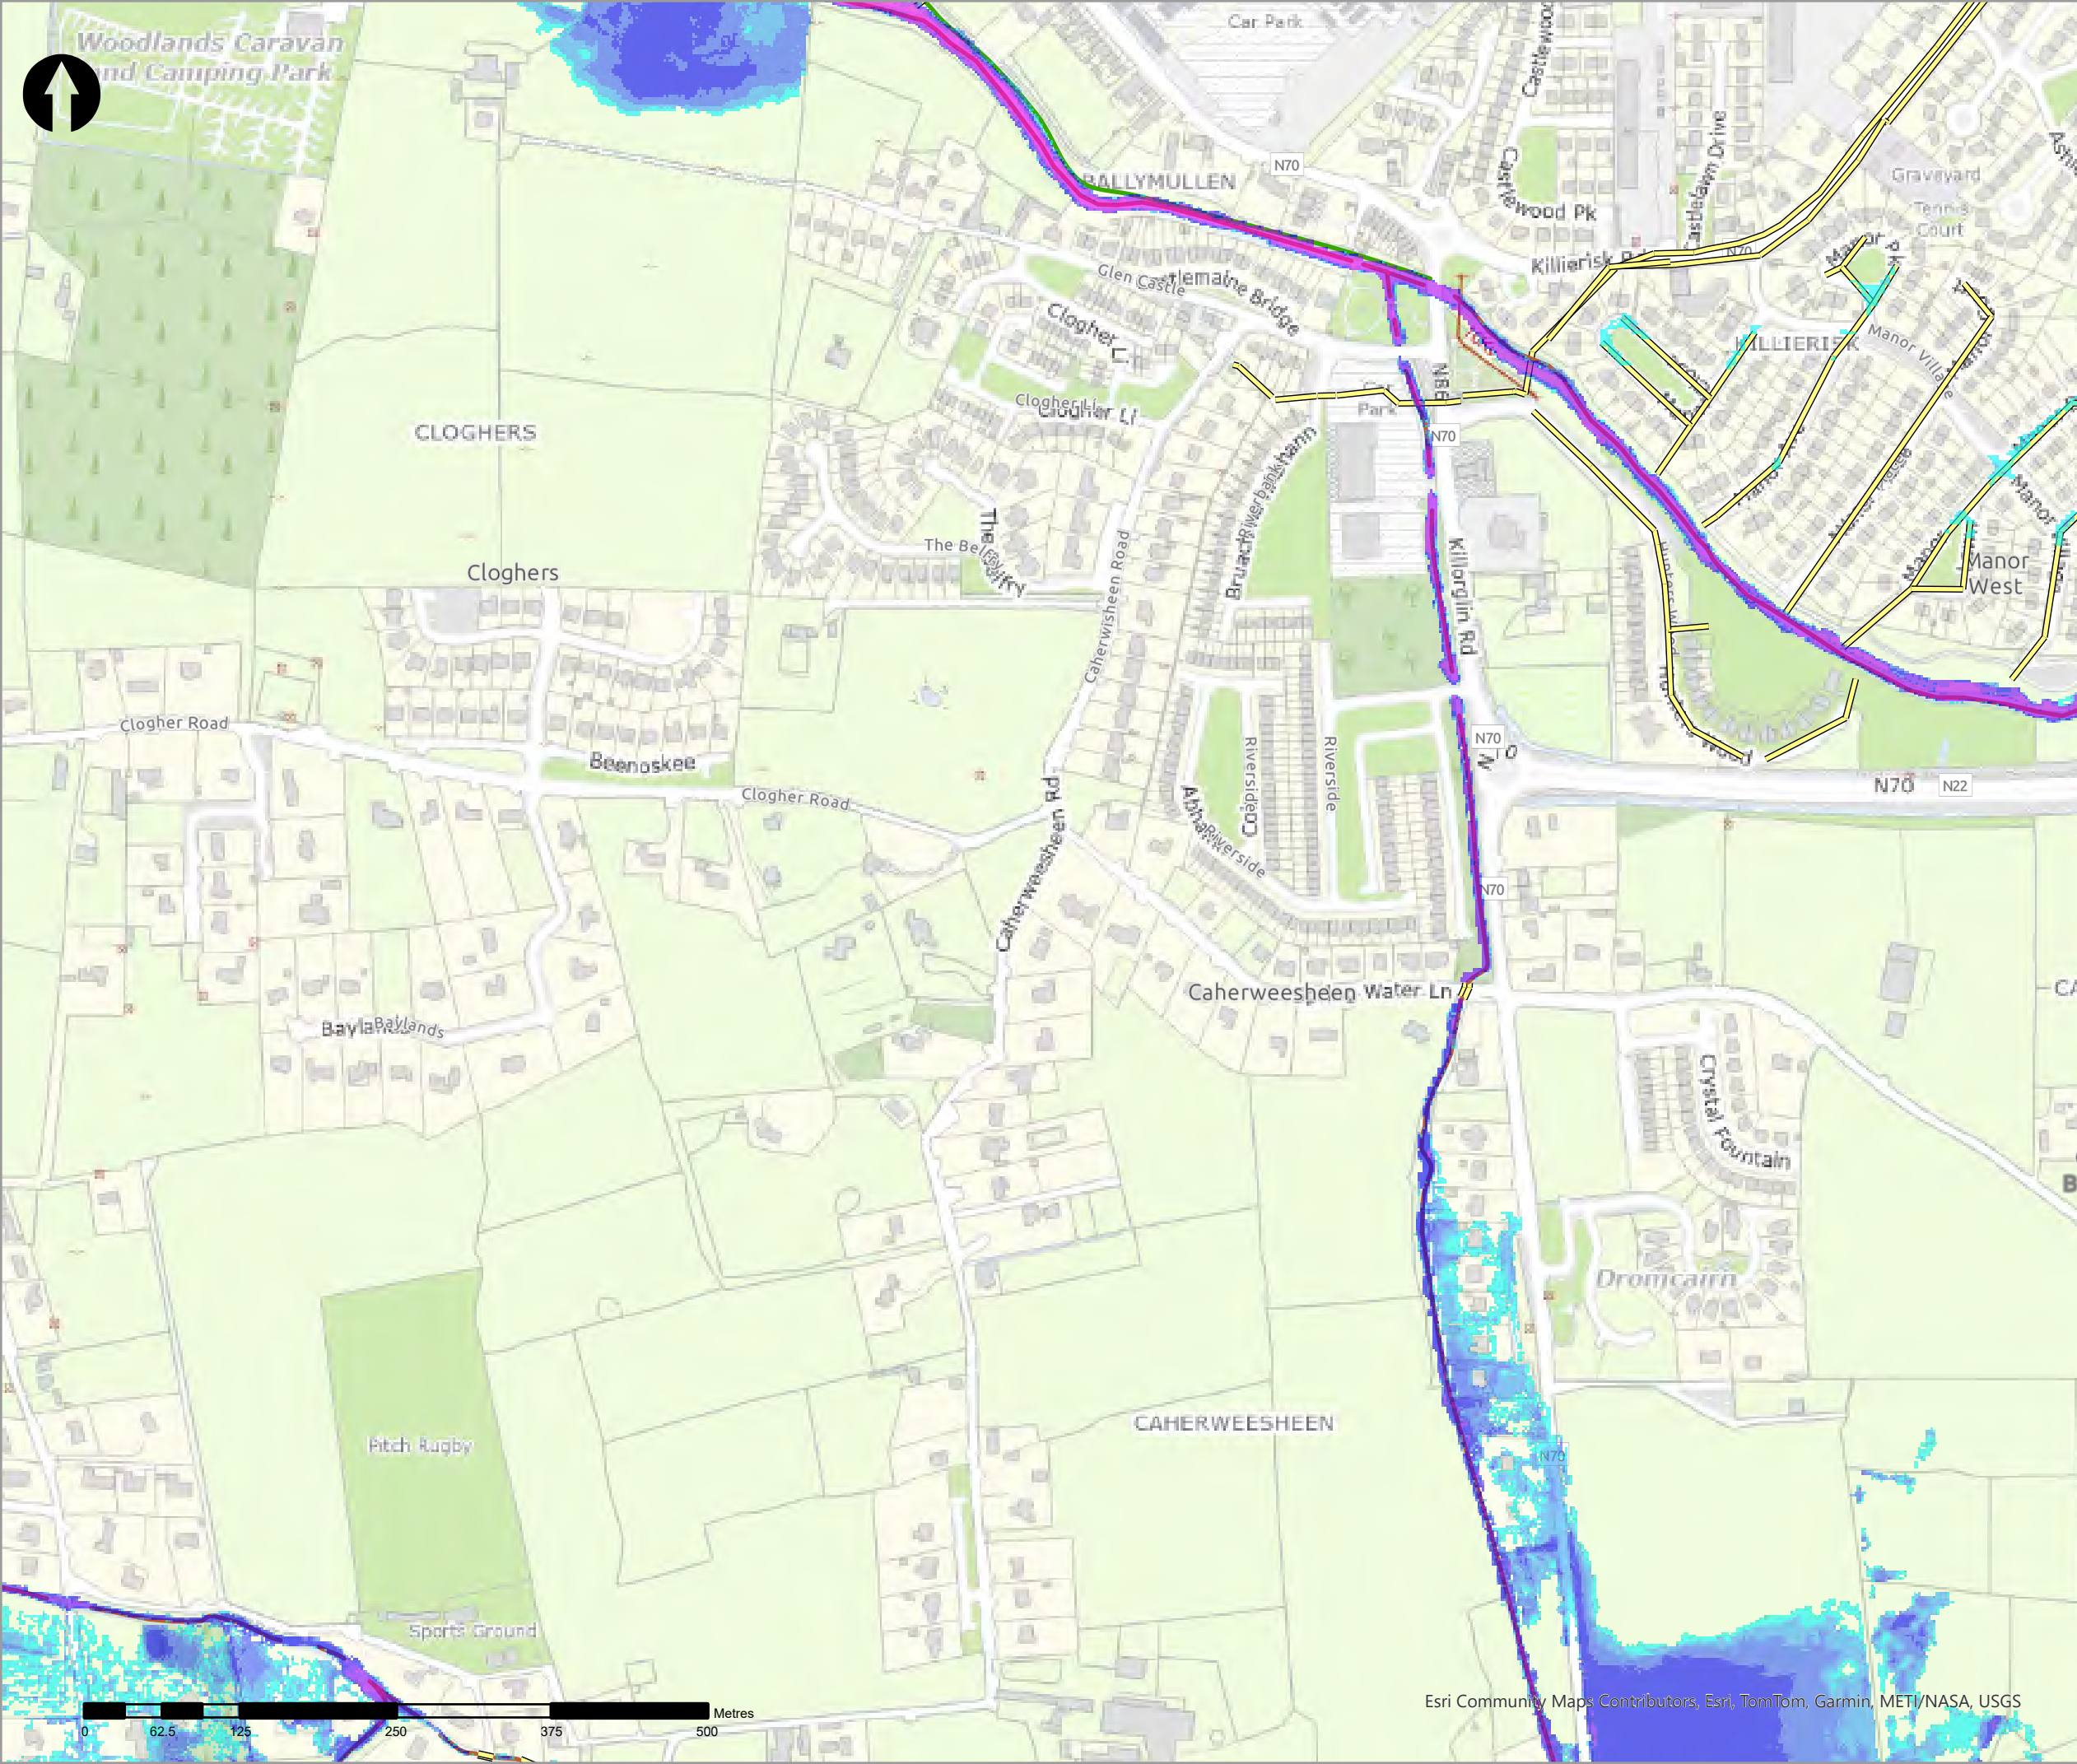

- Legend
- 50% AEP Fluvial Depth
- 0 - 0.1m
 - 0.1 - 0.25m
 - 0.25 - 0.5m
 - 0.5 - 1m
 - 1.0 - 1.5m
 - 1.5 - 2m
 - >2m
- Modelled River Centreline
- Modelled Drainage
- Embankment
- Wall

rev	amendments	drawn	date
-----	------------	-------	------



Elmwood House T +44(0) 28 90 667914
74 Boucher Road F +44(0) 28 90 668286
Belfast W www.rpsgroup.com/ireland
BT12 6RZ E ireland@rpsgroup.com

CLIENT



OPW

Óig na eÓibreacha Poiblí
Office of Public Works



PROJECT	Tralee Flood Relief Scheme
---------	----------------------------


TITLE	Tralee Depth Mapping 50% AEP Fluvial
-------	---

Project Number	Sheet Size	Drawing Scale
MCW1082	A3	1:5,000

Drawing Number	Datum
Dep_F_C_0002_01	ITM

Drawn by	Status	Revision
RC	Final	01

Checked By	Approved By	Date
AS	AS	05/06/2025

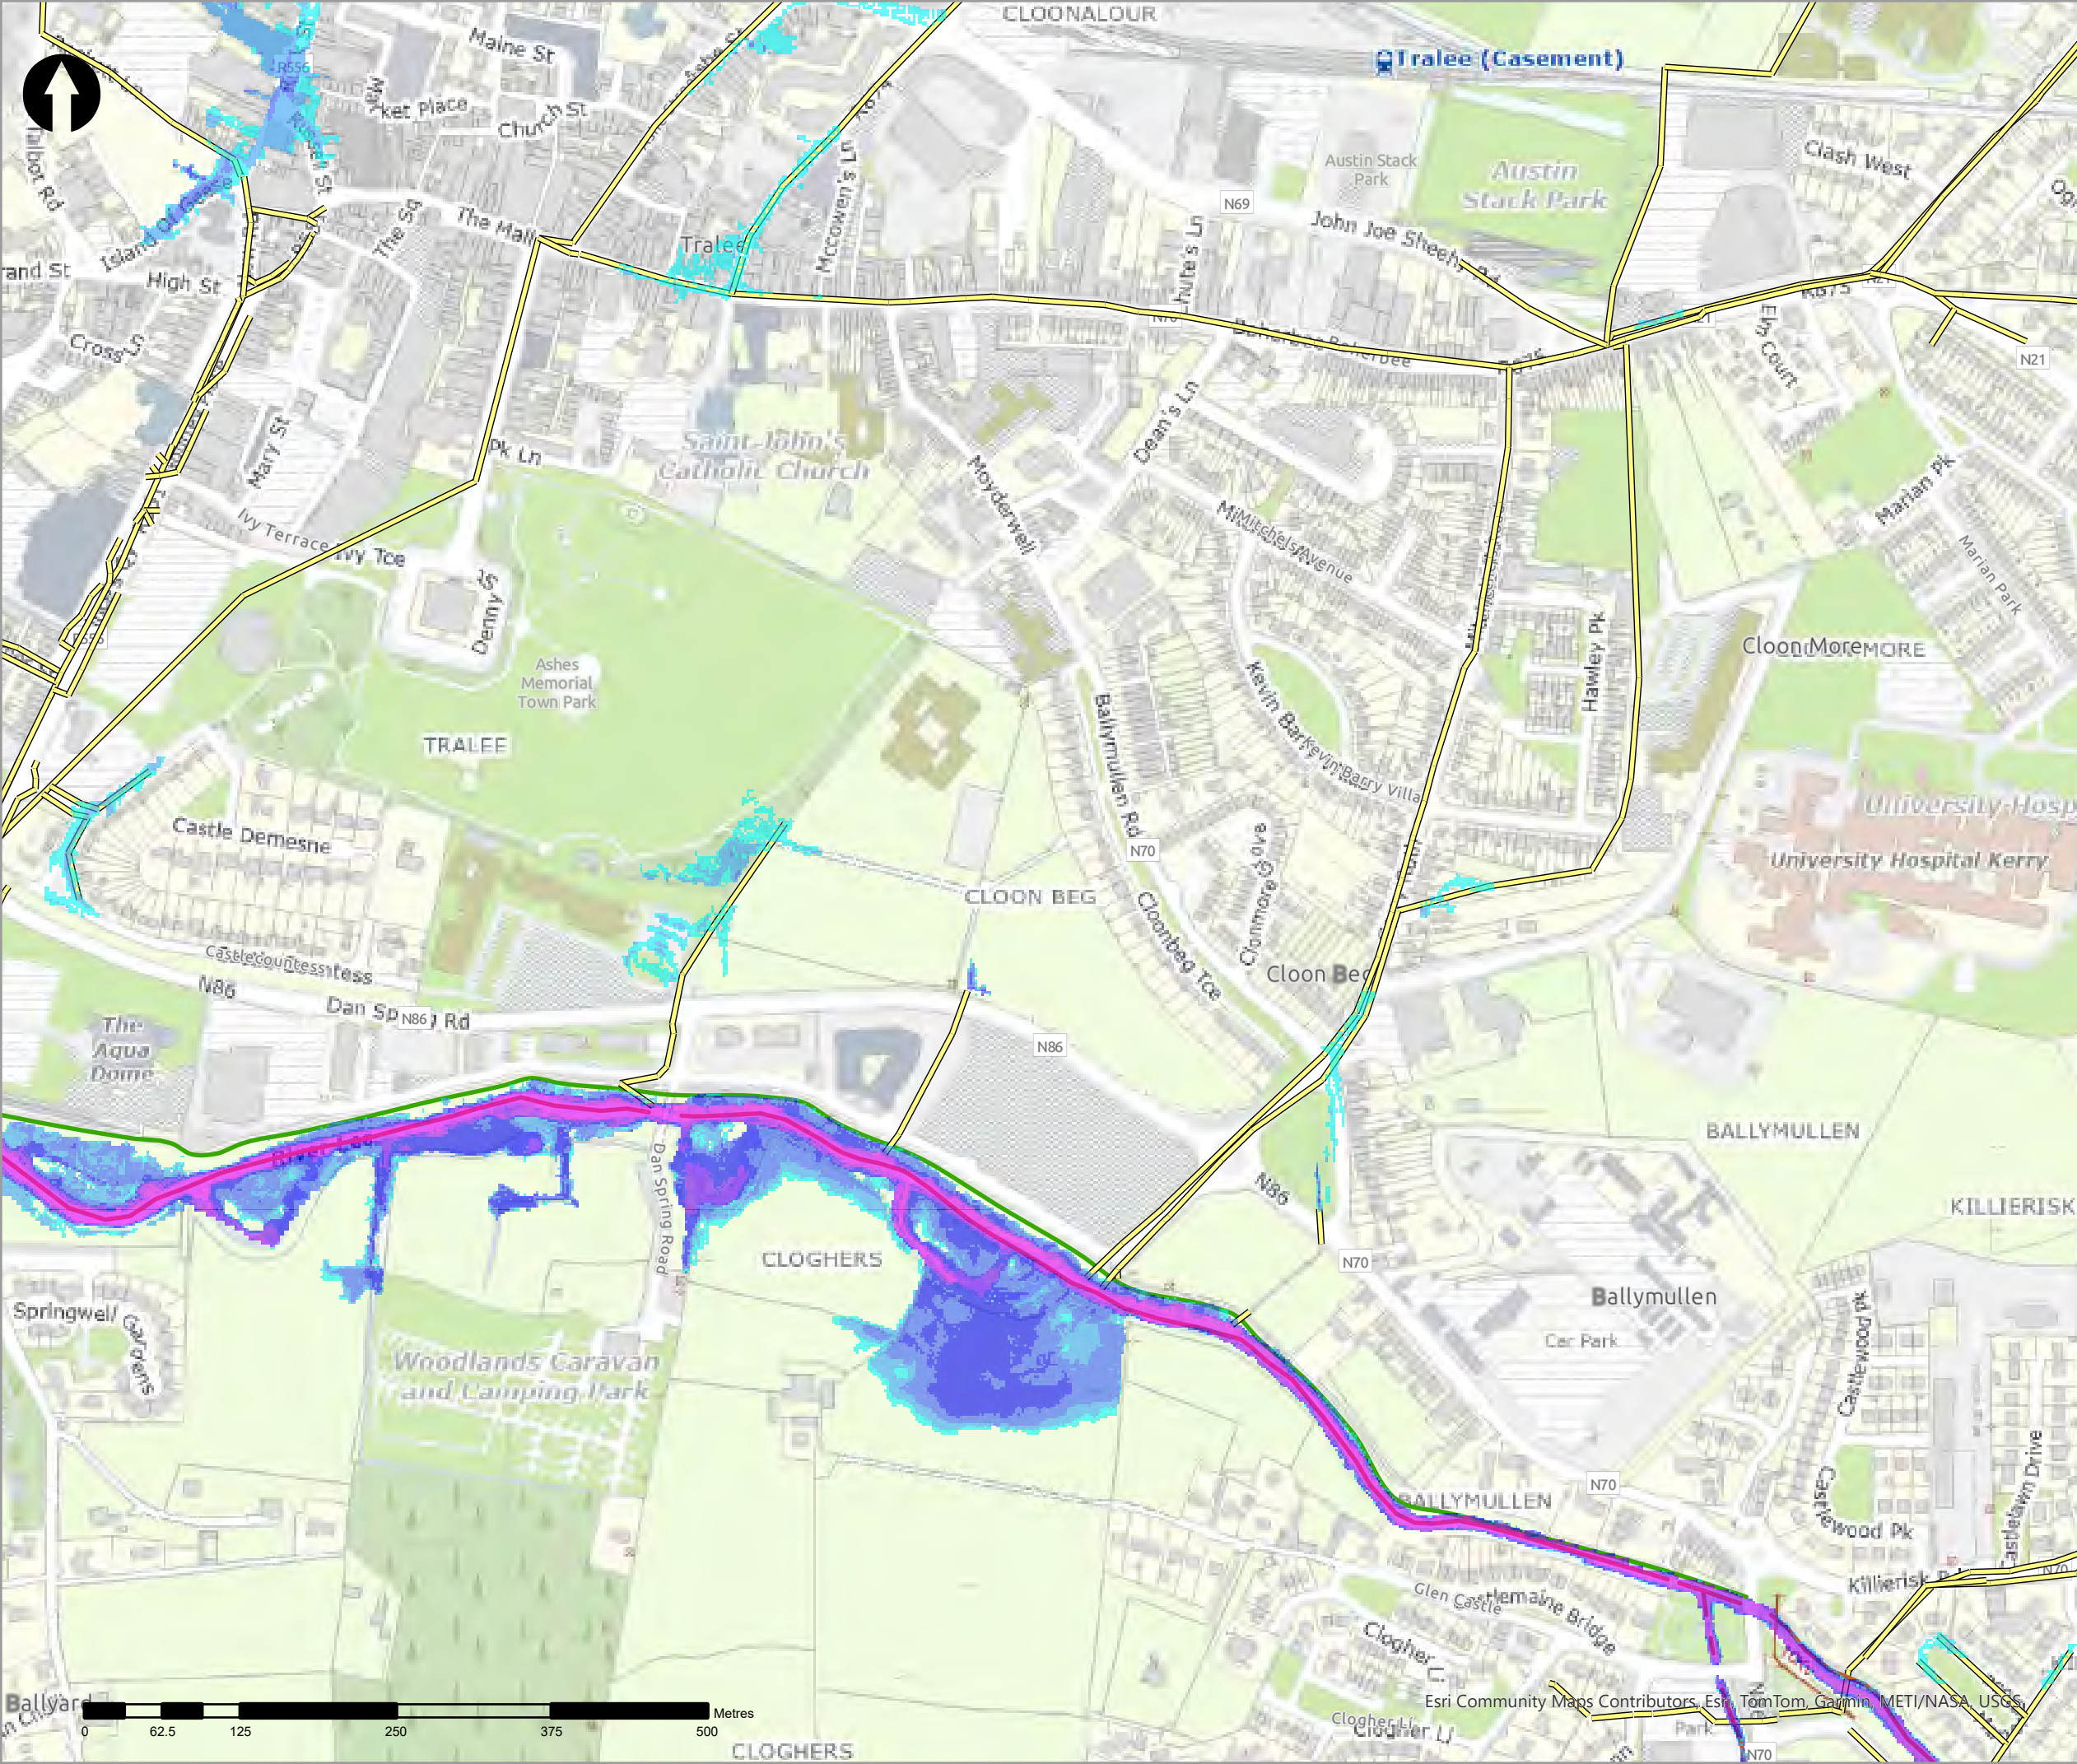

- Legend
- 50% AEP Fluvial Depth
- 0 - 0.1m
 - 0.1 - 0.25m
 - 0.25 - 0.5m
 - 0.5 - 1m
 - 1.0 - 1.5m
 - 1.5 - 2m
 - >2m
- Modelled River Centreline
- Modelled Drainage
- Embankment
- Wall

rev	amendments	drawn	date
-----	------------	-------	------



Elmwood House T +44(0) 28 90 667914
74 Boucher Road F +44(0) 28 90 668286
Belfast W www.rpsgroup.com/ireland
BT12 6RZ E ireland@rpsgroup.com

CLIENT



OPW

Óigín na ríobháil Poiblí
Office of Public Works



PROJECT

Tralee Flood Relief Scheme

TITLE



Tralee Depth Mapping
50% AEP Fluvial

Project Number	Sheet Size	Drawing Scale
MCW1082	A3	1:5,000

Drawing Number	Datum
Dep_F_C_0002_02	ITM

Drawn by	Status	Revision
RC	Final	01

Checked By	Approved By	Date
AS	AS	05/06/2025

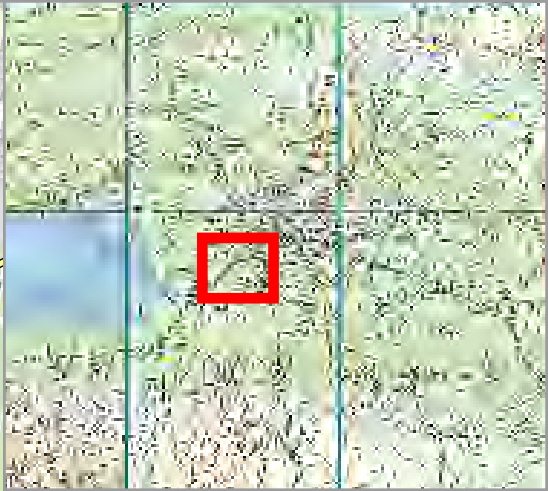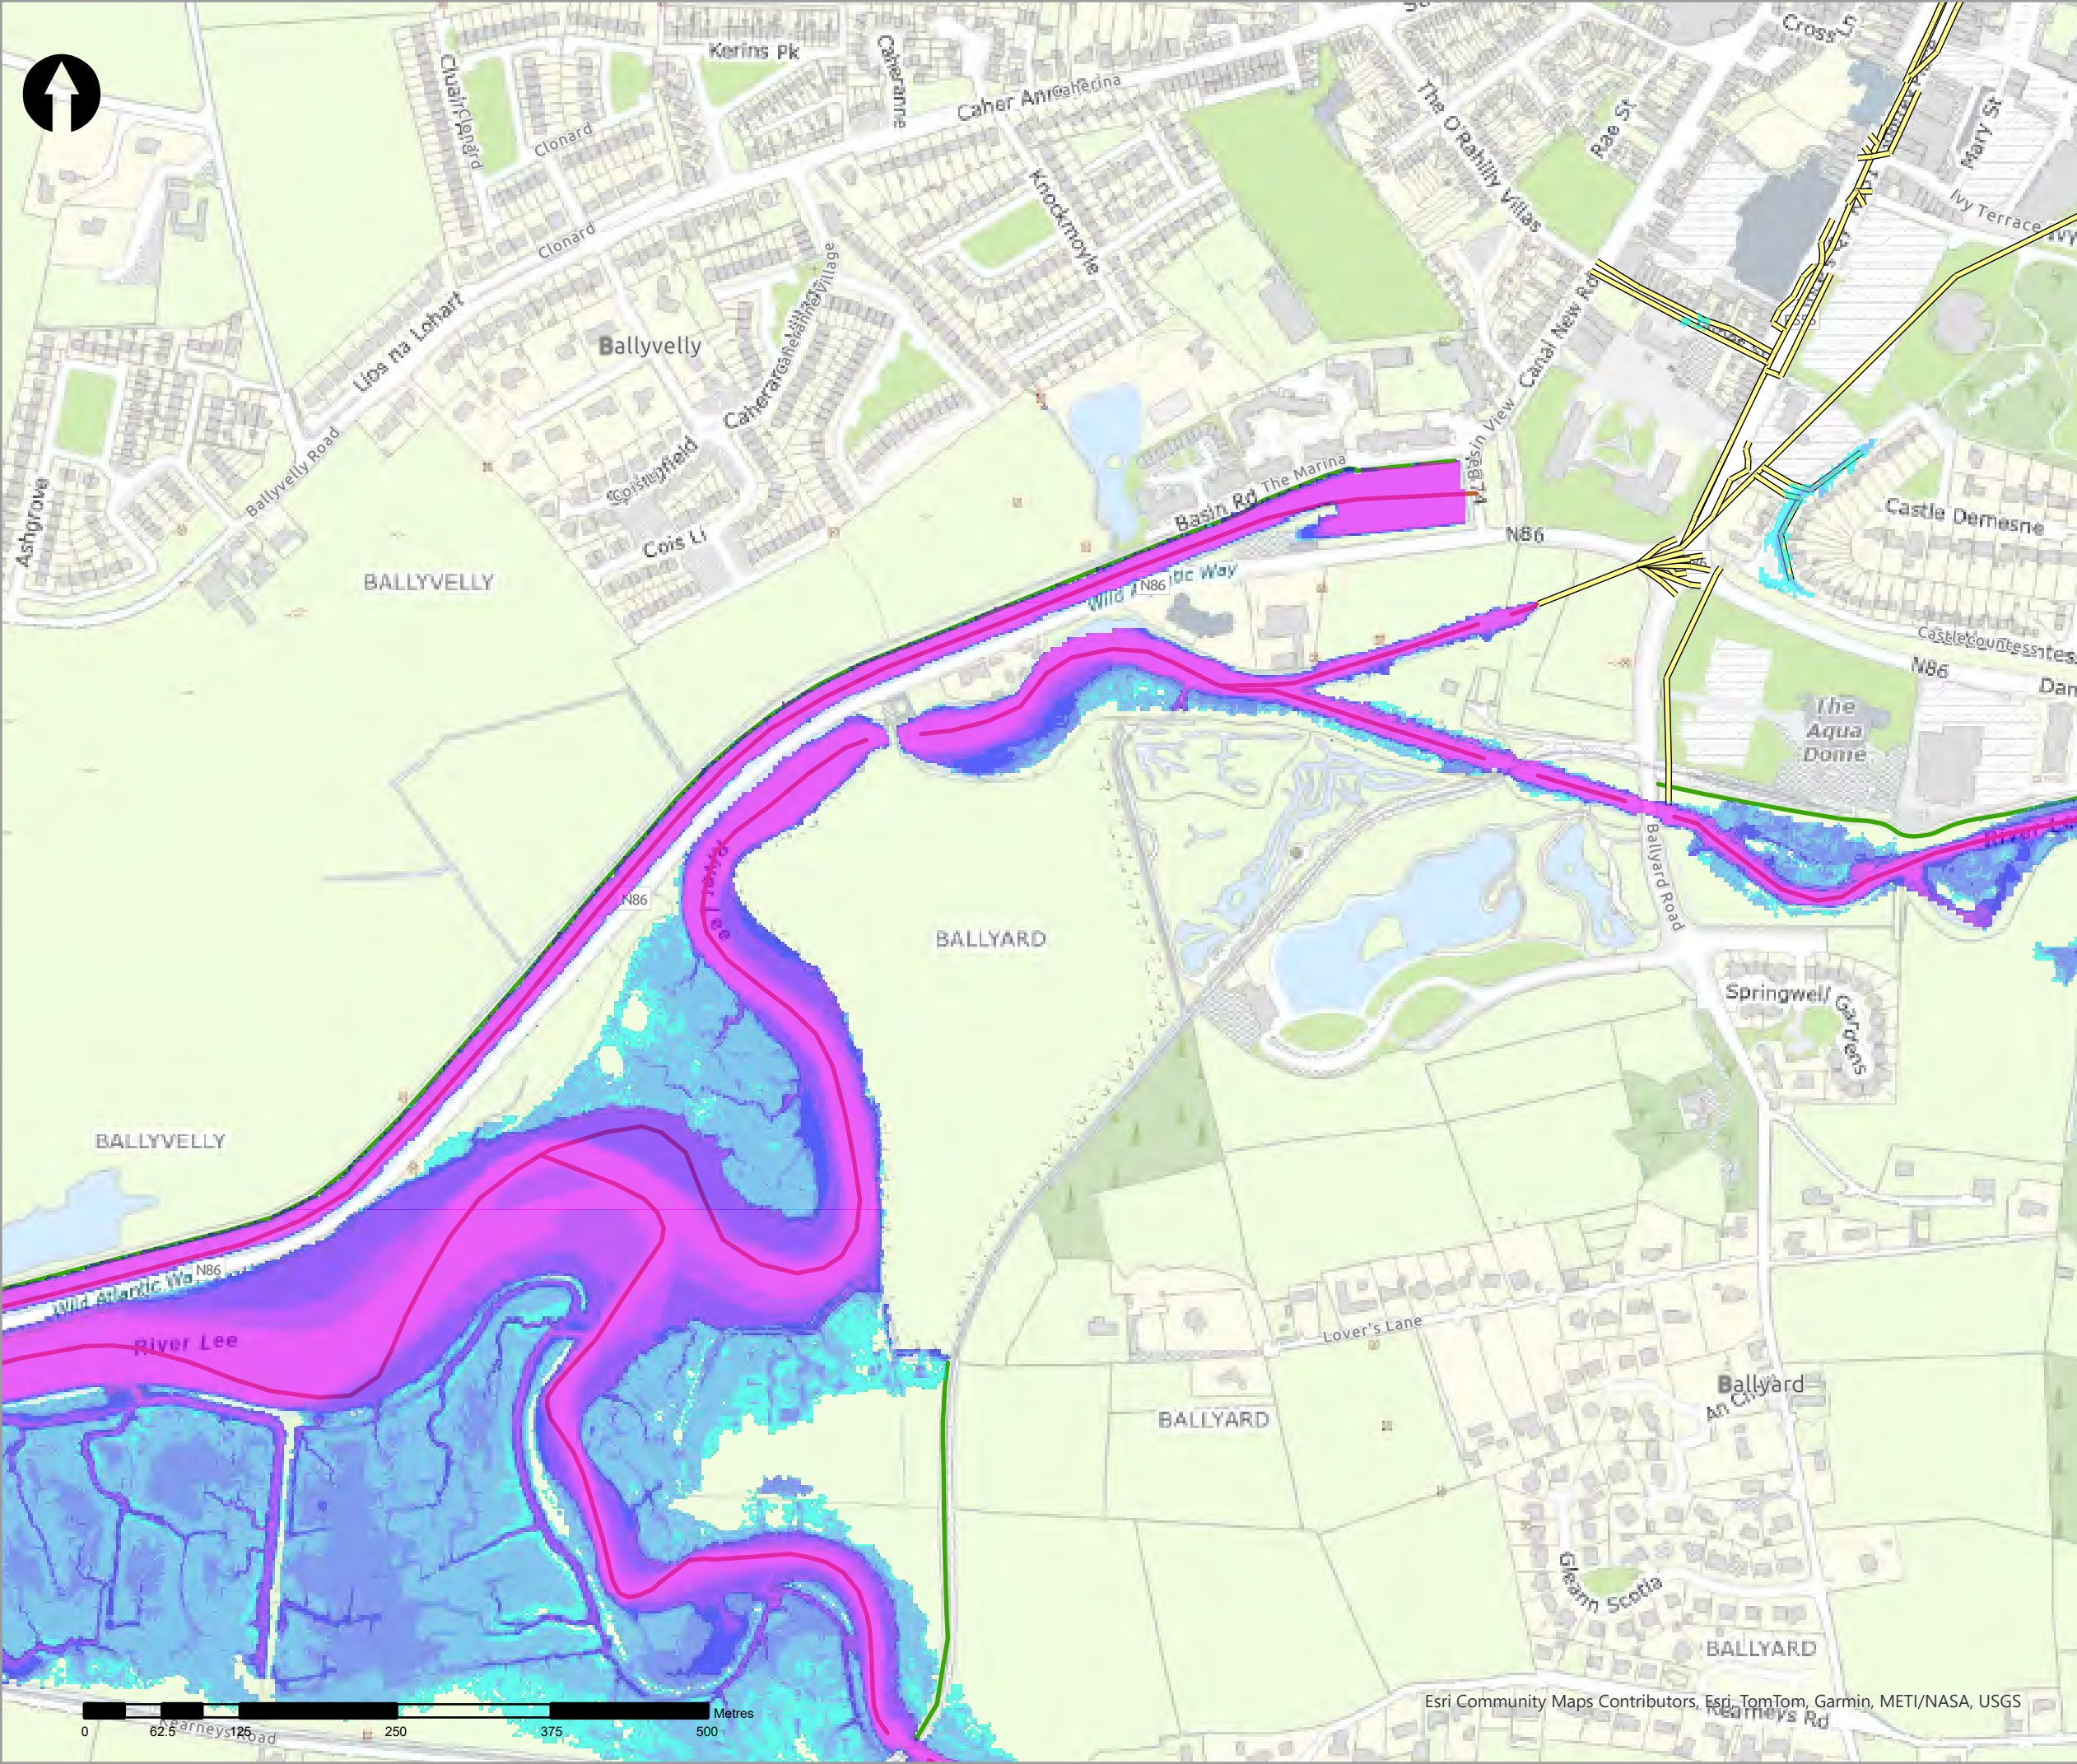

- Legend
- 50% AEP Fluvial Depth
- 0 - 0.1m
 - 0.1 - 0.25m
 - 0.25 - 0.5m
 - 0.5 - 1m
 - 1.0 - 1.5m
 - 1.5 - 2m
 - >2m
- Modelled River Centreline
- Modelled Drainage
- Embankment
- Wall

rev	ammdments	drawn	date
-----	-----------	-------	------



Elmwood House T +44(0) 28 90 667914
74 Boucher Road F +44(0) 28 90 668286
Belfast W www.rpsgroup.com/ireland
BT12 6RZ E ireland@rpsgroup.com

CLIENT



OPW

Óig na
eÓbna Poblí
Office of Public Works



PROJECT

Tralee Flood Relief Scheme

TITLE


Tralee Depth Mapping
50% AEP Fluvial

Project Number	Sheet Size	Drawing Scale
MCW1082	A3	1:5,000



Drawing Number	Datum
Dep_F_C_0002_03	ITM

Drawn by	Status	Revision
RC	Final	01

Checked By	Approved By	Date
AS	AS	05/06/2025

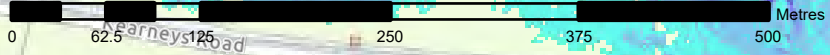

Esri Community Maps Contributors, Esri, TomTom, Garmin, METI/NASA, USGS

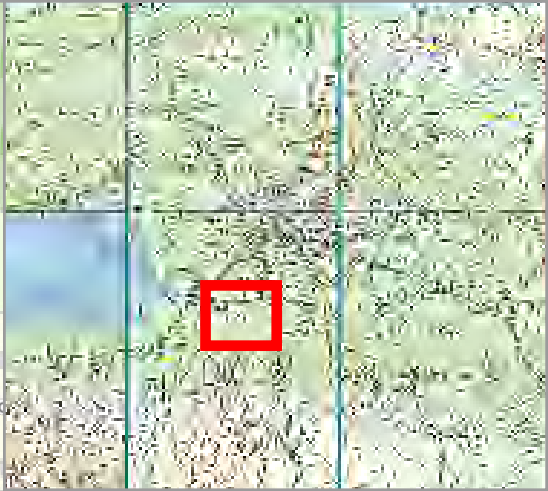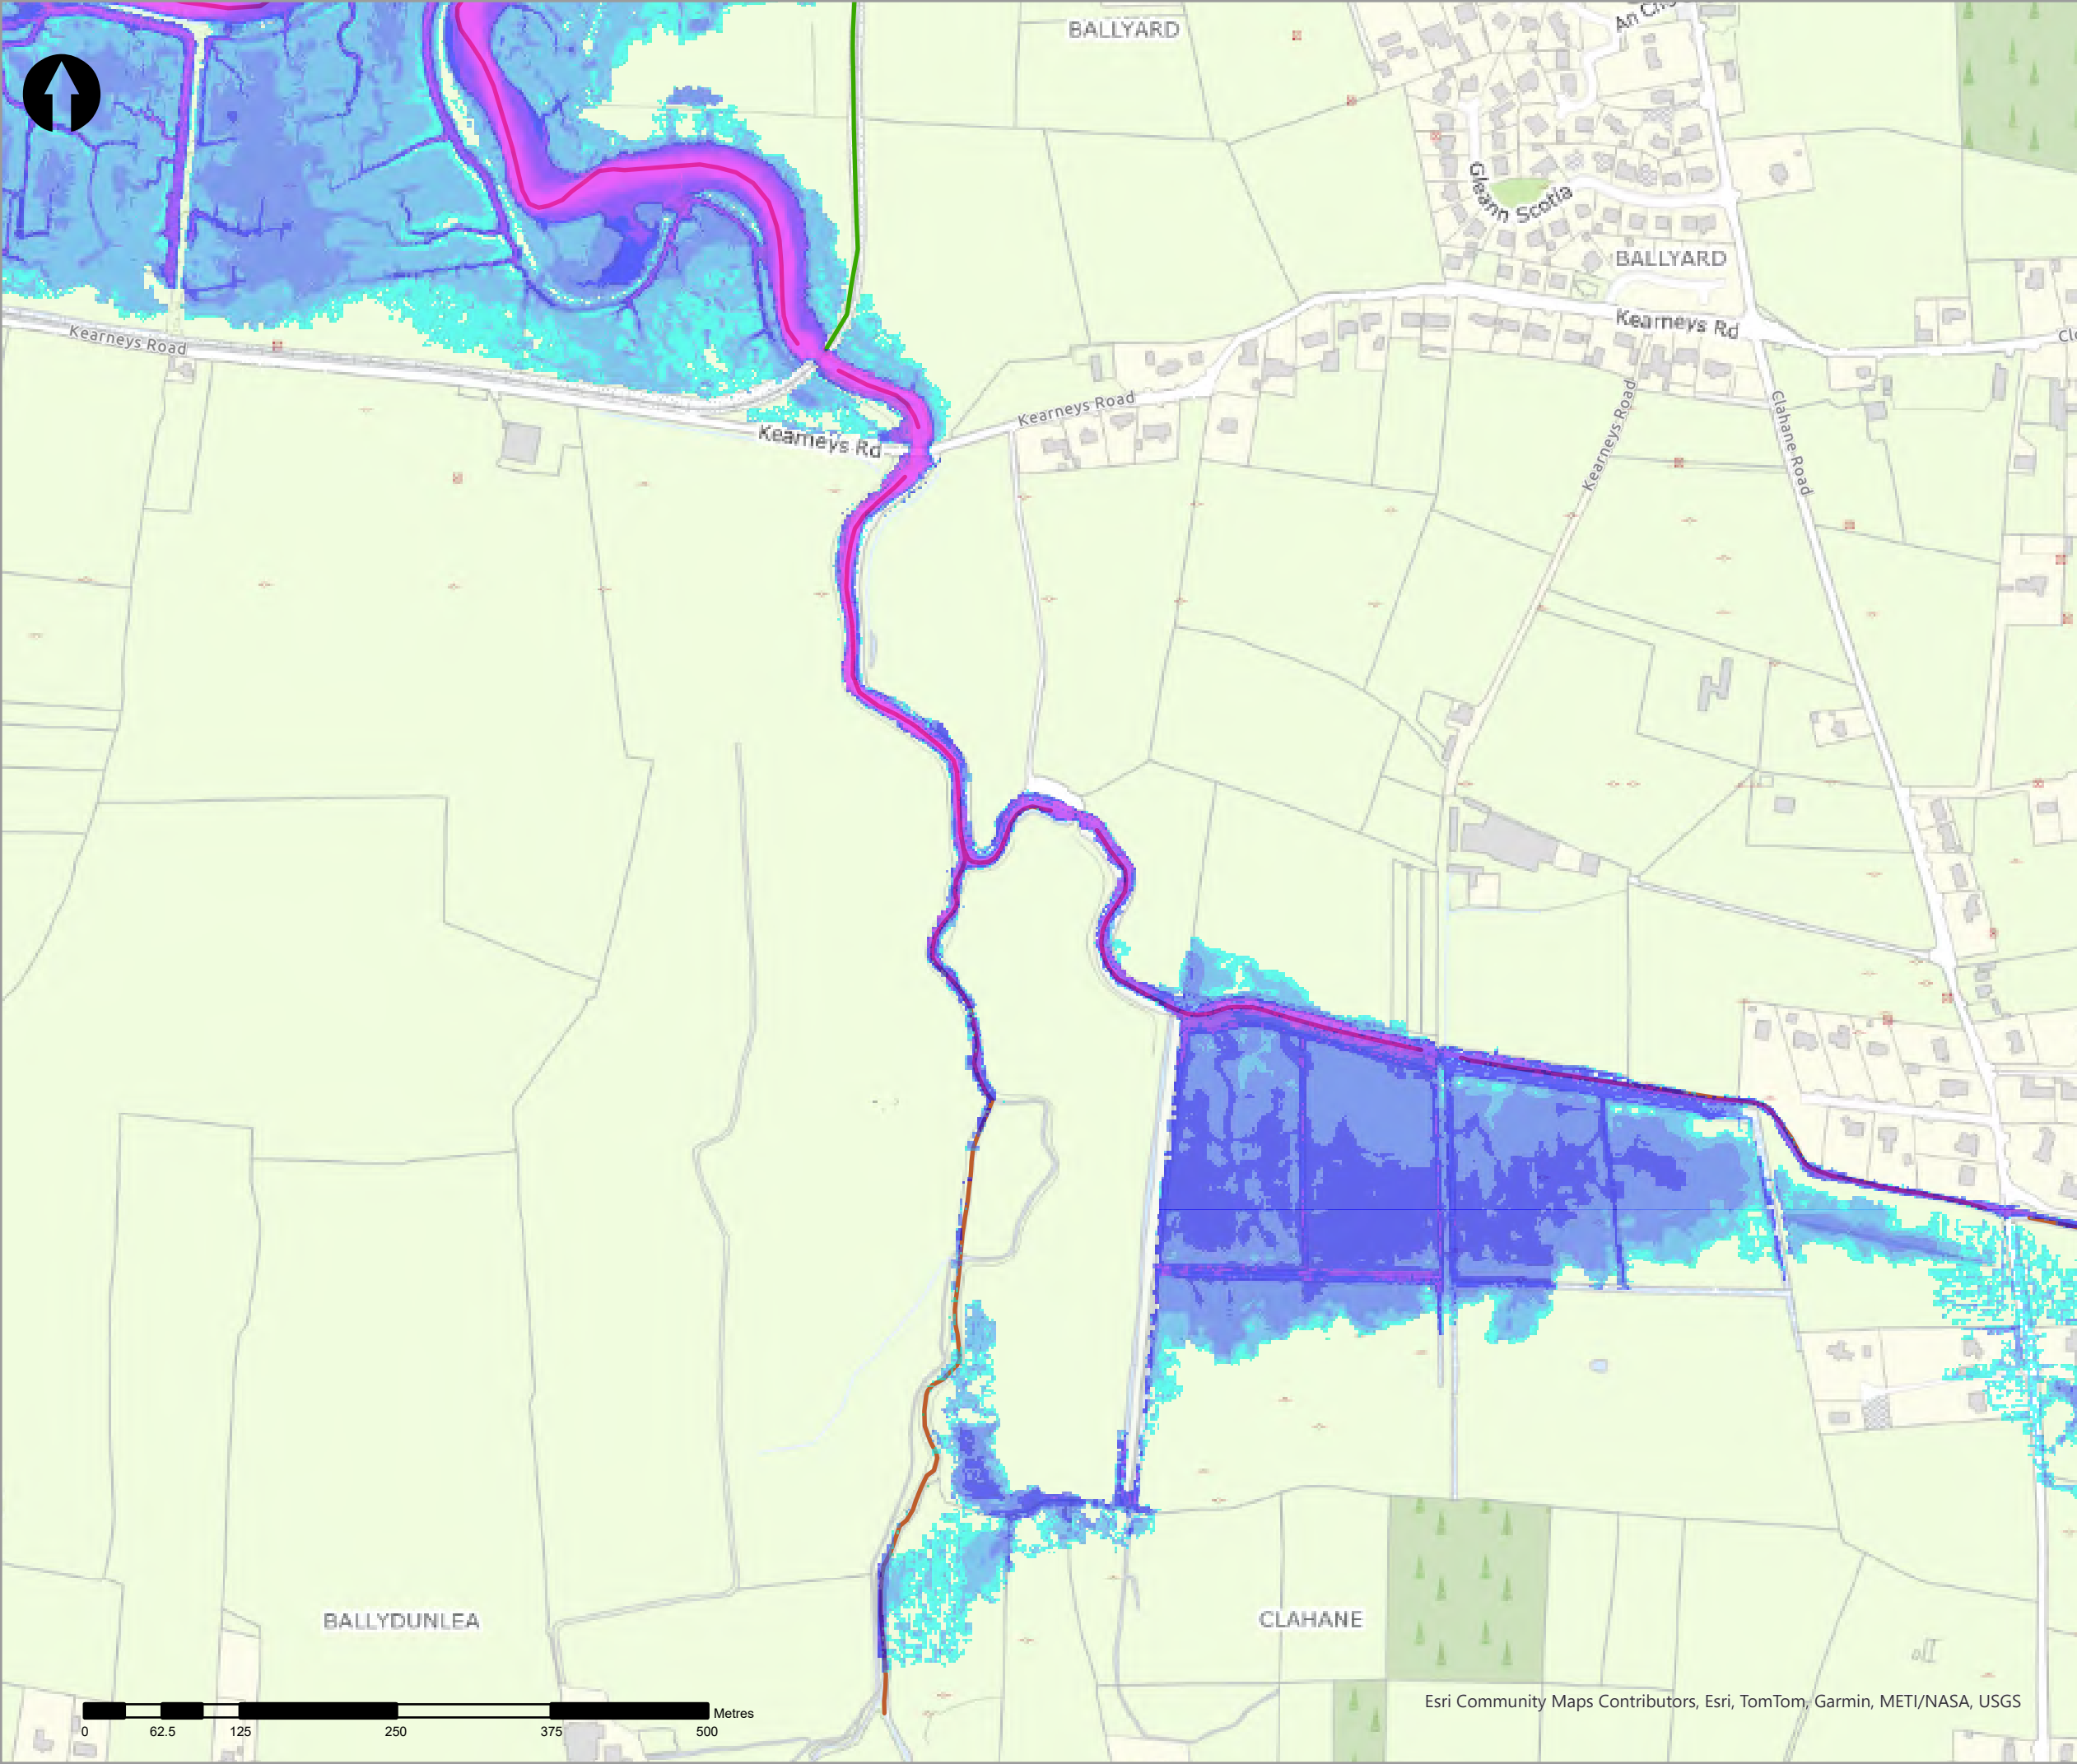

- Legend
- 50% AEP Fluvial Depth
 - 0 - 0.1m
 - 0.1 - 0.25m
 - 0.25 - 0.5m
 - 0.5 - 1m
 - 1.0 - 1.5m
 - 1.5 - 2m
 - >2m
 - Modelled River Centreline
 - Modelled Drainage
 - Embankment
 - Wall

rev	ammendments	drawn	date
-----	-------------	-------	------



Elmwood House T +44(0) 28 90 667914
74 Boucher Road F +44(0) 28 90 668286
Belfast W www.rpsgroup.com/ireland
BT12 6RZ E ireland@rpsgroup.com

CLIENT



OPW

Óifig na
eOibreacha Poiblí
Office of Public Works



PROJECT

Tralee Flood Relief Scheme

TITLE


Tralee Depth Mapping
50% AEP Fluvial


Project Number	Sheet Size	Drawing Scale
MCW1082	A3	1:5,000

Drawing Number	Datum
Dep_F_C_0002_04	ITM

Drawn by	Status	Revision
RC	Final	01

Checked By	Approved By	Date
AS	AS	05/06/2025

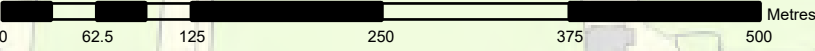

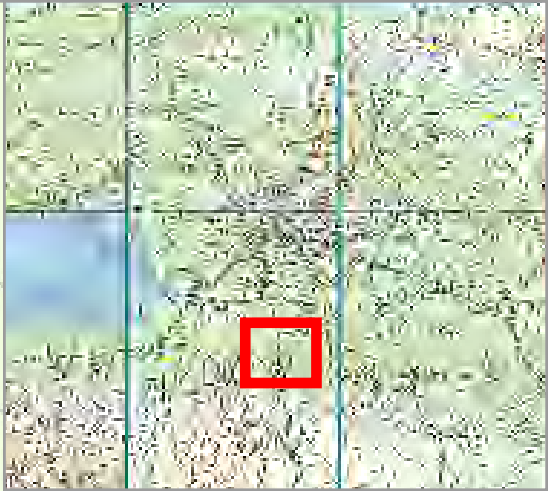

- Legend
- 50% AEP Fluvial Depth
- 0 - 0.1m
 - 0.1 - 0.25m
 - 0.25 - 0.5m
 - 0.5 - 1m
 - 1.0 - 1.5m
 - 1.5 - 2m
 - >2m
- Modelled River Centreline
- Modelled Drainage
- Embankment
- Wall

rev	ammendments	drawn	date
-----	-------------	-------	------



rps
A TETRA TECH COMPANY

Elmwood House T +44(0) 28 90 667914
74 Boucher Road F +44(0) 28 90 668286
Belfast W www.rpsgroup.com/ireland
BT12 6RZ E ireland@rpsgroup.com

CLIENT



OPW
Oifig na hOibreacha Poiblí
Office of Public Works



PROJECT

Tralee Flood Relief Scheme

TITLE

Tralee Depth Mapping
50% AEP Fluvial


Project Number	Sheet Size	Drawing Scale
MCW1082	A3	1:5,000

Drawing Number	Datum
Dep_F_C_0002_05	ITM

Drawn by	Status	Revision
RC	Final	01

Checked By	Approved By	Date
AS	AS	05/06/2025

Esri Community Maps Contributors, Esri, TomTom, Garmin, METI/NASA, USGS

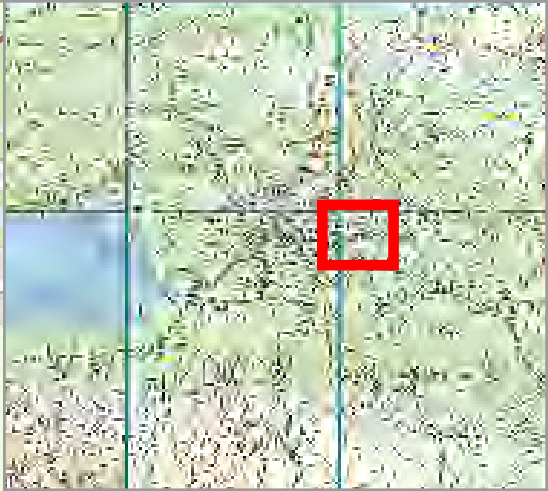

- Legend
- 50% AEP Fluvial Depth
- 0 - 0.1m
 - 0.1 - 0.25m
 - 0.25 - 0.5m
 - 0.5 - 1m
 - 1.0 - 1.5m
 - 1.5 - 2m
 - >2m
- Modelled River Centreline
- Modelled Drainage
- Embankment
- Wall

rev	amendments	drawn	date
-----	------------	-------	------



Elmwood House T +44(0) 28 90 667914
74 Boucher Road F +44(0) 28 90 668286
Belfast W www.rpsgroup.com/ireland
BT12 6RZ E ireland@rpsgroup.com

CLIENT



PROJECT

Tralee Flood Relief Scheme

TITLE

Tralee Depth Mapping
50% AEP Fluvial



Project Number	Sheet Size	Drawing Scale
MCW1082	A3	1:5,000

Drawing Number	Datum
Dep_F_C_0002_06	ITM

Drawn by	Status	Revision
RC	Final	01

Checked By	Approved By	Date
AS	AS	05/06/2025

Esri Community Maps Contributors, Esri, TomTom, Garmin, METI/NASA, USGS

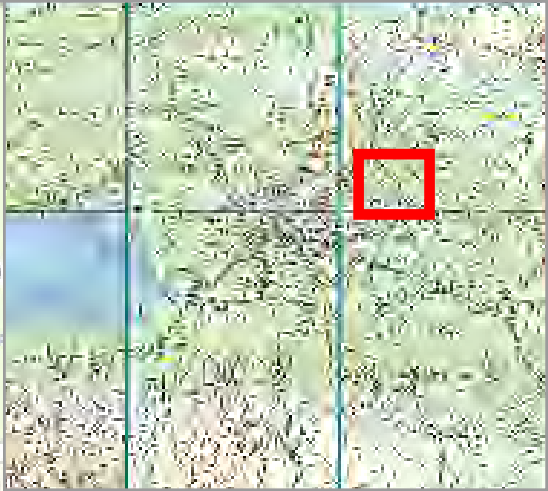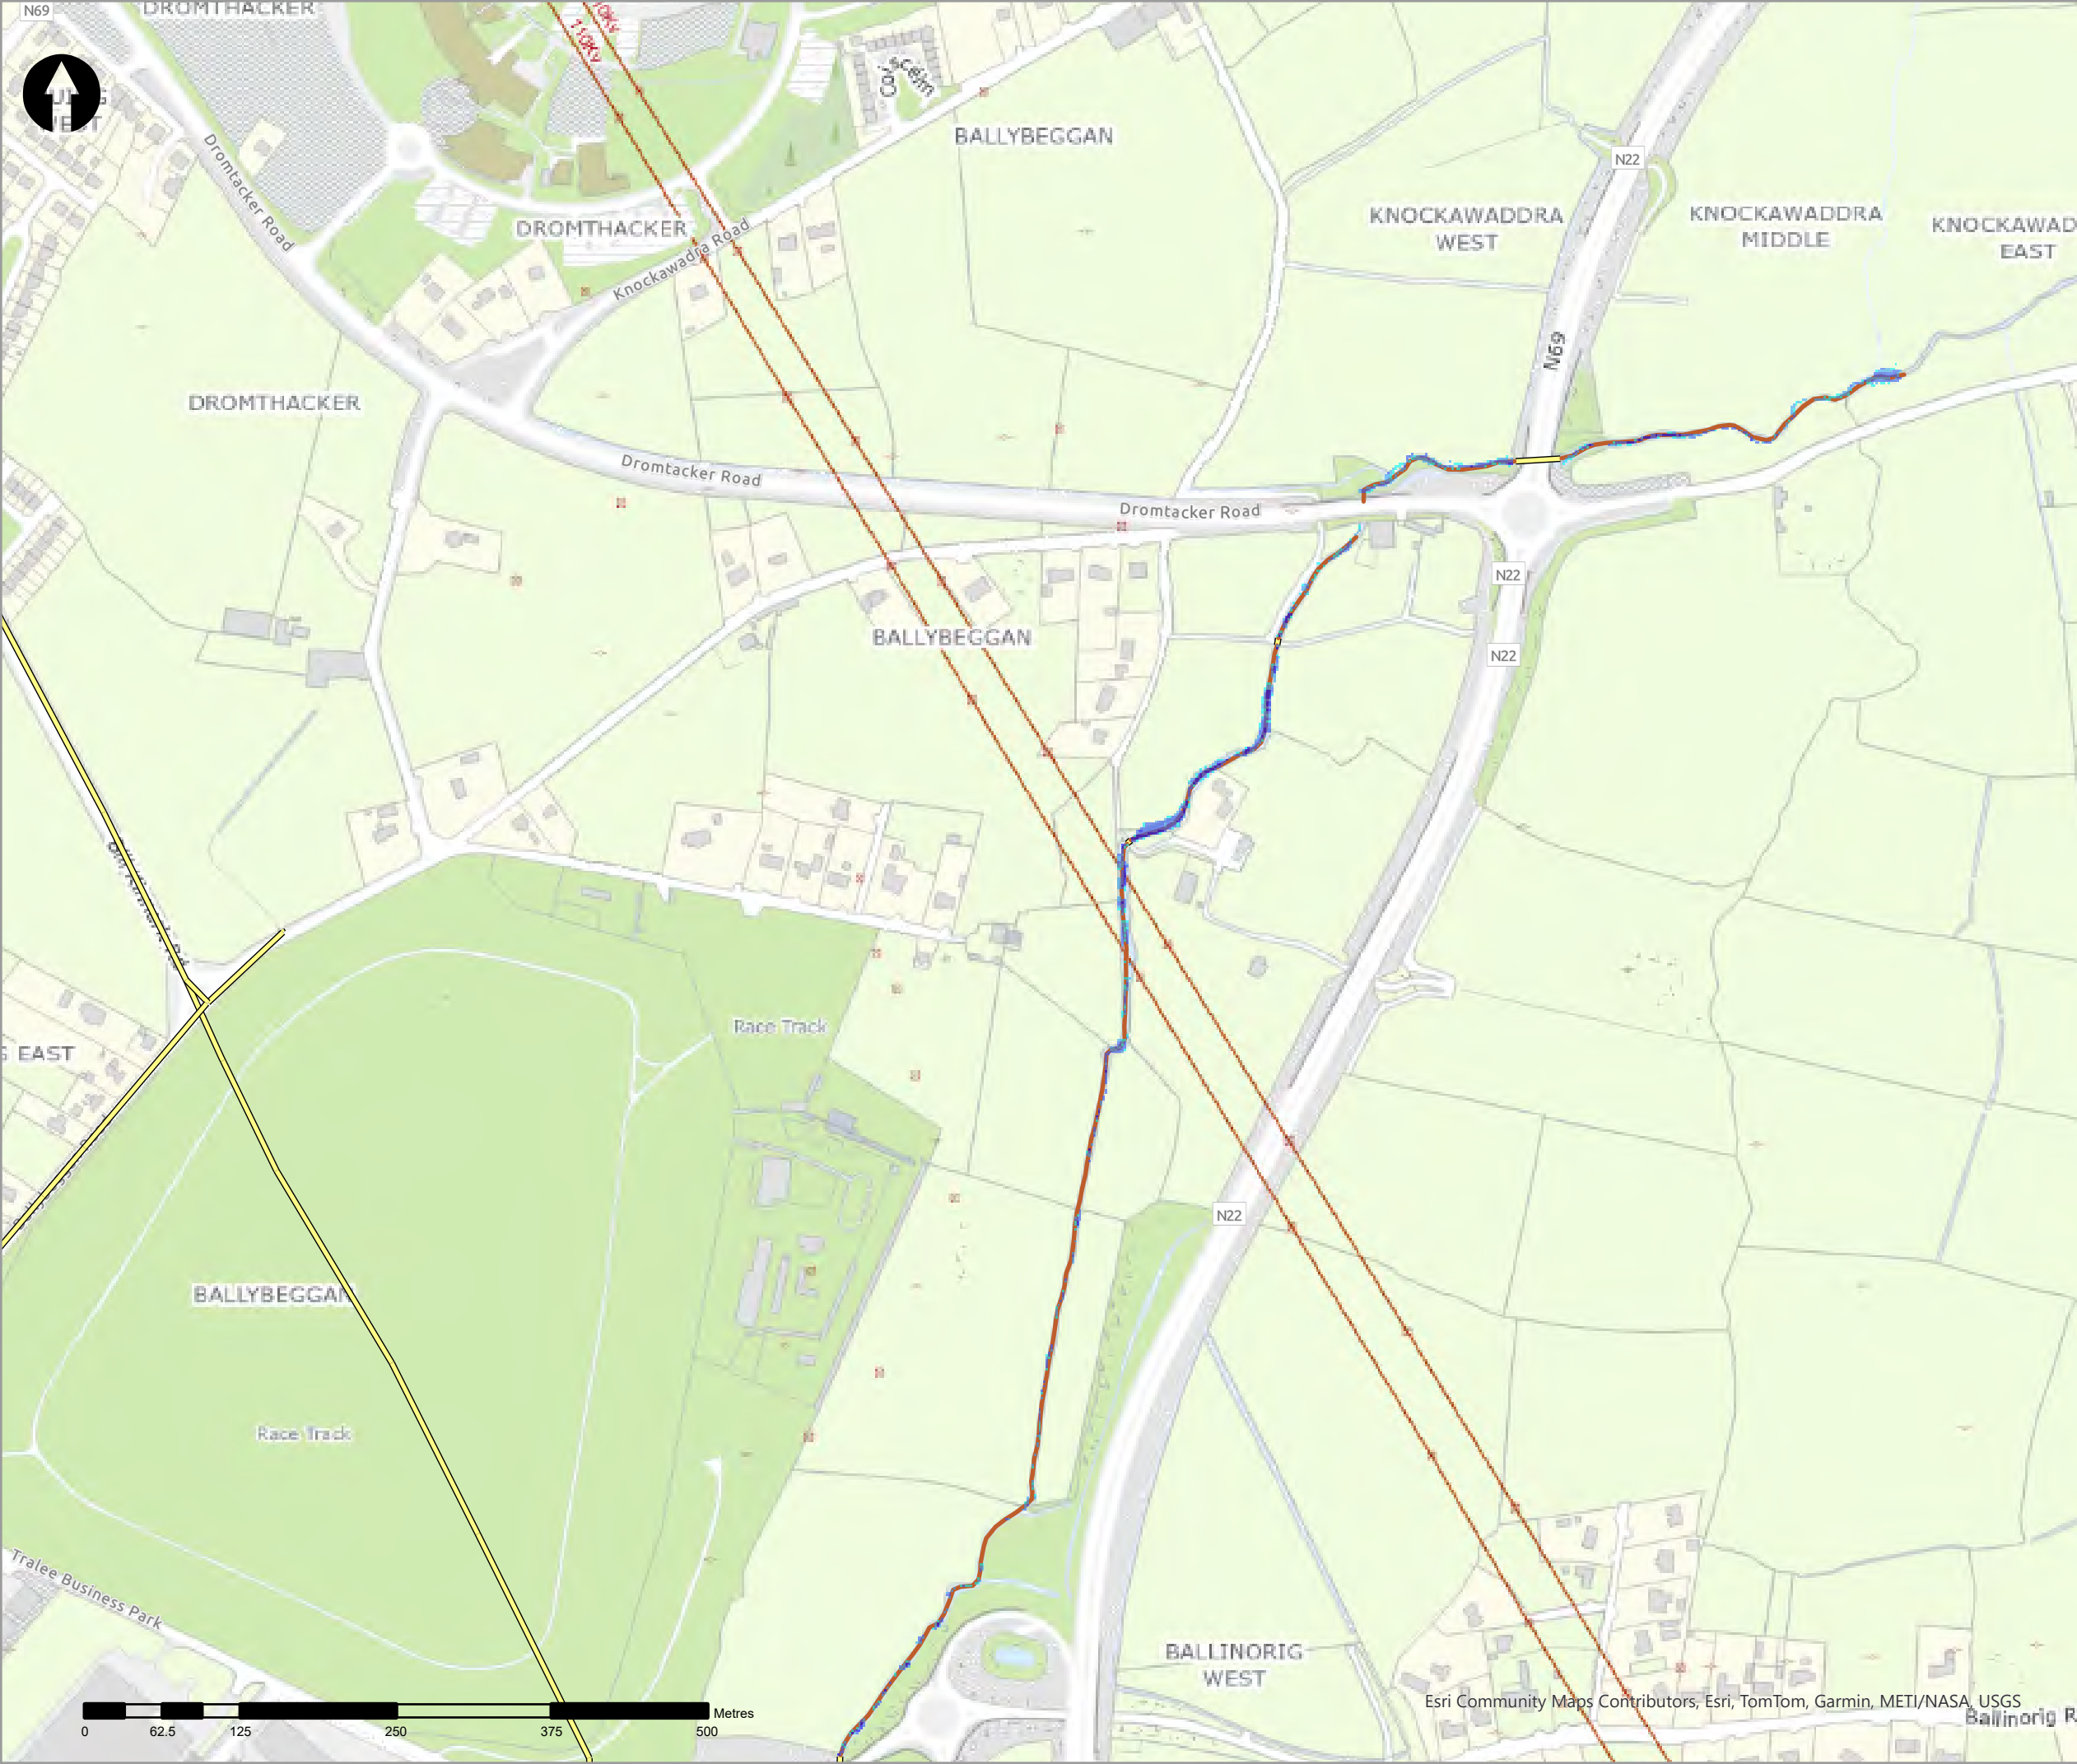

- Legend
- 50% AEP Fluvial Depth
- 0 - 0.1m
 - 0.1 - 0.25m
 - 0.25 - 0.5m
 - 0.5 - 1m
 - 1.0 - 1.5m
 - 1.5 - 2m
 - >2m
- Modelled River Centreline
- Modelled Drainage
- Embankment
- Wall

rev	ammdments	drawn	date
-----	-----------	-------	------



Elmwood House T +44(0) 28 90 667914
74 Boucher Road F +44(0) 28 90 668286
Belfast W www.rpsgroup.com/ireland
BT12 6RZ E ireland@rpsgroup.com

CLIENT



OPW

Óifig na nObanna Poiblí
Office of Public Works



PROJECT	Tralee Flood Relief Scheme
---------	----------------------------


TITLE	Tralee Depth Mapping 50% AEP Fluvial
-------	---

Project Number	Sheet Size	Drawing Scale
MCW1082	A3	1:5,000

Drawing Number	Datum
Dep_F_C_0002_07	ITM

Drawn by	Status	Revision
RC	Final	01

Checked By	Approved By	Date
AS	AS	05/06/2025

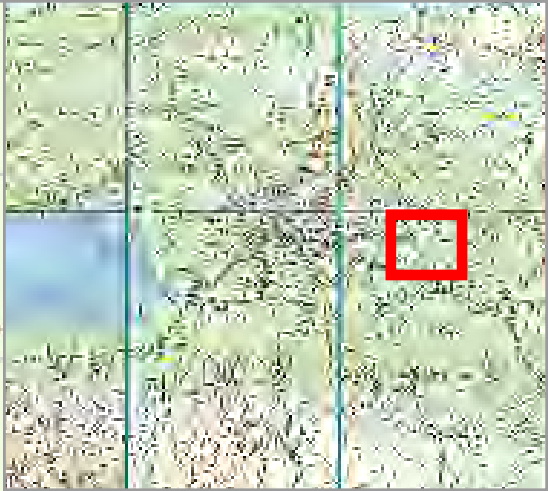

- Legend
- 50% AEP Fluvial Depth
- 0 - 0.1m
 - 0.1 - 0.25m
 - 0.25 - 0.5m
 - 0.5 - 1m
 - 1.0 - 1.5m
 - 1.5 - 2m
 - >2m
- Modelled River Centreline
- Modelled Drainage
- Embankment
- Wall

rev	ammendments	drawn	date
-----	-------------	-------	------



Elmwood House T +44(0) 28 90 667914
74 Boucher Road F +44(0) 28 90 668286
Belfast W www.rpsgroup.com/ireland
BT12 6RZ E ireland@rpsgroup.com

CLIENT



OPW

Óifig na
eÓlínachta Poiblí
Office of Public Works



PROJECT	Tralee Flood Relief Scheme
---------	----------------------------

TITLE	Tralee Depth Mapping 50% AEP Fluvial
-------	---

Project Number	Sheet Size	Drawing Scale
MCW1082	A3	1:5,000

Drawing Number	Datum
Dep_F_C_0002_08	ITM

Drawn by	Status	Revision
RC	Final	01

Checked By	Approved By	Date
AS	AS	05/06/2025



Legend

50% AEP Fluvial Depth

- 0 - 0.1m
- 0.1 - 0.25m
- 0.25 - 0.5m
- 0.5 - 1m
- 1.0 - 1.5m
- 1.5 - 2m
- >2m

Modelled River Centreline

Modelled Drainage

Embankment

Wall

rev	ammdments	drawn	date
-----	-----------	-------	------



Elmwood House T +44(0) 28 90 667914
74 Boucher Road F +44(0) 28 90 668286
Belfast W www.rpsgroup.com/ireland
BT12 6RZ E ireland@rpsgroup.com

CLIENT



OPW

Óifig na rOibnacha Poiblí
Office of Public Works



PROJECT
Tralee Flood Relief Scheme


TITLE
Tralee Depth Mapping 50% AEP Fluvial


Project Number	Sheet Size	Drawing Scale
MCW1082	A3	1:5,000

Drawing Number	Datum
Dep_F_C_0002_09	ITM

Drawn by	Status	Revision
RC	Final	01

Checked By	Approved By	Date
AS	AS	05/06/2025

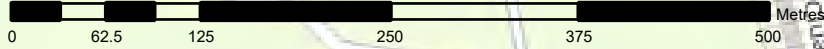

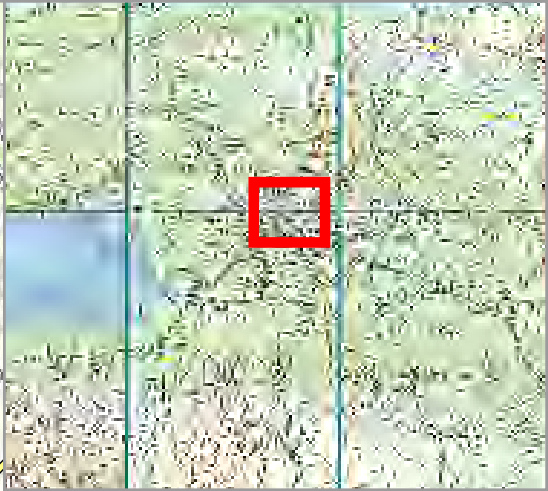

- Legend
- 50% AEP Fluvial Depth
- 0 - 0.1m
 - 0.1 - 0.25m
 - 0.25 - 0.5m
 - 0.5 - 1m
 - 1.0 - 1.5m
 - 1.5 - 2m
 - >2m
- Modelled River Centreline
- Modelled Drainage
- Embankment
- Wall

rev	amendments	drawn	date
-----	------------	-------	------



Elmwood House T +44(0) 28 90 667914
74 Boucher Road F +44(0) 28 90 668286
Belfast W www.rpsgroup.com/ireland
BT12 6RZ E ireland@rpsgroup.com

CLIENT



OPW

Óighe na nEalaíona Poblaithe
Office of Public Works



PROJECT

Tralee Flood Relief Scheme

TITLE

Tralee Depth Mapping
50% AEP Fluvial

Project Number	Sheet Size	Drawing Scale
MCW1082	A3	1:5,000

Drawing Number	Datum
Dep_F_C_0002_10	ITM

Drawn by	Status	Revision
RC	Final	01

Checked By	Approved By	Date
AS	AS	05/06/2025

Esri Community Maps Contributors, Esri, TomTom, Garmin, METI/NASA, USGS



- Legend
- 50% AEP Fluvial Depth
- 0 - 0.1m
 - 0.1 - 0.25m
 - 0.25 - 0.5m
 - 0.5 - 1m
 - 1.0 - 1.5m
 - 1.5 - 2m
 - >2m
- Modelled River Centreline
- Modelled Drainage
- Embankment
- Wall

rev	ammdments	drawn	date
-----	-----------	-------	------



Elmwood House T +44(0) 28 90 667914
74 Boucher Road F +44(0) 28 90 668286
Belfast W www.rpsgroup.com/ireland
BT12 6RZ E ireland@rpsgroup.com

CLIENT



OPW

Oifig na nObanna Poblaí
Office of Public Works



PROJECT	Tralee Flood Relief Scheme
---------	----------------------------


TITLE	Tralee Depth Mapping 50% AEP Fluvial
-------	---

Project Number	Sheet Size	Drawing Scale
MCW1082	A3	1:5,000

Drawing Number	Datum
Dep_F_C_0002_11	ITM

Drawn by	Status	Revision
RC	Final	01

Checked By	Approved By	Date
AS	AS	05/06/2025

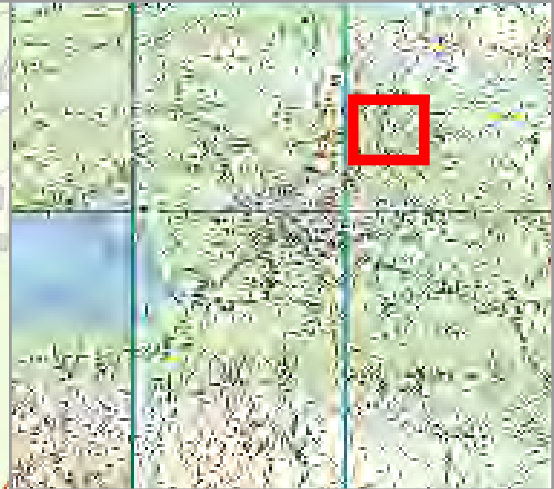

Legend

50% AEP Fluvial Depth

- 0 - 0.1m
- 0.1 - 0.25m
- 0.25 - 0.5m
- 0.5 - 1m
- 1.0 - 1.5m
- 1.5 - 2m
- >2m

Modelled River Centreline

Modelled Drainage

Embankment

Wall

rev	ammendments	drawn	date
-----	-------------	-------	------



rps
A TETRA TECH COMPANY

Elmwood House T +44(0) 28 90 667914
74 Boucher Road F +44(0) 28 90 668286
Belfast W www.rpsgroup.com/ireland
BT12 6RZ E ireland@rpsgroup.com

CLIENT



OPW
Oifig na hOibreacha Poiblí
Office of Public Works





PROJECT

Tralee Flood Relief Scheme

TITLE

Tralee Depth Mapping
50% AEP Fluvial

Project Number	Sheet Size	Drawing Scale
MCW1082	A3	1:5,000
Drawing Number	Datum	
Dep_F_C_0002_12	ITM	
Drawn by	Status	Revision
RC	Final	01
Checked By	Approved By	Date
AS	AS	05/06/2025

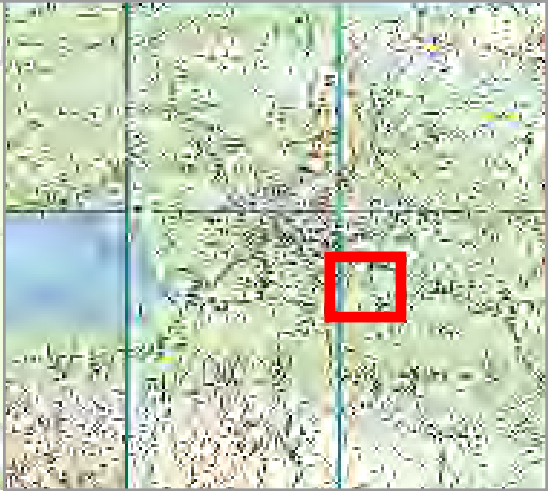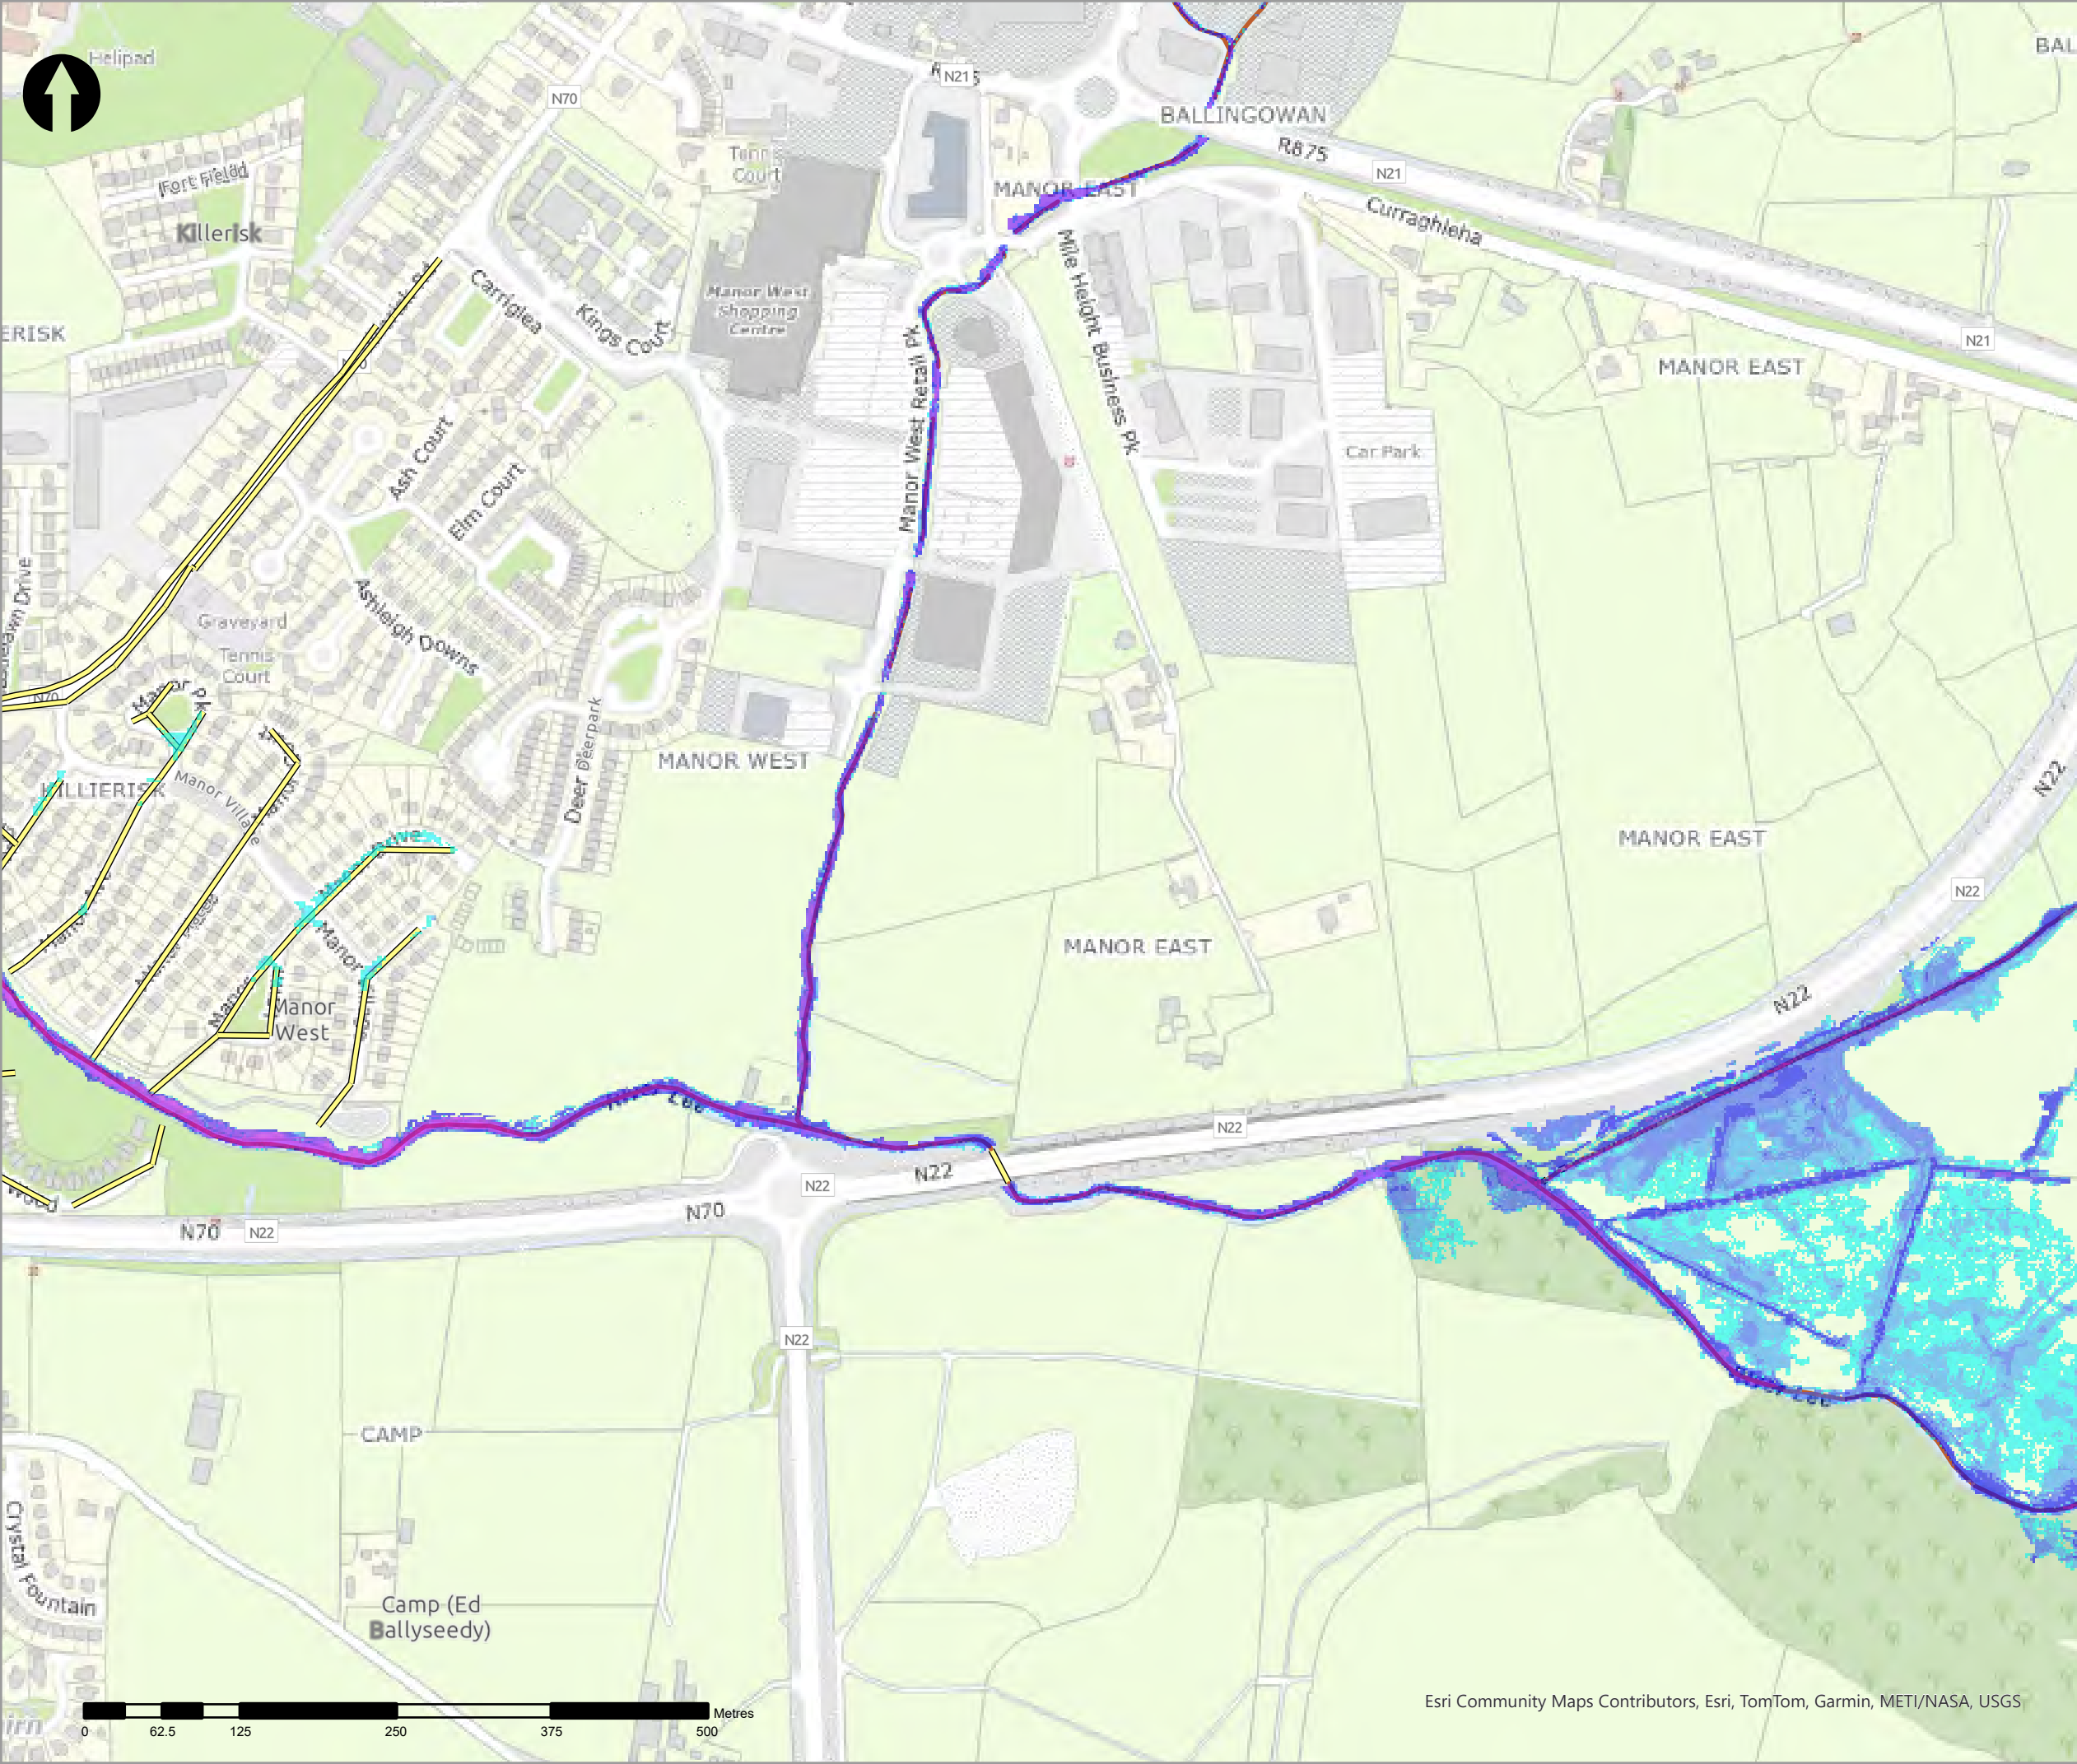

- Legend
- 50% AEP Fluvial Depth
- 0 - 0.1m
 - 0.1 - 0.25m
 - 0.25 - 0.5m
 - 0.5 - 1m
 - 1.0 - 1.5m
 - 1.5 - 2m
 - >2m
- Modelled River Centreline
- Modelled Drainage
- Embankment
- Wall

rev	ammdments	drawn	date
-----	-----------	-------	------



Elmwood House T +44(0) 28 90 667914
74 Boucher Road F +44(0) 28 90 668286
Belfast W www.rpsgroup.com/ireland
BT12 6RZ E ireland@rpsgroup.com

CLIENT



OPW

Óig na eÓibreacha Poiblí
Office of Public Works





PROJECT

Tralee Flood Relief Scheme

TITLE

Tralee Depth Mapping
50% AEP Fluvial

Project Number	Sheet Size	Drawing Scale
MCW1082	A3	1:5,000
Drawing Number	Datum	
Dep_F_C_0002_13	ITM	
Drawn by	Status	Revision
RC	Final	01
Checked By	Approved By	Date
AS	AS	05/06/2025

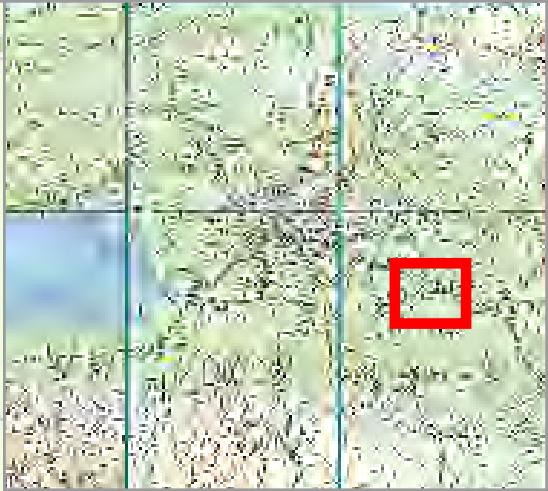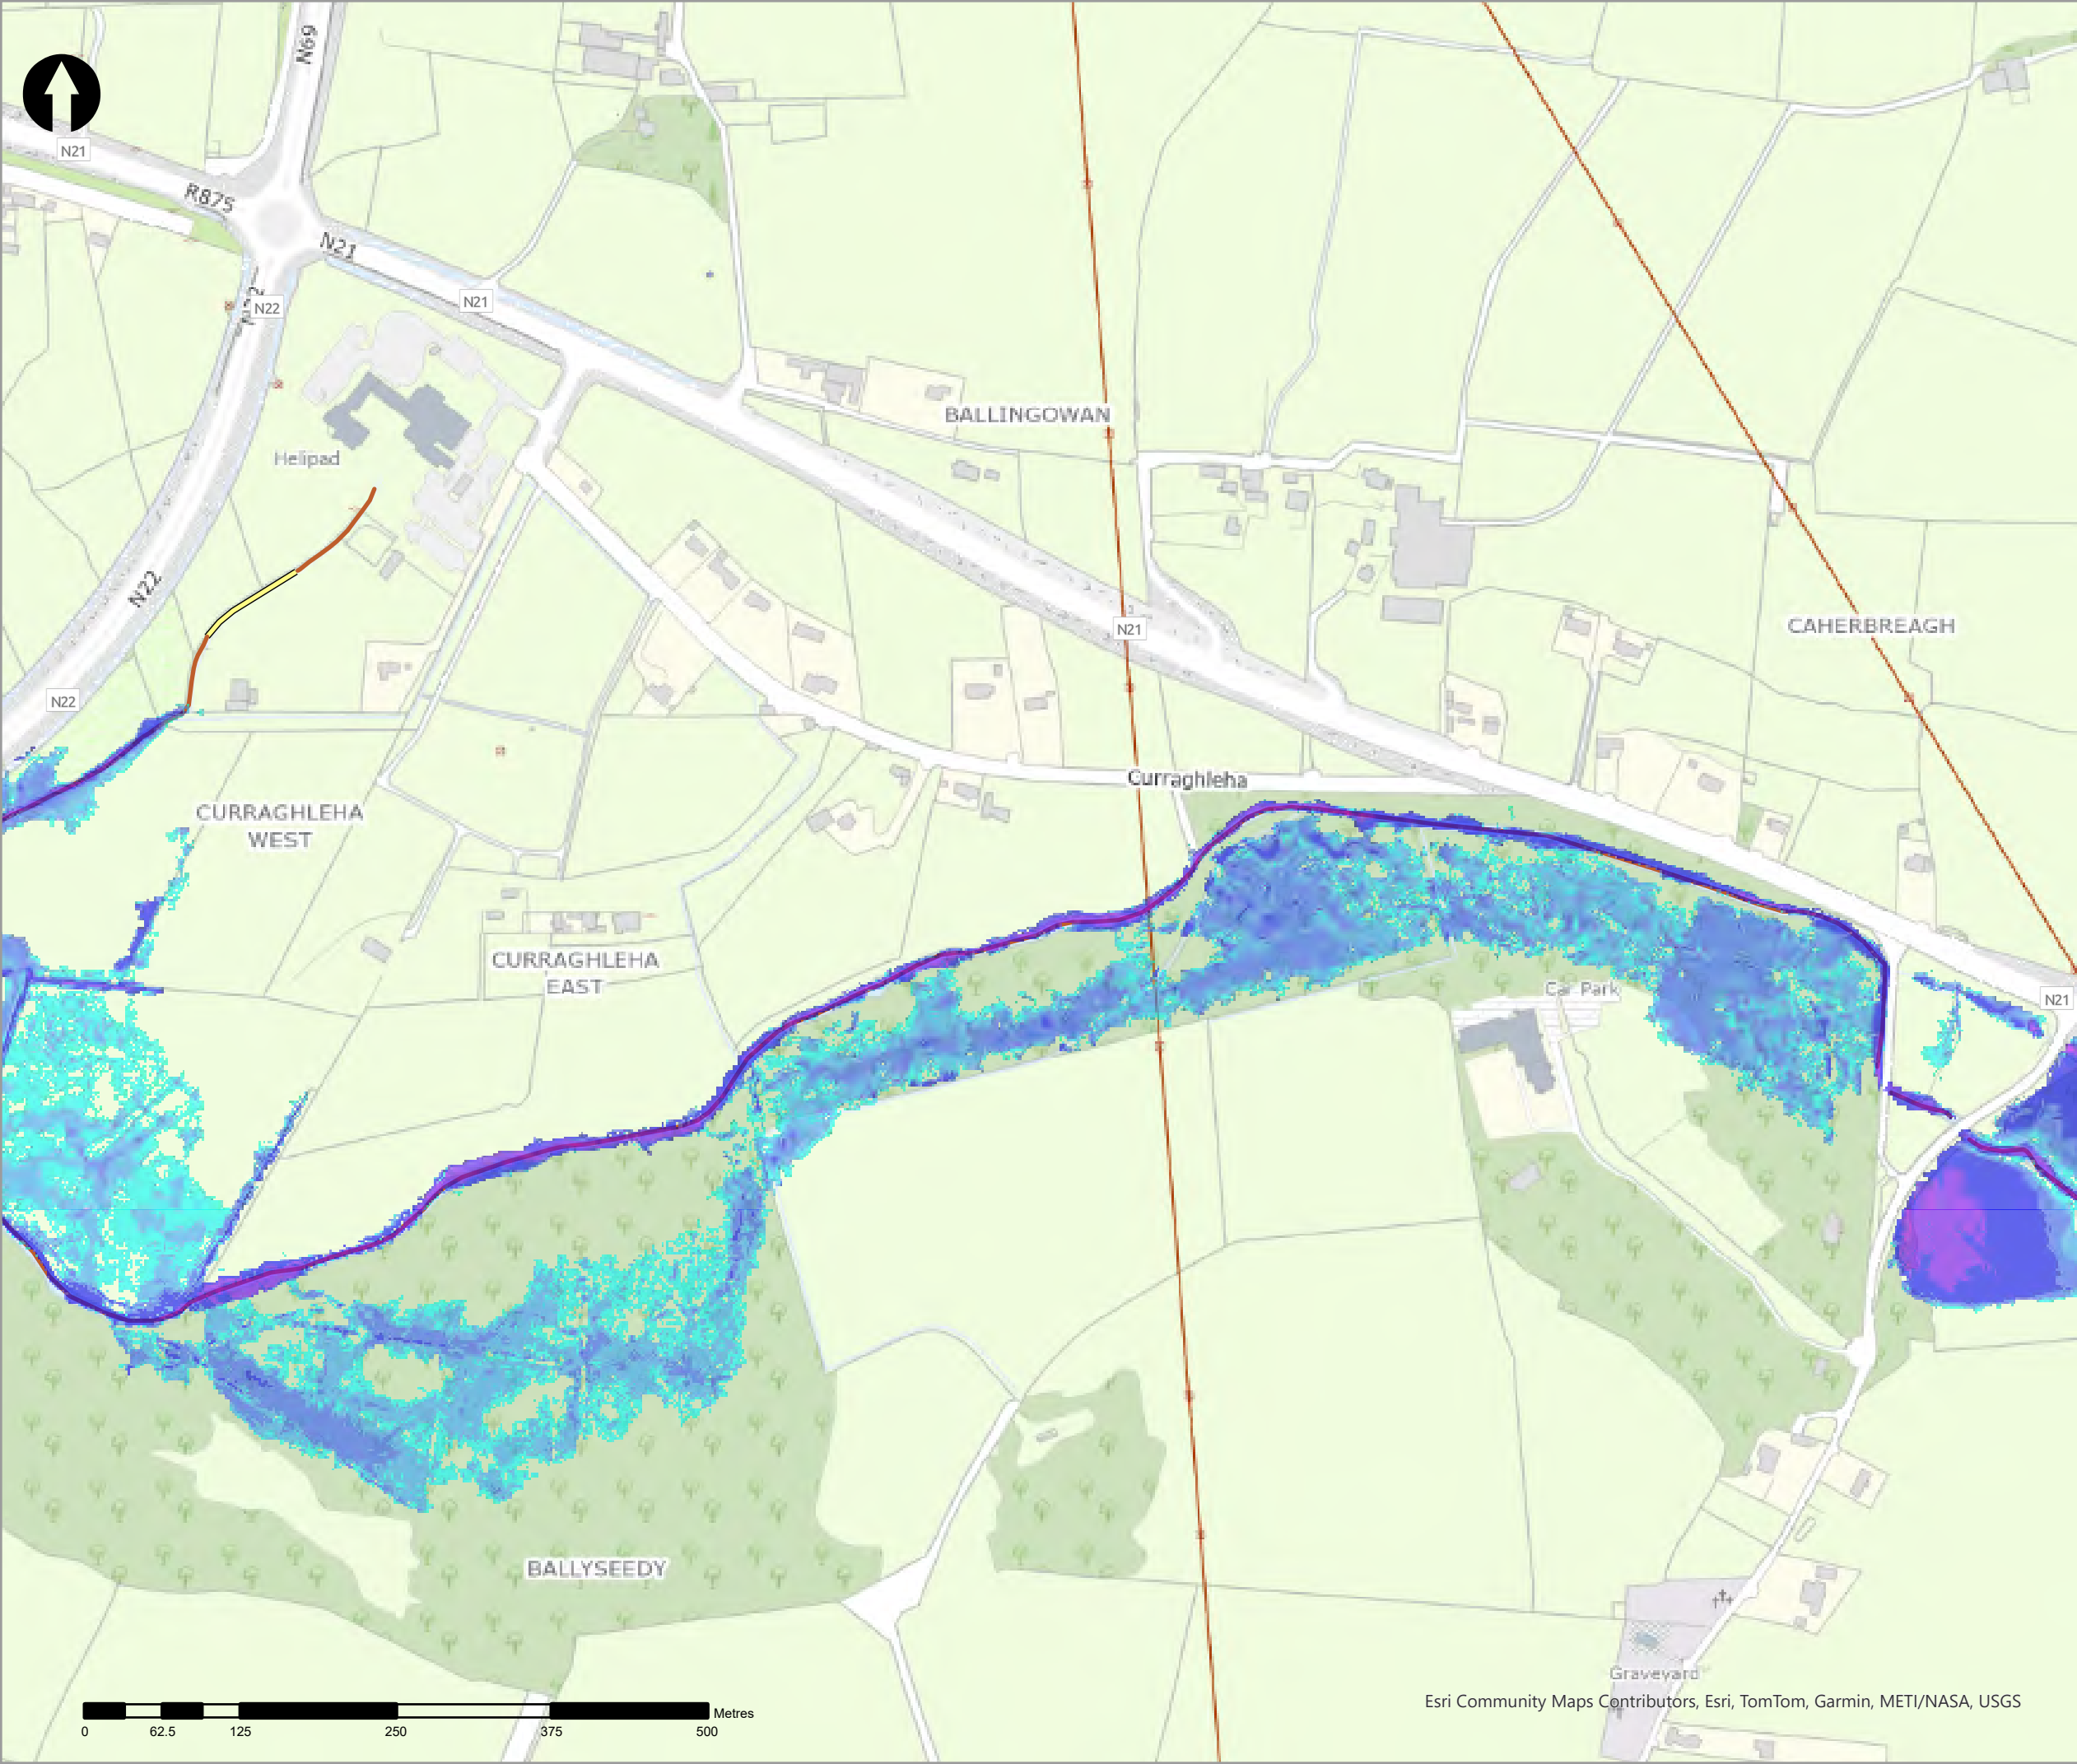

- Legend
- 50% AEP Fluvial Depth
- 0 - 0.1m
 - 0.1 - 0.25m
 - 0.25 - 0.5m
 - 0.5 - 1m
 - 1.0 - 1.5m
 - 1.5 - 2m
 - >2m
- Modelled River Centreline
- Modelled Drainage
- Embankment
- Wall

rev	ammdments	drawn	date
-----	-----------	-------	------



Elmwood House T +44(0) 28 90 667914
74 Boucher Road F +44(0) 28 90 668286
Belfast W www.rpsgroup.com/ireland
BT12 6RZ E ireland@rpsgroup.com

CLIENT



OPW

Óig na eÓibreacha Poiblí
Office of Public Works



PROJECT	Tralee Flood Relief Scheme
---------	----------------------------


TITLE	Tralee Depth Mapping 50% AEP Fluvial
-------	---

Project Number	Sheet Size	Drawing Scale
MCW1082	A3	1:5,000


Drawing Number	Datum
Dep_F_C_0002_14	ITM

Drawn by	Status	Revision
RC	Final	01

Checked By	Approved By	Date
AS	AS	05/06/2025

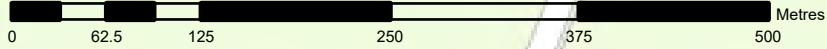

Esri Community Maps Contributors, Esri, TomTom, Garmin, METI/NASA, USGS

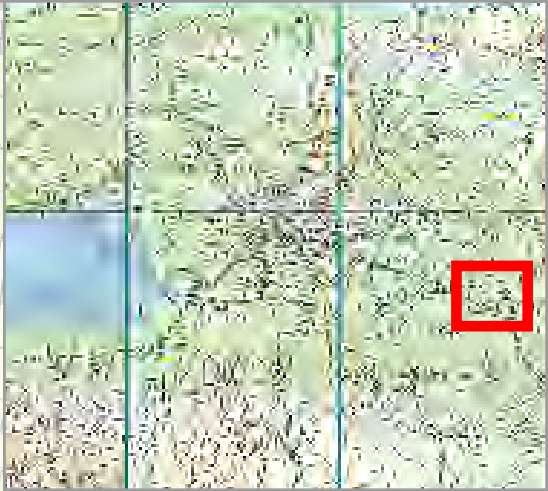

- Legend
- 50% AEP Fluvial Depth
- 0 - 0.1m
 - 0.1 - 0.25m
 - 0.25 - 0.5m
 - 0.5 - 1m
 - 1.0 - 1.5m
 - 1.5 - 2m
 - >2m
- Modelled River Centreline
- Modelled Drainage
- Embankment
- Wall

rev	ammendments	drawn	date
-----	-------------	-------	------

rps A TETRA TECH COMPANY	Elmwood House T	+44(0) 28 90 667914
	74 Boucher Road F	+44(0) 28 90 668286
	Belfast W	www.rpsgroup.com/ireland
	BT12 6RZ E	ireland@rpsgroup.com

CLIENT



PROJECT


Tralee Flood Relief Scheme

TITLE

Tralee Depth Mapping
50% AEP Fluvial

Project Number	Sheet Size	Drawing Scale
MCW1082	A3	1:5,000
Drawing Number	Datum	
Dep_F_C_0002_15	ITM	
Drawn by	Status	Revision
RC	Final	01
Checked By	Approved By	Date
AS	AS	05/06/2025

Esri Community Maps Contributors, Esri, TomTom, Garmin, METI/NASA, USGS

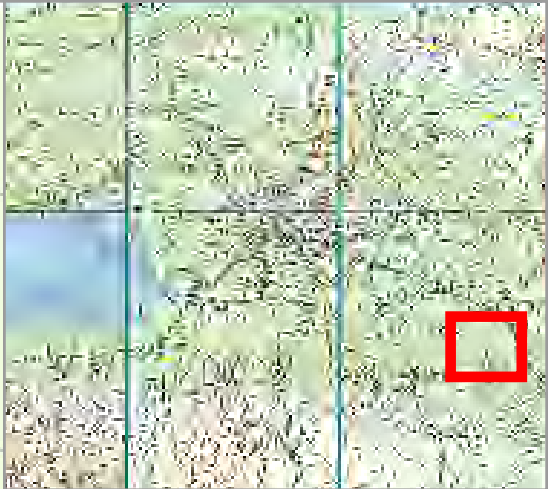

Legend

50% AEP Fluvial Depth

- 0 - 0.1m
- 0.1 - 0.25m
- 0.25 - 0.5m
- 0.5 - 1m
- 1.0 - 1.5m
- 1.5 - 2m
- >2m

Modelled River Centreline

Modelled Drainage

Embankment

Wall

rev	ammendments	drawn	date
-----	-------------	-------	------



rps
A TETRA TECH COMPANY

Elmwood House T +44(0) 28 90 667914
74 Boucher Road F +44(0) 28 90 668286
Belfast W www.rpsgroup.com/ireland
BT12 6RZ E ireland@rpsgroup.com

CLIENT



OPW
Oifig na hOibreacha Poiblí
Office of Public Works



PROJECT	Tralee Flood Relief Scheme
---------	----------------------------

TITLE	Tralee Depth Mapping 50% AEP Fluvial
-------	---



Project Number	Sheet Size	Drawing Scale
MCW1082	A3	1:5,000

Drawing Number	Datum
Dep_F_C_0002_16	ITM

Drawn by	Status	Revision
RC	Final	01

Checked By	Approved By	Date
AS	AS	05/06/2025

Esri Community Maps Contributors, Esri, TomTom, Garmin, METI/NASA, USGS

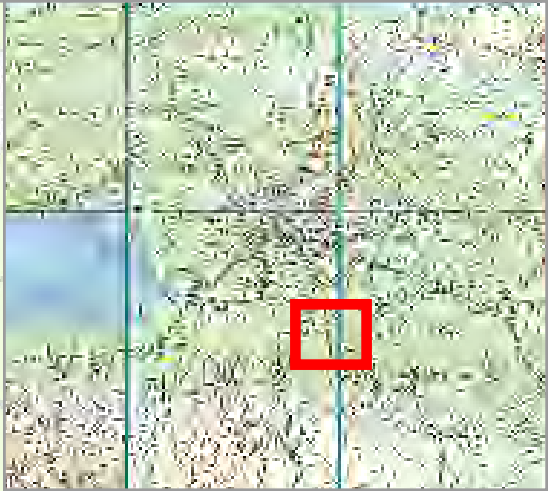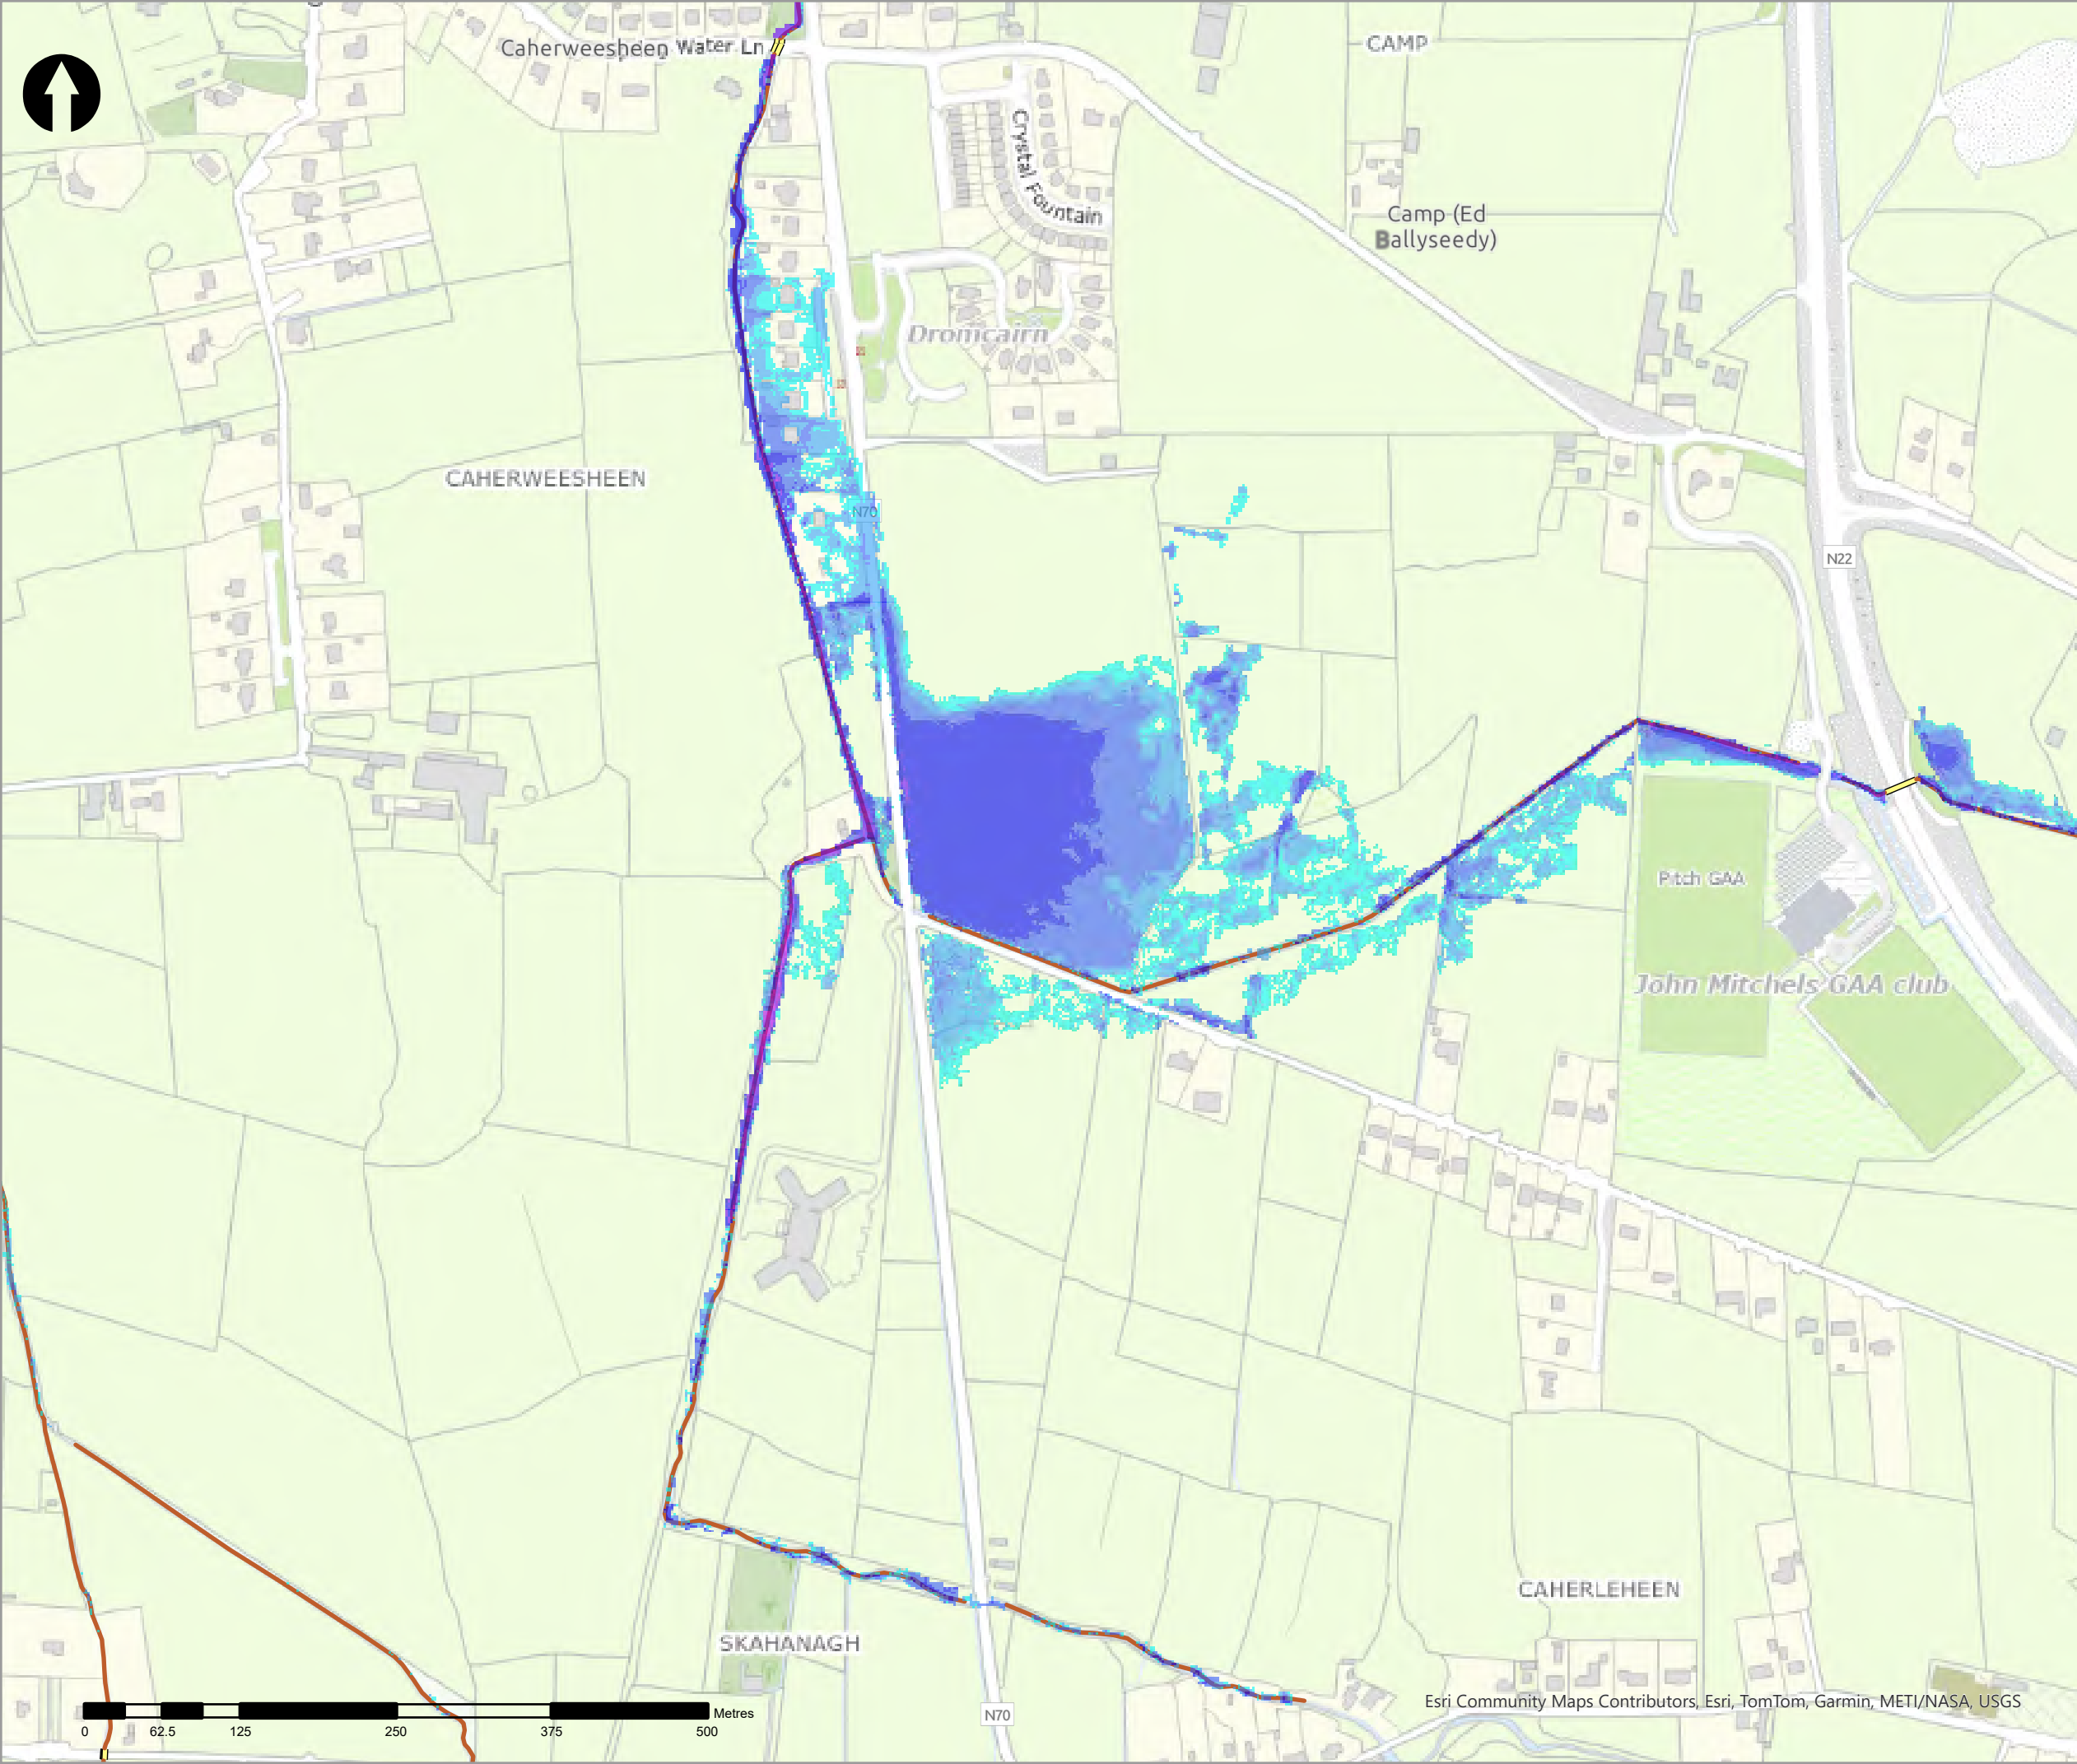

- Legend
- 50% AEP Fluvial Depth
- 0 - 0.1m
 - 0.1 - 0.25m
 - 0.25 - 0.5m
 - 0.5 - 1m
 - 1.0 - 1.5m
 - 1.5 - 2m
 - >2m
- Modelled River Centreline
- Modelled Drainage
- Embankment
- Wall

rev	ammendments	drawn	date
-----	-------------	-------	------



Elmwood House T +44(0) 28 90 667914
74 Boucher Road F +44(0) 28 90 668286
Belfast W www.rpsgroup.com/ireland
BT12 6RZ E ireland@rpsgroup.com

CLIENT



OPW

Óifig na hOibreacha Poiblí
Office of Public Works



PROJECT

Tralee Flood Relief Scheme

TITLE


Tralee Depth Mapping
50% AEP Fluvial

Project Number	Sheet Size	Drawing Scale
MCW1082	A3	1:5,000

Drawing Number	Datum
Dep_F_C_0002_17	ITM

Drawn by	Status	Revision
RC	Final	01

Checked By	Approved By	Date
AS	AS	05/06/2025

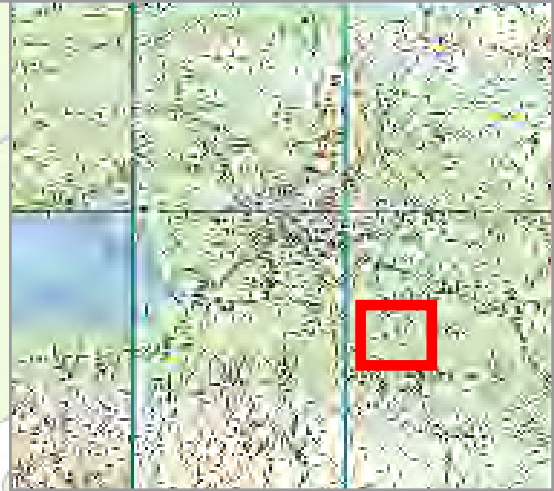

Legend	
50% AEP Fluvial Depth	
	0 - 0.1m
	0.1 - 0.25m
	0.25 - 0.5m
	0.5 - 1m
	1.0 - 1.5m
	1.5 - 2m
	>2m
	Modelled River Centreline
	Modelled Drainage
	Embankment
	Wall

rev	ammendments	drawn	date
-----	-------------	-------	------



Elmwood House T +44(0) 28 90 667914

74 Boucher Road F +44(0) 28 90 668286

Belfast W www.rpsgroup.com/ireland

BT12 6RZ E ireland@rpsgroup.com

CLIENT



Óigín na n-Obánacha Poiblí
Office of Public Works



PROJECT
Tralee Flood Relief Scheme


TITLE
Tralee Depth Mapping 50% AEP Fluvial

Project Number	Sheet Size	Drawing Scale
MCW1082	A3	1:5,000



Drawing Number	Datum
Dep_F_C_0002_18	ITM

Drawn by	Status	Revision
RC	Final	01

Checked By	Approved By	Date
AS	AS	05/06/2025

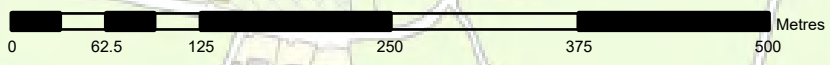

Esri Community Maps Contributors, Esri, TomTom, Garmin, METI/NASA, USGS

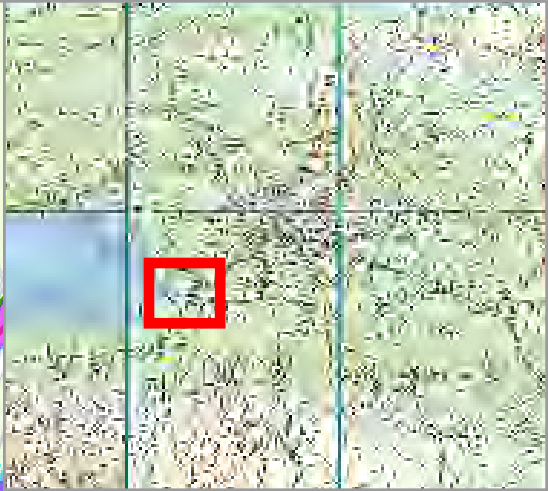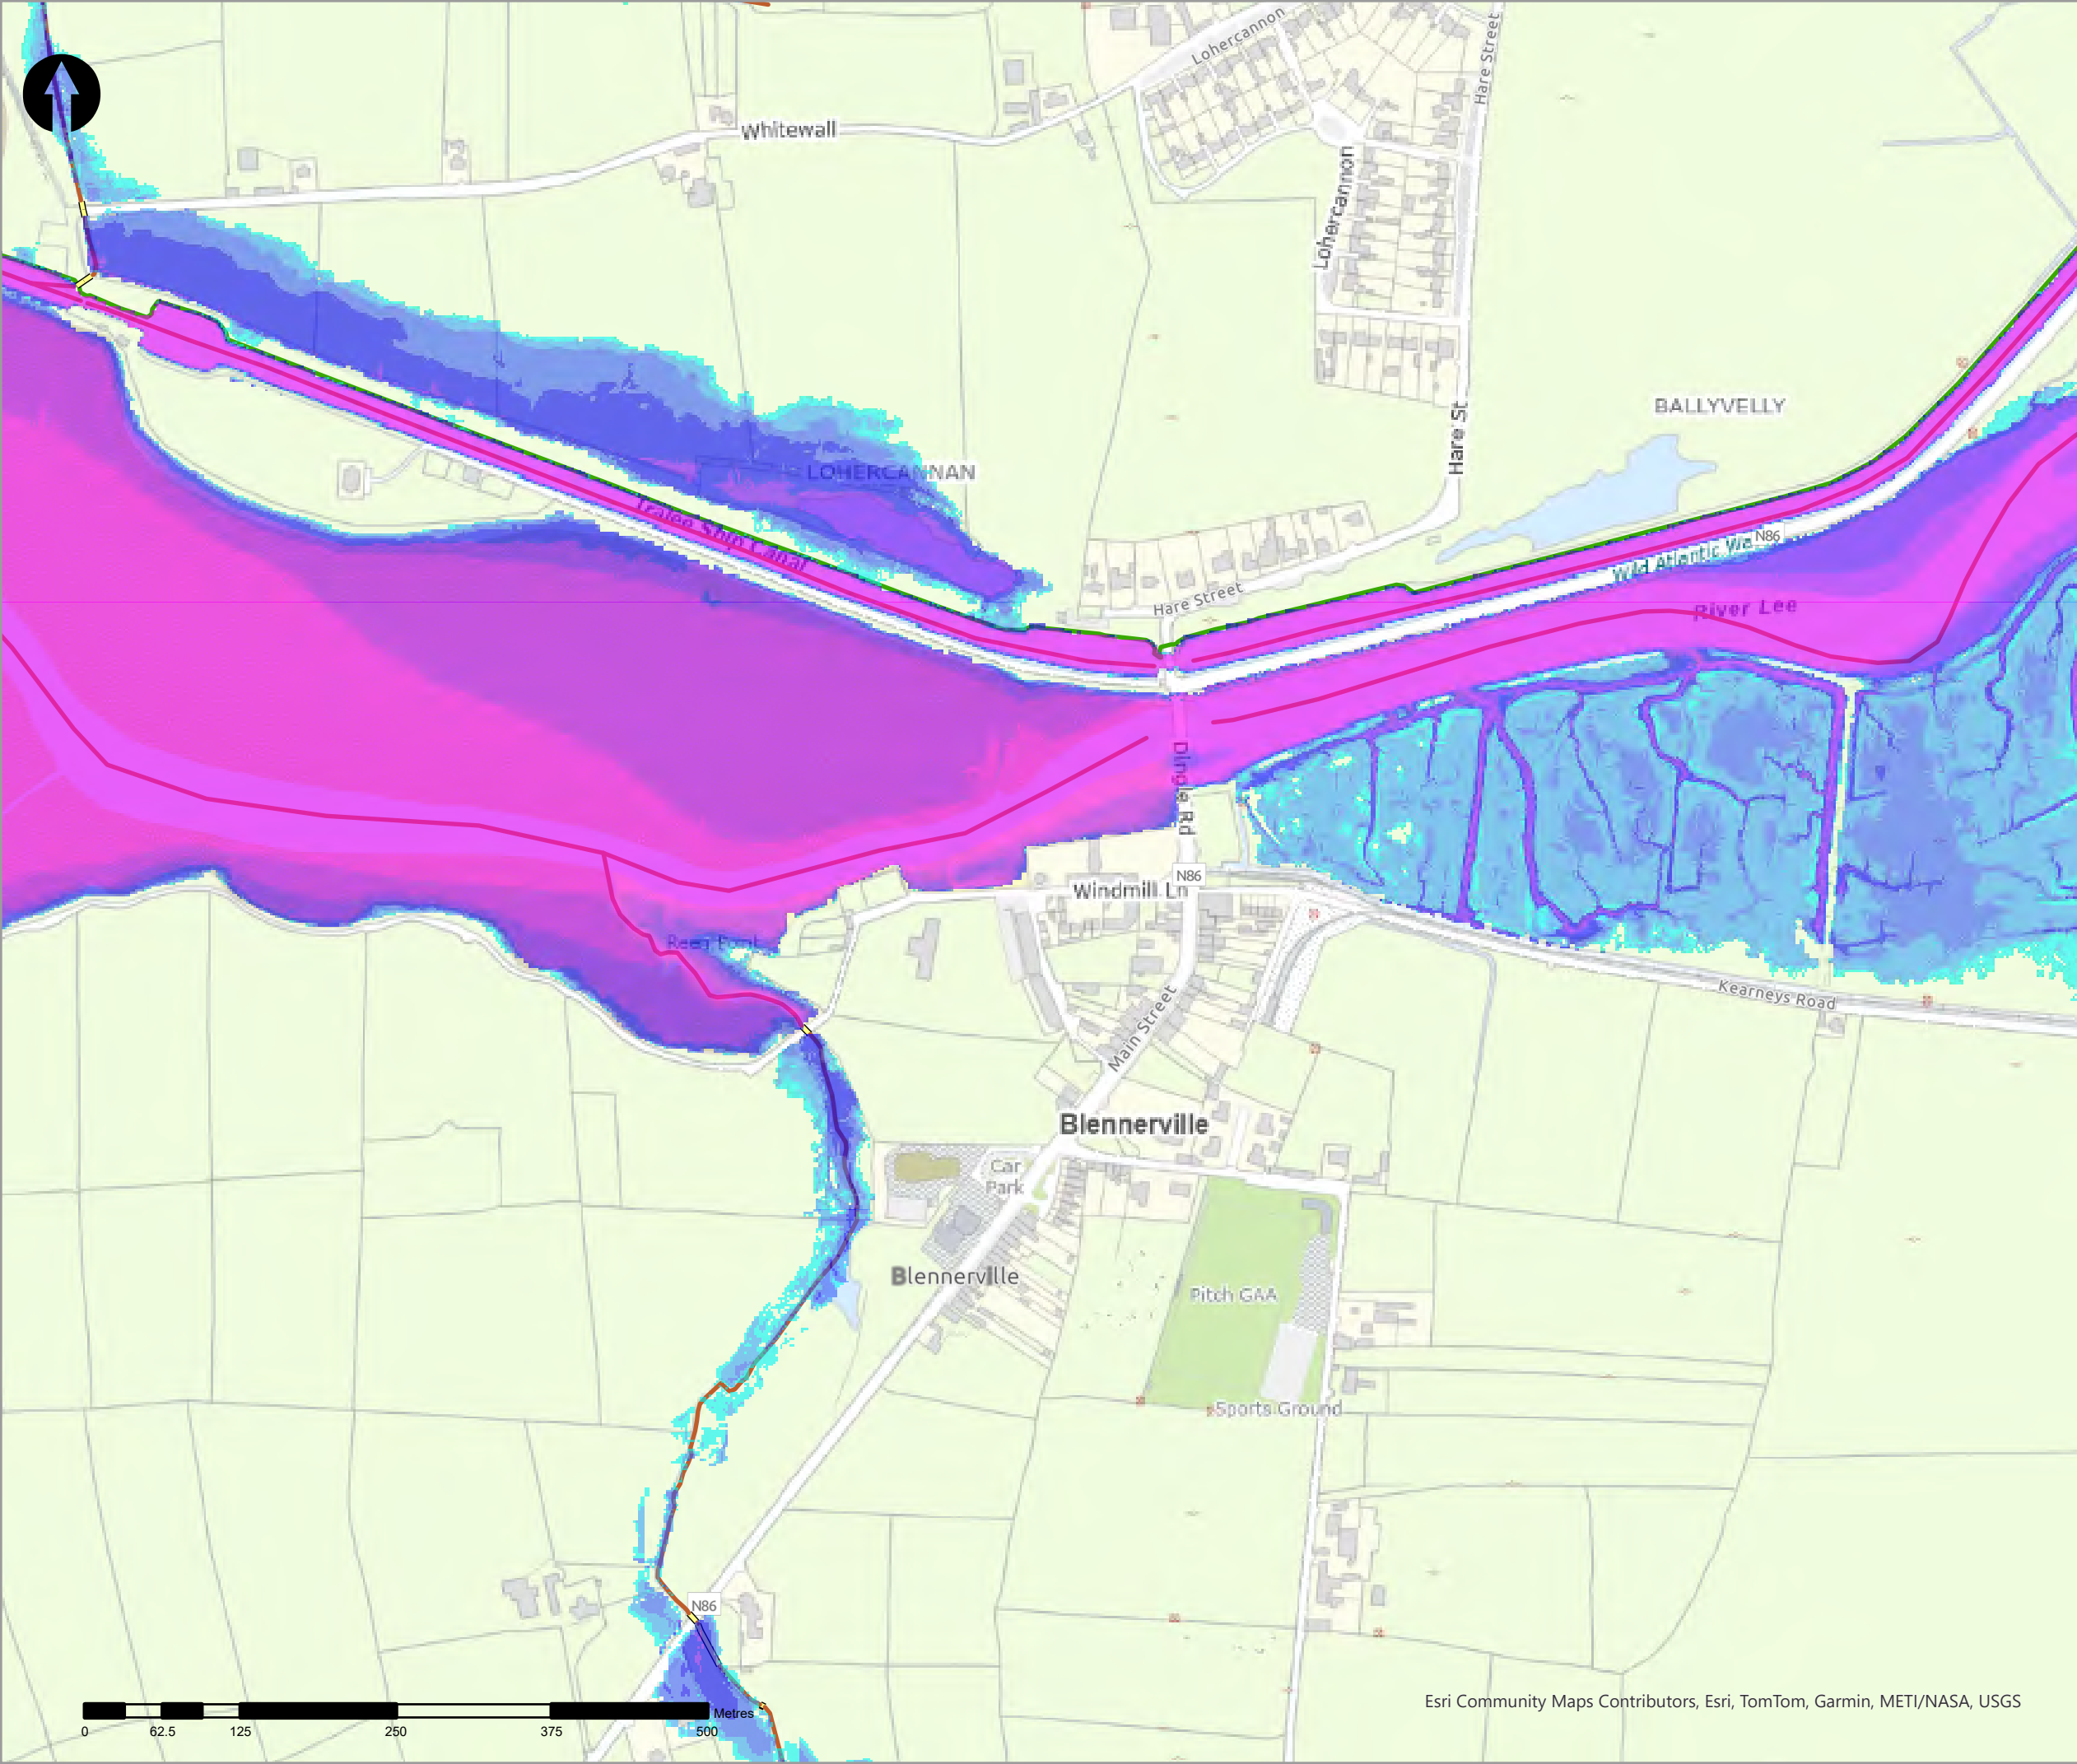

- Legend
- 50% AEP Fluvial Depth
- 0 - 0.1m
 - 0.1 - 0.25m
 - 0.25 - 0.5m
 - 0.5 - 1m
 - 1.0 - 1.5m
 - 1.5 - 2m
 - >2m
- Modelled River Centreline
- Modelled Drainage
- Embankment
- Wall

rev	ammendments	drawn	date
-----	-------------	-------	------



Elmwood House T +44(0) 28 90 667914
74 Boucher Road F +44(0) 28 90 668286
Belfast W www.rpsgroup.com/ireland
BT12 6RZ E ireland@rpsgroup.com

CLIENT



OPW

Oifig na nOibreacha Poiblí
Office of Public Works



PROJECT	Tralee Flood Relief Scheme
---------	----------------------------



TITLE	Tralee Depth Mapping 50% AEP Fluvial
-------	---

Project Number	Sheet Size	Drawing Scale
MCW1082	A3	1:5,000

Drawing Number	Datum
Dep_F_C_0002_19	ITM

Drawn by	Status	Revision
RC	Final	01

Checked By	Approved By	Date
AS	AS	05/06/2025

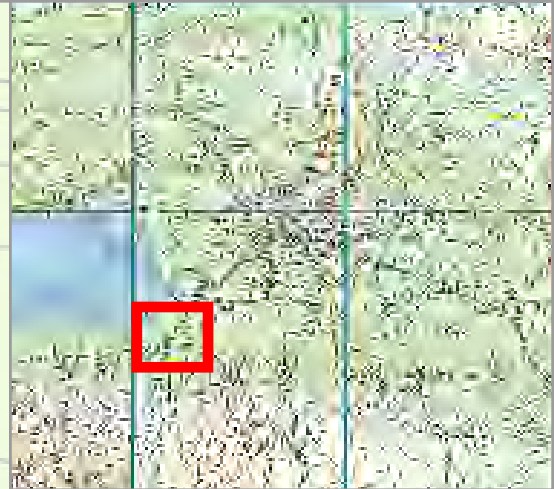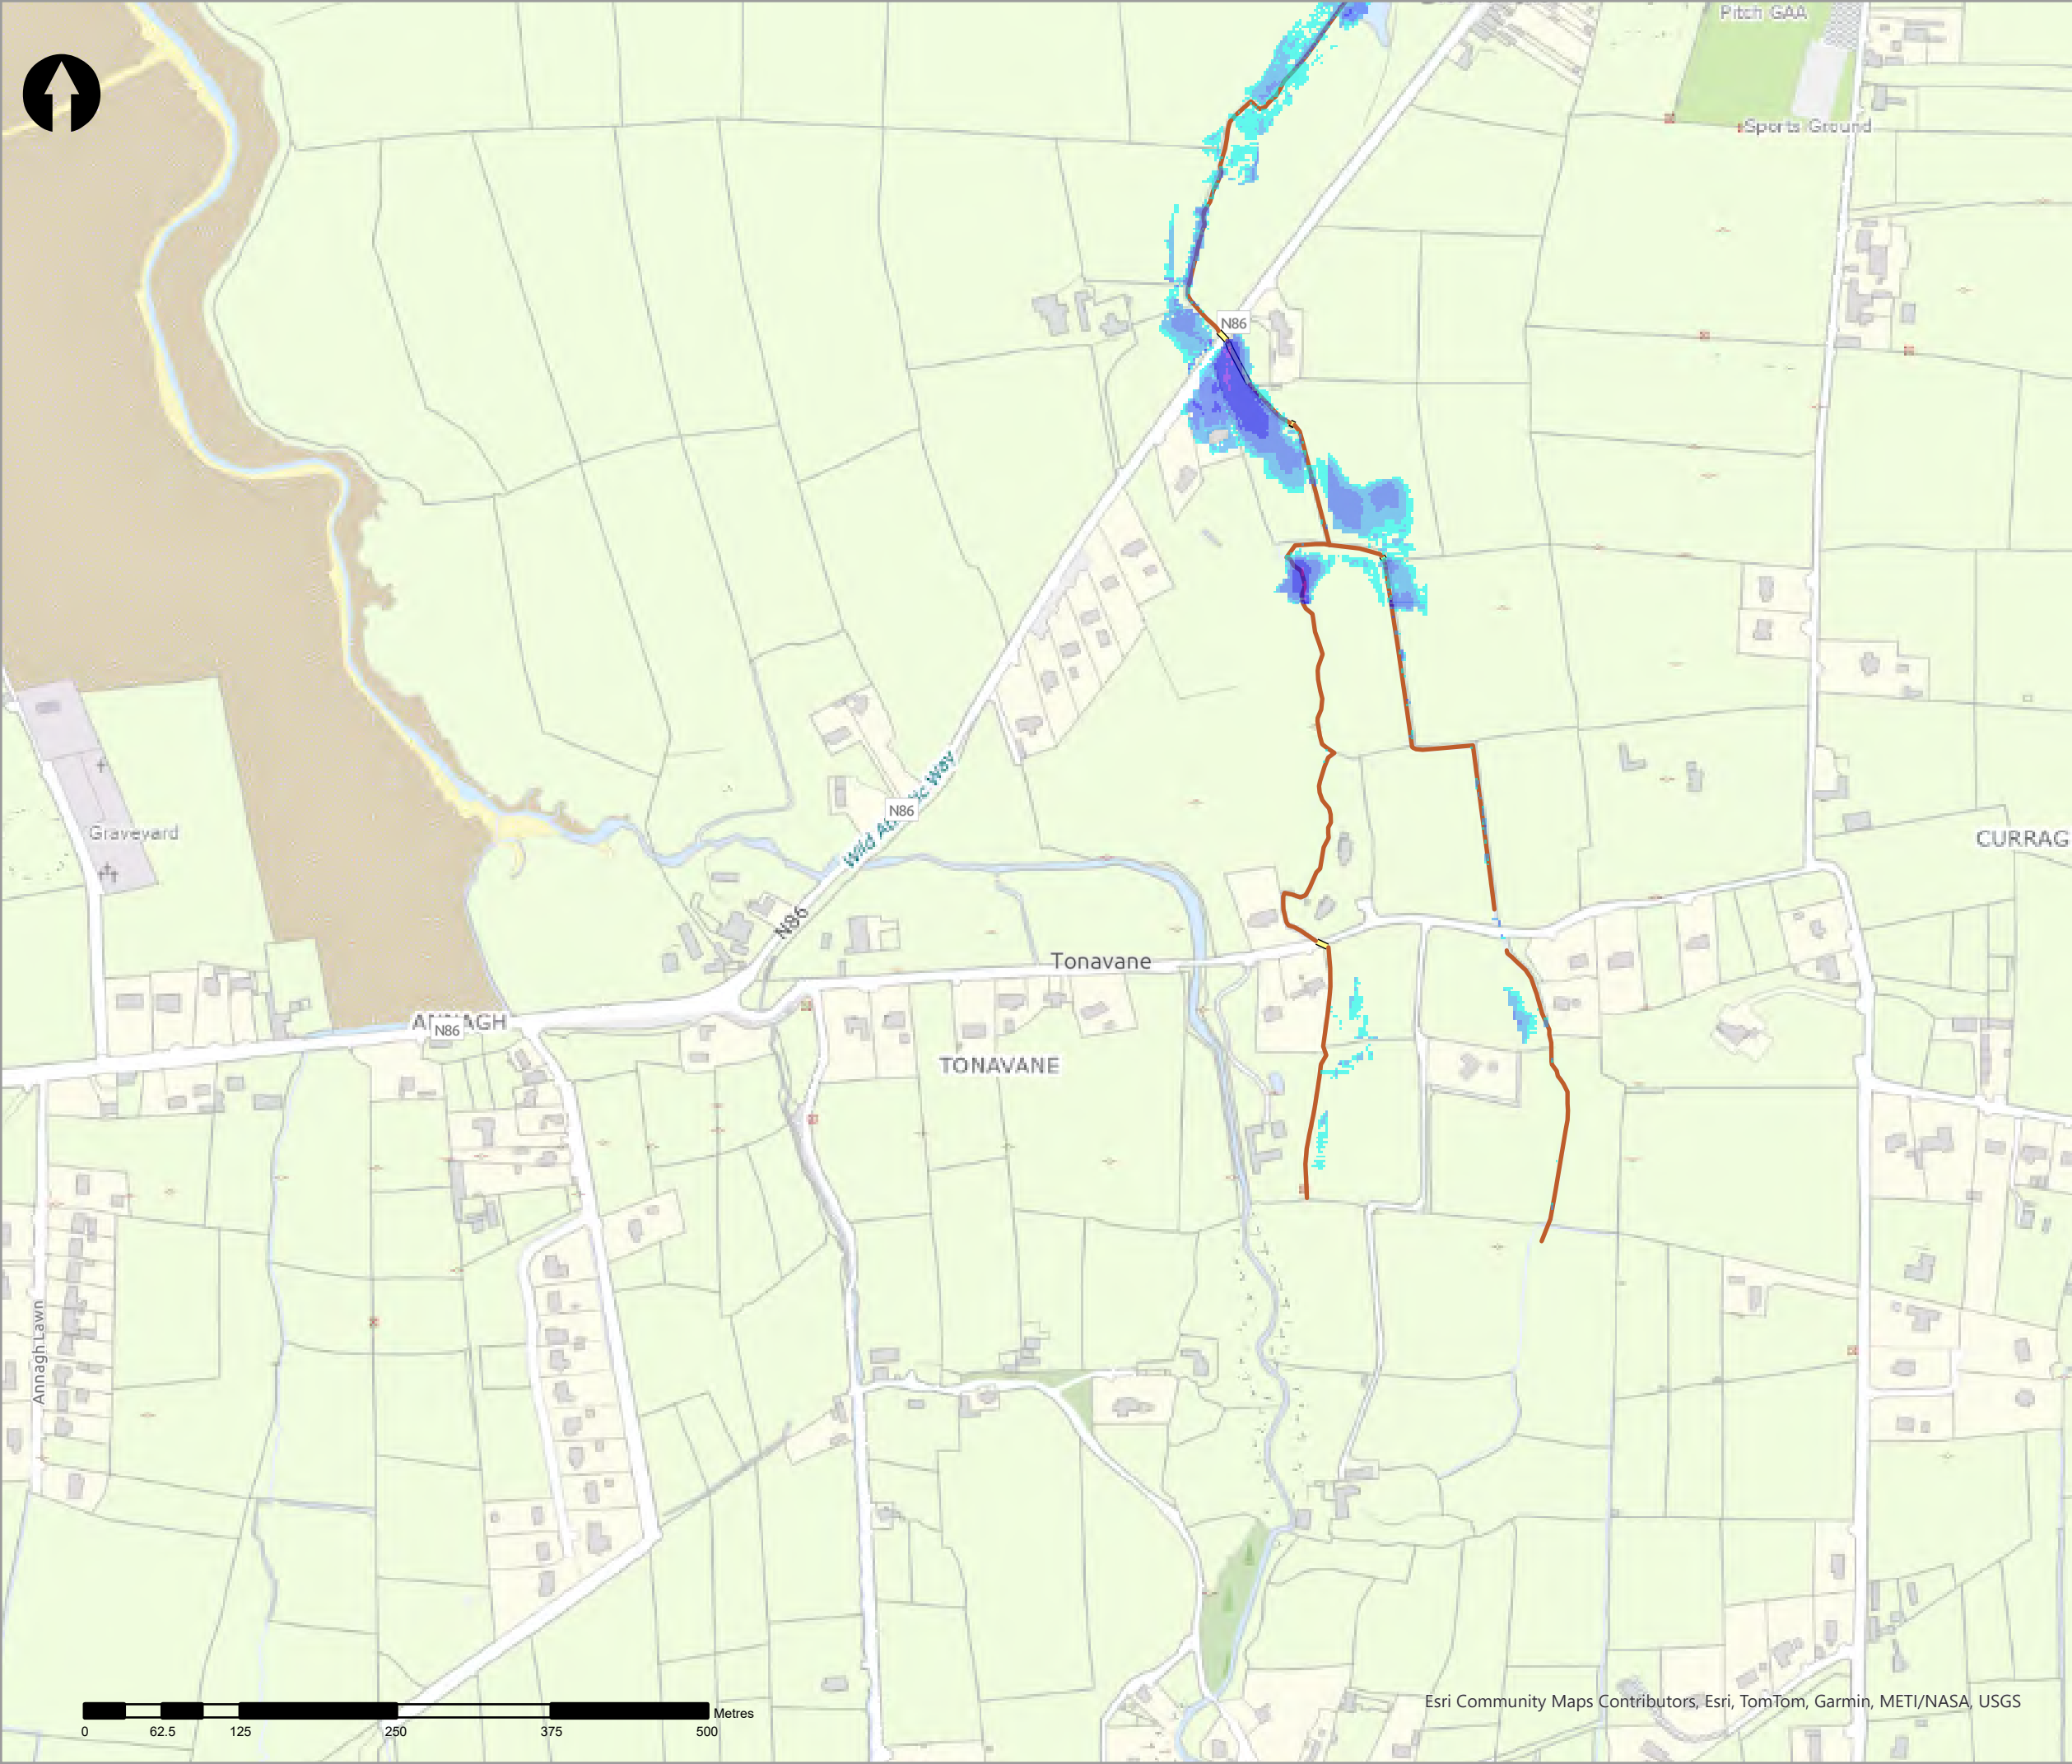

Legend

50% AEP Fluvial Depth

- 0 - 0.1m
- 0.1 - 0.25m
- 0.25 - 0.5m
- 0.5 - 1m
- 1.0 - 1.5m
- 1.5 - 2m
- >2m

Modelled River Centreline

Modelled Drainage

Embankment

Wall

rev	ammendments	drawn	date
-----	-------------	-------	------



Elmwood House T +44(0) 28 90 667914
74 Boucher Road F +44(0) 28 90 668286
Belfast W www.rpsgroup.com/ireland
BT12 6RZ E ireland@rpsgroup.com

CLIENT



OPW

Óifig na nEobannaí Poiblí
Office of Public Works



PROJECT

Tralee Flood Relief Scheme

TITLE


Tralee Depth Mapping
50% AEP Fluvial


Project Number	Sheet Size	Drawing Scale
MCW1082	A3	1:5,000

Drawing Number	Datum
Dep_F_C_0002_20	ITM

Drawn by	Status	Revision
RC	Final	01

Checked By	Approved By	Date
AS	AS	05/06/2025

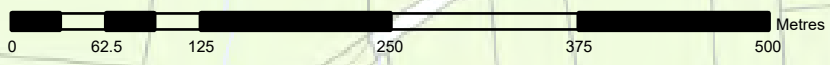

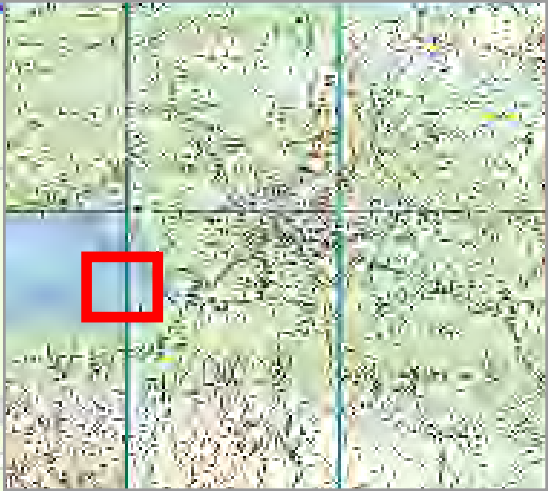

- Legend
- 50% AEP Fluvial Depth
- 0 - 0.1m
 - 0.1 - 0.25m
 - 0.25 - 0.5m
 - 0.5 - 1m
 - 1.0 - 1.5m
 - 1.5 - 2m
 - >2m
- Modelled River Centreline
- Modelled Drainage
- Embankment
- Wall

rev	ammendments	drawn	date



Elmwood House T +44(0) 28 90 667914
74 Boucher Road F +44(0) 28 90 668286
Belfast W www.rpsgroup.com/ireland
BT12 6RZ E ireland@rpsgroup.com

CLIENT



PROJECT

Tralee Flood Relief Scheme

TITLE


Tralee Depth Mapping
50% AEP Fluvial



Project Number	Sheet Size	Drawing Scale
MCW1082	A3	1:5,000

Drawing Number	Datum
Dep_F_C_0002_21	ITM

Drawn by	Status	Revision
RC	Final	01

Checked By	Approved By	Date
AS	AS	05/06/2025

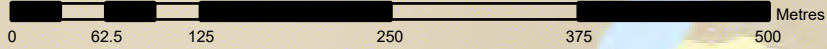

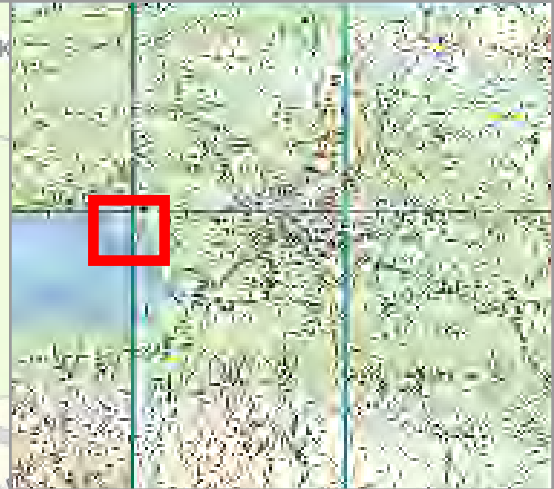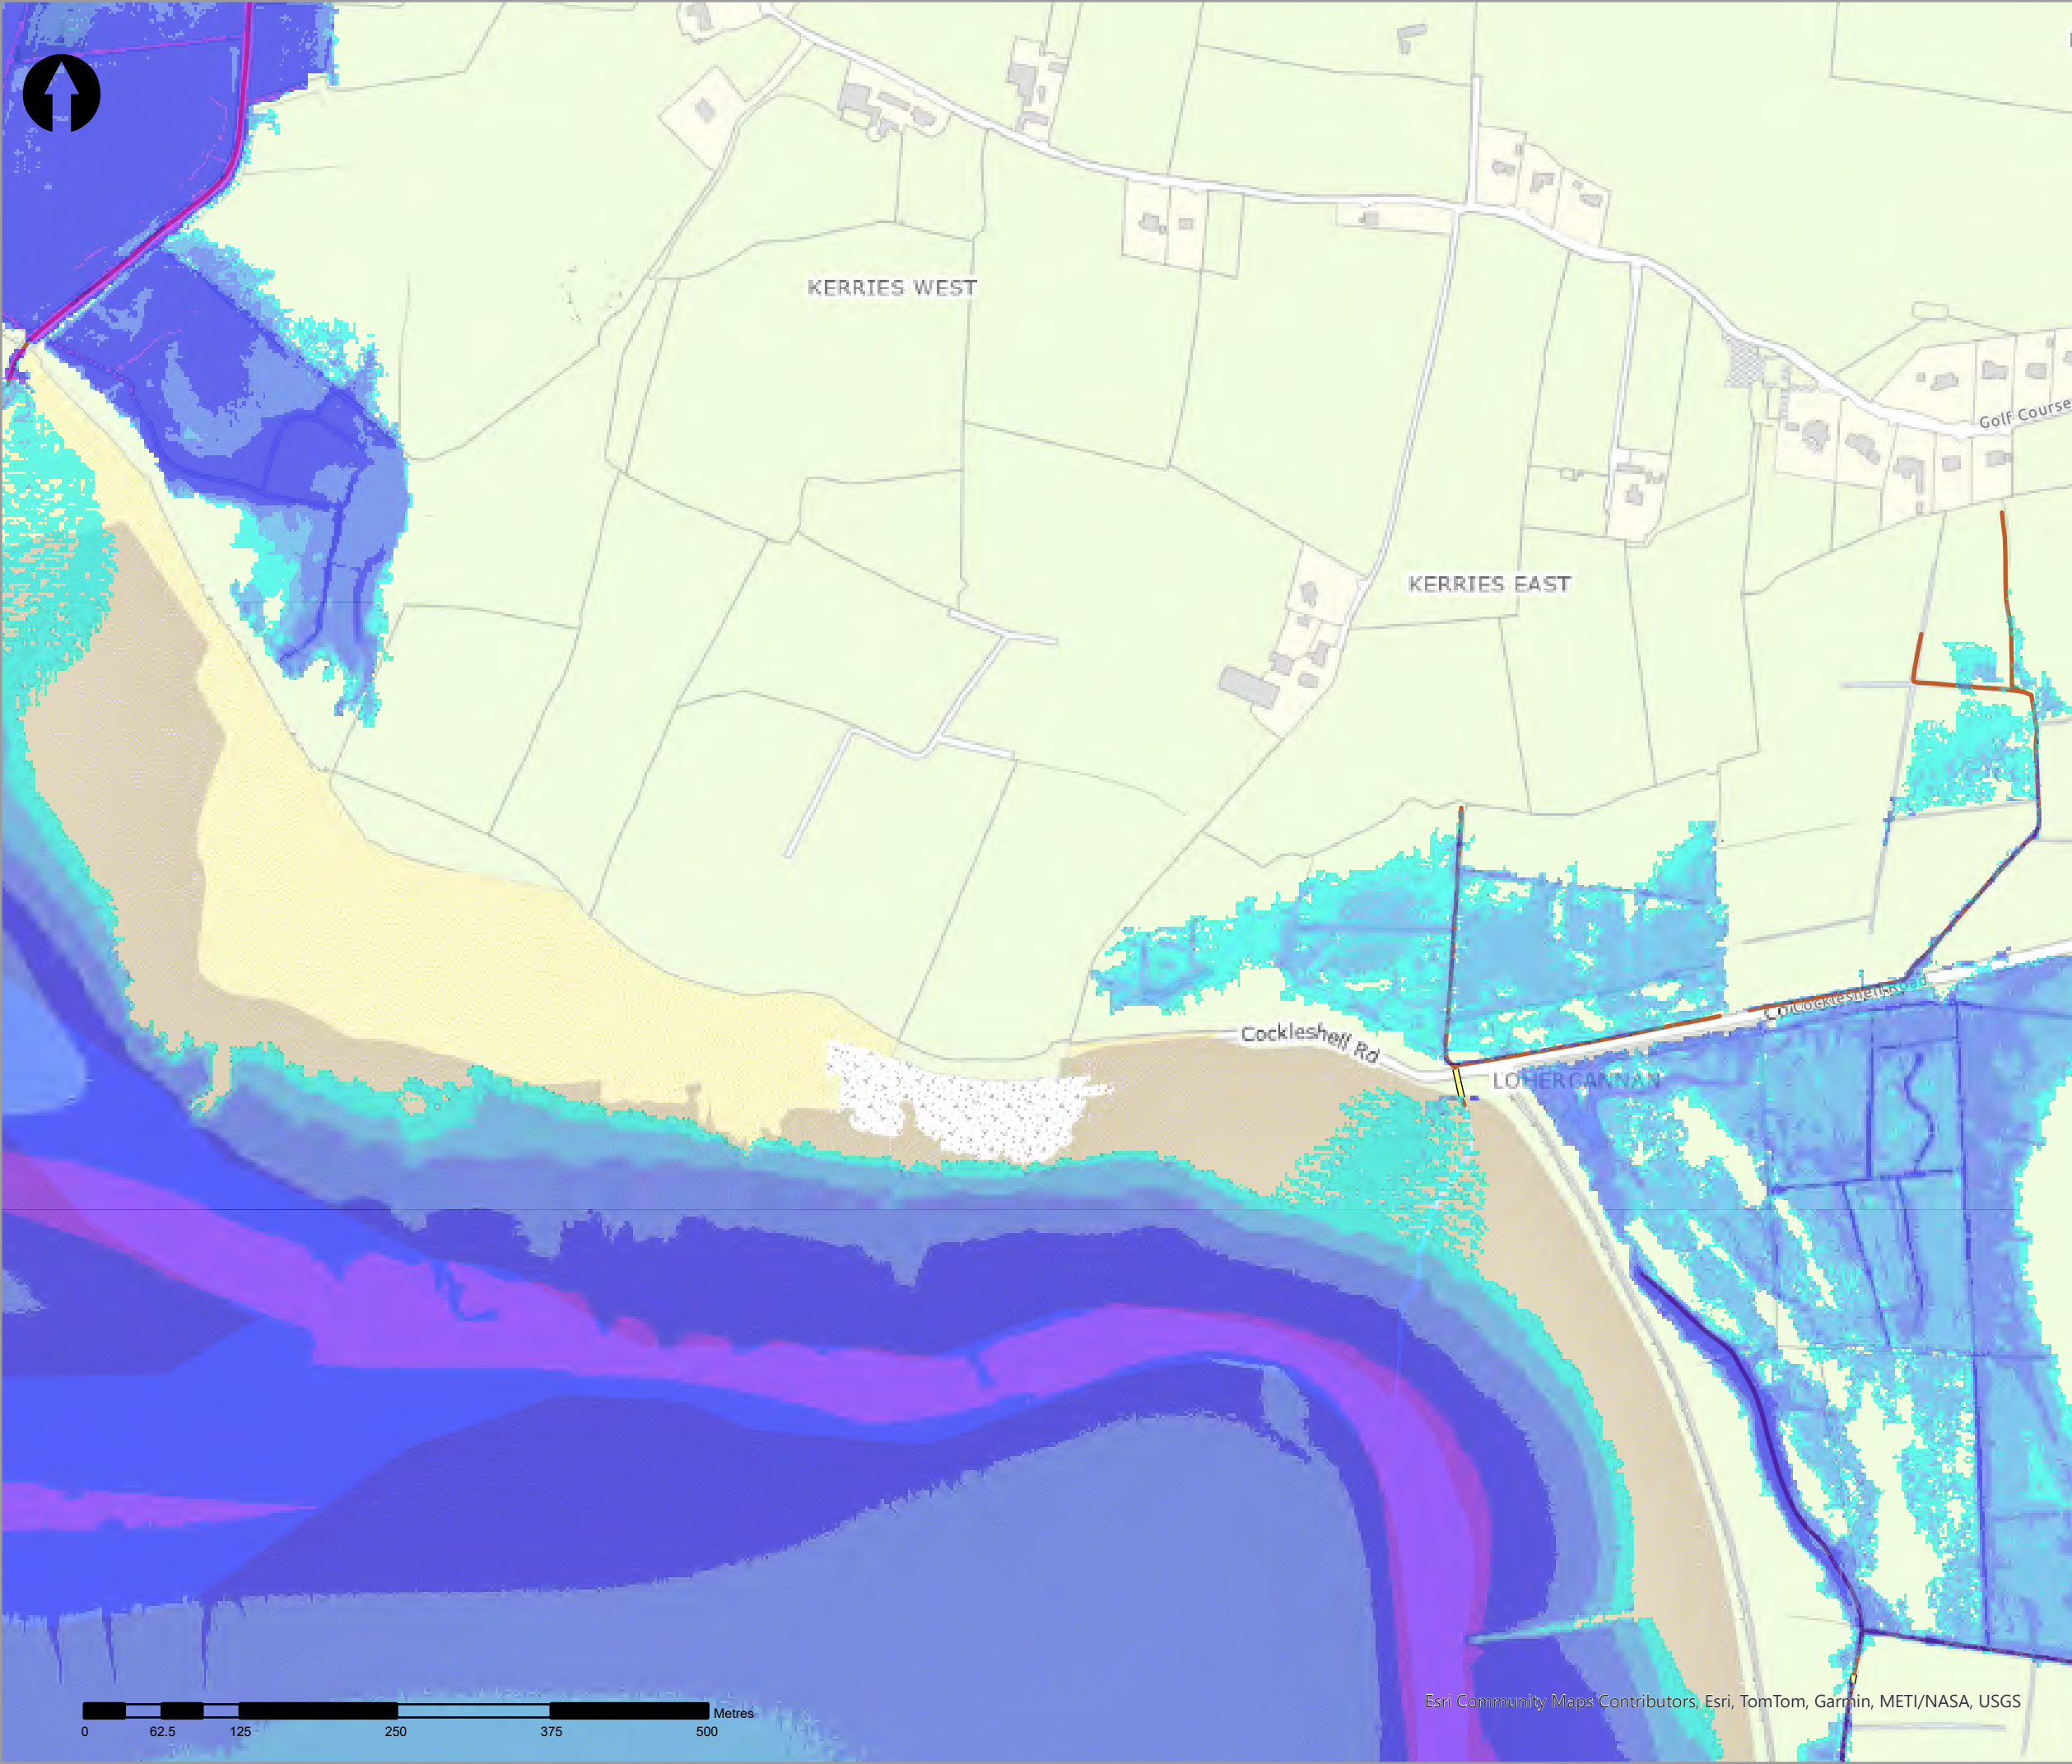

Legend

50% AEP Fluvial Depth

- 0 - 0.1m
- 0.1 - 0.25m
- 0.25 - 0.5m
- 0.5 - 1m
- 1.0 - 1.5m
- 1.5 - 2m
- >2m

Modelled River Centreline

Modelled Drainage

Embankment

Wall

rev	ammendments	drawn	date
-----	-------------	-------	------



rps
A TETRA TECH COMPANY

Elmwood House T +44(0) 28 90 667914
74 Boucher Road F +44(0) 28 90 668286
Belfast W www.rpsgroup.com/ireland
BT12 6RZ E ireland@rpsgroup.com

CLIENT



Óig na
eÓlracha Poiblí
Office of Public Works



PROJECT

Tralee Flood Relief Scheme

TITLE


Tralee Depth Mapping
50% AEP Fluvial



Project Number	Sheet Size	Drawing Scale
MCW1082	A3	1:5,000

Drawing Number	Datum
Dep_F_C_0002_22	ITM

Drawn by	Status	Revision
RC	Final	01

Checked By	Approved By	Date
AS	AS	05/06/2025

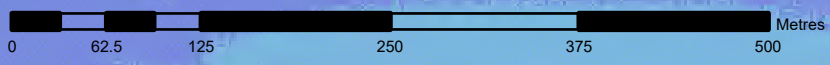

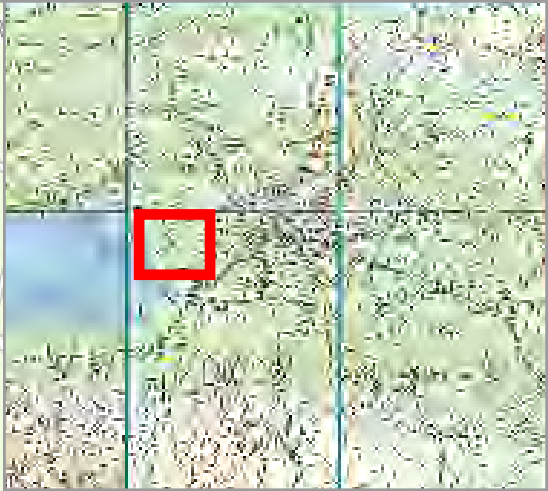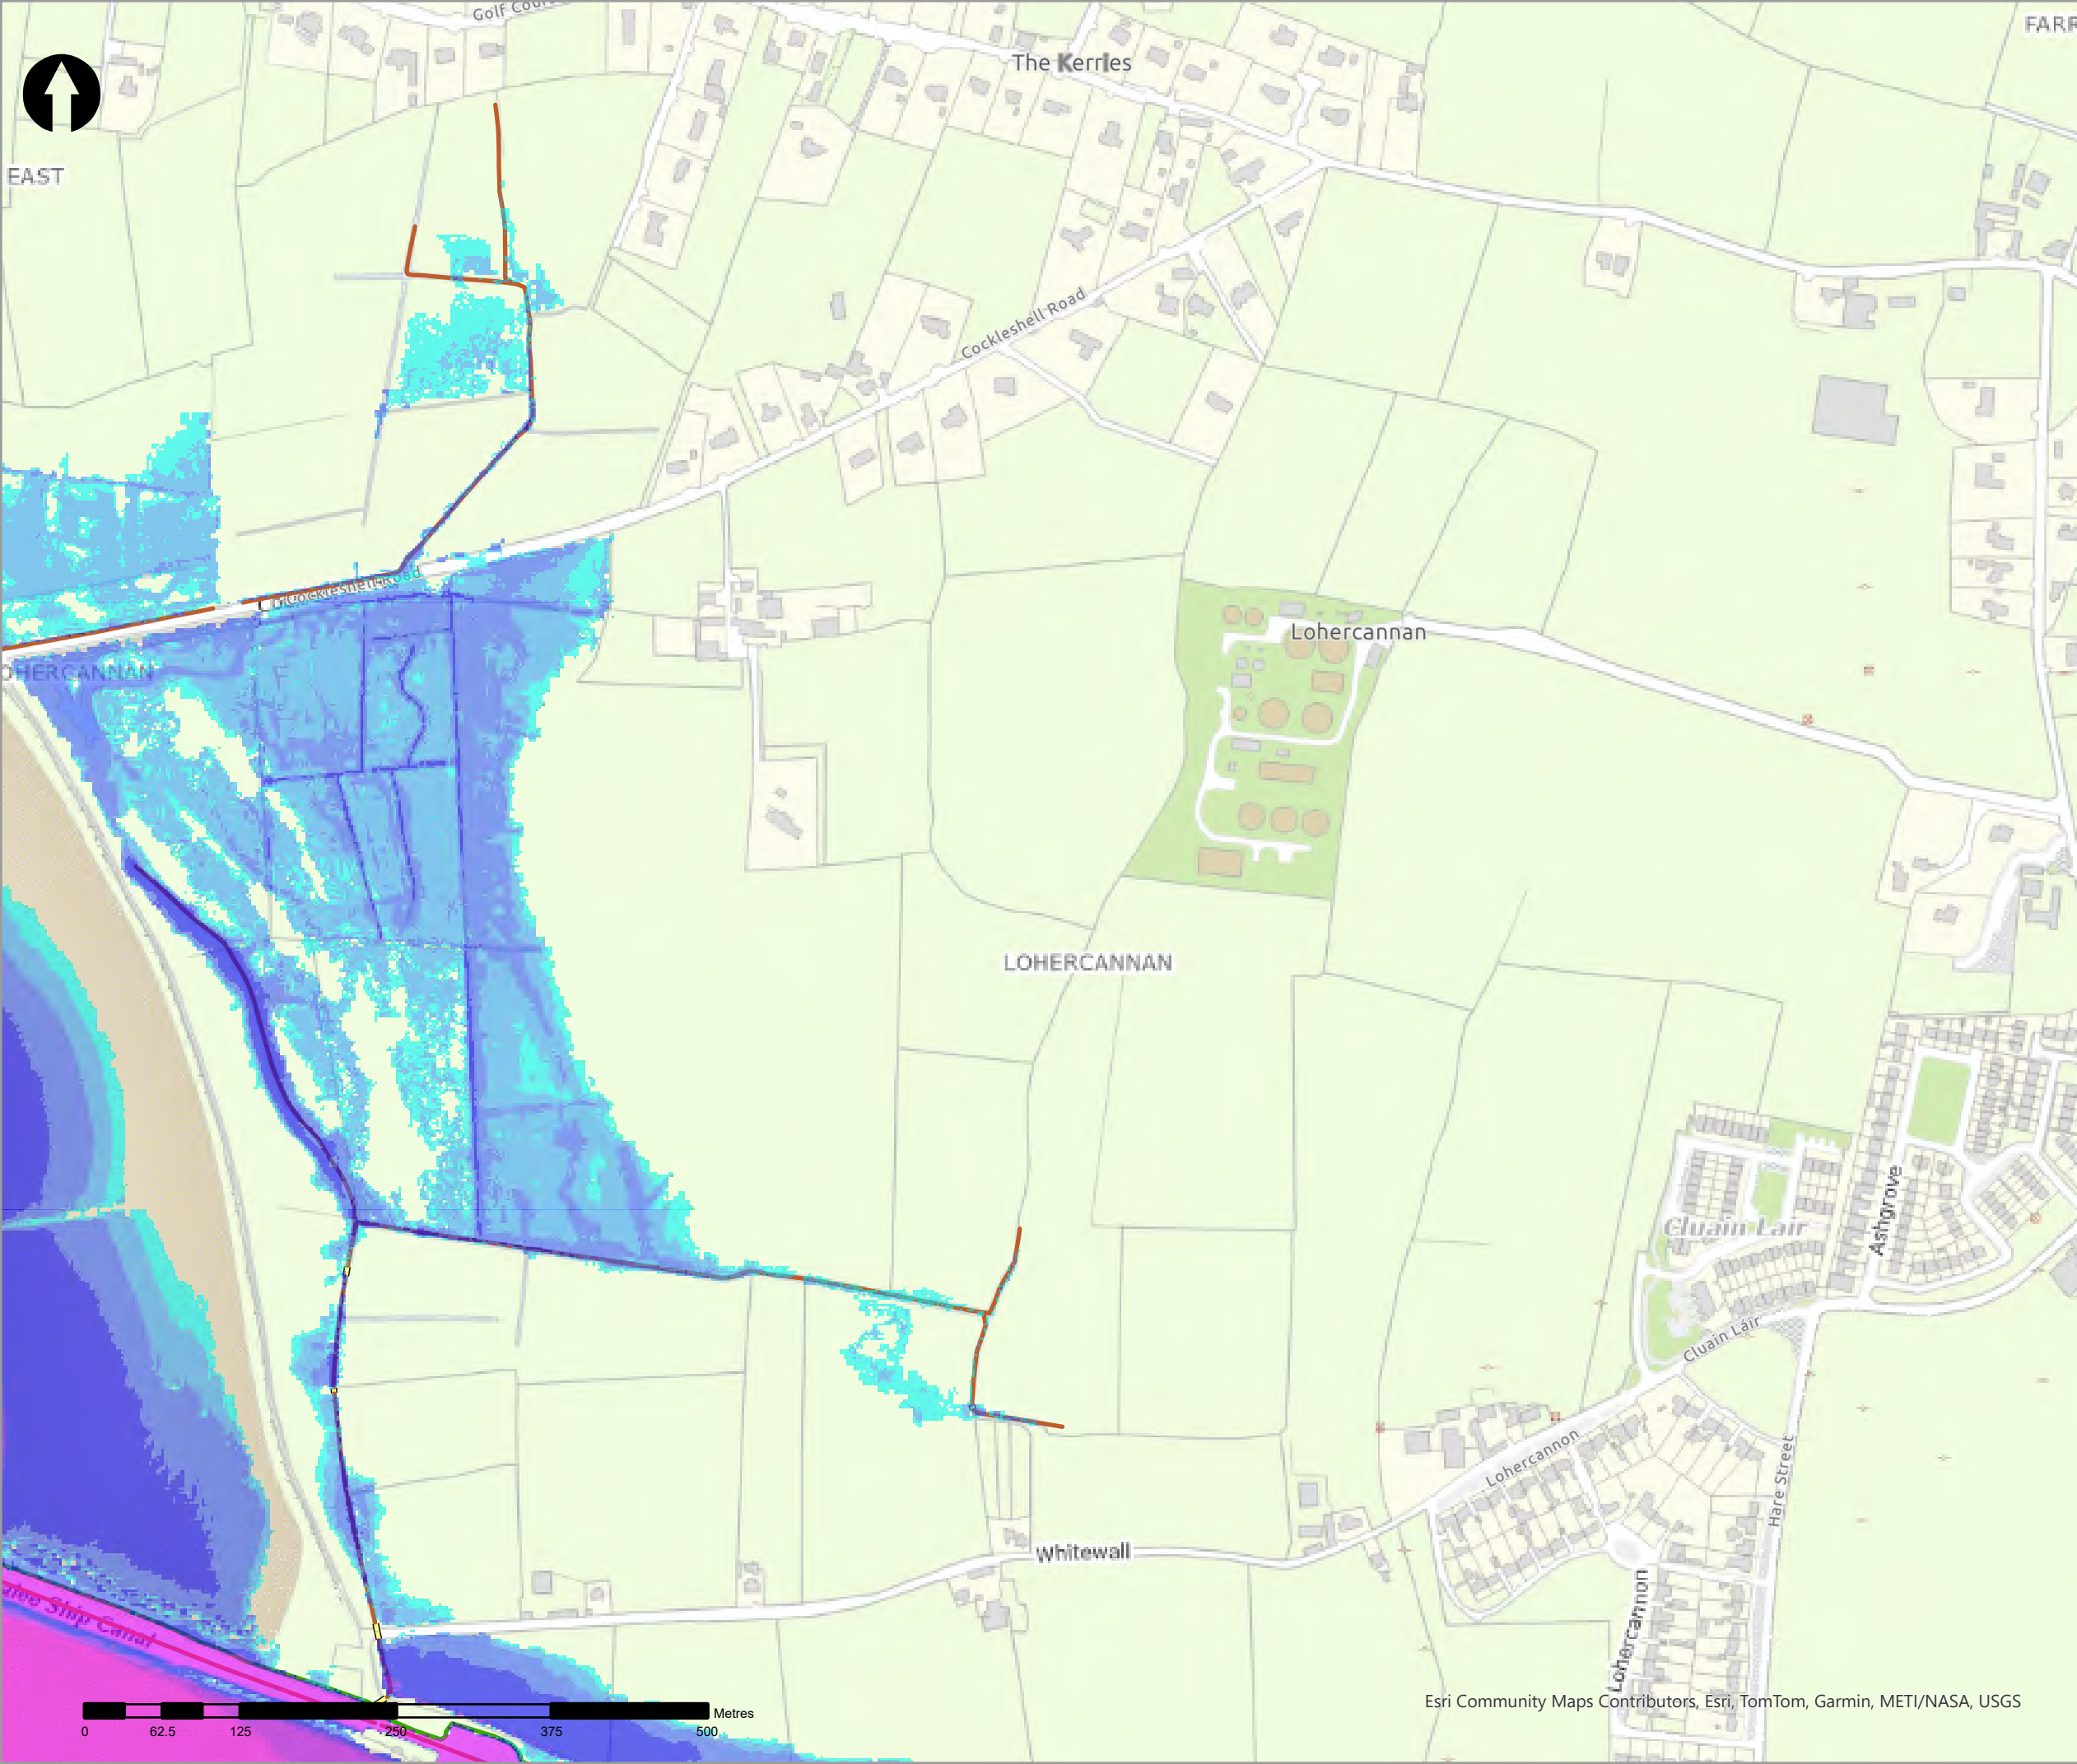

- Legend
- 50% AEP Fluvial Depth
- 0 - 0.1m
 - 0.1 - 0.25m
 - 0.25 - 0.5m
 - 0.5 - 1m
 - 1.0 - 1.5m
 - 1.5 - 2m
 - >2m
- Modelled River Centreline
- Modelled Drainage
- Embankment
- Wall

rev	ammdments	drawn	date
-----	-----------	-------	------



Elmwood House T +44(0) 28 90 667914
74 Boucher Road F +44(0) 28 90 668286
Belfast W www.rpsgroup.com/ireland
BT12 6RZ E ireland@rpsgroup.com

CLIENT



OPW

Óigín na n-Éilimíochas Poiblí
Office of Public Works



PROJECT	Tralee Flood Relief Scheme
---------	----------------------------



TITLE	Tralee Depth Mapping 50% AEP Fluvial
-------	---

Project Number	Sheet Size	Drawing Scale
MCW1082	A3	1:5,000

Drawing Number	Datum
Dep_F_C_0002_23	ITM

Drawn by	Status	Revision
RC	Final	01

Checked By	Approved By	Date
AS	AS	05/06/2025

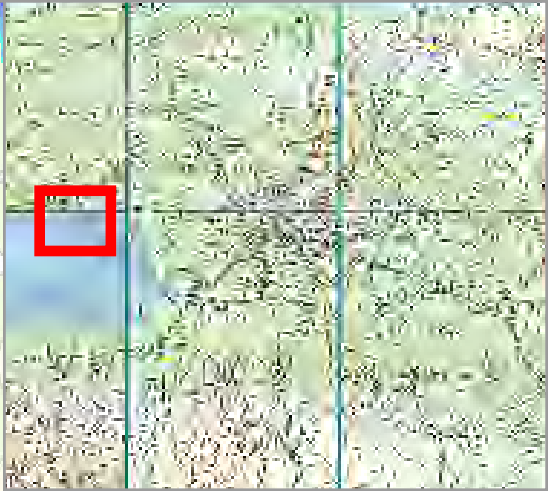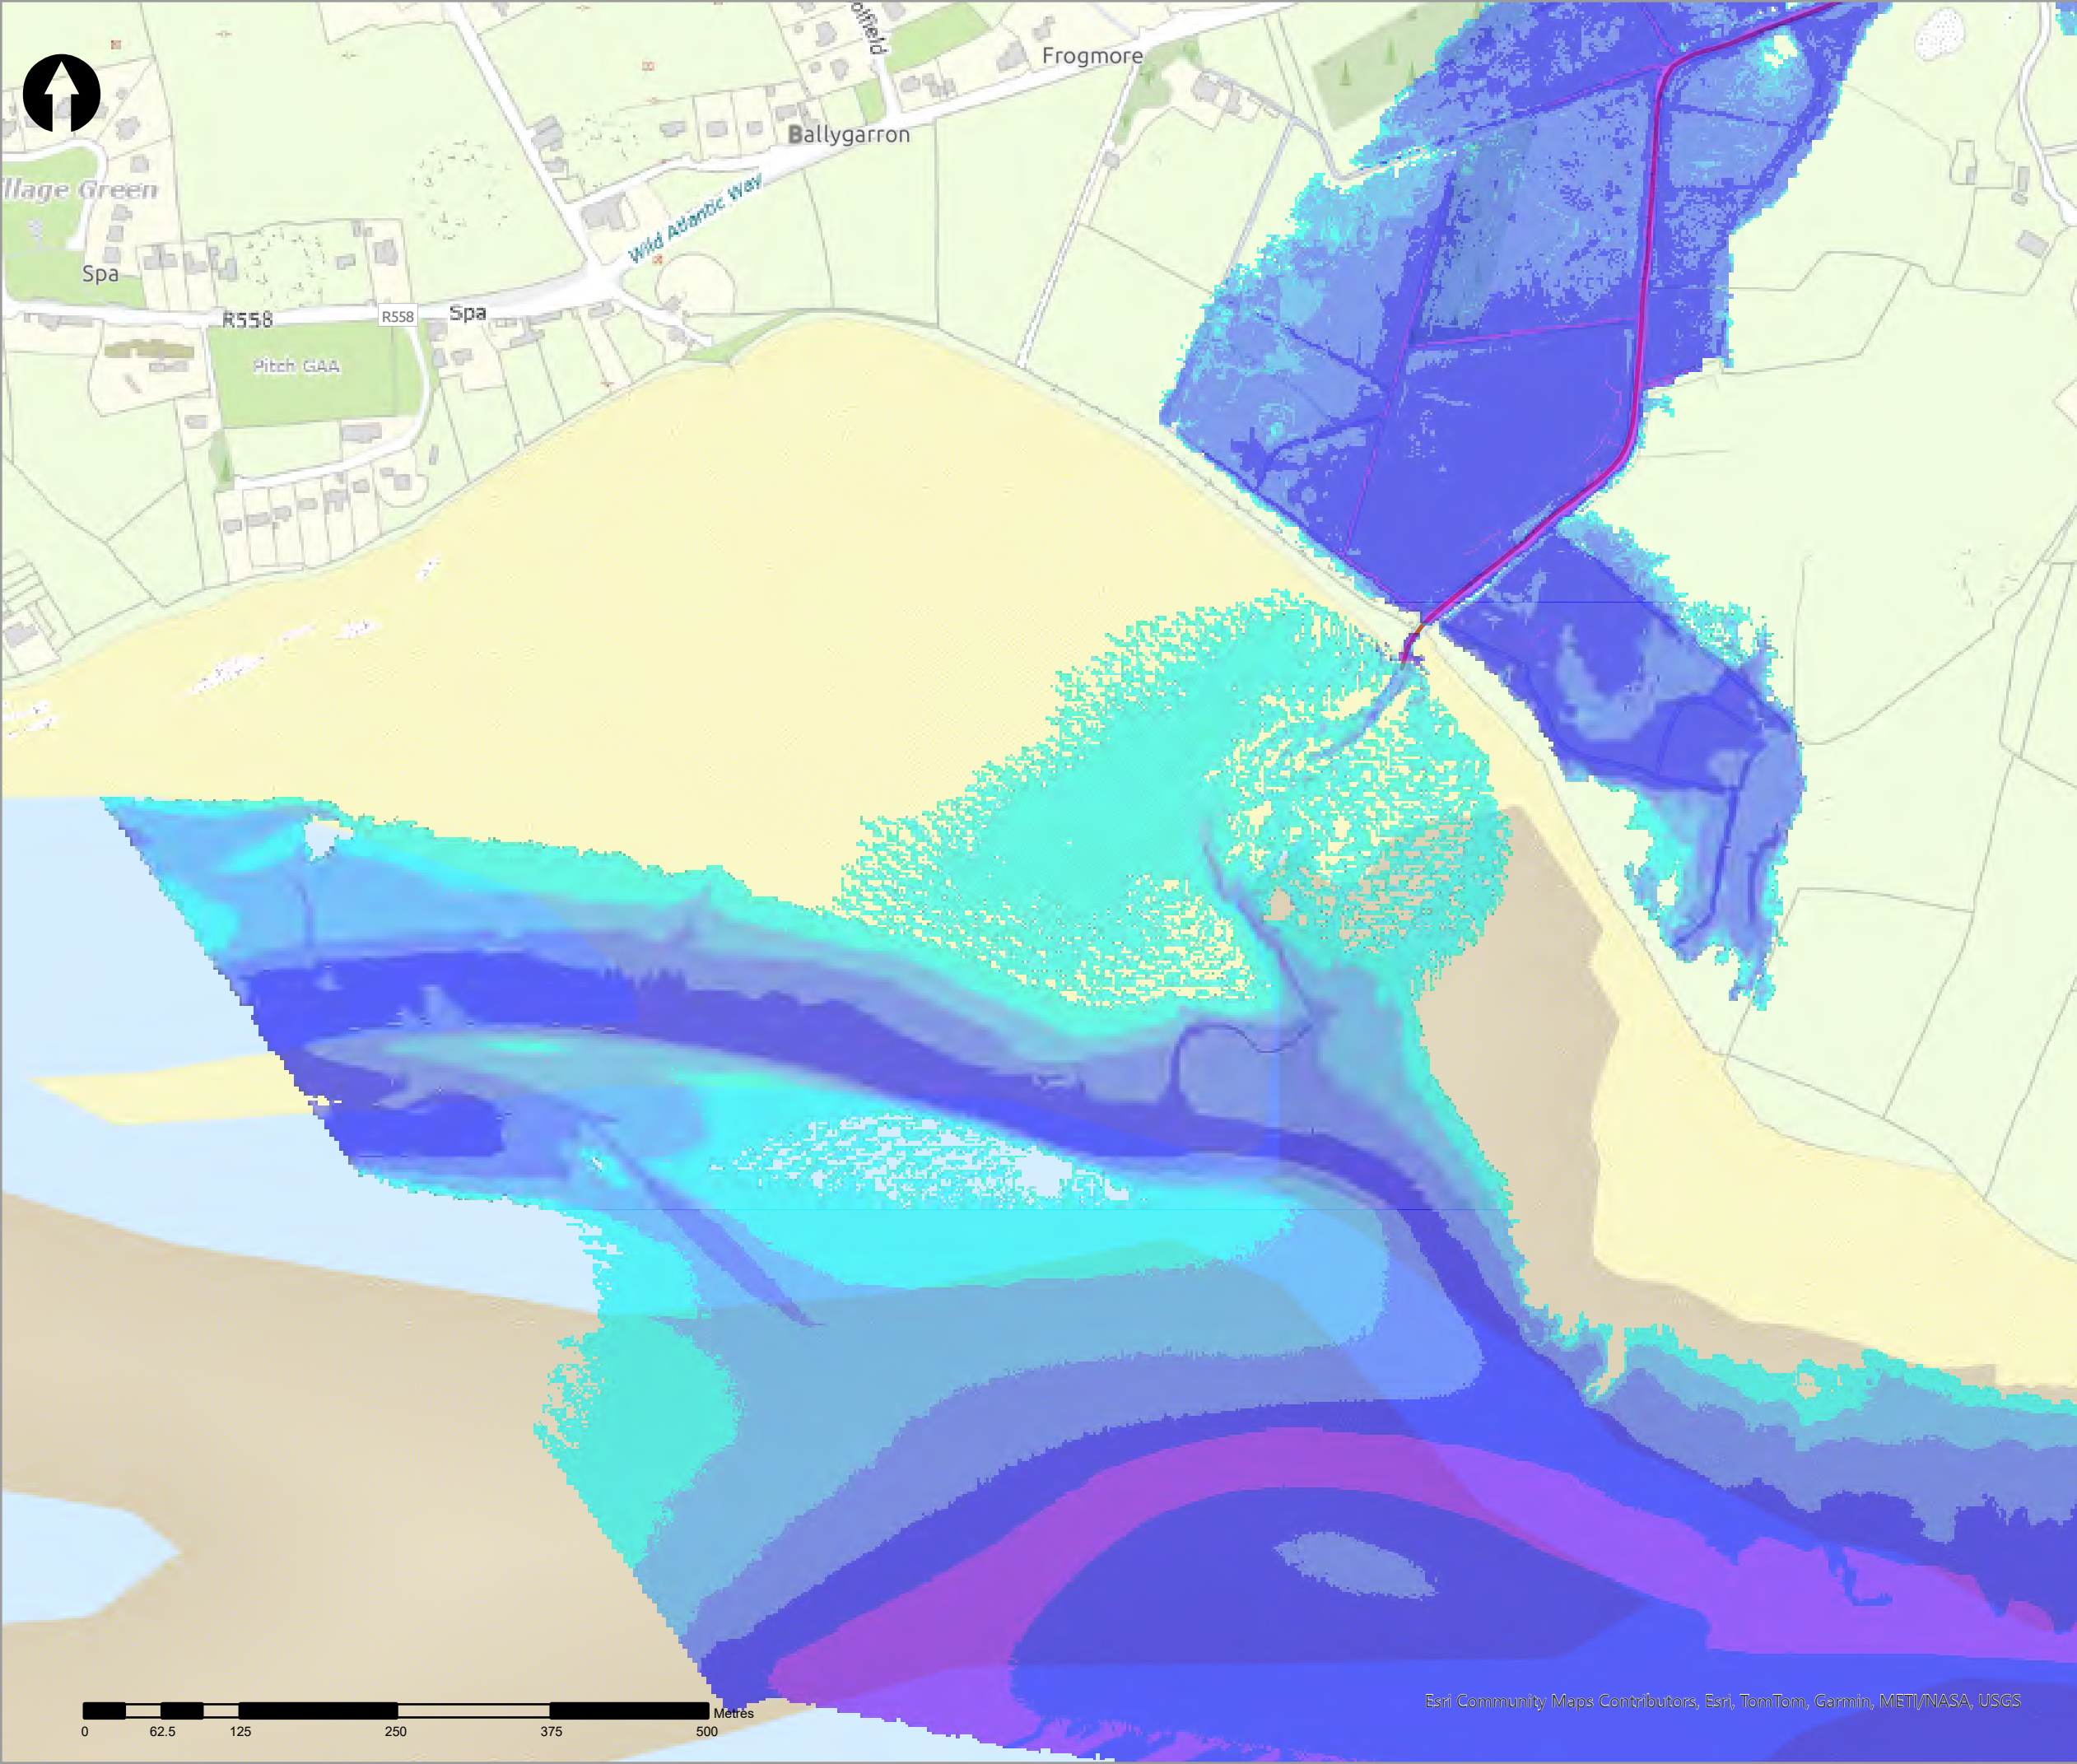

- Legend
- 50% AEP Fluvial Depth
- 0 - 0.1m
 - 0.1 - 0.25m
 - 0.25 - 0.5m
 - 0.5 - 1m
 - 1.0 - 1.5m
 - 1.5 - 2m
 - >2m
- Modelled River Centreline
- Modelled Drainage
- Embankment
- Wall

rev	ammendments	drawn	date
-----	-------------	-------	------



Elmwood House T +44(0) 28 90 667914
74 Boucher Road F +44(0) 28 90 668286
Belfast W www.rpsgroup.com/ireland
BT12 6RZ E ireland@rpsgroup.com

CLIENT



OPW

Óifig na hOibreacha Poiblí
Office of Public Works



PROJECT	Tralee Flood Relief Scheme
---------	----------------------------


TITLE	Tralee Depth Mapping 50% AEP Fluvial
-------	---



Project Number	Sheet Size	Drawing Scale
MCW1082	A3	1:5,000

Drawing Number	Datum
Dep_F_C_0002_24	ITM

Drawn by	Status	Revision
RC	Final	01

Checked By	Approved By	Date
AS	AS	05/06/2025

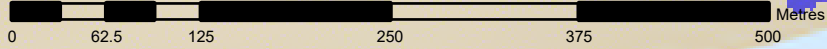

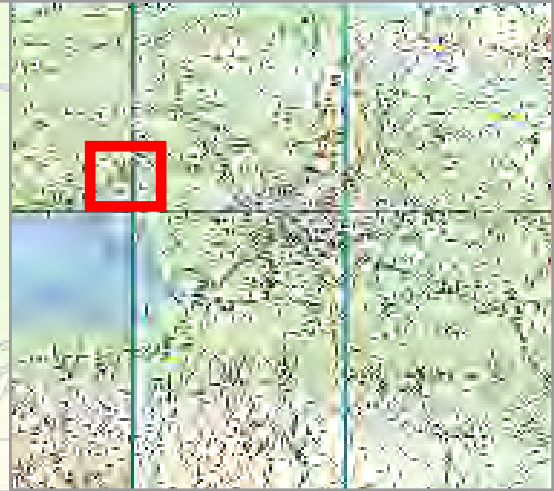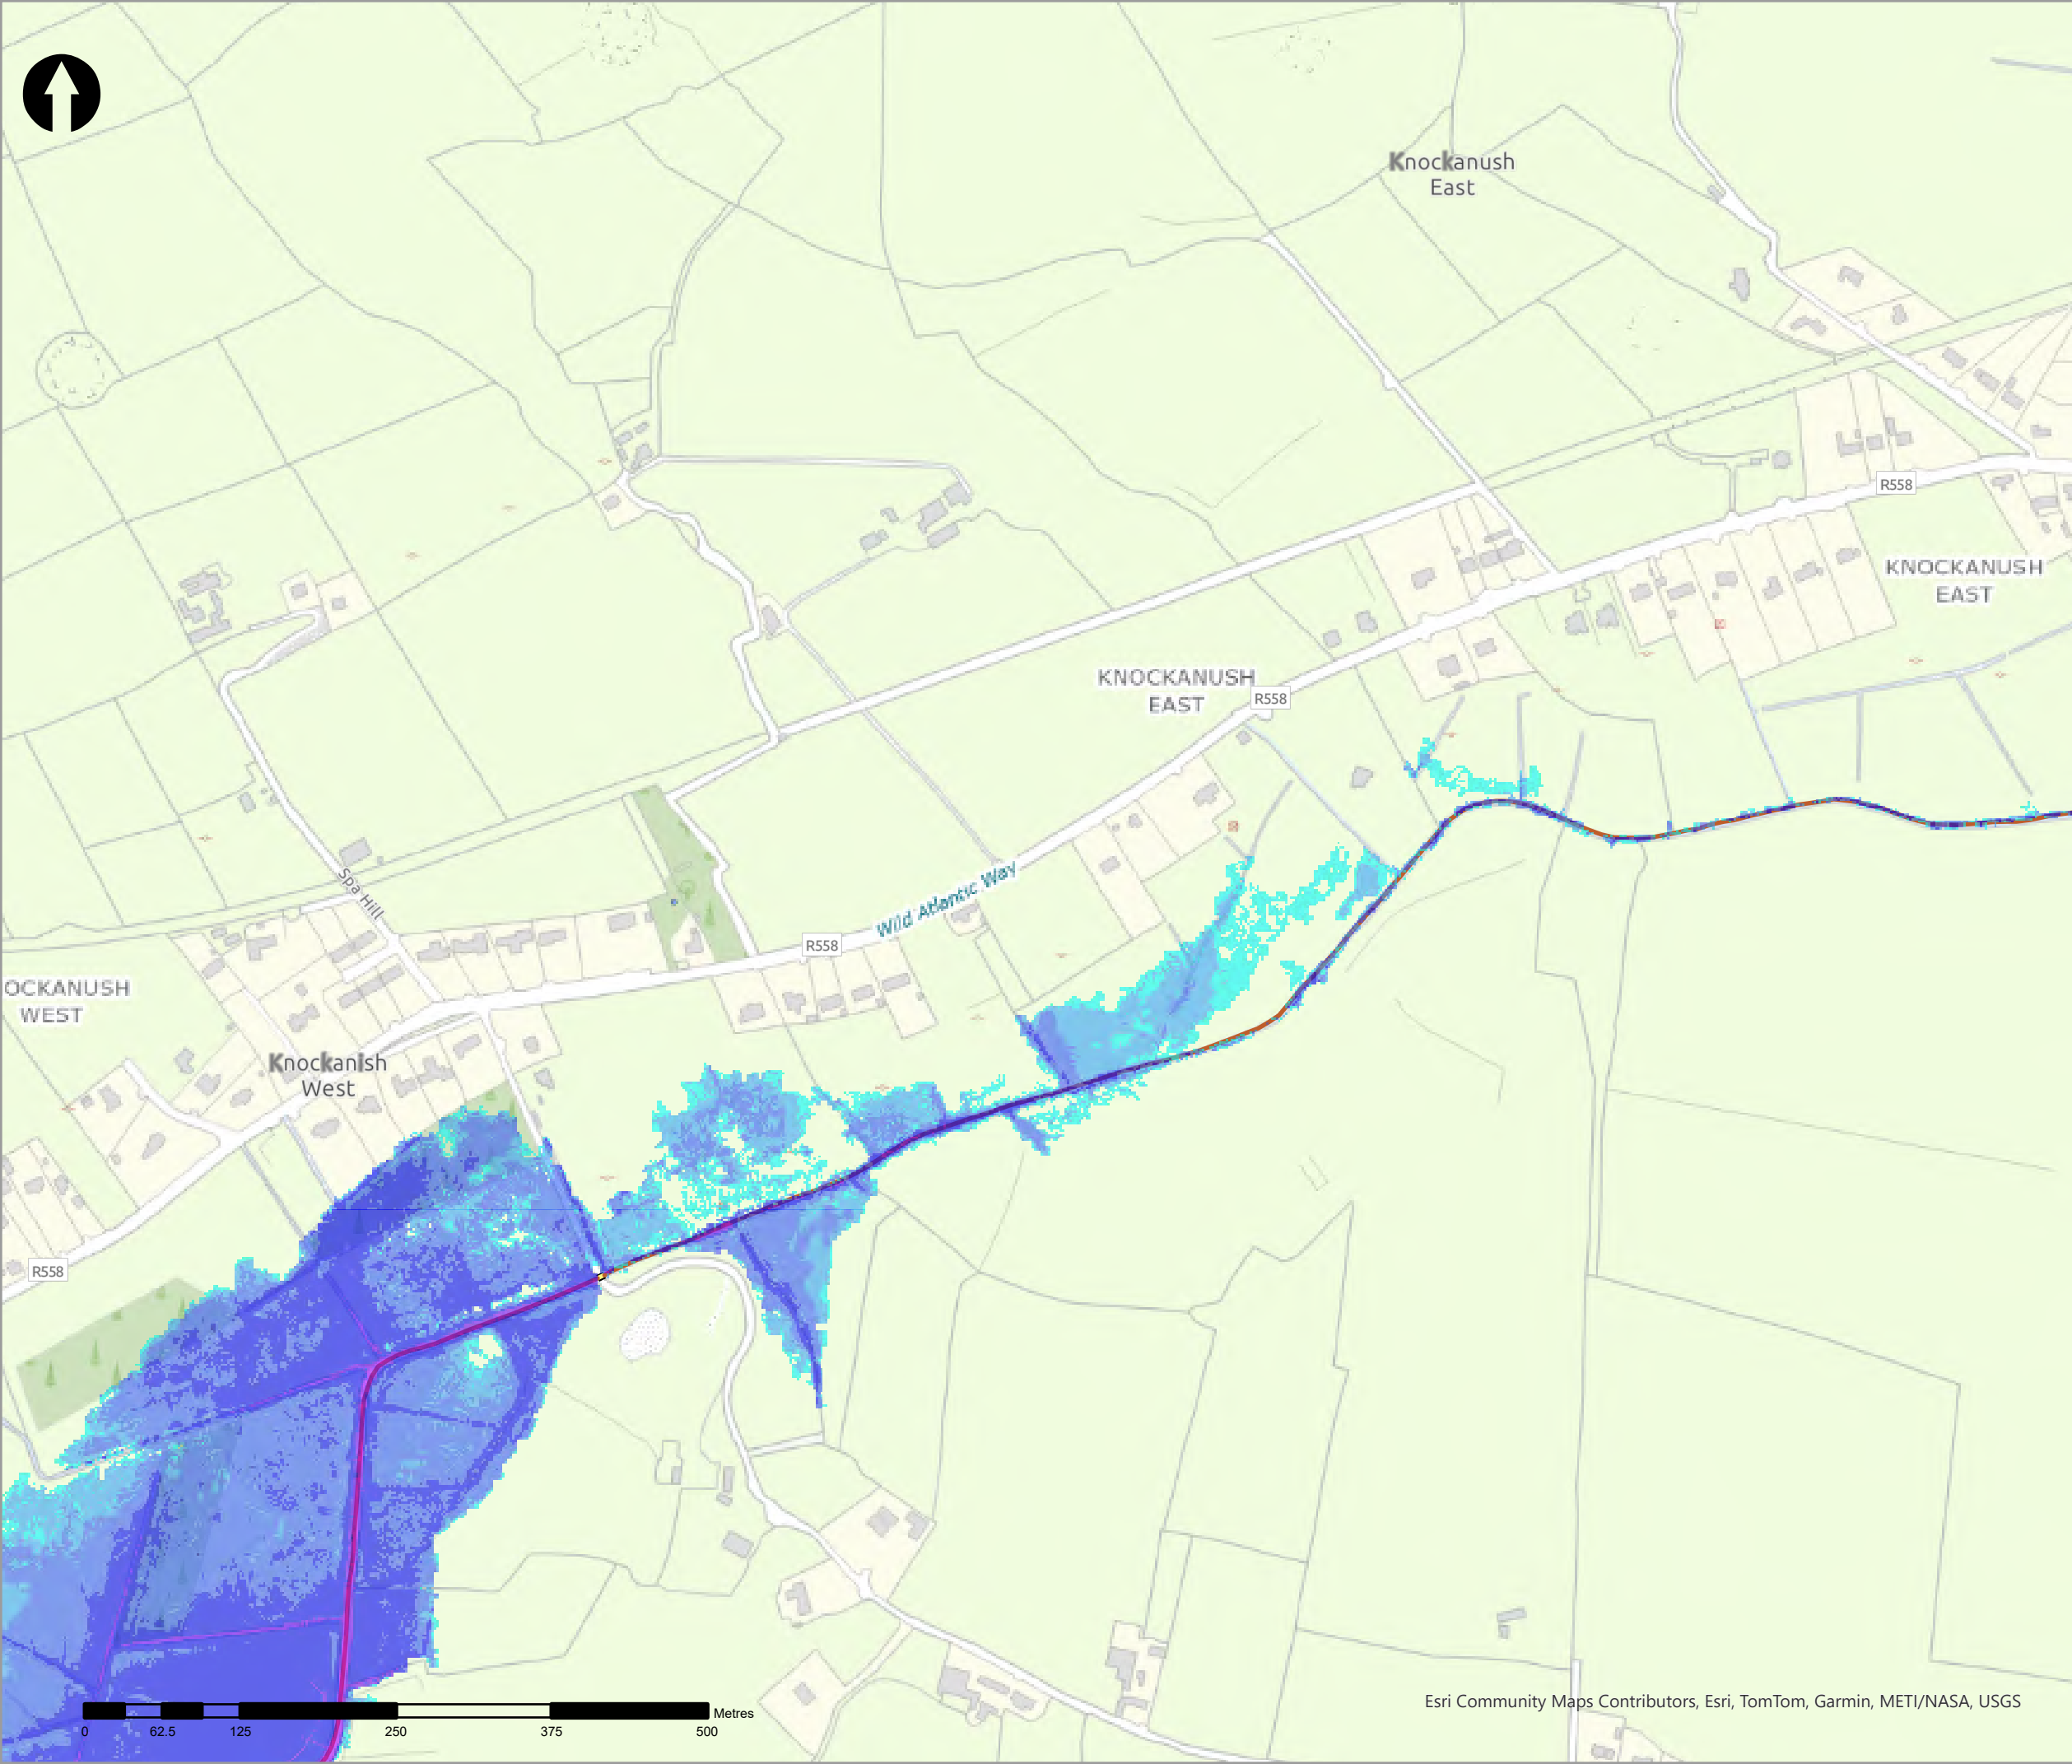

Legend

50% AEP Fluvial Depth

- 0 - 0.1m
- 0.1 - 0.25m
- 0.25 - 0.5m
- 0.5 - 1m
- 1.0 - 1.5m
- 1.5 - 2m
- >2m

Modelled River Centreline

Modelled Drainage

Embankment

Wall

rev	ammendments	drawn	date
-----	-------------	-------	------



Elmwood House T +44(0) 28 90 667914
74 Boucher Road F +44(0) 28 90 668286
Belfast W www.rpsgroup.com/ireland
BT12 6RZ E ireland@rpsgroup.com

CLIENT



OPW

Óifig na nOibreacha Poiblí
Office of Public Works



PROJECT

Tralee Flood Relief Scheme

TITLE


Tralee Depth Mapping
50% AEP Fluvial


Project Number	Sheet Size	Drawing Scale
MCW1082	A3	1:5,000

Drawing Number	Datum
Dep_F_C_0002_25	ITM

Drawn by	Status	Revision
RC	Final	01

Checked By	Approved By	Date
AS	AS	05/06/2025

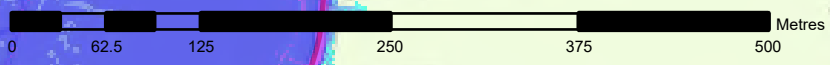

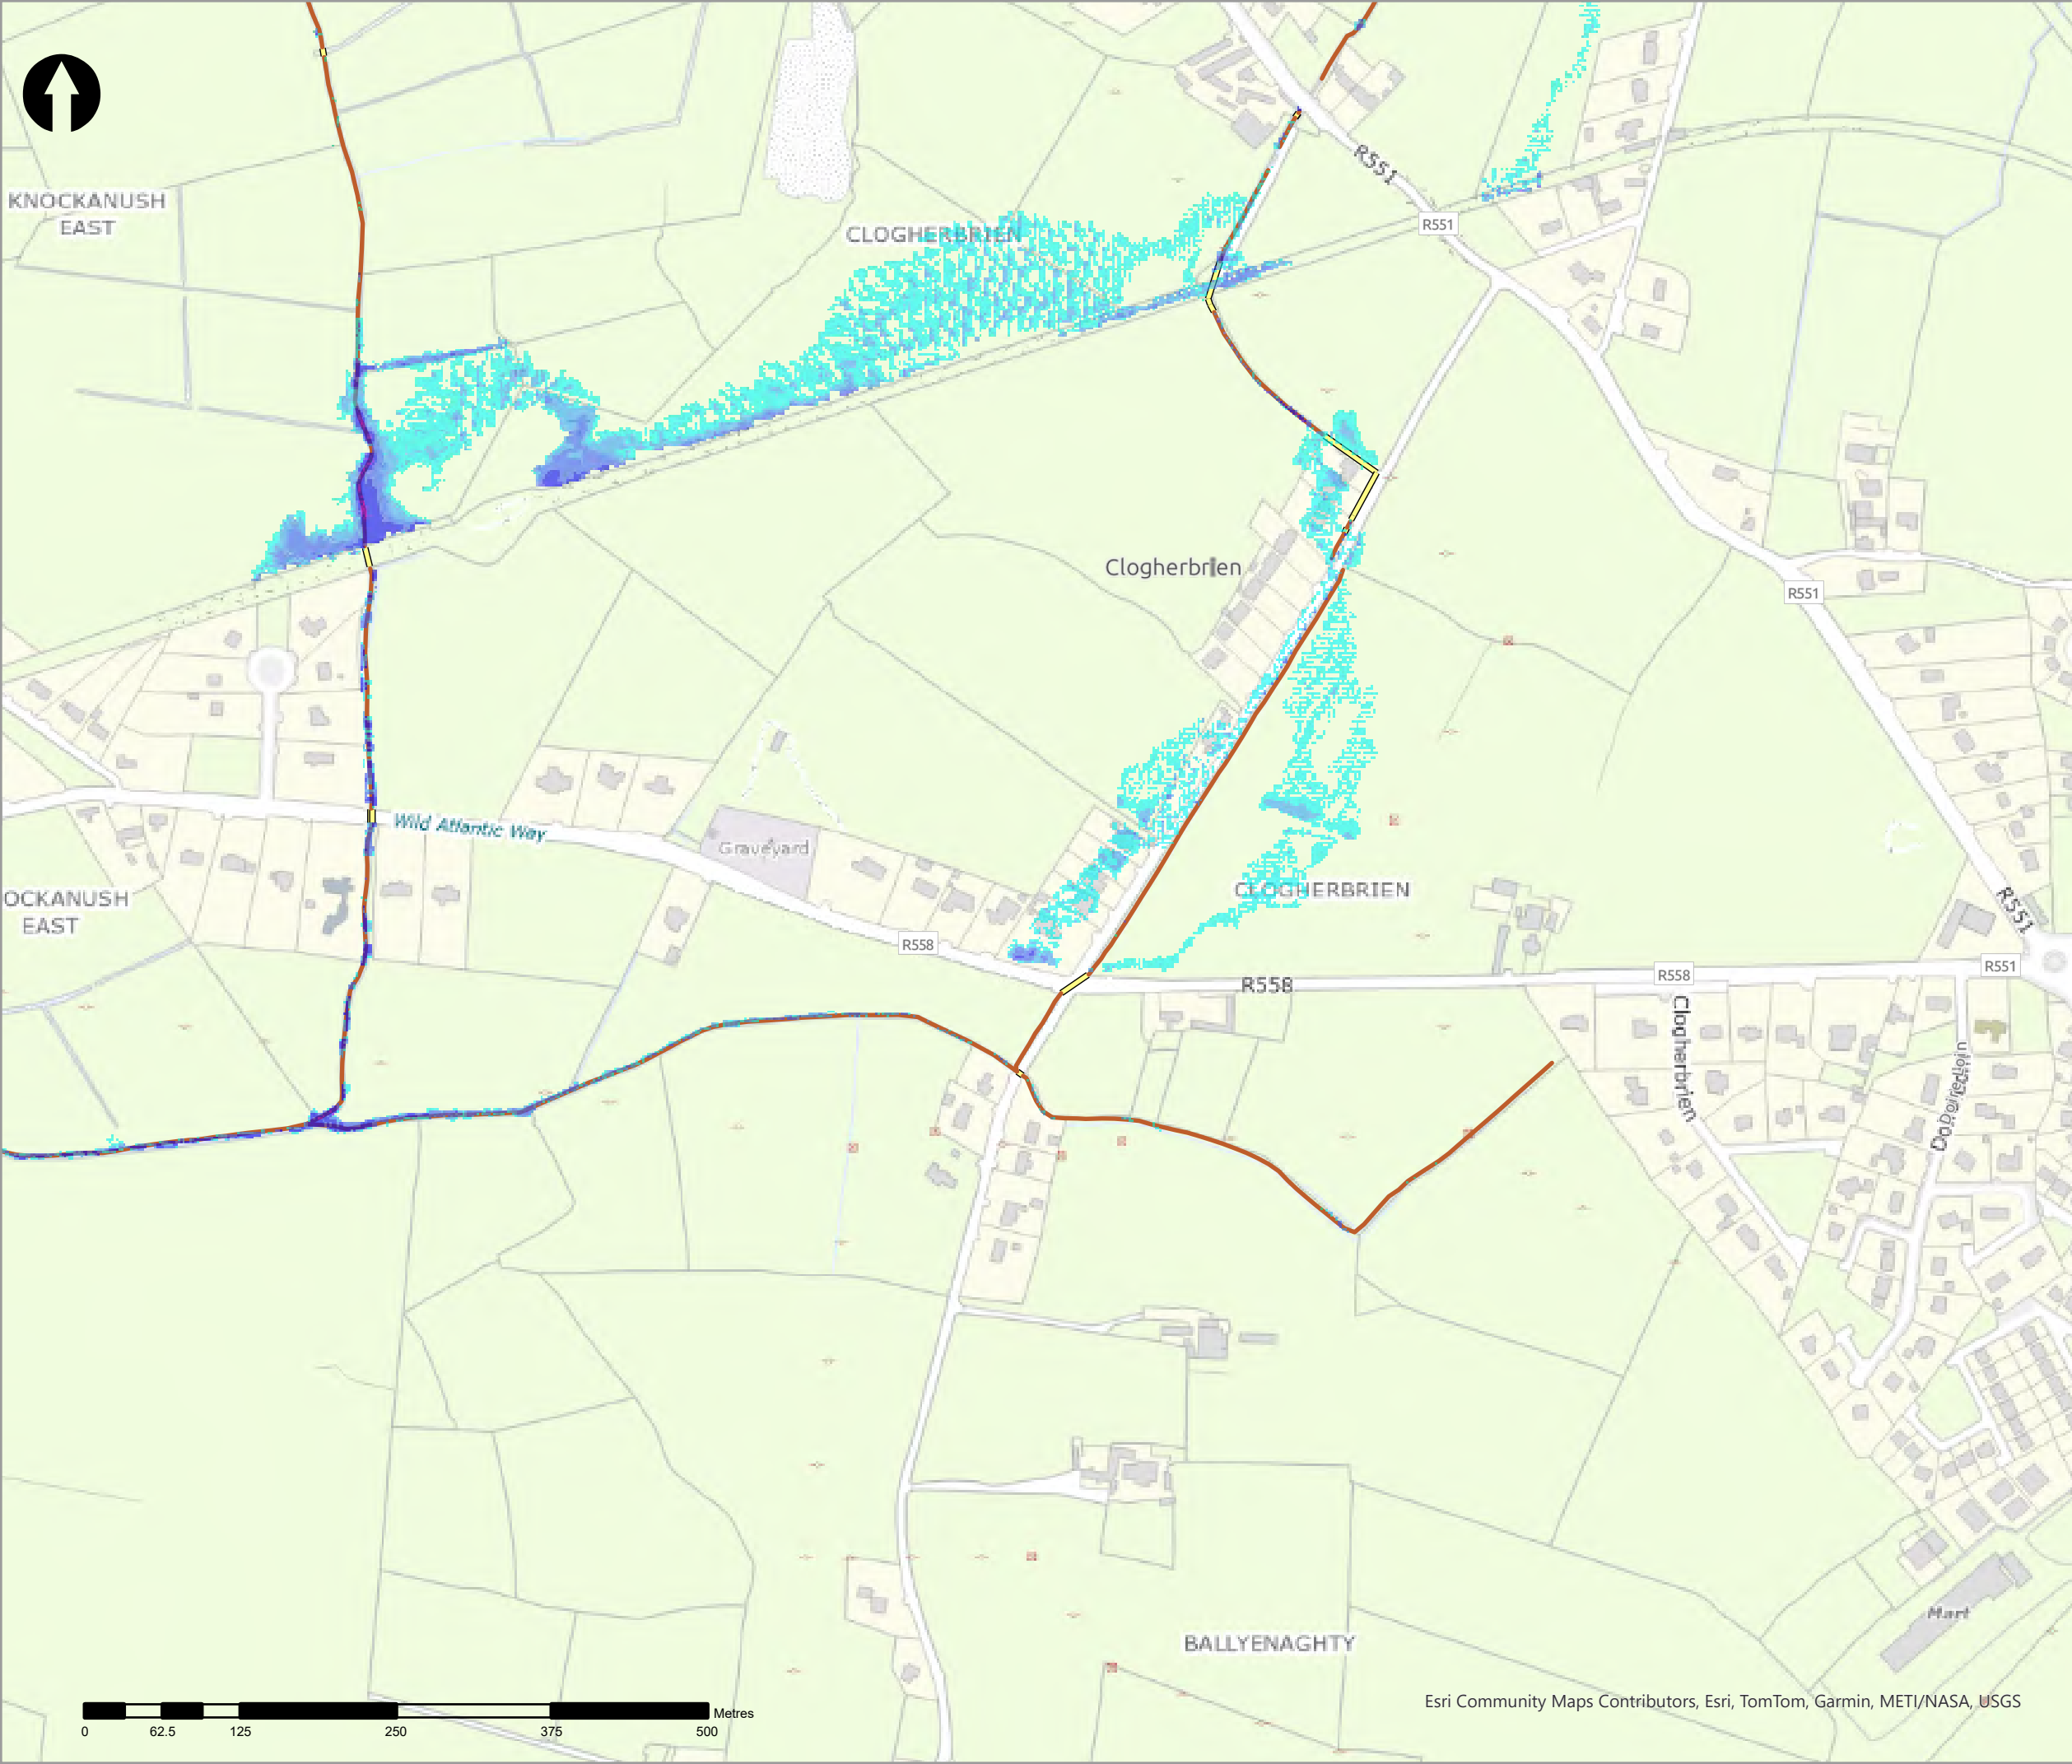

Legend	
50% AEP Fluvial Depth	
■	0 - 0.1m
■	0.1 - 0.25m
■	0.25 - 0.5m
■	0.5 - 1m
■	1.0 - 1.5m
■	1.5 - 2m
■	>2m
—	Modelled River Centreline
—	Modelled Drainage
—	Embankment
—	Wall

rev	ammdments	drawn	date
-----	-----------	-------	------



Elmwood House T +44(0) 28 90 667914
74 Boucher Road F +44(0) 28 90 668286
Belfast W www.rpsgroup.com/ireland
BT12 6RZ E ireland@rpsgroup.com

CLIENT



Óigín na
eÓilínachá Poiblí
Office of Public Works



PROJECT
Tralee Flood Relief Scheme


TITLE
Tralee Depth Mapping 50% AEP Fluvial

Project Number	Sheet Size	Drawing Scale
MCW1082	A3	1:5,000

Drawing Number	Datum
Dep_F_C_0002_26	ITM

Drawn by	Status	Revision
RC	Final	01

Checked By	Approved By	Date
AS	AS	05/06/2025

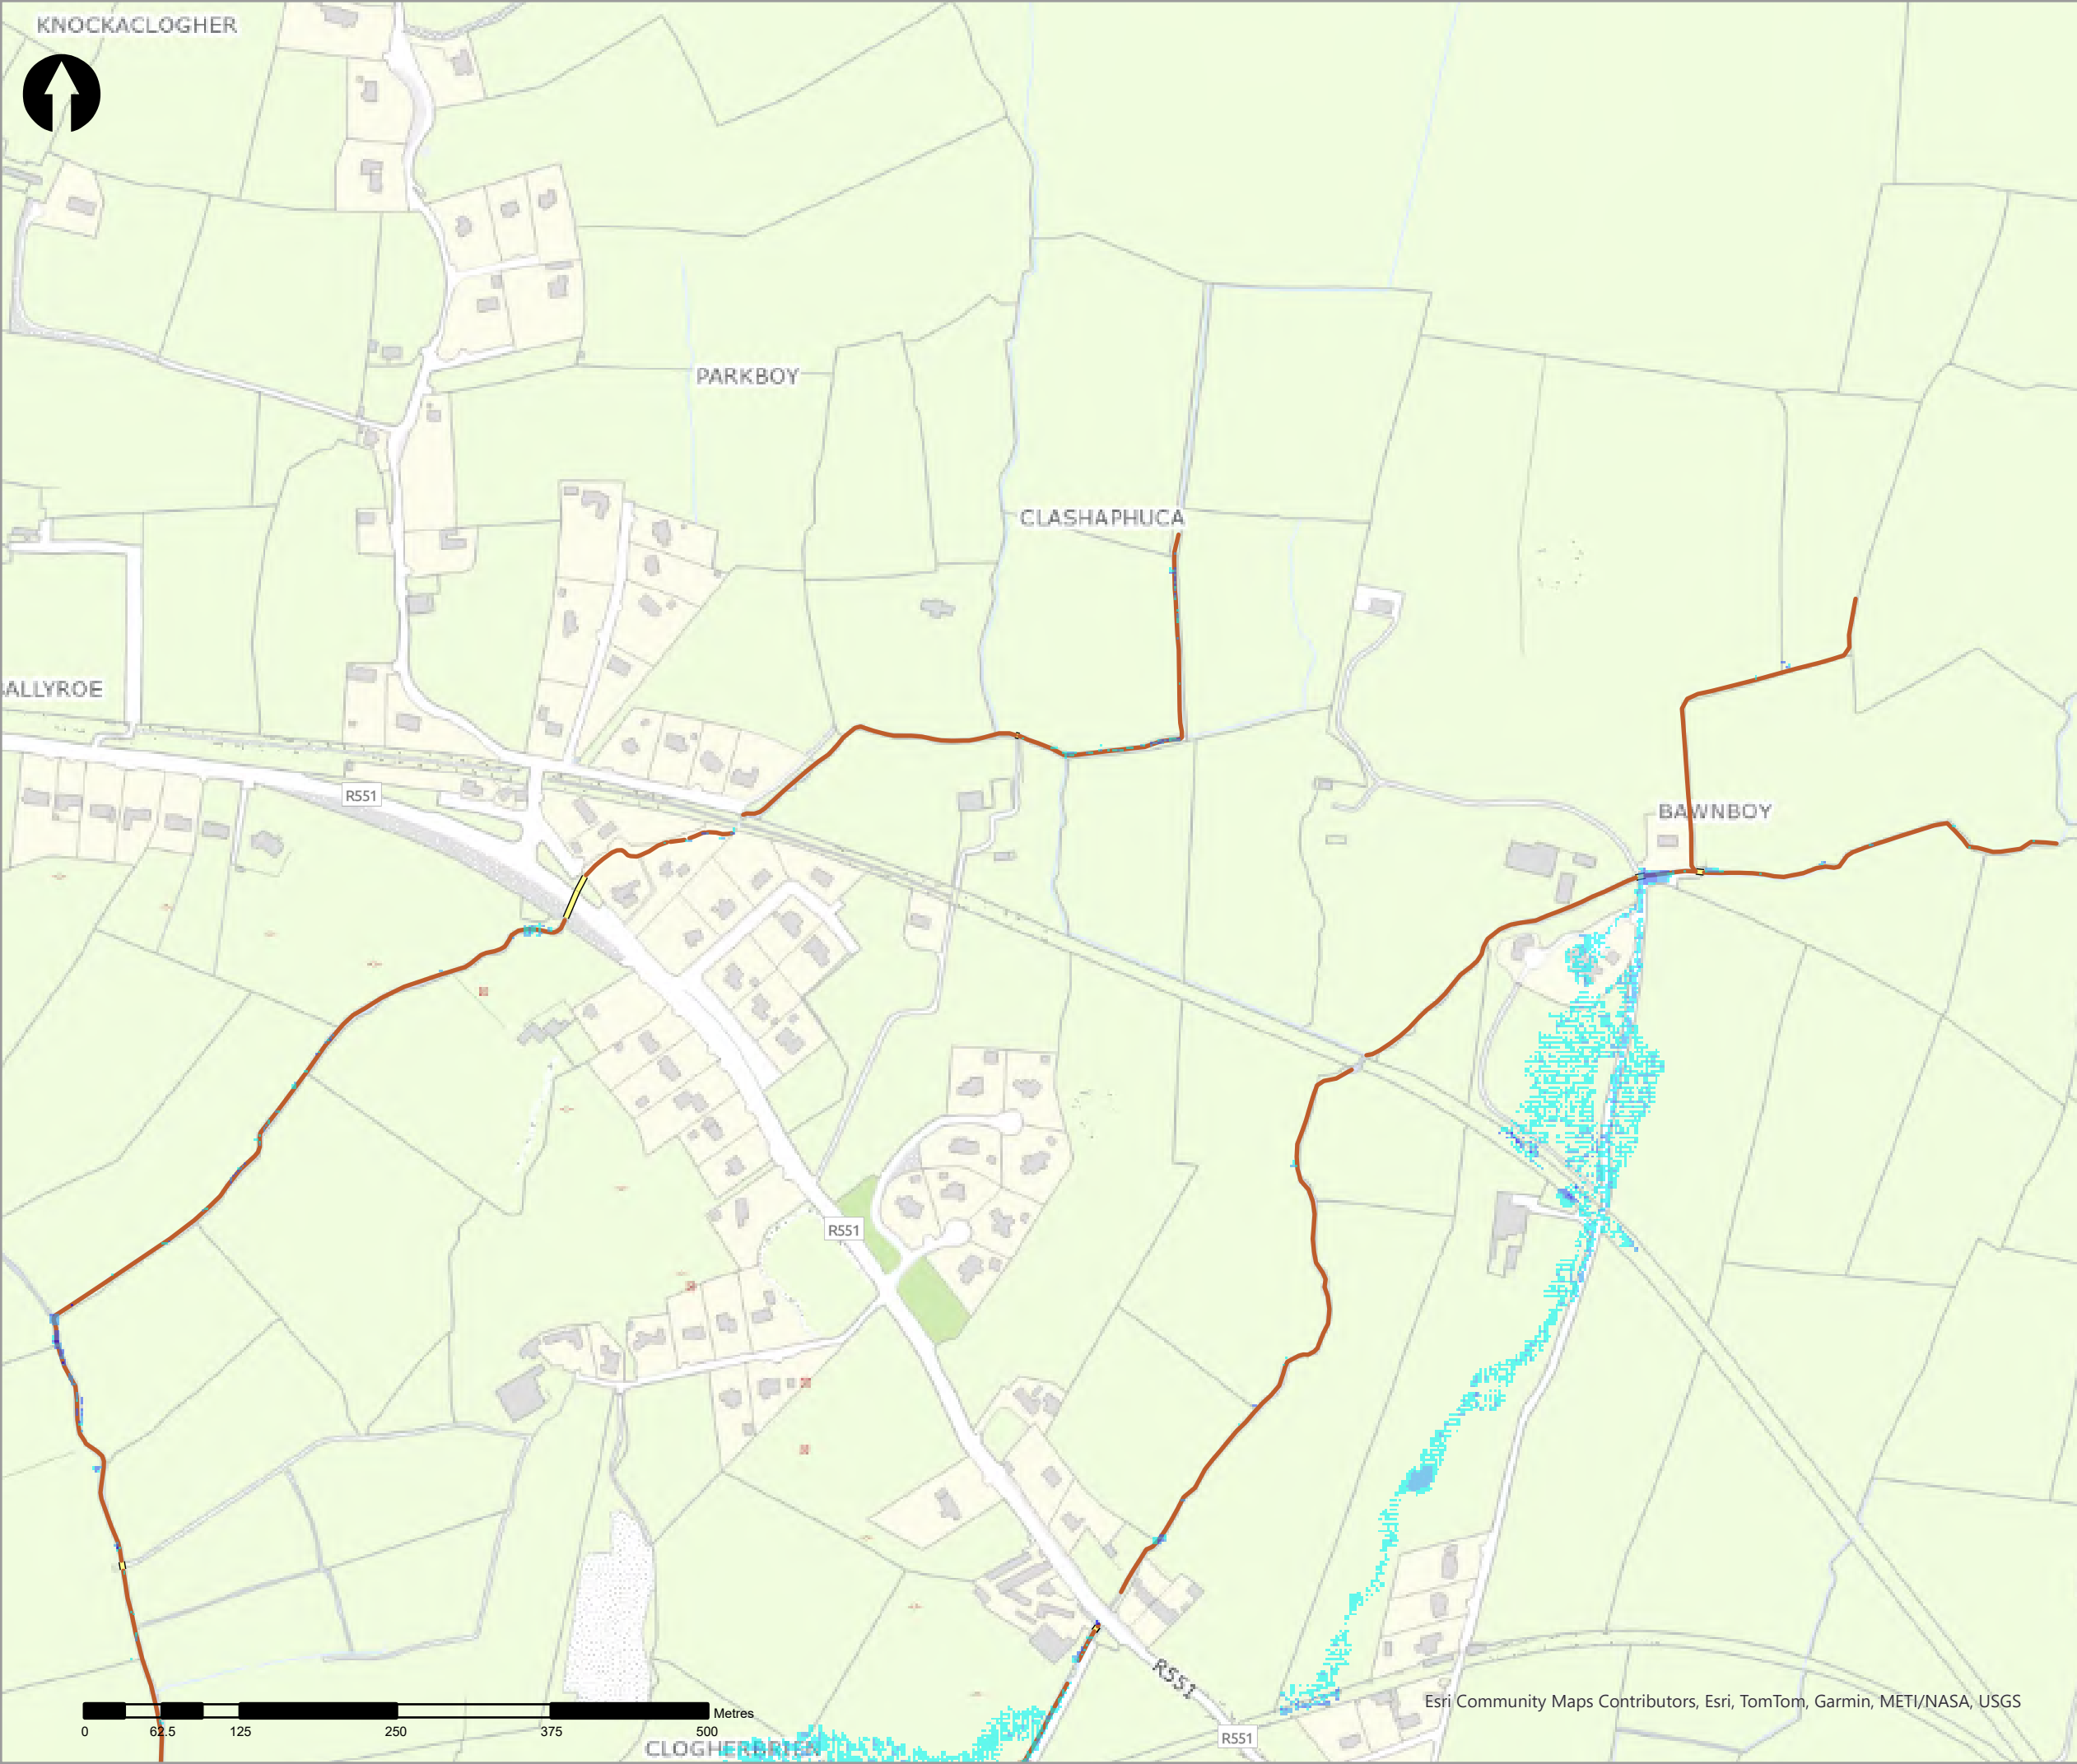

Legend

50% AEP Fluvial Depth

- 0 - 0.1m
- 0.1 - 0.25m
- 0.25 - 0.5m
- 0.5 - 1m
- 1.0 - 1.5m
- 1.5 - 2m
- >2m

Modelled River Centreline

Modelled Drainage

Embankment

Wall

rev	ammdments	drawn	date
-----	-----------	-------	------



Elmwood House T +44(0) 28 90 667914
74 Boucher Road F +44(0) 28 90 668286
Belfast W www.rpsgroup.com/ireland
BT12 6RZ E ireland@rpsgroup.com

CLIENT



PROJECT

Tralee Flood Relief Scheme

TITLE


Tralee Depth Mapping
50% AEP Fluvial

Project Number	Sheet Size	Drawing Scale
MCW1082	A3	1:5,000

Drawing Number	Datum
Dep_F_C_0002_27	ITM

Drawn by	Status	Revision
RC	Final	01

Checked By	Approved By	Date
AS	AS	05/06/2025

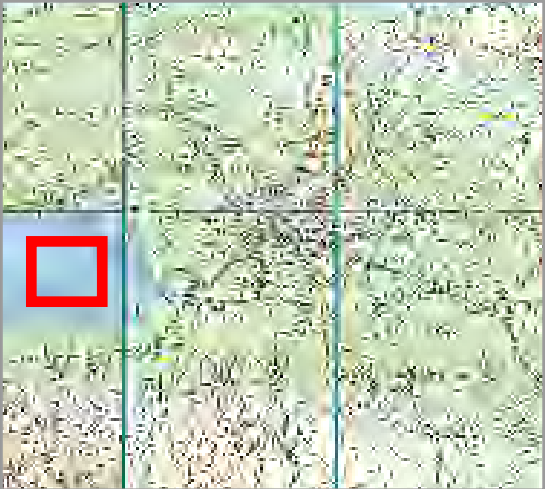

- Legend
- 50% AEP Fluvial Depth
- 0 - 0.1m
 - 0.1 - 0.25m
 - 0.25 - 0.5m
 - 0.5 - 1m
 - 1.0 - 1.5m
 - 1.5 - 2m
 - >2m
- Modelled River Centreline
- Modelled Drainage
- Embankment
- Wall

rev	ammdments	drawn	date
-----	-----------	-------	------



Elmwood House T +44(0) 28 90 667914
74 Boucher Road F +44(0) 28 90 668286
Belfast W www.rpsgroup.com/ireland
BT12 6RZ E ireland@rpsgroup.com

CLIENT



Óifig na
eOibreacha Poiblí
Office of Public Works




PROJECT


Tralee Flood Relief Scheme

TITLE

Tralee Depth Mapping
50% AEP Fluvial

Project Number	Sheet Size	Drawing Scale
MCW1082	A3	1:5,000
Drawing Number	Datum	
Dep_F_C_0002_28	ITM	
Drawn by	Status	Revision
RC	Final	01
Checked By	Approved By	Date
AS	AS	05/06/2025

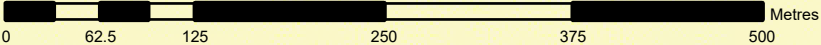

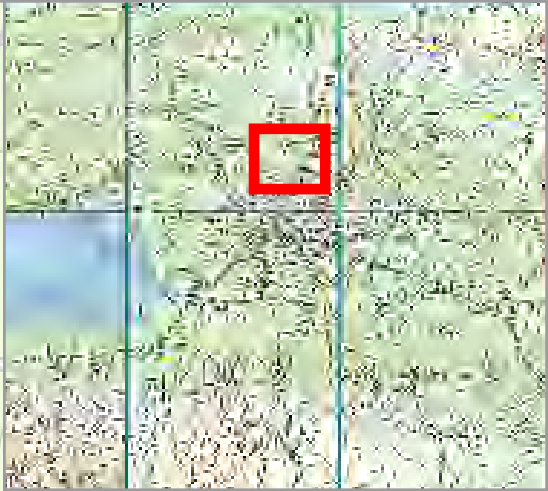

- Legend
- 50% AEP Fluvial Depth
- 0 - 0.1m
 - 0.1 - 0.25m
 - 0.25 - 0.5m
 - 0.5 - 1m
 - 1.0 - 1.5m
 - 1.5 - 2m
 - >2m
- Modelled River Centreline
- Modelled Drainage
- Embankment
- Wall

rev	amendments	drawn	date
-----	------------	-------	------



Elmwood House T +44(0) 28 90 667914
74 Boucher Road F +44(0) 28 90 668286
Belfast W www.rpsgroup.com/ireland
BT12 6RZ E ireland@rpsgroup.com

CLIENT



OPW

Óighe na rÉabhracha Poblai
Office of Public Works



PROJECT	Tralee Flood Relief Scheme
---------	----------------------------

TITLE	Tralee Depth Mapping 50% AEP Fluvial
-------	---

Project Number	Sheet Size	Drawing Scale
MCW1082	A3	1:5,000

Drawing Number	Datum
Dep_F_C_0002_29	ITM

Drawn by	Status	Revision
RC	Final	01

Checked By	Approved By	Date
AS	AS	05/06/2025



Legend

50% AEP Fluvial Depth

- 0 - 0.1m
- 0.1 - 0.25m
- 0.25 - 0.5m
- 0.5 - 1m
- 1.0 - 1.5m
- 1.5 - 2m
- >2m

Modelled River Centreline

Modelled Drainage

Embankment

Wall

rev	ammendments	drawn	date
-----	-------------	-------	------



Elmwood House T +44(0) 28 90 667914
74 Boucher Road F +44(0) 28 90 668286
Belfast W www.rpsgroup.com/ireland
BT12 6RZ E ireland@rpsgroup.com

CLIENT



OPW

Óig na
eÓlínacha Poiblí
Office of Public Works



PROJECT

Tralee Flood Relief Scheme

TITLE

Tralee Depth Mapping
50% AEP Fluvial

Project Number	Sheet Size	Drawing Scale
MCW1082	A3	1:5,000

Drawing Number	Datum
Dep_F_C_0002_30	ITM

Drawn by	Status	Revision
RC	Final	01

Checked By	Approved By	Date
AS	AS	05/06/2025

Esri Community Maps Contributors, Esri, TomTom, Garmin, METI/NASA, USGS