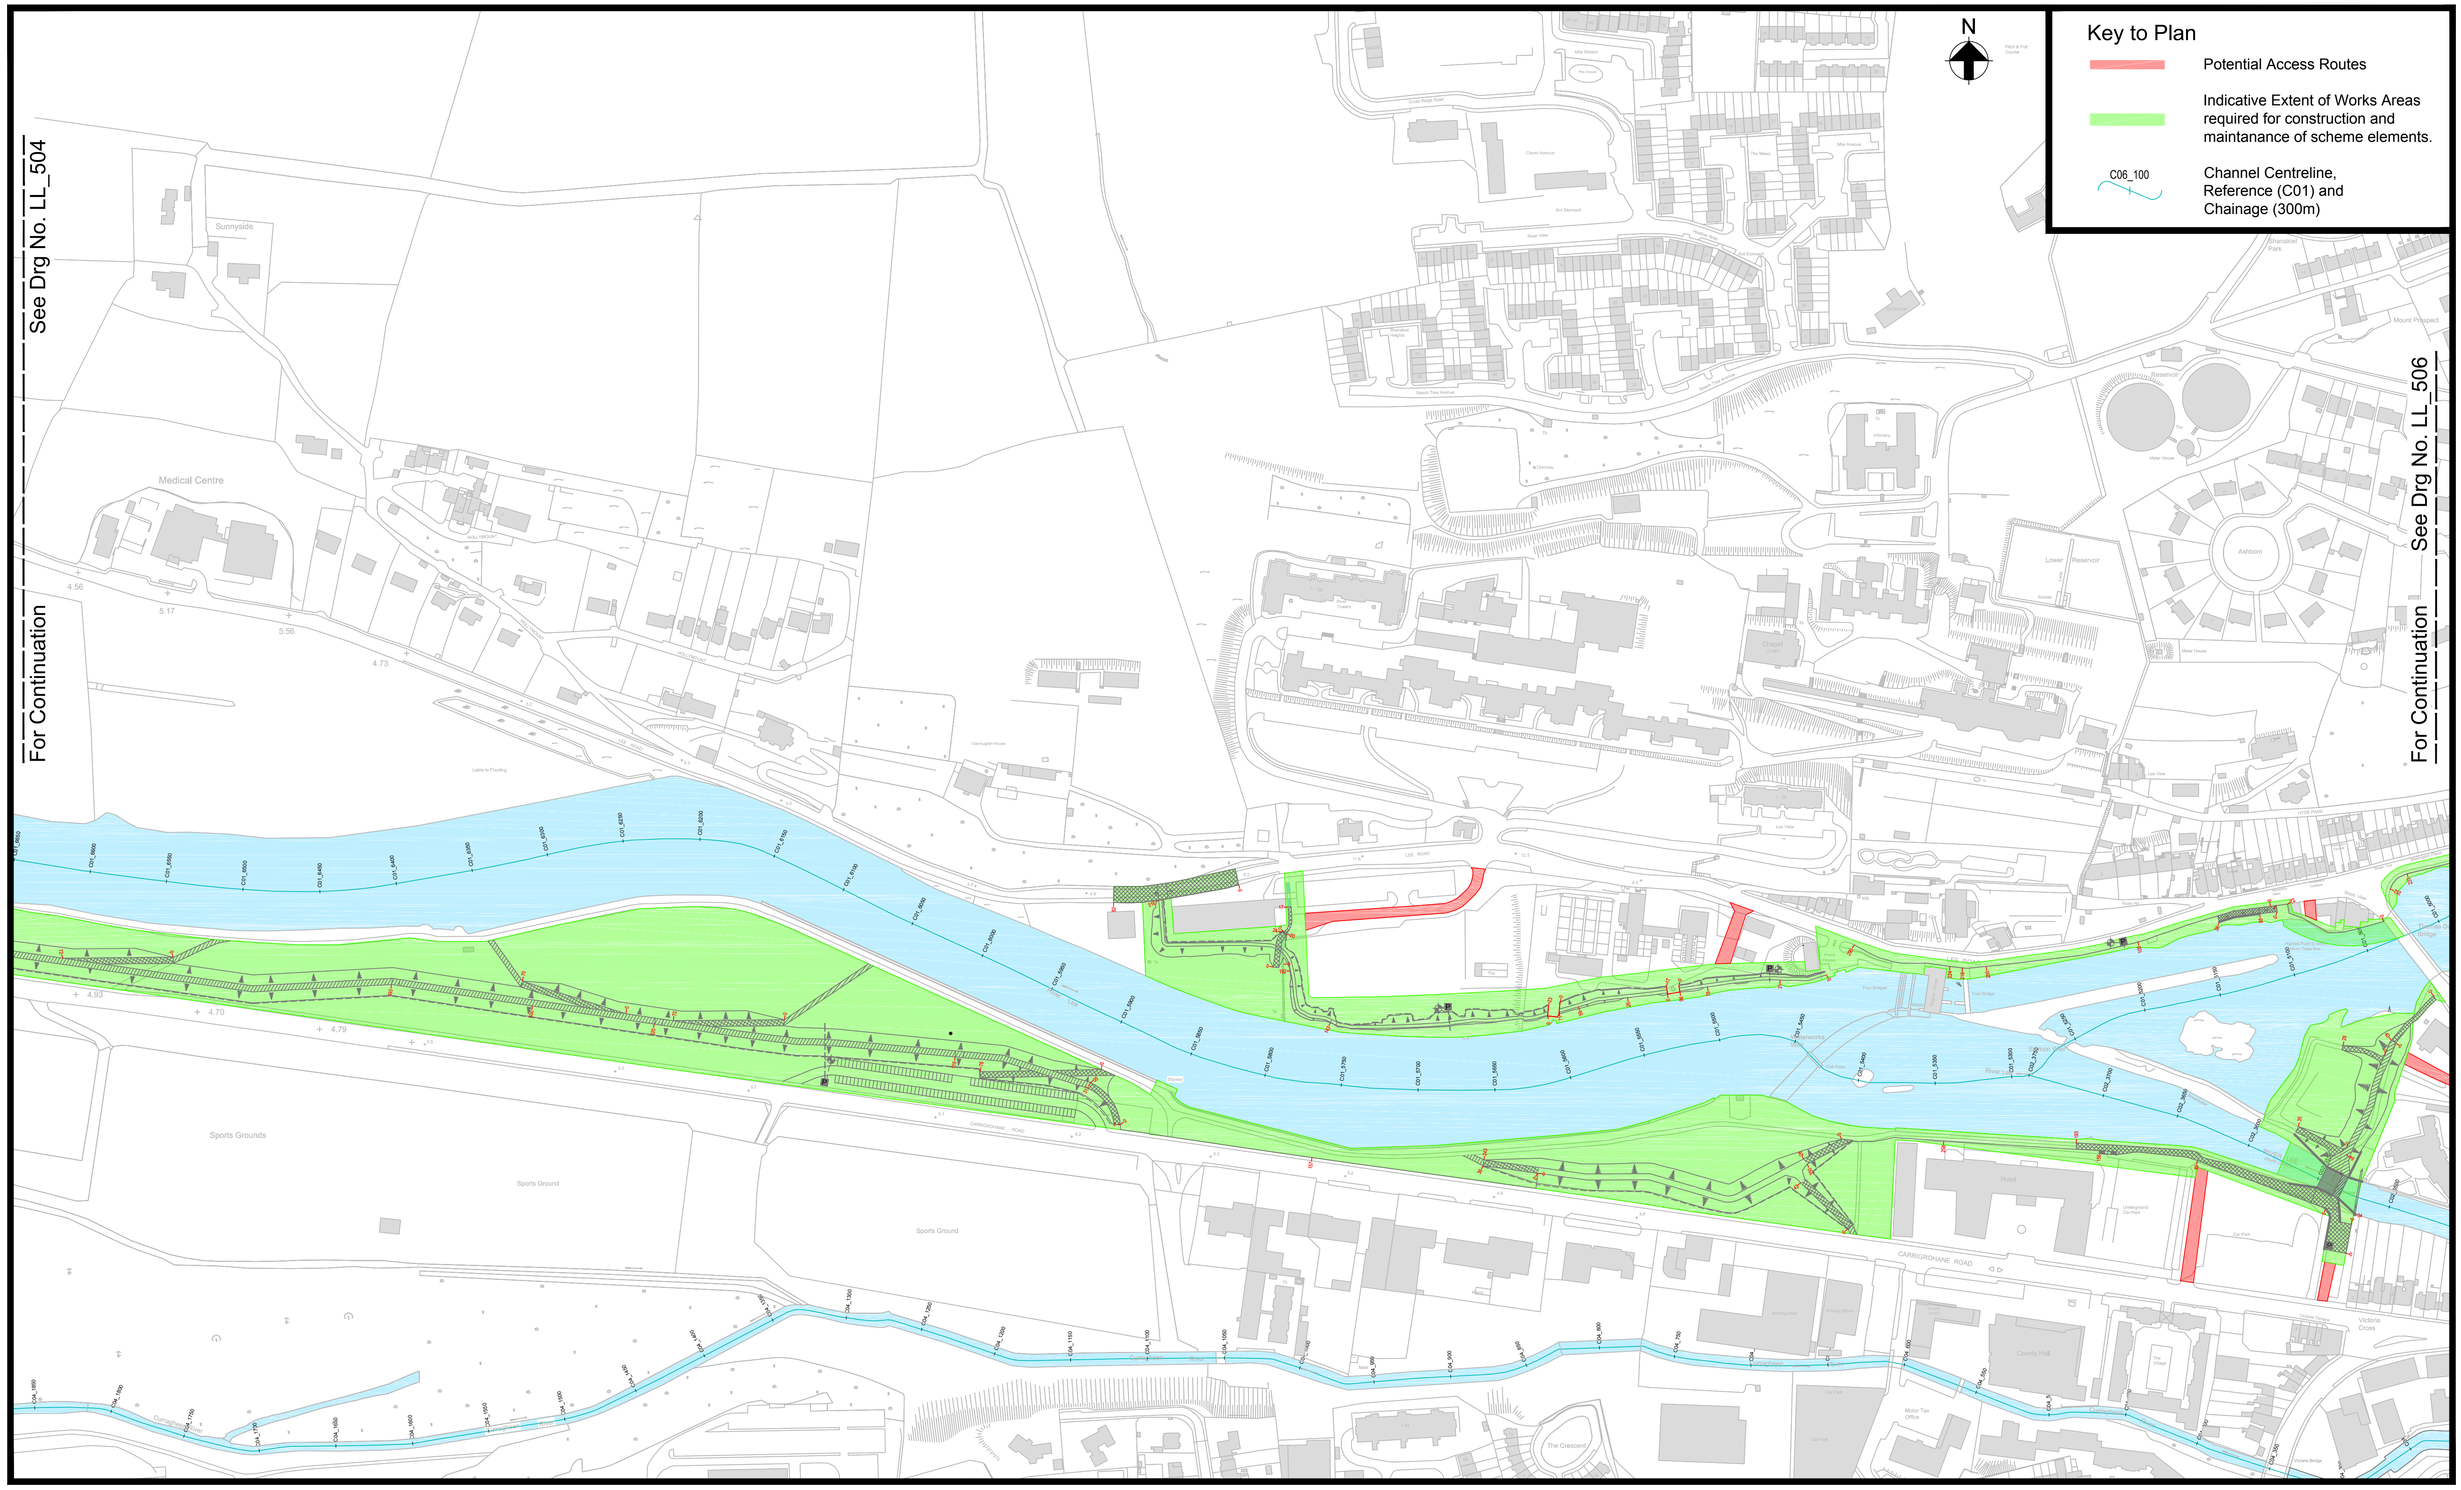

Location Plan

0 5 10 20 50 Metres

Scale 1:2,000 at A1
Scale 1:4,000 at A3

Drg. No. LL_505 Possible Access Routes and Works Areas (Sheet 5 of 15)

Notes:

1. Do not scale from drawing.
2. Proposed works geometry and extents are subject to detailed design.
3. This drawing should be read in conjunction with all other Lower Lee (Cork City) Drainage Scheme Exhibition Drawings and Schedules.
4. Access Routes and Works Areas required for channel maintanance not shown on this drawing for clarity. Refer to Drg No. LL_106 for details of channel maintenance interference.

ARUP
Ove Arup & Partners Ireland Ltd.,
One Albert Quay,
Cork, Ireland.
Tel +353 (0)21 4277670
Fax +353 (0)21 4272345

JBA consulting
24 Grove Island,
Corbally,
Co Limerick,
Ireland.
Tel. + 353 (0) 61 345463
Fax.+ 353 (0) 61 280146

Cork City Council,
City Hall, Anglesea Street,
Cork, Ireland.
Tel. +353 (0) 21 4966222.
Fax +353 (0) 21 4314238.

Cork County Council Headquarters,
County Hall,
Carrigrohane Road,
Cork, Ireland.
Tel: + 00 353 (0) 21 4276891
Fax: + 00 353 (0) 21 4276321

OPW
51 St. Stephen's Green,
Dublin 2,
Ireland.
Tel +353 (0) 1 647 6000
Fax +353 (0) 1 661 0747