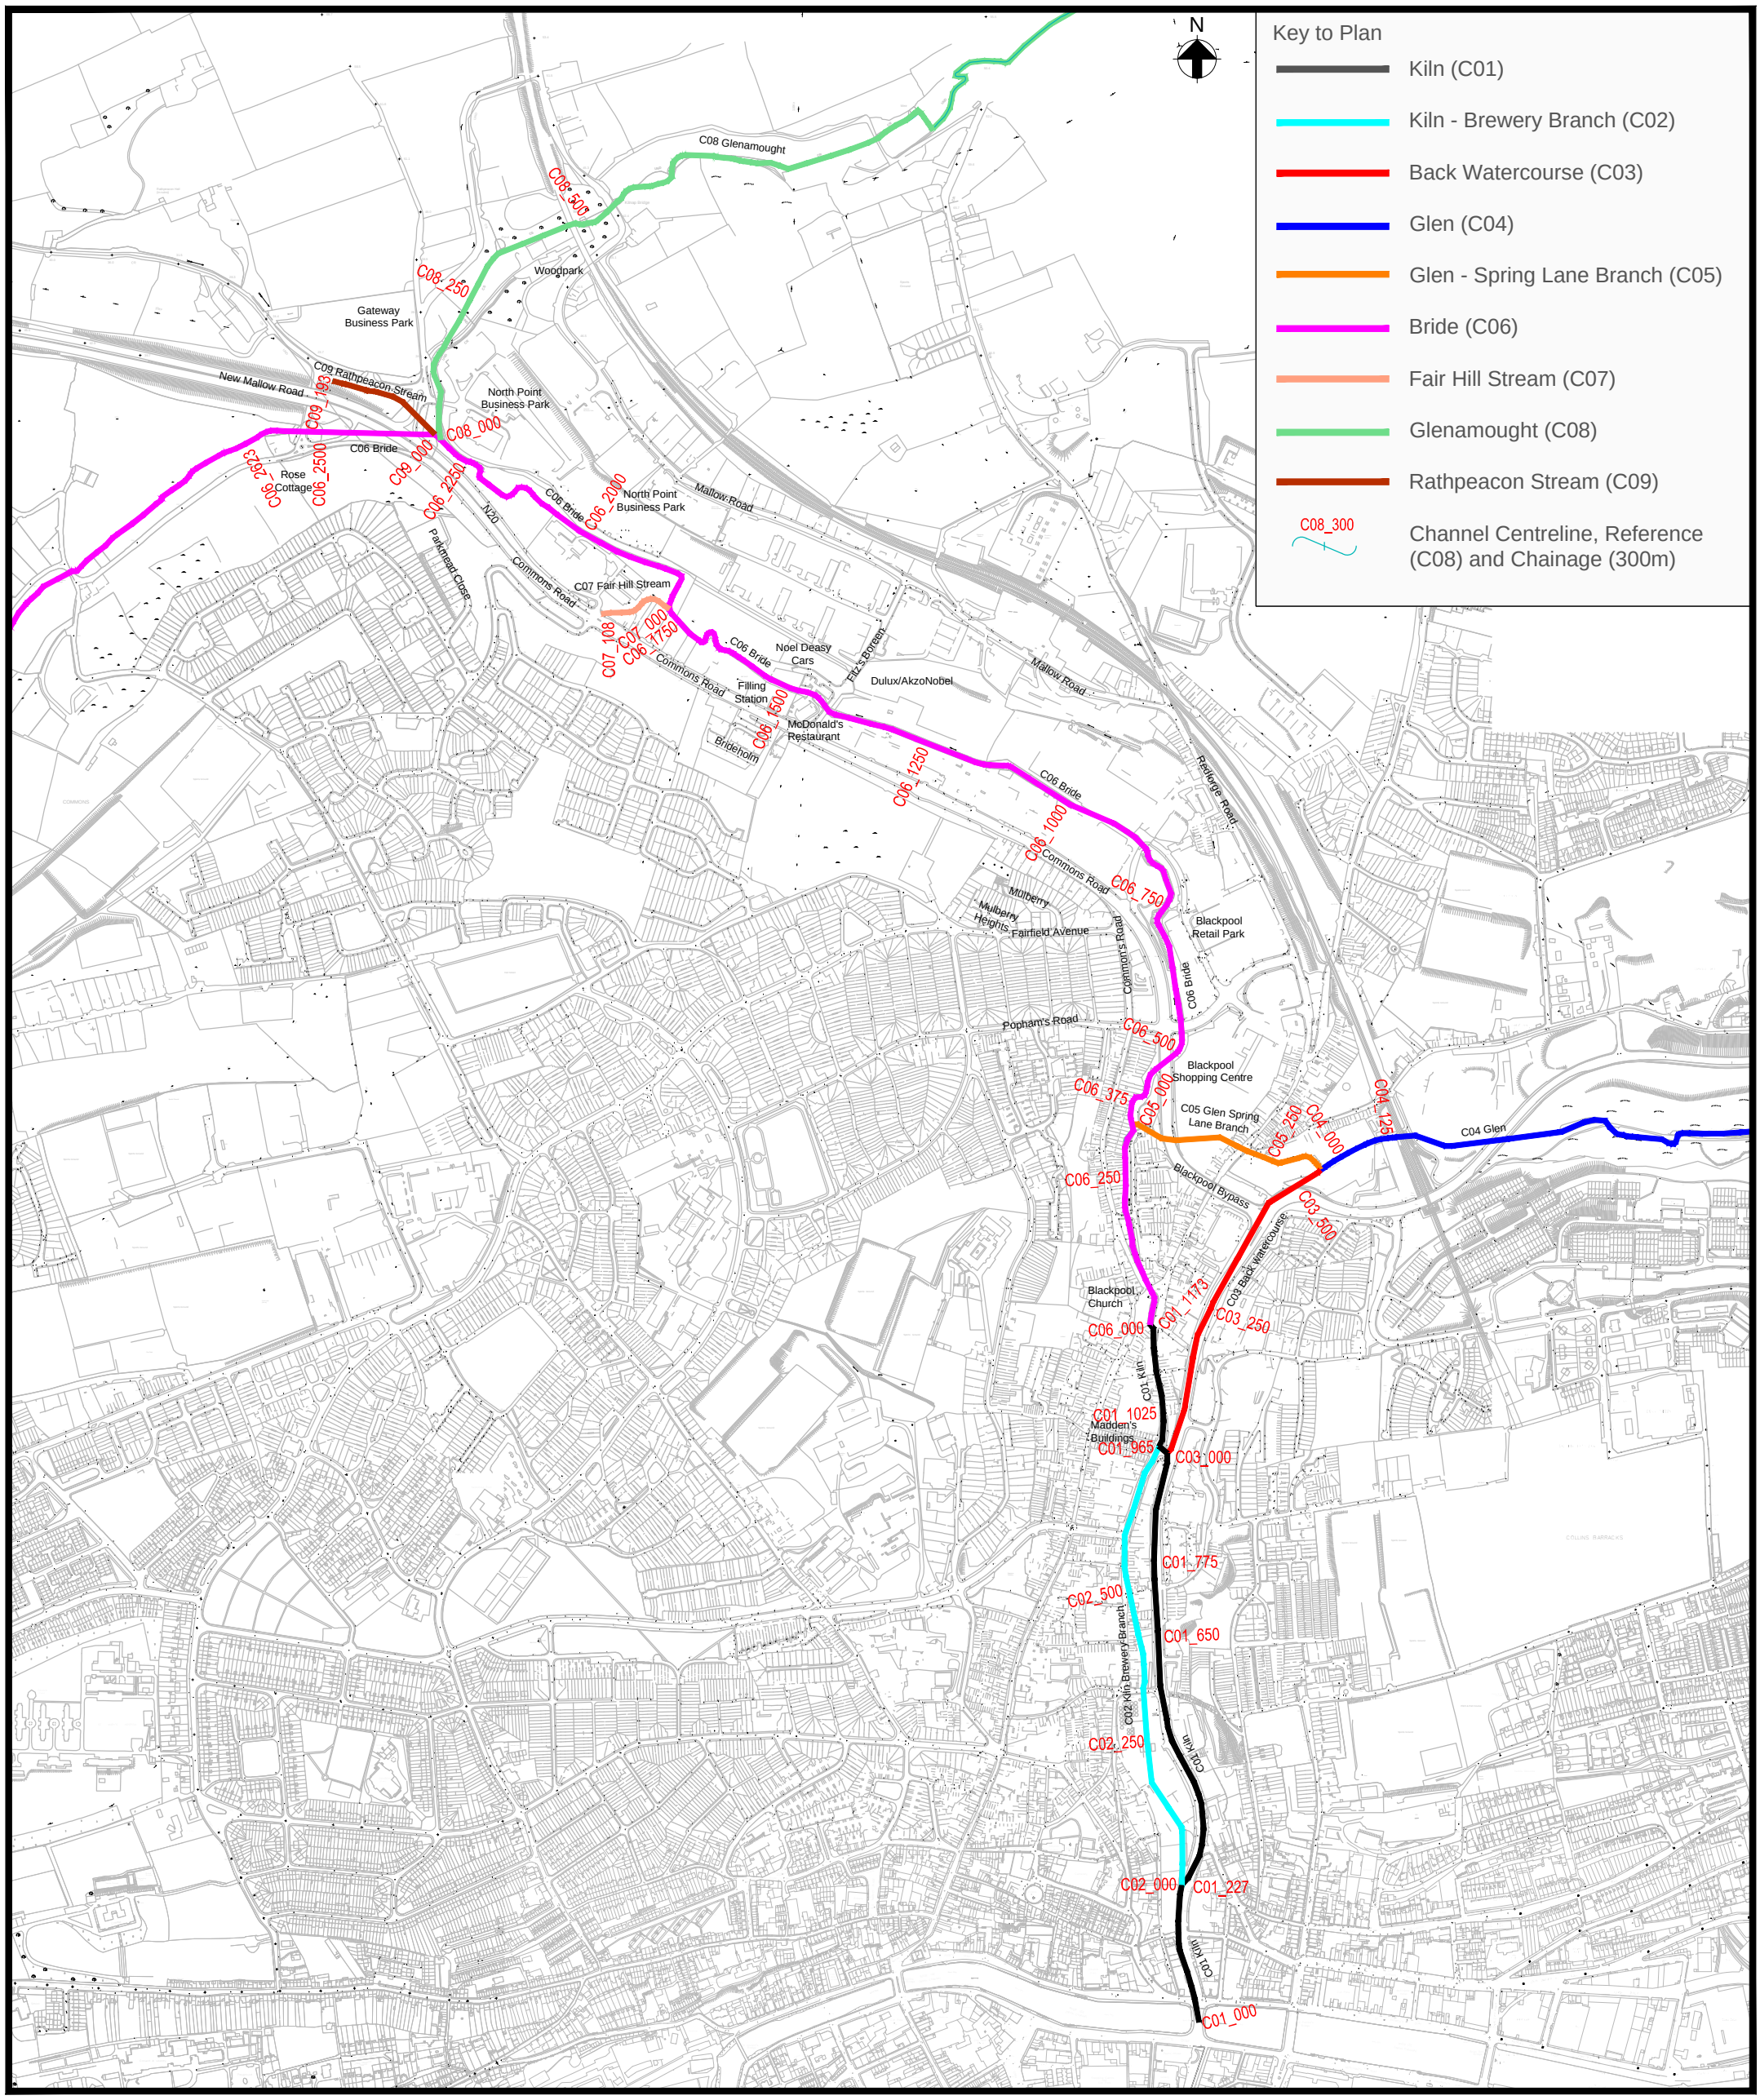

Location Plan

0 50 100 200 Metres

Scale 1:5,000 at A1
Scale 1:10,000 at A3

Notes:
1. Do not scale from drawing.
2. The channels on this drawing have been assigned colours for the purpose of assigning identification labels and interference references.
3. This drawing should be read in conjunction with all other River Bride (Blackpool) Certified Drainage Scheme Exhibition Drawings and Schedules.

Drg. No. RB_103 Channel Codes

ARUP
Ove Arup & Partners Ireland Ltd.,
15 Oliver Plunkett Street,
Cork,
Ireland.
Tel +353 (0)21 4277670
Fax +353 (0)21 4272345

JBA consulting
24 Grove Island,
Corbally,
Co Limerick,
Ireland.
Tel. + 353 (0) 61 345463
Fax.+ 353 (0) 61 280146

Cork City Council,
City Hall, Anglesea Street,
Cork, Ireland.
Tel. +353 (0) 21 4966222.
Fax +353 (0) 21 4314238.

Cork County Council Headquarters,
County Hall,
Carrigrohane Road,
Cork, Ireland.
Tel: + 00 353 (0) 21 4276891
Fax: + 00 353 (0) 21 4276321

OPW
51 St. Stephen's Green,
Dublin 2,
Ireland.
Tel +353 (0) 1 647 6000
Fax +353 (0) 1 661 0747