



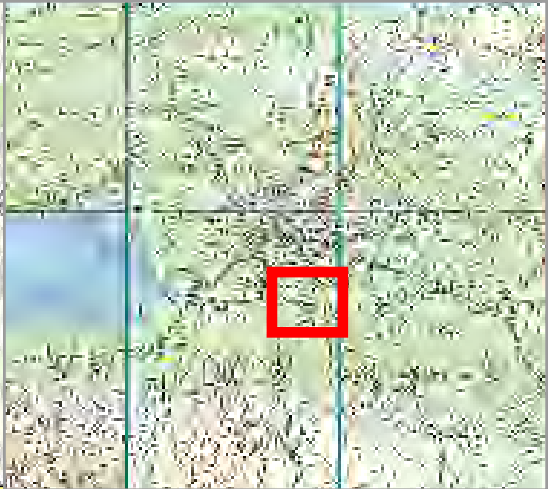

- Legend
- 0.1% AEP Coastal Depth
- 0 - 0.1m
  - 0.1 - 0.25m
  - 0.25 - 0.5m
  - 0.5 - 1m
  - 1.0 - 1.5m
  - 1.5 - 2m
  - >2m
- Modelled River Centreline
- Modelled Drainage
- Embankment
- Wall

| rev | ammendments | drawn | date |
|-----|-------------|-------|------|
|-----|-------------|-------|------|

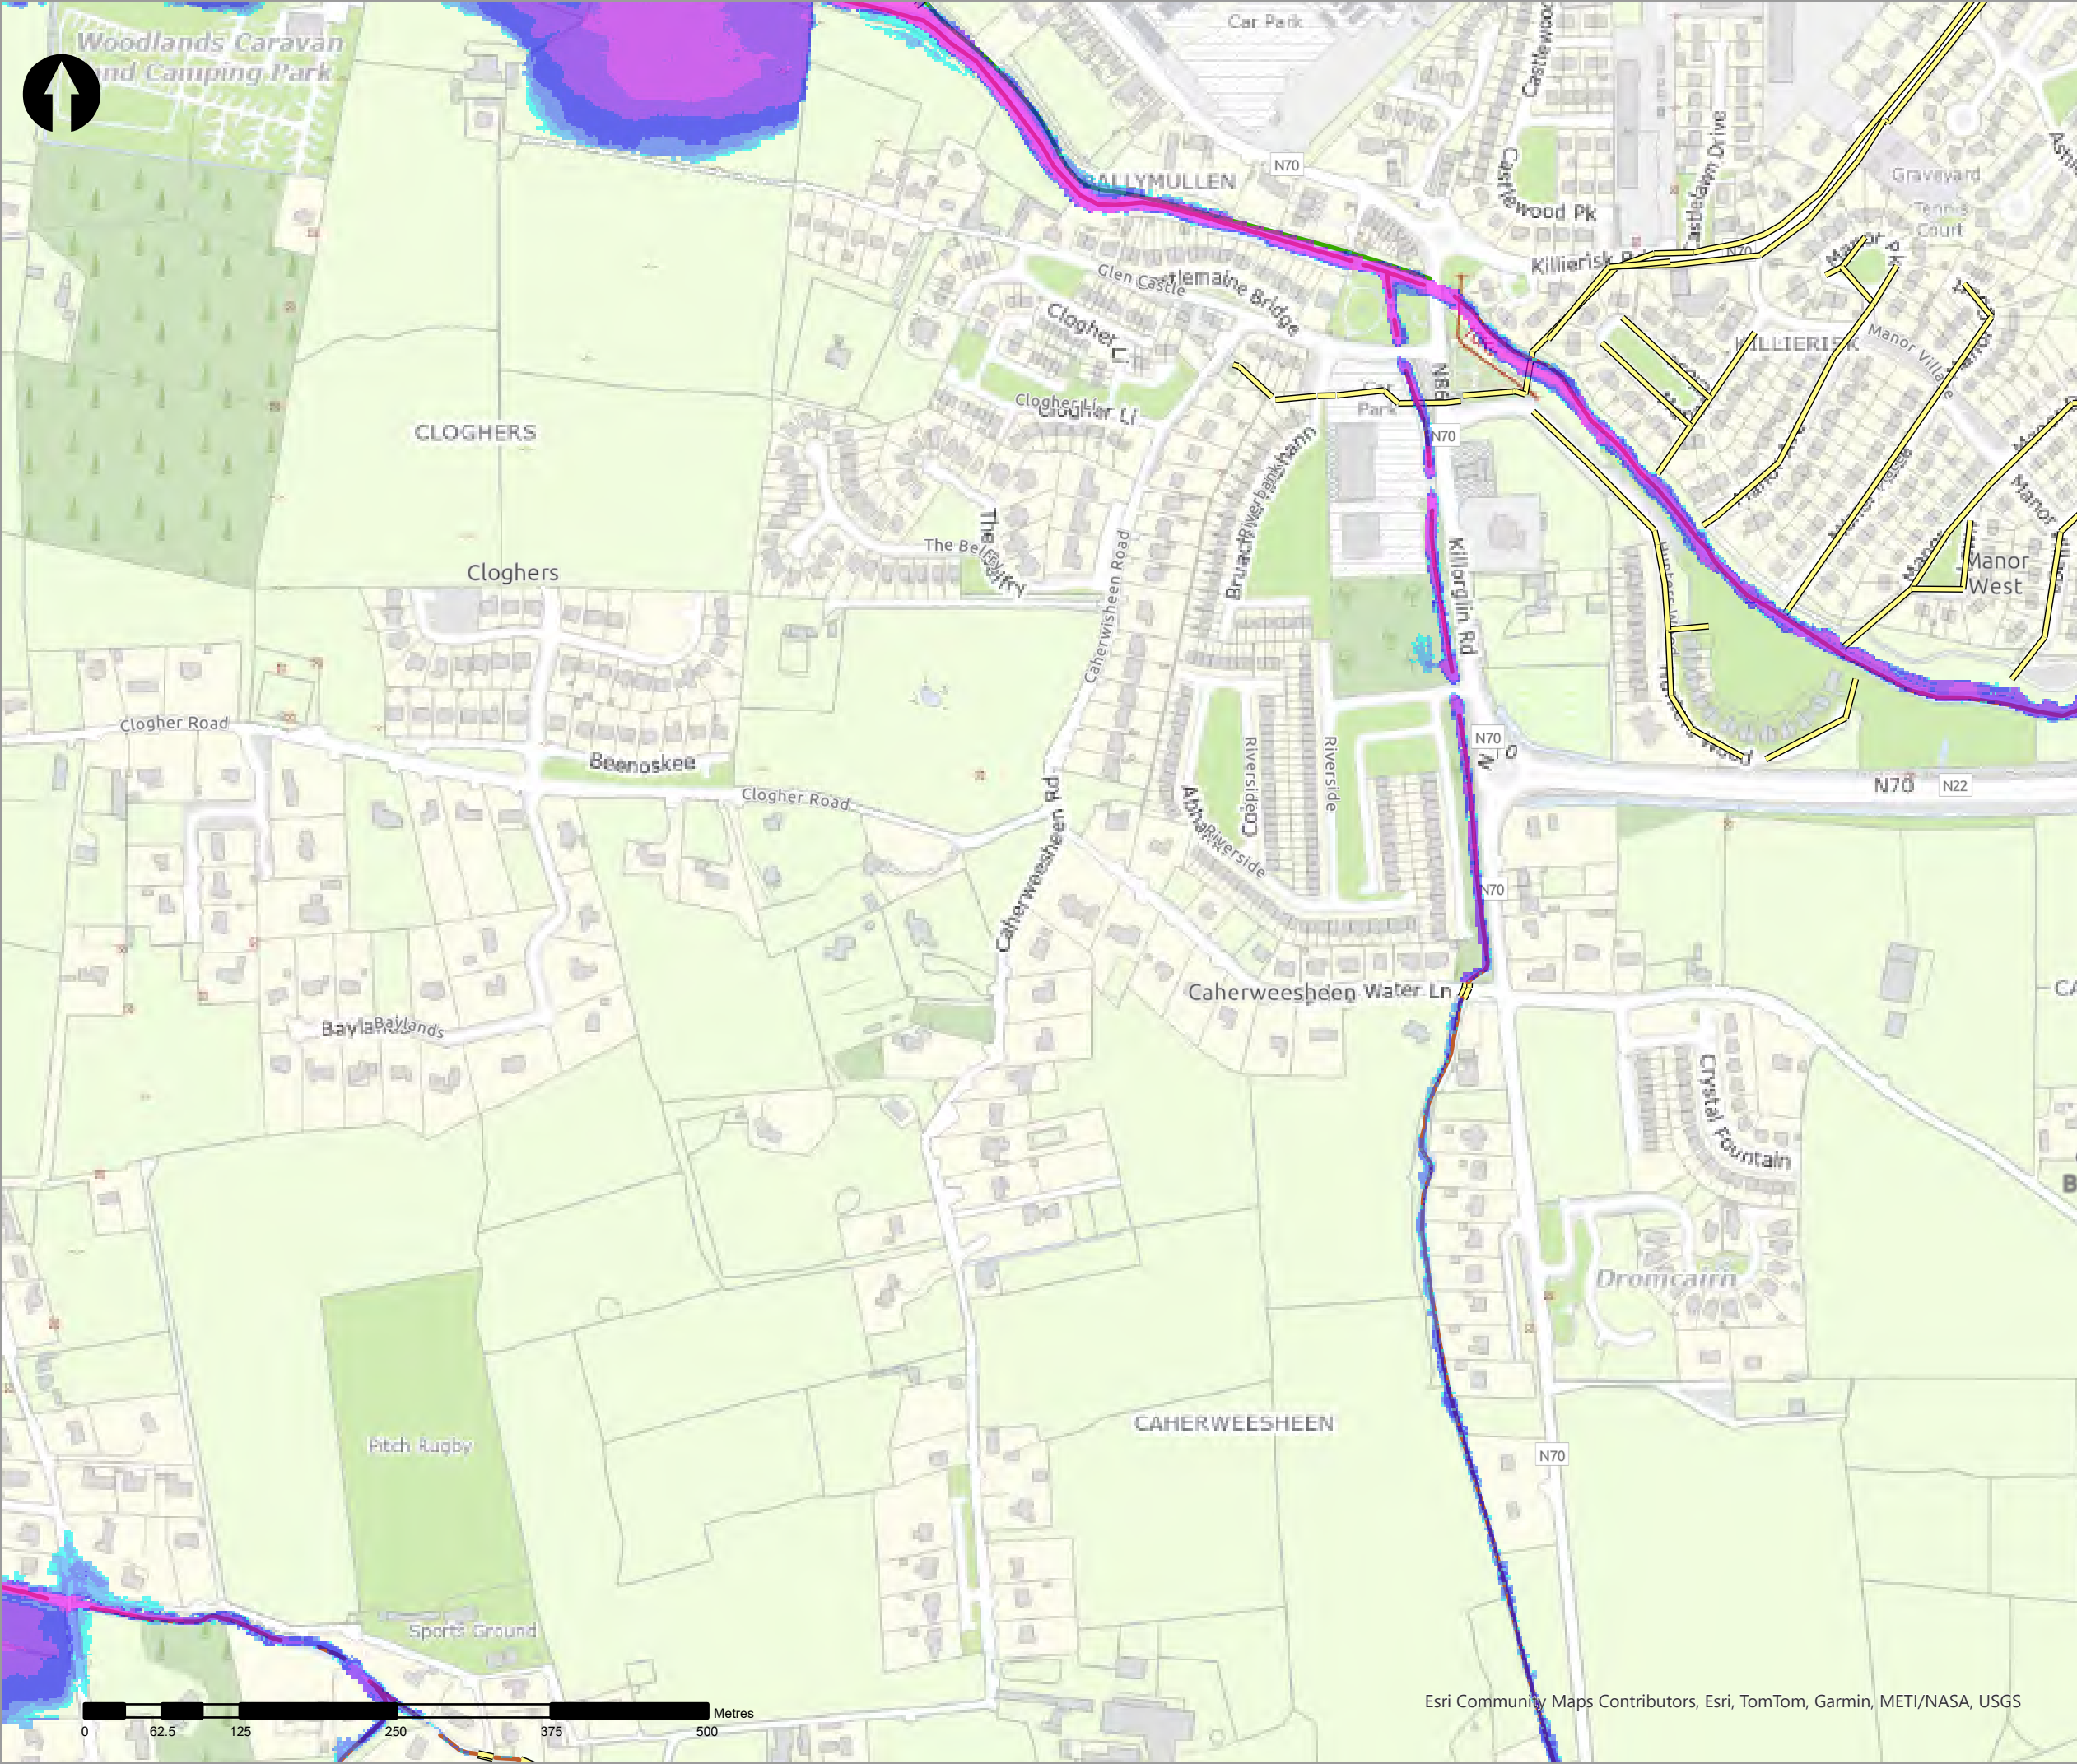

Elmwood House T +44(0) 28 90 667914  
74 Boucher Road F +44(0) 28 90 668286  
Belfast W www.rpsgroup.com/ireland  
BT12 6RZ E ireland@rpsgroup.com

CLIENT



OPW

Óigín na roibínacha Poiblí  
Office of Public Works



PROJECT

Tralee Flood Relief Scheme

TITLE

Tralee Depth Mapping  
0.1% AEP Coastal


| Project Number | Sheet Size | Drawing Scale |
|----------------|------------|---------------|
| MCW1082        | A3         | 1:5,000       |

| Drawing Number  | Datum |
|-----------------|-------|
| Dep_C_C_1000_01 | ITM   |

| Drawn by | Status | Revision |
|----------|--------|----------|
| RC       | Final  | 01       |

| Checked By | Approved By | Date       |
|------------|-------------|------------|
| AS         | AS          | 05/06/2025 |



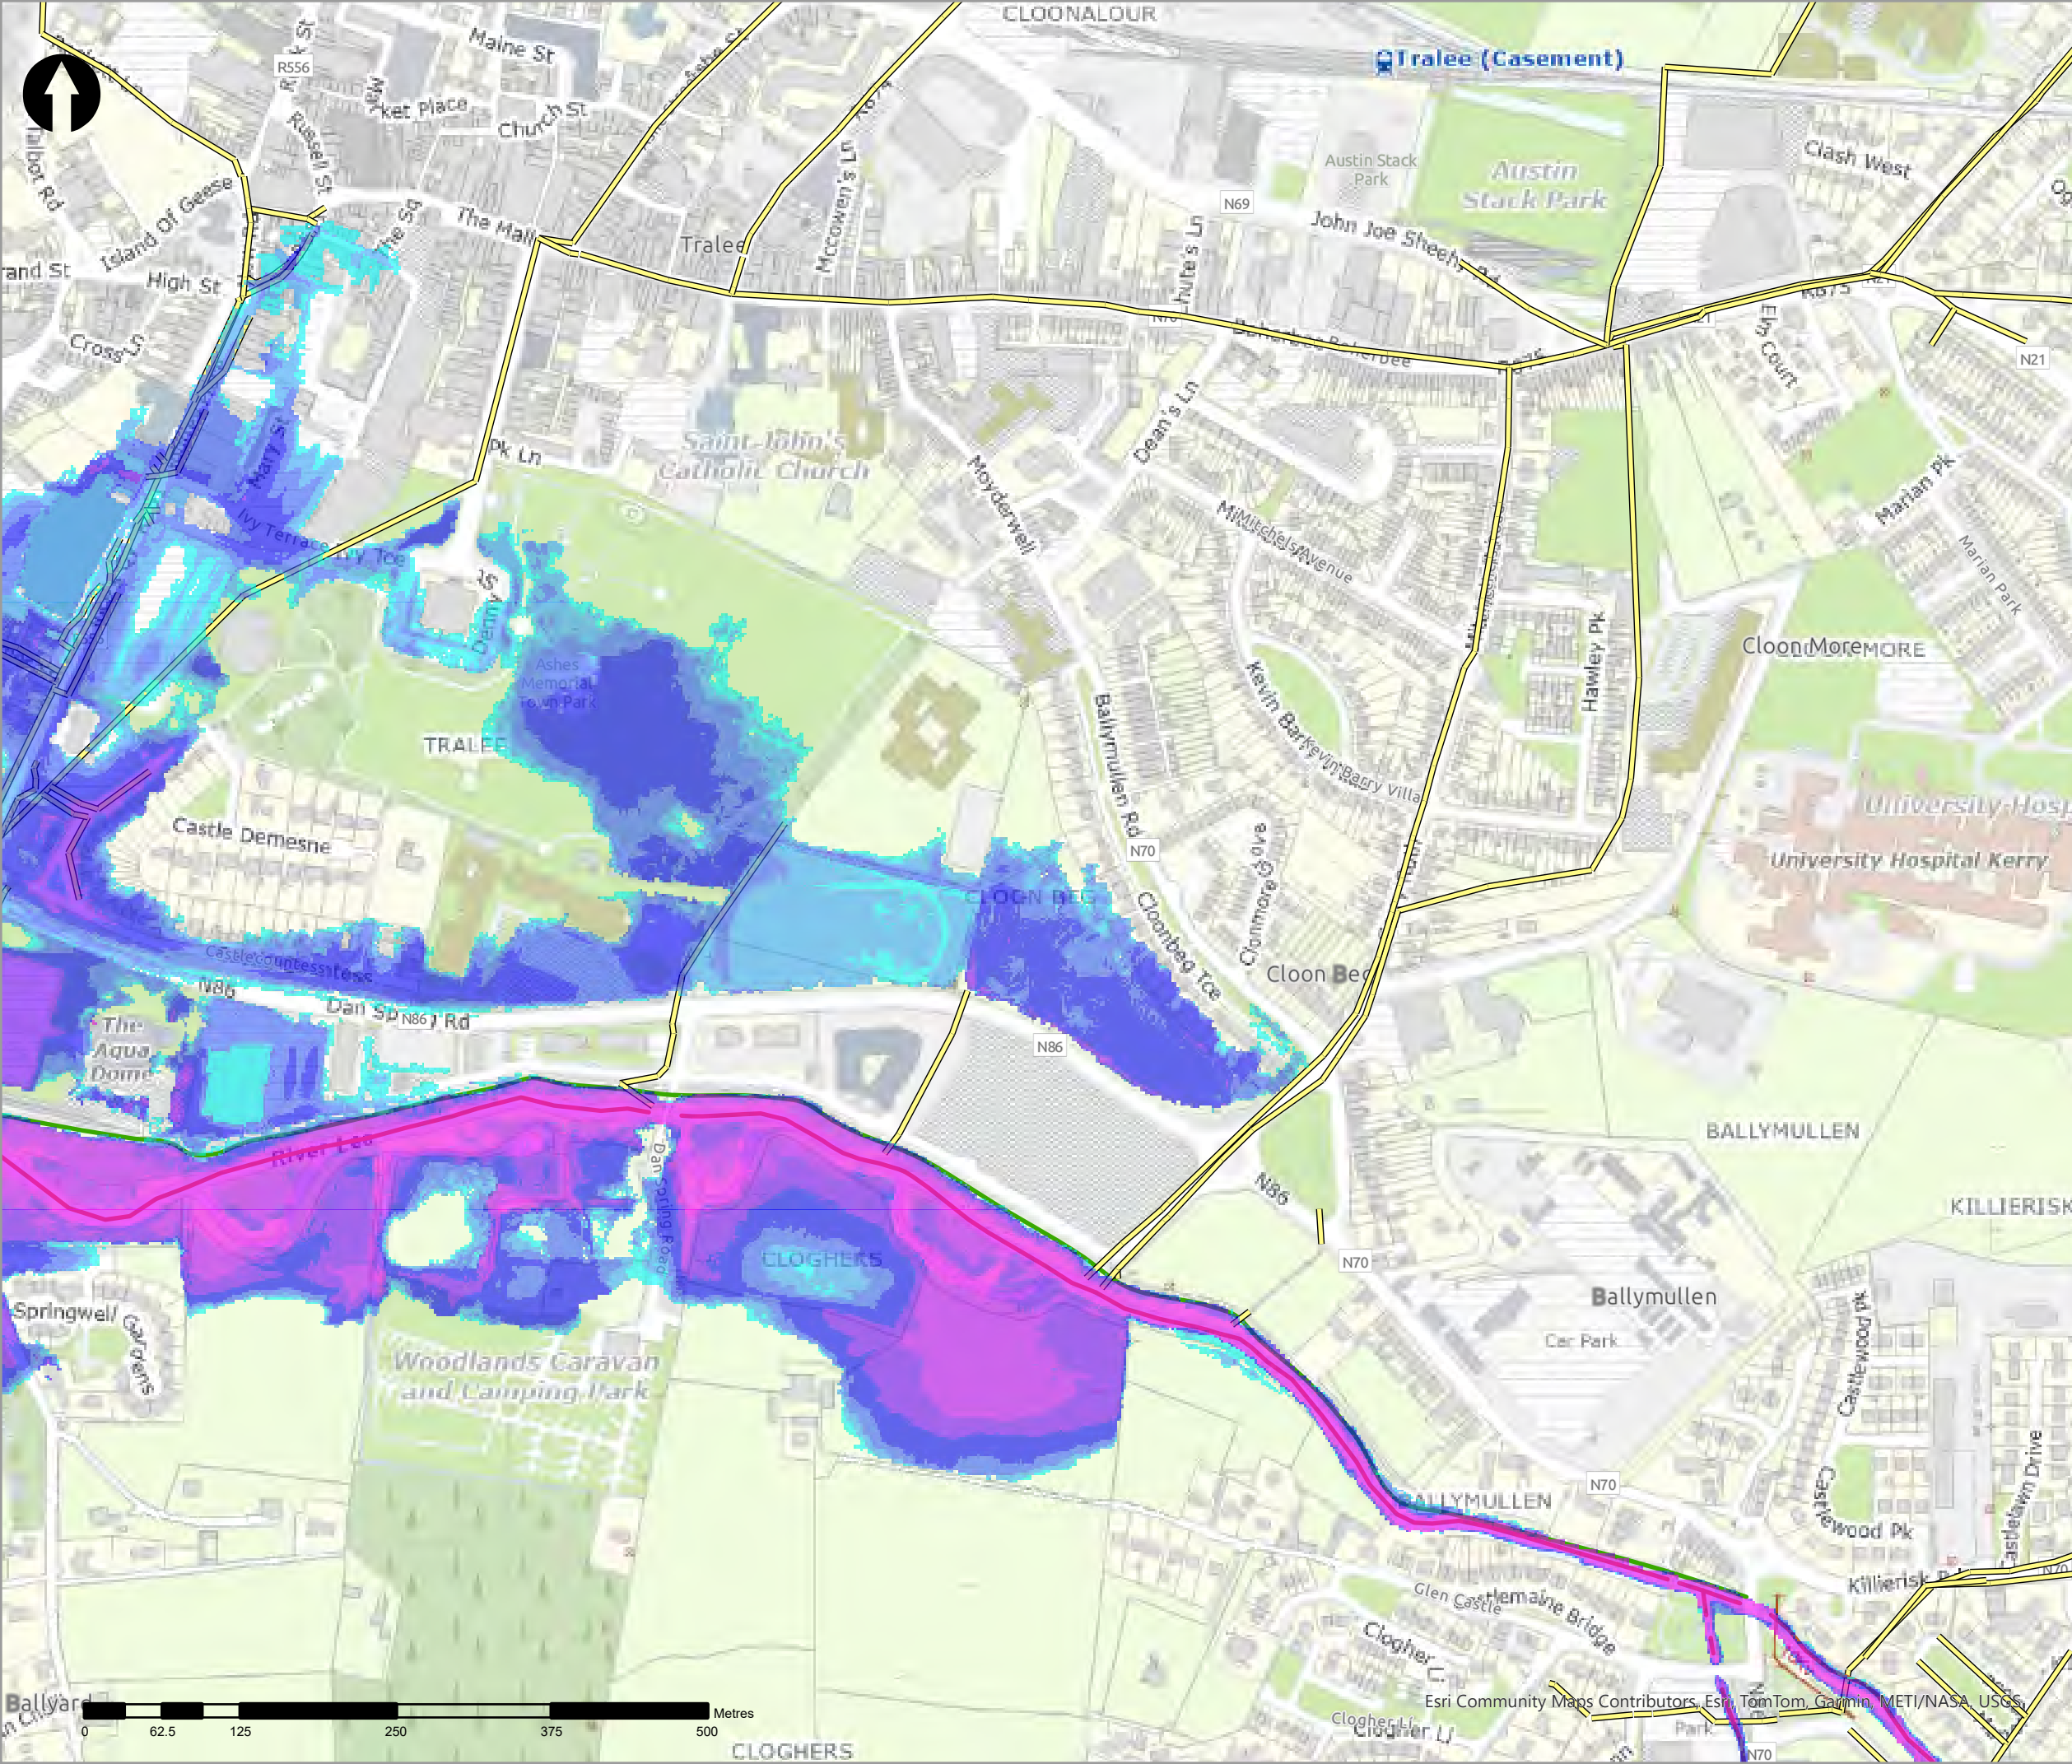

Legend

0.1% AEP Coastal Depth

- 0 - 0.1m
- 0.1 - 0.25m
- 0.25 - 0.5m
- 0.5 - 1m
- 1.0 - 1.5m
- 1.5 - 2m
- >2m

Modelled River Centreline

Modelled Drainage

Embankment

Wall

| rev | amendments | drawn | date |
|-----|------------|-------|------|
|     |            |       |      |



Elmwood House T +44(0) 28 90 667914  
74 Boucher Road F +44(0) 28 90 668286  
Belfast W www.rpsgroup.com/ireland  
BT12 6RZ E ireland@rpsgroup.com

CLIENT



OPW

Óifig na hOibreacha Poiblí  
Office of Public Works



PROJECT

Tralee Flood Relief Scheme

TITLE


Tralee Depth Mapping  
0.1% AEP Coastal

| Project Number | Sheet Size | Drawing Scale |
|----------------|------------|---------------|
| MCW1082        | A3         | 1:5,000       |



| Drawing Number  | Datum |
|-----------------|-------|
| Dep_C_C_1000_02 | ITM   |

| Drawn by | Status | Revision |
|----------|--------|----------|
| RC       | Final  | 01       |

| Checked By | Approved By | Date       |
|------------|-------------|------------|
| AS         | AS          | 05/06/2025 |

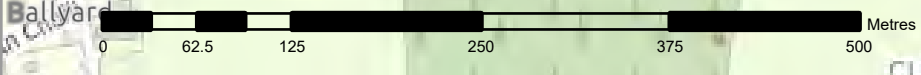



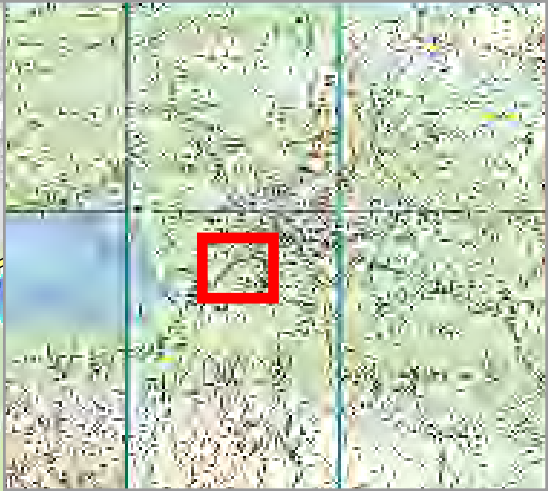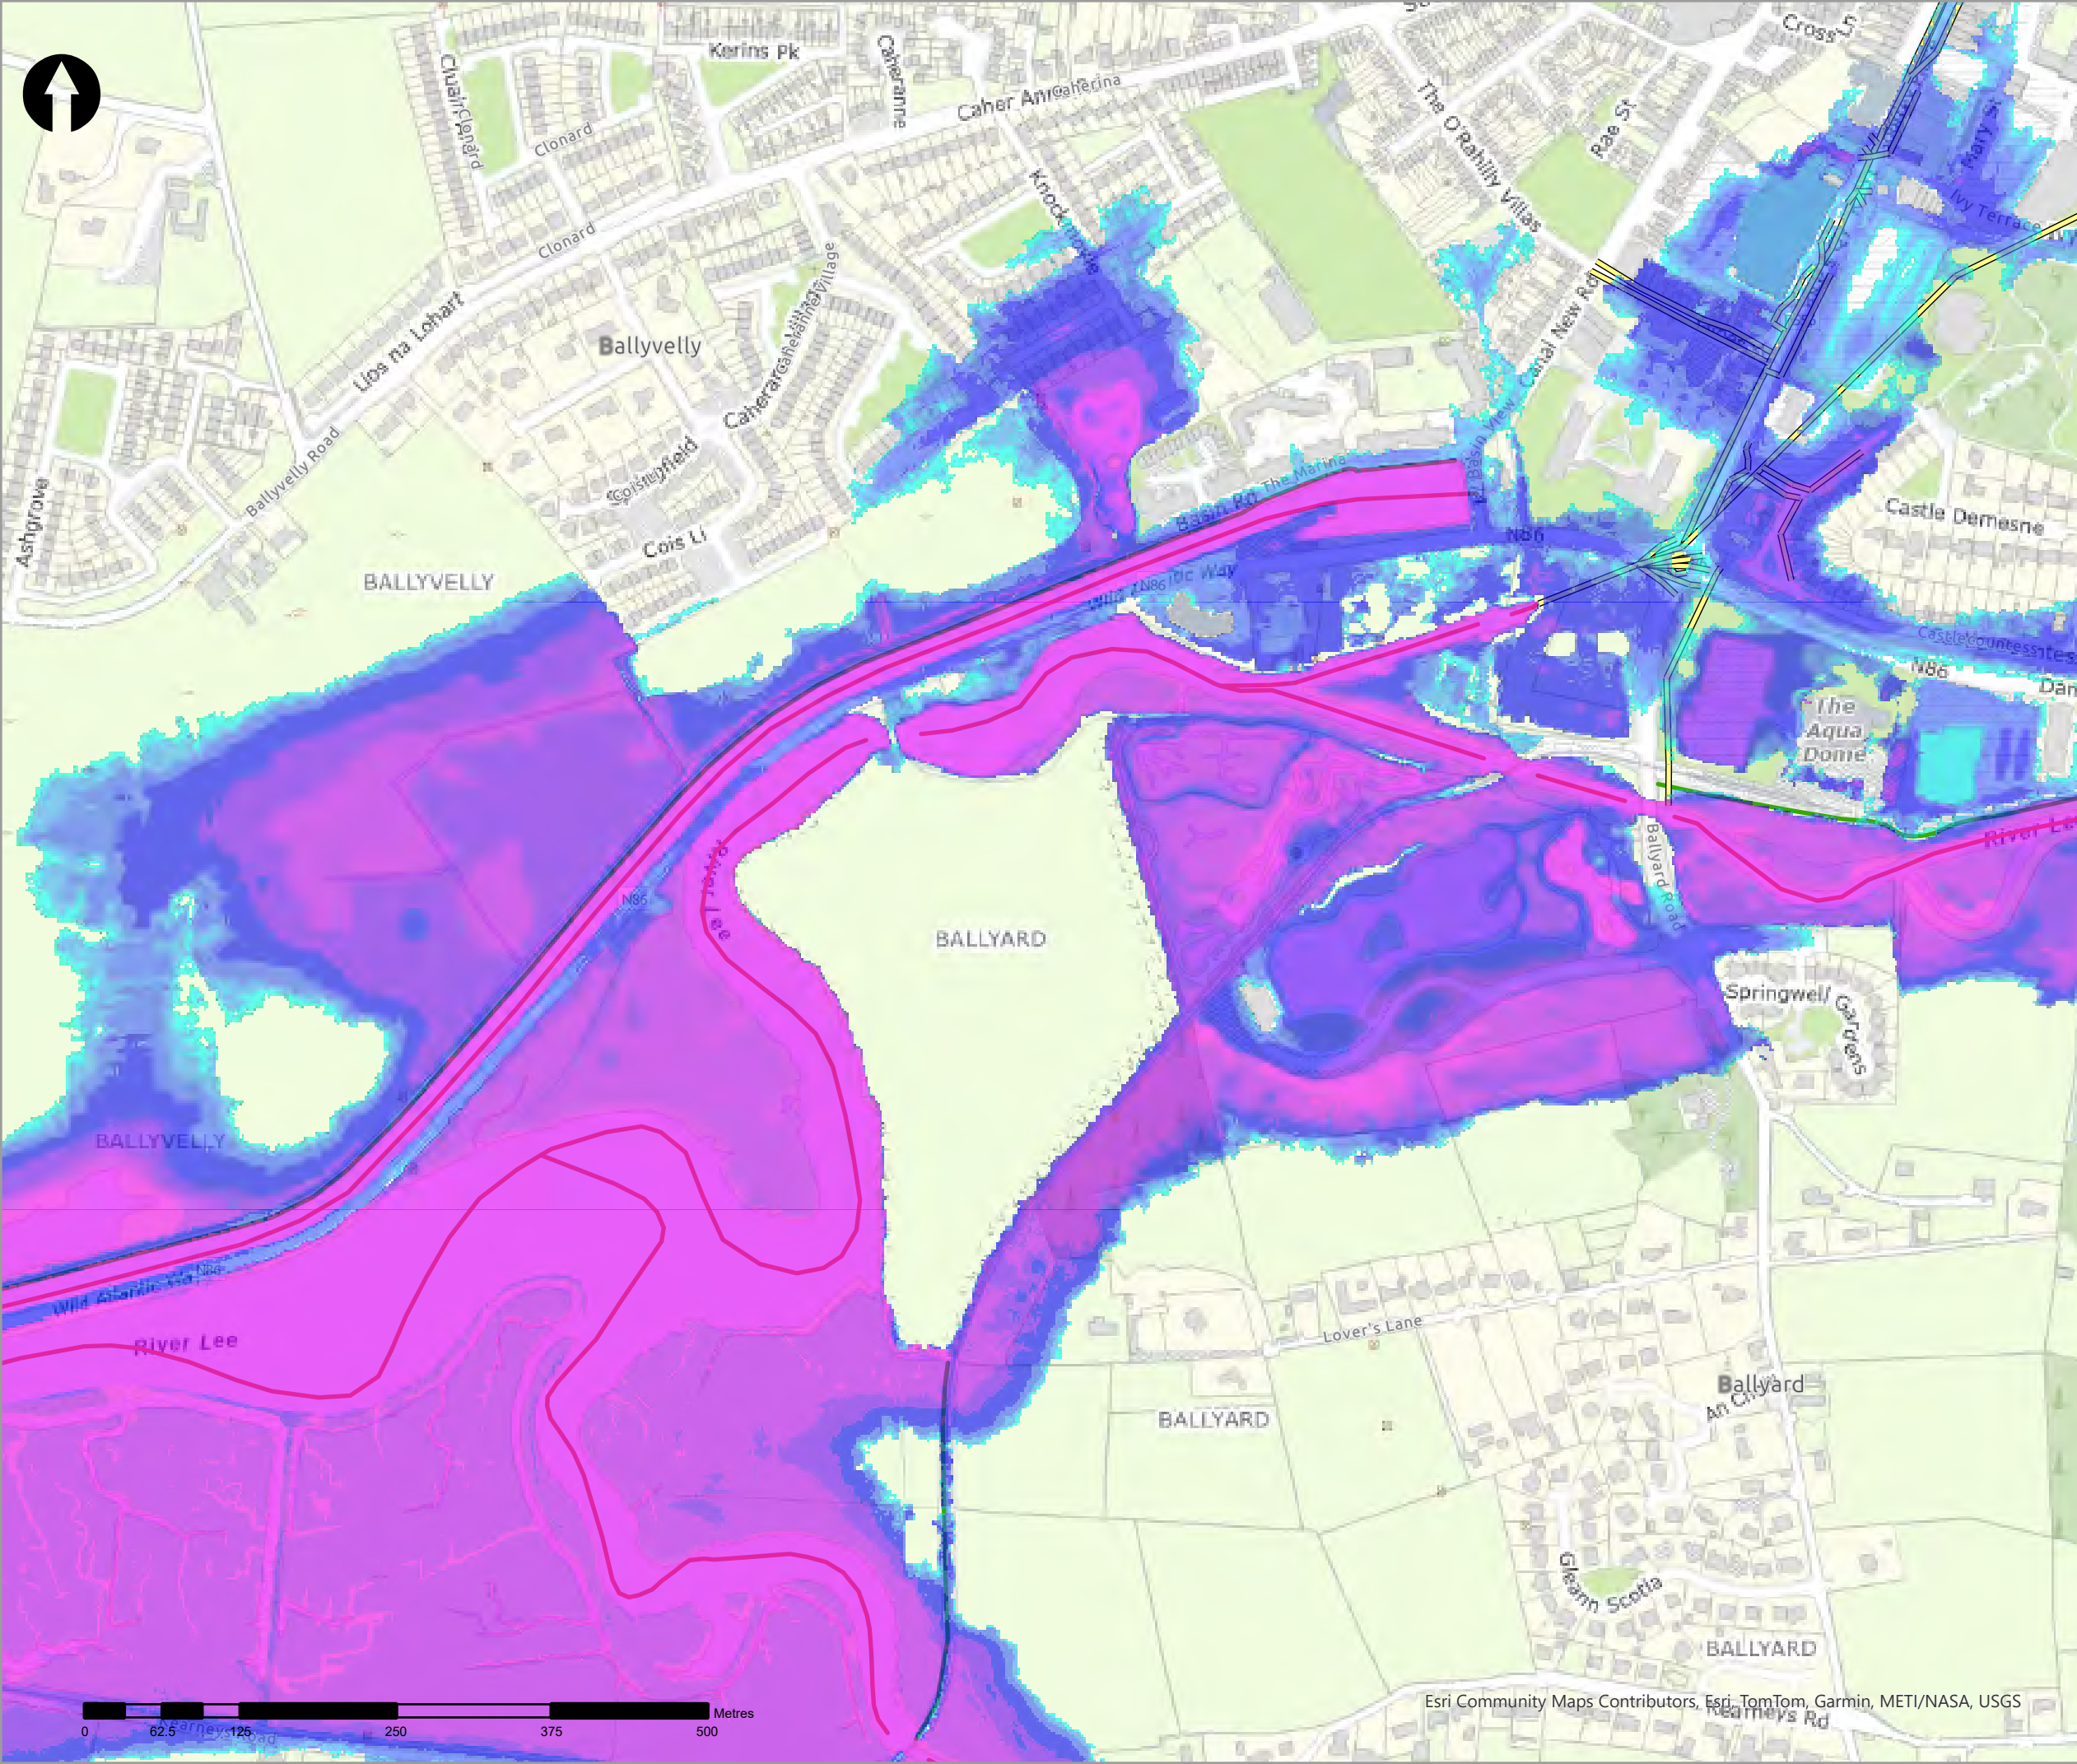

- Legend
- 0.1% AEP Coastal Depth
- 0 - 0.1m
  - 0.1 - 0.25m
  - 0.25 - 0.5m
  - 0.5 - 1m
  - 1.0 - 1.5m
  - 1.5 - 2m
  - >2m
- Modelled River Centreline
- Modelled Drainage
- Embankment
- Wall

| rev | amendments | drawn | date |
|-----|------------|-------|------|
|-----|------------|-------|------|



Elmwood House T +44(0) 28 90 667914  
74 Boucher Road F +44(0) 28 90 668286  
Belfast W www.rpsgroup.com/ireland  
BT12 6RZ E ireland@rpsgroup.com

CLIENT



OPW

Óigín na hOibreacha Poiblí  
Office of Public Works



|         |                            |
|---------|----------------------------|
| PROJECT | Tralee Flood Relief Scheme |
|---------|----------------------------|


|       |                                          |
|-------|------------------------------------------|
| TITLE | Tralee Depth Mapping<br>0.1% AEP Coastal |
|-------|------------------------------------------|

|                |            |               |
|----------------|------------|---------------|
| Project Number | Sheet Size | Drawing Scale |
| MCW1082        | A3         | 1:5,000       |



|                 |       |
|-----------------|-------|
| Drawing Number  | Datum |
| Dep_C_C_1000_03 | ITM   |

|          |        |          |
|----------|--------|----------|
| Drawn by | Status | Revision |
| RC       | Final  | 01       |

|            |             |            |
|------------|-------------|------------|
| Checked By | Approved By | Date       |
| AS         | AS          | 05/06/2025 |

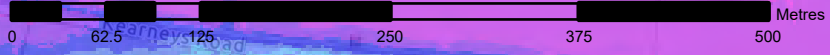

Esri Community Maps Contributors, Esri, TomTom, Garmin, METI/NASA, USGS

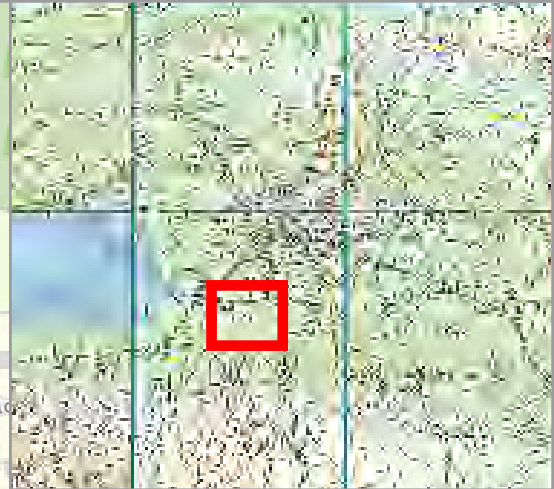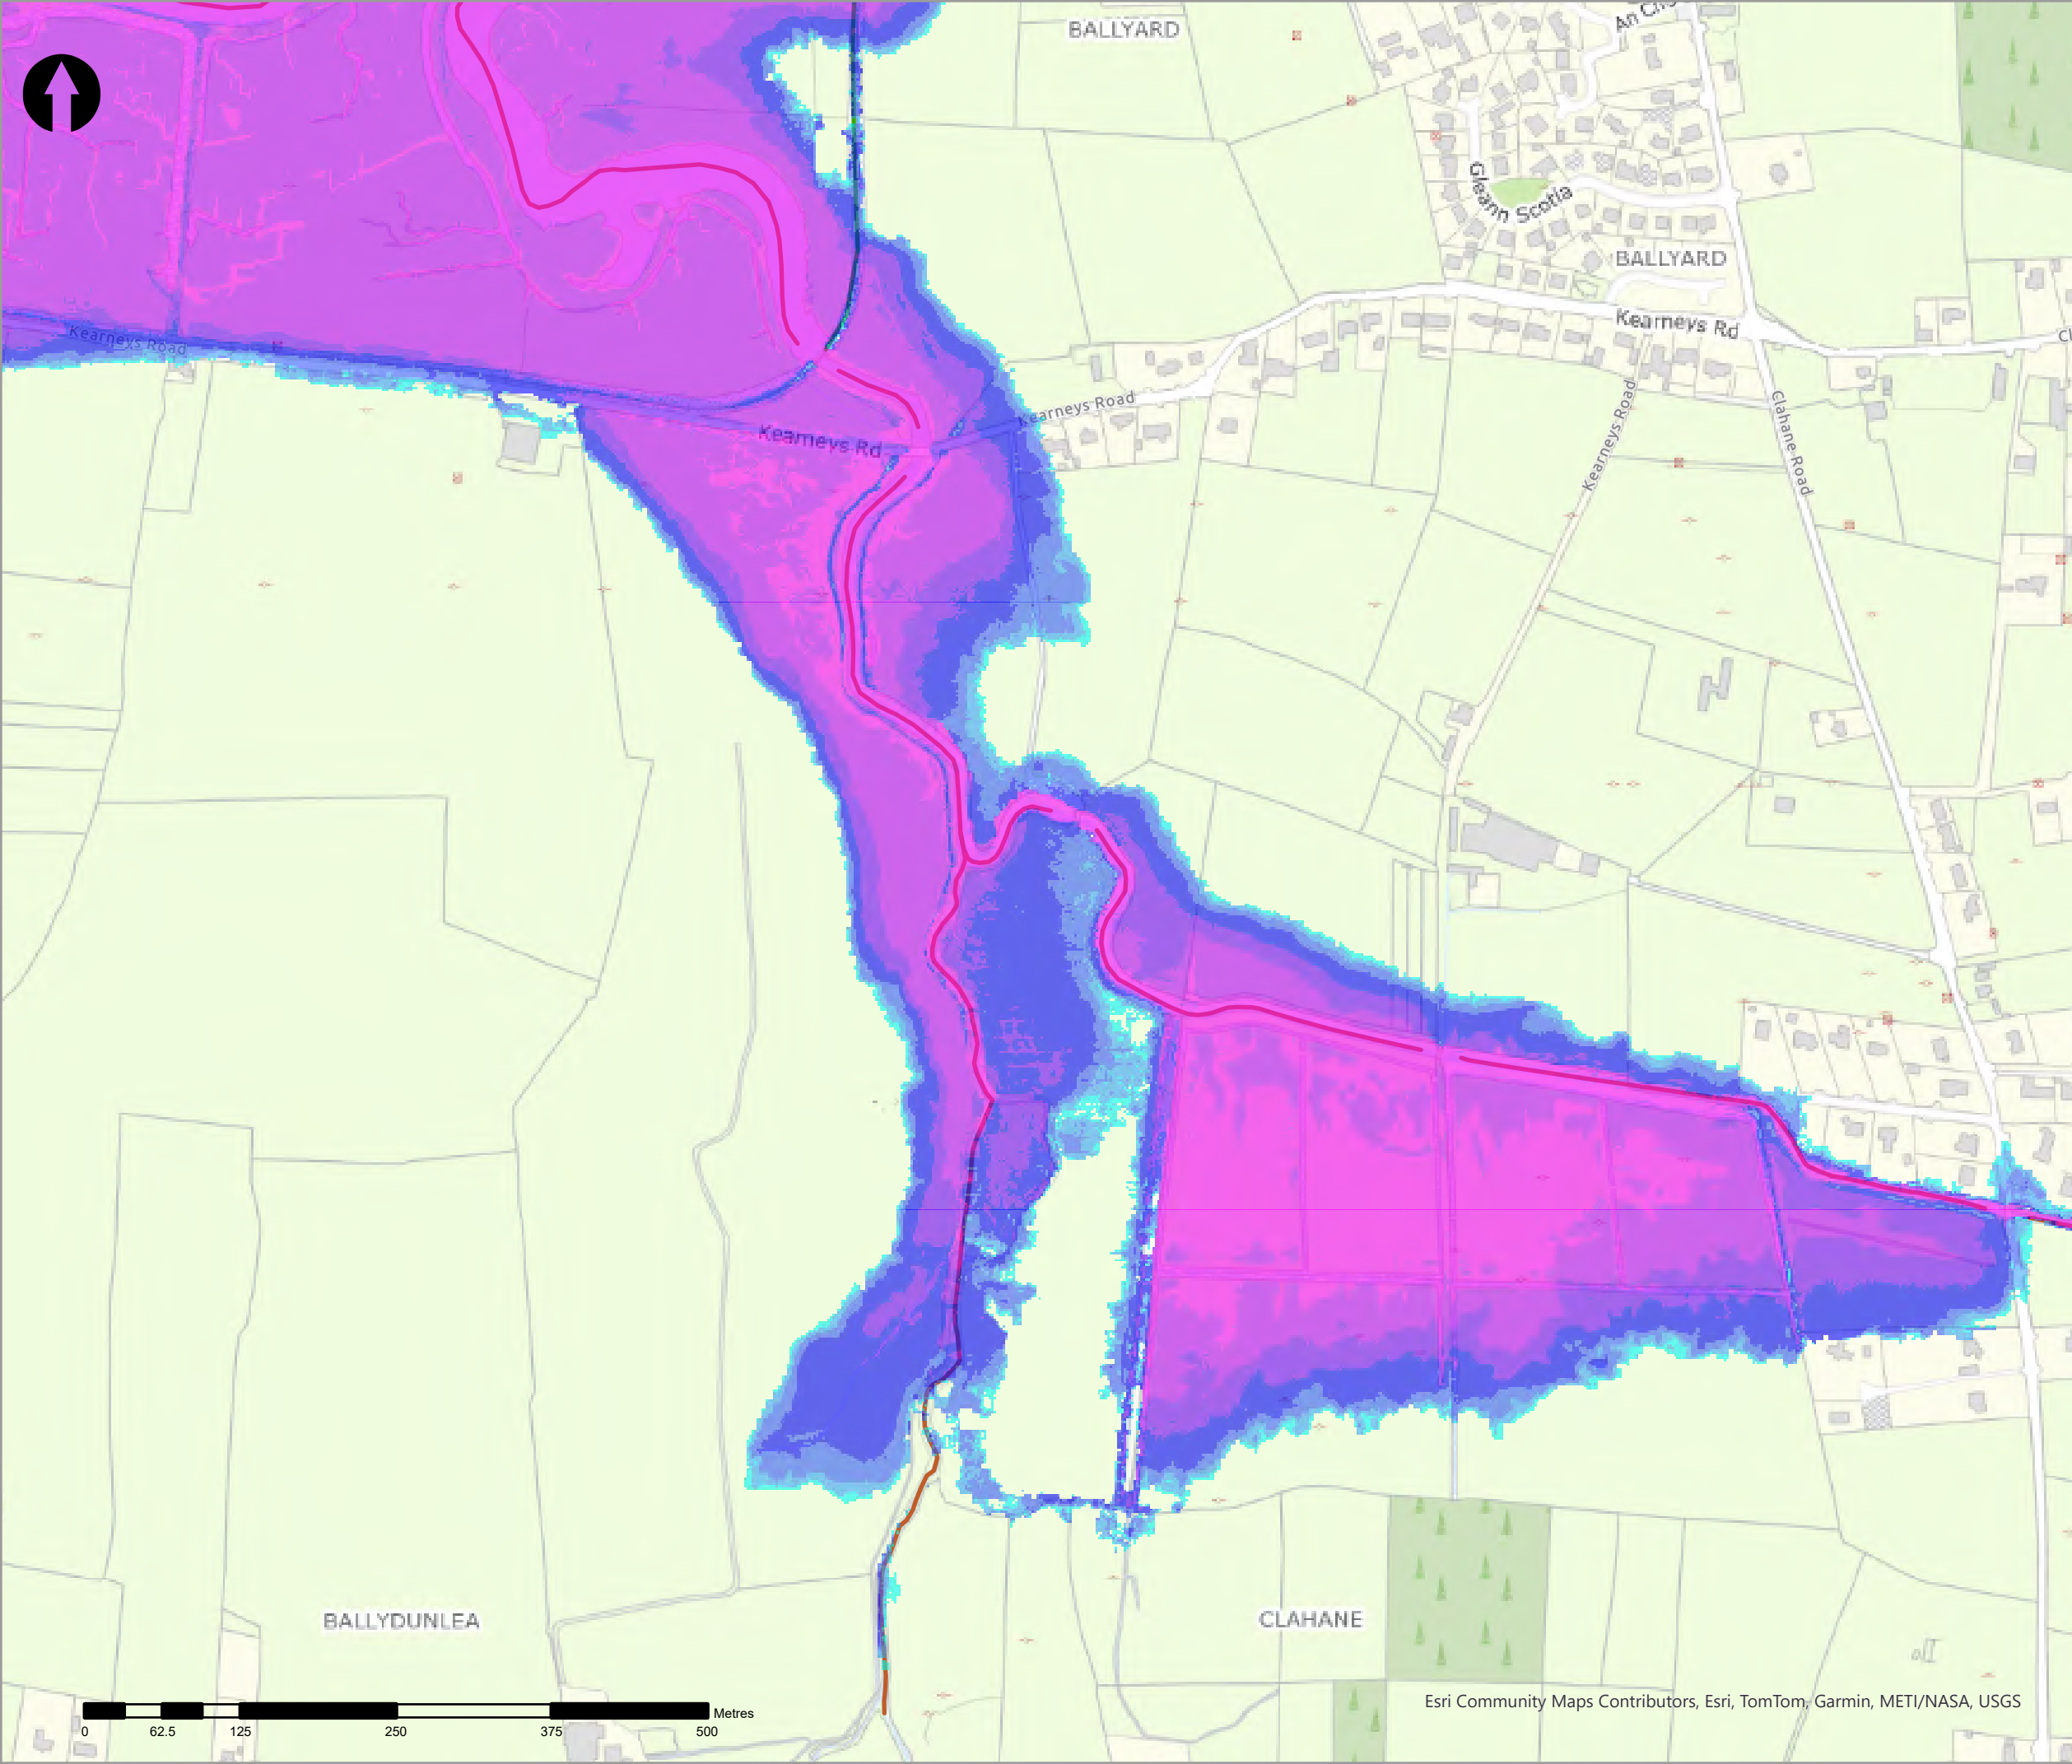

- Legend
- 0.1% AEP Coastal Depth
    - 0 - 0.1m
    - 0.1 - 0.25m
    - 0.25 - 0.5m
    - 0.5 - 1m
    - 1.0 - 1.5m
    - 1.5 - 2m
    - >2m
  - Modelled River Centreline
  - Modelled Drainage
  - Embankment
  - Wall

| rev | ammendments | drawn | date |
|-----|-------------|-------|------|
|     |             |       |      |



Elmwood House T +44(0) 28 90 667914  
74 Boucher Road F +44(0) 28 90 668286  
Belfast W www.rpsgroup.com/ireland  
BT12 6RZ E ireland@rpsgroup.com

A TETRA TECH COMPANY

CLIENT



OPW

Oifig na hOibreacha Poiblí  
Office of Public Works



PROJECT

Tralee Flood Relief Scheme

TITLE


Tralee Depth Mapping  
0.1% AEP Coastal

| Project Number | Sheet Size | Drawing Scale |
|----------------|------------|---------------|
| MCW1082        | A3         | 1:5,000       |

| Drawing Number  | Datum |
|-----------------|-------|
| Dep_C_C_1000_04 | ITM   |



| Drawn by | Status | Revision |
|----------|--------|----------|
| RC       | Final  | 01       |

| Checked By | Approved By | Date       |
|------------|-------------|------------|
| AS         | AS          | 05/06/2025 |

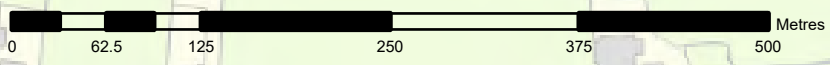

Esri Community Maps Contributors, Esri, TomTom, Garmin, METI/NASA, USGS



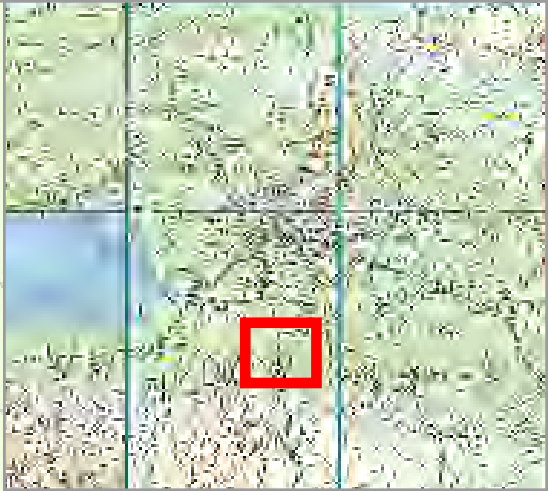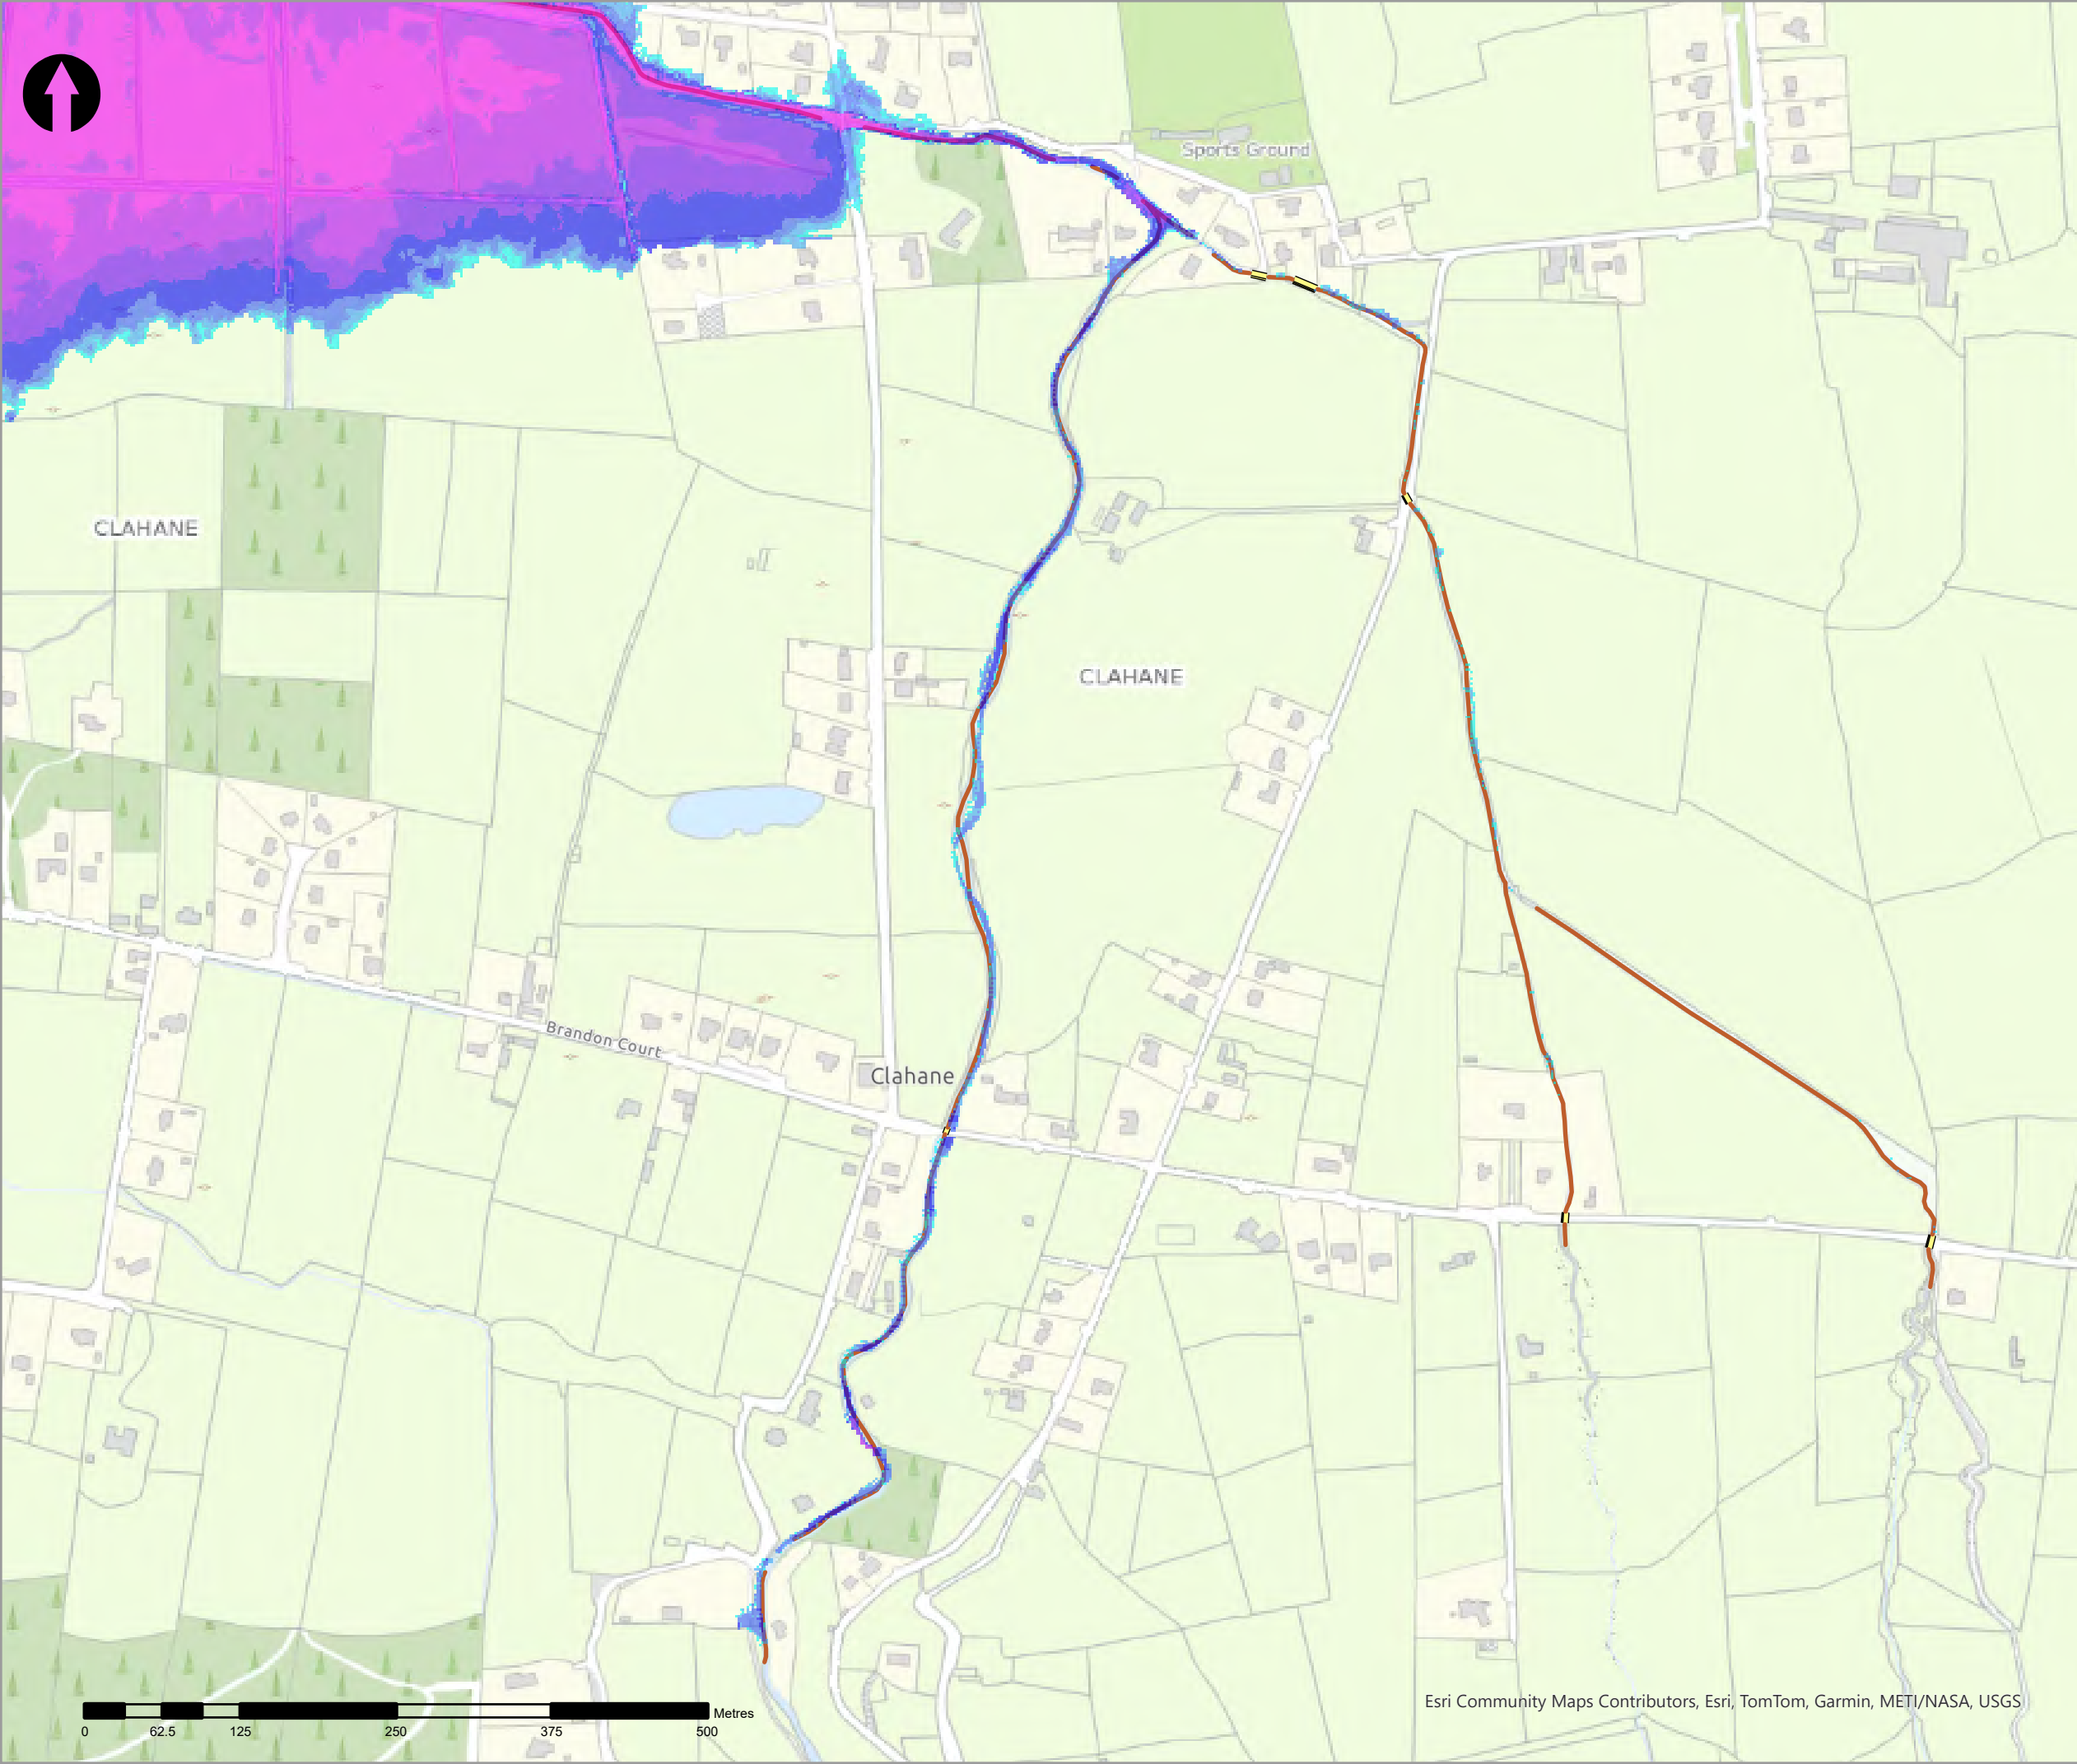

- Legend
- 0.1% AEP Coastal Depth
- 0 - 0.1m
  - 0.1 - 0.25m
  - 0.25 - 0.5m
  - 0.5 - 1m
  - 1.0 - 1.5m
  - 1.5 - 2m
  - >2m
- Modelled River Centreline
- Modelled Drainage
- Embankment
- Wall

| rev | ammendments | drawn | date |
|-----|-------------|-------|------|
|-----|-------------|-------|------|



Elmwood House T +44(0) 28 90 667914  
74 Boucher Road F +44(0) 28 90 668286  
Belfast W www.rpsgroup.com/ireland  
BT12 6RZ E ireland@rpsgroup.com

CLIENT



OPW

Óigín na hÉilíníochas Poblí  
Office of Public Works



PROJECT

Tralee Flood Relief Scheme

TITLE


Tralee Depth Mapping  
0.1% AEP Coastal

| Project Number | Sheet Size | Drawing Scale |
|----------------|------------|---------------|
| MCW1082        | A3         | 1:5,000       |


| Drawing Number  | Datum |
|-----------------|-------|
| Dep_C_C_1000_05 | ITM   |

| Drawn by | Status | Revision |
|----------|--------|----------|
| RC       | Final  | 01       |

| Checked By | Approved By | Date       |
|------------|-------------|------------|
| AS         | AS          | 05/06/2025 |

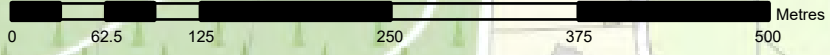

Esri Community Maps Contributors, Esri, TomTom, Garmin, METI/NASA, USGS

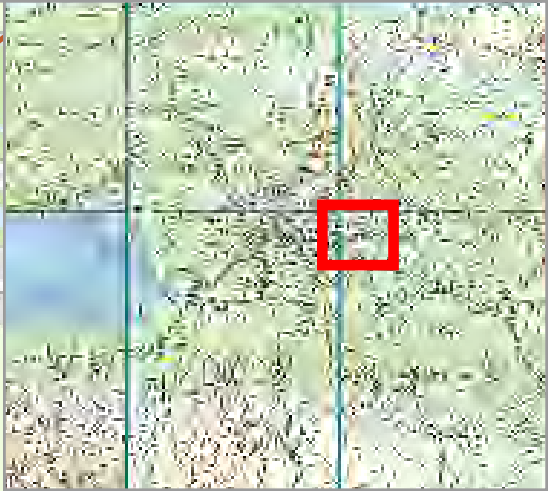

- Legend
- 0.1% AEP Coastal Depth
- 0 - 0.1m
  - 0.1 - 0.25m
  - 0.25 - 0.5m
  - 0.5 - 1m
  - 1.0 - 1.5m
  - 1.5 - 2m
  - >2m
- Modelled River Centreline
- Modelled Drainage
- Embankment
- Wall

| rev | amendments | drawn | date |
|-----|------------|-------|------|
|     |            |       |      |



Elmwood House T +44(0) 28 90 667914  
74 Boucher Road F +44(0) 28 90 668286  
Belfast W www.rpsgroup.com/ireland  
BT12 6RZ E ireland@rpsgroup.com

CLIENT



OPW

Óifig na nEilimíochas Poiblí  
Office of Public Works



PROJECT

Tralee Flood Relief Scheme

TITLE

Tralee Depth Mapping  
0.1% AEP Coastal

| Project Number | Sheet Size | Drawing Scale |
|----------------|------------|---------------|
| MCW1082        | A3         | 1:5,000       |



| Drawing Number  | Datum |
|-----------------|-------|
| Dep_C_C_1000_06 | ITM   |

| Drawn by | Status | Revision |
|----------|--------|----------|
| RC       | Final  | 01       |

| Checked By | Approved By | Date       |
|------------|-------------|------------|
| AS         | AS          | 05/06/2025 |

Esri Community Maps Contributors, Esri, TomTom, Garmin, METI/NASA, USGS



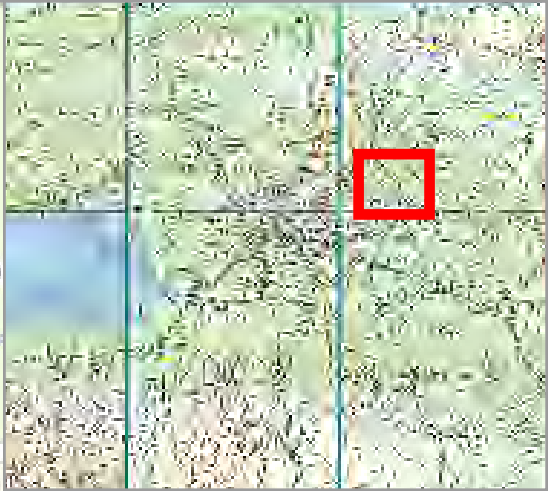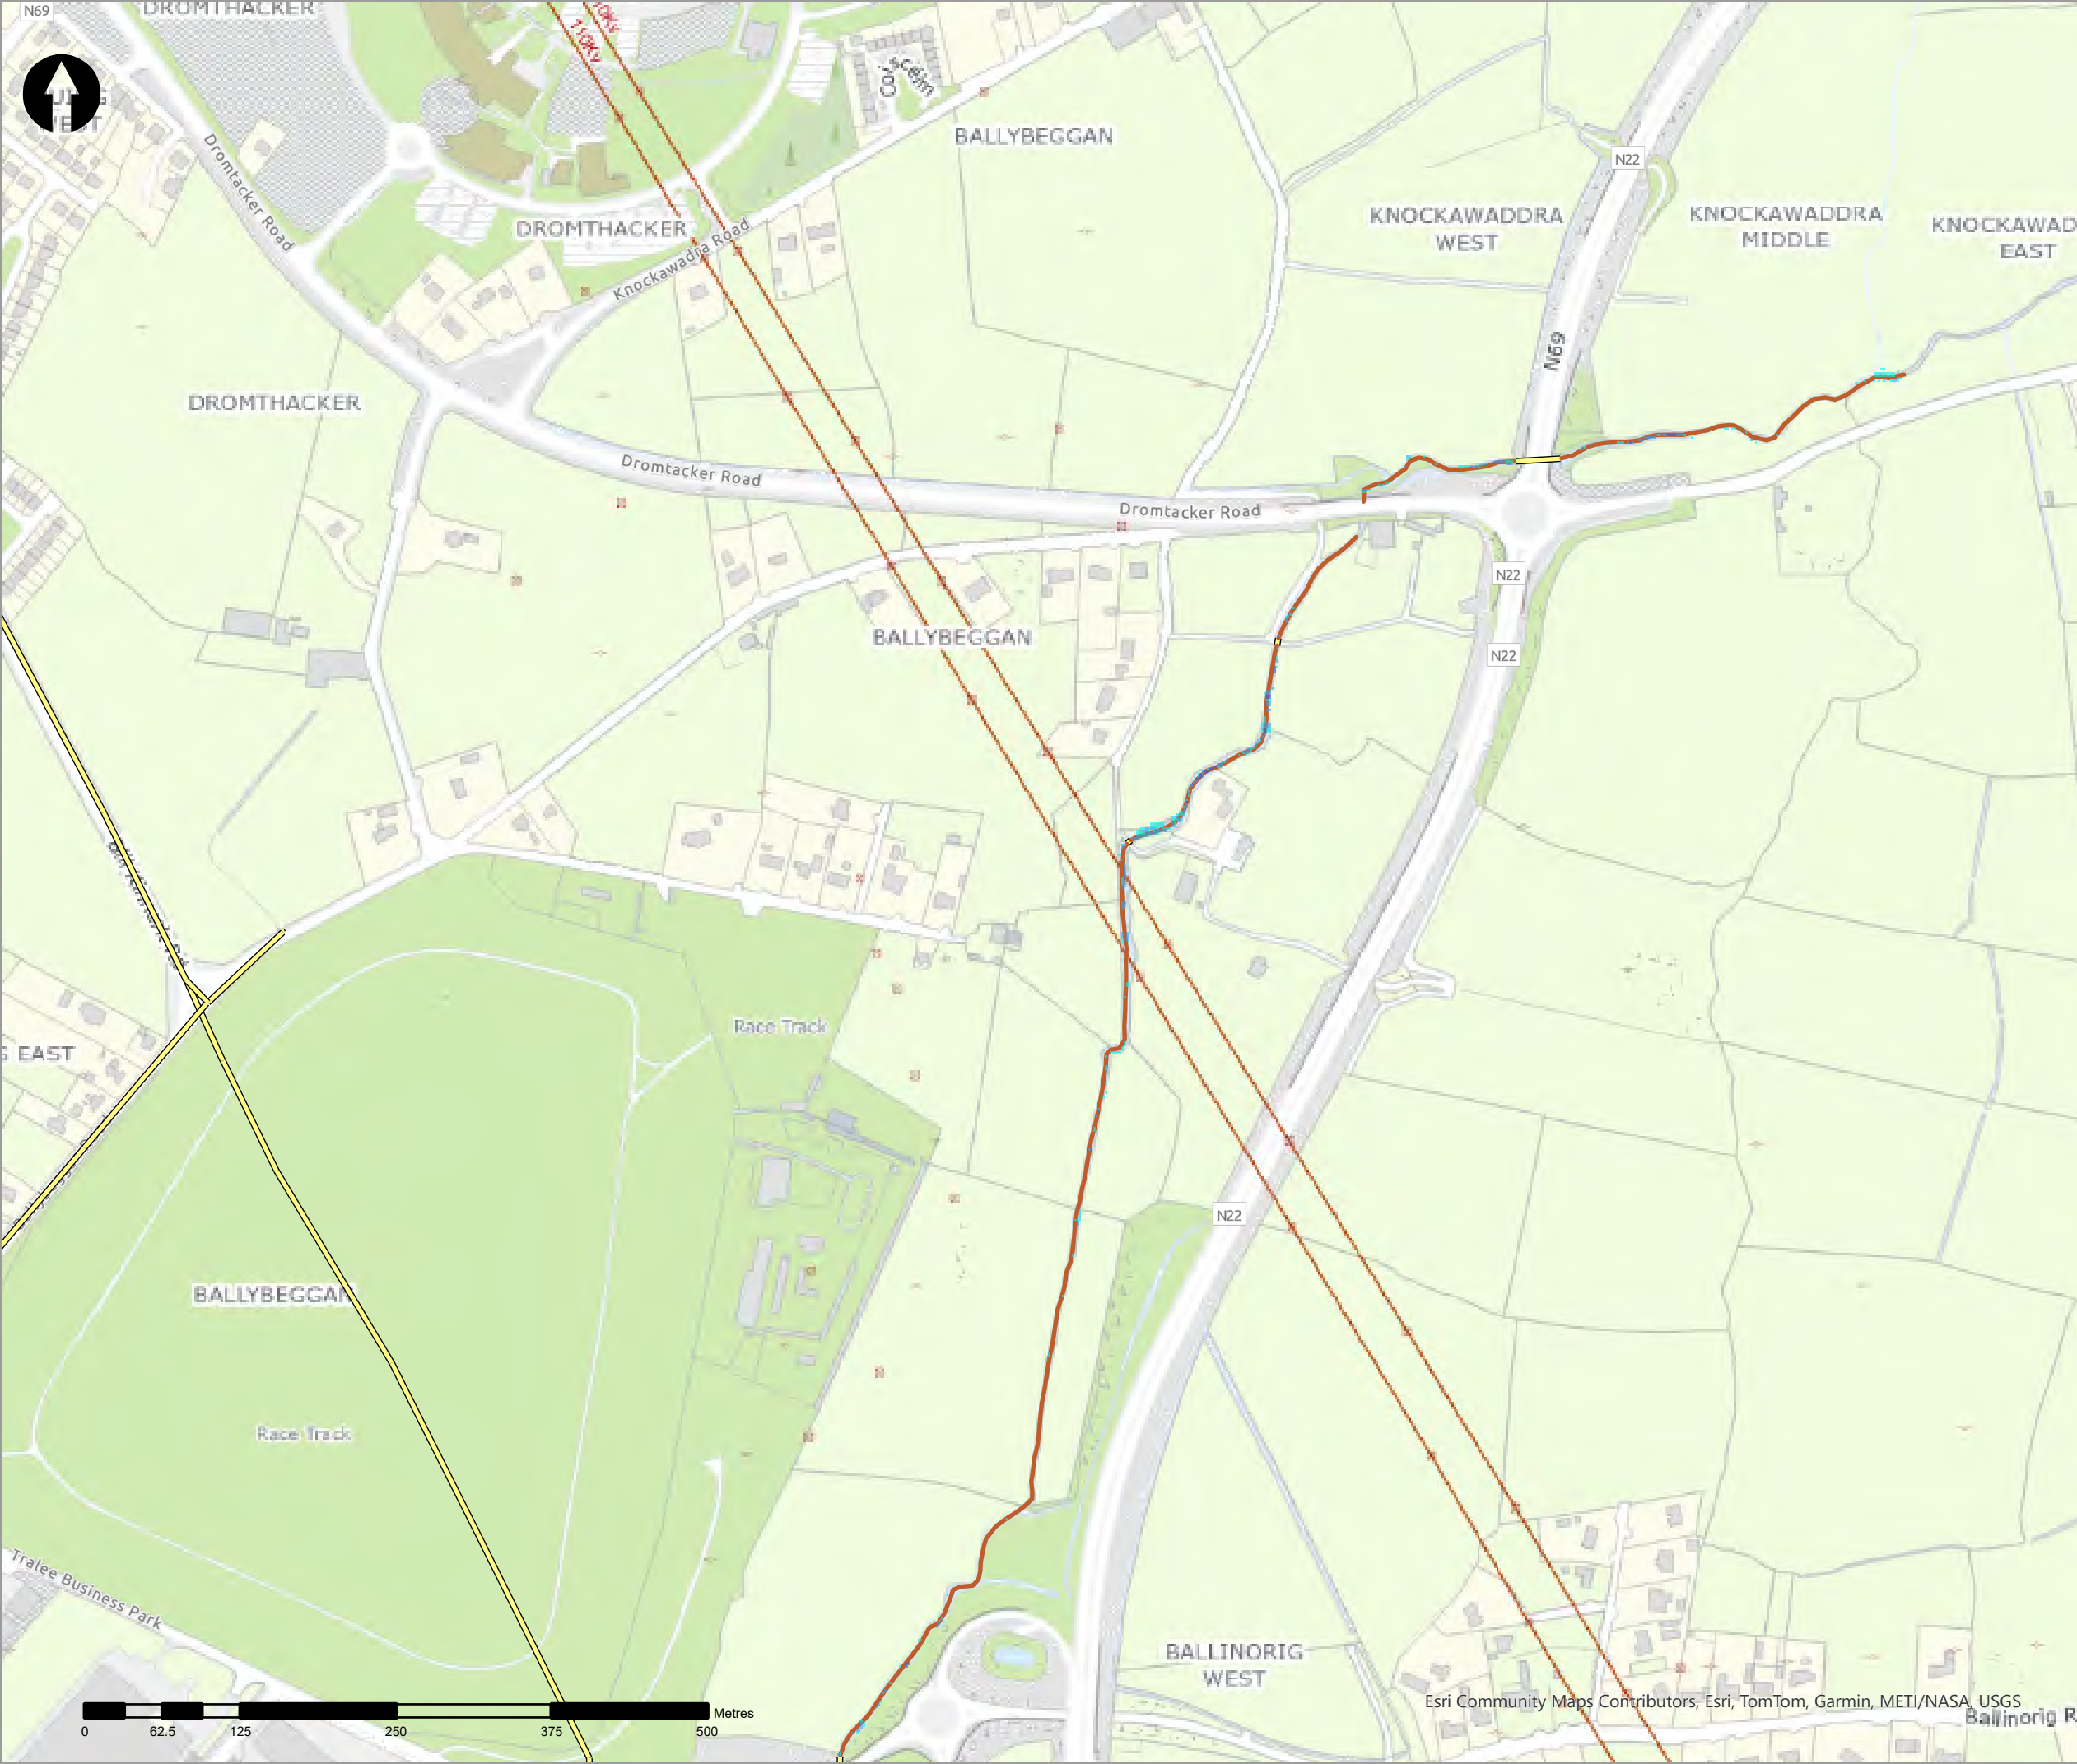

| Legend                                   |                           |
|------------------------------------------|---------------------------|
| 0.1% AEP Coastal Depth                   |                           |
| <span style="color: cyan;">■</span>      | 0 - 0.1m                  |
| <span style="color: lightblue;">■</span> | 0.1 - 0.25m               |
| <span style="color: blue;">■</span>      | 0.25 - 0.5m               |
| <span style="color: darkblue;">■</span>  | 0.5 - 1m                  |
| <span style="color: purple;">■</span>    | 1.0 - 1.5m                |
| <span style="color: magenta;">■</span>   | 1.5 - 2m                  |
| <span style="color: magenta;">■</span>   | >2m                       |
| <span style="color: orange;">—</span>    | Modelled River Centreline |
| <span style="color: yellow;">—</span>    | Modelled Drainage         |
| <span style="color: green;">—</span>     | Embankment                |
| <span style="color: red;">—</span>       | Wall                      |

| rev | ammdments | drawn | date |
|-----|-----------|-------|------|
|     |           |       |      |



Elmwood House T +44(0) 28 90 667914  
74 Boucher Road F +44(0) 28 90 668286  
Belfast W www.rpsgroup.com/ireland  
BT12 6RZ E ireland@rpsgroup.com

CLIENT



OPW

Oifig na  
eOibreacha Poiblí  
Office of Public Works



| PROJECT                    |
|----------------------------|
| Tralee Flood Relief Scheme |


| TITLE                                    |
|------------------------------------------|
| Tralee Depth Mapping<br>0.1% AEP Coastal |

| Project Number | Sheet Size | Drawing Scale |
|----------------|------------|---------------|
| MCW1082        | A3         | 1:5,000       |

| Drawing Number  | Datum |
|-----------------|-------|
| Dep_C_C_1000_07 | ITM   |

| Drawn by | Status | Revision |
|----------|--------|----------|
| RC       | Final  | 01       |

| Checked By | Approved By | Date       |
|------------|-------------|------------|
| AS         | AS          | 05/06/2025 |

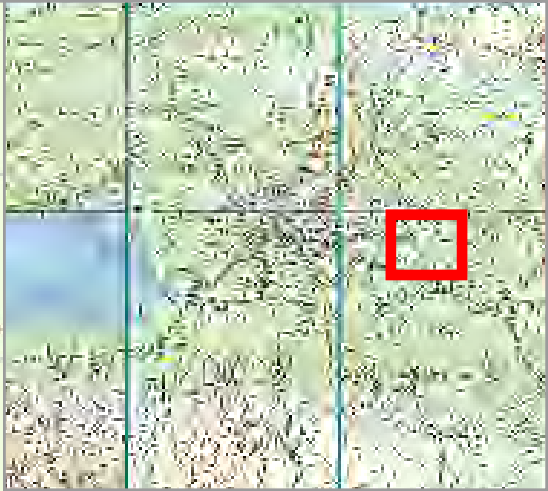

- Legend
- 0.1% AEP Coastal Depth
- 0 - 0.1m
  - 0.1 - 0.25m
  - 0.25 - 0.5m
  - 0.5 - 1m
  - 1.0 - 1.5m
  - 1.5 - 2m
  - >2m
- Modelled River Centreline
- Modelled Drainage
- Embankment
- Wall

| rev | ammendments | drawn | date |
|-----|-------------|-------|------|
|-----|-------------|-------|------|



Elmwood House T +44(0) 28 90 667914  
74 Boucher Road F +44(0) 28 90 668286  
Belfast W www.rpsgroup.com/ireland  
BT12 6RZ E ireland@rpsgroup.com

CLIENT



OPW

Óifig na hOibreacha Poiblí  
Office of Public Works



PROJECT

Tralee Flood Relief Scheme

TITLE

Tralee Depth Mapping  
0.1% AEP Coastal

| Project Number | Sheet Size | Drawing Scale |
|----------------|------------|---------------|
| MCW1082        | A3         | 1:5,000       |

| Drawing Number  | Datum |
|-----------------|-------|
| Dep_C_C_1000_08 | ITM   |

| Drawn by | Status | Revision |
|----------|--------|----------|
| RC       | Final  | 01       |

| Checked By | Approved By | Date       |
|------------|-------------|------------|
| AS         | AS          | 05/06/2025 |





- Legend
- 0.1% AEP Coastal Depth
- 0 - 0.1m
  - 0.1 - 0.25m
  - 0.25 - 0.5m
  - 0.5 - 1m
  - 1.0 - 1.5m
  - 1.5 - 2m
  - >2m
- Modelled River Centreline
- Modelled Drainage
- Embankment
- Wall

| rev | ammdments | drawn | date |
|-----|-----------|-------|------|
|-----|-----------|-------|------|



Elmwood House T +44(0) 28 90 667914  
74 Boucher Road F +44(0) 28 90 668286  
Belfast W www.rpsgroup.com/ireland  
BT12 6RZ E ireland@rpsgroup.com

CLIENT



OPW

Óifig na rOibnacha Poiblí  
Office of Public Works



PROJECT



Tralee Flood Relief Scheme

TITLE

Tralee Depth Mapping  
0.1% AEP Coastal

|                 |             |               |
|-----------------|-------------|---------------|
| Project Number  | Sheet Size  | Drawing Scale |
| MCW1082         | A3          | 1:5,000       |
| Drawing Number  | Datum       |               |
| Dep_C_C_1000_09 | ITM         |               |
| Drawn by        | Status      | Revision      |
| RC              | Final       | 01            |
| Checked By      | Approved By | Date          |
| AS              | AS          | 05/06/2025    |



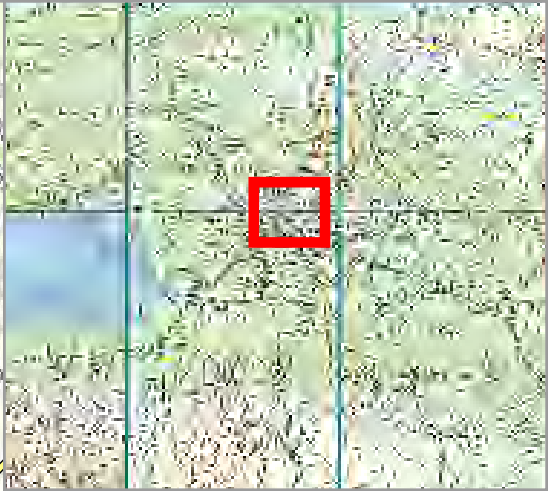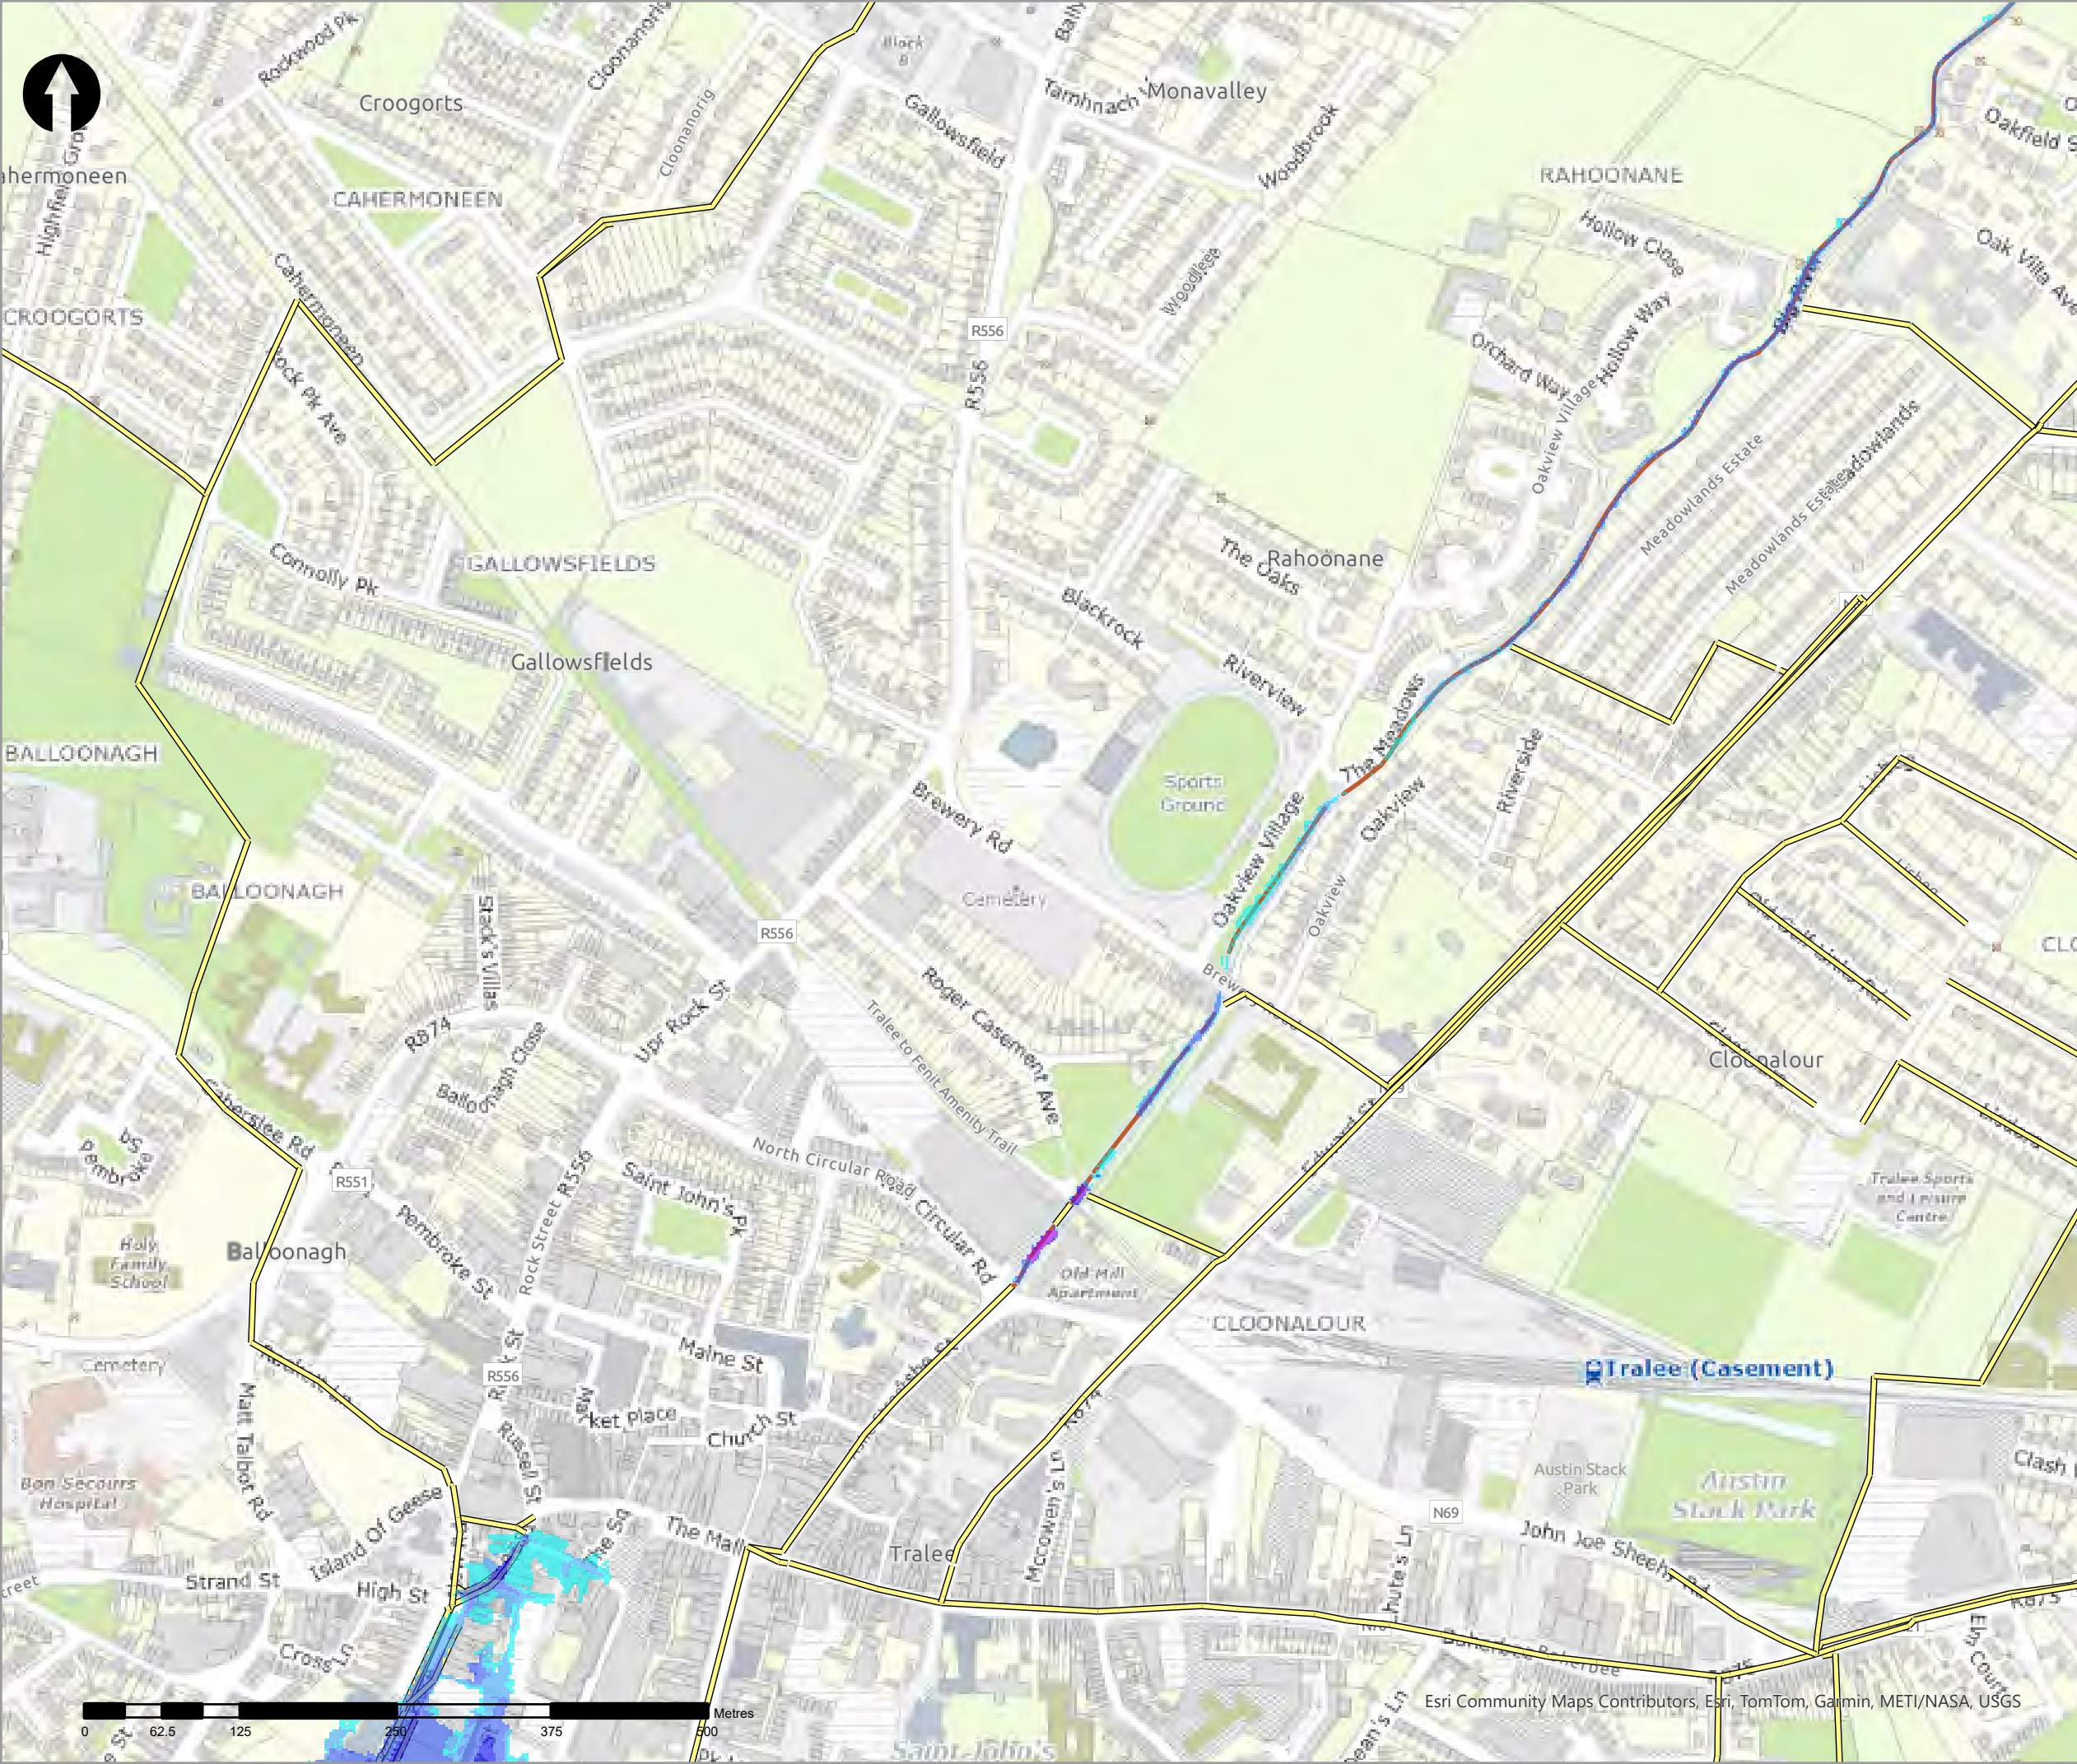

- Legend
- 0.1% AEP Coastal Depth
    - 0 - 0.1m
    - 0.1 - 0.25m
    - 0.25 - 0.5m
    - 0.5 - 1m
    - 1.0 - 1.5m
    - 1.5 - 2m
    - >2m
  - Modelled River Centreline
  - Modelled Drainage
  - Embankment
  - Wall

| rev | ammdments | drawn | date |
|-----|-----------|-------|------|
|-----|-----------|-------|------|

|                                    |                   |                          |
|------------------------------------|-------------------|--------------------------|
| <b>rps</b><br>A TETRA TECH COMPANY | Elmwood House T   | +44(0) 28 90 667914      |
|                                    | 74 Boucher Road F | +44(0) 28 90 668286      |
|                                    | Belfast W         | www.rpsgroup.com/ireland |
|                                    | BT12 6RZ E        | ireland@rpsgroup.com     |

CLIENT



PROJECT

Tralee Flood Relief Scheme

TITLE

Tralee Depth Mapping  
0.1% AEP Coastal

|                 |             |               |
|-----------------|-------------|---------------|
| Project Number  | Sheet Size  | Drawing Scale |
| MCW1082         | A3          | 1:5,000       |
| Drawing Number  | Datum       |               |
| Dep_C_C_1000_10 | ITM         |               |
| Drawn by        | Status      | Revision      |
| RC              | Final       | 01            |
| Checked By      | Approved By | Date          |
| AS              | AS          | 05/06/2025    |

Esri Community Maps Contributors, Esri, TomTom, Garmin, METI/NASA, USGS





- Legend
- 0.1% AEP Coastal Depth
- 0 - 0.1m
  - 0.1 - 0.25m
  - 0.25 - 0.5m
  - 0.5 - 1m
  - 1.0 - 1.5m
  - 1.5 - 2m
  - >2m
- Modelled River Centreline
- Modelled Drainage
- Embankment
- Wall

| rev | ammdments | drawn | date |
|-----|-----------|-------|------|
|-----|-----------|-------|------|



Elmwood House T +44(0) 28 90 667914  
74 Boucher Road F +44(0) 28 90 668286  
Belfast W www.rpsgroup.com/ireland  
BT12 6RZ E ireland@rpsgroup.com

CLIENT



|         |                            |
|---------|----------------------------|
| PROJECT | Tralee Flood Relief Scheme |
|---------|----------------------------|


|       |                                          |
|-------|------------------------------------------|
| TITLE | Tralee Depth Mapping<br>0.1% AEP Coastal |
|-------|------------------------------------------|

|                |            |               |
|----------------|------------|---------------|
| Project Number | Sheet Size | Drawing Scale |
| MCW1082        | A3         | 1:5,000       |

|                 |       |
|-----------------|-------|
| Drawing Number  | Datum |
| Dep_C_C_1000_11 | ITM   |

|          |        |          |
|----------|--------|----------|
| Drawn by | Status | Revision |
| RC       | Final  | 01       |

|            |             |            |
|------------|-------------|------------|
| Checked By | Approved By | Date       |
| AS         | AS          | 05/06/2025 |

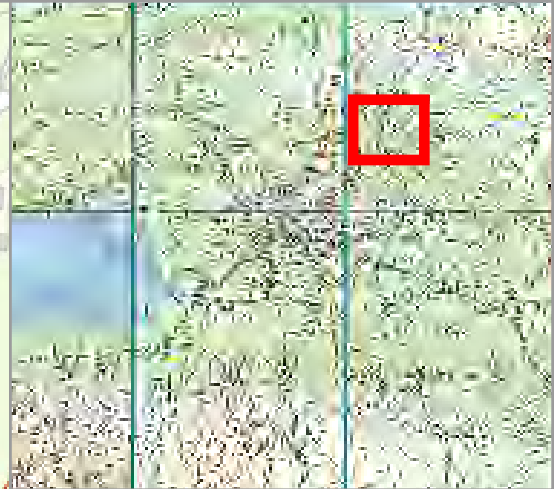

- Legend
- 0.1% AEP Coastal Depth
- 0 - 0.1m
  - 0.1 - 0.25m
  - 0.25 - 0.5m
  - 0.5 - 1m
  - 1.0 - 1.5m
  - 1.5 - 2m
  - >2m
- Modelled River Centreline
- Modelled Drainage
- Embankment
- Wall

| rev | ammdments | drawn | date |
|-----|-----------|-------|------|
|-----|-----------|-------|------|



Elmwood House T +44(0) 28 90 667914  
74 Boucher Road F +44(0) 28 90 668286  
Belfast W www.rpsgroup.com/ireland  
BT12 6RZ E ireland@rpsgroup.com

A TETRA TECH COMPANY

CLIENT



OPW

Oifig na hOibreacha Poiblí  
Office of Public Works



PROJECT

Tralee Flood Relief Scheme

TITLE

Tralee Depth Mapping  
0.1% AEP Coastal


| Project Number | Sheet Size | Drawing Scale |
|----------------|------------|---------------|
| MCW1082        | A3         | 1:5,000       |

| Drawing Number  | Datum |
|-----------------|-------|
| Dep_C_C_1000_12 | ITM   |



| Drawn by | Status | Revision |
|----------|--------|----------|
| RC       | Final  | 01       |

| Checked By | Approved By | Date       |
|------------|-------------|------------|
| AS         | AS          | 05/06/2025 |

Esri Community Maps Contributors, Esri, TomTom, Garmin, METI/NASA, USGS

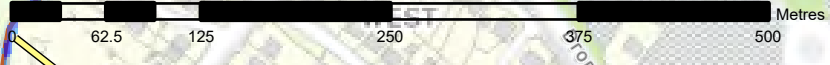



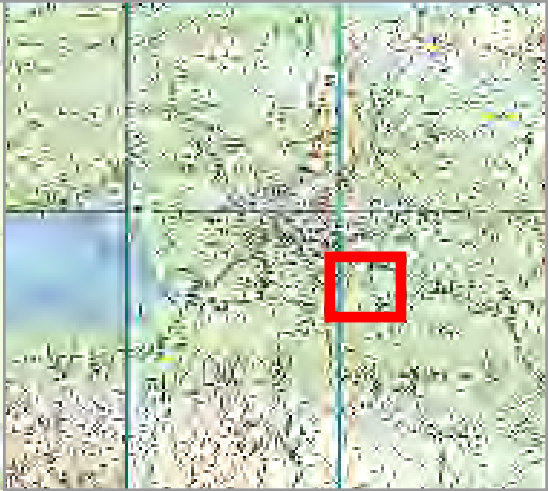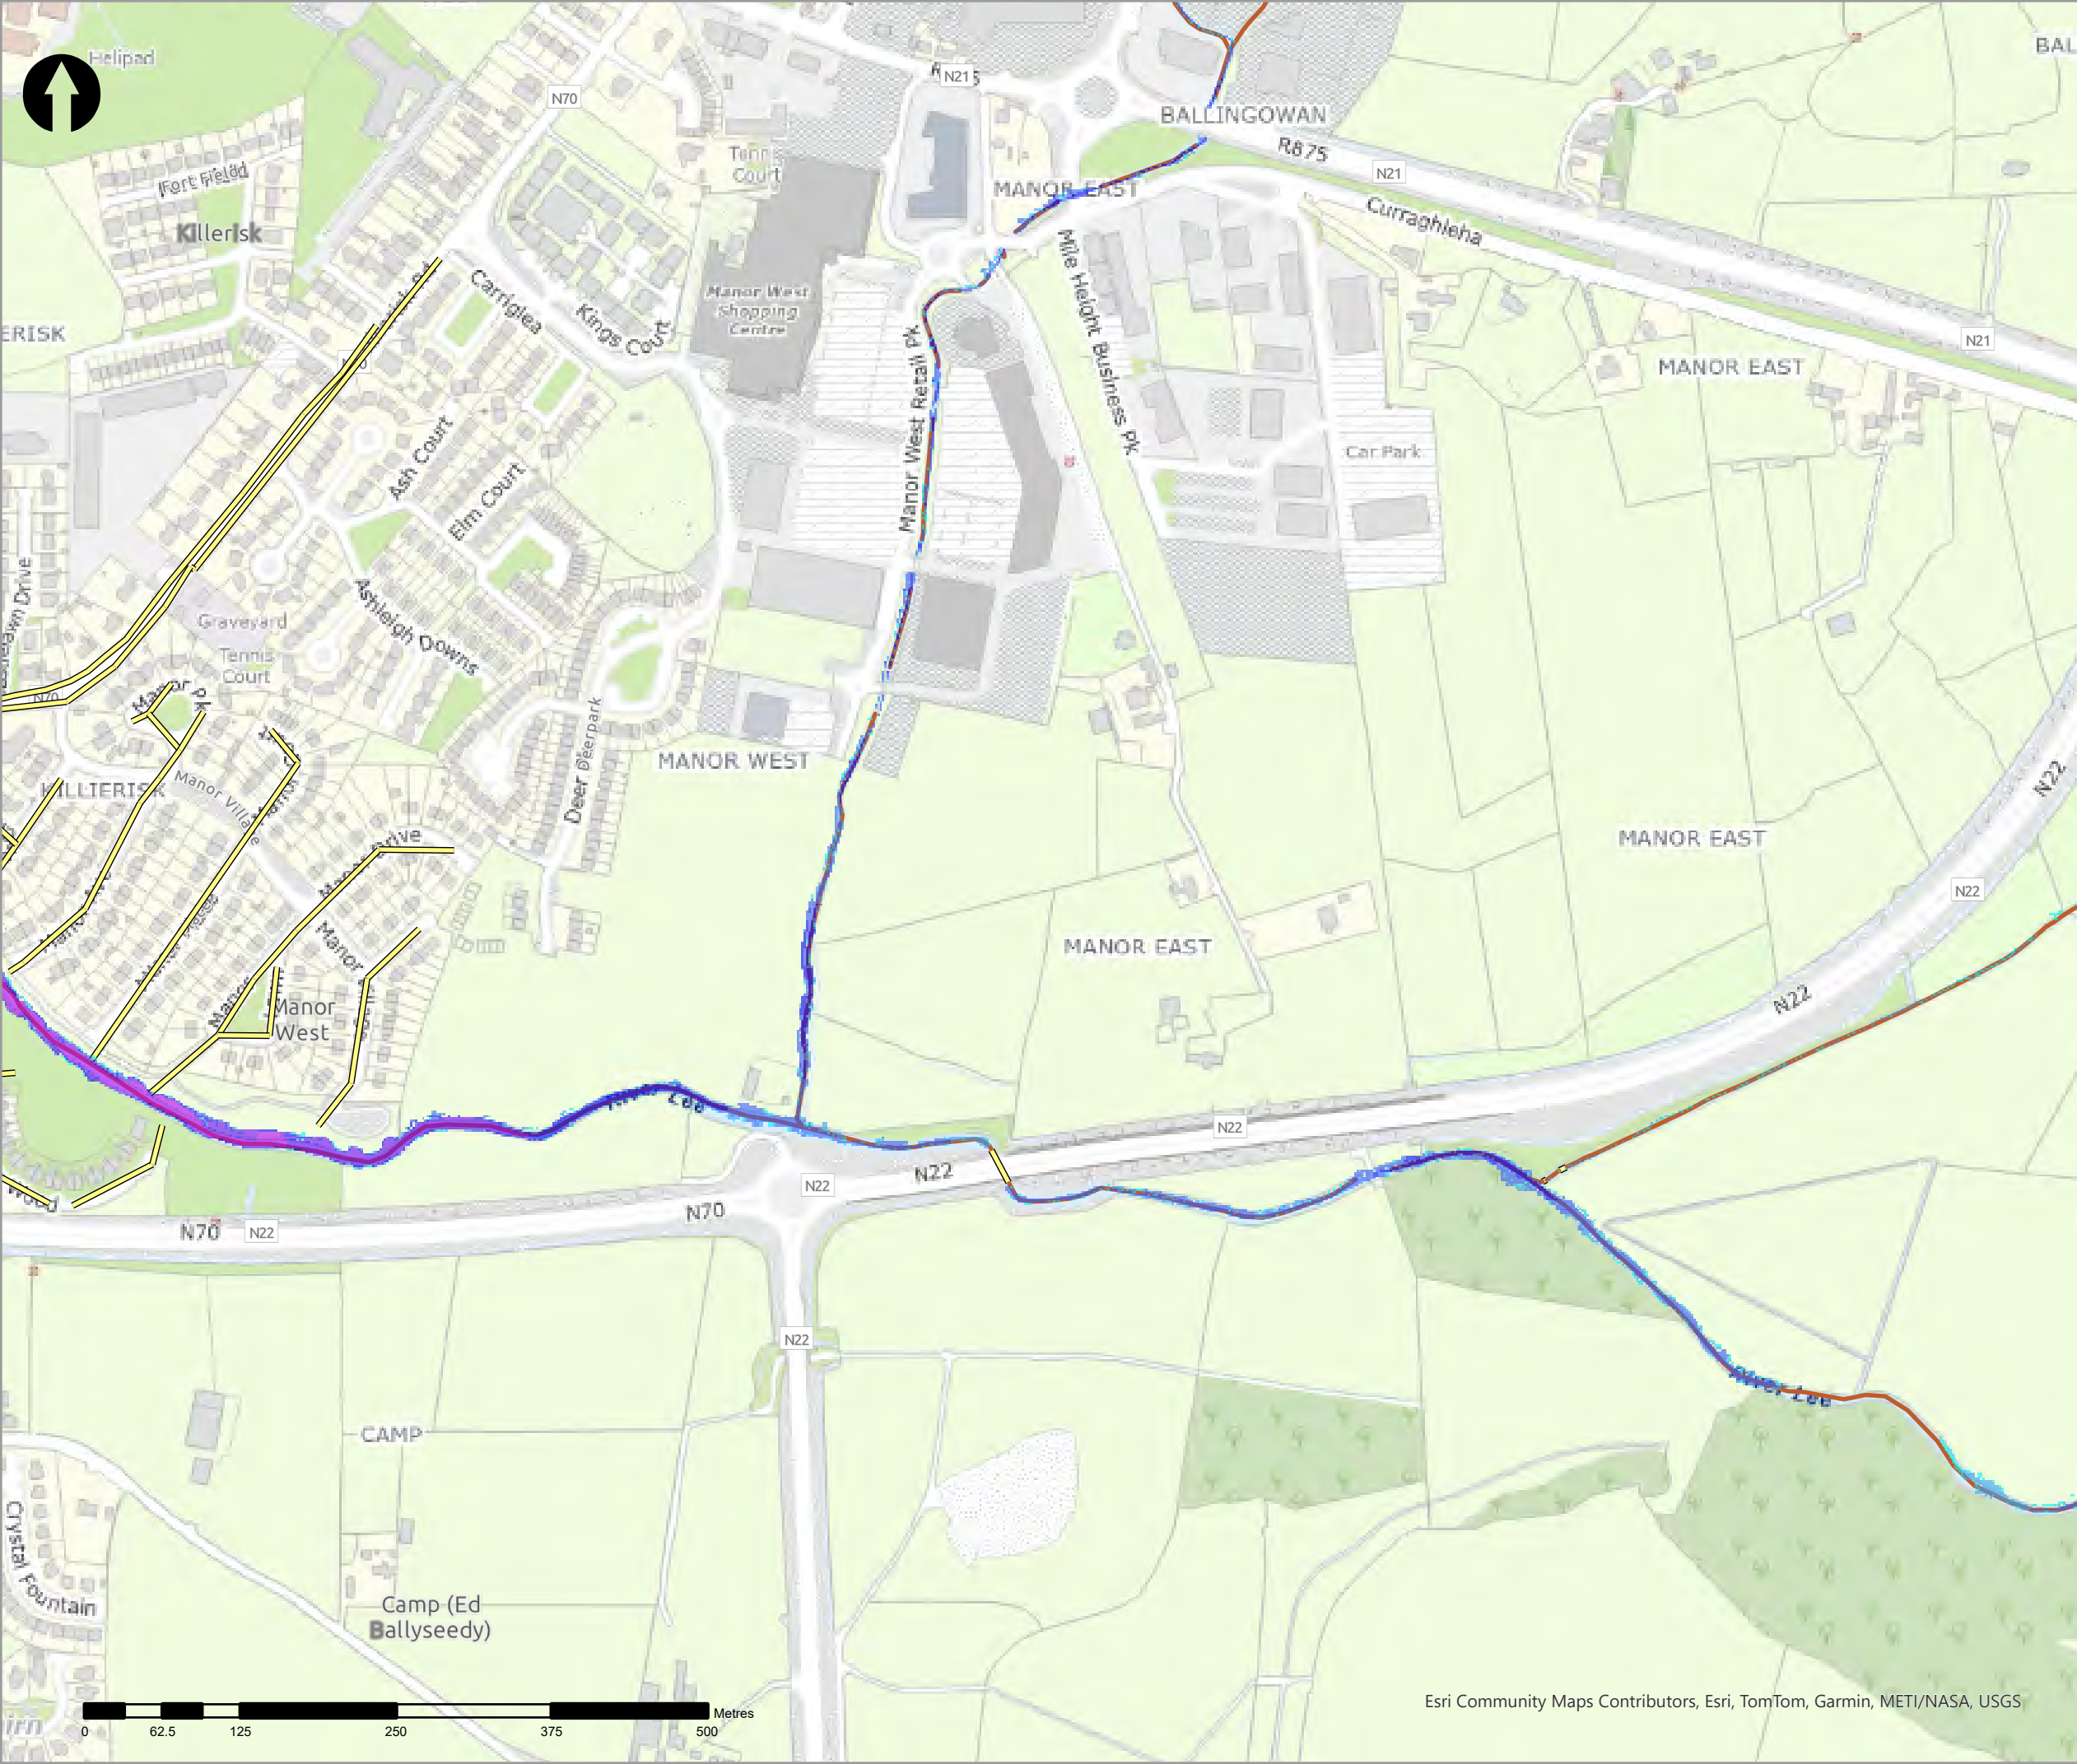

- Legend
- 0.1% AEP Coastal Depth
- 0 - 0.1m
  - 0.1 - 0.25m
  - 0.25 - 0.5m
  - 0.5 - 1m
  - 1.0 - 1.5m
  - 1.5 - 2m
  - >2m
- Modelled River Centreline
- Modelled Drainage
- Embankment
- Wall

| rev | ammdments | drawn | date |
|-----|-----------|-------|------|
|-----|-----------|-------|------|



**rps**  
A TETRA TECH COMPANY

Elmwood House T +44(0) 28 90 667914  
74 Boucher Road F +44(0) 28 90 668286  
Belfast W www.rpsgroup.com/ireland  
BT12 6RZ E ireland@rpsgroup.com

**CLIENT**



**OPW**  
Oifig na hOibreacha Poiblí  
Office of Public Works




**PROJECT**


Tralee Flood Relief Scheme

**TITLE**

Tralee Depth Mapping  
0.1% AEP Coastal

|                                   |                   |                    |
|-----------------------------------|-------------------|--------------------|
| Project Number                    | Sheet Size        | Drawing Scale      |
| MCW1082                           | A3                | 1:5,000            |
| Drawing Number<br>Dep_C_C_1000_13 |                   | Datum<br>ITM       |
| Drawn by<br>RC                    | Status<br>Final   | Revision<br>01     |
| Checked By<br>AS                  | Approved By<br>AS | Date<br>05/06/2025 |

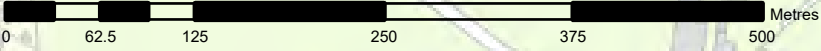

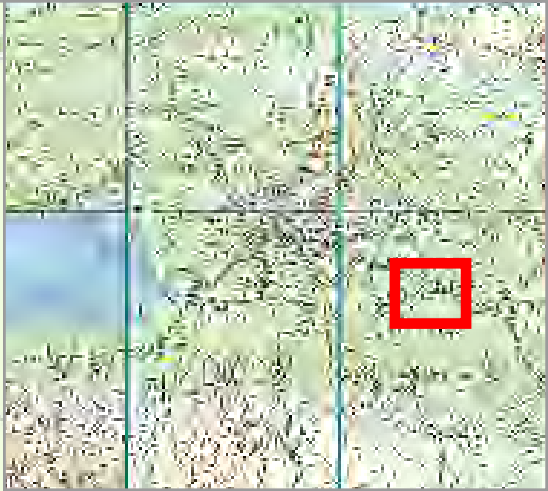

- Legend
- 0.1% AEP Coastal Depth
- 0 - 0.1m
  - 0.1 - 0.25m
  - 0.25 - 0.5m
  - 0.5 - 1m
  - 1.0 - 1.5m
  - 1.5 - 2m
  - >2m
- Modelled River Centreline
- Modelled Drainage
- Embankment
- Wall

| rev | ammendments | drawn | date |
|-----|-------------|-------|------|
|-----|-------------|-------|------|



Elmwood House T +44(0) 28 90 667914  
74 Boucher Road F +44(0) 28 90 668286  
Belfast W www.rpsgroup.com/ireland  
BT12 6RZ E ireland@rpsgroup.com

CLIENT



OPW

Oifig na hOibreacha Poiblí  
Office of Public Works



|         |                            |
|---------|----------------------------|
| PROJECT | Tralee Flood Relief Scheme |
|---------|----------------------------|

|       |                                          |
|-------|------------------------------------------|
| TITLE | Tralee Depth Mapping<br>0.1% AEP Coastal |
|-------|------------------------------------------|


|                |            |               |
|----------------|------------|---------------|
| Project Number | Sheet Size | Drawing Scale |
| MCW1082        | A3         | 1:5,000       |

|                 |       |
|-----------------|-------|
| Drawing Number  | Datum |
| Dep_C_C_1000_14 | ITM   |

|          |        |          |
|----------|--------|----------|
| Drawn by | Status | Revision |
| RC       | Final  | 01       |

|            |             |            |
|------------|-------------|------------|
| Checked By | Approved By | Date       |
| AS         | AS          | 05/06/2025 |



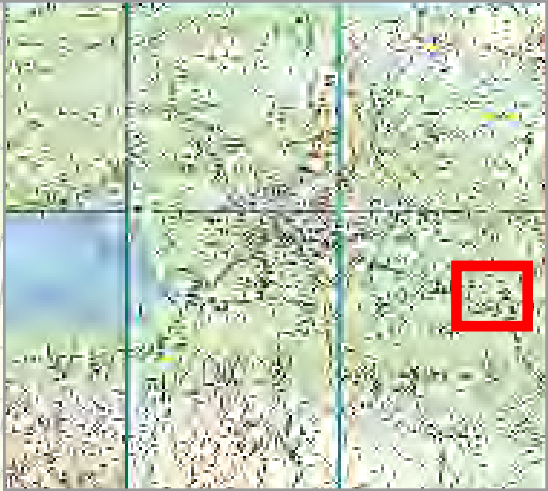

- Legend
- 0.1% AEP Coastal Depth
- 0 - 0.1m
  - 0.1 - 0.25m
  - 0.25 - 0.5m
  - 0.5 - 1m
  - 1.0 - 1.5m
  - 1.5 - 2m
  - >2m
- Modelled River Centreline
- Modelled Drainage
- Embankment
- Wall

| rev | ammendments | drawn | date |
|-----|-------------|-------|------|
|-----|-------------|-------|------|



Elmwood House T +44(0) 28 90 667914  
74 Boucher Road F +44(0) 28 90 668286  
Belfast W www.rpsgroup.com/ireland  
BT12 6RZ E ireland@rpsgroup.com

CLIENT



OPW

Óifig na  
eOibreacha Poiblí  
Office of Public Works



|         |                            |
|---------|----------------------------|
| PROJECT | Tralee Flood Relief Scheme |
|---------|----------------------------|


|       |                                          |
|-------|------------------------------------------|
| TITLE | Tralee Depth Mapping<br>0.1% AEP Coastal |
|-------|------------------------------------------|

|                |            |               |
|----------------|------------|---------------|
| Project Number | Sheet Size | Drawing Scale |
| MCW1082        | A3         | 1:5,000       |

|                 |       |
|-----------------|-------|
| Drawing Number  | Datum |
| Dep_C_C_1000_15 | ITM   |

|          |        |          |
|----------|--------|----------|
| Drawn by | Status | Revision |
| RC       | Final  | 01       |

|            |             |            |
|------------|-------------|------------|
| Checked By | Approved By | Date       |
| AS         | AS          | 05/06/2025 |

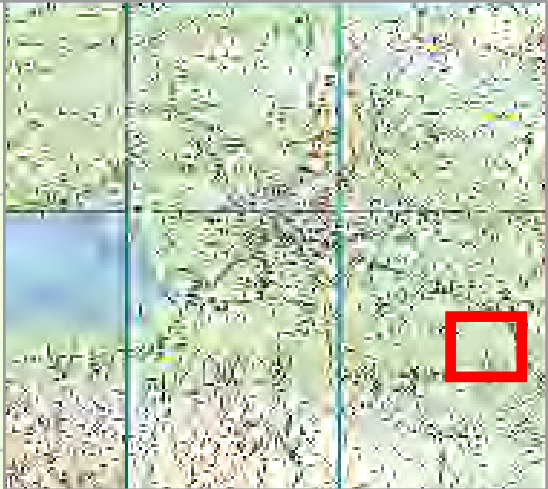

- Legend
- 0.1% AEP Coastal Depth
- 0 - 0.1m
  - 0.1 - 0.25m
  - 0.25 - 0.5m
  - 0.5 - 1m
  - 1.0 - 1.5m
  - 1.5 - 2m
  - >2m
- Modelled River Centreline
- Modelled Drainage
- Embankment
- Wall

| rev | ammendments | drawn | date |
|-----|-------------|-------|------|
|-----|-------------|-------|------|



Elmwood House T +44(0) 28 90 667914  
74 Boucher Road F +44(0) 28 90 668286  
Belfast W www.rpsgroup.com/ireland  
BT12 6RZ E ireland@rpsgroup.com

CLIENT



OPW

Óigín na n-Obair Poiblí  
Office of Public Works



|         |                            |
|---------|----------------------------|
| PROJECT | Tralee Flood Relief Scheme |
|---------|----------------------------|


|       |                                          |
|-------|------------------------------------------|
| TITLE | Tralee Depth Mapping<br>0.1% AEP Coastal |
|-------|------------------------------------------|

|                |            |               |
|----------------|------------|---------------|
| Project Number | Sheet Size | Drawing Scale |
| MCW1082        | A3         | 1:5,000       |

|                 |       |
|-----------------|-------|
| Drawing Number  | Datum |
| Dep_C_C_1000_16 | ITM   |



|          |        |          |
|----------|--------|----------|
| Drawn by | Status | Revision |
| RC       | Final  | 01       |

|            |             |            |
|------------|-------------|------------|
| Checked By | Approved By | Date       |
| AS         | AS          | 05/06/2025 |

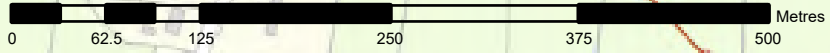

Esri Community Maps Contributors, Esri, TomTom, Garmin, METI/NASA, USGS



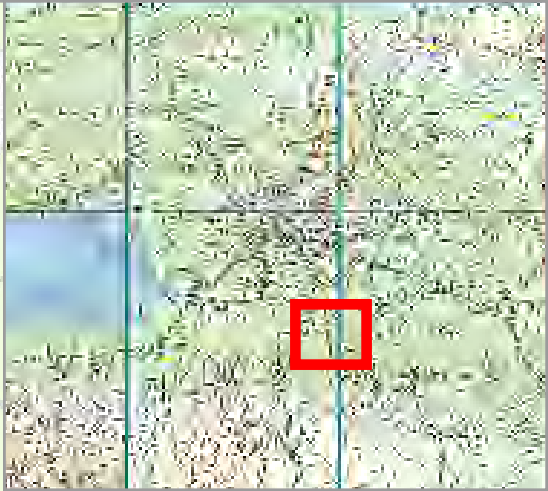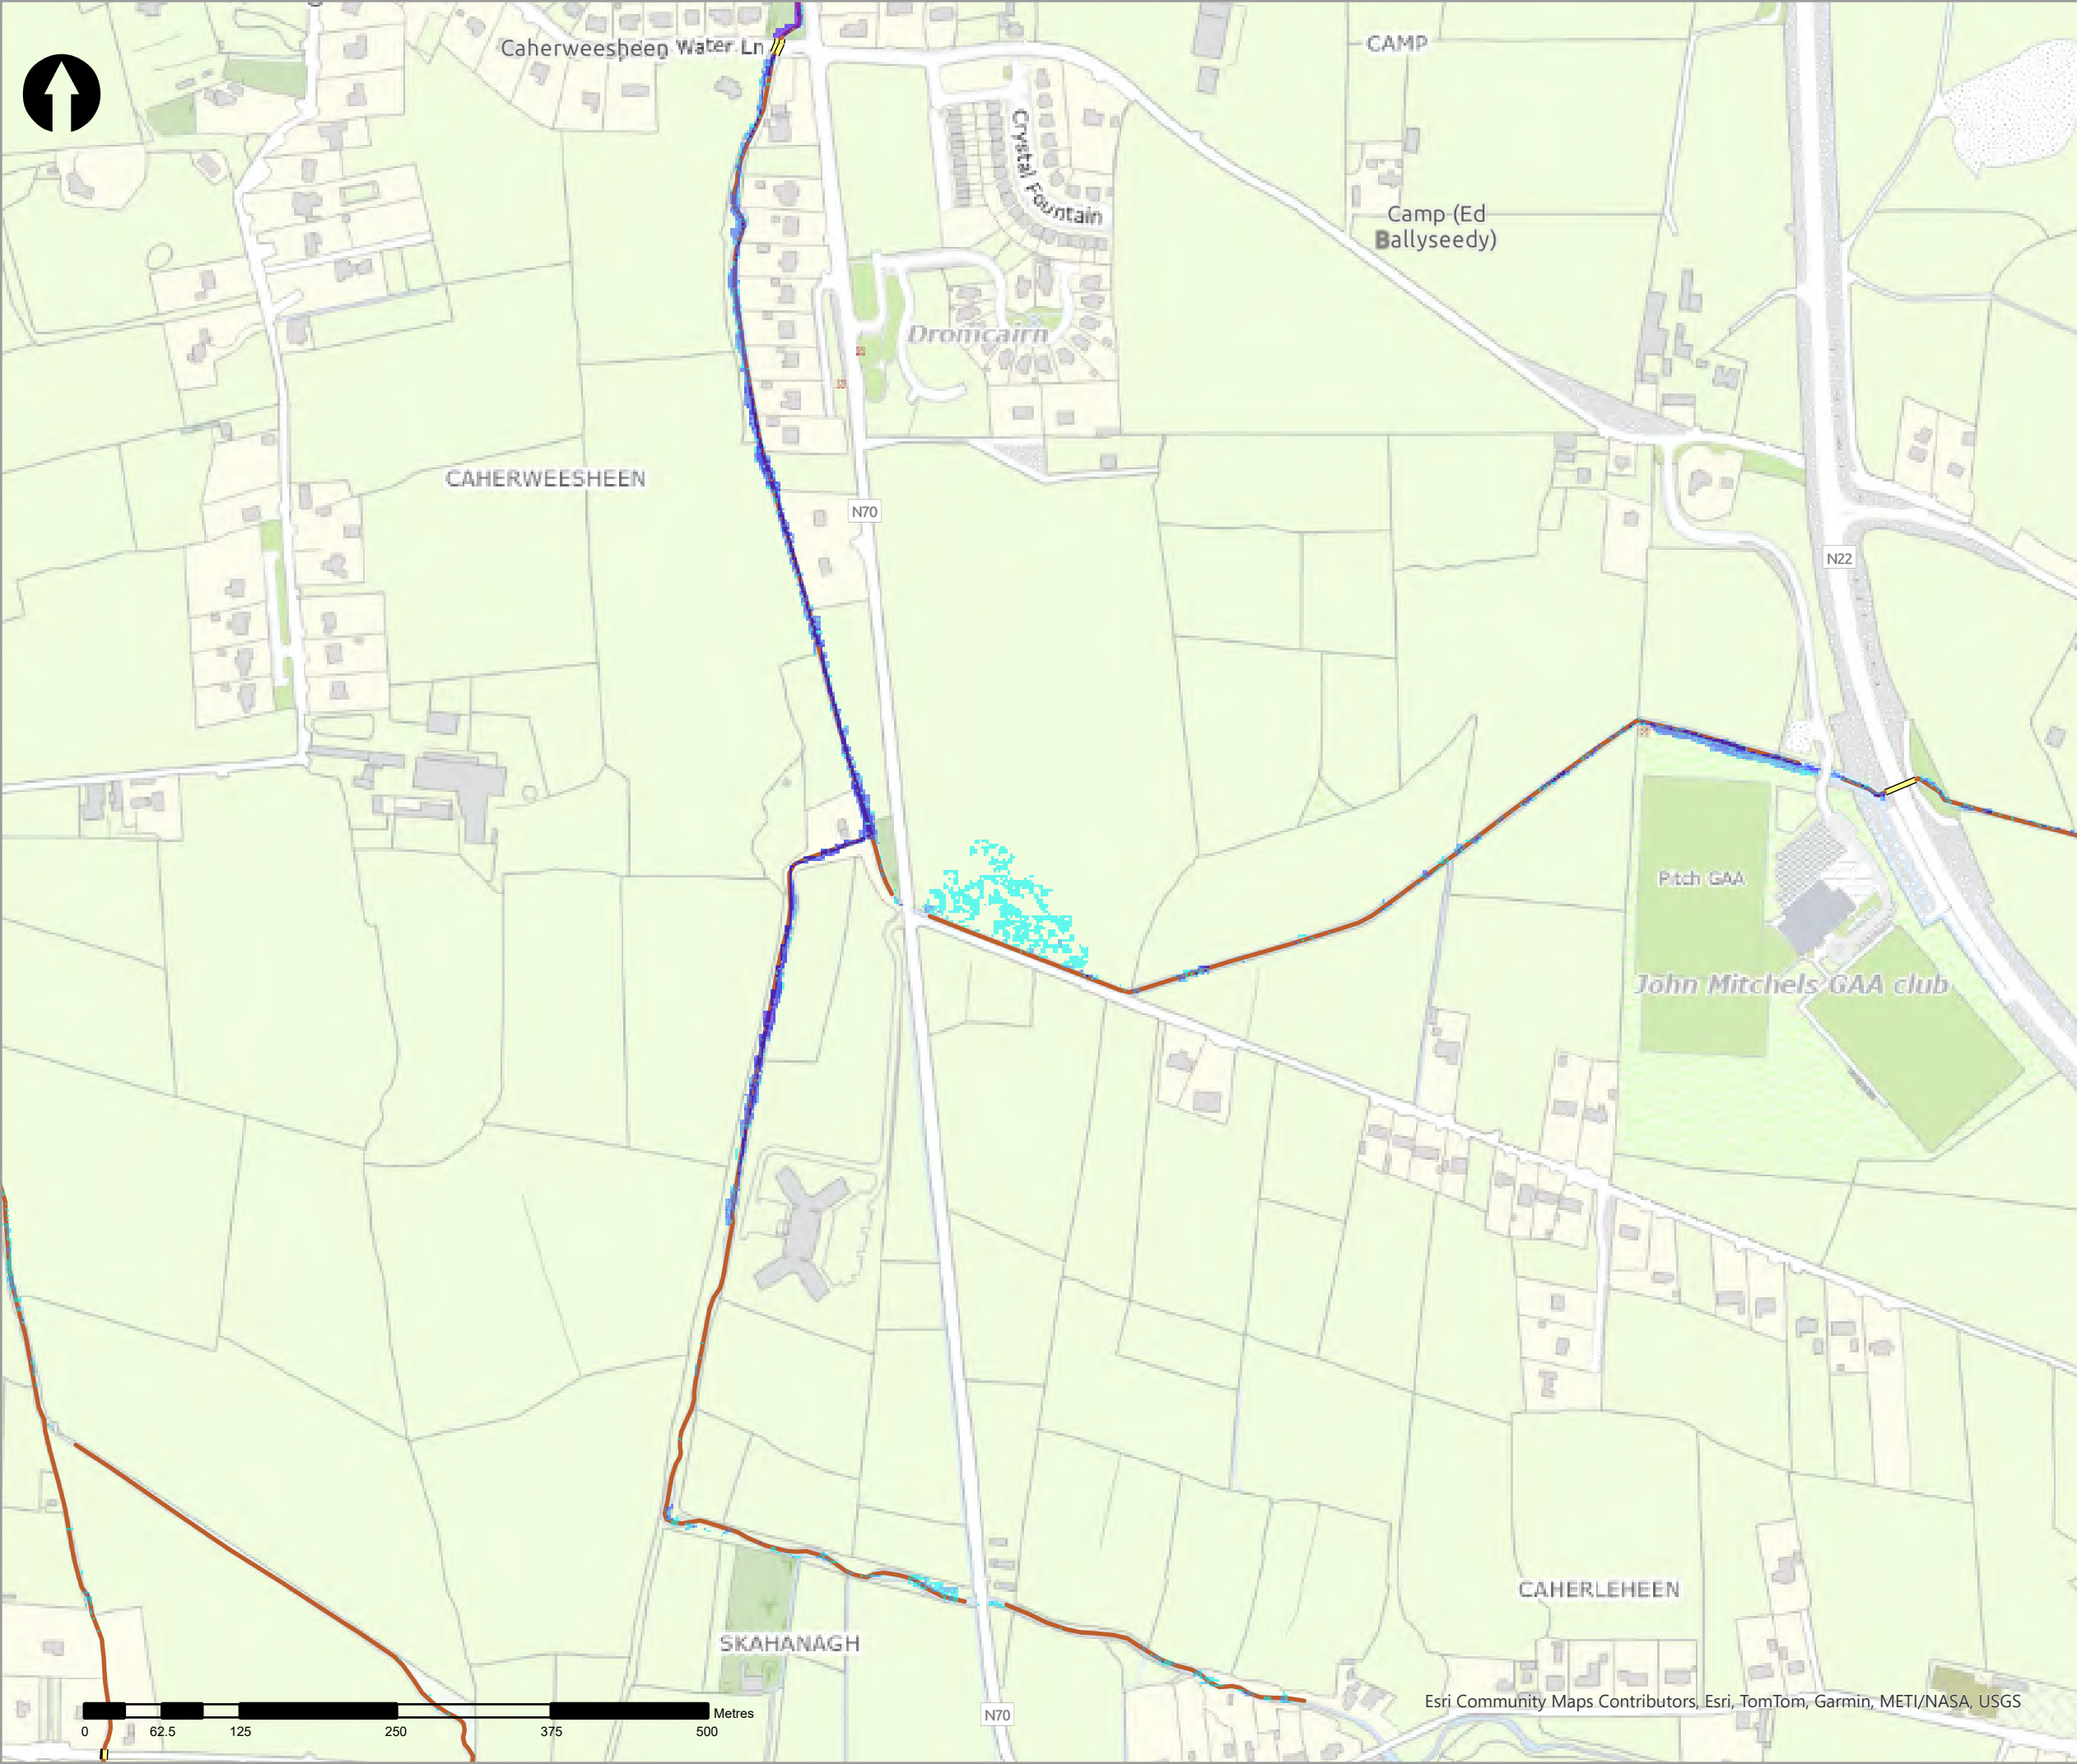

- Legend
- 0.1% AEP Coastal Depth
- 0 - 0.1m
  - 0.1 - 0.25m
  - 0.25 - 0.5m
  - 0.5 - 1m
  - 1.0 - 1.5m
  - 1.5 - 2m
  - >2m
- Modelled River Centreline
- Modelled Drainage
- Embankment
- Wall

| rev | ammdments | drawn | date |
|-----|-----------|-------|------|
|-----|-----------|-------|------|



Elmwood House T +44(0) 28 90 667914  
74 Boucher Road F +44(0) 28 90 668286  
Belfast W www.rpsgroup.com/ireland  
BT12 6RZ E ireland@rpsgroup.com

CLIENT



OPW

Óifig na n-Obair Poiblí  
Office of Public Works



|         |                            |
|---------|----------------------------|
| PROJECT | Tralee Flood Relief Scheme |
|---------|----------------------------|



|       |                                          |
|-------|------------------------------------------|
| TITLE | Tralee Depth Mapping<br>0.1% AEP Coastal |
|-------|------------------------------------------|

|                |            |               |
|----------------|------------|---------------|
| Project Number | Sheet Size | Drawing Scale |
| MCW1082        | A3         | 1:5,000       |

|                 |       |
|-----------------|-------|
| Drawing Number  | Datum |
| Dep_C_C_1000_17 | ITM   |

|          |        |          |
|----------|--------|----------|
| Drawn by | Status | Revision |
| RC       | Final  | 01       |

|            |             |            |
|------------|-------------|------------|
| Checked By | Approved By | Date       |
| AS         | AS          | 05/06/2025 |

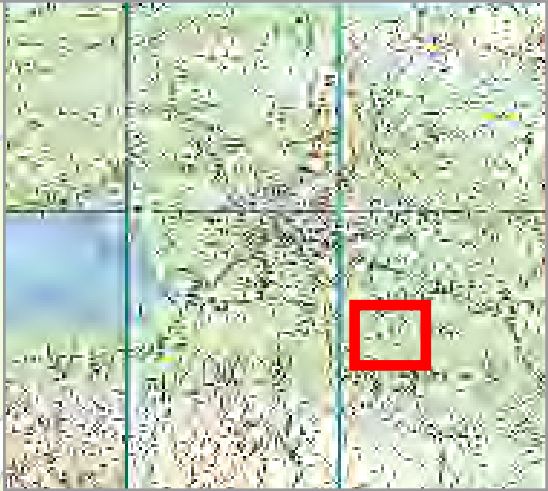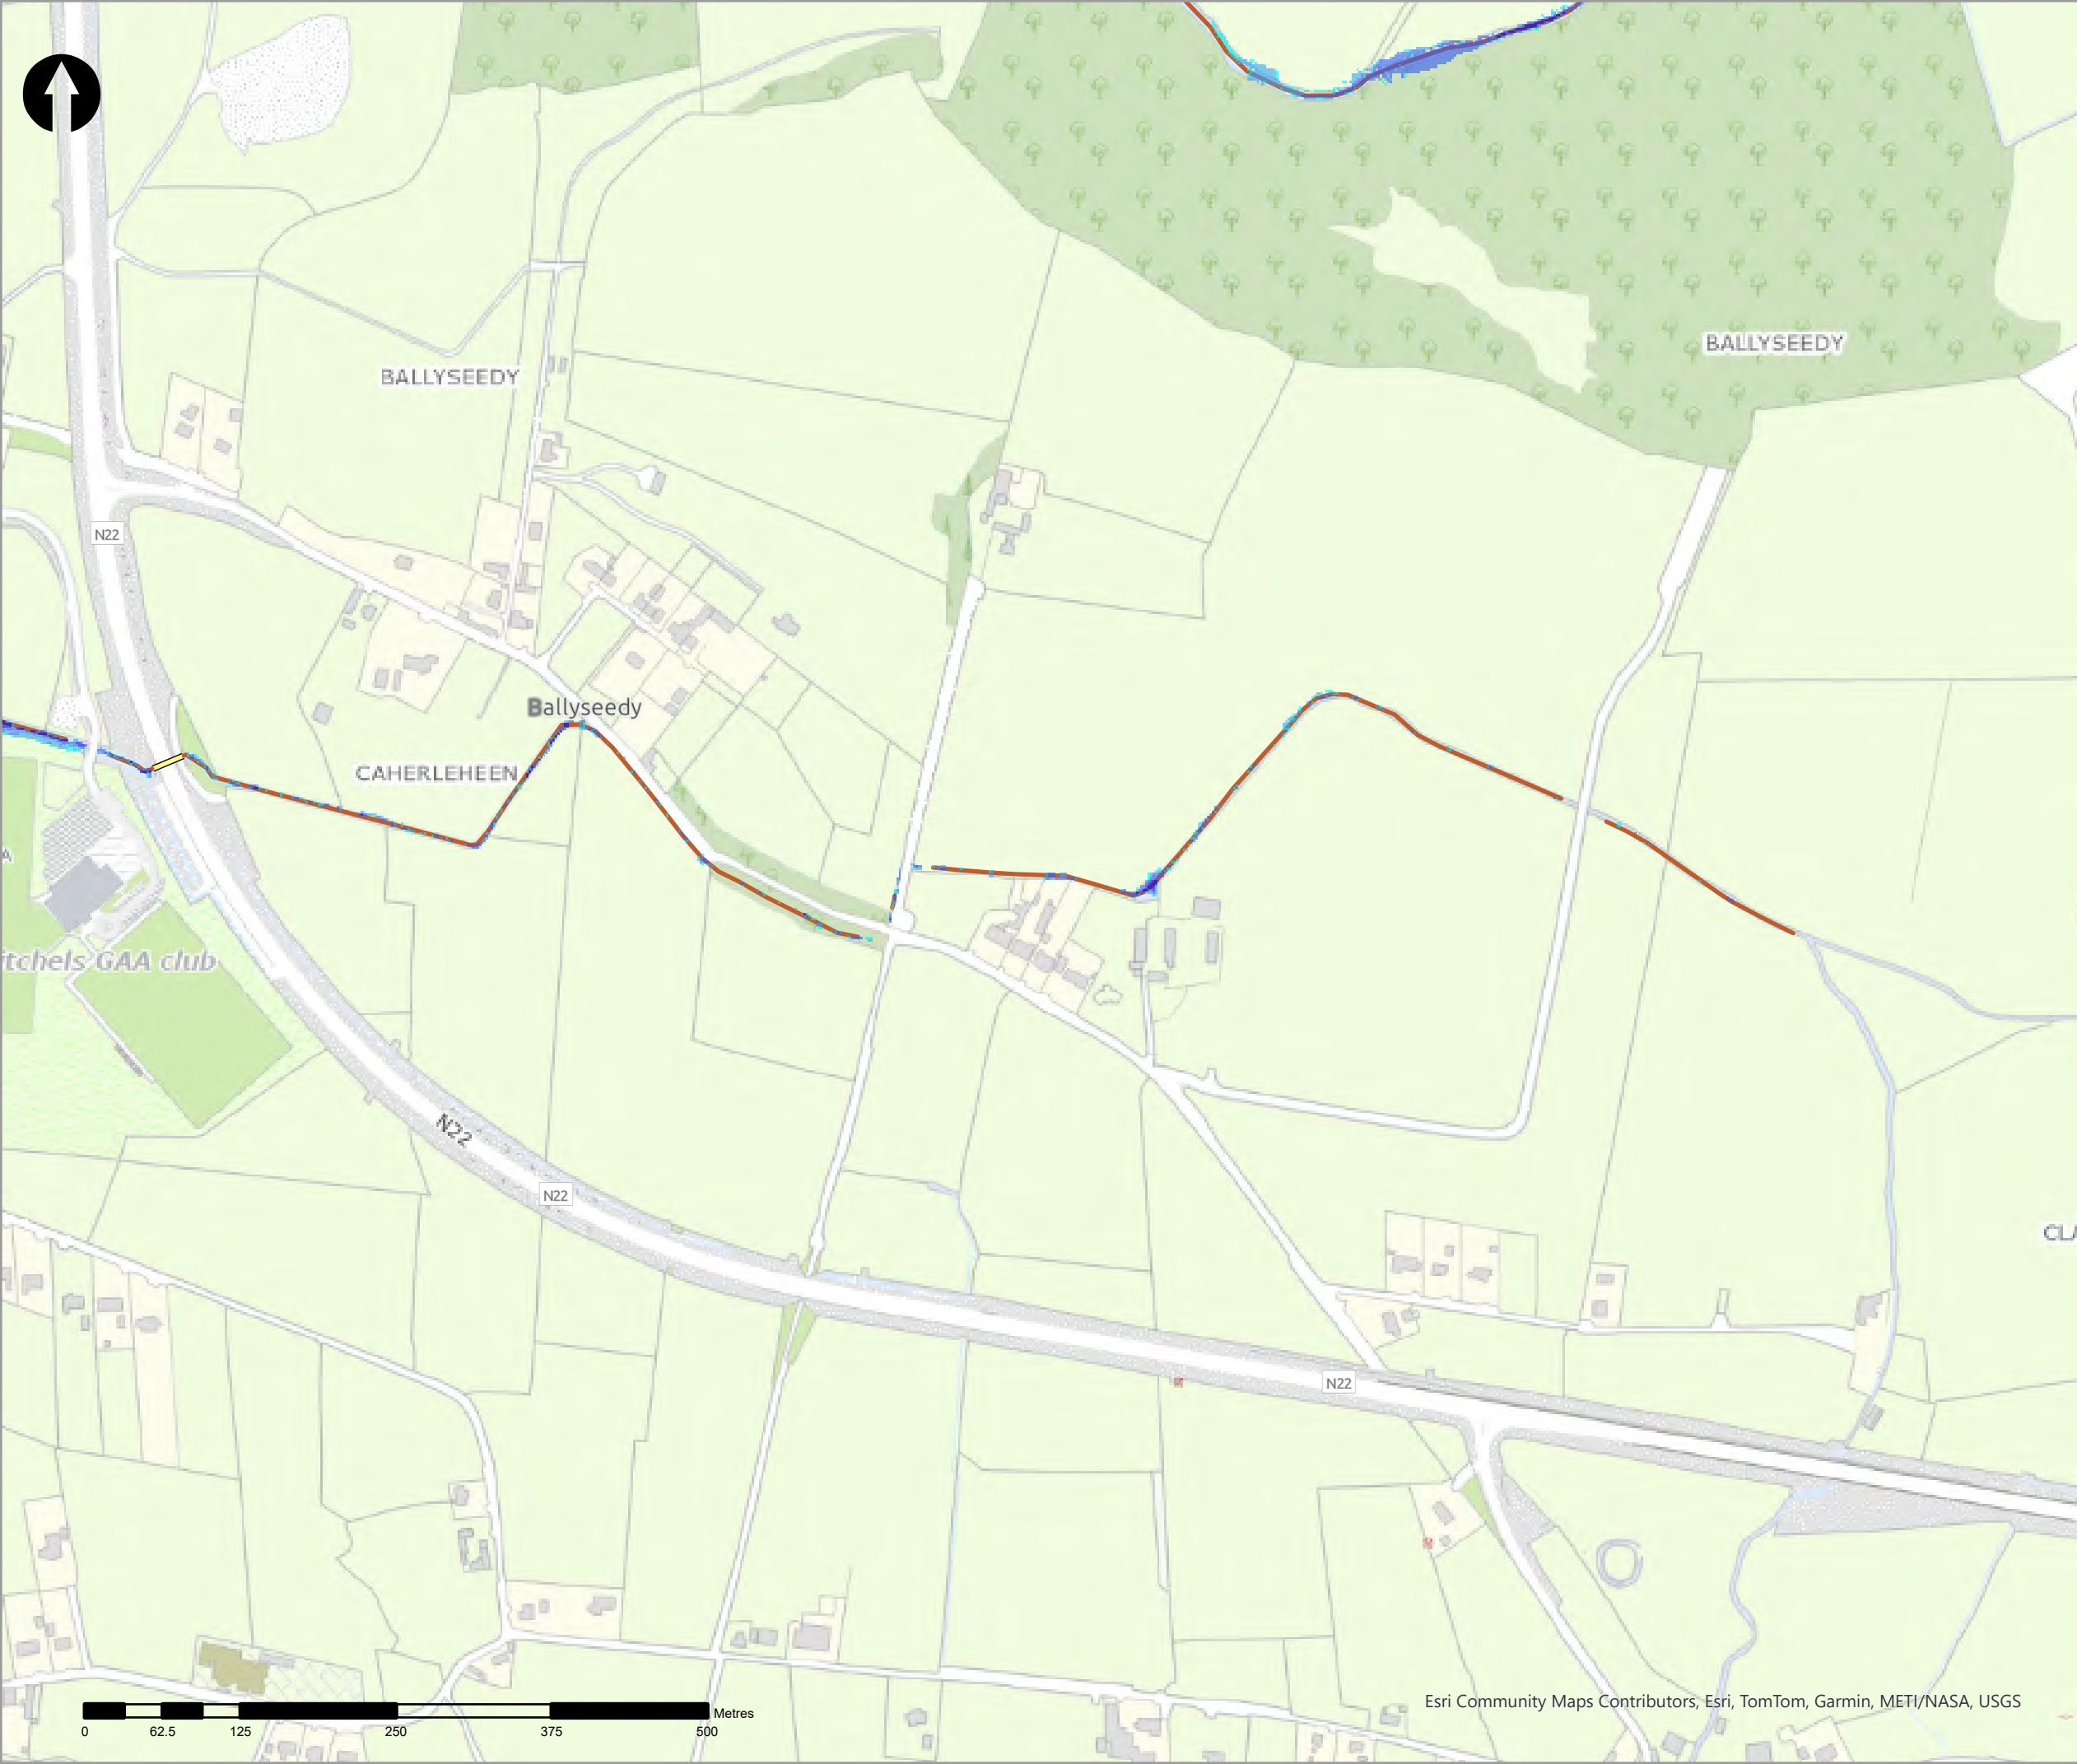

- Legend
- 0.1% AEP Coastal Depth
- 0 - 0.1m
  - 0.1 - 0.25m
  - 0.25 - 0.5m
  - 0.5 - 1m
  - 1.0 - 1.5m
  - 1.5 - 2m
  - >2m
- Modelled River Centreline
- Modelled Drainage
- Embankment
- Wall

| rev | ammendments | drawn | date |
|-----|-------------|-------|------|
|-----|-------------|-------|------|



Elmwood House T +44(0) 28 90 667914  
74 Boucher Road F +44(0) 28 90 668286  
Belfast W www.rpsgroup.com/ireland  
BT12 6RZ E ireland@rpsgroup.com

CLIENT



OPW

Óifig na nOibreacha Poiblí  
Office of Public Works



|         |                            |
|---------|----------------------------|
| PROJECT | Tralee Flood Relief Scheme |
|---------|----------------------------|


|       |                                          |
|-------|------------------------------------------|
| TITLE | Tralee Depth Mapping<br>0.1% AEP Coastal |
|-------|------------------------------------------|

|                |            |               |
|----------------|------------|---------------|
| Project Number | Sheet Size | Drawing Scale |
| MCW1082        | A3         | 1:5,000       |

|                 |       |
|-----------------|-------|
| Drawing Number  | Datum |
| Dep_C_C_1000_18 | ITM   |



|          |        |          |
|----------|--------|----------|
| Drawn by | Status | Revision |
| RC       | Final  | 01       |

|            |             |            |
|------------|-------------|------------|
| Checked By | Approved By | Date       |
| AS         | AS          | 05/06/2025 |

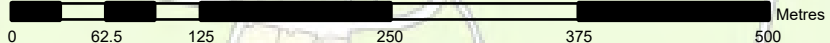

Esri Community Maps Contributors, Esri, TomTom, Garmin, METI/NASA, USGS



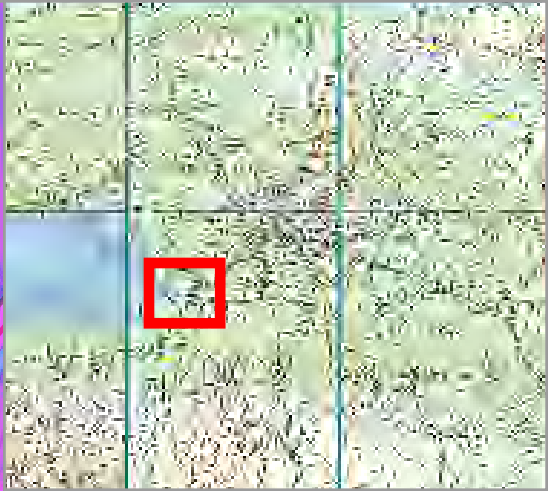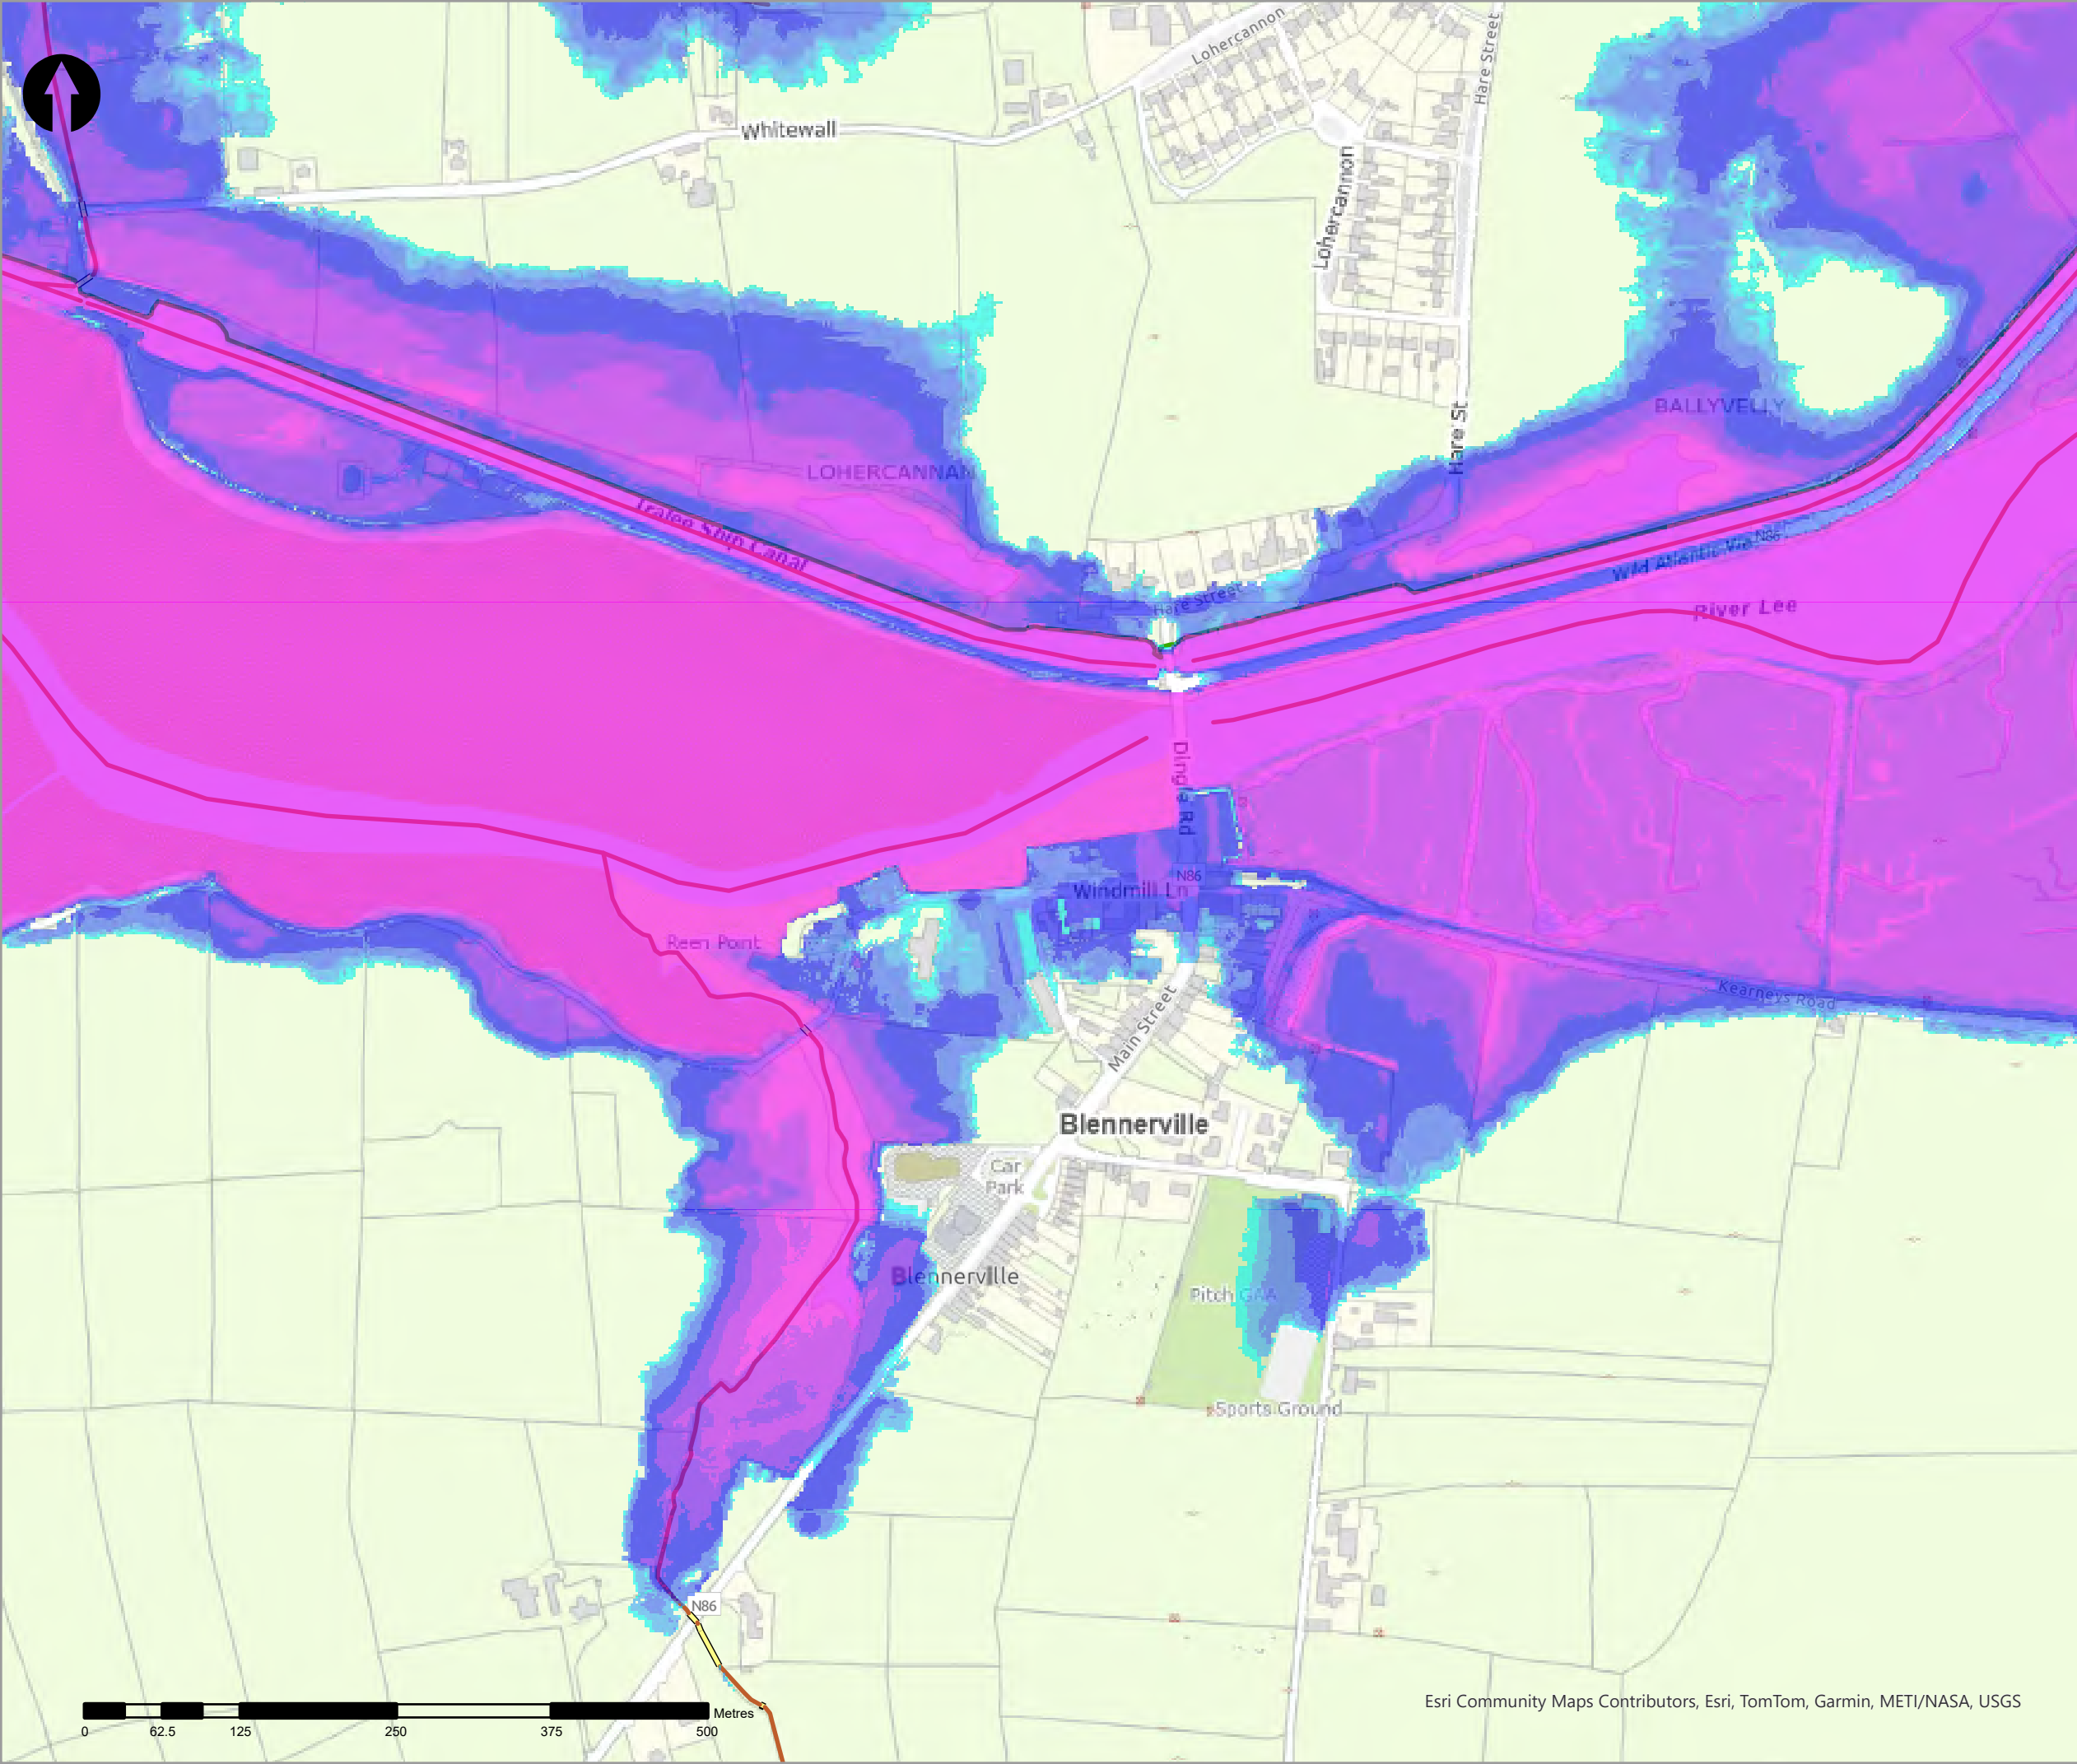

| Legend                                   |                           |
|------------------------------------------|---------------------------|
| 0.1% AEP Coastal Depth                   |                           |
| <span style="color: cyan;">■</span>      | 0 - 0.1m                  |
| <span style="color: lightblue;">■</span> | 0.1 - 0.25m               |
| <span style="color: blue;">■</span>      | 0.25 - 0.5m               |
| <span style="color: darkblue;">■</span>  | 0.5 - 1m                  |
| <span style="color: purple;">■</span>    | 1.0 - 1.5m                |
| <span style="color: magenta;">■</span>   | 1.5 - 2m                  |
| <span style="color: pink;">■</span>      | >2m                       |
| <span style="color: brown;">—</span>     | Modelled River Centreline |
| <span style="color: yellow;">—</span>    | Modelled Drainage         |
| <span style="color: green;">—</span>     | Embankment                |
| <span style="color: red;">—</span>       | Wall                      |

| rev | ammendments | drawn | date |
|-----|-------------|-------|------|
|     |             |       |      |



Elmwood House T +44(0) 28 90 667914

74 Boucher Road F +44(0) 28 90 668286

Belfast W www.rpsgroup.com/ireland

BT12 6RZ E ireland@rpsgroup.com

CLIENT



OPW

Óig na  
eÓlínacha Poiblí  
Office of Public Works



| PROJECT                    |
|----------------------------|
| Tralee Flood Relief Scheme |



| TITLE                                    |
|------------------------------------------|
| Tralee Depth Mapping<br>0.1% AEP Coastal |

| Project Number | Sheet Size | Drawing Scale |
|----------------|------------|---------------|
| MCW1082        | A3         | 1:5,000       |

| Drawing Number  | Datum |
|-----------------|-------|
| Dep_C_C_1000_19 | ITM   |

| Drawn by | Status | Revision |
|----------|--------|----------|
| RC       | Final  | 01       |

| Checked By | Approved By | Date       |
|------------|-------------|------------|
| AS         | AS          | 05/06/2025 |

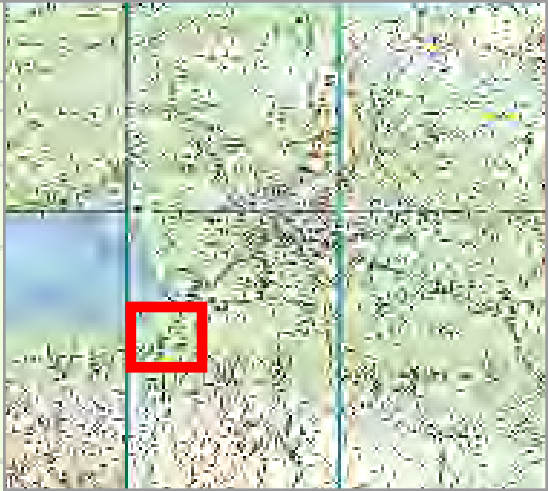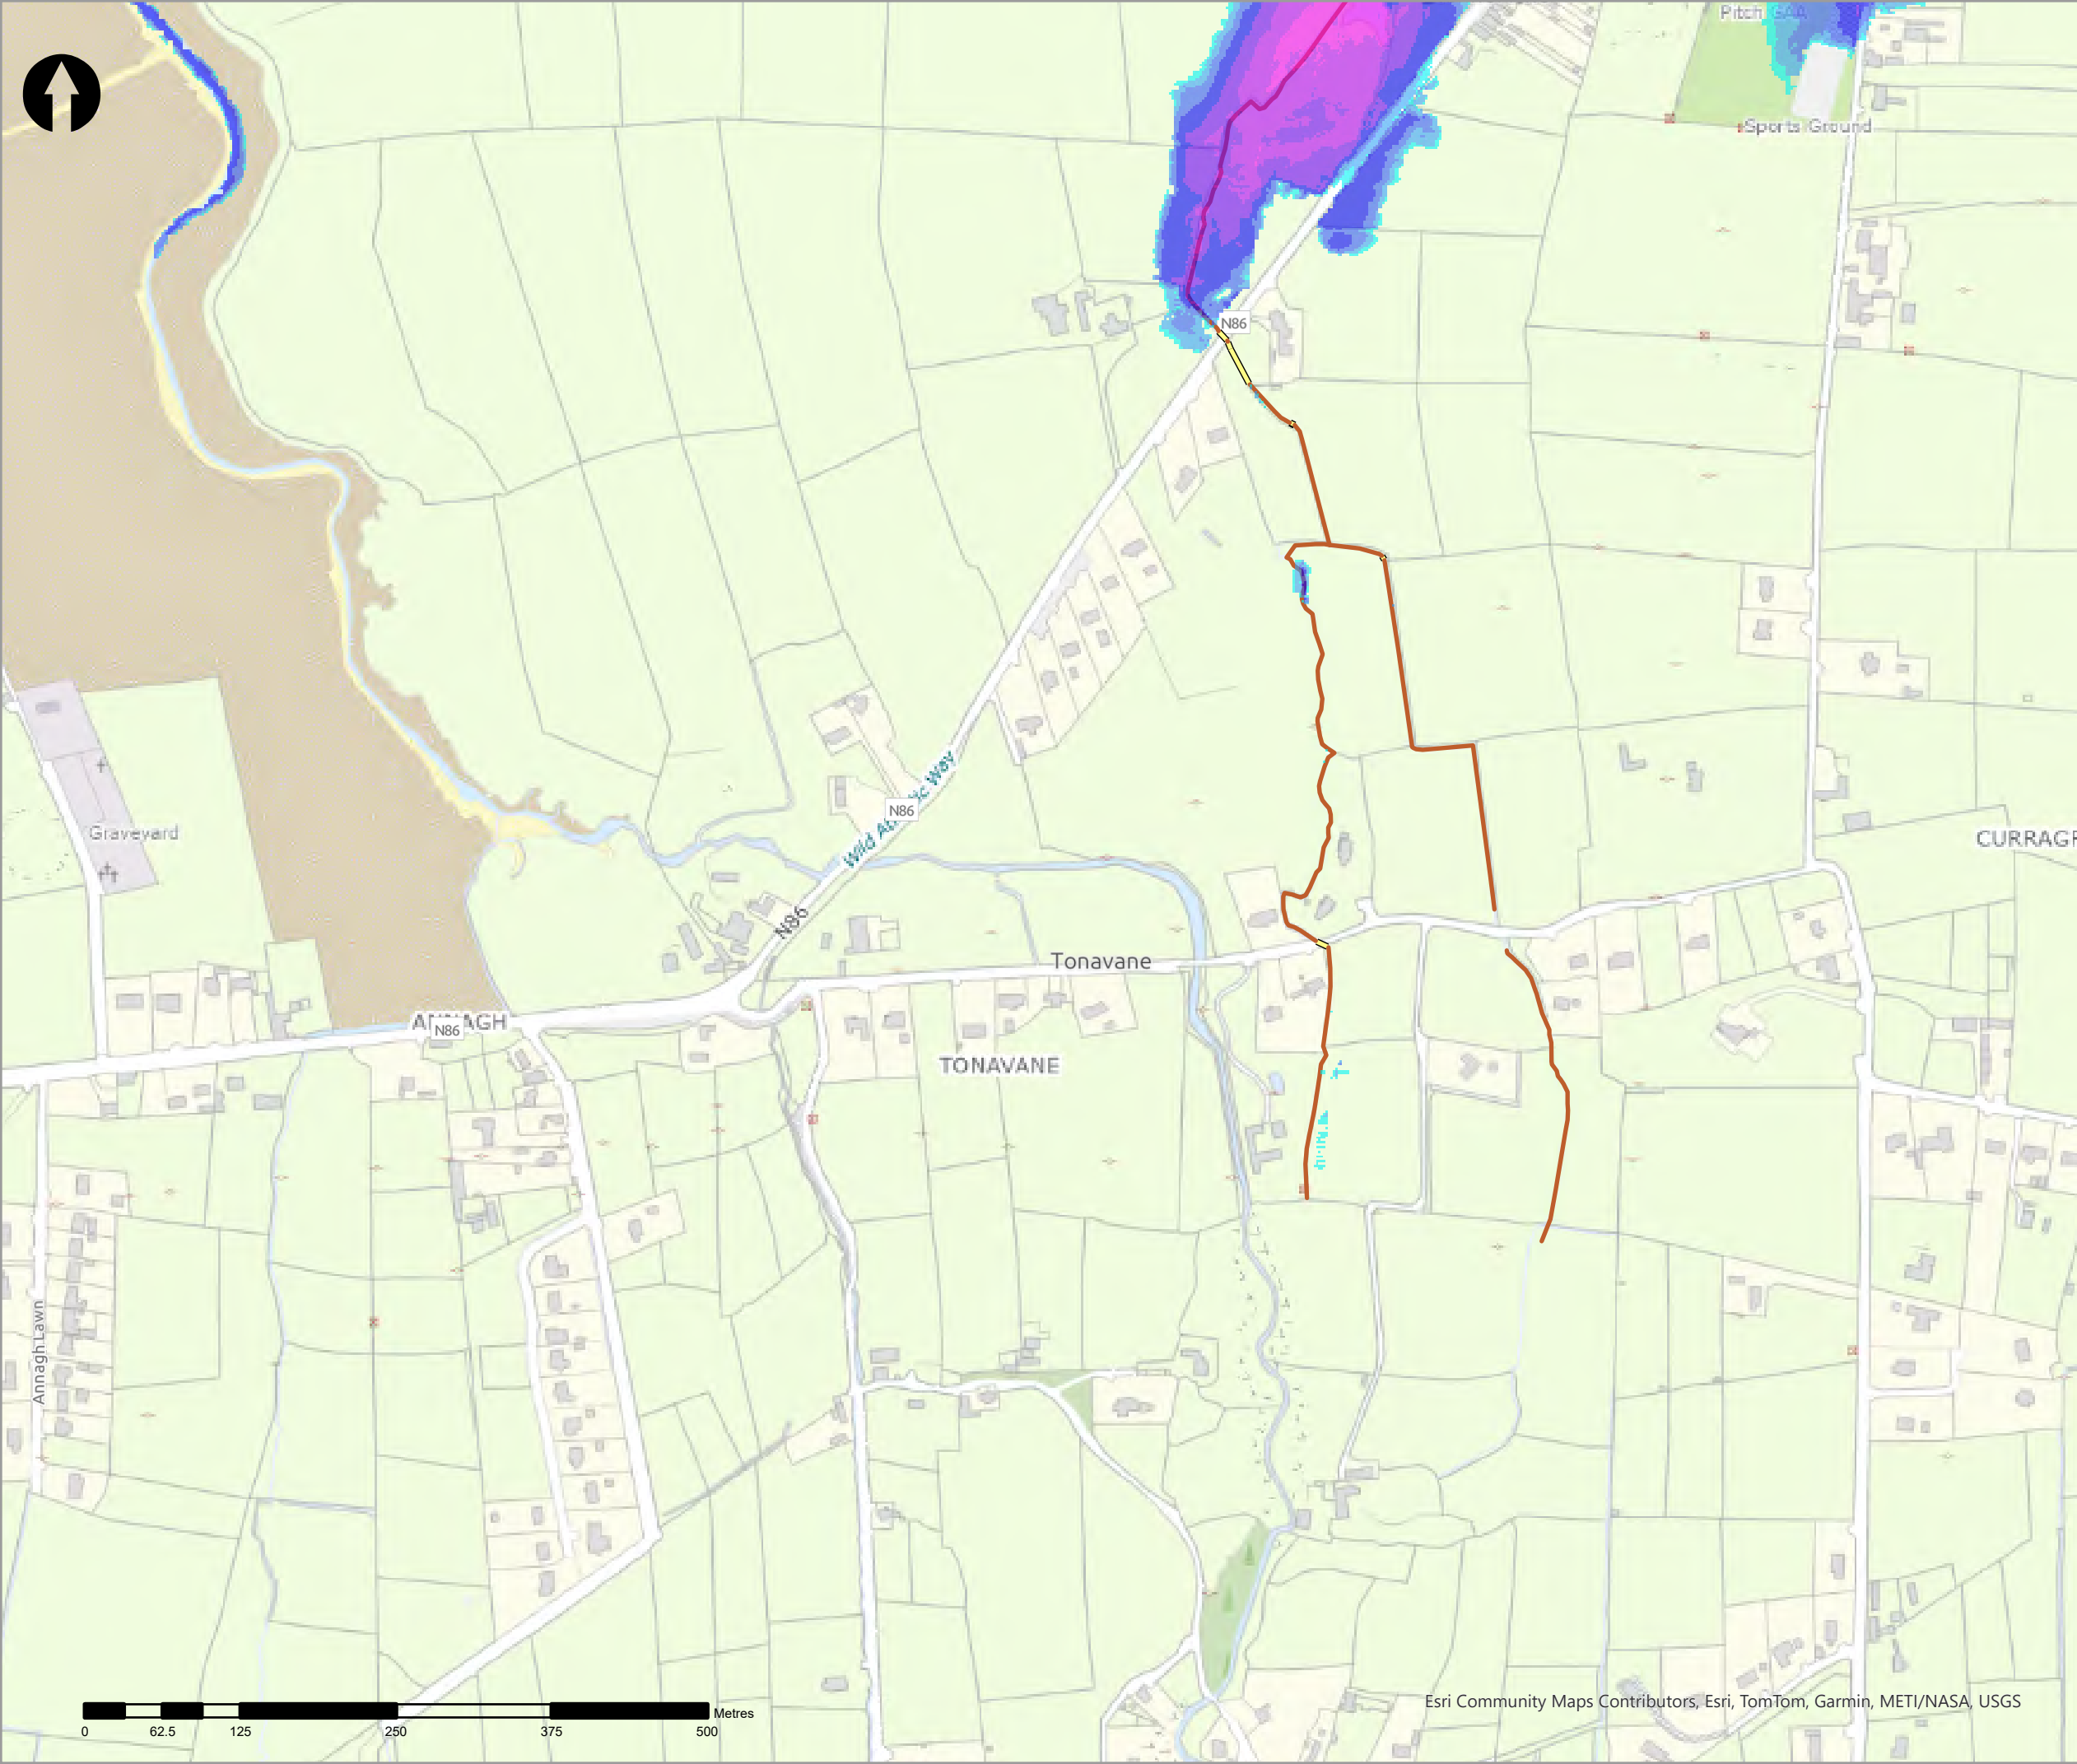

- Legend
- 0.1% AEP Coastal Depth
- 0 - 0.1m
  - 0.1 - 0.25m
  - 0.25 - 0.5m
  - 0.5 - 1m
  - 1.0 - 1.5m
  - 1.5 - 2m
  - >2m
- Modelled River Centreline
- Modelled Drainage
- Embankment
- Wall

| rev | ammendments | drawn | date |
|-----|-------------|-------|------|
|-----|-------------|-------|------|



Elmwood House T +44(0) 28 90 667914  
74 Boucher Road F +44(0) 28 90 668286  
Belfast W www.rpsgroup.com/ireland  
BT12 6RZ E ireland@rpsgroup.com

CLIENT



OPW

Óifig na n-Obannacha Poiblí  
Office of Public Works



PROJECT

Tralee Flood Relief Scheme

TITLE


Tralee Depth Mapping  
0.1% AEP Coastal

| Project Number | Sheet Size | Drawing Scale |
|----------------|------------|---------------|
| MCW1082        | A3         | 1:5,000       |



| Drawing Number  | Datum |
|-----------------|-------|
| Dep_C_C_1000_20 | ITM   |

| Drawn by | Status | Revision |
|----------|--------|----------|
| RC       | Final  | 01       |

| Checked By | Approved By | Date       |
|------------|-------------|------------|
| AS         | AS          | 05/06/2025 |

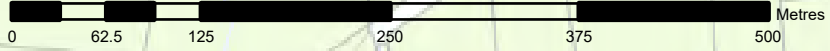



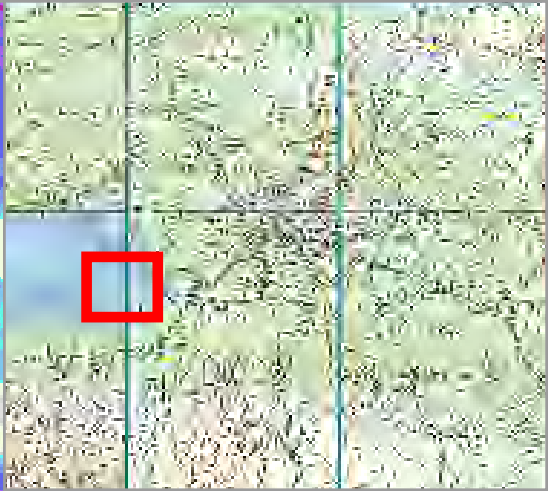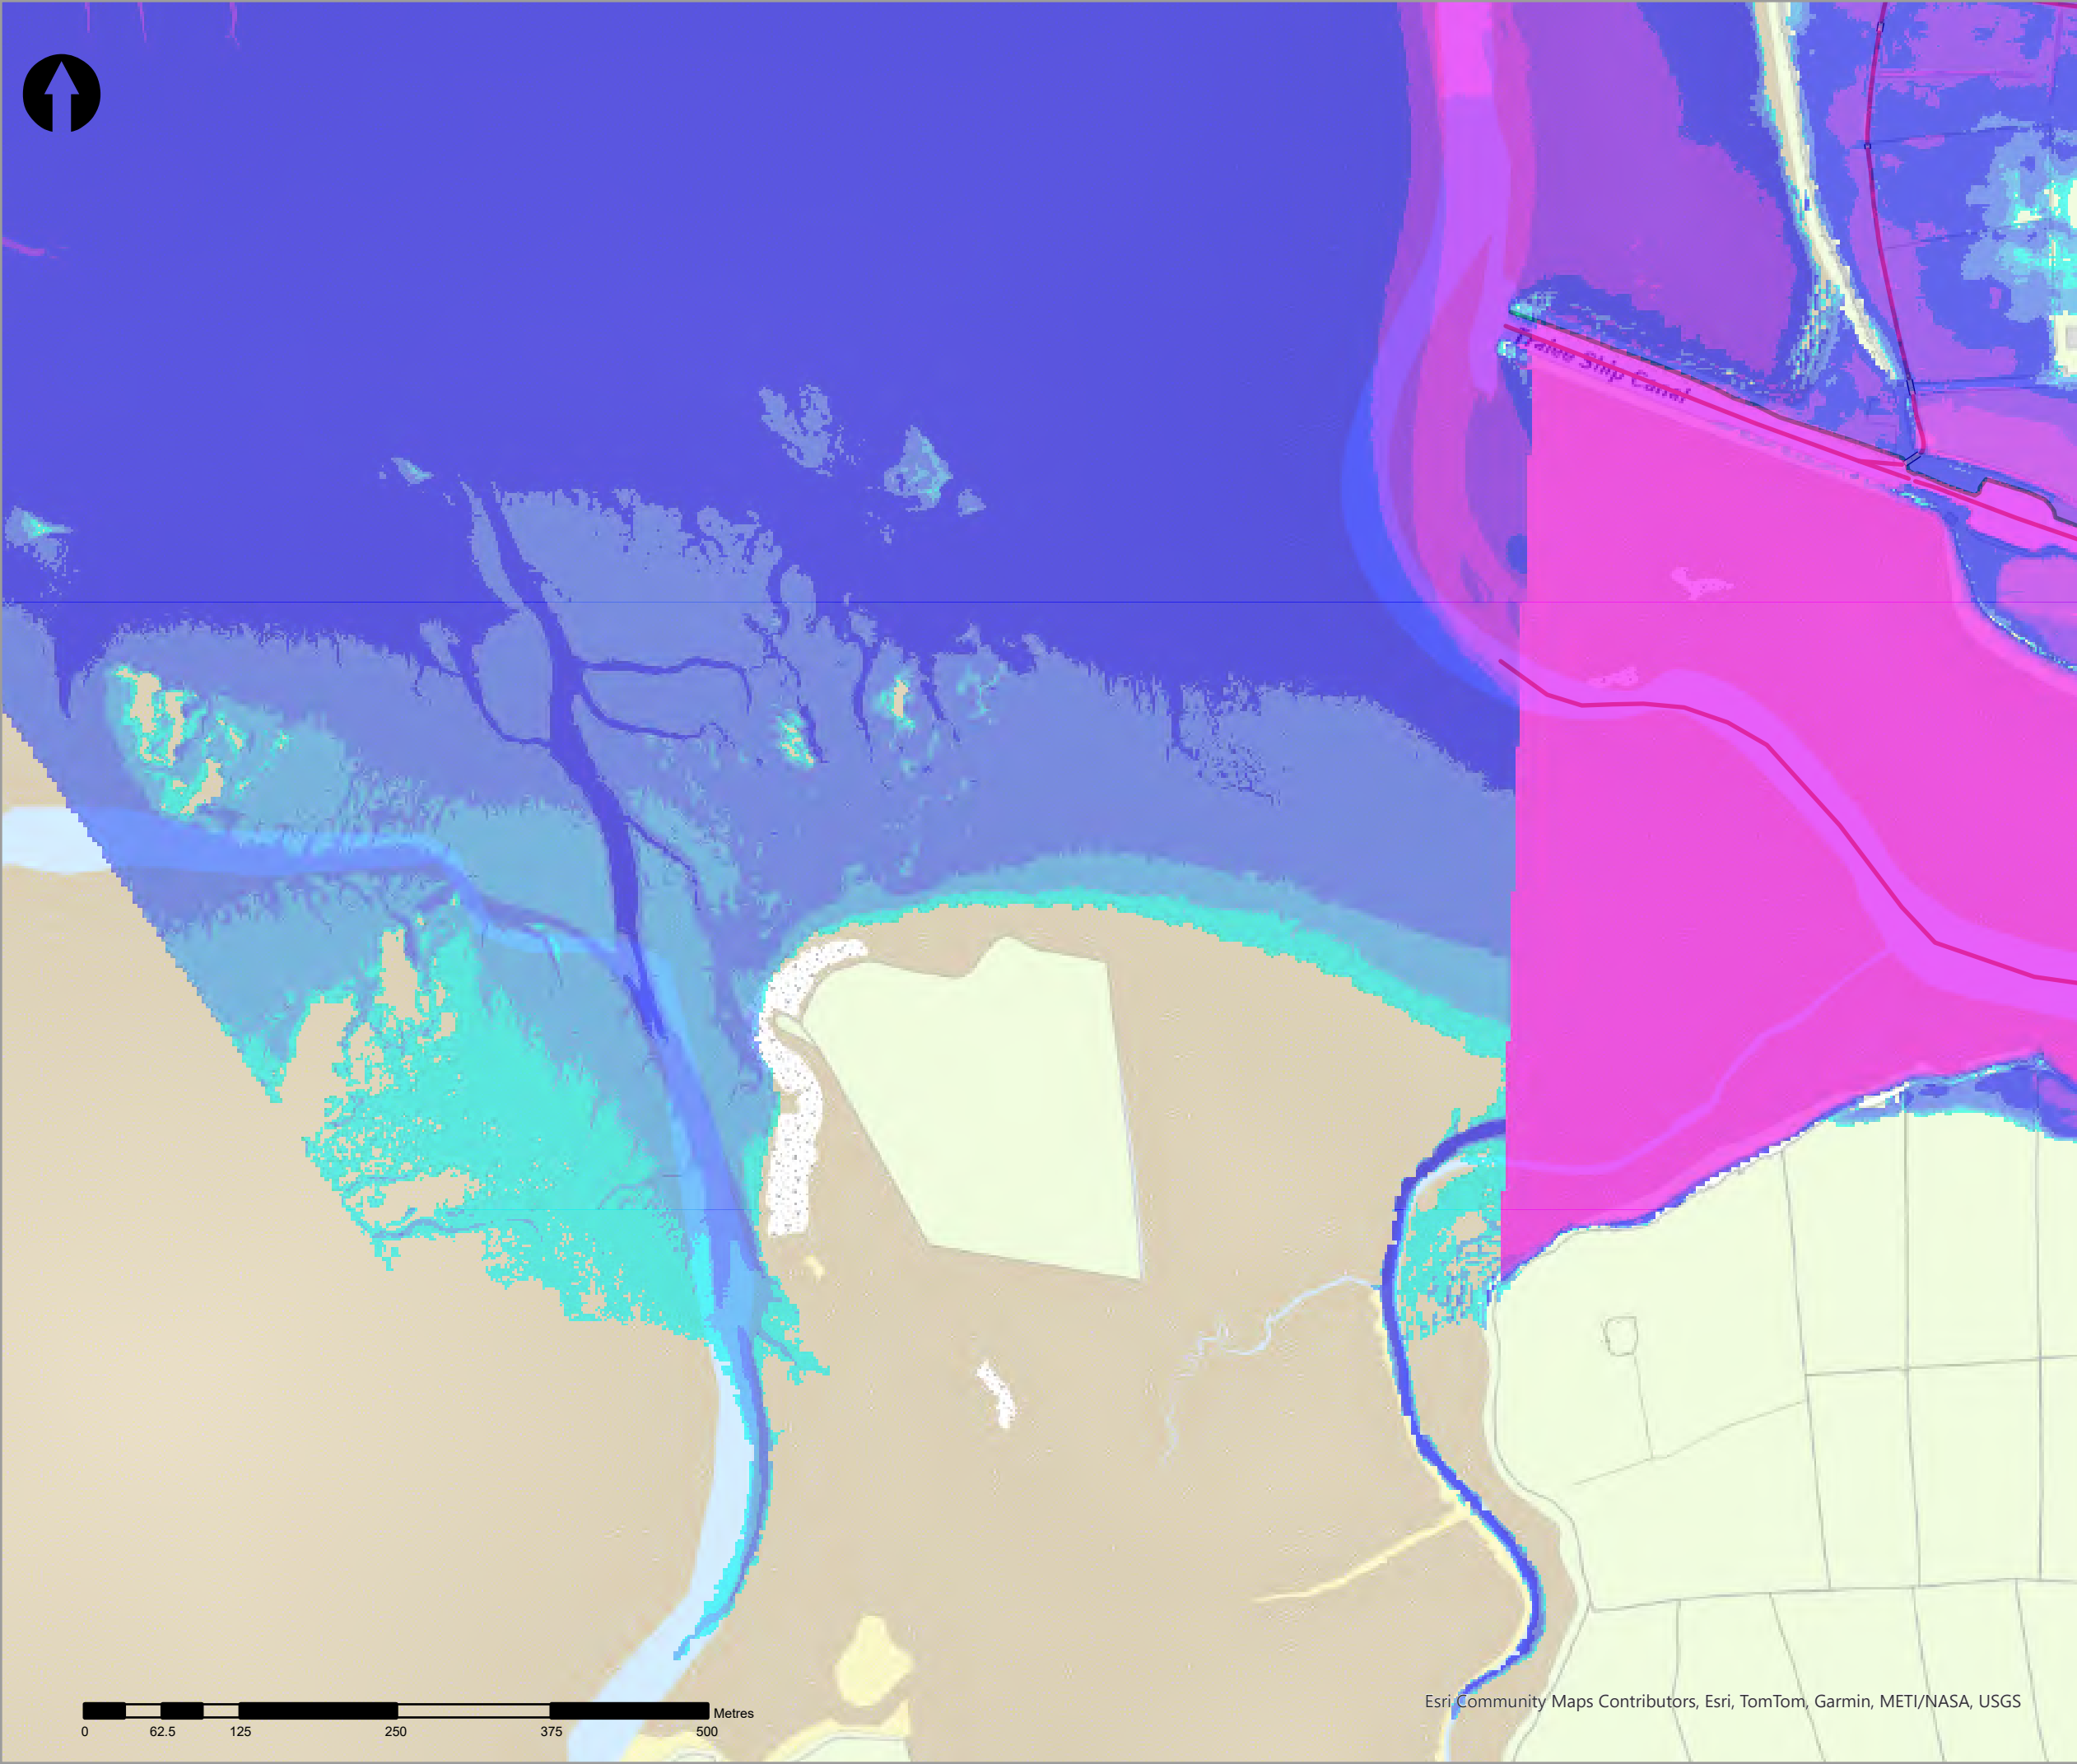

- Legend
- 0.1% AEP Coastal Depth
- 0 - 0.1m
  - 0.1 - 0.25m
  - 0.25 - 0.5m
  - 0.5 - 1m
  - 1.0 - 1.5m
  - 1.5 - 2m
  - >2m
- Modelled River Centreline
- Modelled Drainage
- Embankment
- Wall

| rev | ammendments | drawn | date |
|-----|-------------|-------|------|
|     |             |       |      |



Elmwood House T +44(0) 28 90 667914  
74 Boucher Road F +44(0) 28 90 668286  
Belfast W www.rpsgroup.com/ireland  
BT12 6RZ E ireland@rpsgroup.com

A TETRA TECH COMPANY

CLIENT



PROJECT

Tralee Flood Relief Scheme

TITLE


Tralee Depth Mapping  
0.1% AEP Coastal



| Project Number | Sheet Size | Drawing Scale |
|----------------|------------|---------------|
| MCW1082        | A3         | 1:5,000       |

| Drawing Number  | Datum |
|-----------------|-------|
| Dep_C_C_1000_21 | ITM   |

| Drawn by | Status | Revision |
|----------|--------|----------|
| RC       | Final  | 01       |

| Checked By | Approved By | Date       |
|------------|-------------|------------|
| AS         | AS          | 05/06/2025 |

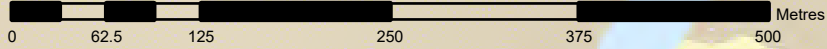

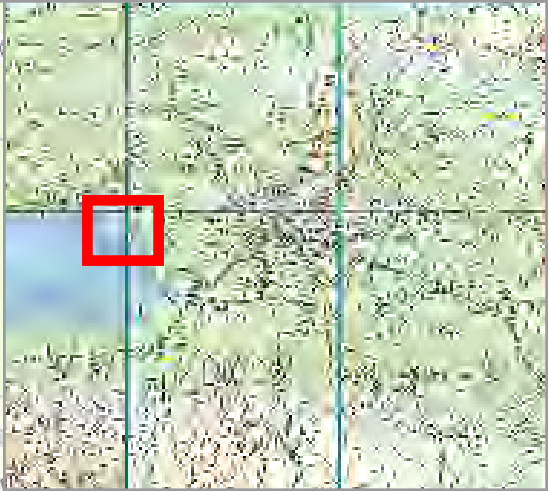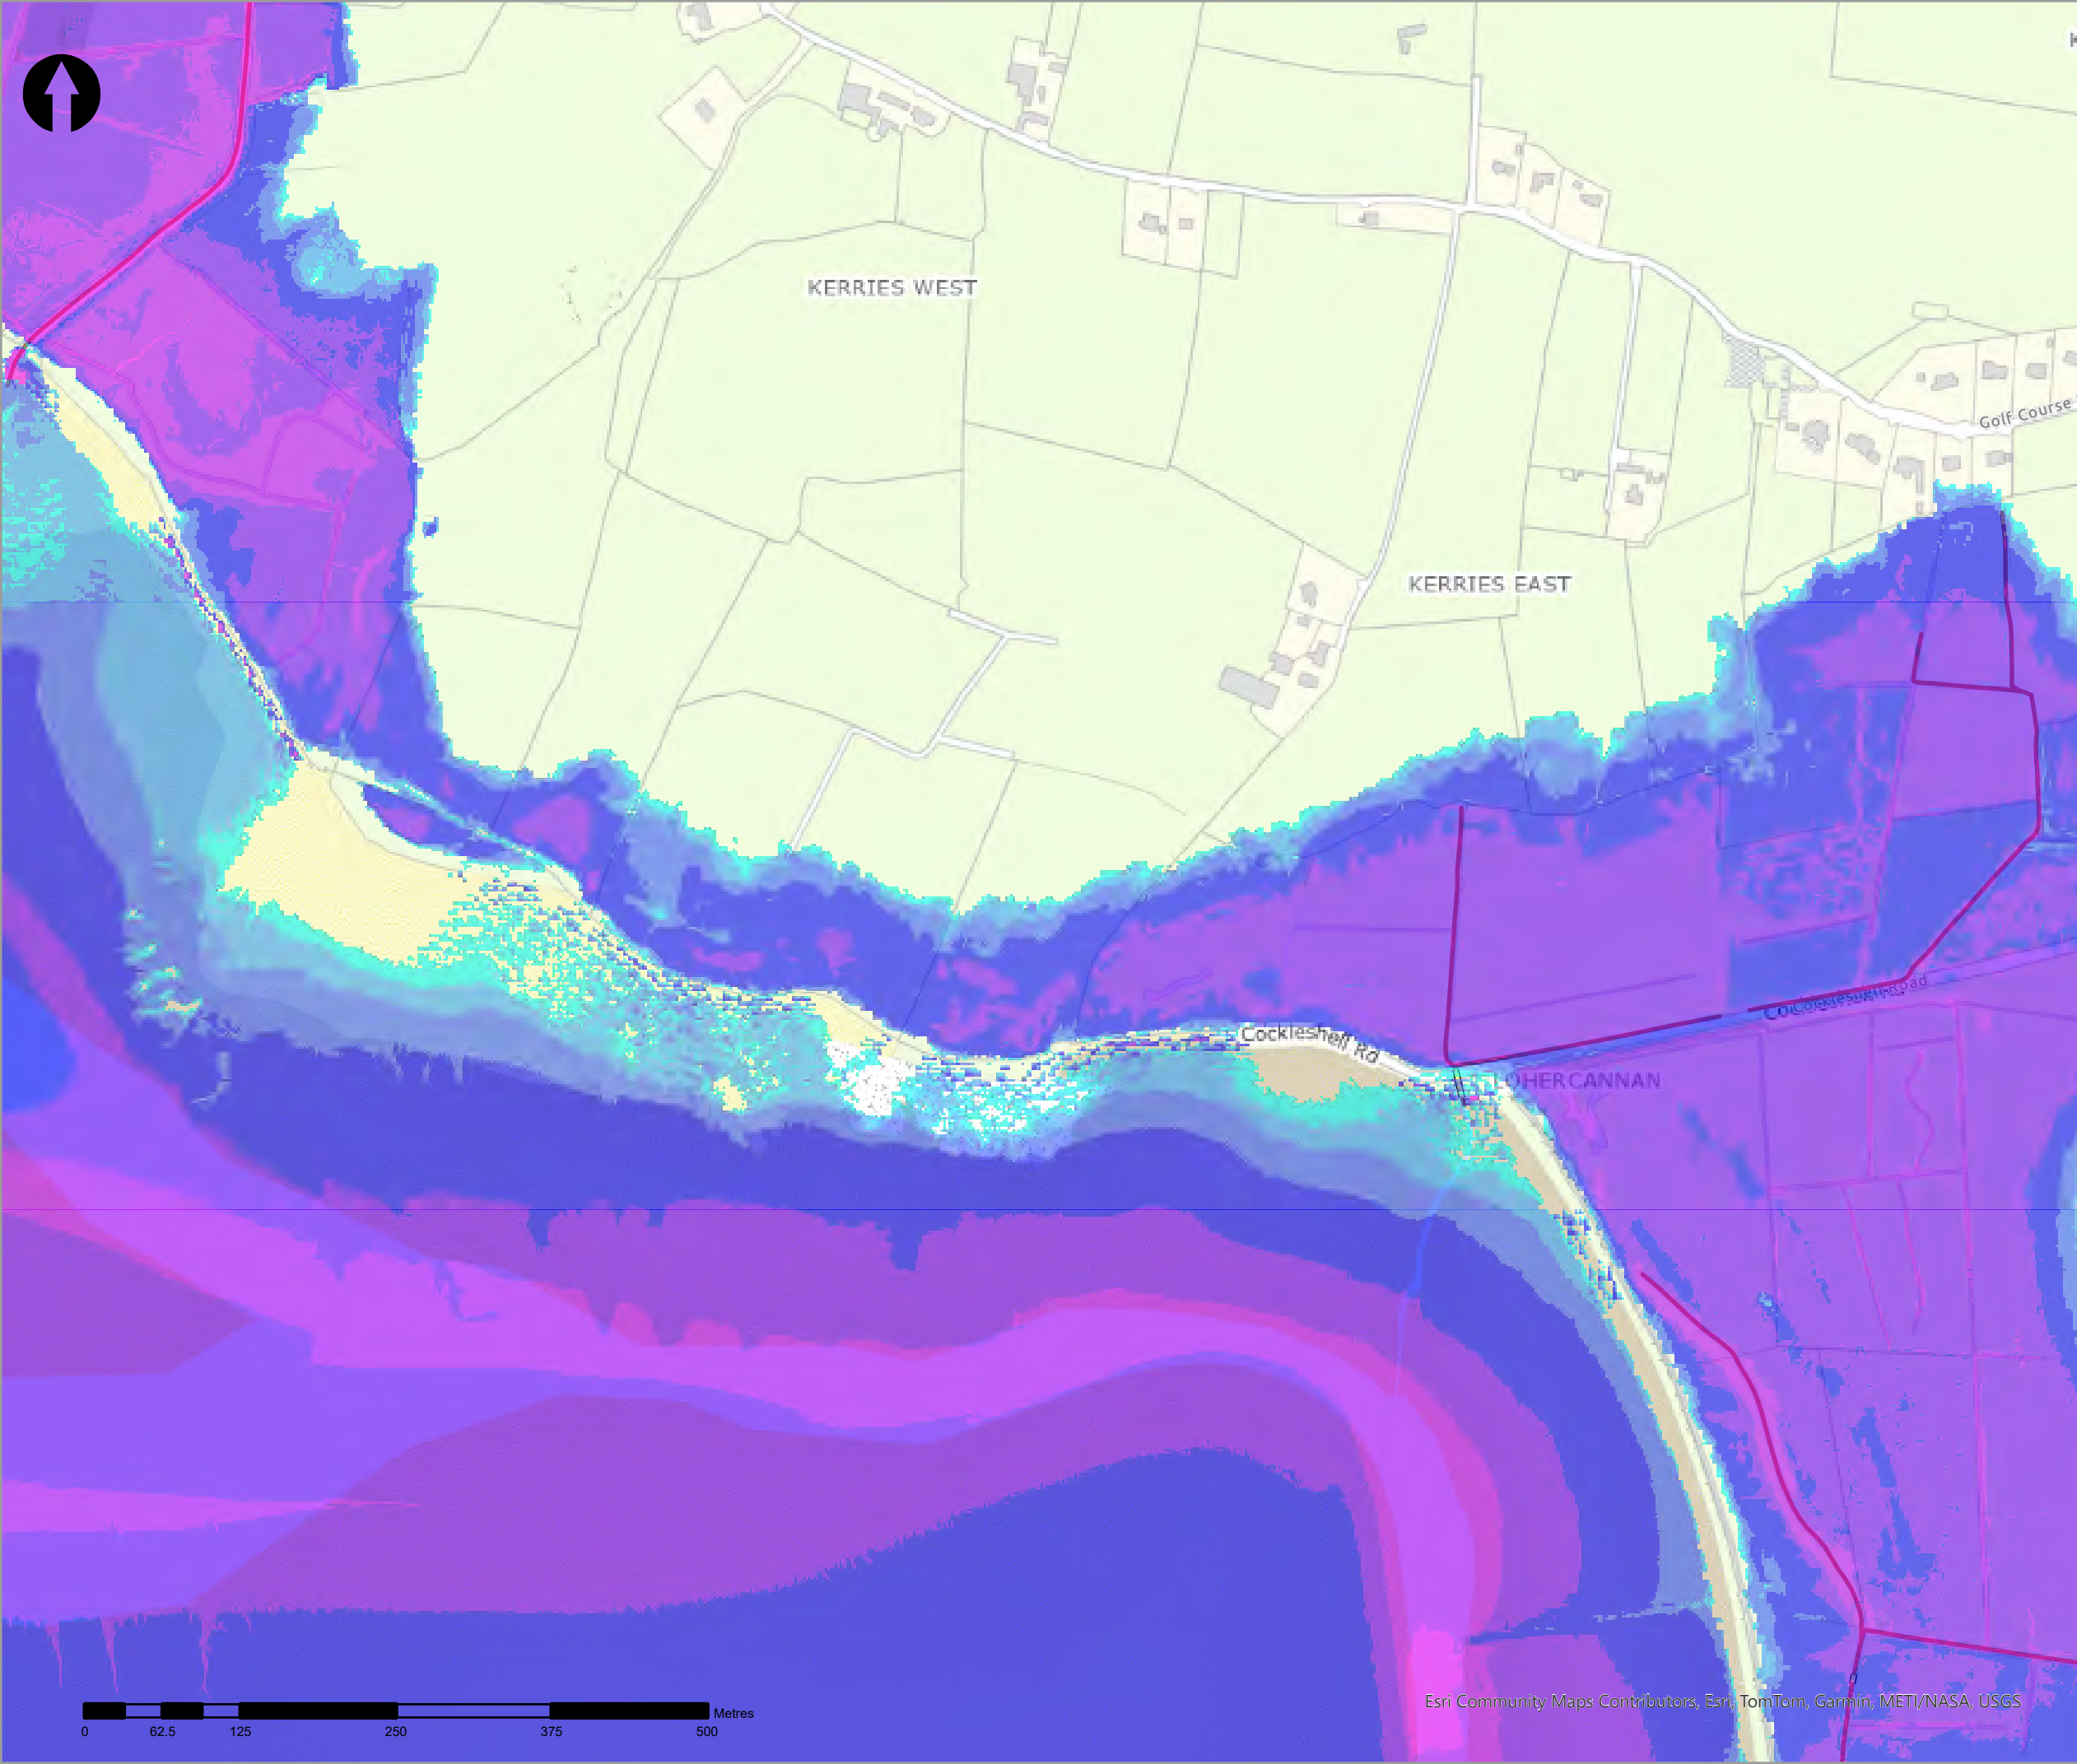

- Legend
- 0.1% AEP Coastal Depth
- 0 - 0.1m
  - 0.1 - 0.25m
  - 0.25 - 0.5m
  - 0.5 - 1m
  - 1.0 - 1.5m
  - 1.5 - 2m
  - >2m
- Modelled River Centreline
- Modelled Drainage
- Embankment
- Wall

| rev | ammendments | drawn | date |
|-----|-------------|-------|------|
|-----|-------------|-------|------|



Elmwood House T +44(0) 28 90 667914  
74 Boucher Road F +44(0) 28 90 668286  
Belfast W www.rpsgroup.com/ireland  
BT12 6RZ E ireland@rpsgroup.com

CLIENT



OPW

Óig na  
eÓlracha Poiblí  
Office of Public Works



PROJECT

Tralee Flood Relief Scheme

TITLE


Tralee Depth Mapping  
0.1% AEP Coastal

| Project Number | Sheet Size | Drawing Scale |
|----------------|------------|---------------|
| MCW1082        | A3         | 1:5,000       |



| Drawing Number  | Datum |
|-----------------|-------|
| Dep_C_C_1000_22 | ITM   |

| Drawn by | Status | Revision |
|----------|--------|----------|
| RC       | Final  | 01       |

| Checked By | Approved By | Date       |
|------------|-------------|------------|
| AS         | AS          | 05/06/2025 |

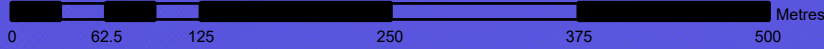



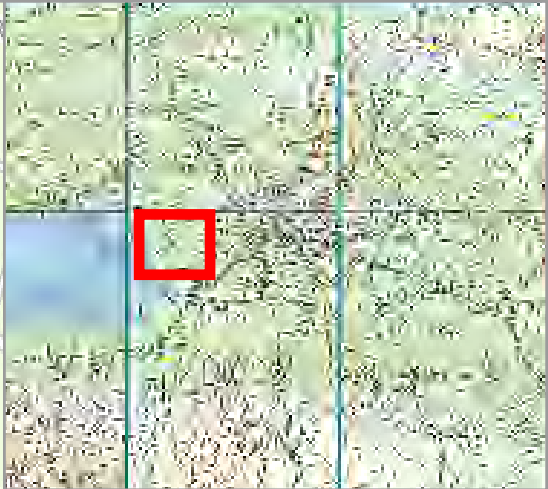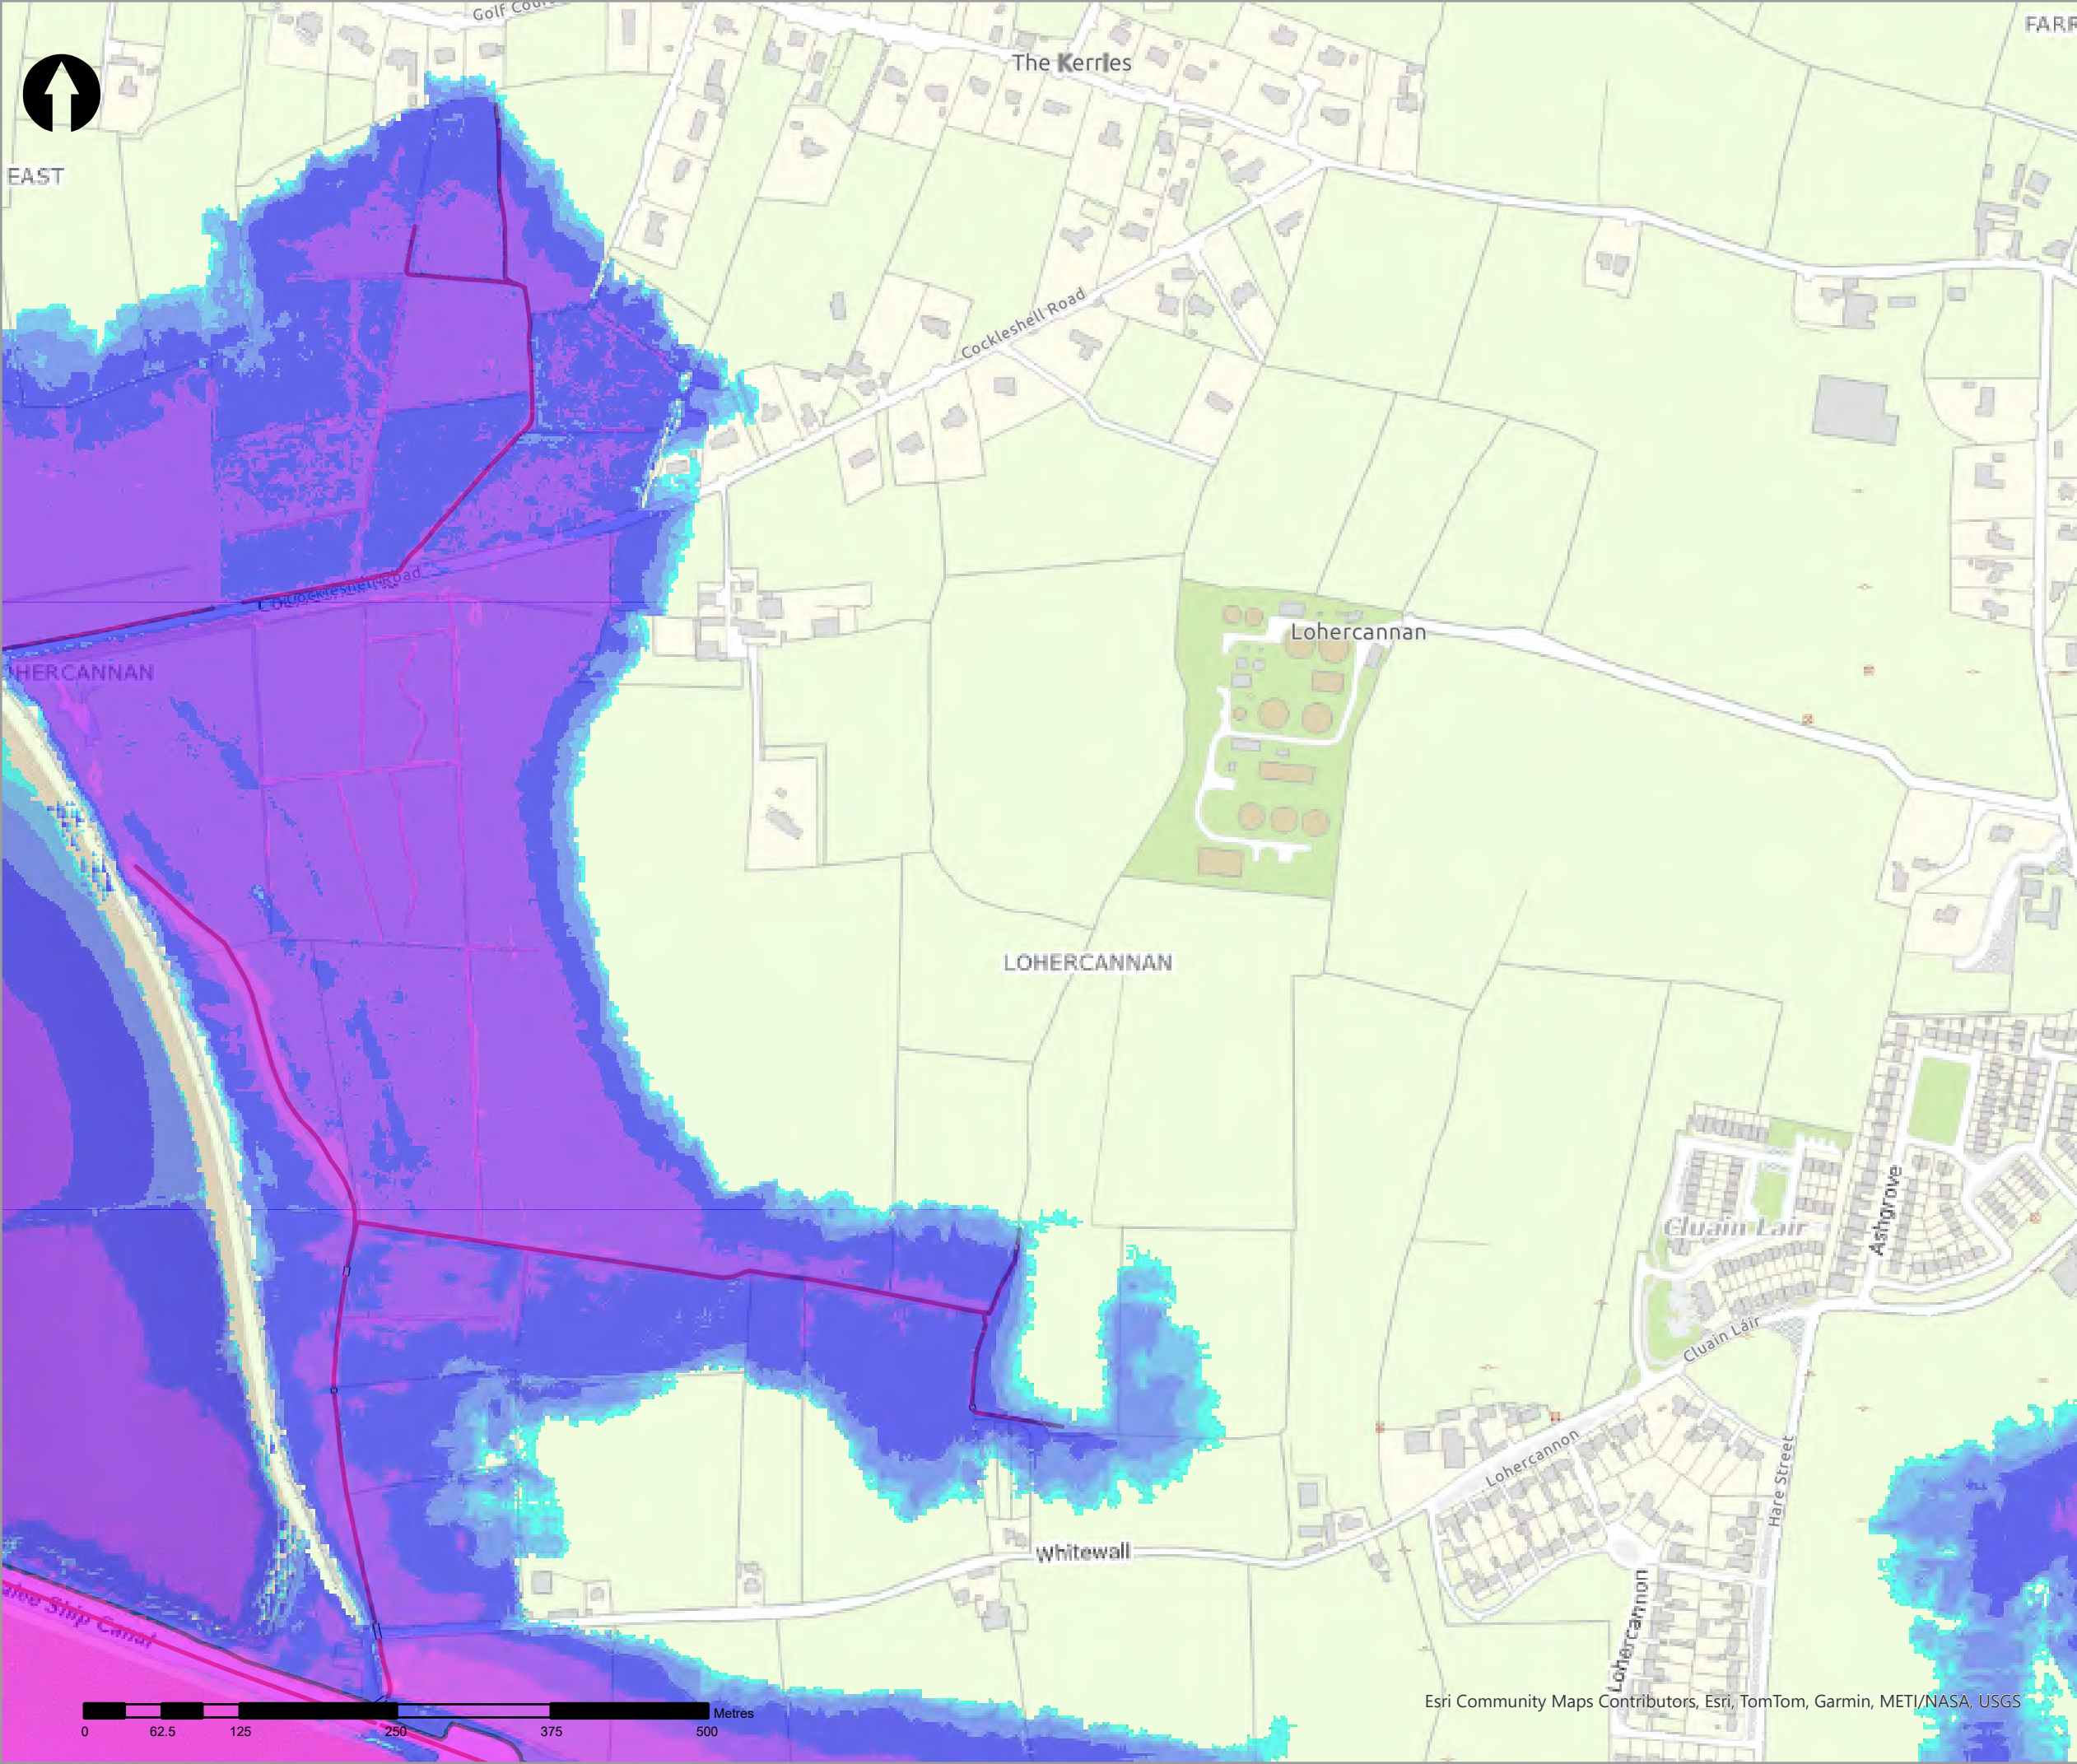

- Legend
- 0.1% AEP Coastal Depth
- 0 - 0.1m
  - 0.1 - 0.25m
  - 0.25 - 0.5m
  - 0.5 - 1m
  - 1.0 - 1.5m
  - 1.5 - 2m
  - >2m
- Modelled River Centreline
- Modelled Drainage
- Embankment
- Wall

| rev | ammdments | drawn | date |
|-----|-----------|-------|------|
|-----|-----------|-------|------|



Elmwood House T +44(0) 28 90 667914  
74 Boucher Road F +44(0) 28 90 668286  
Belfast W www.rpsgroup.com/ireland  
BT12 6RZ E ireland@rpsgroup.com

CLIENT



OPW

Óig na  
eÓlracha Poiblí  
Office of Public Works



|         |                            |
|---------|----------------------------|
| PROJECT | Tralee Flood Relief Scheme |
|---------|----------------------------|

|       |                                          |
|-------|------------------------------------------|
| TITLE | Tralee Depth Mapping<br>0.1% AEP Coastal |
|-------|------------------------------------------|

|                |            |               |
|----------------|------------|---------------|
| Project Number | Sheet Size | Drawing Scale |
| MCW1082        | A3         | 1:5,000       |



|                 |       |
|-----------------|-------|
| Drawing Number  | Datum |
| Dep_C_C_1000_23 | ITM   |

|          |        |          |
|----------|--------|----------|
| Drawn by | Status | Revision |
| RC       | Final  | 01       |

|            |             |            |
|------------|-------------|------------|
| Checked By | Approved By | Date       |
| AS         | AS          | 05/06/2025 |



Esri Community Maps Contributors, Esri, TomTom, Garmin, METI/NASA, USGS

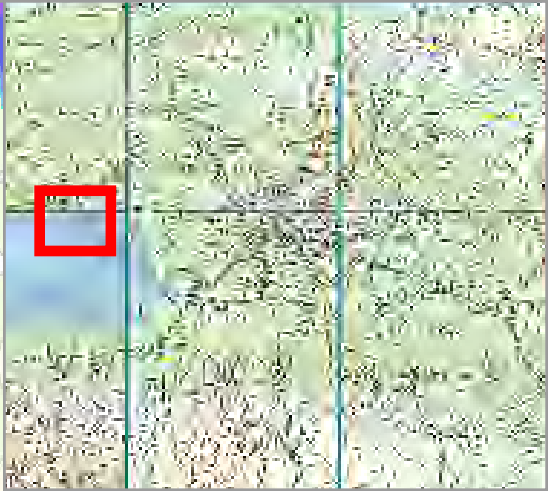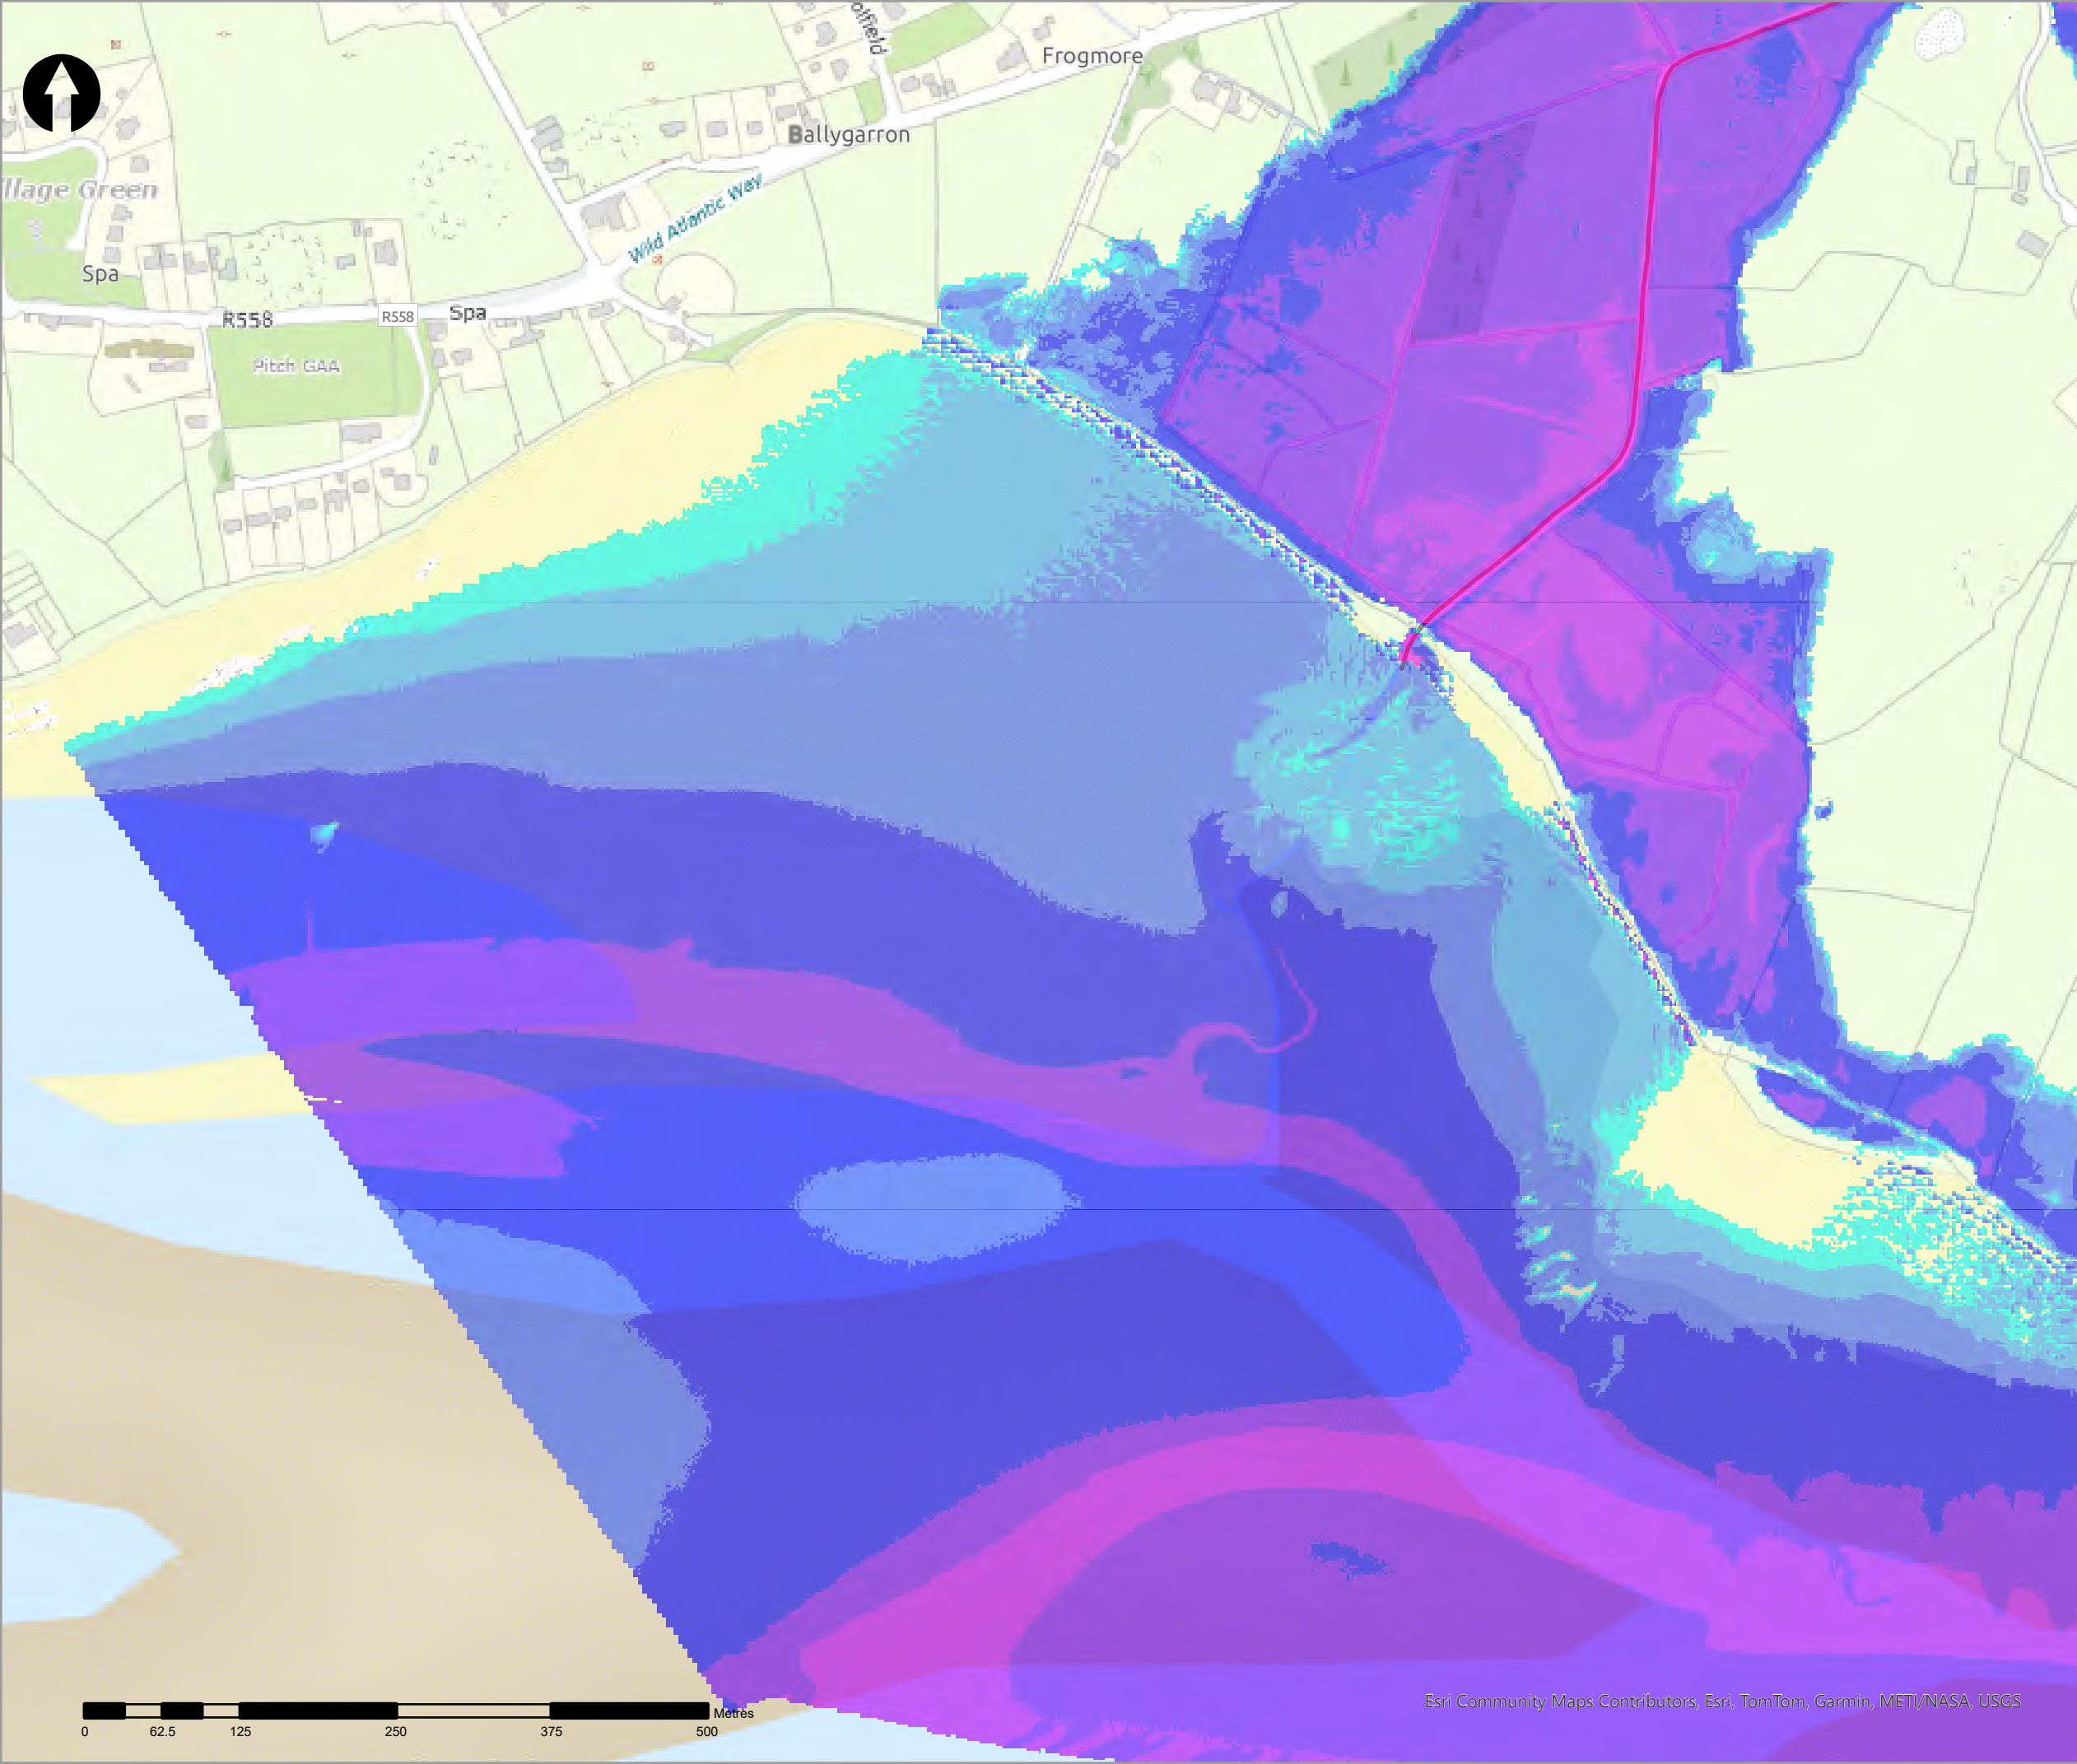

- Legend
- 0.1% AEP Coastal Depth
- 0 - 0.1m
  - 0.1 - 0.25m
  - 0.25 - 0.5m
  - 0.5 - 1m
  - 1.0 - 1.5m
  - 1.5 - 2m
  - >2m
- Modelled River Centreline
- Modelled Drainage
- Embankment
- Wall

| rev | ammendments | drawn | date |
|-----|-------------|-------|------|
|-----|-------------|-------|------|



Elmwood House T +44(0) 28 90 667914  
74 Boucher Road F +44(0) 28 90 668286  
Belfast W www.rpsgroup.com/ireland  
BT12 6RZ E ireland@rpsgroup.com

CLIENT




PROJECT

Tralee Flood Relief Scheme



TITLE

Tralee Depth Mapping  
0.1% AEP Coastal

|                 |             |               |
|-----------------|-------------|---------------|
| Project Number  | Sheet Size  | Drawing Scale |
| MCW1082         | A3          | 1:5,000       |
| Drawing Number  | Datum       |               |
| Dep_C_C_1000_24 | ITM         |               |
| Drawn by        | Status      | Revision      |
| RC              | Final       | 01            |
| Checked By      | Approved By | Date          |
| AS              | AS          | 05/06/2025    |

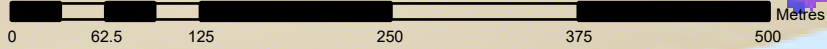



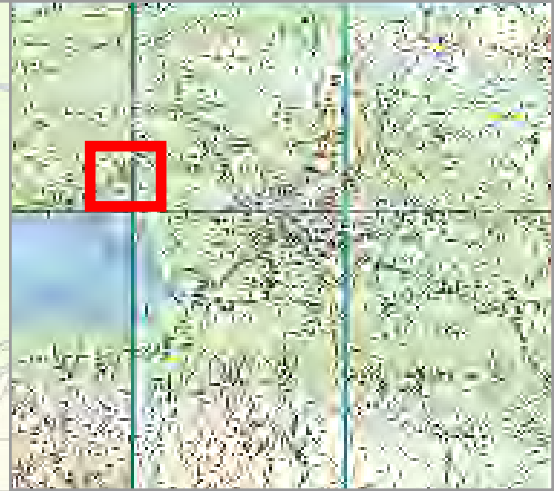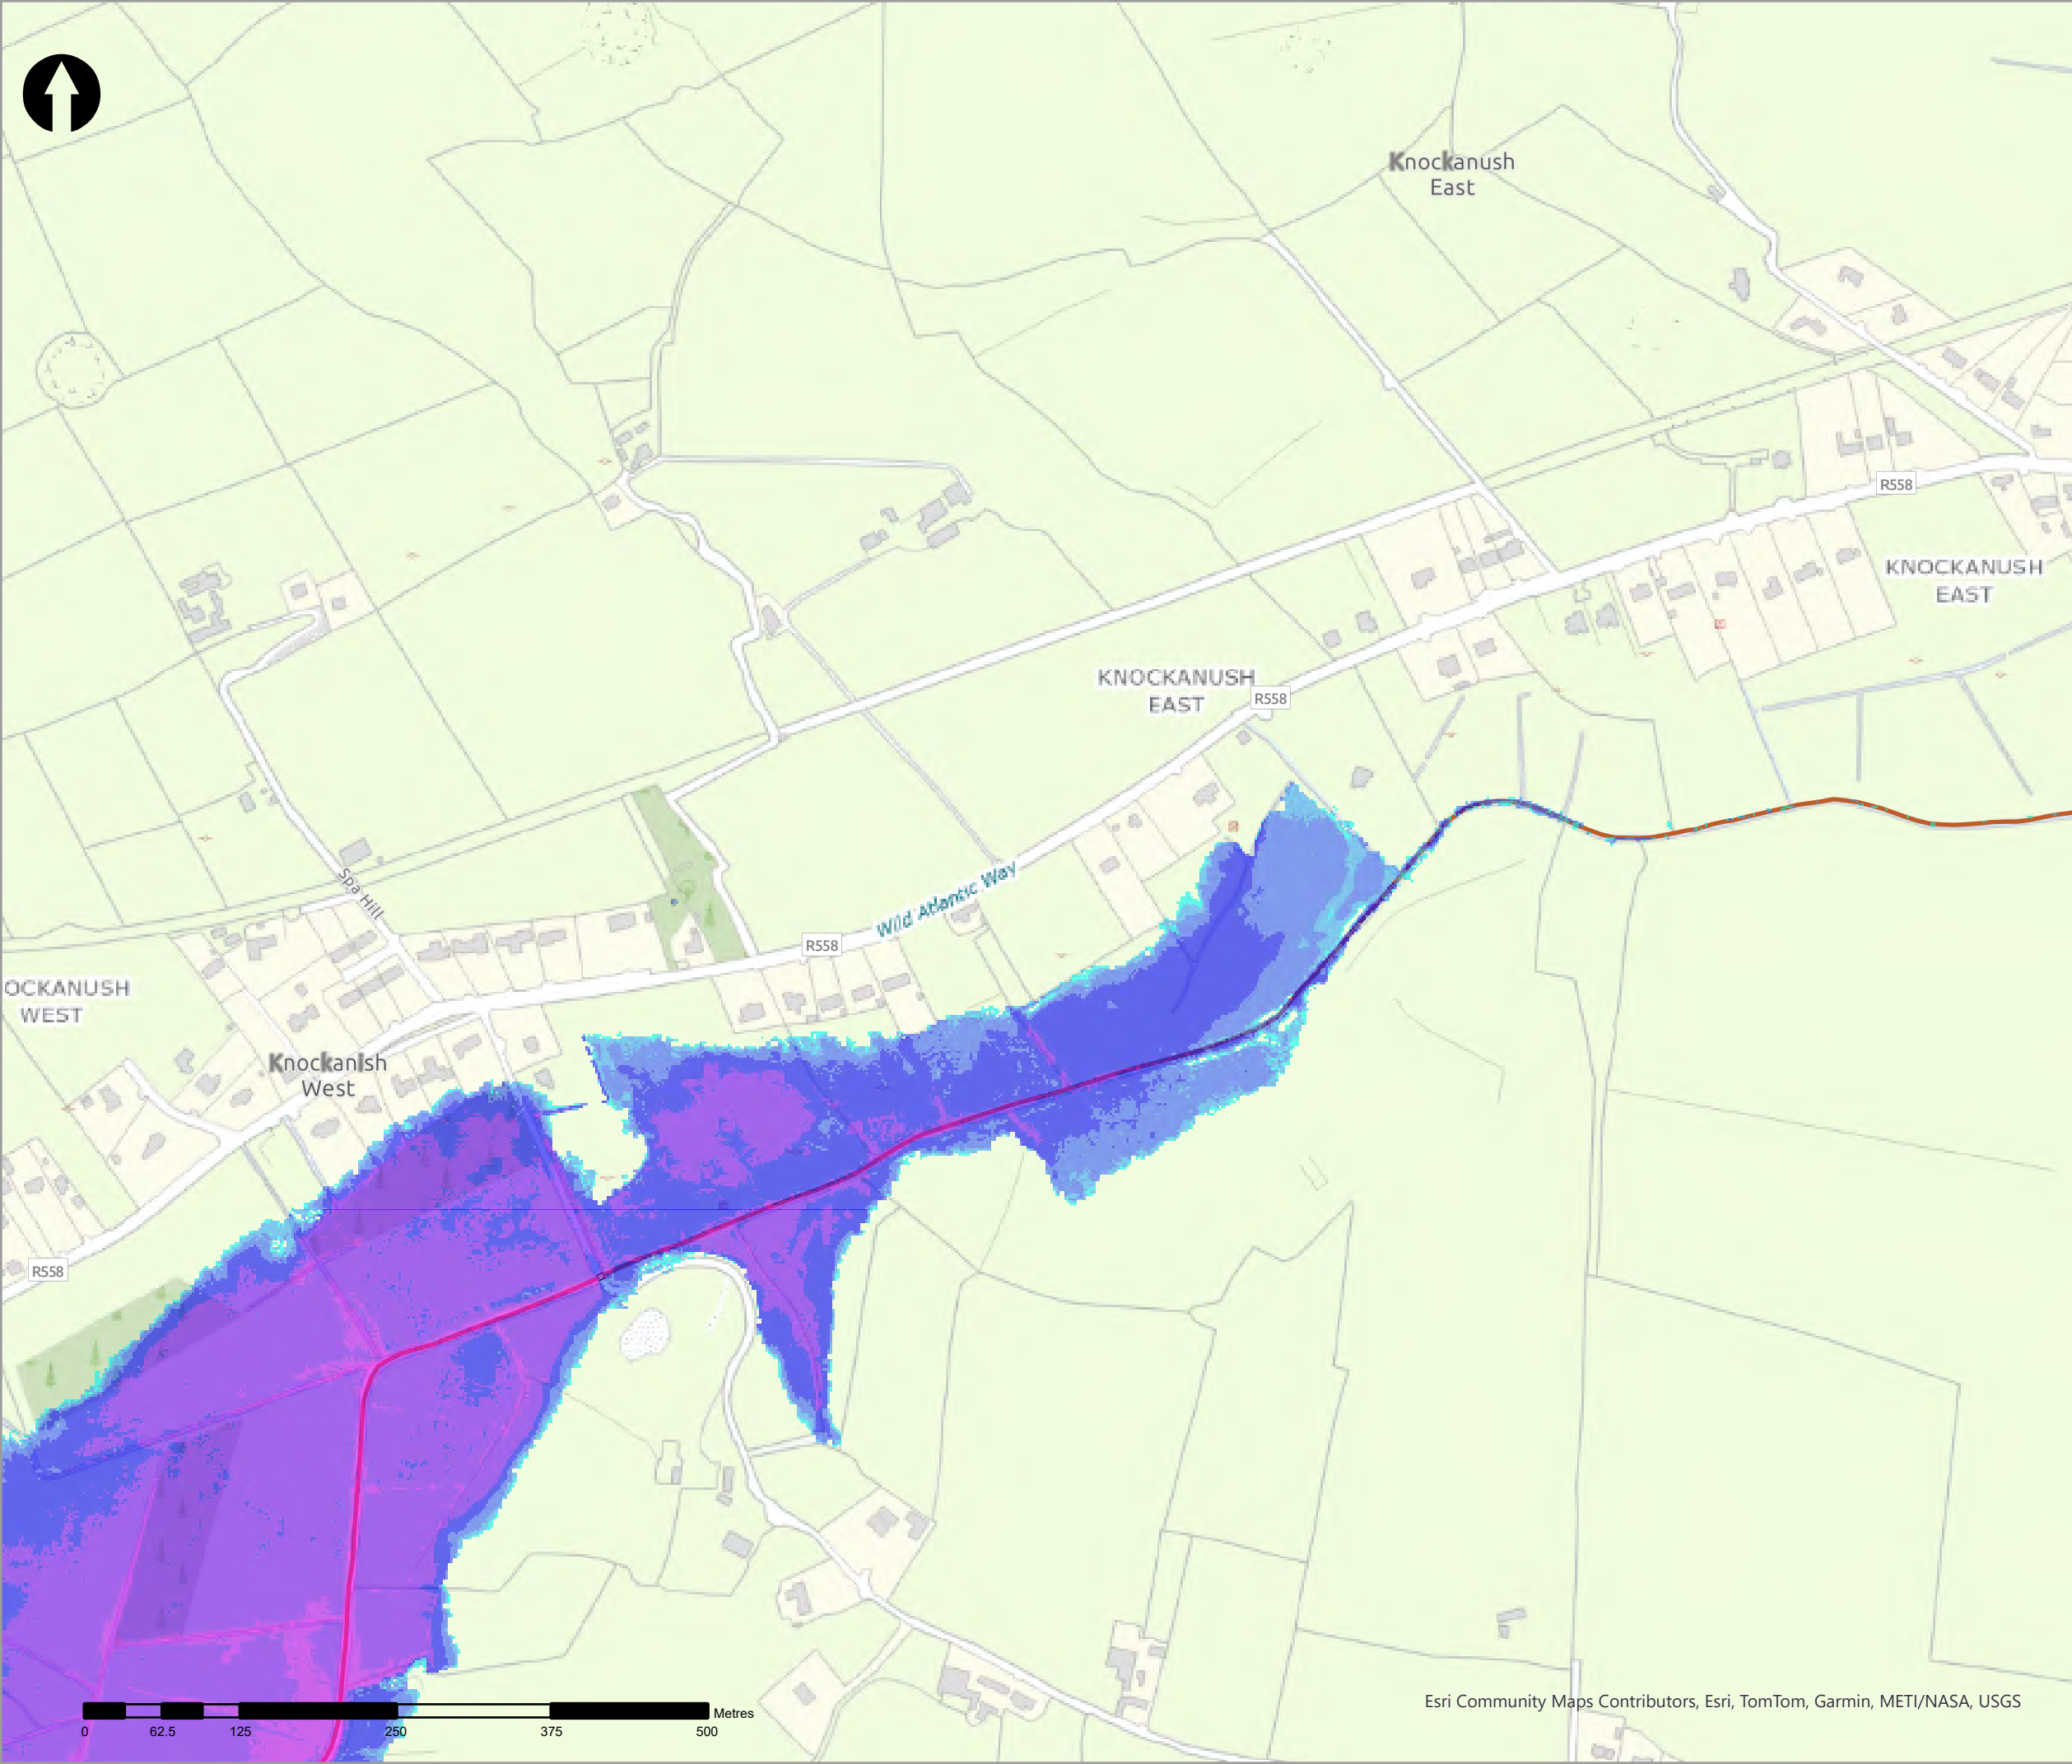

- Legend
- 0.1% AEP Coastal Depth
- 0 - 0.1m
  - 0.1 - 0.25m
  - 0.25 - 0.5m
  - 0.5 - 1m
  - 1.0 - 1.5m
  - 1.5 - 2m
  - >2m
- Modelled River Centreline
- Modelled Drainage
- Embankment
- Wall

| rev | ammendments | drawn | date |
|-----|-------------|-------|------|
|-----|-------------|-------|------|



**rps**  
A TETRA TECH COMPANY

Elmwood House T +44(0) 28 90 667914  
74 Boucher Road F +44(0) 28 90 668286  
Belfast W www.rpsgroup.com/ireland  
BT12 6RZ E ireland@rpsgroup.com

**CLIENT**



Óigín na n-Obair Poiblí  
Office of Public Works



Coastal Guard

**PROJECT**

Tralee Flood Relief Scheme

**TITLE**


Tralee Depth Mapping  
0.1% AEP Coastal


| Project Number | Sheet Size | Drawing Scale |
|----------------|------------|---------------|
| MCW1082        | A3         | 1:5,000       |

| Drawing Number  | Datum |
|-----------------|-------|
| Dep_C_C_1000_25 | ITM   |

| Drawn by | Status | Revision |
|----------|--------|----------|
| RC       | Final  | 01       |

| Checked By | Approved By | Date       |
|------------|-------------|------------|
| AS         | AS          | 05/06/2025 |

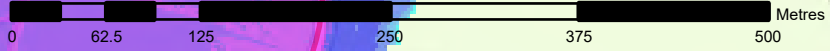

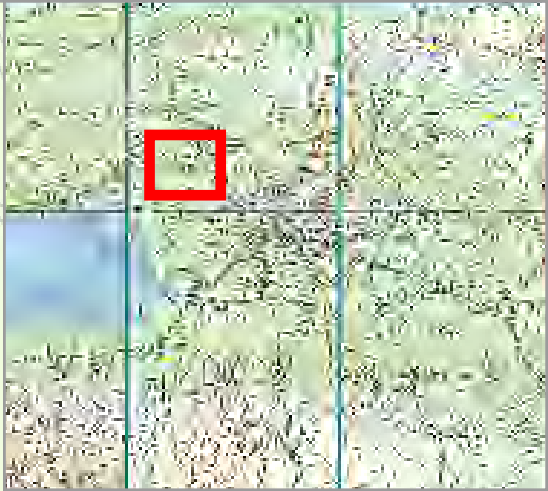

- Legend
- 0.1% AEP Coastal Depth
- 0 - 0.1m
  - 0.1 - 0.25m
  - 0.25 - 0.5m
  - 0.5 - 1m
  - 1.0 - 1.5m
  - 1.5 - 2m
  - >2m
- Modelled River Centreline
- Modelled Drainage
- Embankment
- Wall

| rev | ammendments | drawn | date |
|-----|-------------|-------|------|
|-----|-------------|-------|------|



Elmwood House T +44(0) 28 90 667914  
74 Boucher Road F +44(0) 28 90 668286  
Belfast W www.rpsgroup.com/ireland  
BT12 6RZ E ireland@rpsgroup.com

CLIENT



PROJECT

Tralee Flood Relief Scheme

TITLE

Tralee Depth Mapping  
0.1% AEP Coastal

|                 |             |               |
|-----------------|-------------|---------------|
| Project Number  | Sheet Size  | Drawing Scale |
| MCW1082         | A3          | 1:5,000       |
| Drawing Number  | Datum       |               |
| Dep_C_C_1000_26 | ITM         |               |
| Drawn by        | Status      | Revision      |
| RC              | Final       | 01            |
| Checked By      | Approved By | Date          |
| AS              | AS          | 05/06/2025    |





- Legend
- 0.1% AEP Coastal Depth
- 0 - 0.1m
  - 0.1 - 0.25m
  - 0.25 - 0.5m
  - 0.5 - 1m
  - 1.0 - 1.5m
  - 1.5 - 2m
  - >2m
- Modelled River Centreline
- Modelled Drainage
- Embankment
- Wall

| rev | ammendments | drawn | date |
|-----|-------------|-------|------|
|-----|-------------|-------|------|



Elmwood House T +44(0) 28 90 667914  
74 Boucher Road F +44(0) 28 90 668286  
Belfast W www.rpsgroup.com/ireland  
BT12 6RZ E ireland@rpsgroup.com

CLIENT



OPW

Óifig na hOibreacha Poiblí  
Office of Public Works



PROJECT

Tralee Flood Relief Scheme

TITLE


Tralee Depth Mapping  
0.1% AEP Coastal

| Project Number | Sheet Size | Drawing Scale |
|----------------|------------|---------------|
| MCW1082        | A3         | 1:5,000       |


| Drawing Number  | Datum |
|-----------------|-------|
| Dep_C_C_1000_27 | ITM   |

| Drawn by | Status | Revision |
|----------|--------|----------|
| RC       | Final  | 01       |

| Checked By | Approved By | Date       |
|------------|-------------|------------|
| AS         | AS          | 05/06/2025 |

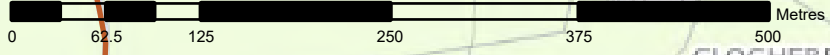

Esri Community Maps Contributors, Esri, TomTom, Garmin, METI/NASA, USGS

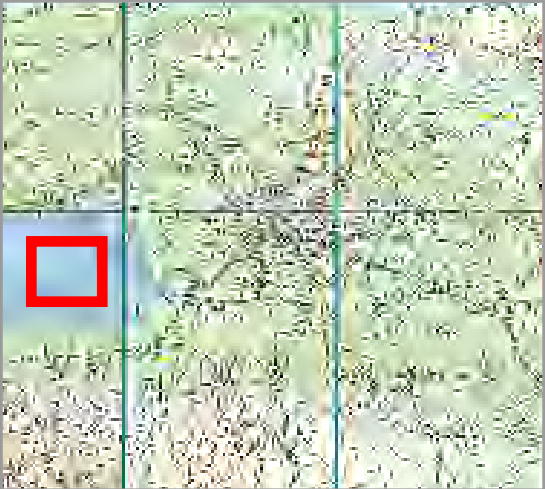

- Legend
- 0.1% AEP Coastal Depth
- 0 - 0.1m
  - 0.1 - 0.25m
  - 0.25 - 0.5m
  - 0.5 - 1m
  - 1.0 - 1.5m
  - 1.5 - 2m
  - >2m
- Modelled River Centreline
- Modelled Drainage
- Embankment
- Wall

| rev | ammdments | drawn | date |
|-----|-----------|-------|------|
|-----|-----------|-------|------|



Elmwood House T +44(0) 28 90 667914  
74 Boucher Road F +44(0) 28 90 668286  
Belfast W www.rpsgroup.com/ireland  
BT12 6RZ E ireland@rpsgroup.com

CLIENT



Óifig na  
eOibreacha Poiblí  
Office of Public Works




PROJECT

Tralee Flood Relief Scheme


TITLE

Tralee Depth Mapping  
0.1% AEP Coastal

|                                   |                   |                    |
|-----------------------------------|-------------------|--------------------|
| Project Number                    | Sheet Size        | Drawing Scale      |
| MCW1082                           | A3                | 1:5,000            |
| Drawing Number<br>Dep_C_C_1000_28 |                   | Datum<br>ITM       |
| Drawn by<br>RC                    | Status<br>Final   | Revision<br>01     |
| Checked By<br>AS                  | Approved By<br>AS | Date<br>05/06/2025 |

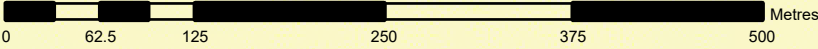



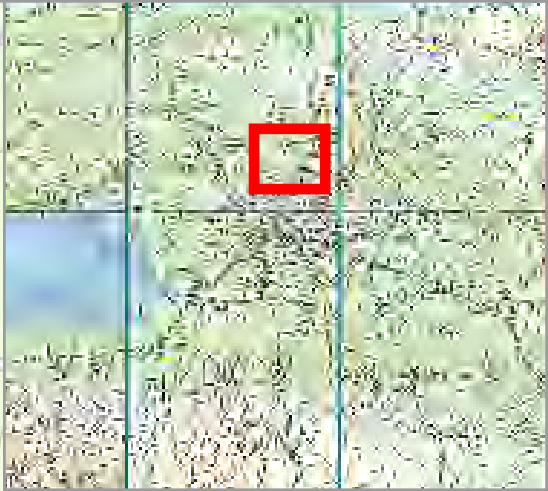

- Legend
- 0.1% AEP Coastal Depth
- 0 - 0.1m
  - 0.1 - 0.25m
  - 0.25 - 0.5m
  - 0.5 - 1m
  - 1.0 - 1.5m
  - 1.5 - 2m
  - >2m
- Modelled River Centreline
- Modelled Drainage
- Embankment
- Wall

| rev | ammdments | drawn | date |
|-----|-----------|-------|------|
|-----|-----------|-------|------|



Elmwood House T +44(0) 28 90 667914  
74 Boucher Road F +44(0) 28 90 668286  
Belfast W www.rpsgroup.com/ireland  
BT12 6RZ E ireland@rpsgroup.com

CLIENT



OPW

Óifig na n-Obair Poiblí  
Office of Public Works



|         |                            |
|---------|----------------------------|
| PROJECT | Tralee Flood Relief Scheme |
|---------|----------------------------|

|       |                                          |
|-------|------------------------------------------|
| TITLE | Tralee Depth Mapping<br>0.1% AEP Coastal |
|-------|------------------------------------------|

|                |            |               |
|----------------|------------|---------------|
| Project Number | Sheet Size | Drawing Scale |
| MCW1082        | A3         | 1:5,000       |

|                 |       |
|-----------------|-------|
| Drawing Number  | Datum |
| Dep_C_C_1000_29 | ITM   |

|          |        |          |
|----------|--------|----------|
| Drawn by | Status | Revision |
| RC       | Final  | 01       |

|            |             |            |
|------------|-------------|------------|
| Checked By | Approved By | Date       |
| AS         | AS          | 05/06/2025 |



- Legend
- 0.1% AEP Coastal Depth
- 0 - 0.1m
  - 0.1 - 0.25m
  - 0.25 - 0.5m
  - 0.5 - 1m
  - 1.0 - 1.5m
  - 1.5 - 2m
  - >2m
- Modelled River Centreline
- Modelled Drainage
- Embankment
- Wall

| rev | ammendments | drawn | date |
|-----|-------------|-------|------|
|-----|-------------|-------|------|



Elmwood House T +44(0) 28 90 667914  
74 Boucher Road F +44(0) 28 90 668286  
Belfast W www.rpsgroup.com/ireland  
BT12 6RZ E ireland@rpsgroup.com

A TETRA TECH COMPANY

CLIENT



OPW

Óig na  
eÓlínacha Poiblí  
Office of Public Works



Coast Guard

|         |                            |
|---------|----------------------------|
| PROJECT | Tralee Flood Relief Scheme |
|---------|----------------------------|


|       |                                          |
|-------|------------------------------------------|
| TITLE | Tralee Depth Mapping<br>0.1% AEP Coastal |
|-------|------------------------------------------|

|                |            |               |
|----------------|------------|---------------|
| Project Number | Sheet Size | Drawing Scale |
| MCW1082        | A3         | 1:5,000       |

|                 |       |
|-----------------|-------|
| Drawing Number  | Datum |
| Dep_C_C_1000_30 | ITM   |



|          |        |          |
|----------|--------|----------|
| Drawn by | Status | Revision |
| RC       | Final  | 01       |

|            |             |            |
|------------|-------------|------------|
| Checked By | Approved By | Date       |
| AS         | AS          | 05/06/2025 |

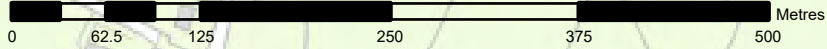

Esri Community Maps Contributors, Esri, TomTom, Garmin, METI/NASA, USGS



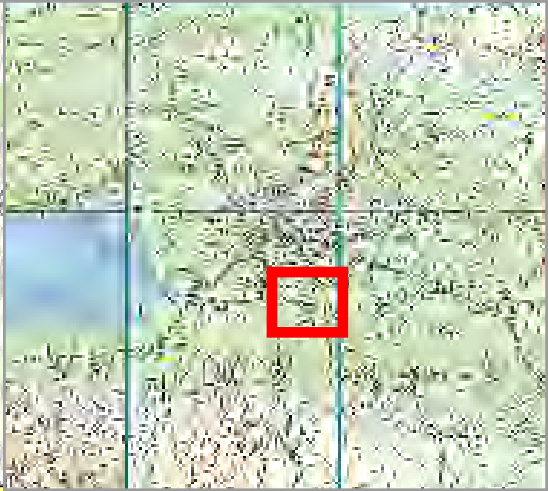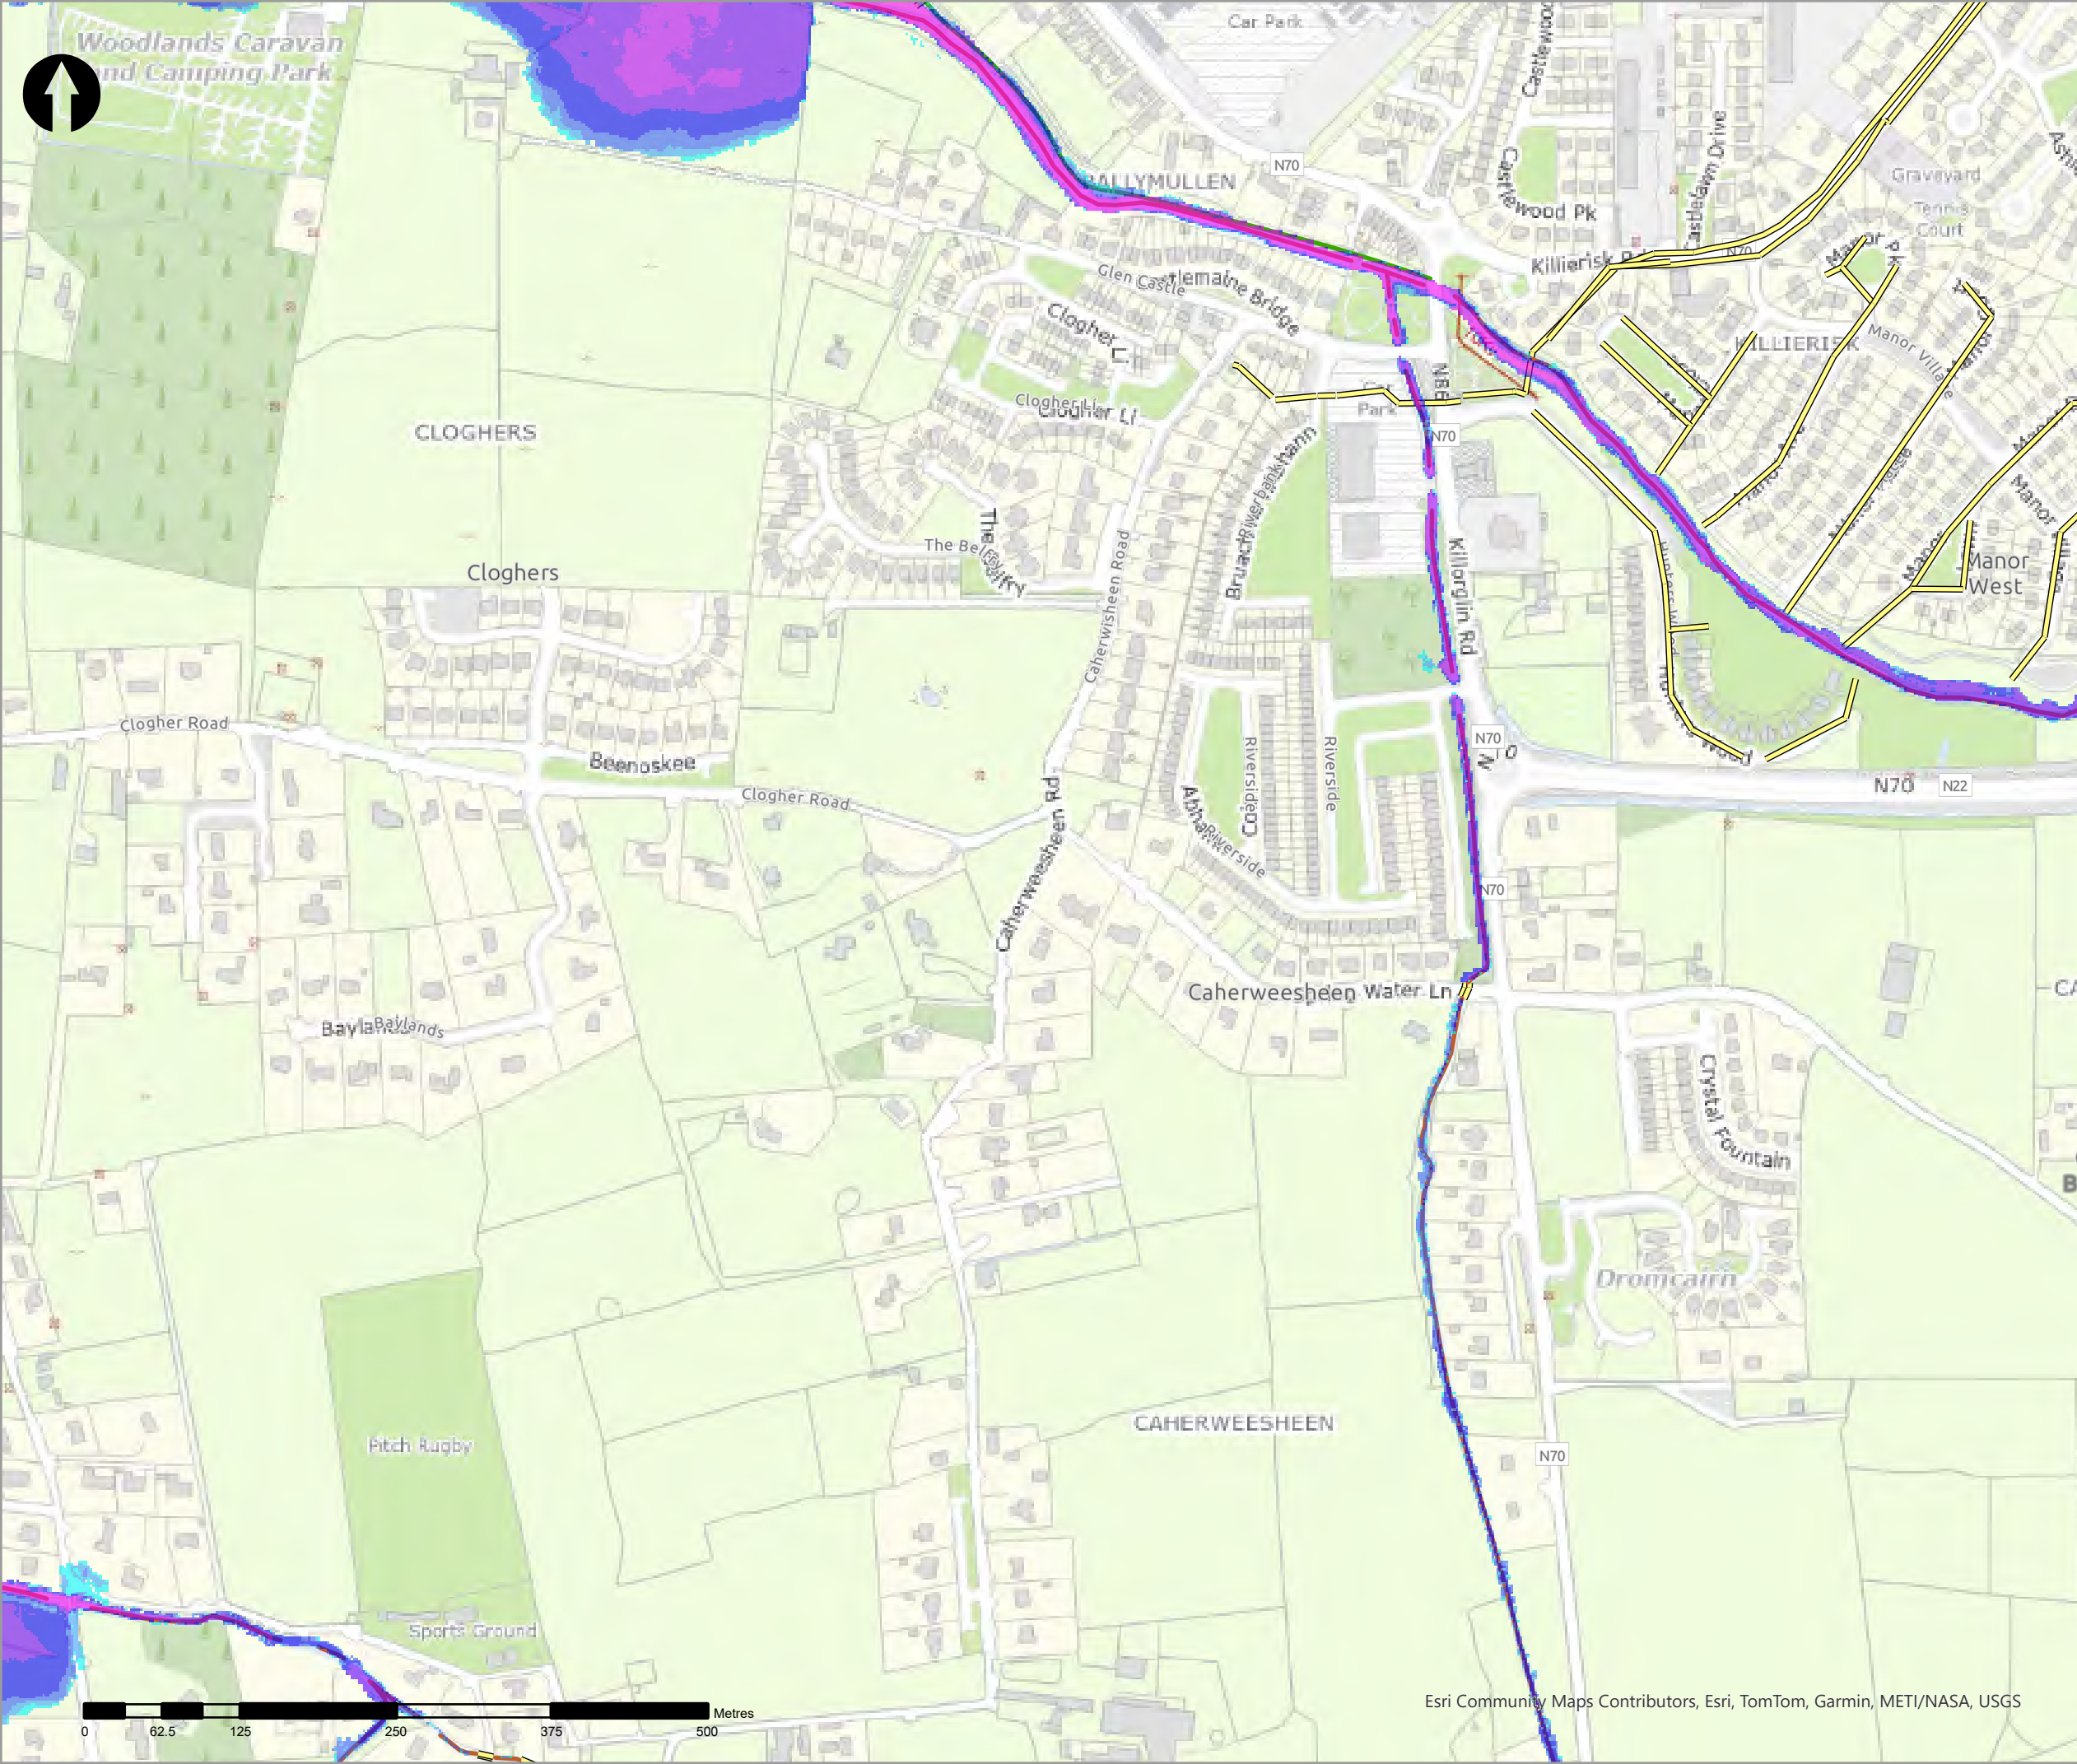

- Legend
- 0.5% AEP Coastal Depth
- 0 - 0.1m
  - 0.1 - 0.25m
  - 0.25 - 0.5m
  - 0.5 - 1m
  - 1.0 - 1.5m
  - 1.5 - 2m
  - >2m
- Modelled River Centreline
- Modelled Drainage
- Embankment
- Wall

| rev | amendments | drawn | date |
|-----|------------|-------|------|
|-----|------------|-------|------|



Elmwood House T +44(0) 28 90 667914  
74 Boucher Road F +44(0) 28 90 668286  
Belfast W www.rpsgroup.com/ireland  
BT12 6RZ E ireland@rpsgroup.com

CLIENT



OPW

Óigín na eOibreacha Poiblí  
Office of Public Works



PROJECT

Tralee Flood Relief Scheme

TITLE

Tralee Depth Mapping  
0.5% AEP Coastal


| Project Number | Sheet Size | Drawing Scale |
|----------------|------------|---------------|
| MCW1082        | A3         | 1:5,000       |

| Drawing Number  | Datum |
|-----------------|-------|
| Dep_C_C_0200_01 | ITM   |

| Drawn by | Status | Revision |
|----------|--------|----------|
| RC       | Final  | 01       |

| Checked By | Approved By | Date       |
|------------|-------------|------------|
| AS         | AS          | 05/06/2025 |



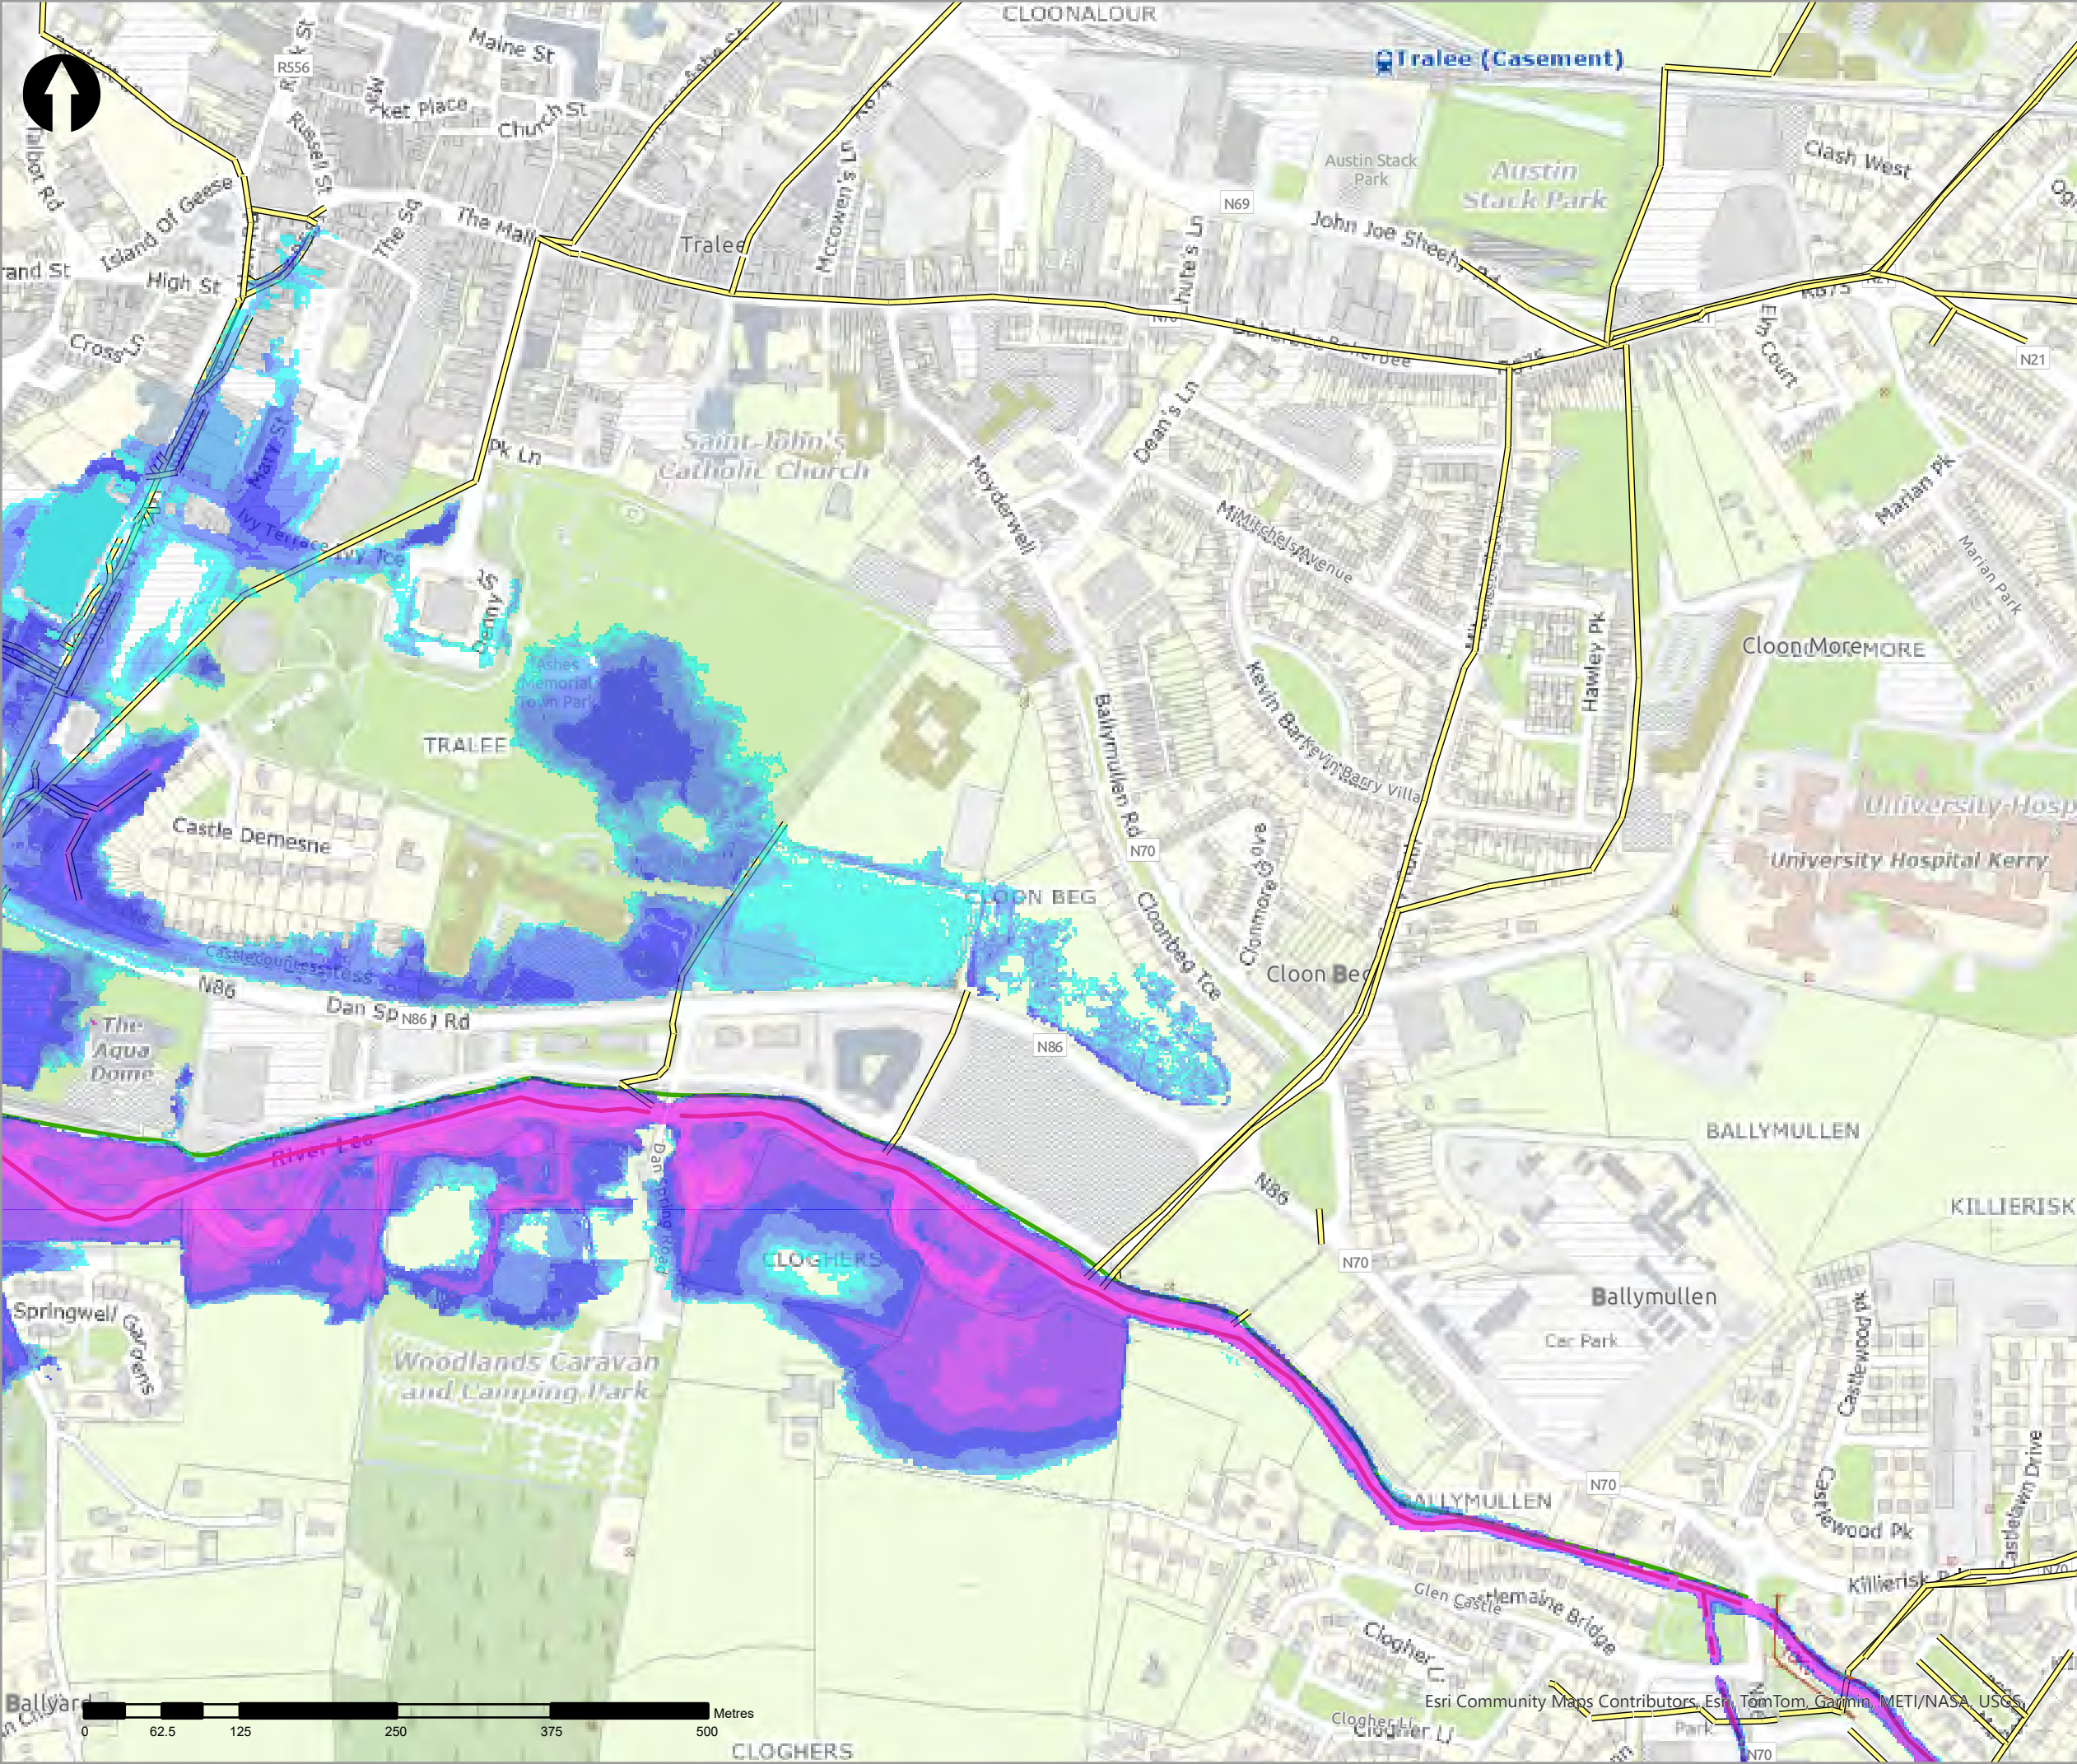

- Legend
- 0.5% AEP Coastal Depth
- 0 - 0.1m
  - 0.1 - 0.25m
  - 0.25 - 0.5m
  - 0.5 - 1m
  - 1.0 - 1.5m
  - 1.5 - 2m
  - >2m
- Modelled River Centreline
- Modelled Drainage
- Embankment
- Wall

| rev | amendments | drawn | date |
|-----|------------|-------|------|
|-----|------------|-------|------|

|                                                                                       |                 |   |                          |
|---------------------------------------------------------------------------------------|-----------------|---|--------------------------|
|  | Elmwood House   | T | +44(0) 28 90 667914      |
|                                                                                       | 74 Boucher Road | F | +44(0) 28 90 668286      |
|                                                                                       | Belfast         | W | www.rpsgroup.com/ireland |
|                                                                                       | BT12 6RZ        | E | ireland@rpsgroup.com     |

CLIENT

|                                                                                       |                                                                                       |                                                                                       |
|---------------------------------------------------------------------------------------|---------------------------------------------------------------------------------------|---------------------------------------------------------------------------------------|
|  |  |  |
|---------------------------------------------------------------------------------------|---------------------------------------------------------------------------------------|---------------------------------------------------------------------------------------|

PROJECT

Tralee Flood Relief Scheme

TITLE

Tralee Depth Mapping  
0.5% AEP Coastal



|                |            |               |
|----------------|------------|---------------|
| Project Number | Sheet Size | Drawing Scale |
| MCW1082        | A3         | 1:5,000       |

|                 |       |
|-----------------|-------|
| Drawing Number  | Datum |
| Dep_C_C_0200_02 | ITM   |

|          |        |          |
|----------|--------|----------|
| Drawn by | Status | Revision |
| RC       | Final  | 01       |

|            |             |            |
|------------|-------------|------------|
| Checked By | Approved By | Date       |
| AS         | AS          | 05/06/2025 |



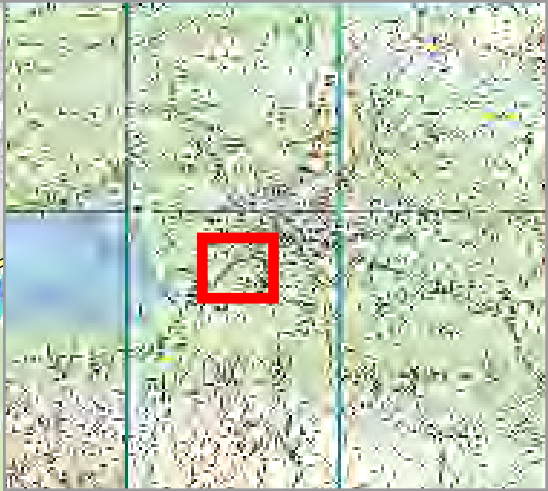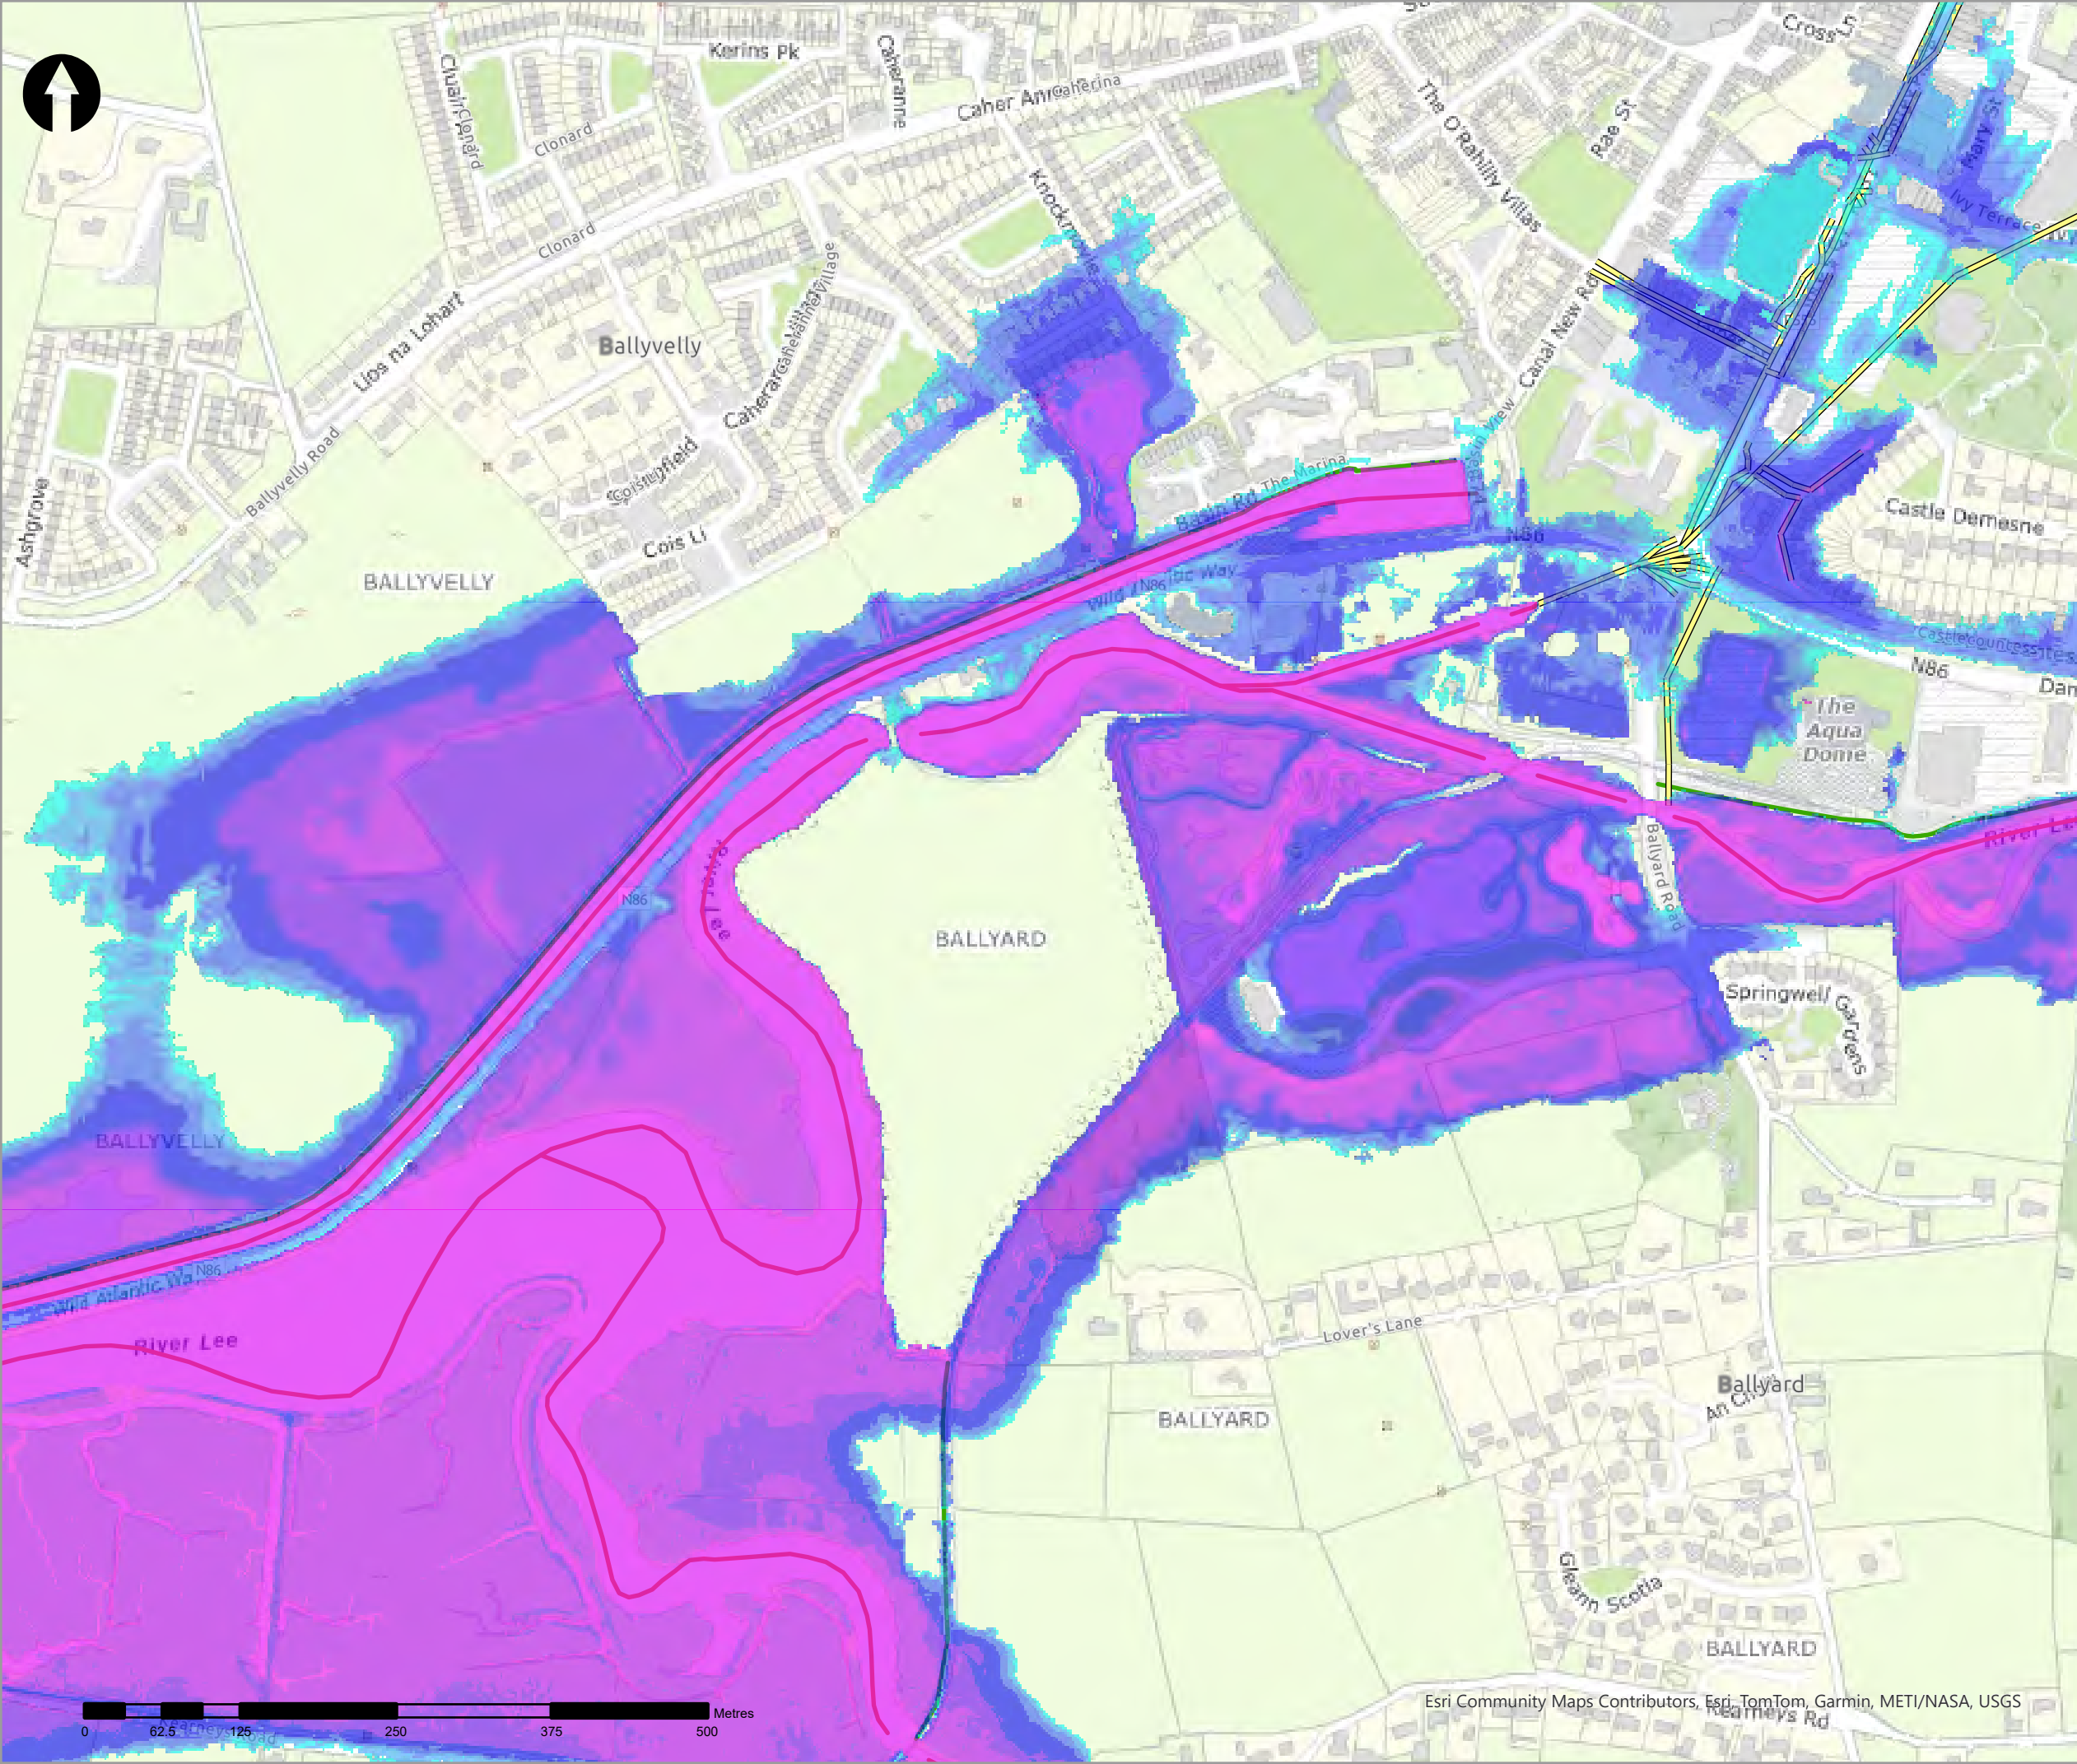

Legend

0.5% AEP Coastal Depth

- 0 - 0.1m
- 0.1 - 0.25m
- 0.25 - 0.5m
- 0.5 - 1m
- 1.0 - 1.5m
- 1.5 - 2m
- >2m

Modelled River Centreline

Modelled Drainage

Embankment

Wall

| rev | ammdments | drawn | date |
|-----|-----------|-------|------|
|-----|-----------|-------|------|



Elmwood House T +44(0) 28 90 667914  
74 Boucher Road F +44(0) 28 90 668286  
Belfast W www.rpsgroup.com/ireland  
BT12 6RZ E ireland@rpsgroup.com

CLIENT



OPW

Óigín na nEobhacha Poiblí  
Office of Public Works



|         |                            |
|---------|----------------------------|
| PROJECT | Tralee Flood Relief Scheme |
|---------|----------------------------|


|       |                                          |
|-------|------------------------------------------|
| TITLE | Tralee Depth Mapping<br>0.5% AEP Coastal |
|-------|------------------------------------------|

|                |            |               |
|----------------|------------|---------------|
| Project Number | Sheet Size | Drawing Scale |
| MCW1082        | A3         | 1:5,000       |



|                 |       |
|-----------------|-------|
| Drawing Number  | Datum |
| Dep_C_C_0200_03 | ITM   |

|          |        |          |
|----------|--------|----------|
| Drawn by | Status | Revision |
| RC       | Final  | 01       |

|            |             |            |
|------------|-------------|------------|
| Checked By | Approved By | Date       |
| AS         | AS          | 05/06/2025 |

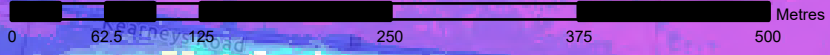

Esri Community Maps Contributors, Esri, TomTom, Garmin, METI/NASA, USGS

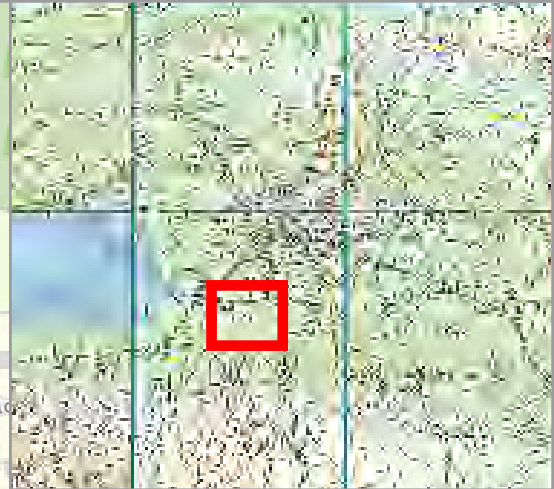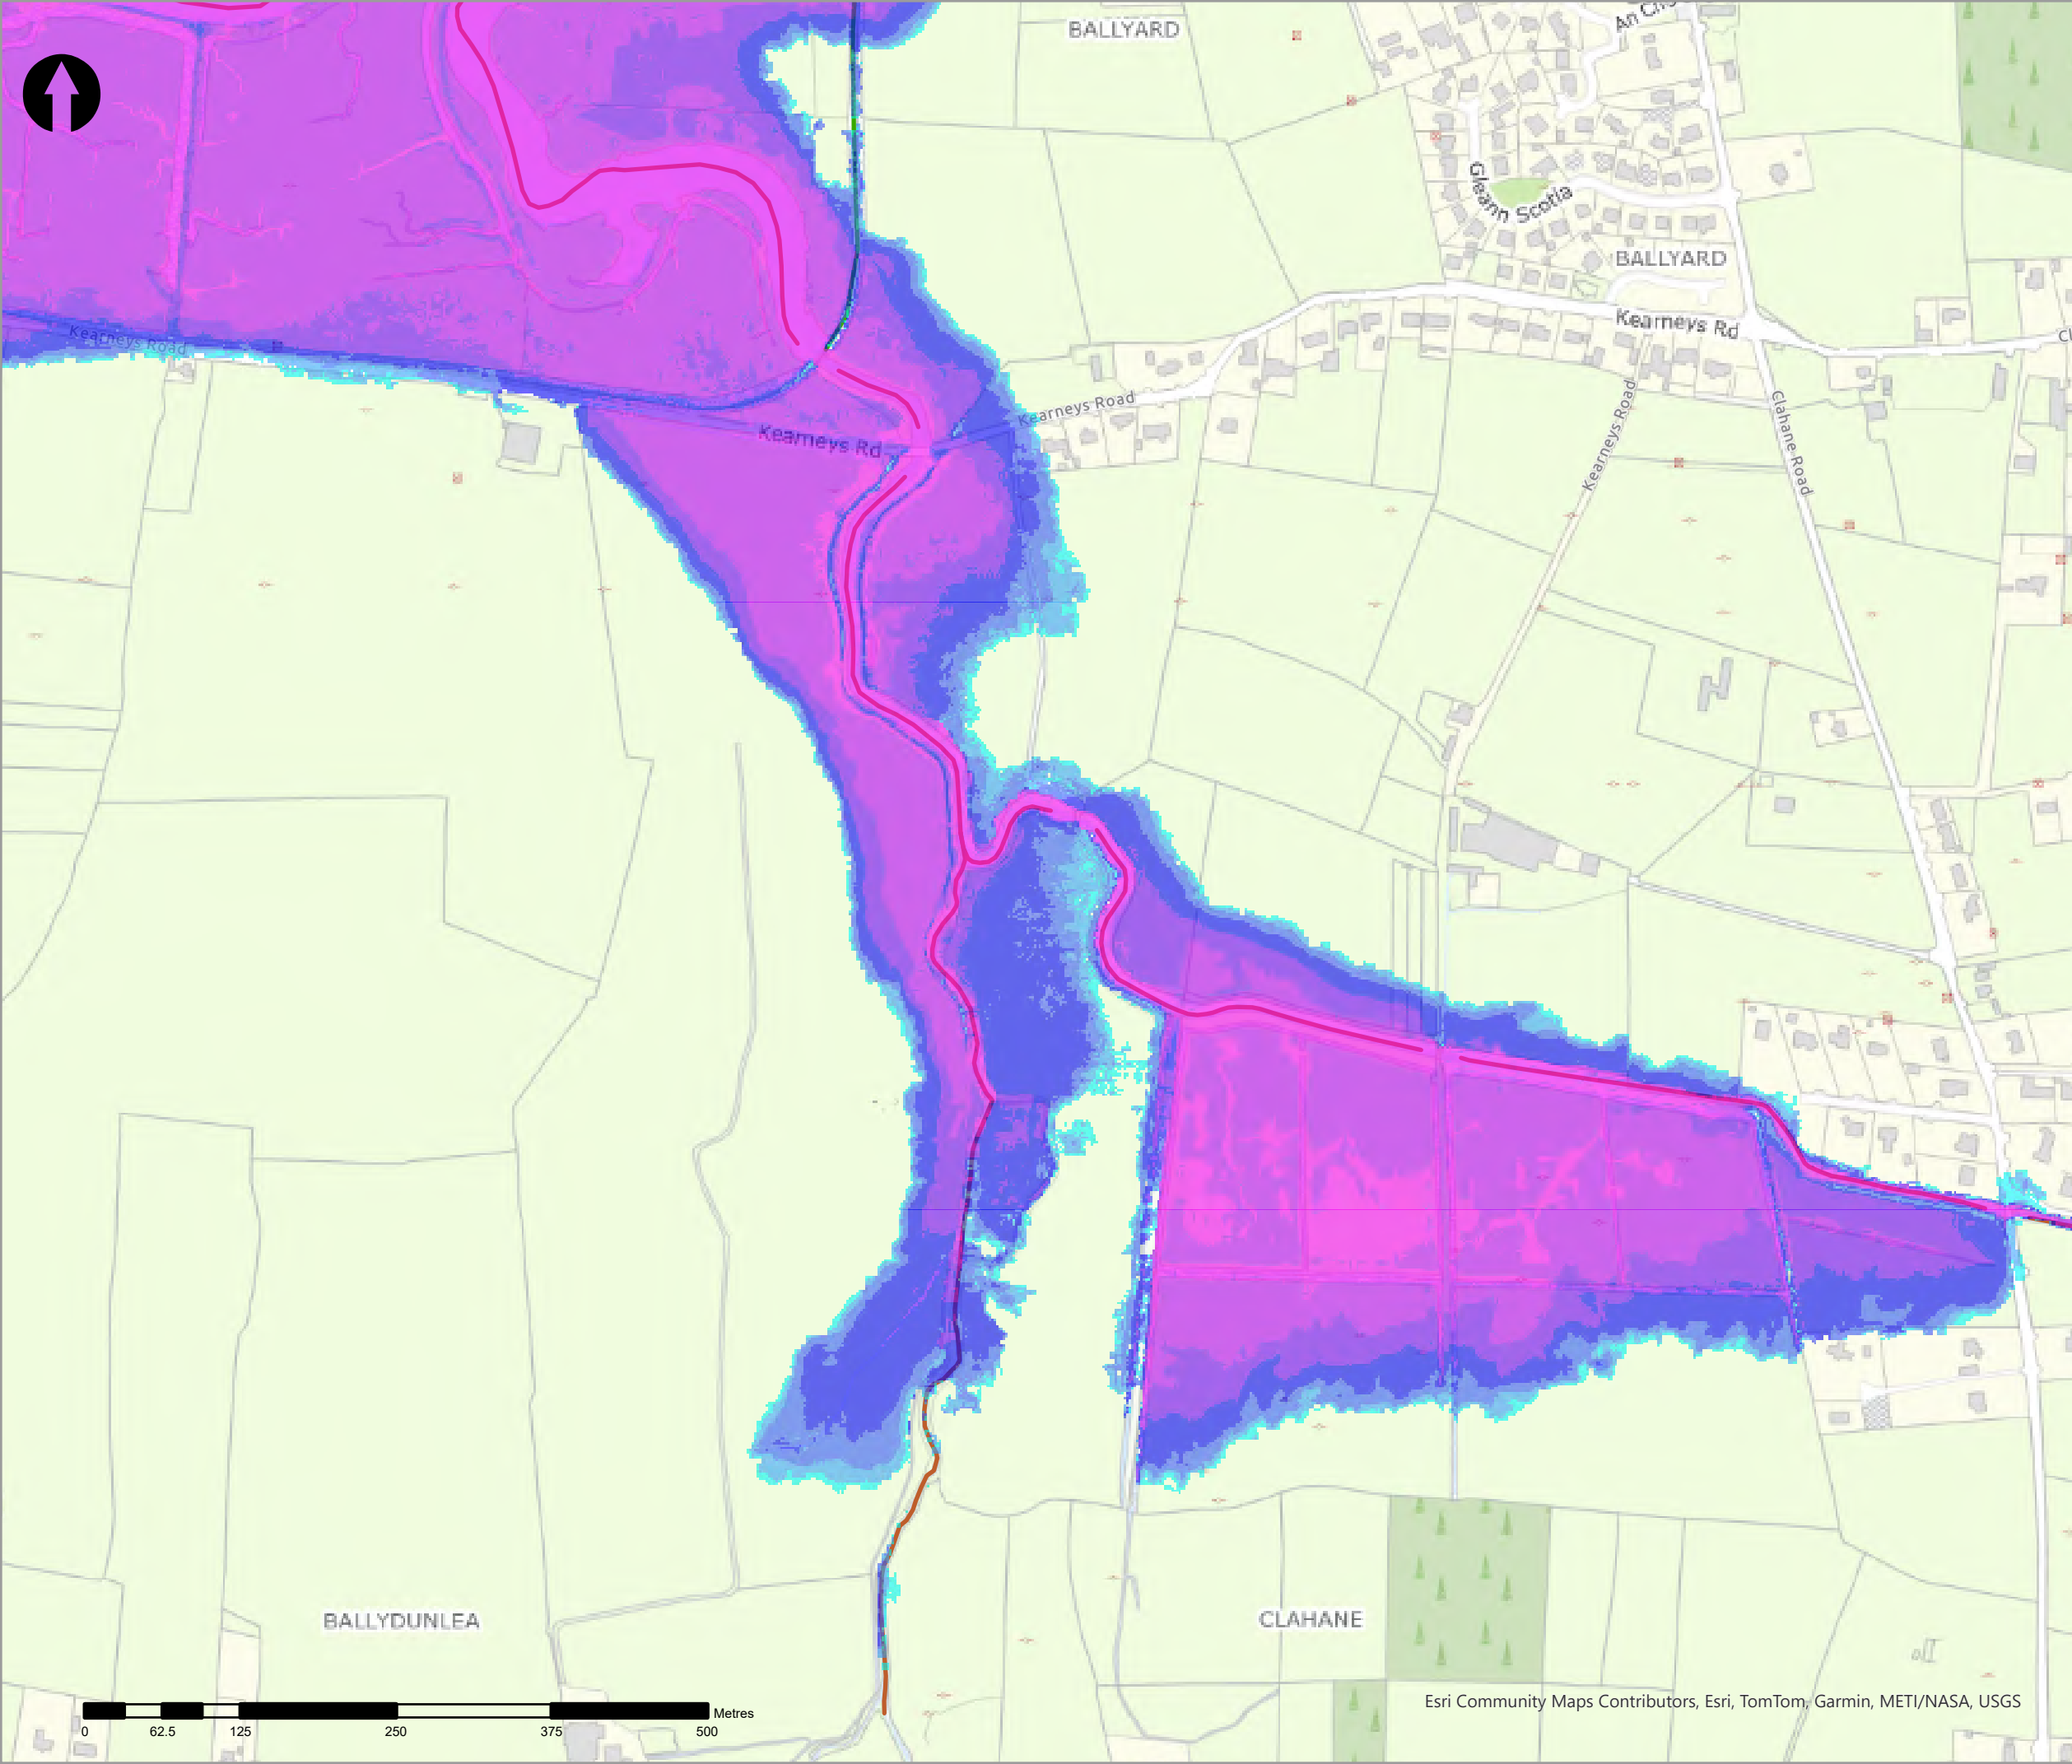

- Legend
- 0.5% AEP Coastal Depth
- 0 - 0.1m
  - 0.1 - 0.25m
  - 0.25 - 0.5m
  - 0.5 - 1m
  - 1.0 - 1.5m
  - 1.5 - 2m
  - >2m
- Modelled River Centreline
- Modelled Drainage
- Embankment
- Wall

| rev | ammendments | drawn | date |
|-----|-------------|-------|------|
|-----|-------------|-------|------|



Elmwood House T +44(0) 28 90 667914  
74 Boucher Road F +44(0) 28 90 668286  
Belfast W www.rpsgroup.com/ireland  
BT12 6RZ E ireland@rpsgroup.com

CLIENT



OPW

Óigín na nEolainne Poiblí  
Office of Public Works



PROJECT

Tralee Flood Relief Scheme

TITLE


Tralee Depth Mapping  
0.5% AEP Coastal

| Project Number | Sheet Size | Drawing Scale |
|----------------|------------|---------------|
| MCW1082        | A3         | 1:5,000       |

| Drawing Number  | Datum |
|-----------------|-------|
| Dep_C_C_0200_04 | ITM   |



| Drawn by | Status | Revision |
|----------|--------|----------|
| RC       | Final  | 01       |

| Checked By | Approved By | Date       |
|------------|-------------|------------|
| AS         | AS          | 05/06/2025 |

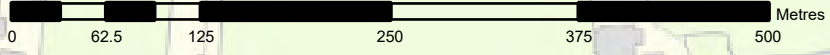

Esri Community Maps Contributors, Esri, TomTom, Garmin, METI/NASA, USGS



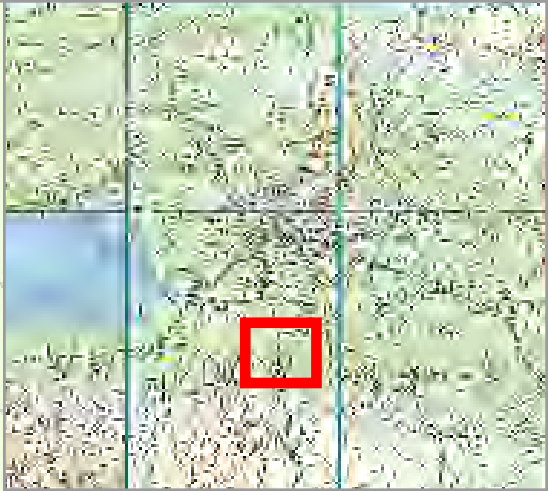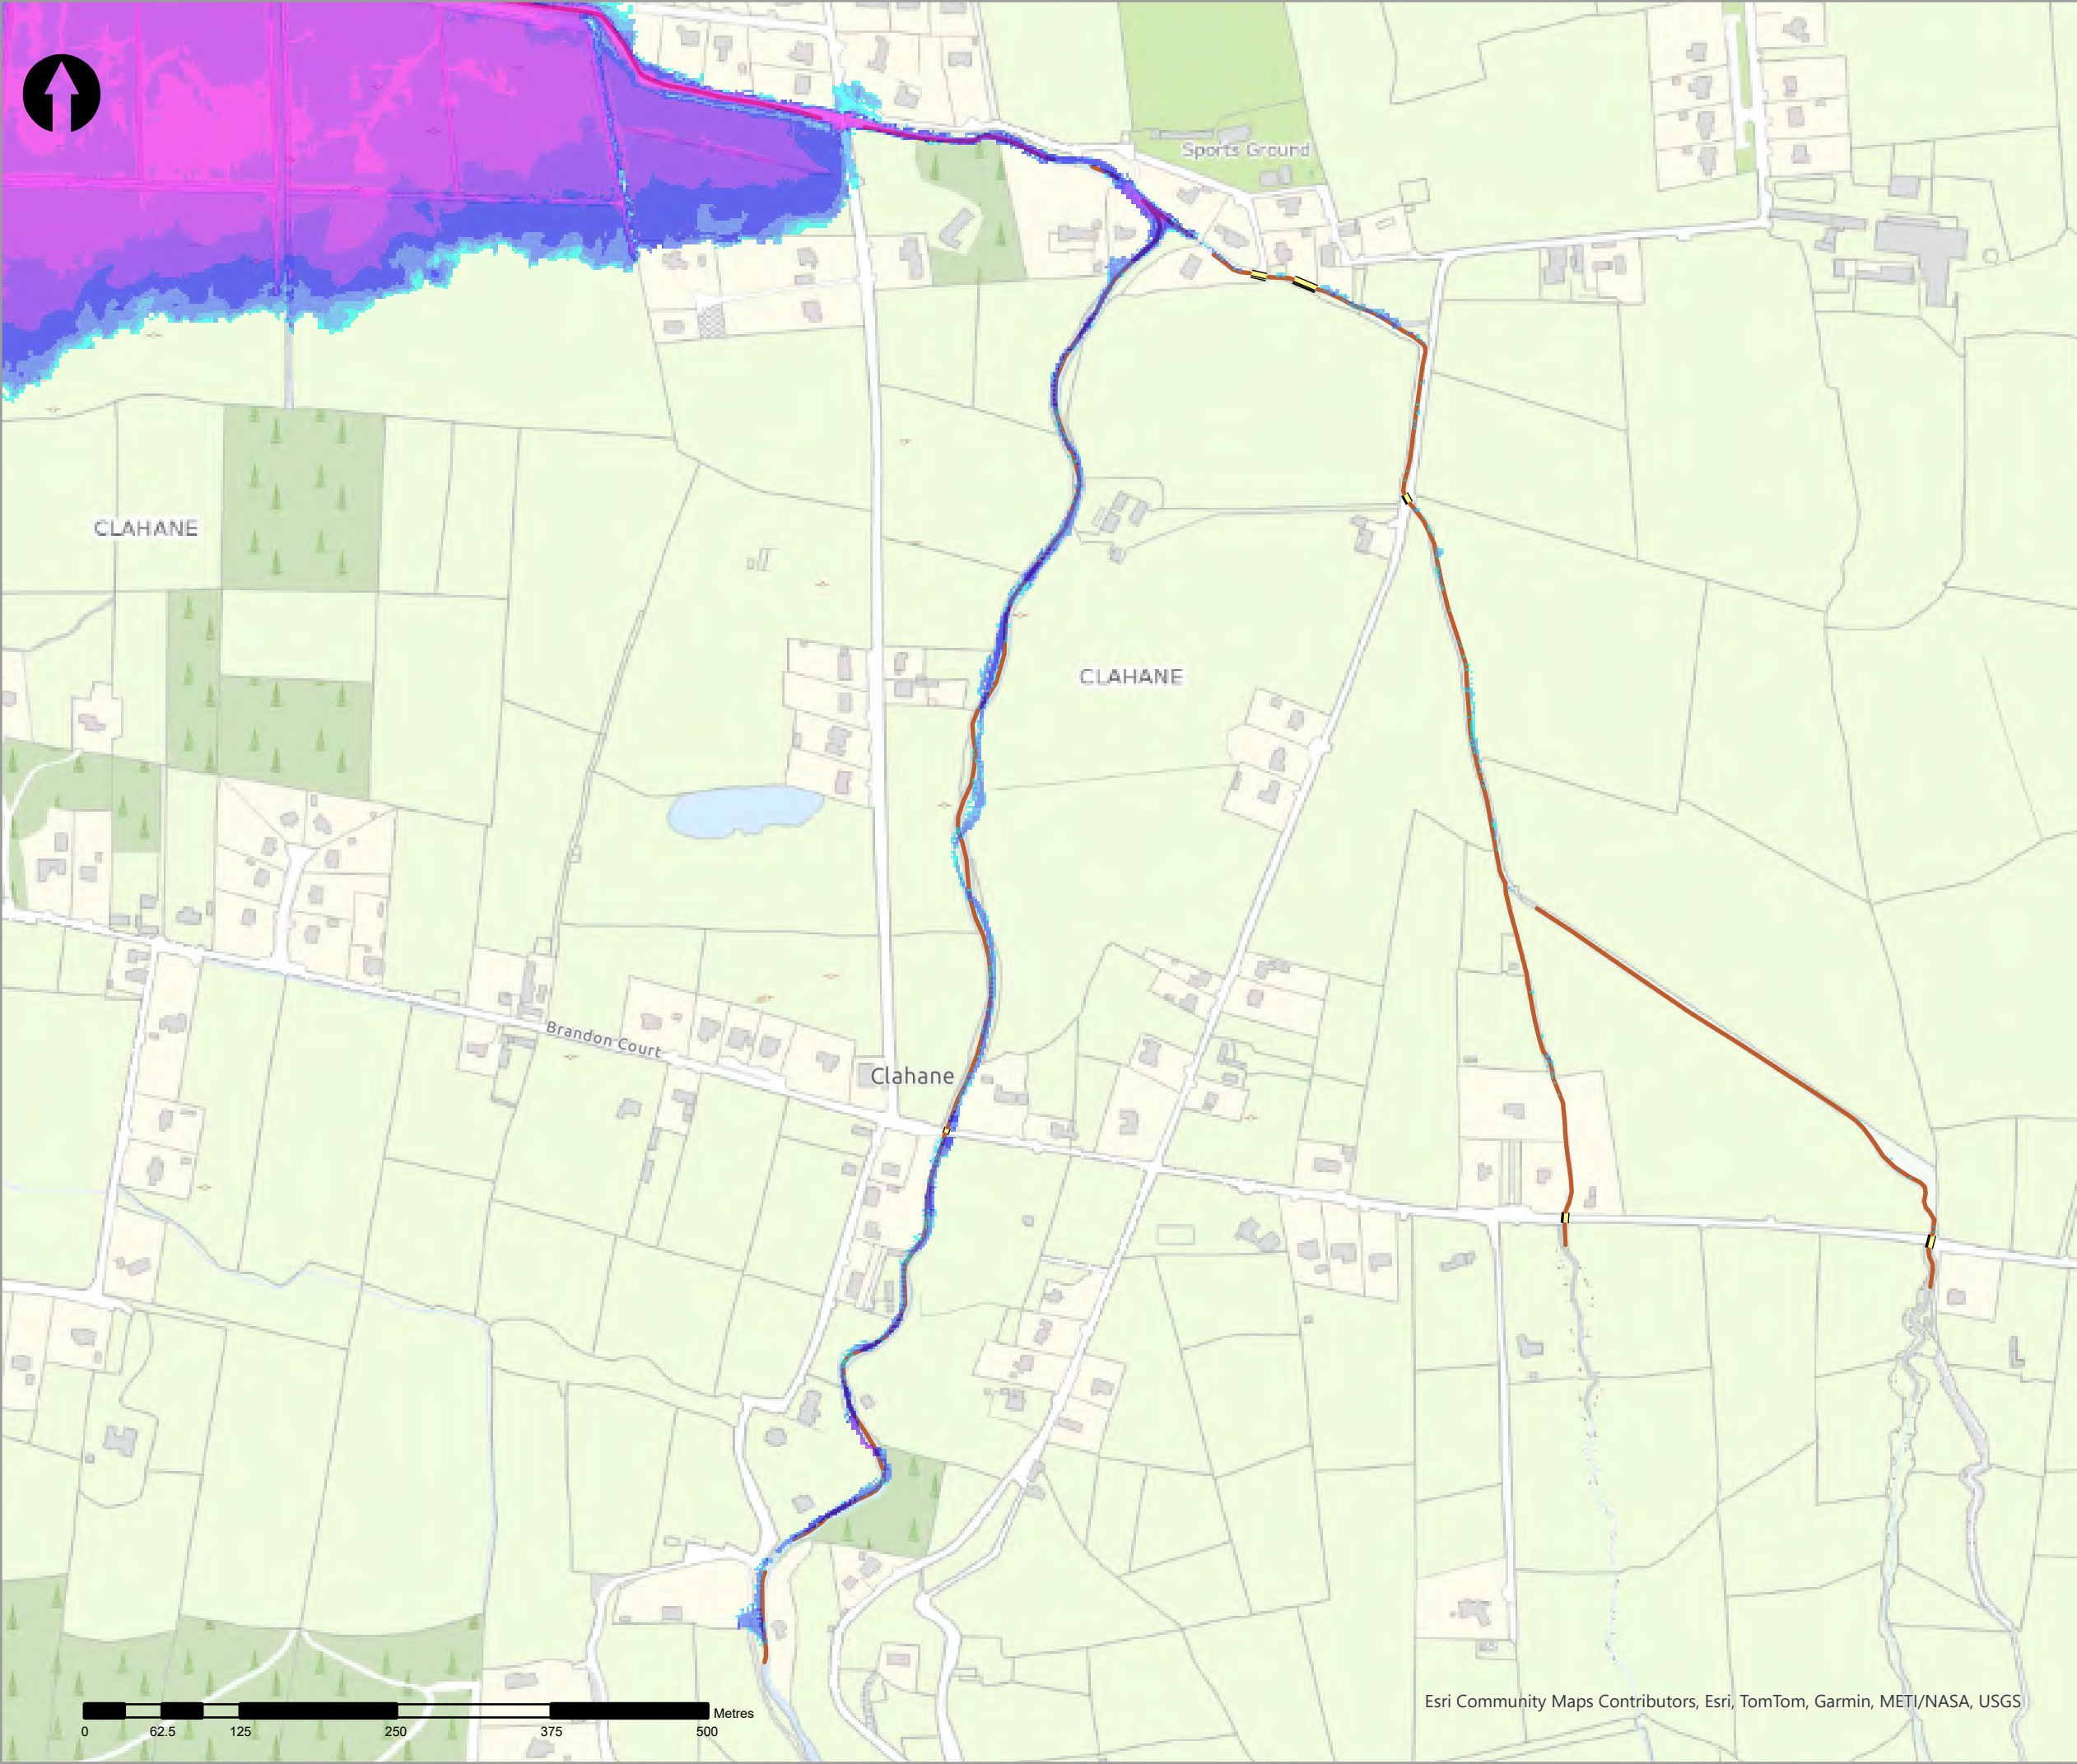

- Legend
- 0.5% AEP Coastal Depth
- 0 - 0.1m
  - 0.1 - 0.25m
  - 0.25 - 0.5m
  - 0.5 - 1m
  - 1.0 - 1.5m
  - 1.5 - 2m
  - >2m
- Modelled River Centreline
- Modelled Drainage
- Embankment
- Wall

| rev | ammendments | drawn | date |
|-----|-------------|-------|------|
|-----|-------------|-------|------|



Elmwood House T +44(0) 28 90 667914  
74 Boucher Road F +44(0) 28 90 668286  
Belfast W www.rpsgroup.com/ireland  
BT12 6RZ E ireland@rpsgroup.com

CLIENT



OPW

Óigín na nEilíníochas Poiblí  
Office of Public Works



PROJECT

Tralee Flood Relief Scheme

TITLE


Tralee Depth Mapping  
0.5% AEP Coastal

| Project Number | Sheet Size | Drawing Scale |
|----------------|------------|---------------|
| MCW1082        | A3         | 1:5,000       |


| Drawing Number  | Datum |
|-----------------|-------|
| Dep_C_C_0200_05 | ITM   |

| Drawn by | Status | Revision |
|----------|--------|----------|
| RC       | Final  | 01       |

| Checked By | Approved By | Date       |
|------------|-------------|------------|
| AS         | AS          | 05/06/2025 |

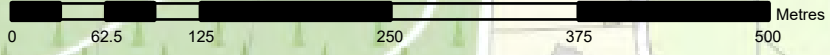

Esri Community Maps Contributors, Esri, TomTom, Garmin, METI/NASA, USGS

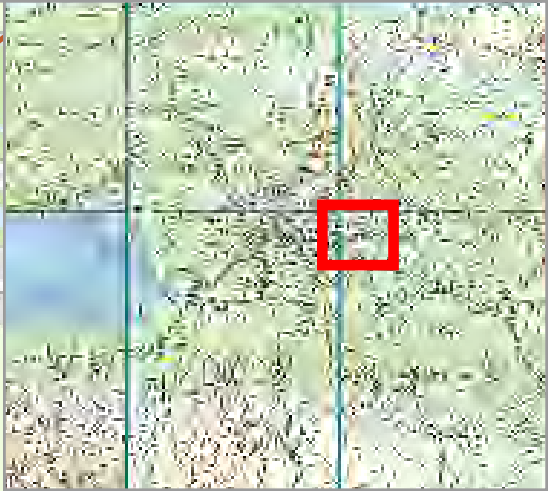

- Legend
- 0.5% AEP Coastal Depth
- 0 - 0.1m
  - 0.1 - 0.25m
  - 0.25 - 0.5m
  - 0.5 - 1m
  - 1.0 - 1.5m
  - 1.5 - 2m
  - >2m
- Modelled River Centreline
- Modelled Drainage
- Embankment
- Wall

| rev | amendments | drawn | date |
|-----|------------|-------|------|
|-----|------------|-------|------|



Elmwood House T +44(0) 28 90 667914  
74 Boucher Road F +44(0) 28 90 668286  
Belfast W www.rpsgroup.com/ireland  
BT12 6RZ E ireland@rpsgroup.com

CLIENT



|         |                            |  |
|---------|----------------------------|--|
| PROJECT | Tralee Flood Relief Scheme |  |
|---------|----------------------------|--|

|       |                                          |  |
|-------|------------------------------------------|--|
| TITLE | Tralee Depth Mapping<br>0.5% AEP Coastal |  |
|-------|------------------------------------------|--|

|                |            |               |
|----------------|------------|---------------|
| Project Number | Sheet Size | Drawing Scale |
| MCW1082        | A3         | 1:5,000       |



|                 |       |
|-----------------|-------|
| Drawing Number  | Datum |
| Dep_C_C_0200_06 | ITM   |

|          |        |          |
|----------|--------|----------|
| Drawn by | Status | Revision |
| RC       | Final  | 01       |

|            |             |            |
|------------|-------------|------------|
| Checked By | Approved By | Date       |
| AS         | AS          | 05/06/2025 |

Esri Community Maps Contributors, Esri, TomTom, Garmin, METI/NASA, USGS



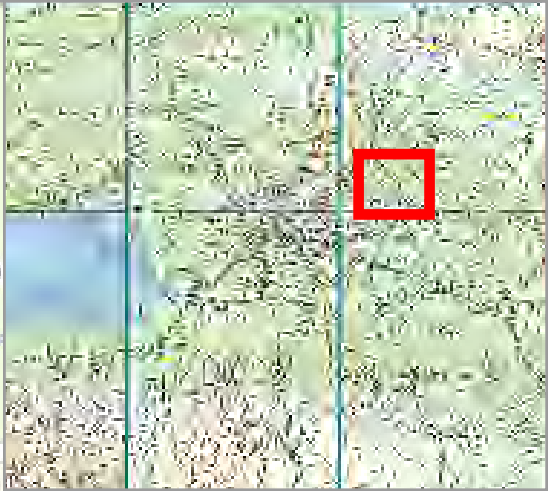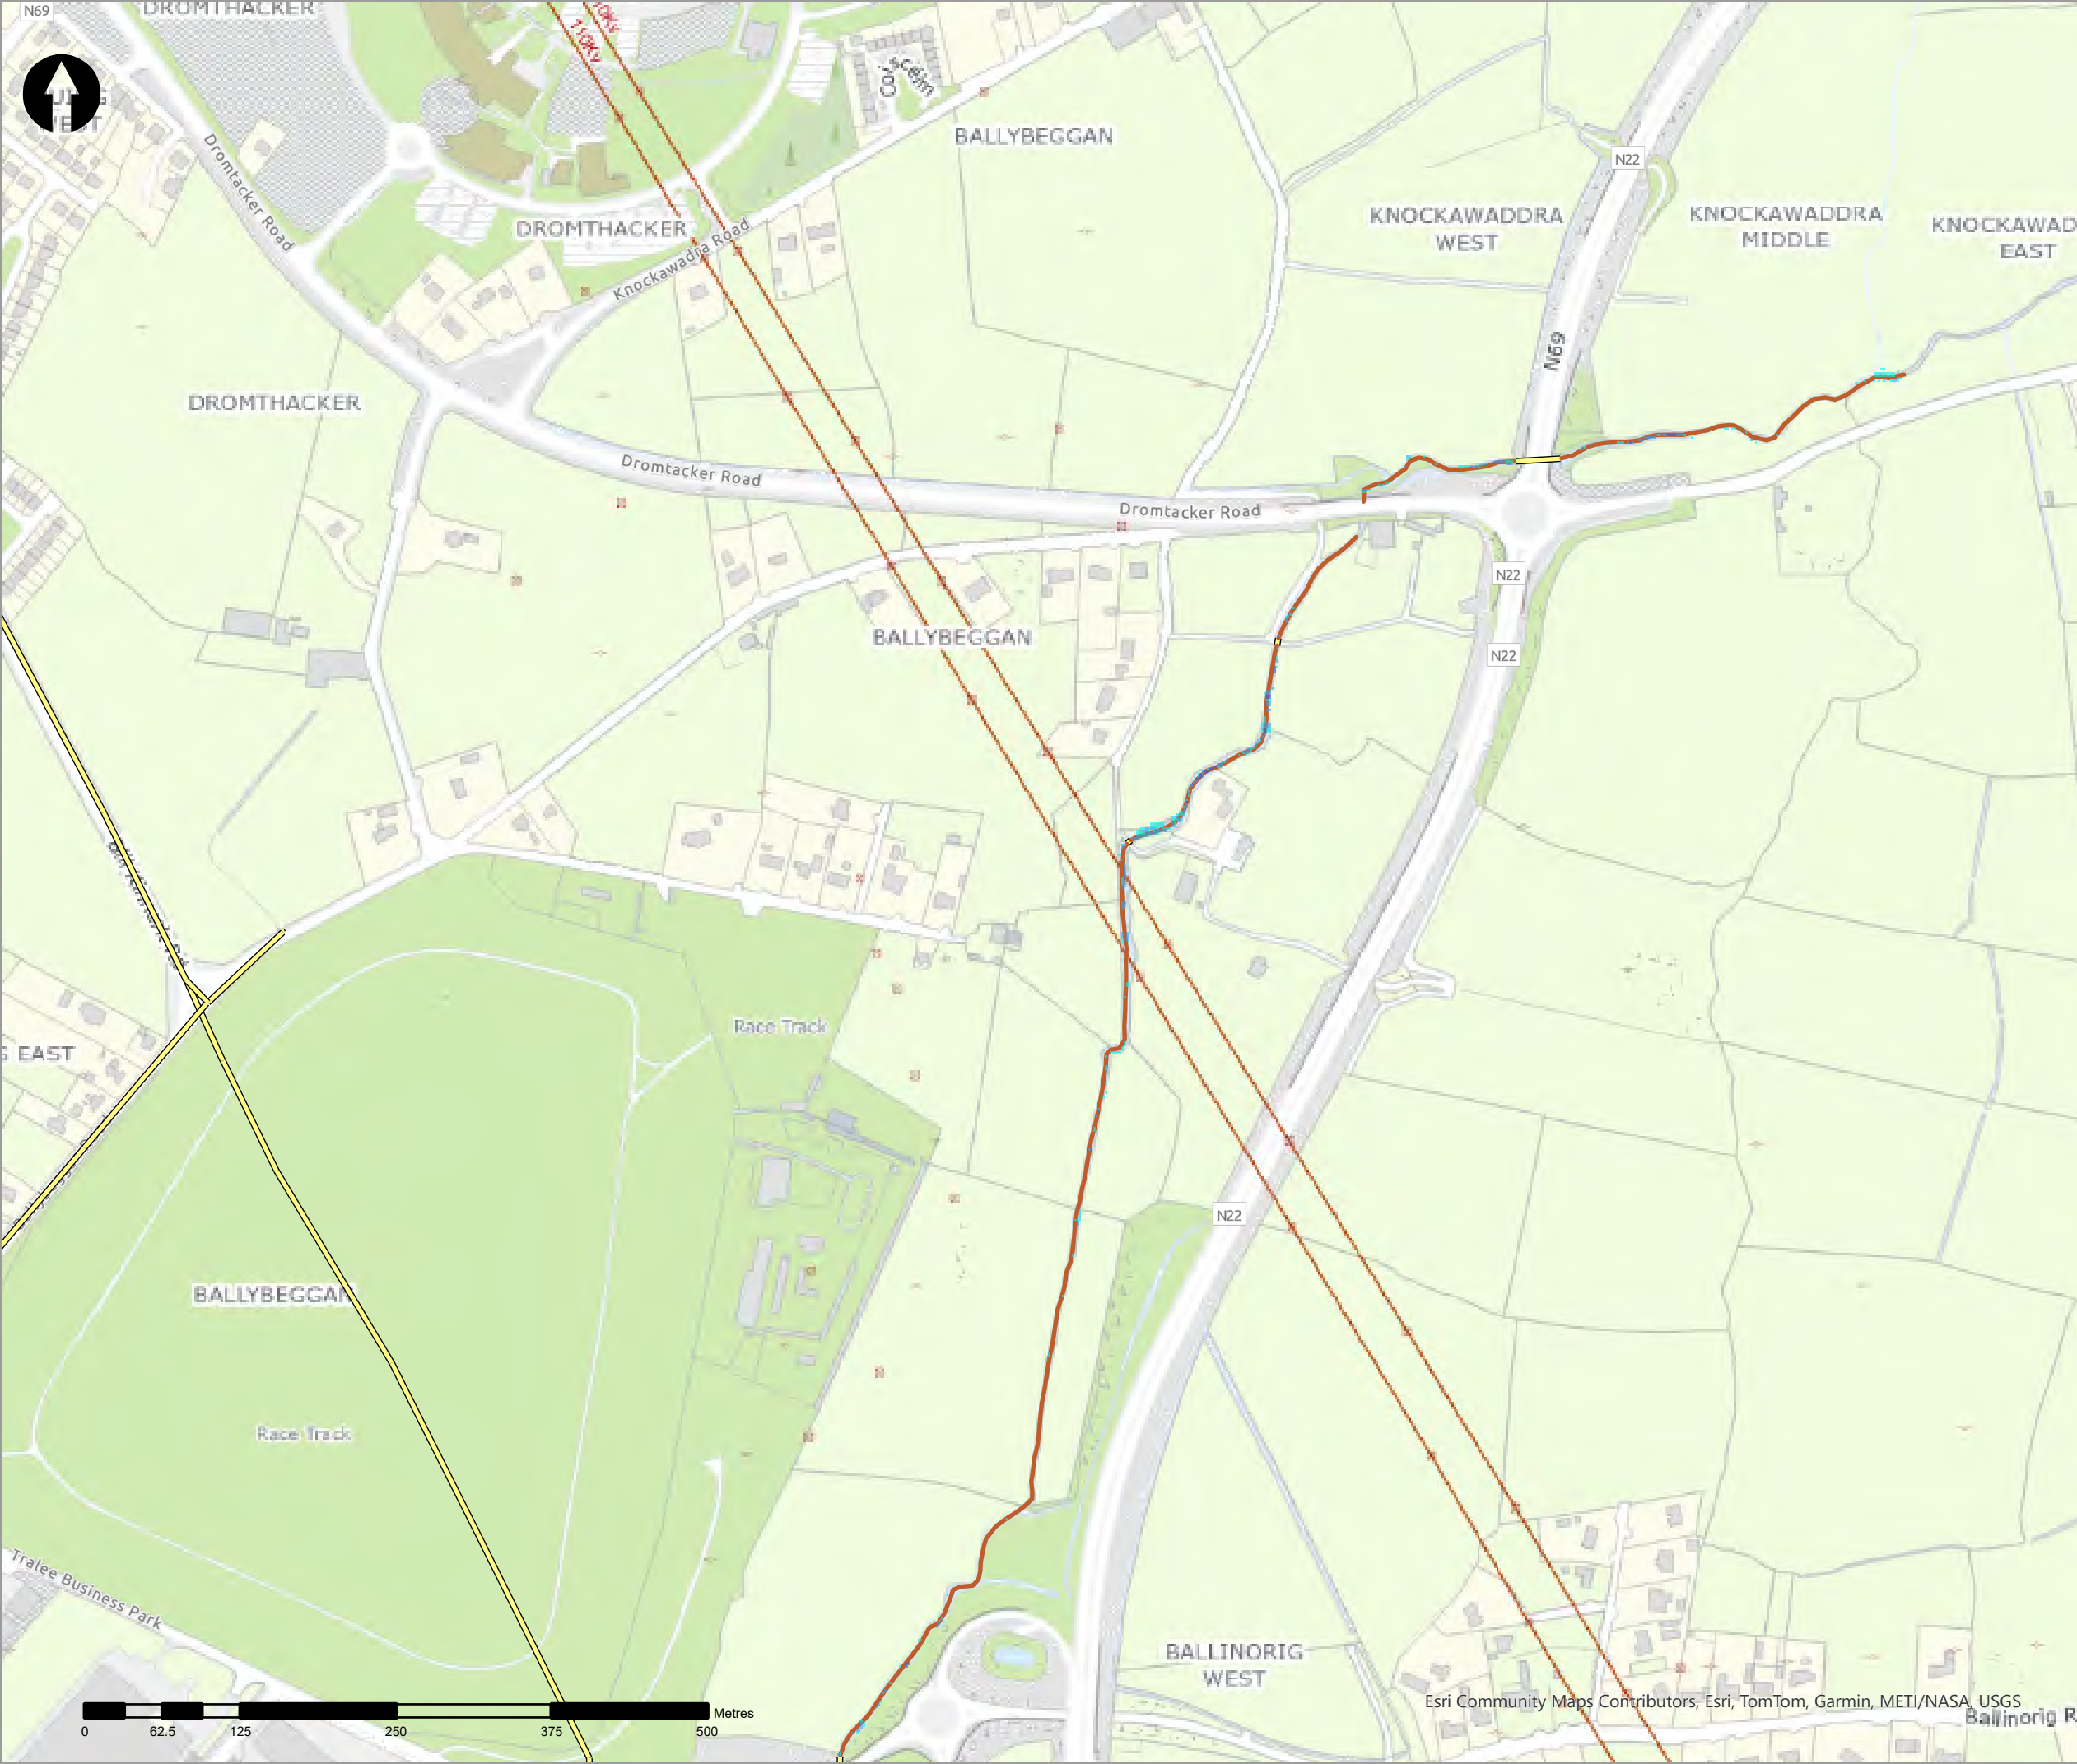

- Legend
- 0.5% AEP Coastal Depth
- 0 - 0.1m
  - 0.1 - 0.25m
  - 0.25 - 0.5m
  - 0.5 - 1m
  - 1.0 - 1.5m
  - 1.5 - 2m
  - >2m
- Modelled River Centreline
- Modelled Drainage
- Embankment
- Wall

| rev | ammdments | drawn | date |
|-----|-----------|-------|------|
|-----|-----------|-------|------|



Elmwood House T +44(0) 28 90 667914  
74 Boucher Road F +44(0) 28 90 668286  
Belfast W www.rpsgroup.com/ireland  
BT12 6RZ E ireland@rpsgroup.com

CLIENT



OPW

Óifig na  
eOibreacha Poiblí  
Office of Public Works



PROJECT

Tralee Flood Relief Scheme

TITLE


Tralee Depth Mapping  
0.5% AEP Coastal


| Project Number | Sheet Size | Drawing Scale |
|----------------|------------|---------------|
| MCW1082        | A3         | 1:5,000       |

| Drawing Number  | Datum |
|-----------------|-------|
| Dep_C_C_0200_07 | ITM   |

| Drawn by | Status | Revision |
|----------|--------|----------|
| RC       | Final  | 01       |

| Checked By | Approved By | Date       |
|------------|-------------|------------|
| AS         | AS          | 05/06/2025 |

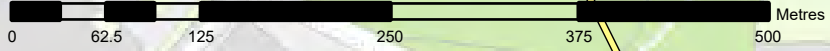

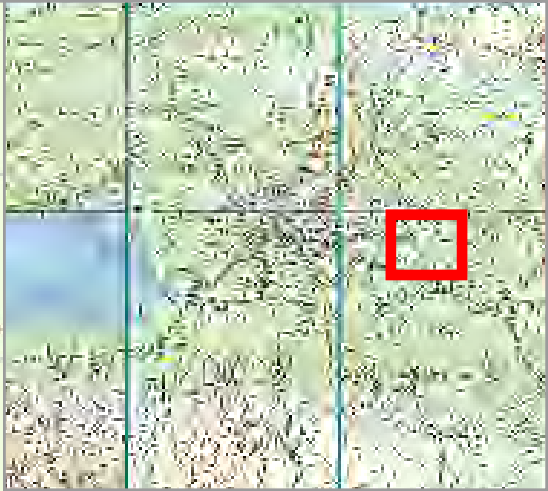

- Legend
- 0.5% AEP Coastal Depth
- 0 - 0.1m
  - 0.1 - 0.25m
  - 0.25 - 0.5m
  - 0.5 - 1m
  - 1.0 - 1.5m
  - 1.5 - 2m
  - >2m
- Modelled River Centreline
- Modelled Drainage
- Embankment
- Wall

| rev | ammendments | drawn | date |
|-----|-------------|-------|------|
|-----|-------------|-------|------|



Elmwood House T +44(0) 28 90 667914  
74 Boucher Road F +44(0) 28 90 668286  
Belfast W www.rpsgroup.com/ireland  
BT12 6RZ E ireland@rpsgroup.com

CLIENT



OPW

Óifig na  
eOibreacha Poiblí  
Office of Public Works



PROJECT

Tralee Flood Relief Scheme

TITLE

Tralee Depth Mapping  
0.5% AEP Coastal

| Project Number | Sheet Size | Drawing Scale |
|----------------|------------|---------------|
| MCW1082        | A3         | 1:5,000       |

| Drawing Number  | Datum |
|-----------------|-------|
| Dep_C_C_0200_08 | ITM   |

| Drawn by | Status | Revision |
|----------|--------|----------|
| RC       | Final  | 01       |

| Checked By | Approved By | Date       |
|------------|-------------|------------|
| AS         | AS          | 05/06/2025 |





- Legend
- 0.5% AEP Coastal Depth
- 0 - 0.1m
  - 0.1 - 0.25m
  - 0.25 - 0.5m
  - 0.5 - 1m
  - 1.0 - 1.5m
  - 1.5 - 2m
  - >2m
- Modelled River Centreline
- Modelled Drainage
- Embankment
- Wall

| rev | ammdments | drawn | date |
|-----|-----------|-------|------|
|-----|-----------|-------|------|



Elmwood House T +44(0) 28 90 667914  
74 Boucher Road F +44(0) 28 90 668286  
Belfast W www.rpsgroup.com/ireland  
BT12 6RZ E ireland@rpsgroup.com

CLIENT




Óifig na rOibnacha Poiblí  
Office of Public Works





|         |                            |  |
|---------|----------------------------|--|
| PROJECT | Tralee Flood Relief Scheme |  |
|---------|----------------------------|--|

|       |                                          |  |
|-------|------------------------------------------|--|
| TITLE | Tralee Depth Mapping<br>0.5% AEP Coastal |  |
|-------|------------------------------------------|--|

|                                   |                   |                    |
|-----------------------------------|-------------------|--------------------|
| Project Number                    | Sheet Size        | Drawing Scale      |
| MCW1082                           | A3                | 1:5,000            |
| Drawing Number<br>Dep_C_C_0200_09 |                   | Datum<br>ITM       |
| Drawn by<br>RC                    | Status<br>Final   | Revision<br>01     |
| Checked By<br>AS                  | Approved By<br>AS | Date<br>05/06/2025 |

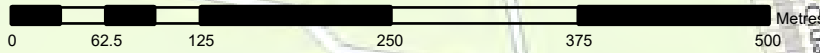



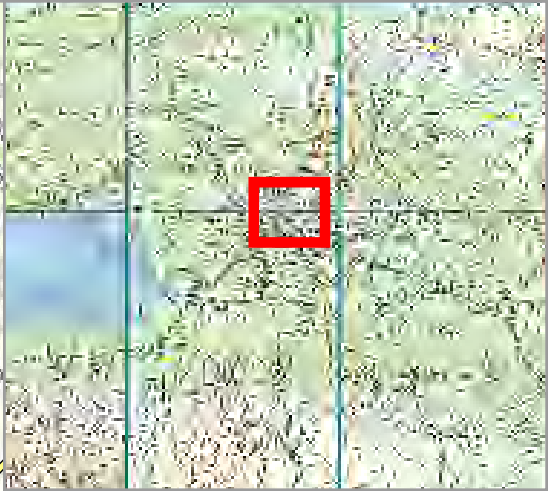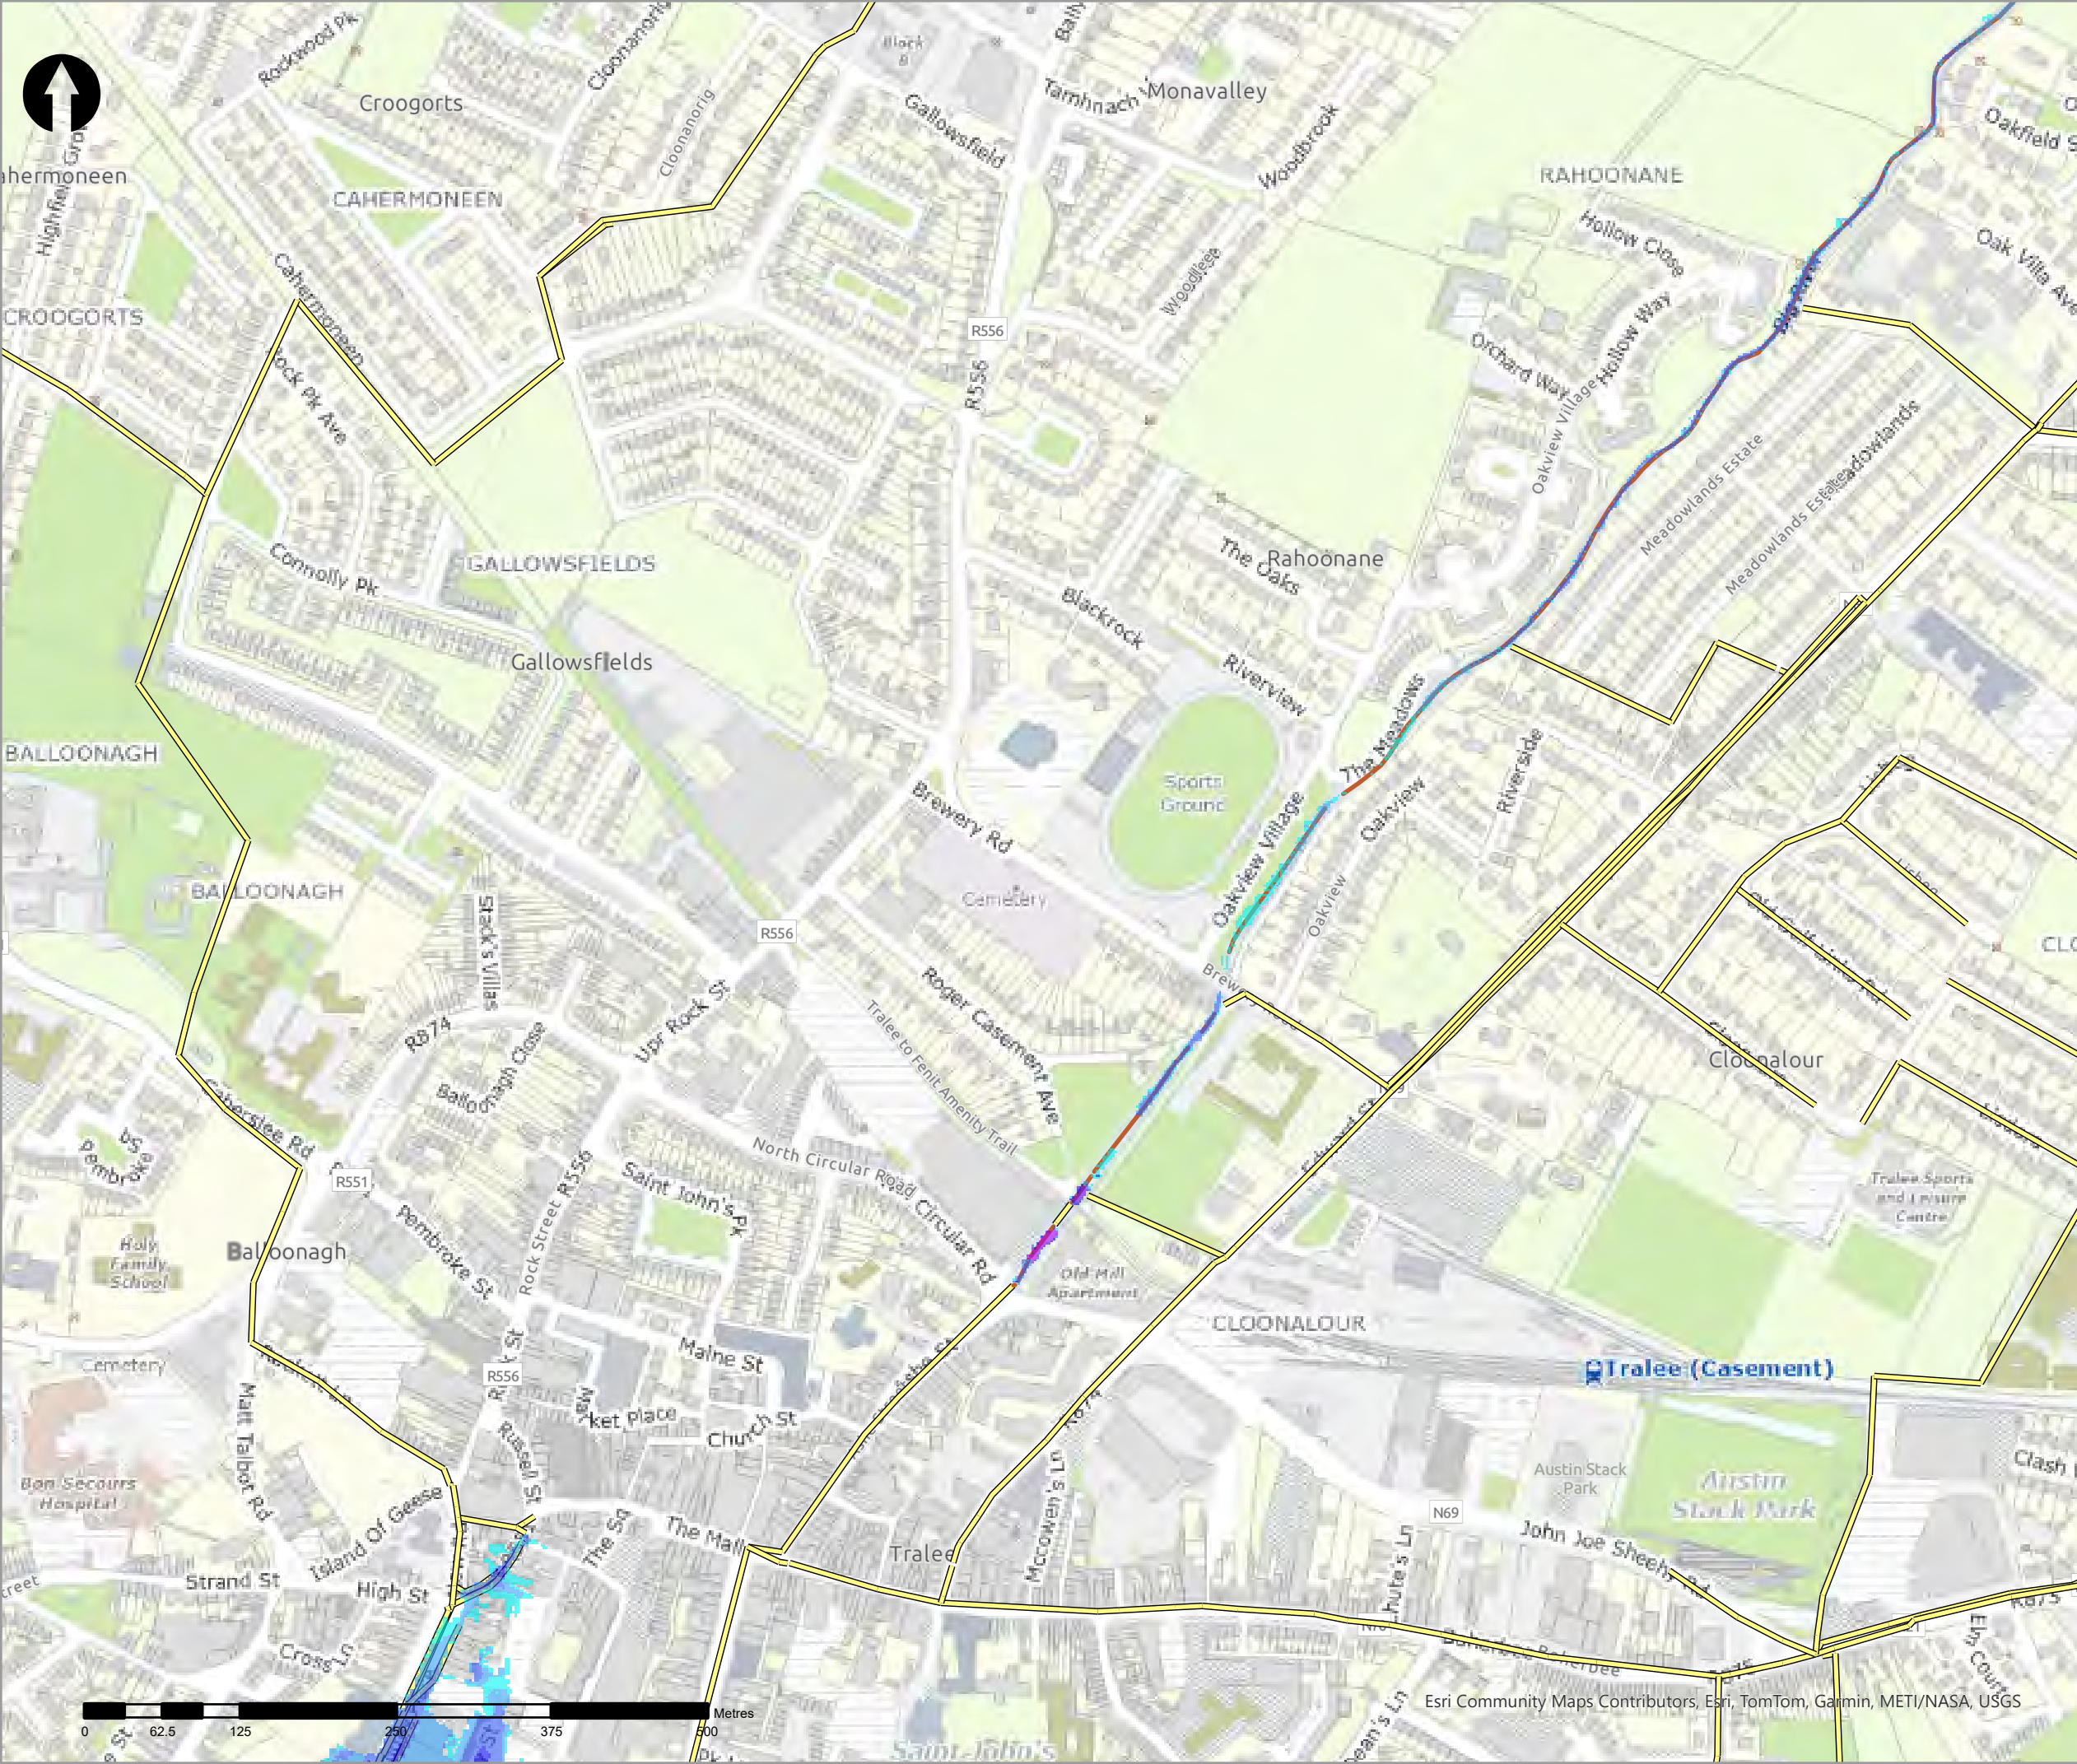

Legend

0.5% AEP Coastal Depth

- 0 - 0.1m
- 0.1 - 0.25m
- 0.25 - 0.5m
- 0.5 - 1m
- 1.0 - 1.5m
- 1.5 - 2m
- >2m

Modelled River Centreline

Modelled Drainage

Embankment

Wall

| rev | ammdments | drawn | date |
|-----|-----------|-------|------|
|-----|-----------|-------|------|



Elmwood House T +44(0) 28 90 667914  
74 Boucher Road F +44(0) 28 90 668286  
Belfast W www.rpsgroup.com/ireland  
BT12 6RZ E ireland@rpsgroup.com

CLIENT



OPW

Óighe na nEobacha Poblai  
Office of Public Works



PROJECT

Tralee Flood Relief Scheme

TITLE

Tralee Depth Mapping  
0.5% AEP Coastal

| Project Number | Sheet Size | Drawing Scale |
|----------------|------------|---------------|
| MCW1082        | A3         | 1:5,000       |

| Drawing Number  | Datum |
|-----------------|-------|
| Dep_C_C_0200_10 | ITM   |

| Drawn by | Status | Revision |
|----------|--------|----------|
| RC       | Final  | 01       |

| Checked By | Approved By | Date       |
|------------|-------------|------------|
| AS         | AS          | 05/06/2025 |





- Legend
- 0.5% AEP Coastal Depth
- 0 - 0.1m
  - 0.1 - 0.25m
  - 0.25 - 0.5m
  - 0.5 - 1m
  - 1.0 - 1.5m
  - 1.5 - 2m
  - >2m
- Modelled River Centreline
- Modelled Drainage
- Embankment
- Wall

| rev | ammdments | drawn | date |
|-----|-----------|-------|------|
|-----|-----------|-------|------|



Elmwood House T +44(0) 28 90 667914  
74 Boucher Road F +44(0) 28 90 668286  
Belfast W www.rpsgroup.com/ireland  
BT12 6RZ E ireland@rpsgroup.com

CLIENT



OPW

Oifig na nObanna Poblaí  
Office of Public Works



|         |                            |
|---------|----------------------------|
| PROJECT | Tralee Flood Relief Scheme |
|---------|----------------------------|


|       |                                          |
|-------|------------------------------------------|
| TITLE | Tralee Depth Mapping<br>0.5% AEP Coastal |
|-------|------------------------------------------|

|                |            |               |
|----------------|------------|---------------|
| Project Number | Sheet Size | Drawing Scale |
| MCW1082        | A3         | 1:5,000       |

|                 |       |
|-----------------|-------|
| Drawing Number  | Datum |
| Dep_C_C_0200_11 | ITM   |

|          |        |          |
|----------|--------|----------|
| Drawn by | Status | Revision |
| RC       | Final  | 01       |

|            |             |            |
|------------|-------------|------------|
| Checked By | Approved By | Date       |
| AS         | AS          | 05/06/2025 |

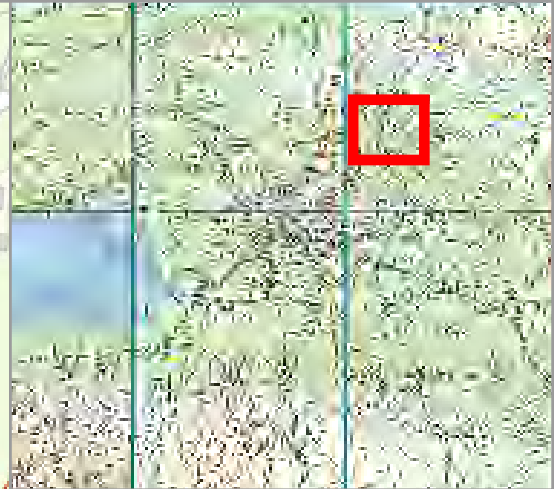

- Legend
- 0.5% AEP Coastal Depth
- 0 - 0.1m
  - 0.1 - 0.25m
  - 0.25 - 0.5m
  - 0.5 - 1m
  - 1.0 - 1.5m
  - 1.5 - 2m
  - >2m
- Modelled River Centreline
- Modelled Drainage
- Embankment
- Wall

| rev | ammdments | drawn | date |
|-----|-----------|-------|------|
|-----|-----------|-------|------|



**rps**  
A TETRA TECH COMPANY

Elmwood House T +44(0) 28 90 667914  
74 Boucher Road F +44(0) 28 90 668286  
Belfast W www.rpsgroup.com/ireland  
BT12 6RZ E ireland@rpsgroup.com

**CLIENT**



**OPW**  
Oifig na hOibreacha Poiblí  
Office of Public Works



**PROJECT**

Tralee Flood Relief Scheme

**TITLE**

Tralee Depth Mapping  
0.5% AEP Coastal


| Project Number | Sheet Size | Drawing Scale |
|----------------|------------|---------------|
| MCW1082        | A3         | 1:5,000       |

| Drawing Number  | Datum |
|-----------------|-------|
| Dep_C_C_0200_12 | ITM   |



| Drawn by | Status | Revision |
|----------|--------|----------|
| RC       | Final  | 01       |

| Checked By | Approved By | Date       |
|------------|-------------|------------|
| AS         | AS          | 05/06/2025 |

Esri Community Maps Contributors, Esri, TomTom, Garmin, METI/NASA, USGS

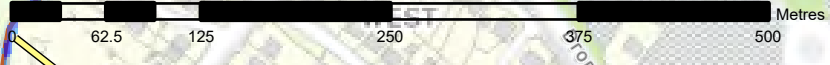



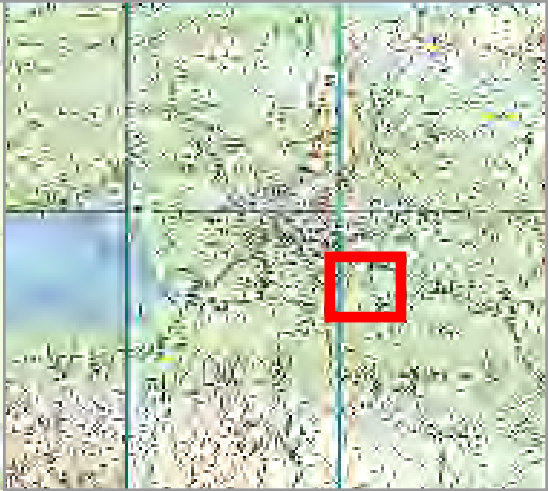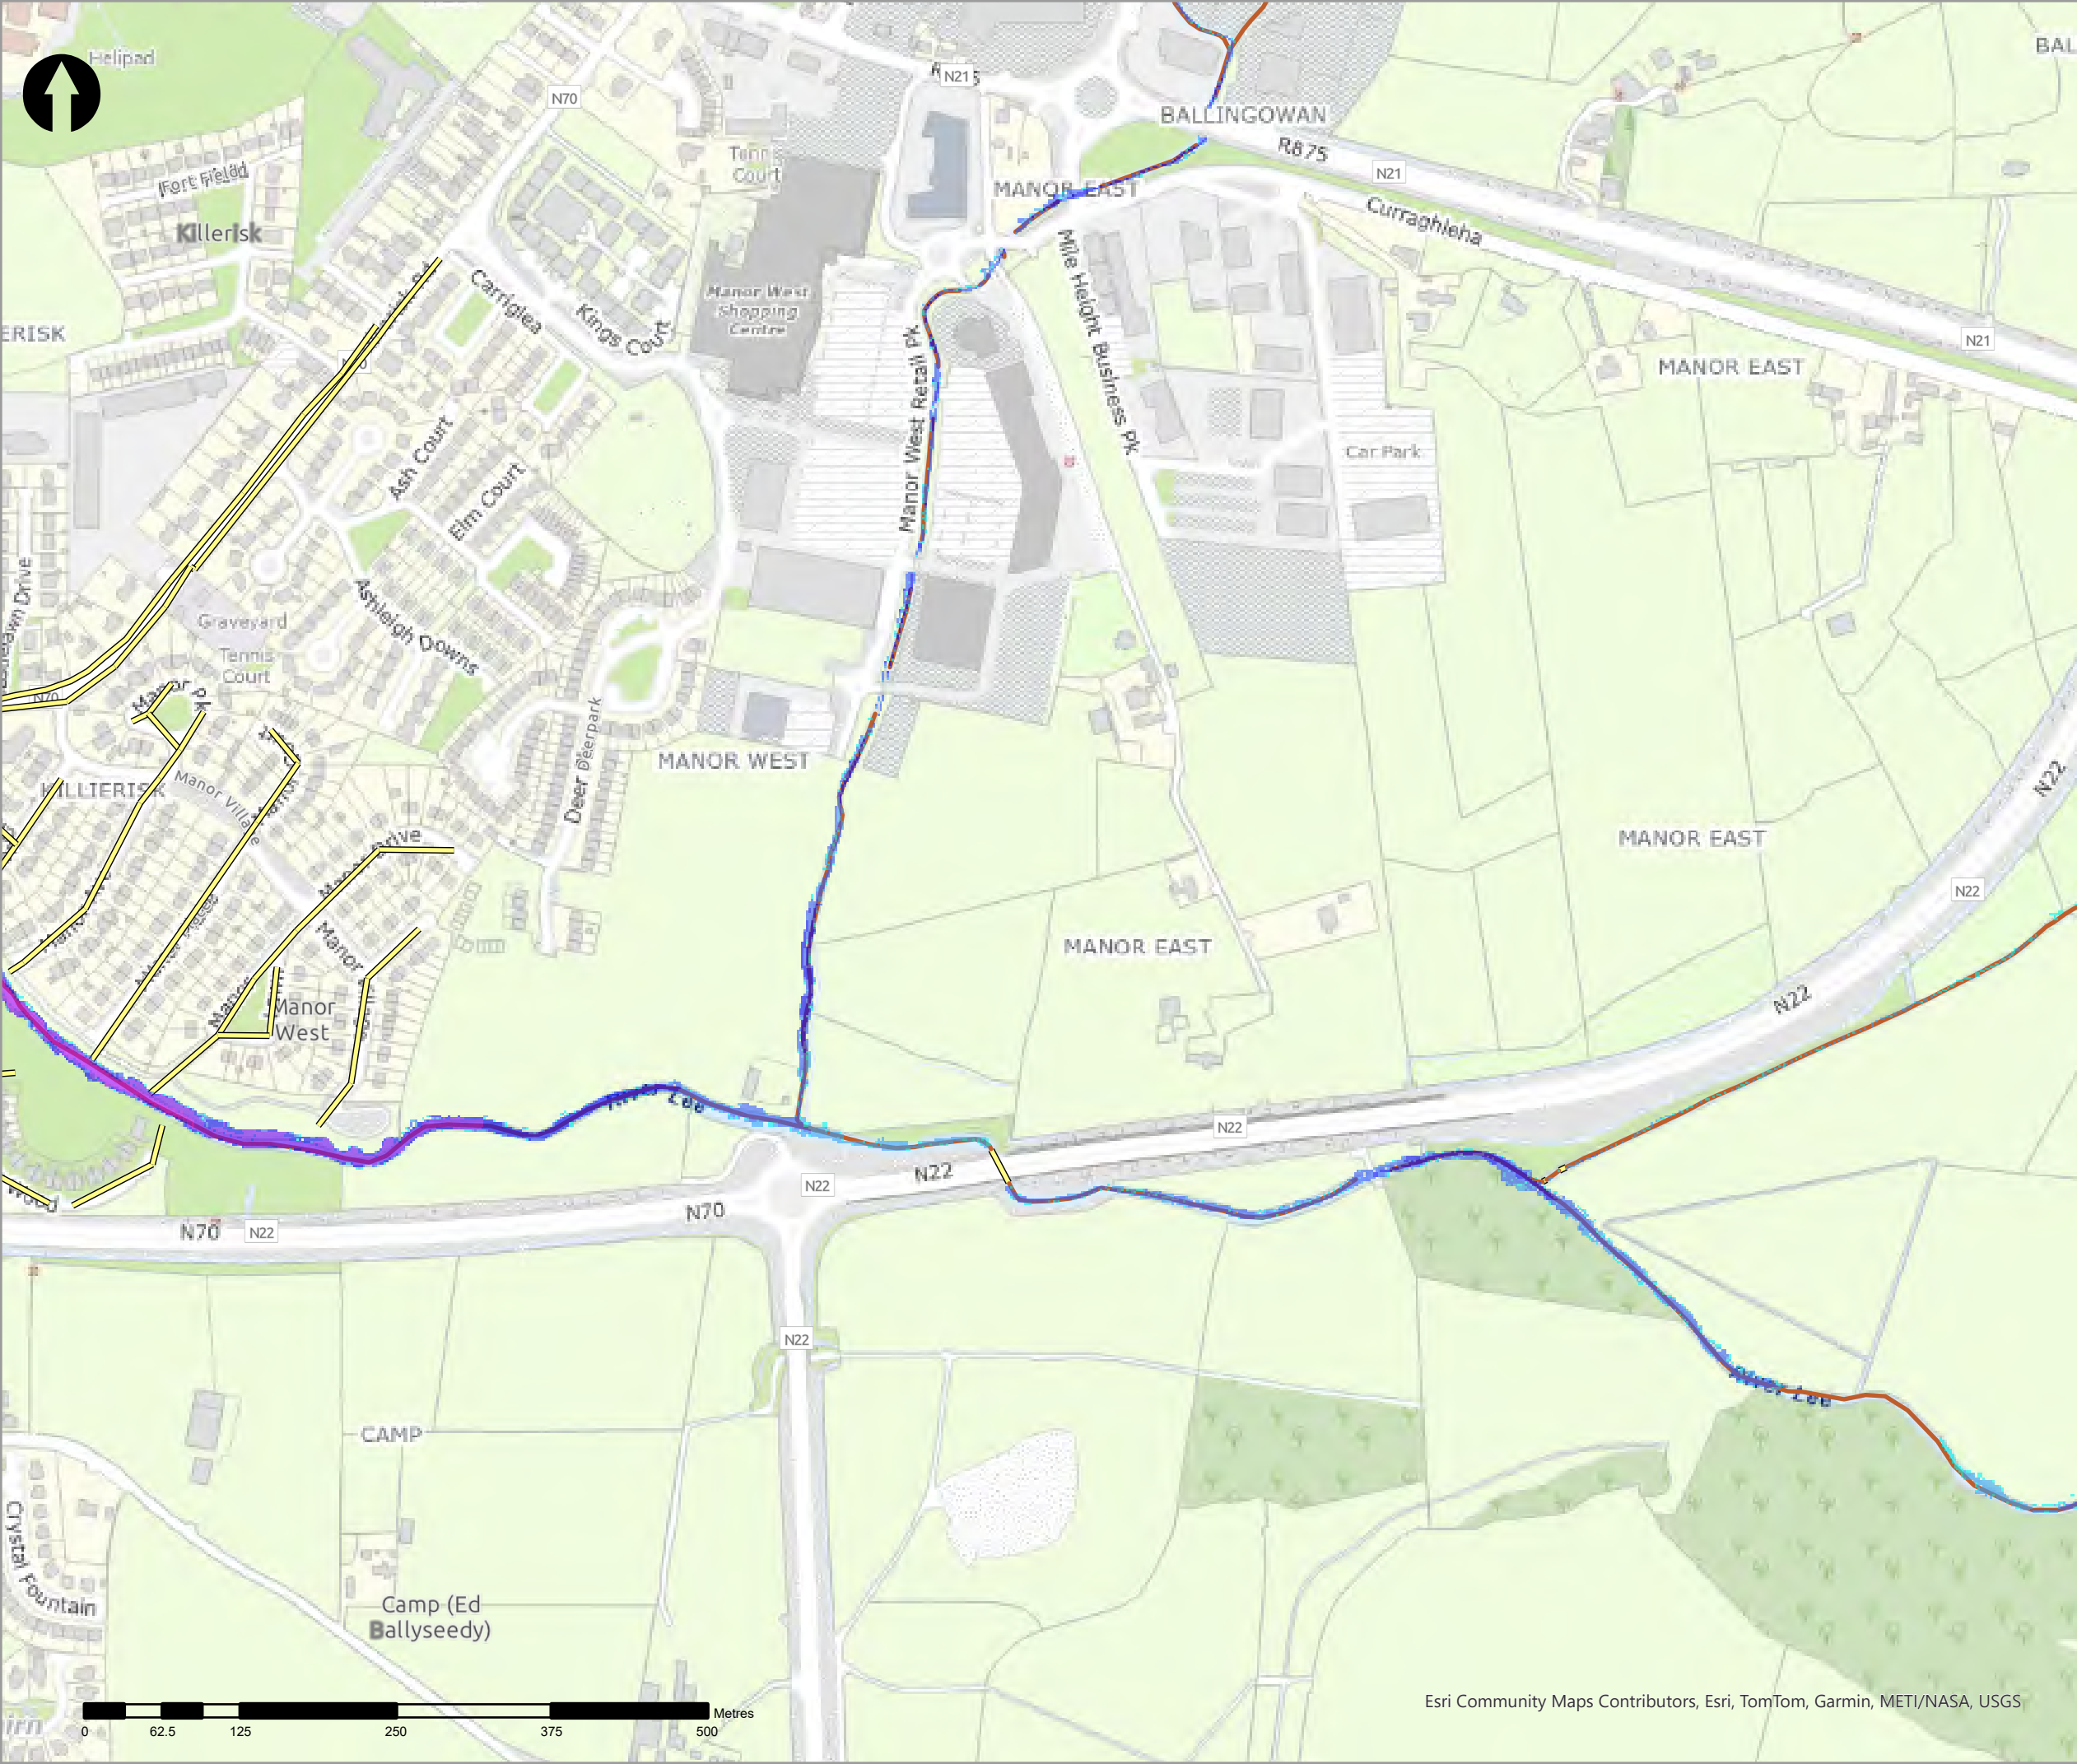

- Legend
- 0.5% AEP Coastal Depth
- 0 - 0.1m
  - 0.1 - 0.25m
  - 0.25 - 0.5m
  - 0.5 - 1m
  - 1.0 - 1.5m
  - 1.5 - 2m
  - >2m
- Modelled River Centreline
- Modelled Drainage
- Embankment
- Wall

| rev | amendments | drawn | date |
|-----|------------|-------|------|
|-----|------------|-------|------|



**rps**  
A TETRA TECH COMPANY

Elmwood House T +44(0) 28 90 667914  
74 Boucher Road F +44(0) 28 90 668286  
Belfast W www.rpsgroup.com/ireland  
BT12 6RZ E ireland@rpsgroup.com

**CLIENT**



**OPW**  
Oifig na hOibreacha Poiblí  
Office of Public Works



**PROJECT**

Tralee Flood Relief Scheme

**TITLE**

Tralee Depth Mapping  
0.5% AEP Coastal


| Project Number | Sheet Size | Drawing Scale |
|----------------|------------|---------------|
| MCW1082        | A3         | 1:5,000       |


| Drawing Number  | Datum |
|-----------------|-------|
| Dep_C_C_0200_13 | ITM   |

| Drawn by | Status | Revision |
|----------|--------|----------|
| RC       | Final  | 01       |

| Checked By | Approved By | Date       |
|------------|-------------|------------|
| AS         | AS          | 05/06/2025 |

Esri Community Maps Contributors, Esri, TomTom, Garmin, METI/NASA, USGS

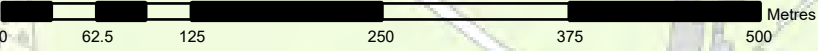

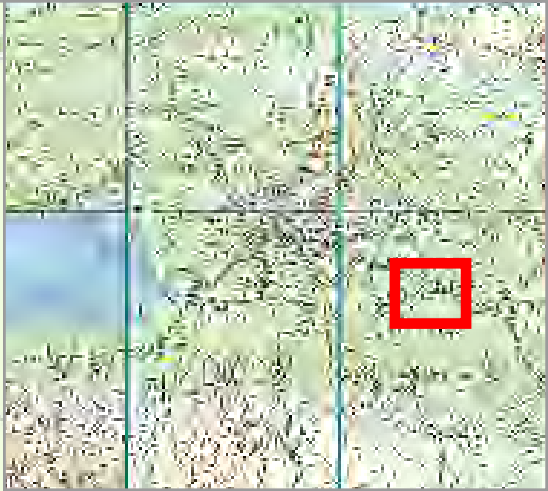

- Legend
- 0.5% AEP Coastal Depth
- 0 - 0.1m
  - 0.1 - 0.25m
  - 0.25 - 0.5m
  - 0.5 - 1m
  - 1.0 - 1.5m
  - 1.5 - 2m
  - >2m
- Modelled River Centreline
- Modelled Drainage
- Embankment
- Wall

| rev | ammdments | drawn | date |
|-----|-----------|-------|------|
|-----|-----------|-------|------|



Elmwood House T +44(0) 28 90 667914  
74 Boucher Road F +44(0) 28 90 668286  
Belfast W www.rpsgroup.com/ireland  
BT12 6RZ E ireland@rpsgroup.com

CLIENT



OPW

Oifig na  
eÓbanna Poiblí  
Office of Public Works



|         |                            |
|---------|----------------------------|
| PROJECT | Tralee Flood Relief Scheme |
|---------|----------------------------|

|       |                                          |
|-------|------------------------------------------|
| TITLE | Tralee Depth Mapping<br>0.5% AEP Coastal |
|-------|------------------------------------------|


|                |            |               |
|----------------|------------|---------------|
| Project Number | Sheet Size | Drawing Scale |
| MCW1082        | A3         | 1:5,000       |

|                 |       |
|-----------------|-------|
| Drawing Number  | Datum |
| Dep_C_C_0200_14 | ITM   |

|          |        |          |
|----------|--------|----------|
| Drawn by | Status | Revision |
| RC       | Final  | 01       |

|            |             |            |
|------------|-------------|------------|
| Checked By | Approved By | Date       |
| AS         | AS          | 05/06/2025 |



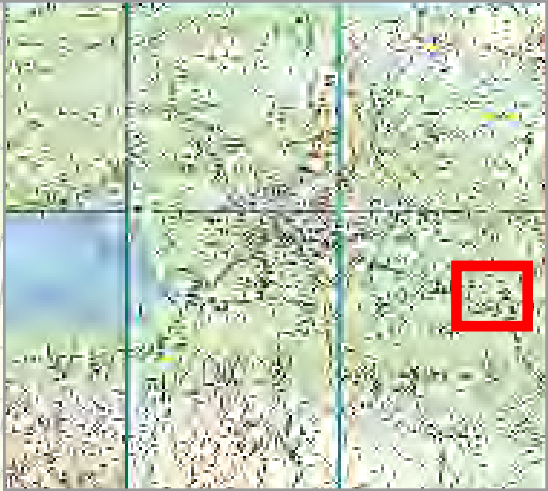

- Legend
- 0.5% AEP Coastal Depth
- 0 - 0.1m
  - 0.1 - 0.25m
  - 0.25 - 0.5m
  - 0.5 - 1m
  - 1.0 - 1.5m
  - 1.5 - 2m
  - >2m
- Modelled River Centreline
- Modelled Drainage
- Embankment
- Wall

| rev | ammendments | drawn | date |
|-----|-------------|-------|------|
|-----|-------------|-------|------|



Elmwood House T +44(0) 28 90 667914  
74 Boucher Road F +44(0) 28 90 668286  
Belfast W www.rpsgroup.com/ireland  
BT12 6RZ E ireland@rpsgroup.com

CLIENT



OPW

Óigín na nEolacha Poiblí  
Office of Public Works



|         |                            |
|---------|----------------------------|
| PROJECT | Tralee Flood Relief Scheme |
|---------|----------------------------|


|       |                                          |
|-------|------------------------------------------|
| TITLE | Tralee Depth Mapping<br>0.5% AEP Coastal |
|-------|------------------------------------------|

|                |            |               |
|----------------|------------|---------------|
| Project Number | Sheet Size | Drawing Scale |
| MCW1082        | A3         | 1:5,000       |

|                 |       |
|-----------------|-------|
| Drawing Number  | Datum |
| Dep_C_C_0200_15 | ITM   |

|          |        |          |
|----------|--------|----------|
| Drawn by | Status | Revision |
| RC       | Final  | 01       |

|            |             |            |
|------------|-------------|------------|
| Checked By | Approved By | Date       |
| AS         | AS          | 05/06/2025 |

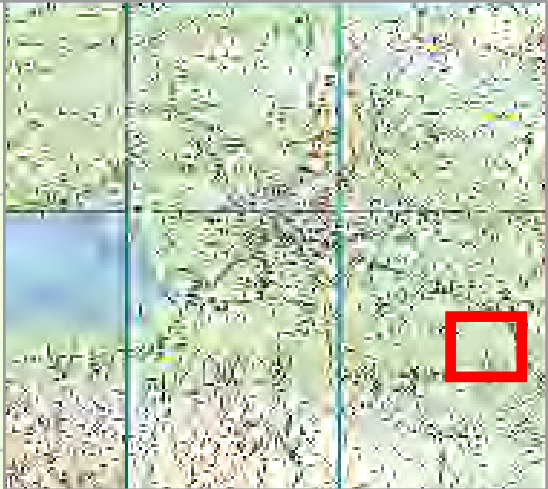

Legend

0.5% AEP Coastal Depth

- 0 - 0.1m
- 0.1 - 0.25m
- 0.25 - 0.5m
- 0.5 - 1m
- 1.0 - 1.5m
- 1.5 - 2m
- >2m

Modelled River Centreline

Modelled Drainage

Embankment

Wall

| rev | ammendments | drawn | date |
|-----|-------------|-------|------|
|-----|-------------|-------|------|



Elmwood House T +44(0) 28 90 667914  
74 Boucher Road F +44(0) 28 90 668286  
Belfast W www.rpsgroup.com/ireland  
BT12 6RZ E ireland@rpsgroup.com

CLIENT



OPW

Óigín na nEolánacha Poiblí  
Office of Public Works



PROJECT

Tralee Flood Relief Scheme

TITLE


Tralee Depth Mapping  
0.5% AEP Coastal

| Project Number | Sheet Size | Drawing Scale |
|----------------|------------|---------------|
| MCW1082        | A3         | 1:5,000       |

| Drawing Number  | Datum |
|-----------------|-------|
| Dep_C_C_0200_16 | ITM   |



| Drawn by | Status | Revision |
|----------|--------|----------|
| RC       | Final  | 01       |

| Checked By | Approved By | Date       |
|------------|-------------|------------|
| AS         | AS          | 05/06/2025 |

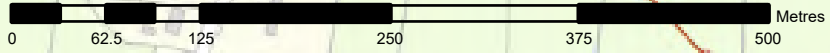

Esri Community Maps Contributors, Esri, TomTom, Garmin, METI/NASA, USGS



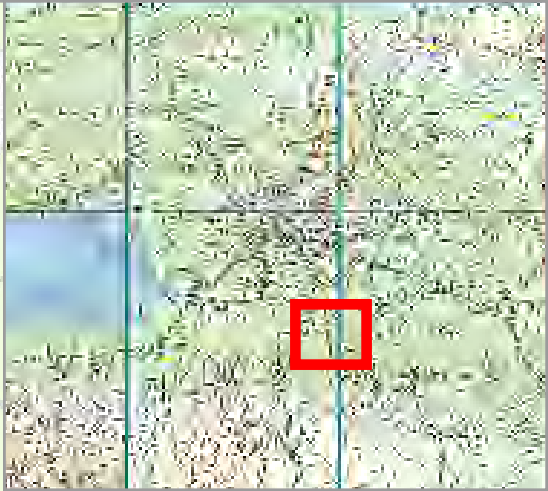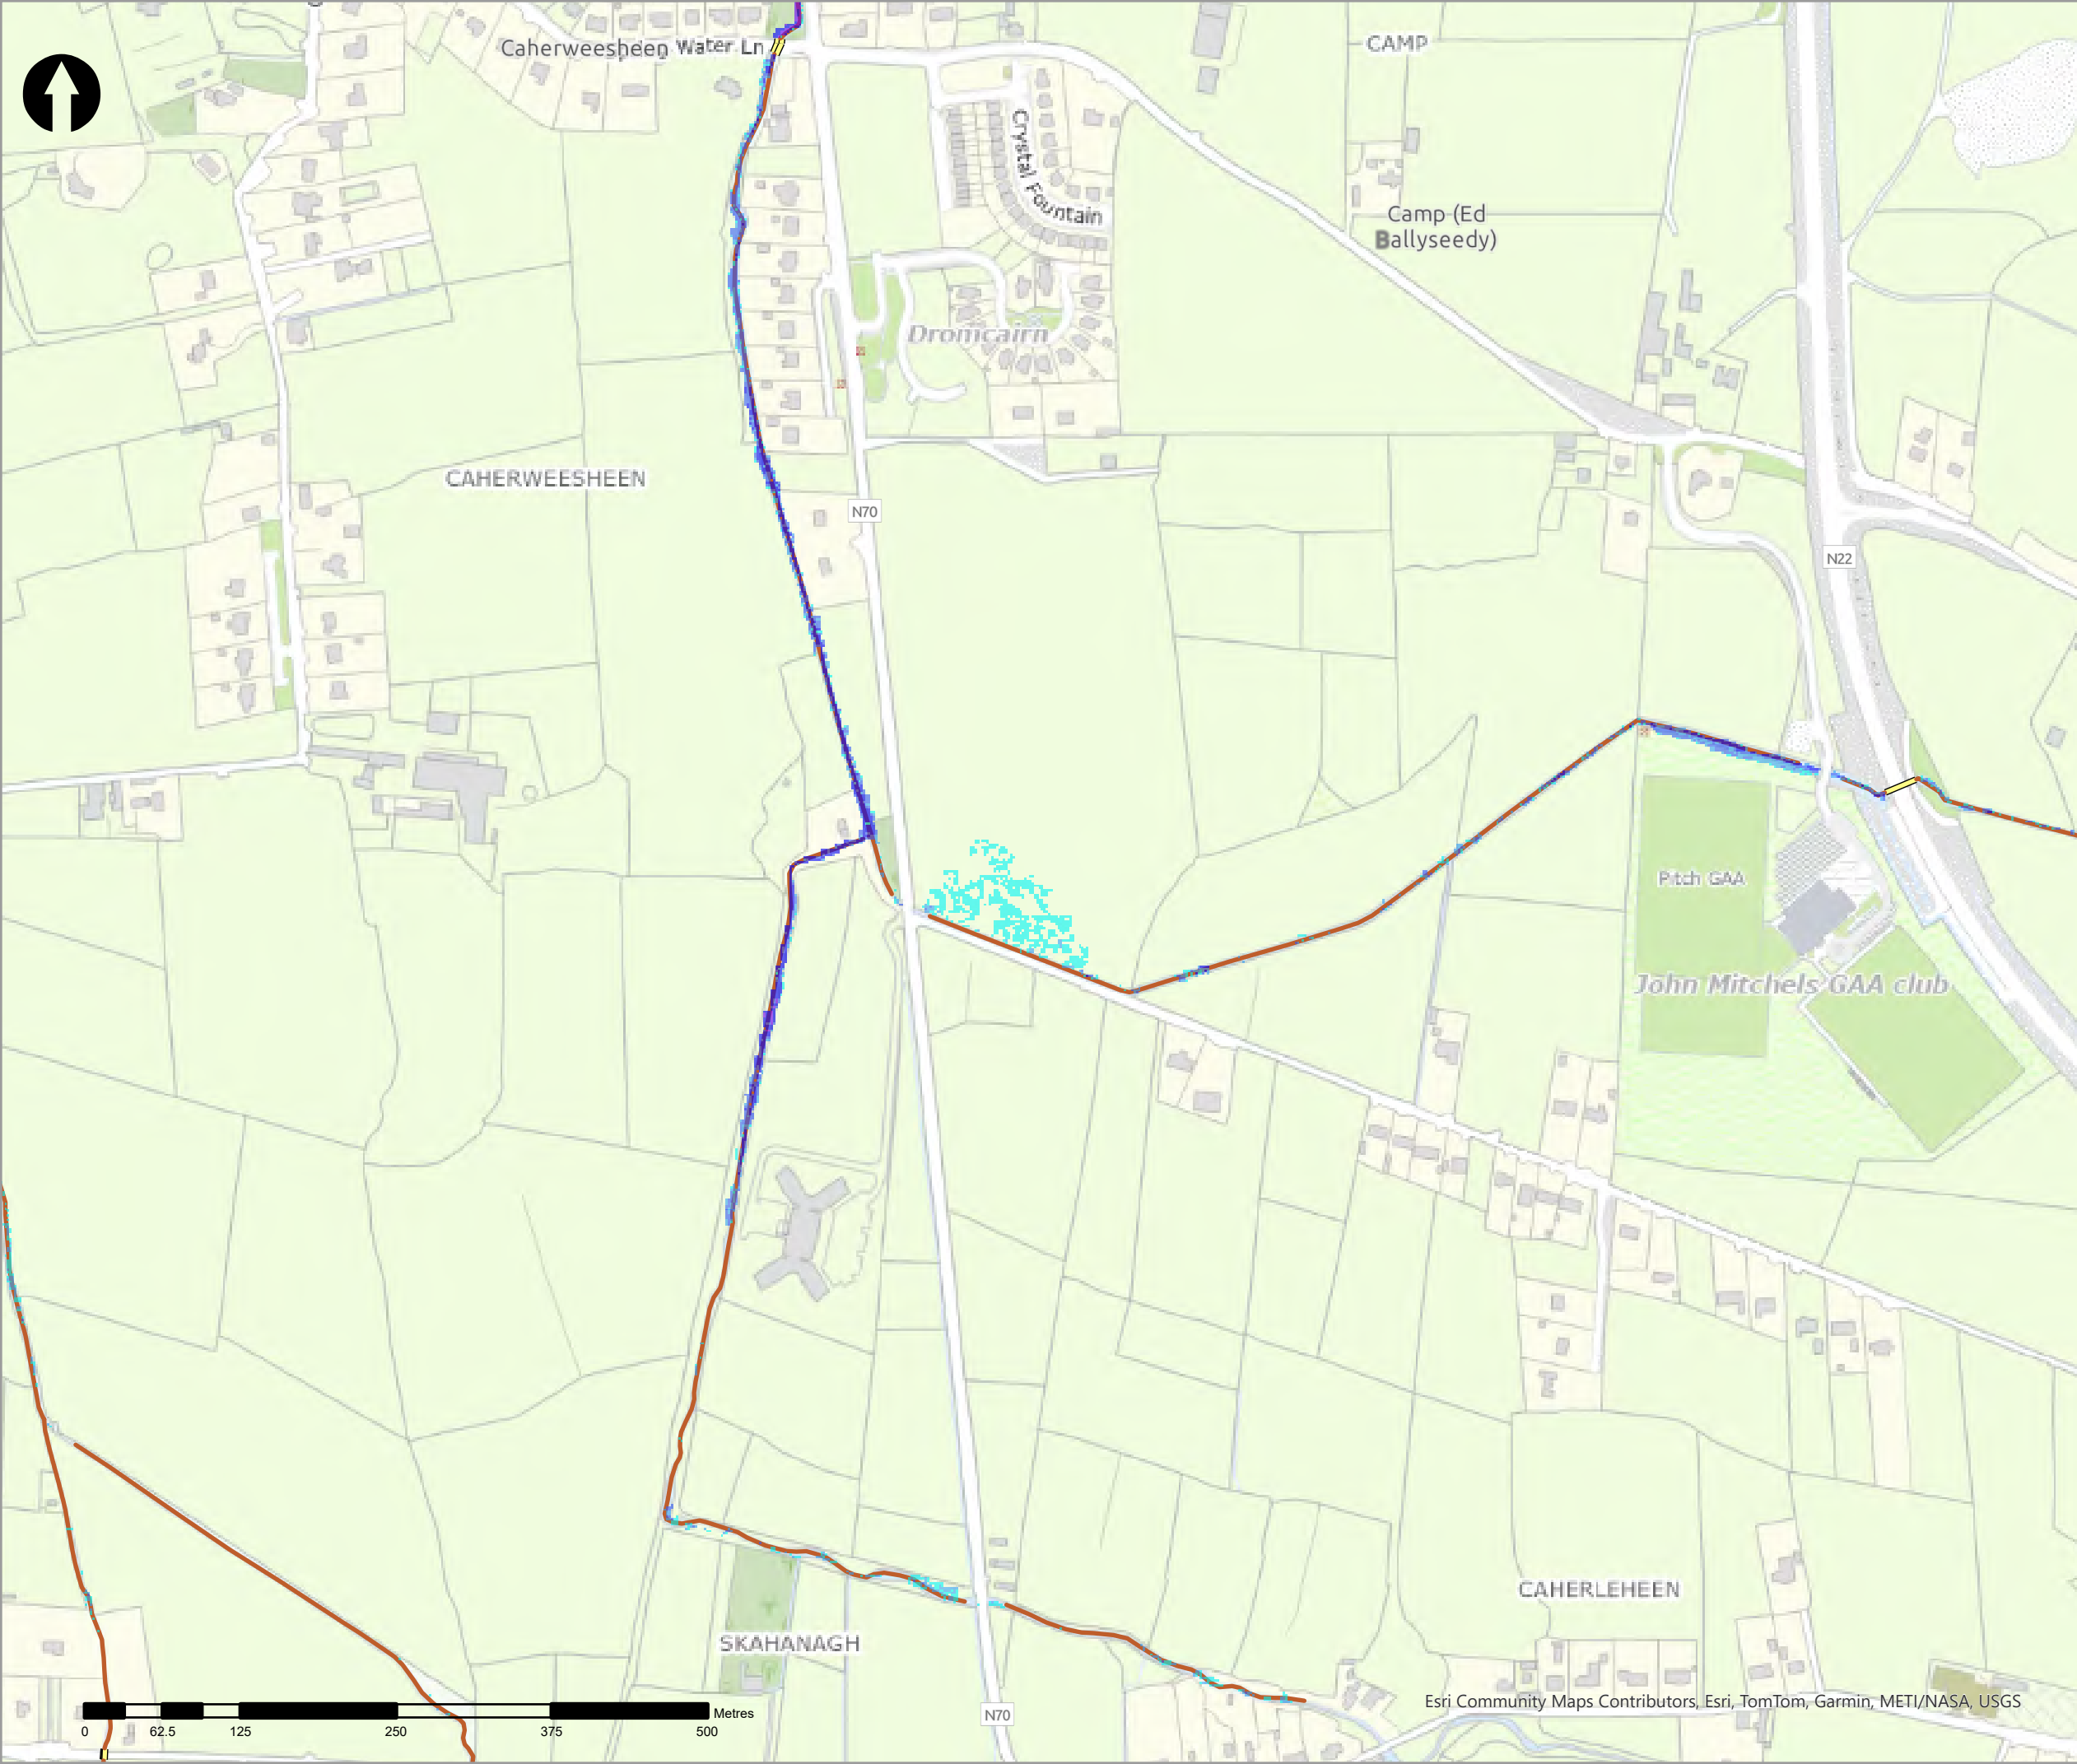

- Legend
- 0.5% AEP Coastal Depth
- 0 - 0.1m
  - 0.1 - 0.25m
  - 0.25 - 0.5m
  - 0.5 - 1m
  - 1.0 - 1.5m
  - 1.5 - 2m
  - >2m
- Modelled River Centreline
- Modelled Drainage
- Embankment
- Wall

| rev | ammendments | drawn | date |
|-----|-------------|-------|------|
|-----|-------------|-------|------|



Elmwood House T +44(0) 28 90 667914  
74 Boucher Road F +44(0) 28 90 668286  
Belfast W www.rpsgroup.com/ireland  
BT12 6RZ E ireland@rpsgroup.com

CLIENT



OPW

Óifig na n-Obair Poiblí  
Office of Public Works



|         |                            |
|---------|----------------------------|
| PROJECT | Tralee Flood Relief Scheme |
|---------|----------------------------|



|       |                                          |
|-------|------------------------------------------|
| TITLE | Tralee Depth Mapping<br>0.5% AEP Coastal |
|-------|------------------------------------------|

|                |            |               |
|----------------|------------|---------------|
| Project Number | Sheet Size | Drawing Scale |
| MCW1082        | A3         | 1:5,000       |

|                 |       |
|-----------------|-------|
| Drawing Number  | Datum |
| Dep_C_C_0200_17 | ITM   |

|          |        |          |
|----------|--------|----------|
| Drawn by | Status | Revision |
| RC       | Final  | 01       |

|            |             |            |
|------------|-------------|------------|
| Checked By | Approved By | Date       |
| AS         | AS          | 05/06/2025 |

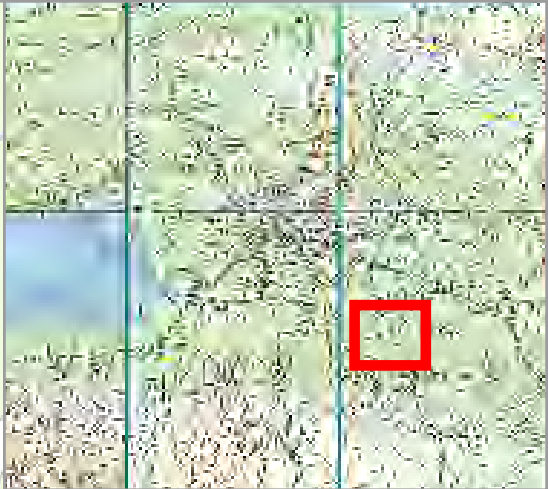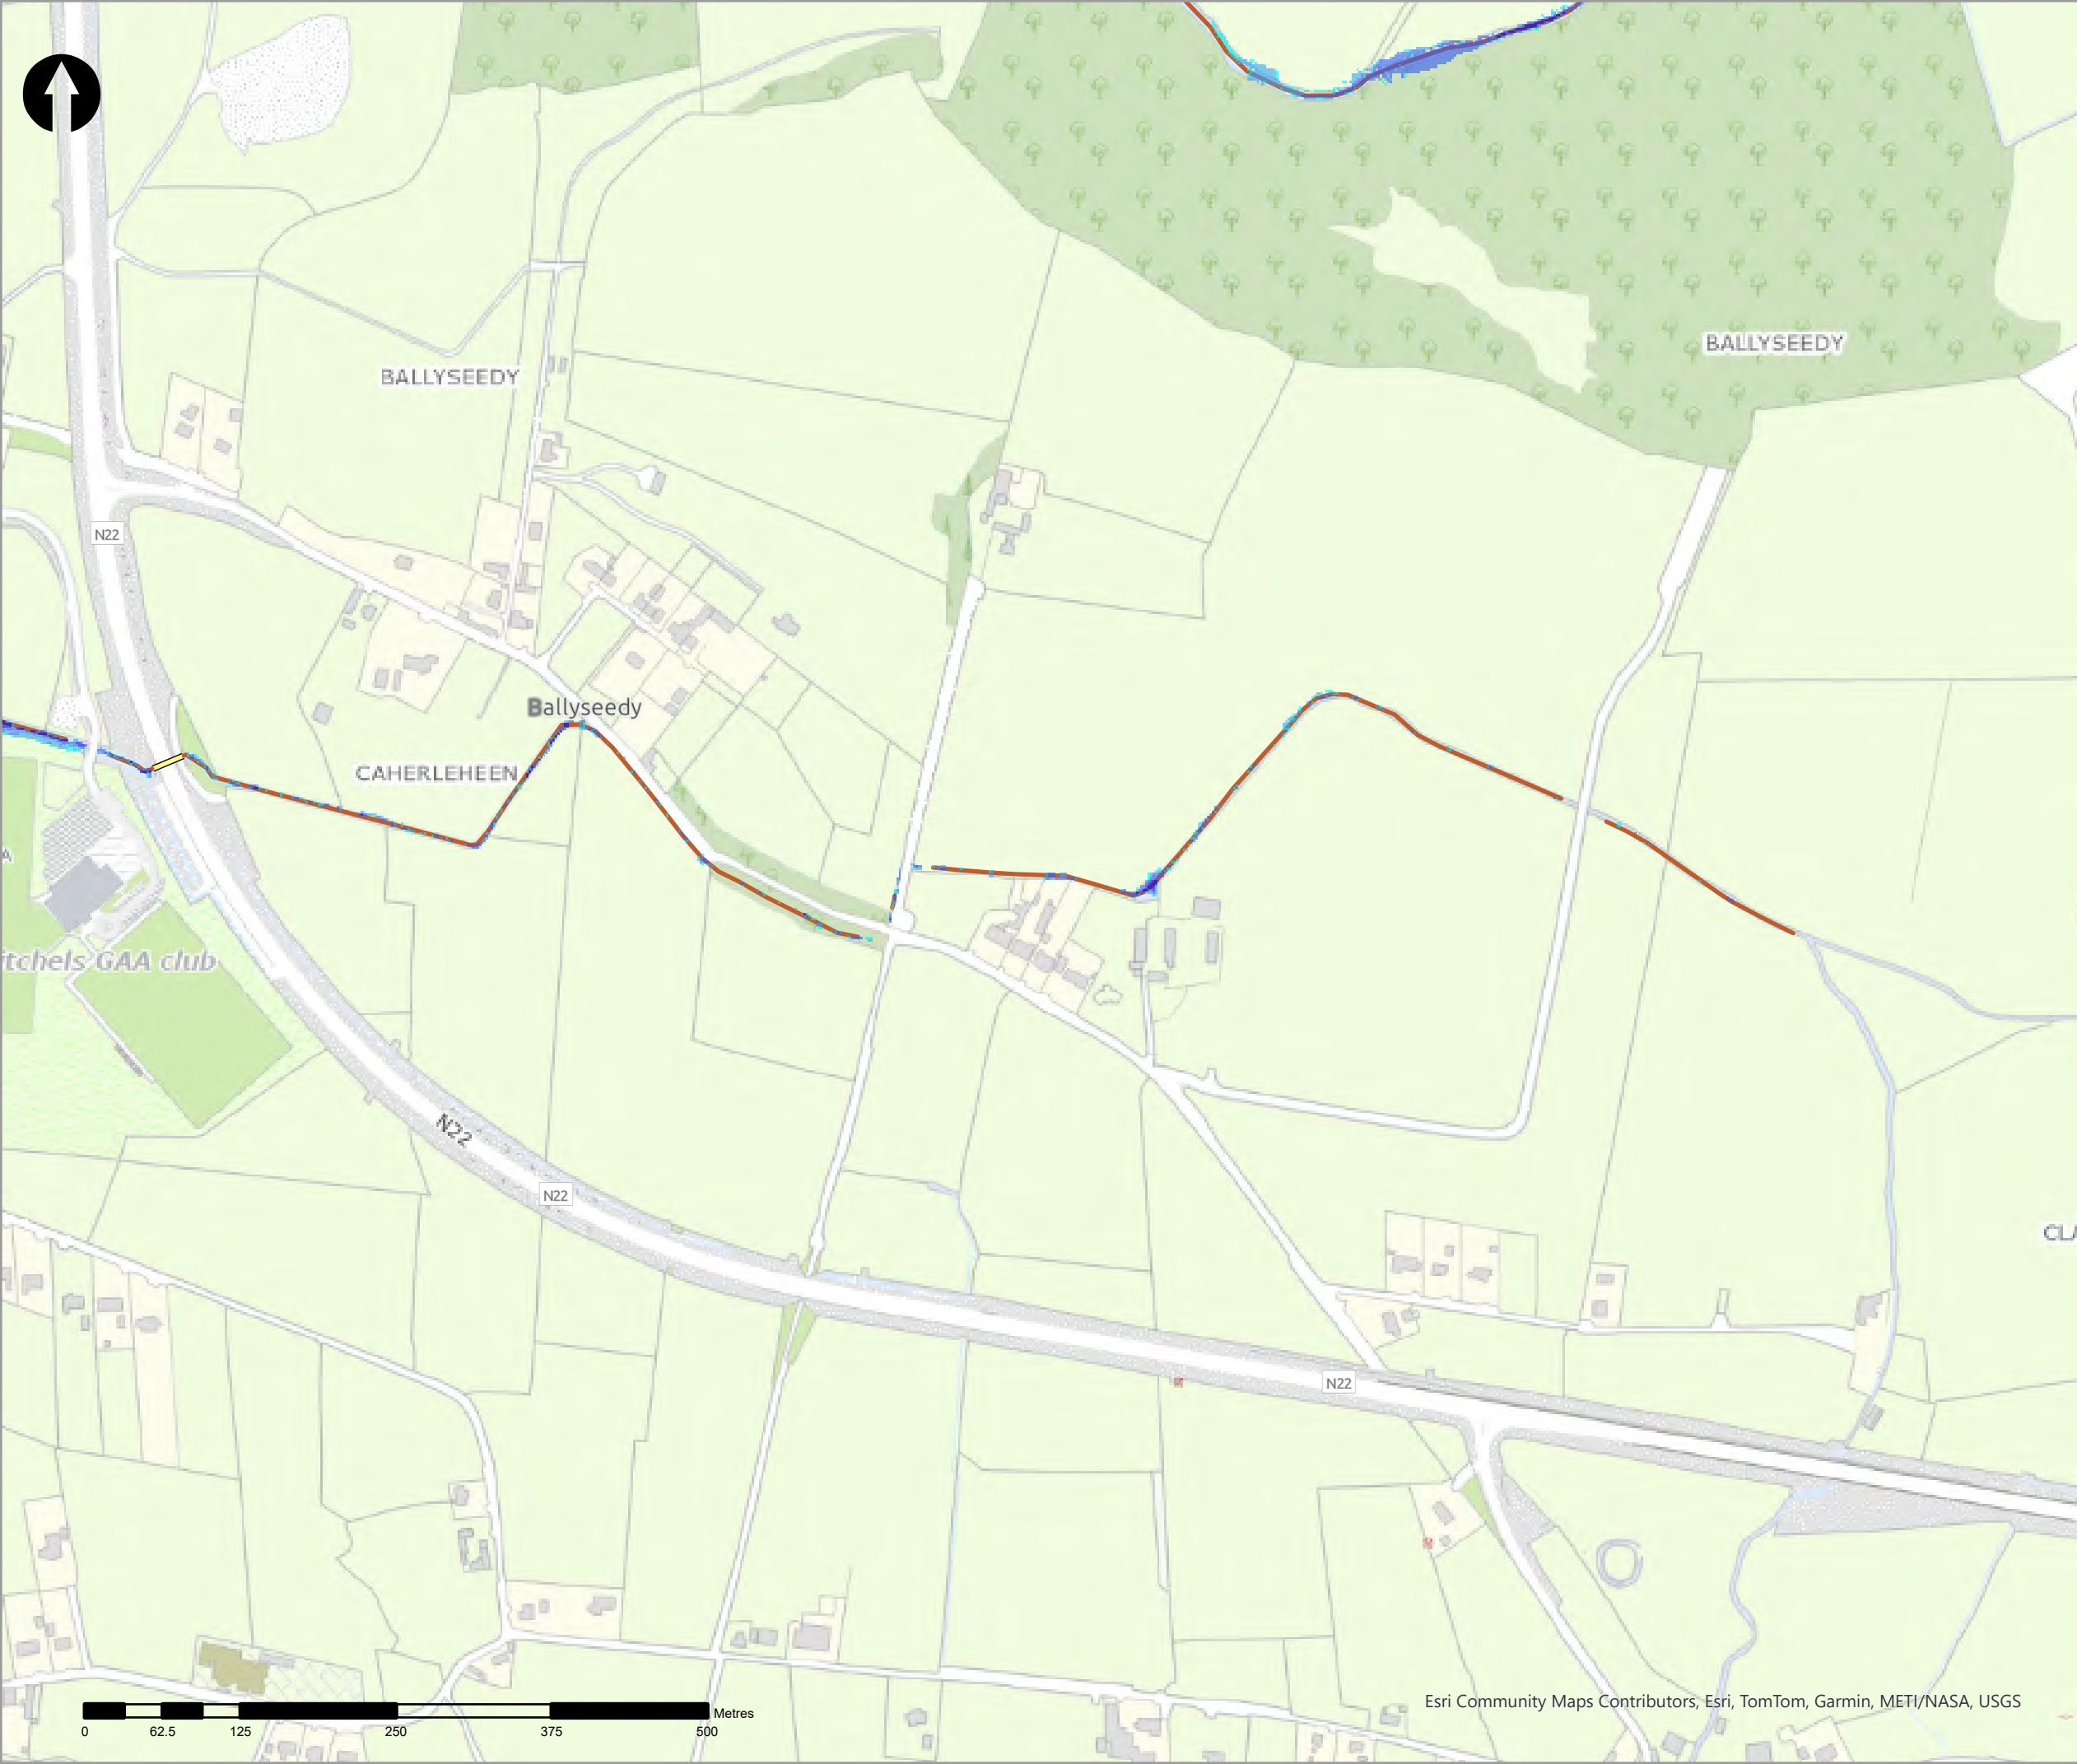

- Legend
- 0.5% AEP Coastal Depth
- 0 - 0.1m
  - 0.1 - 0.25m
  - 0.25 - 0.5m
  - 0.5 - 1m
  - 1.0 - 1.5m
  - 1.5 - 2m
  - >2m
- Modelled River Centreline
- Modelled Drainage
- Embankment
- Wall

| rev | ammendments | drawn | date |
|-----|-------------|-------|------|
|-----|-------------|-------|------|



Elmwood House T +44(0) 28 90 667914  
74 Boucher Road F +44(0) 28 90 668286  
Belfast W www.rpsgroup.com/ireland  
BT12 6RZ E ireland@rpsgroup.com

CLIENT



Óigín na n-Obair Poiblí  
Office of Public Works





|         |                            |
|---------|----------------------------|
| PROJECT | Tralee Flood Relief Scheme |
|---------|----------------------------|

|       |                                          |
|-------|------------------------------------------|
| TITLE | Tralee Depth Mapping<br>0.5% AEP Coastal |
|-------|------------------------------------------|

|                 |             |               |
|-----------------|-------------|---------------|
| Project Number  | Sheet Size  | Drawing Scale |
| MCW1082         | A3          | 1:5,000       |
| Drawing Number  | Datum       |               |
| Dep_C_C_0200_18 | ITM         |               |
| Drawn by        | Status      | Revision      |
| RC              | Final       | 01            |
| Checked By      | Approved By | Date          |
| AS              | AS          | 05/06/2025    |



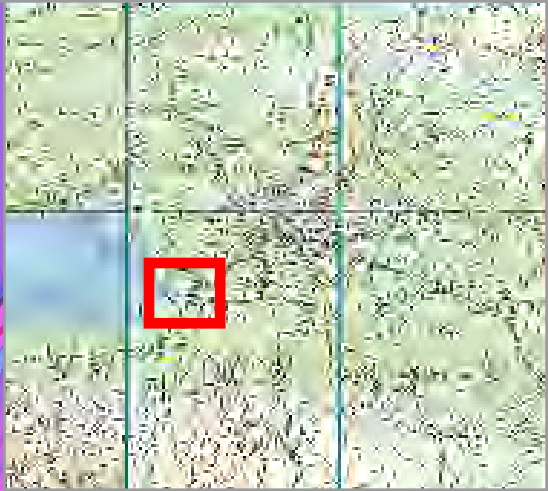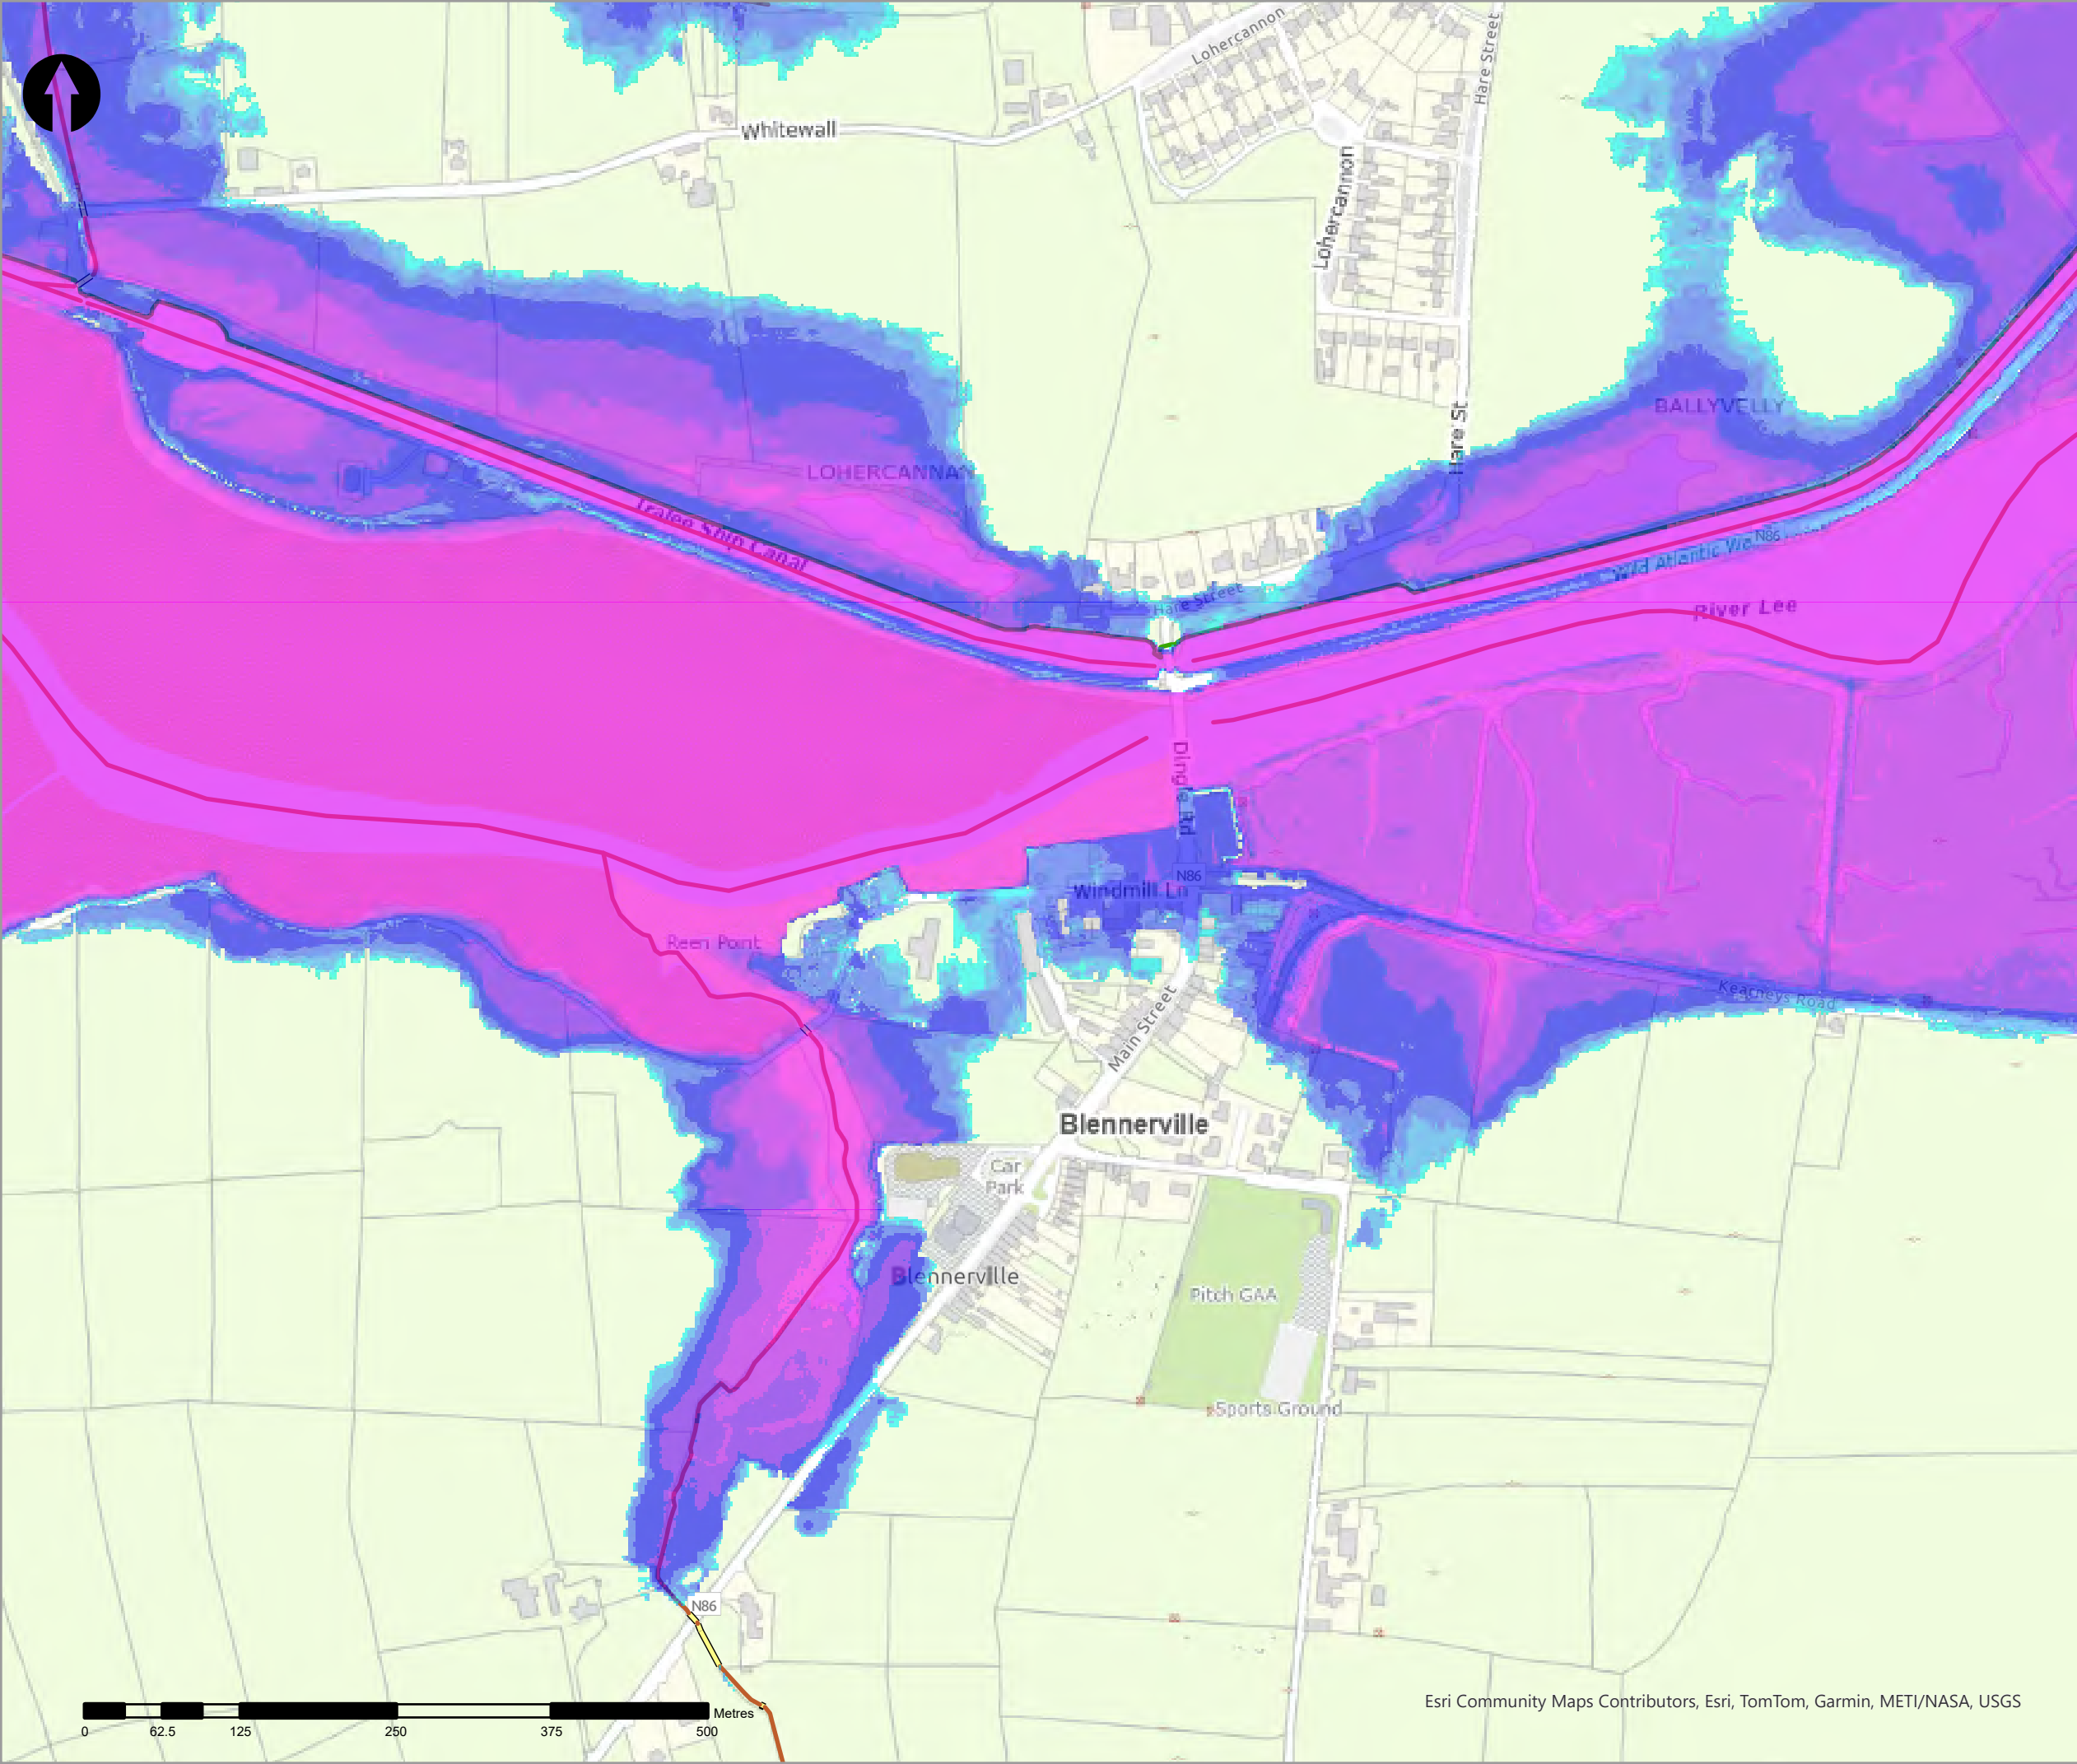

- Legend
- 0.5% AEP Coastal Depth
- 0 - 0.1m
  - 0.1 - 0.25m
  - 0.25 - 0.5m
  - 0.5 - 1m
  - 1.0 - 1.5m
  - 1.5 - 2m
  - >2m
- Modelled River Centreline
- Modelled Drainage
- Embankment
- Wall

| rev | ammendments | drawn | date |
|-----|-------------|-------|------|
|-----|-------------|-------|------|



Elmwood House T +44(0) 28 90 667914  
74 Boucher Road F +44(0) 28 90 668286  
Belfast W www.rpsgroup.com/ireland  
BT12 6RZ E ireland@rpsgroup.com

CLIENT



|         |                            |
|---------|----------------------------|
| PROJECT | Tralee Flood Relief Scheme |
|---------|----------------------------|



|       |                                          |
|-------|------------------------------------------|
| TITLE | Tralee Depth Mapping<br>0.5% AEP Coastal |
|-------|------------------------------------------|

|                |            |               |
|----------------|------------|---------------|
| Project Number | Sheet Size | Drawing Scale |
| MCW1082        | A3         | 1:5,000       |

|                 |       |
|-----------------|-------|
| Drawing Number  | Datum |
| Dep_C_C_0200_19 | ITM   |

|          |        |          |
|----------|--------|----------|
| Drawn by | Status | Revision |
| RC       | Final  | 01       |

|            |             |            |
|------------|-------------|------------|
| Checked By | Approved By | Date       |
| AS         | AS          | 05/06/2025 |

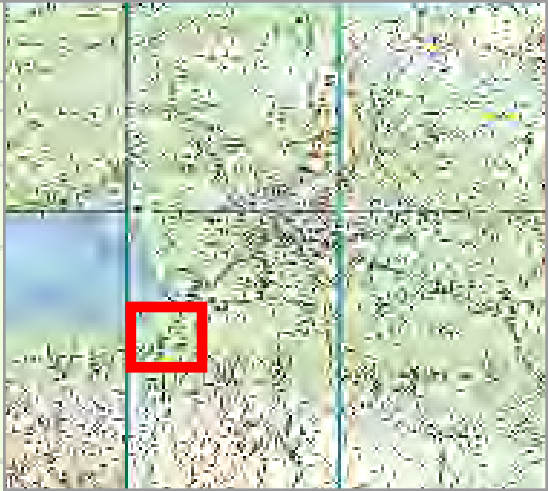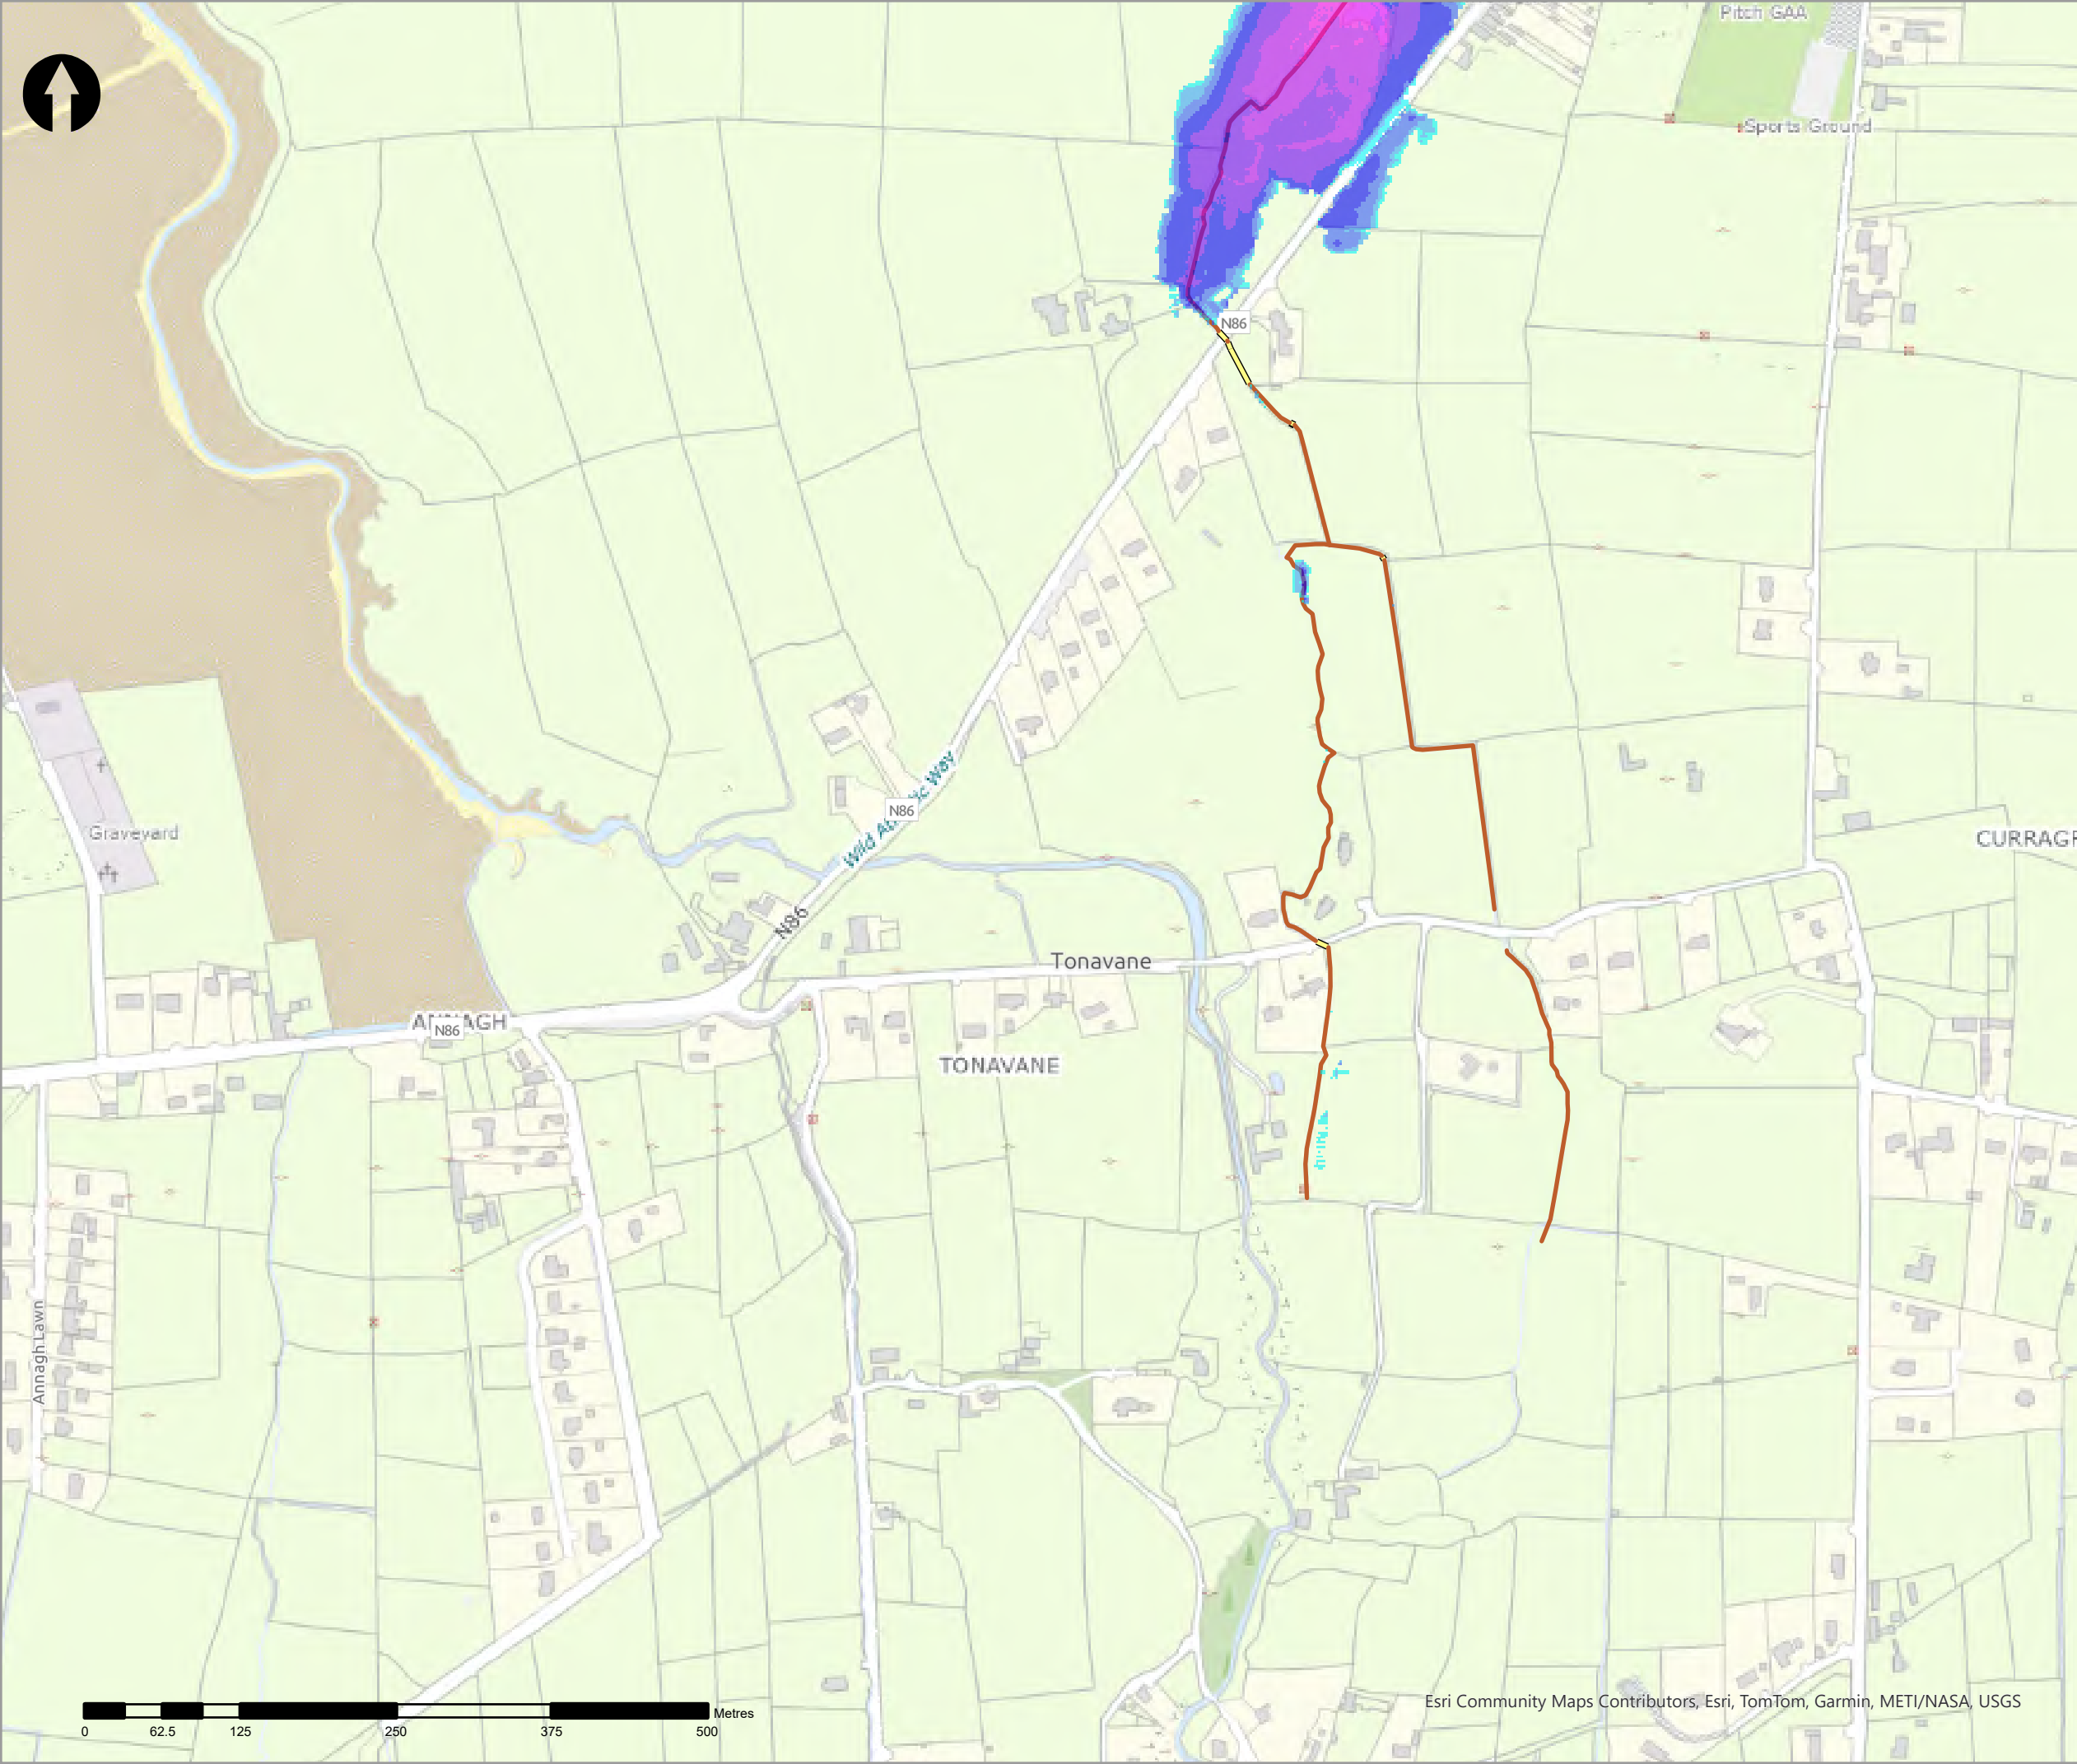

- Legend
- 0.5% AEP Coastal Depth
- 0 - 0.1m
  - 0.1 - 0.25m
  - 0.25 - 0.5m
  - 0.5 - 1m
  - 1.0 - 1.5m
  - 1.5 - 2m
  - >2m
- Modelled River Centreline
- Modelled Drainage
- Embankment
- Wall

| rev | ammendments | drawn | date |
|-----|-------------|-------|------|
|-----|-------------|-------|------|



Elmwood House T +44(0) 28 90 667914  
74 Boucher Road F +44(0) 28 90 668286  
Belfast W www.rpsgroup.com/ireland  
BT12 6RZ E ireland@rpsgroup.com

CLIENT



OPW

Óigín na nEobánacha Poiblí  
Office of Public Works



PROJECT

Tralee Flood Relief Scheme

TITLE


Tralee Depth Mapping  
0.5% AEP Coastal

| Project Number | Sheet Size | Drawing Scale |
|----------------|------------|---------------|
| MCW1082        | A3         | 1:5,000       |



| Drawing Number  | Datum |
|-----------------|-------|
| Dep_C_C_0200_20 | ITM   |

| Drawn by | Status | Revision |
|----------|--------|----------|
| RC       | Final  | 01       |

| Checked By | Approved By | Date       |
|------------|-------------|------------|
| AS         | AS          | 05/06/2025 |

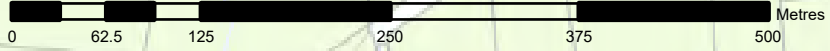



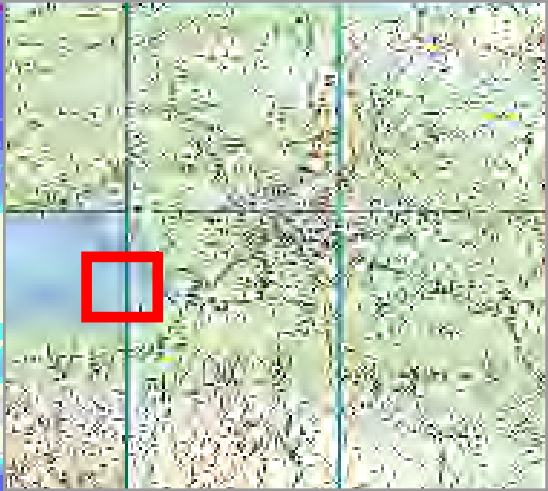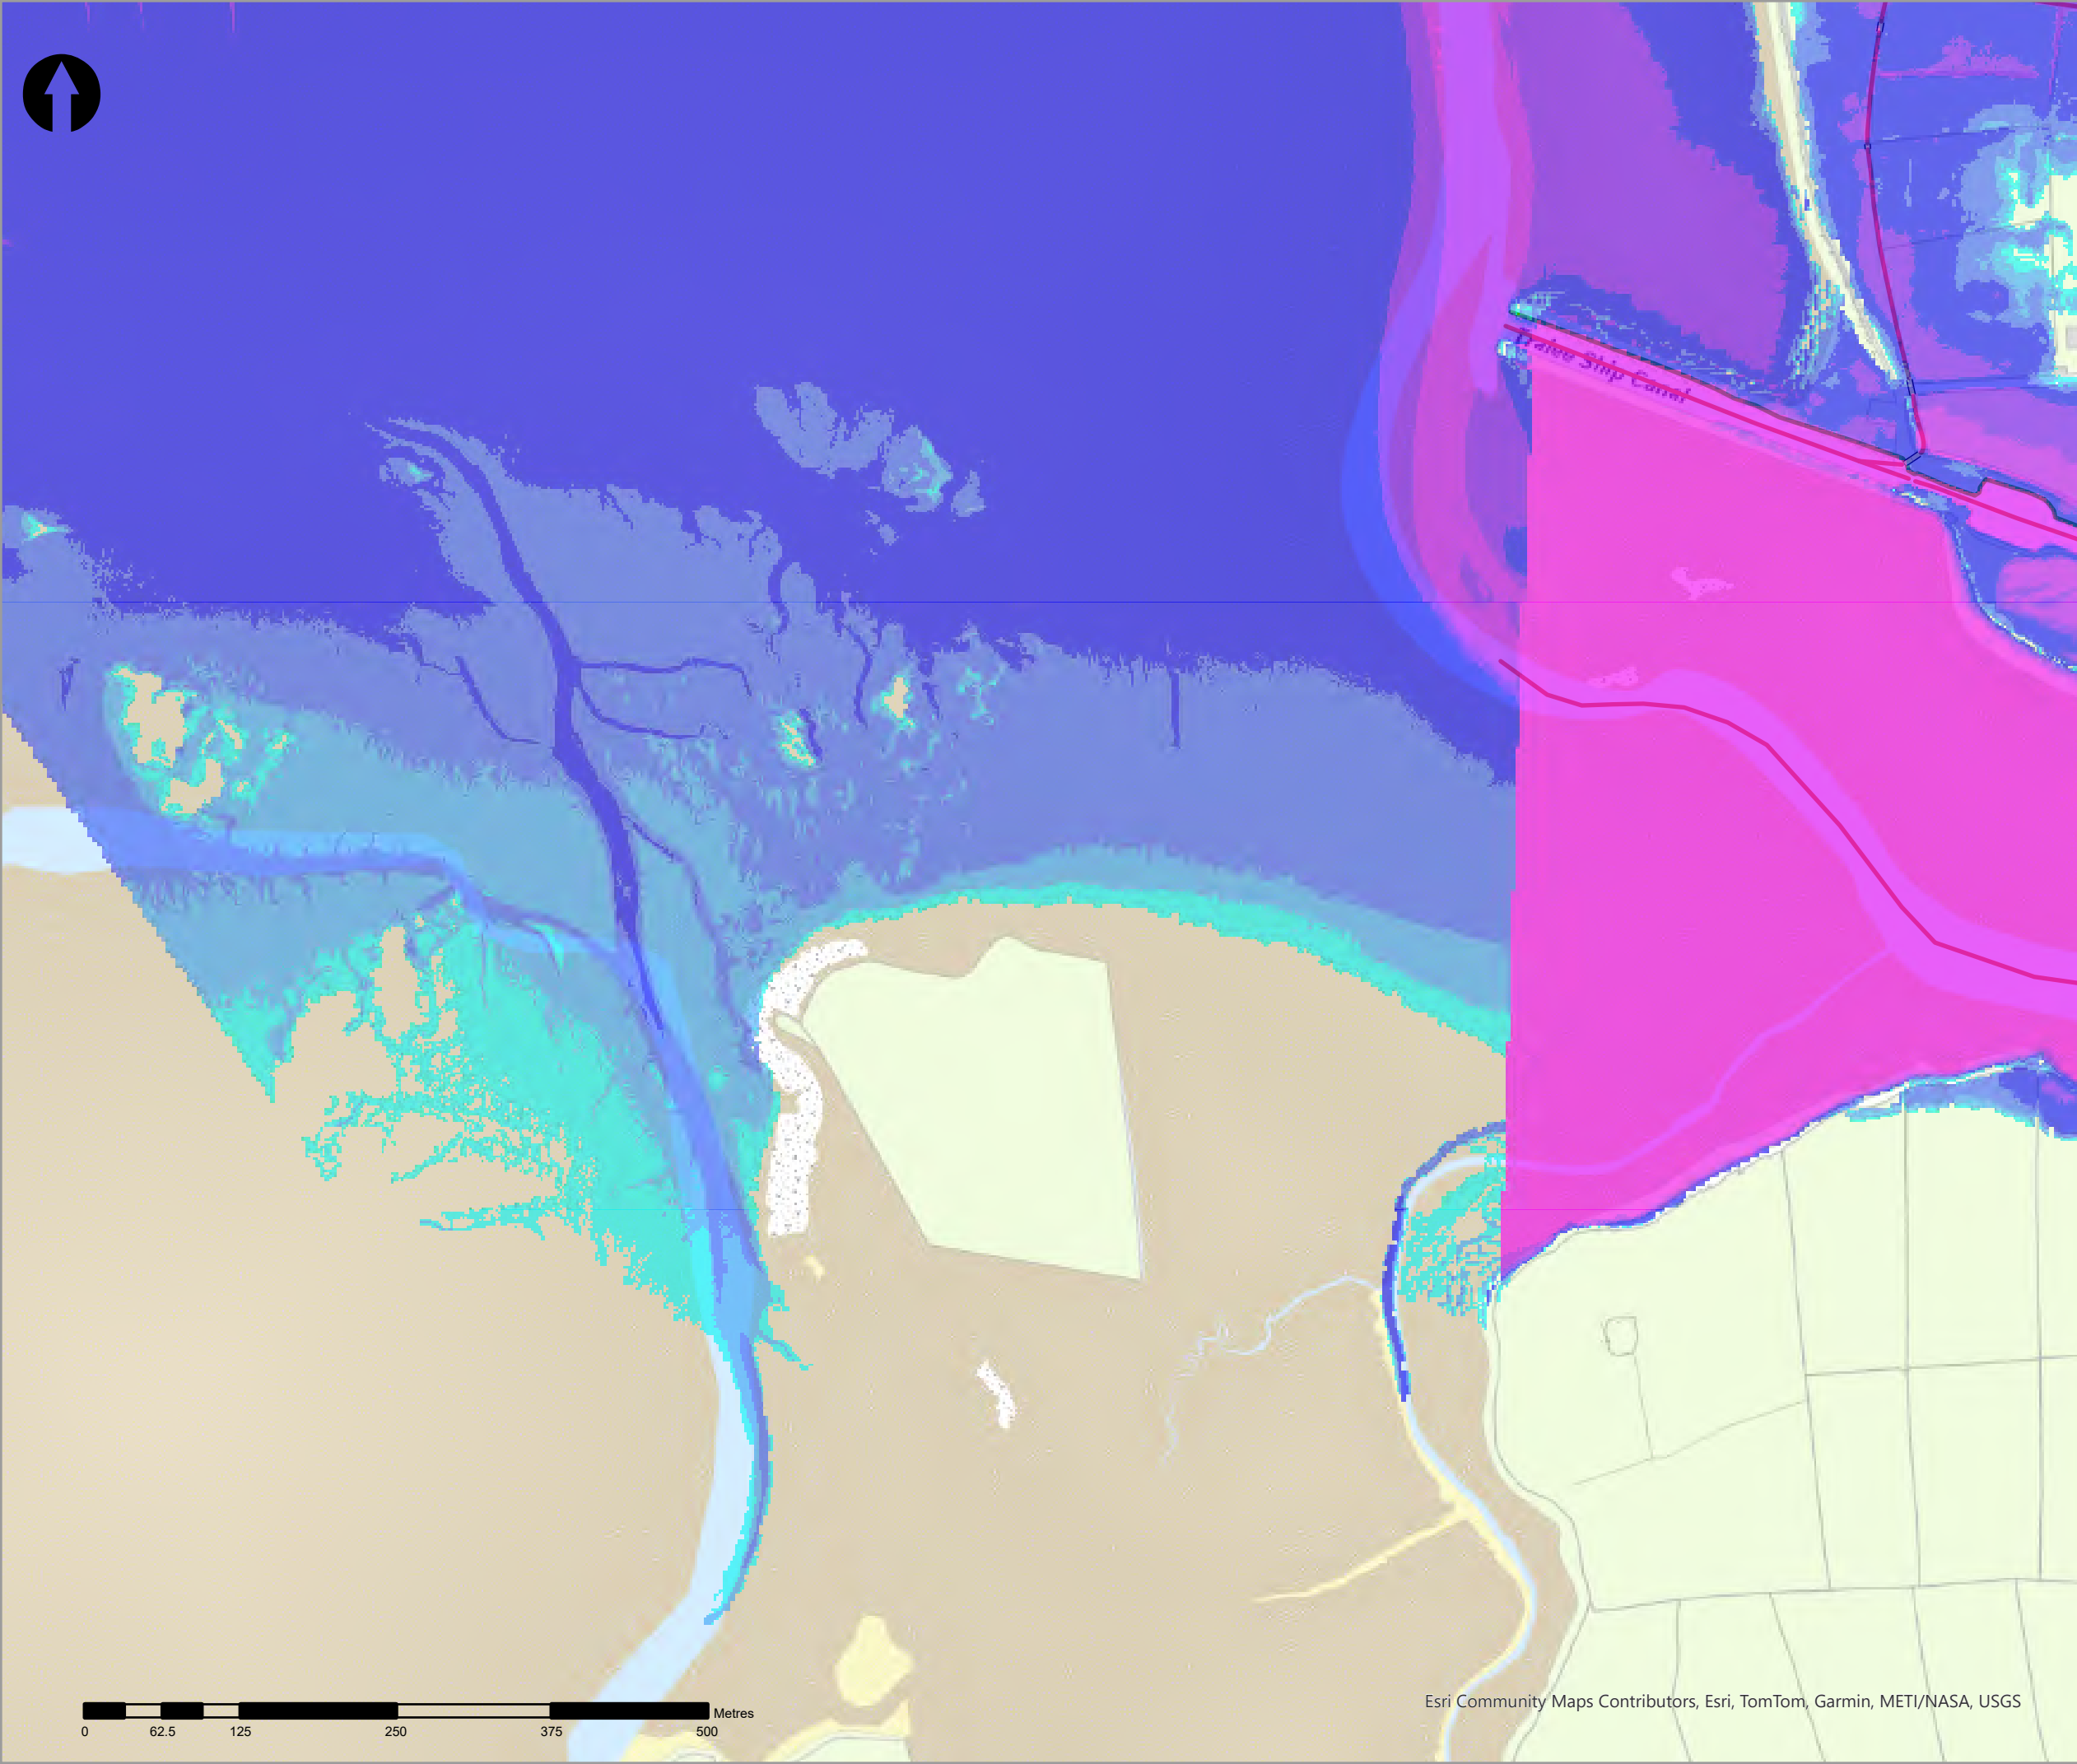

- Legend
- 0.5% AEP Coastal Depth
- 0 - 0.1m
  - 0.1 - 0.25m
  - 0.25 - 0.5m
  - 0.5 - 1m
  - 1.0 - 1.5m
  - 1.5 - 2m
  - >2m
- Modelled River Centreline
- Modelled Drainage
- Embankment
- Wall

| rev | ammendments | drawn | date |
|-----|-------------|-------|------|
|     |             |       |      |



Elmwood House T +44(0) 28 90 667914  
74 Boucher Road F +44(0) 28 90 668286  
Belfast W www.rpsgroup.com/ireland  
BT12 6RZ E ireland@rpsgroup.com

A TETRA TECH COMPANY

CLIENT



OPW

Óifig na nObairacha Poiblí  
Office of Public Works



PROJECT

Tralee Flood Relief Scheme

TITLE


Tralee Depth Mapping  
0.5% AEP Coastal



| Project Number | Sheet Size | Drawing Scale |
|----------------|------------|---------------|
| MCW1082        | A3         | 1:5,000       |

| Drawing Number  | Datum |
|-----------------|-------|
| Dep_C_C_0200_21 | ITM   |

| Drawn by | Status | Revision |
|----------|--------|----------|
| RC       | Final  | 01       |

| Checked By | Approved By | Date       |
|------------|-------------|------------|
| AS         | AS          | 05/06/2025 |

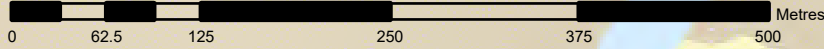

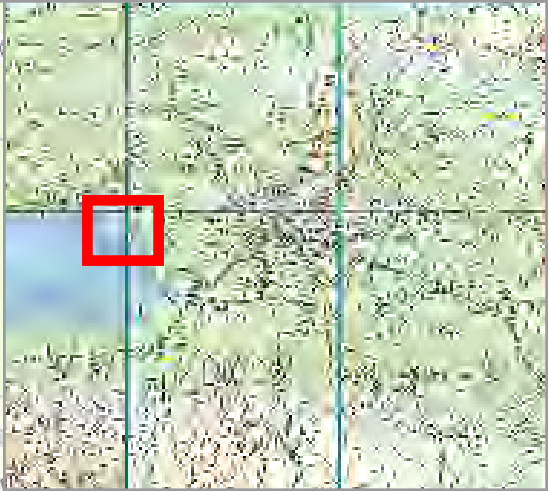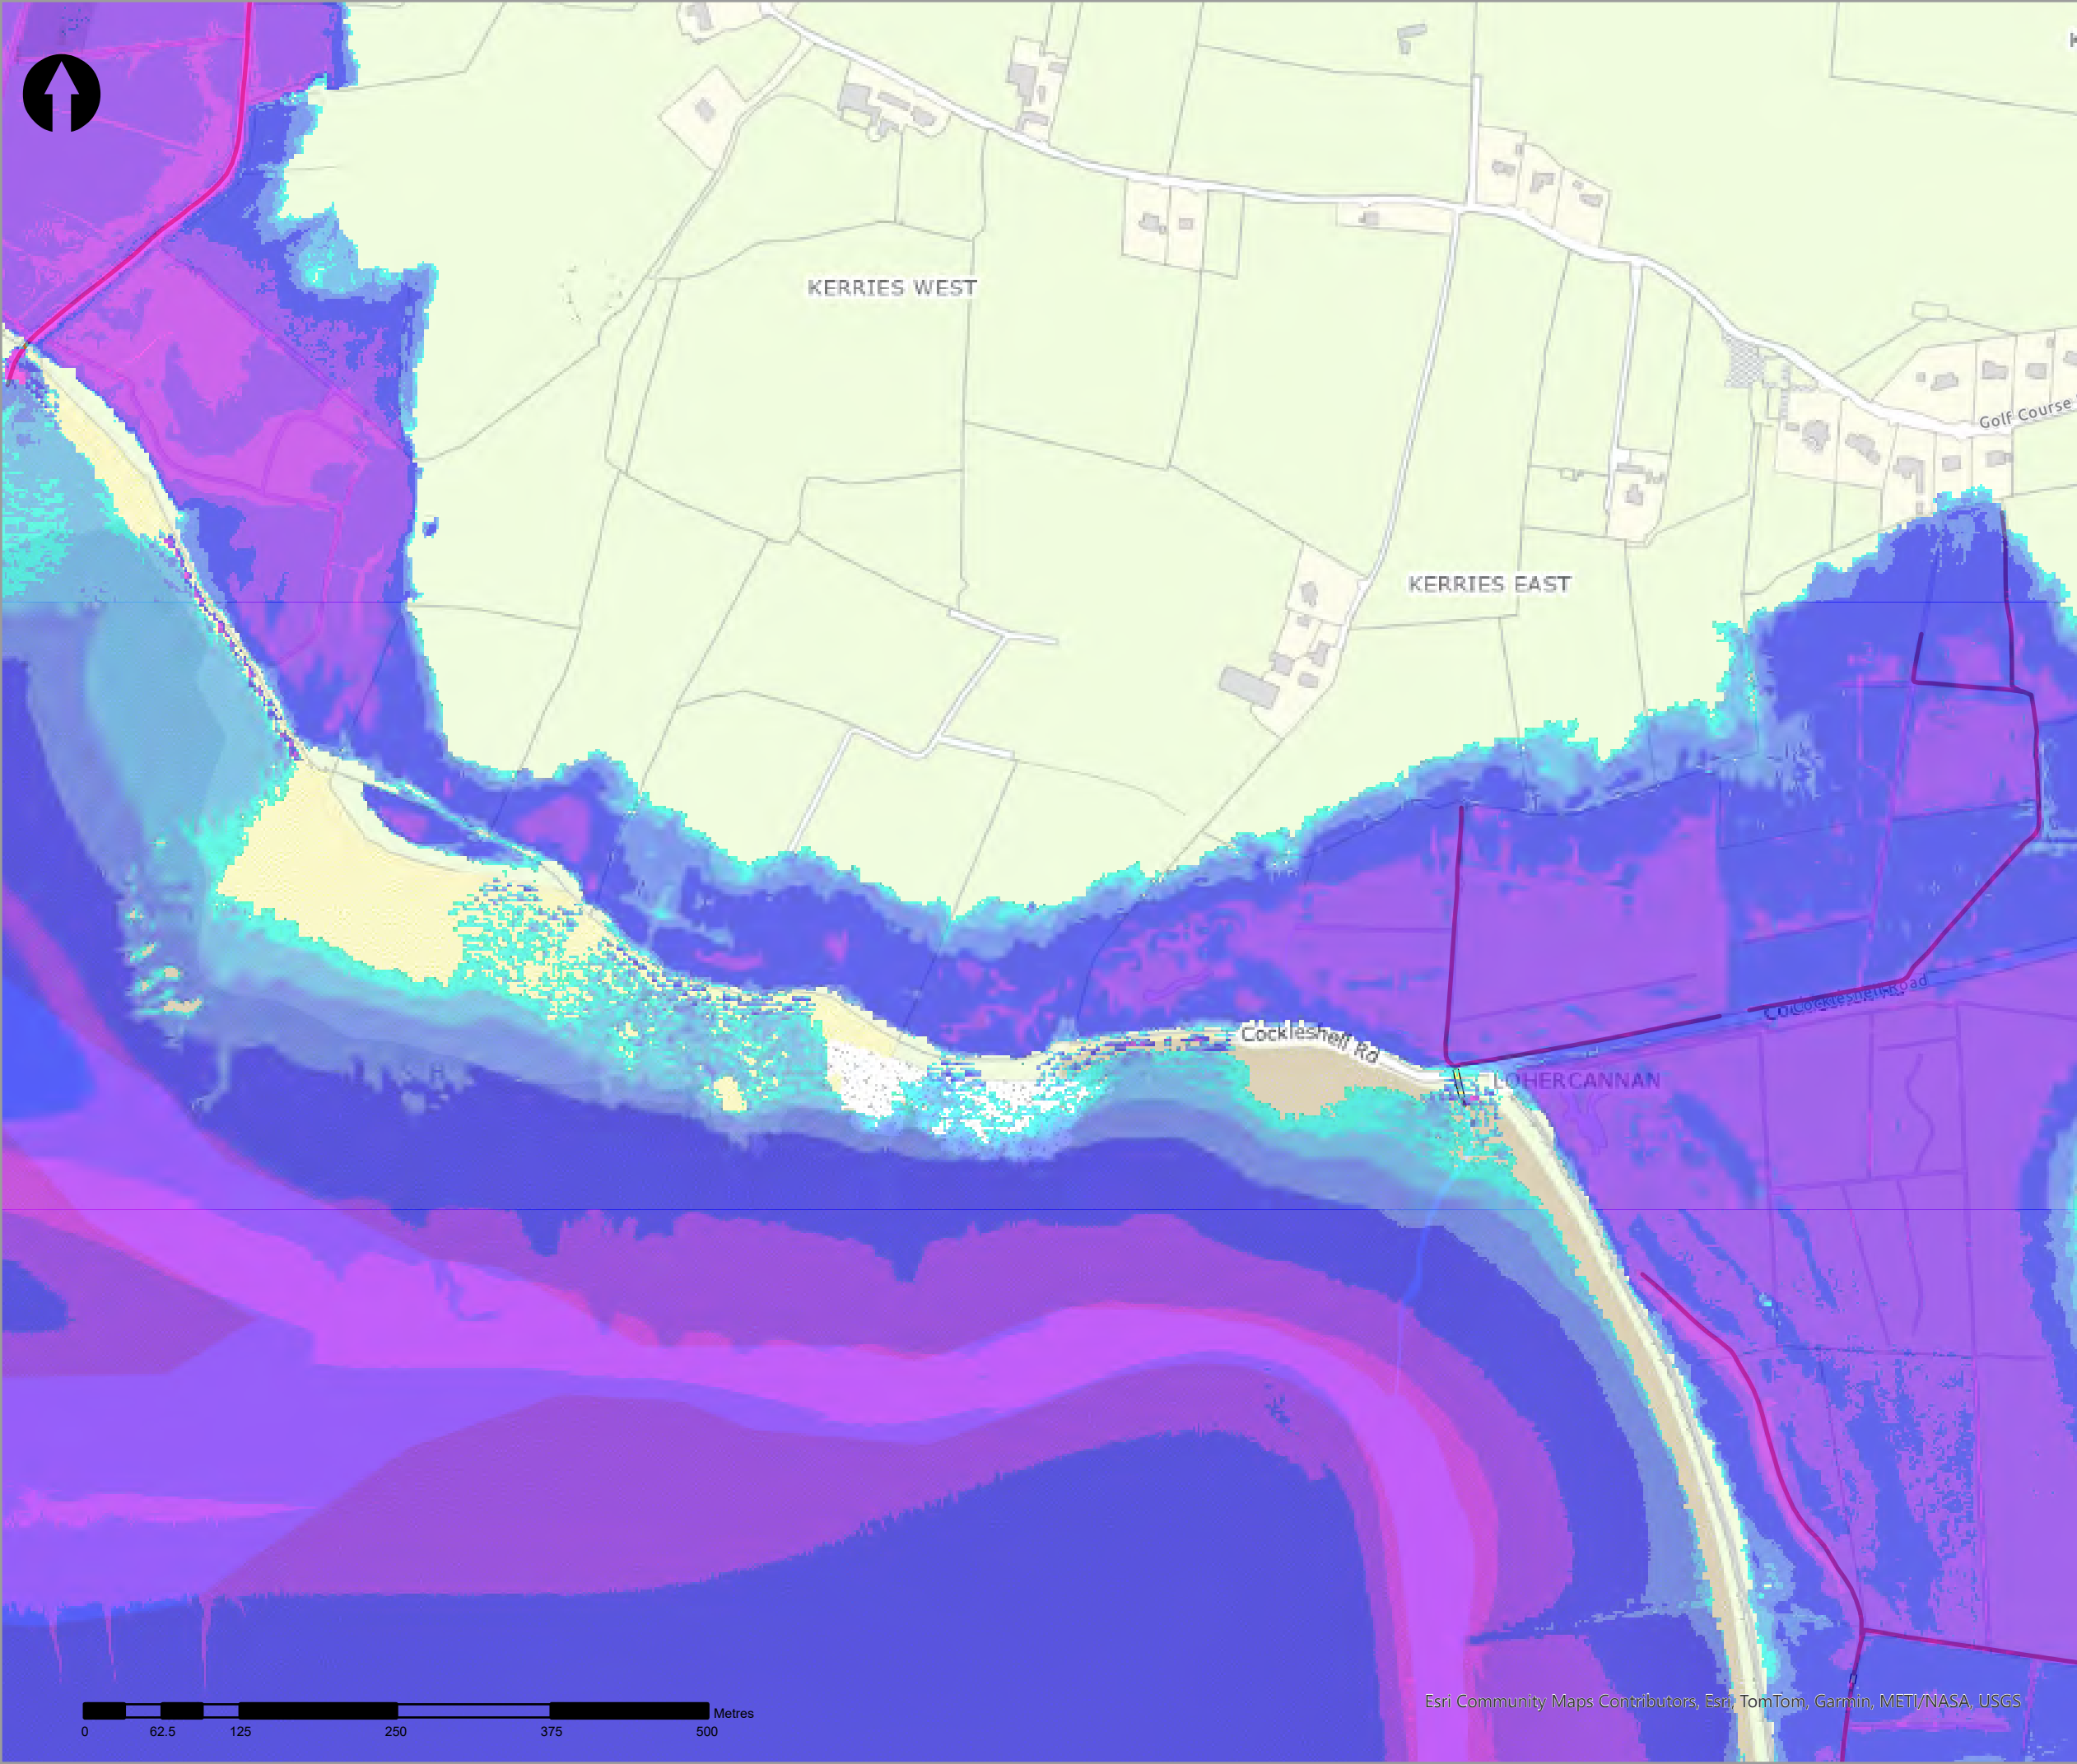

- Legend
- 0.5% AEP Coastal Depth
- 0 - 0.1m
  - 0.1 - 0.25m
  - 0.25 - 0.5m
  - 0.5 - 1m
  - 1.0 - 1.5m
  - 1.5 - 2m
  - >2m
- Modelled River Centreline
- Modelled Drainage
- Embankment
- Wall

| rev | ammendments | drawn | date |
|-----|-------------|-------|------|
|-----|-------------|-------|------|



Elmwood House T +44(0) 28 90 667914  
74 Boucher Road F +44(0) 28 90 668286  
Belfast W www.rpsgroup.com/ireland  
BT12 6RZ E ireland@rpsgroup.com

A TETRA TECH COMPANY

CLIENT



OPW

Óifig na hOibreacha Poiblí  
Office of Public Works



|         |                            |
|---------|----------------------------|
| PROJECT | Tralee Flood Relief Scheme |
|---------|----------------------------|


|       |                                          |
|-------|------------------------------------------|
| TITLE | Tralee Depth Mapping<br>0.5% AEP Coastal |
|-------|------------------------------------------|

|                |            |               |
|----------------|------------|---------------|
| Project Number | Sheet Size | Drawing Scale |
| MCW1082        | A3         | 1:5,000       |



|                 |       |
|-----------------|-------|
| Drawing Number  | Datum |
| Dep_C_C_0200_22 | ITM   |

|          |        |          |
|----------|--------|----------|
| Drawn by | Status | Revision |
| RC       | Final  | 01       |

|            |             |            |
|------------|-------------|------------|
| Checked By | Approved By | Date       |
| AS         | AS          | 05/06/2025 |

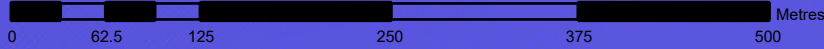



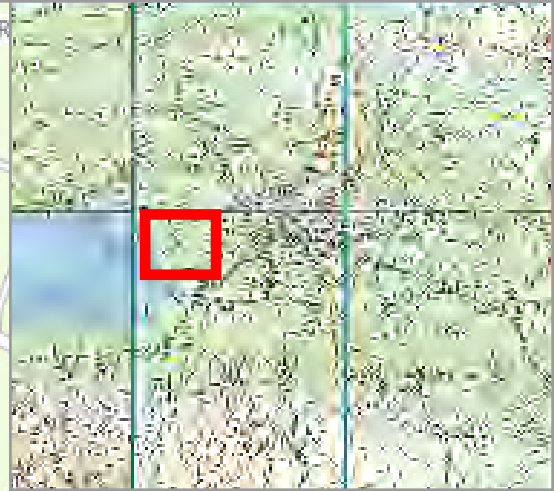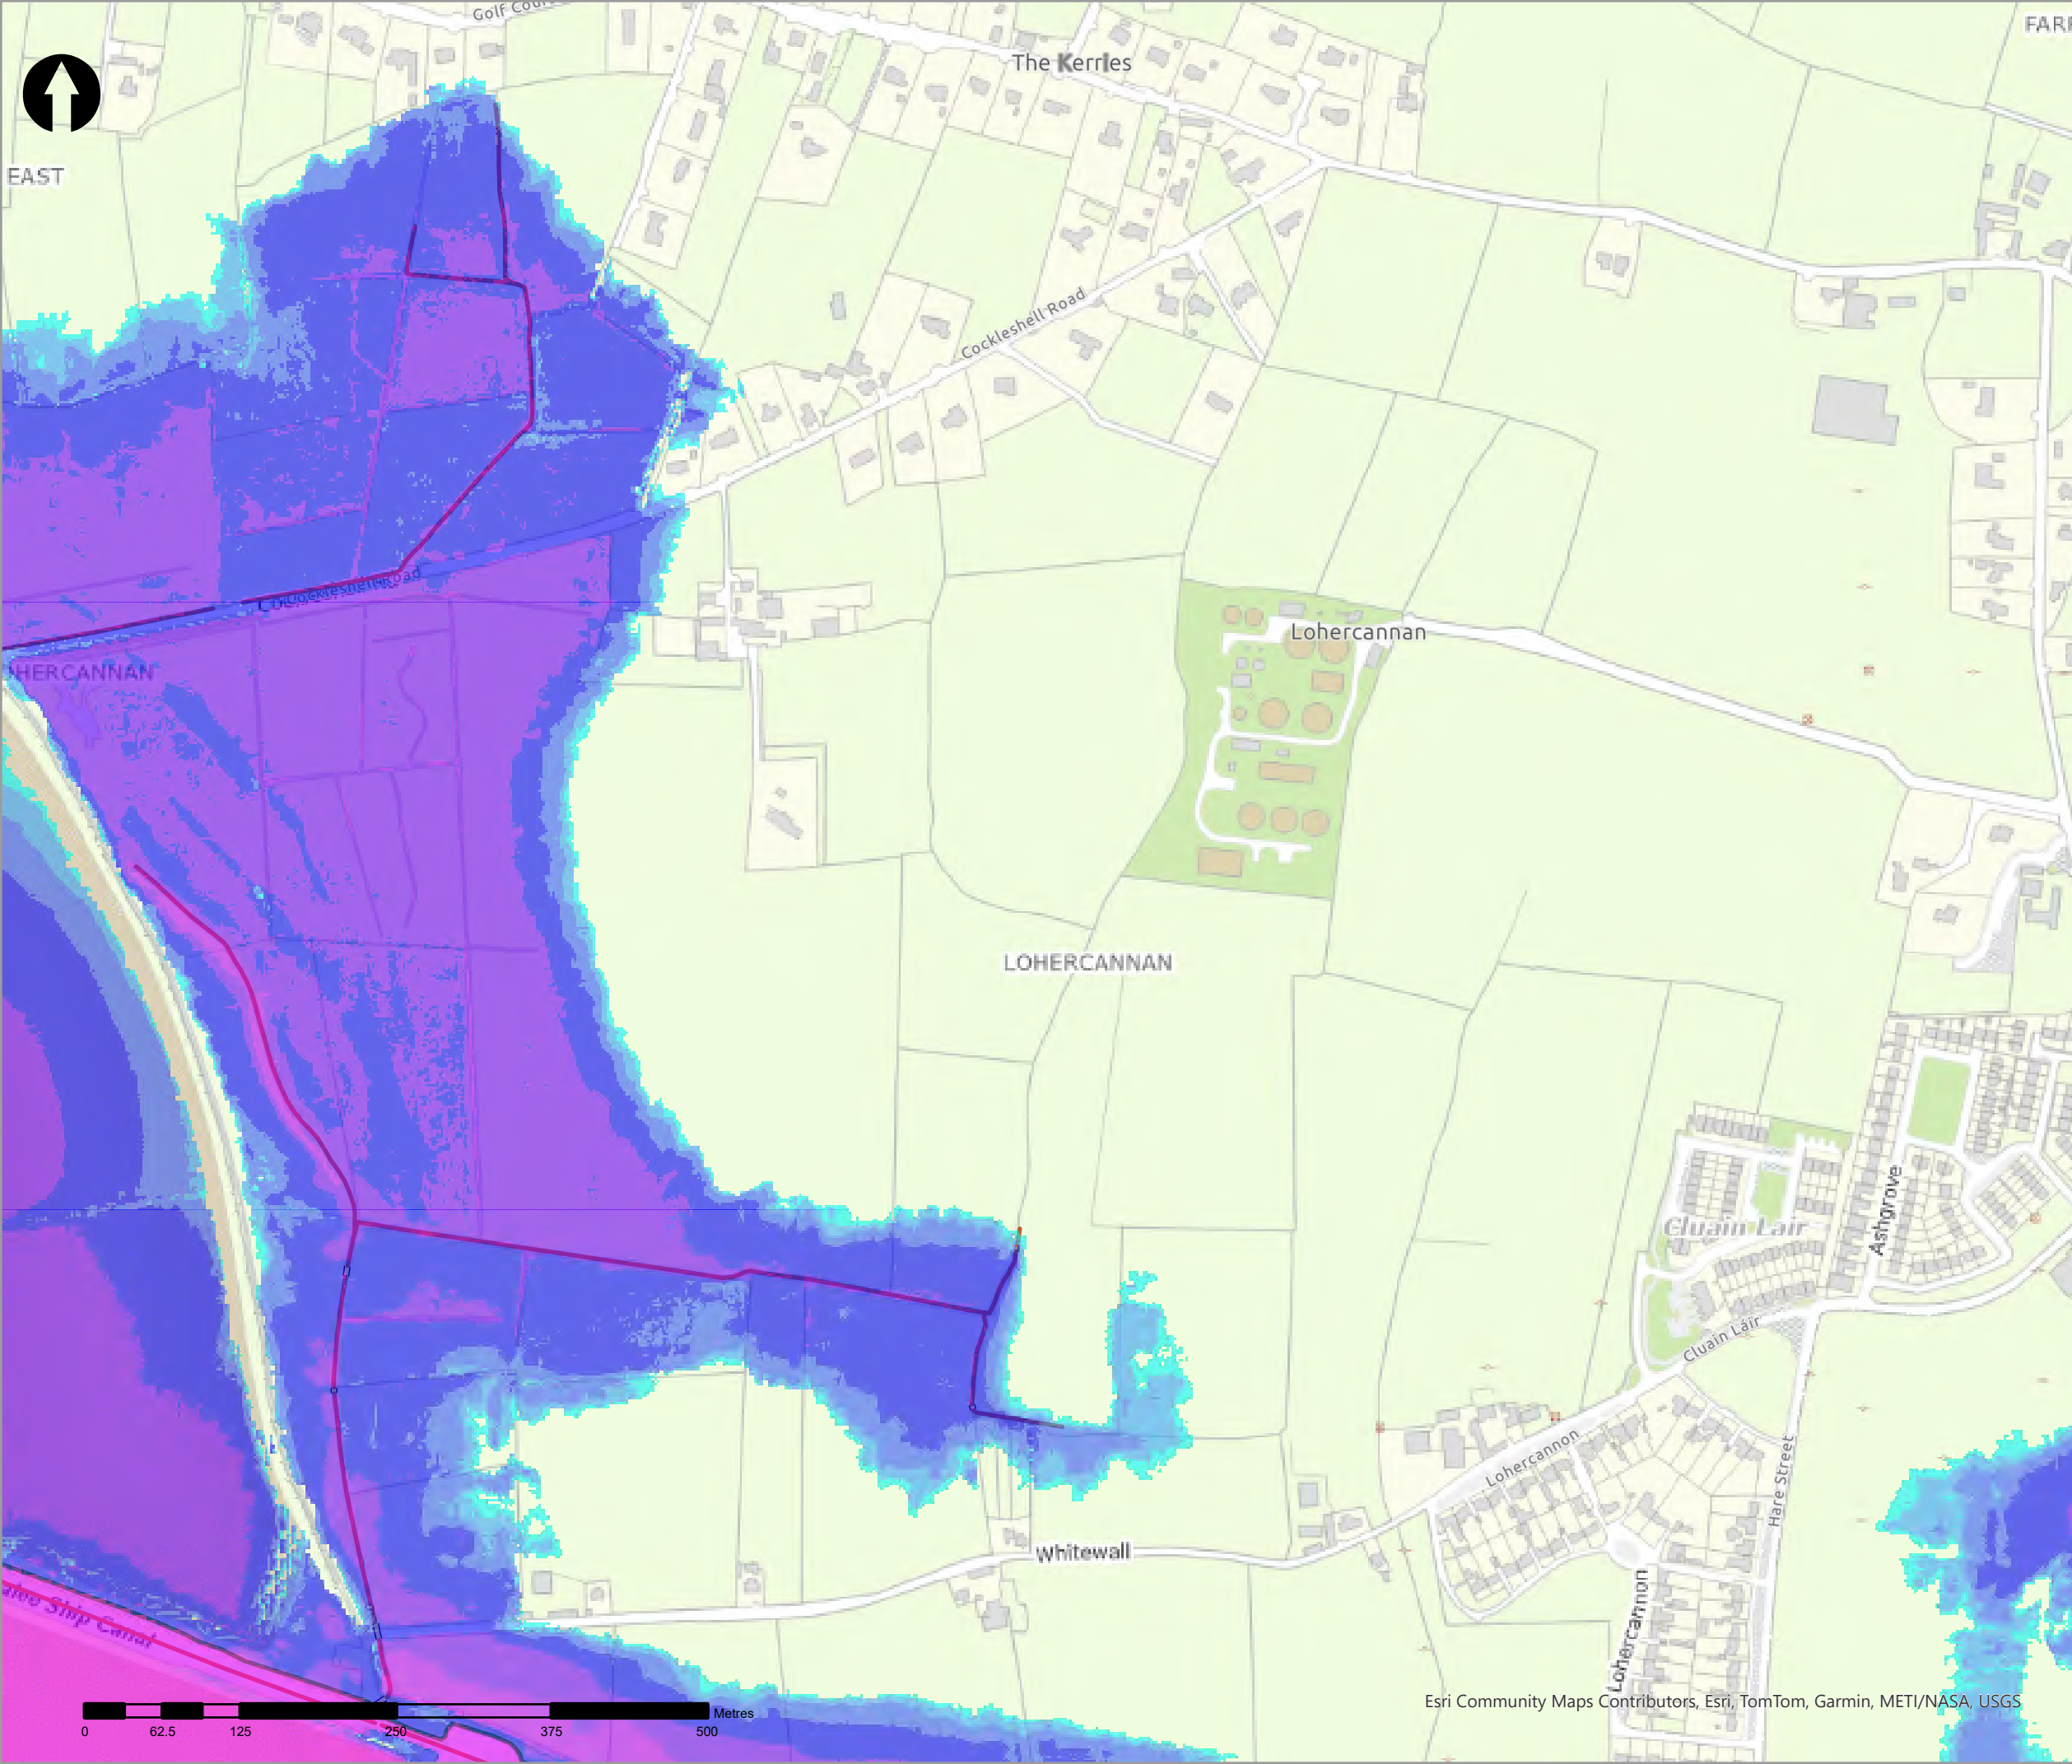

- Legend
- 0.5% AEP Coastal Depth
    - 0 - 0.1m
    - 0.1 - 0.25m
    - 0.25 - 0.5m
    - 0.5 - 1m
    - 1.0 - 1.5m
    - 1.5 - 2m
    - >2m
  - Modelled River Centreline
  - Modelled Drainage
  - Embankment
  - Wall

| rev | ammendments | drawn | date |
|-----|-------------|-------|------|
|-----|-------------|-------|------|



Elmwood House T +44(0) 28 90 667914  
74 Boucher Road F +44(0) 28 90 668286  
Belfast W www.rpsgroup.com/ireland  
BT12 6RZ E ireland@rpsgroup.com

CLIENT



OPW

Oifig na hOibreacha Poiblí  
Office of Public Works





|         |                            |
|---------|----------------------------|
| PROJECT | Tralee Flood Relief Scheme |
|---------|----------------------------|

|       |                                          |
|-------|------------------------------------------|
| TITLE | Tralee Depth Mapping<br>0.5% AEP Coastal |
|-------|------------------------------------------|

|                 |             |               |
|-----------------|-------------|---------------|
| Project Number  | Sheet Size  | Drawing Scale |
| MCW1082         | A3          | 1:5,000       |
| Drawing Number  | Datum       |               |
| Dep_C_C_0200_23 | ITM         |               |
| Drawn by        | Status      | Revision      |
| RC              | Final       | 01            |
| Checked By      | Approved By | Date          |
| AS              | AS          | 05/06/2025    |



Esri Community Maps Contributors, Esri, TomTom, Garmin, METI/NASA, USGS

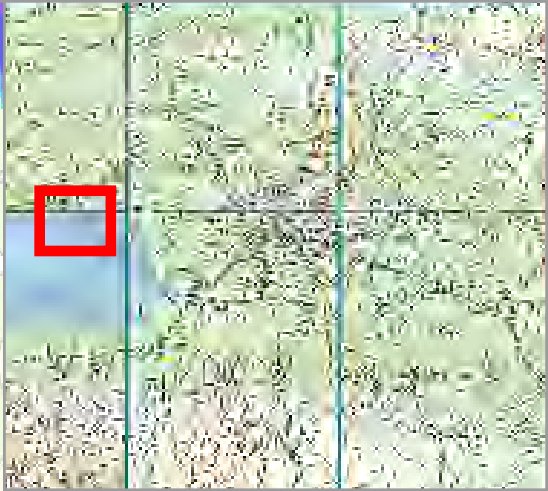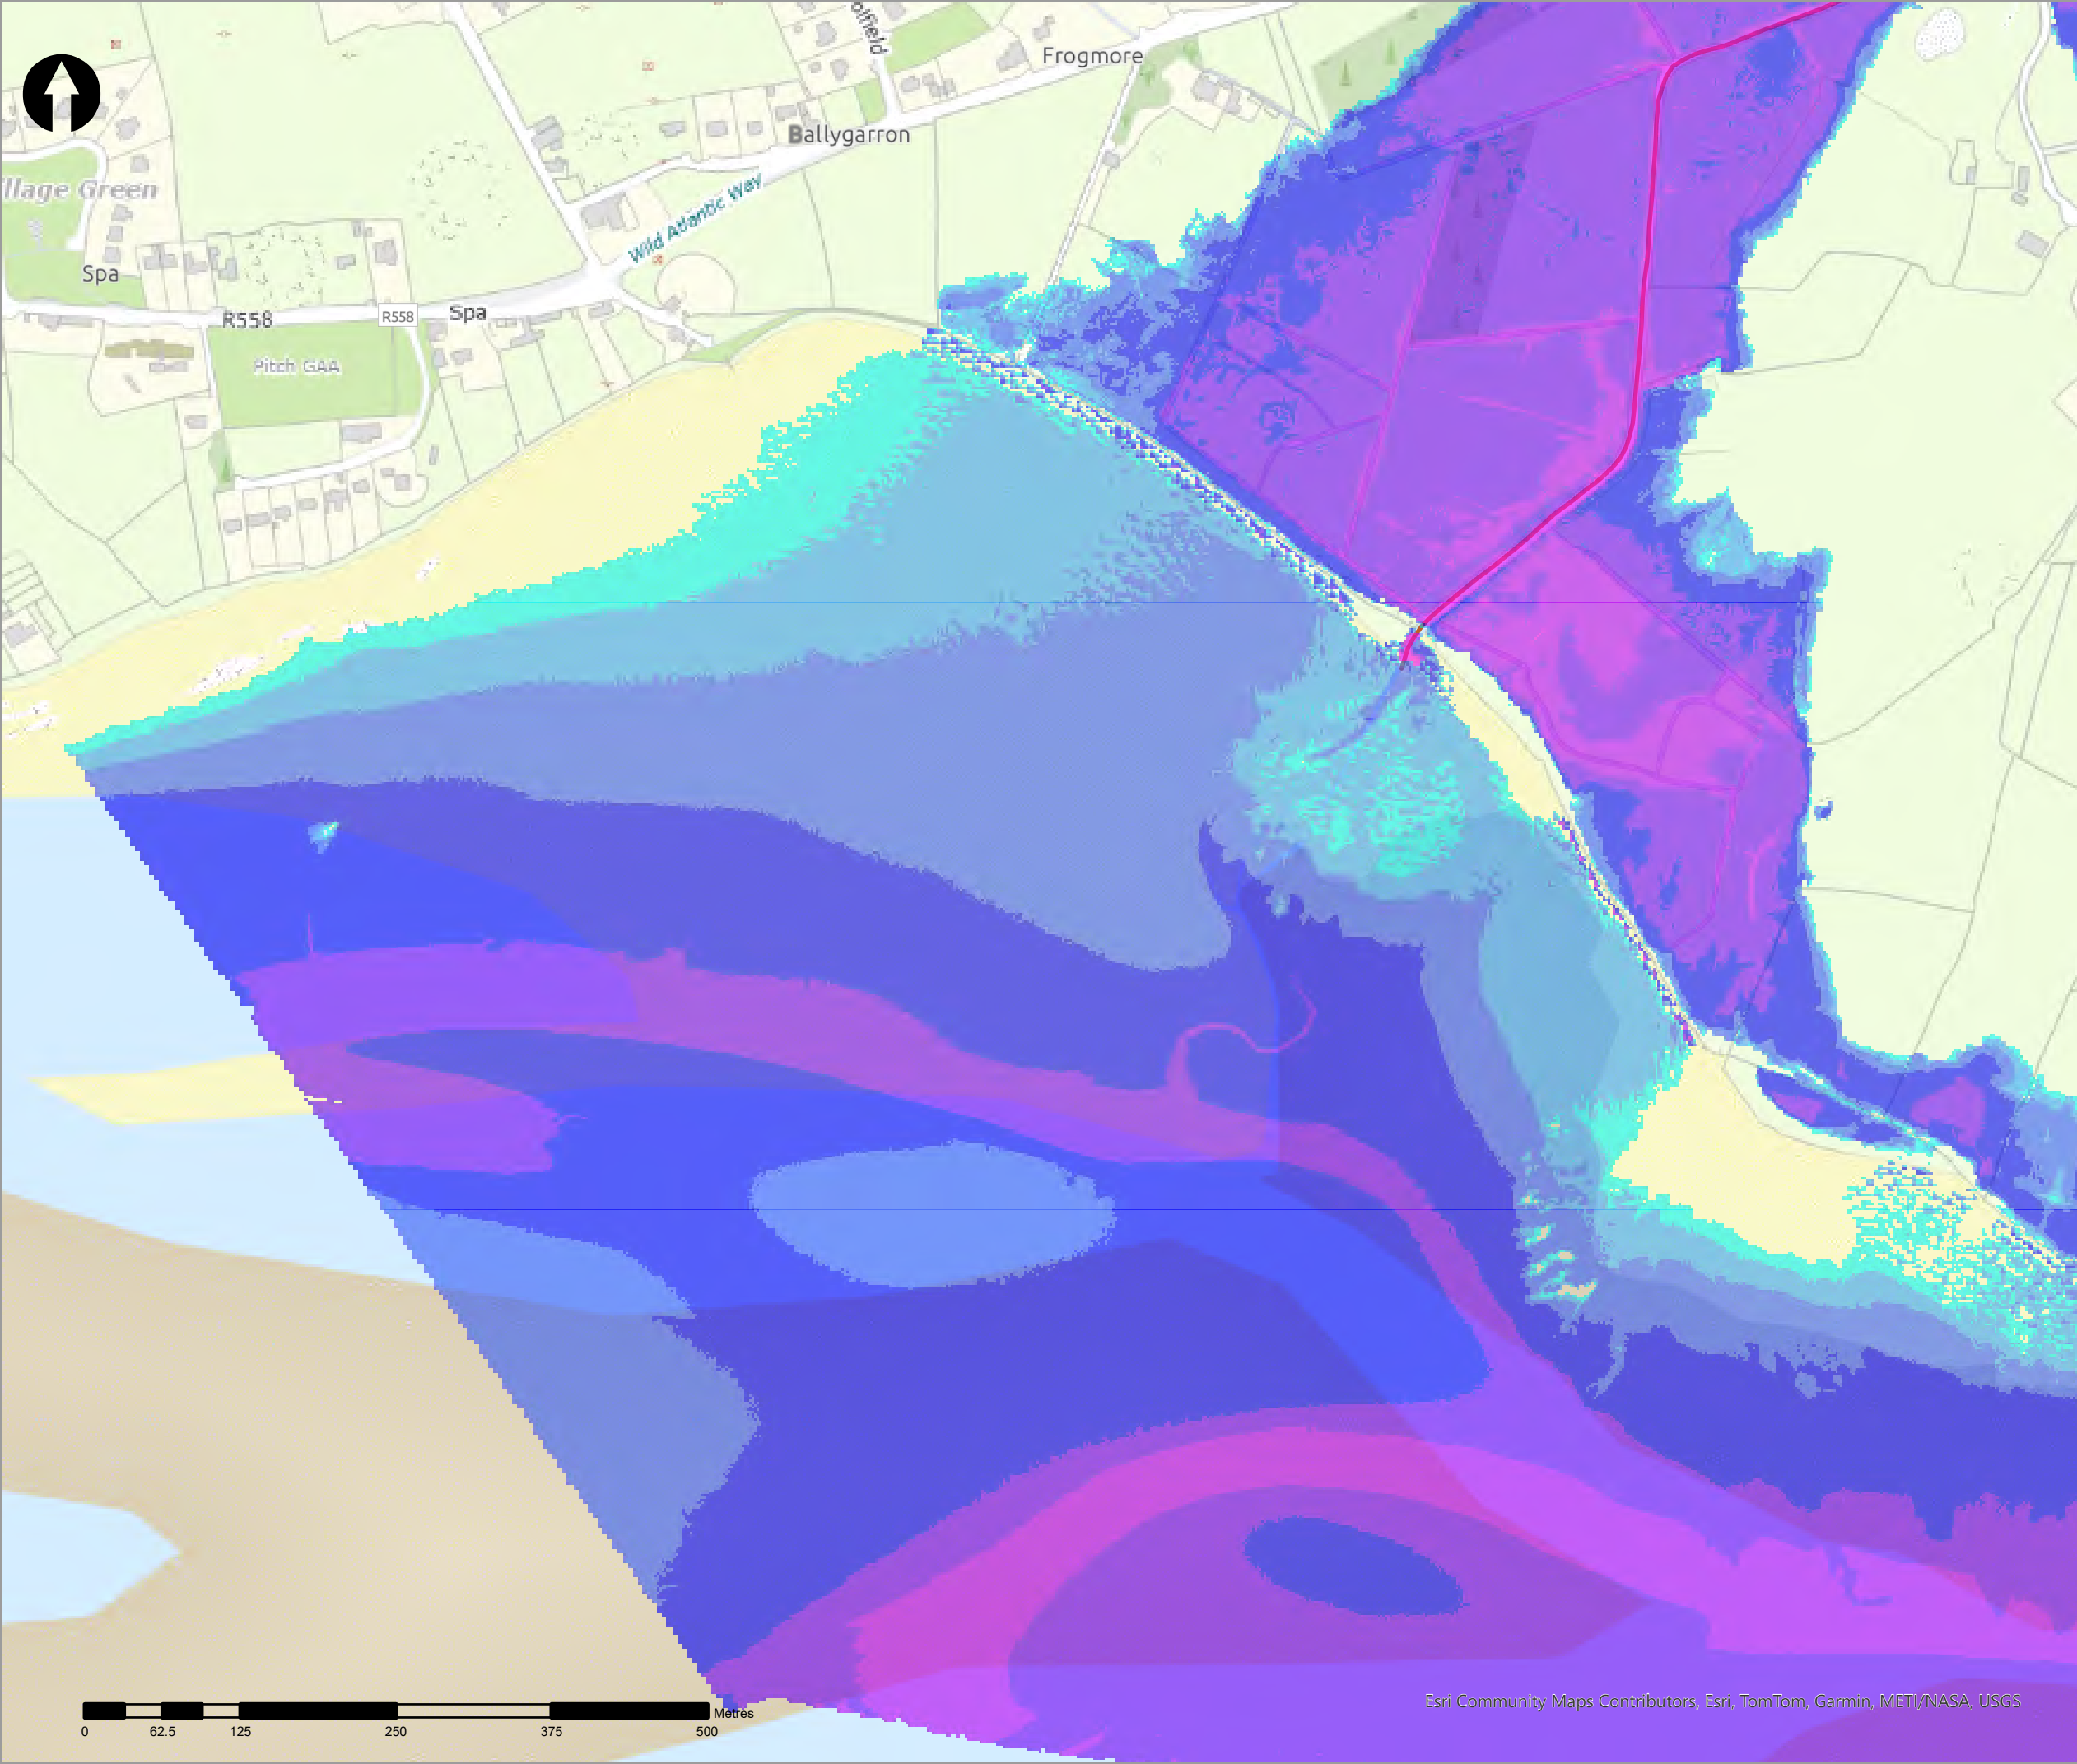

- Legend
- 0.5% AEP Coastal Depth
- 0 - 0.1m
  - 0.1 - 0.25m
  - 0.25 - 0.5m
  - 0.5 - 1m
  - 1.0 - 1.5m
  - 1.5 - 2m
  - >2m
- Modelled River Centreline
- Modelled Drainage
- Embankment
- Wall

| rev | ammdments | drawn | date |
|-----|-----------|-------|------|
|     |           |       |      |



Elmwood House T +44(0) 28 90 667914  
74 Boucher Road F +44(0) 28 90 668286  
Belfast W www.rpsgroup.com/ireland  
BT12 6RZ E ireland@rpsgroup.com


CLIENT





|         |                            |
|---------|----------------------------|
| PROJECT | Tralee Flood Relief Scheme |
|---------|----------------------------|

|       |                                          |
|-------|------------------------------------------|
| TITLE | Tralee Depth Mapping<br>0.5% AEP Coastal |
|-------|------------------------------------------|

|                 |             |               |
|-----------------|-------------|---------------|
| Project Number  | Sheet Size  | Drawing Scale |
| MCW1082         | A3          | 1:5,000       |
| Drawing Number  | Datum       |               |
| Dep_C_C_0200_24 | ITM         |               |
| Drawn by        | Status      | Revision      |
| RC              | Final       | 01            |
| Checked By      | Approved By | Date          |
| AS              | AS          | 05/06/2025    |

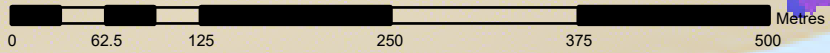



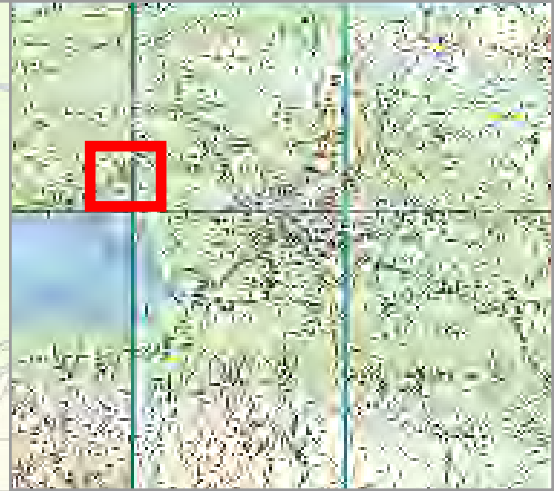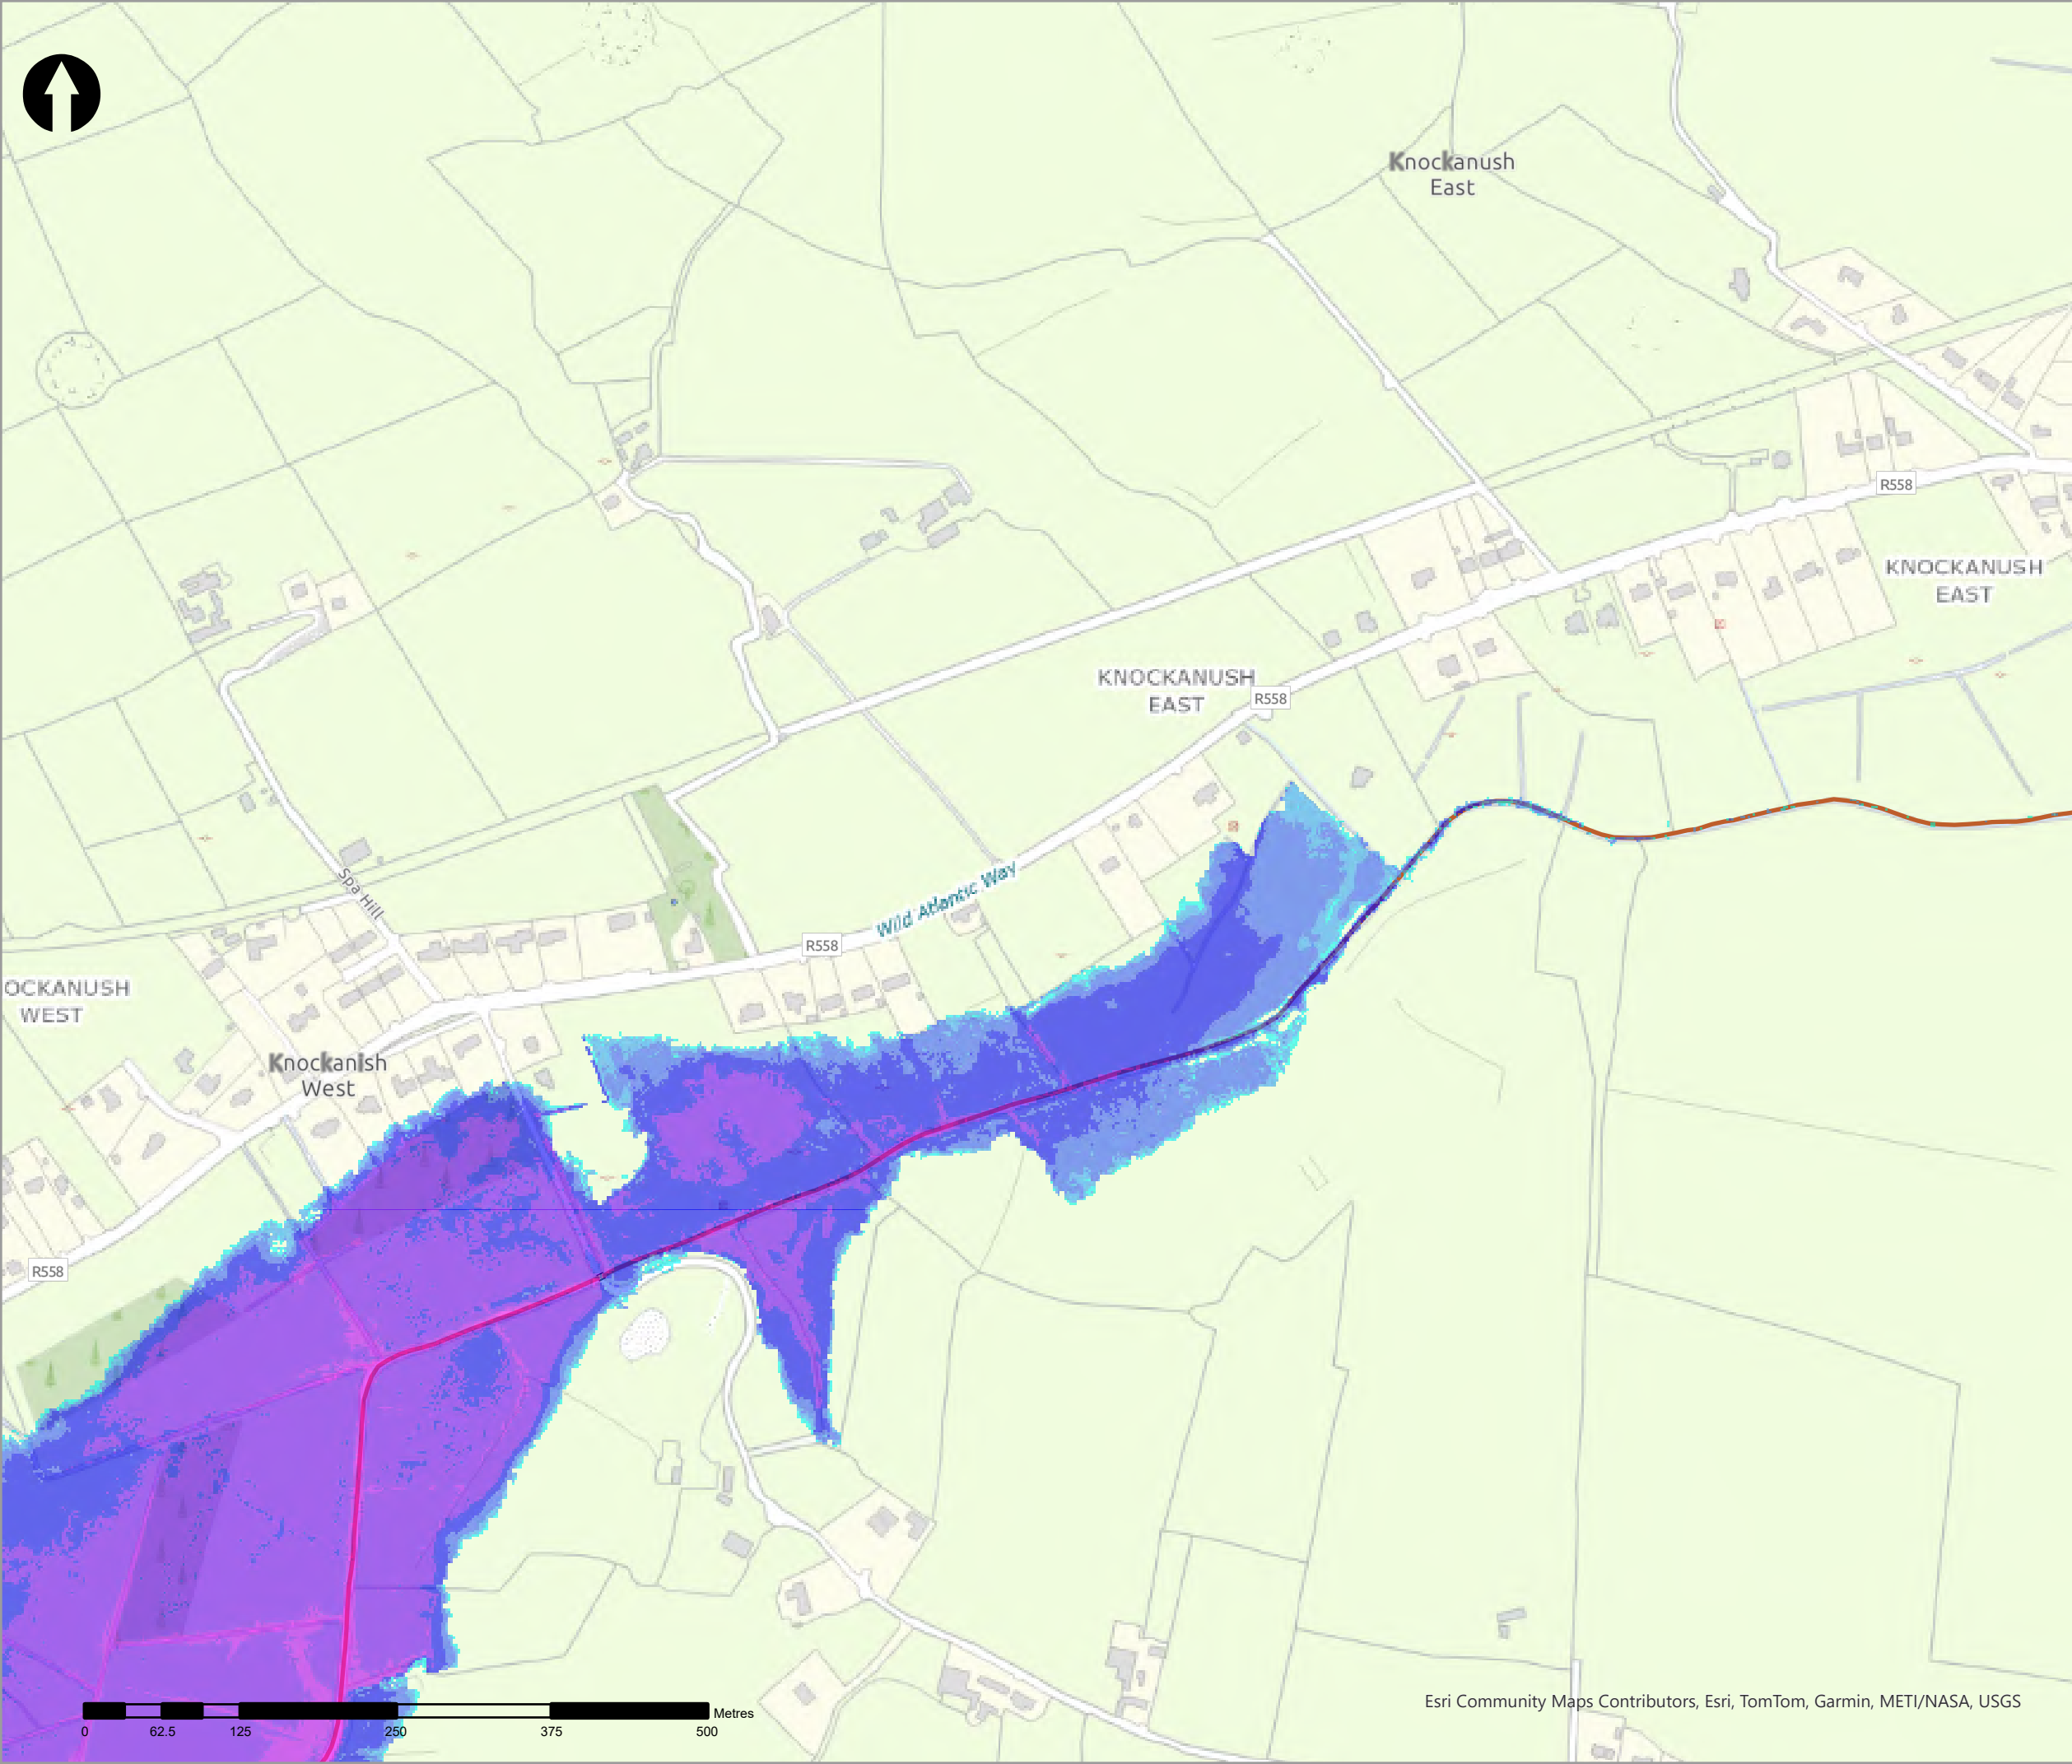

**Legend**

0.5% AEP Coastal Depth

- 0 - 0.1m
- 0.1 - 0.25m
- 0.25 - 0.5m
- 0.5 - 1m
- 1.0 - 1.5m
- 1.5 - 2m
- >2m

Modelled River Centreline

Modelled Drainage

Embankment

Wall

| rev | ammendments | drawn | date |
|-----|-------------|-------|------|
|-----|-------------|-------|------|



**rps**  
A TETRA TECH COMPANY

Elmwood House T +44(0) 28 90 667914  
74 Boucher Road F +44(0) 28 90 668286  
Belfast W www.rpsgroup.com/ireland  
BT12 6RZ E ireland@rpsgroup.com

**CLIENT**



**OPW**  
Oifig na nOibreacha Poiblí  
Office of Public Works



**PROJECT**

Tralee Flood Relief Scheme

**TITLE**


Tralee Depth Mapping  
0.5% AEP Coastal

| Project Number | Sheet Size | Drawing Scale |
|----------------|------------|---------------|
| MCW1082        | A3         | 1:5,000       |

| Drawing Number  | Datum |
|-----------------|-------|
| Dep_C_C_0200_25 | ITM   |

| Drawn by | Status | Revision |
|----------|--------|----------|
| RC       | Final  | 01       |

| Checked By | Approved By | Date       |
|------------|-------------|------------|
| AS         | AS          | 05/06/2025 |

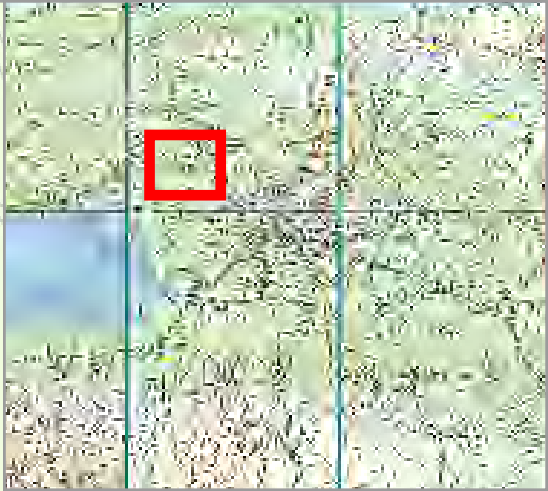

- Legend
- 0.5% AEP Coastal Depth
- 0 - 0.1m
  - 0.1 - 0.25m
  - 0.25 - 0.5m
  - 0.5 - 1m
  - 1.0 - 1.5m
  - 1.5 - 2m
  - >2m
- Modelled River Centreline
- Modelled Drainage
- Embankment
- Wall

| rev | ammendments | drawn | date |
|-----|-------------|-------|------|
|-----|-------------|-------|------|



Elmwood House T +44(0) 28 90 667914  
74 Boucher Road F +44(0) 28 90 668286  
Belfast W www.rpsgroup.com/ireland  
BT12 6RZ E ireland@rpsgroup.com

CLIENT



OPW

Oifig na  
eOibreacha Pbblí  
Office of Public Works



|         |                            |
|---------|----------------------------|
| PROJECT | Tralee Flood Relief Scheme |
|---------|----------------------------|

|       |                                          |
|-------|------------------------------------------|
| TITLE | Tralee Depth Mapping<br>0.5% AEP Coastal |
|-------|------------------------------------------|

|                 |             |               |
|-----------------|-------------|---------------|
| Project Number  | Sheet Size  | Drawing Scale |
| MCW1082         | A3          | 1:5,000       |
| Drawing Number  | Datum       |               |
| Dep_C_C_0200_26 | ITM         |               |
| Drawn by        | Status      | Revision      |
| RC              | Final       | 01            |
| Checked By      | Approved By | Date          |
| AS              | AS          | 05/06/2025    |





Legend

0.5% AEP Coastal Depth

- 0 - 0.1m
- 0.1 - 0.25m
- 0.25 - 0.5m
- 0.5 - 1m
- 1.0 - 1.5m
- 1.5 - 2m
- >2m

Modelled River Centreline

Modelled Drainage

Embankment

Wall

| rev | ammendments | drawn | date |
|-----|-------------|-------|------|
|-----|-------------|-------|------|



Elmwood House T +44(0) 28 90 667914  
74 Boucher Road F +44(0) 28 90 668286  
Belfast W www.rpsgroup.com/ireland  
BT12 6RZ E ireland@rpsgroup.com

CLIENT



OPW

Óifig na  
eOibreacha Poiblí  
Office of Public Works



PROJECT

Tralee Flood Relief Scheme

TITLE


Tralee Depth Mapping  
0.5% AEP Coastal

| Project Number | Sheet Size | Drawing Scale |
|----------------|------------|---------------|
| MCW1082        | A3         | 1:5,000       |

| Drawing Number  | Datum |
|-----------------|-------|
| Dep_C_C_0200_27 | ITM   |

| Drawn by | Status | Revision |
|----------|--------|----------|
| RC       | Final  | 01       |

| Checked By | Approved By | Date       |
|------------|-------------|------------|
| AS         | AS          | 05/06/2025 |

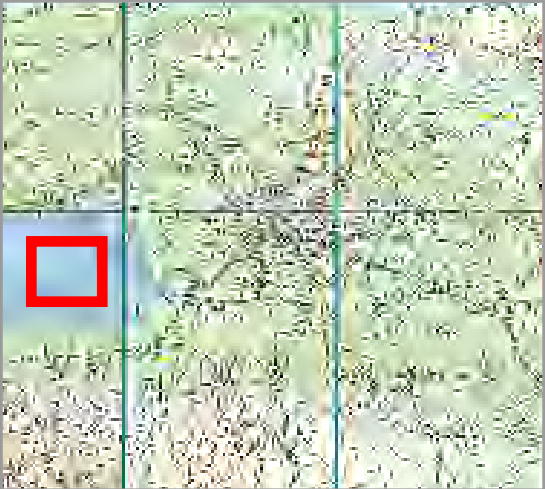

- Legend
- 0.5% AEP Coastal Depth
- 0 - 0.1m
  - 0.1 - 0.25m
  - 0.25 - 0.5m
  - 0.5 - 1m
  - 1.0 - 1.5m
  - 1.5 - 2m
  - >2m
- Modelled River Centreline
- Modelled Drainage
- Embankment
- Wall

| rev | ammdments | drawn | date |
|-----|-----------|-------|------|
|-----|-----------|-------|------|



Elmwood House T +44(0) 28 90 667914  
74 Boucher Road F +44(0) 28 90 668286  
Belfast W www.rpsgroup.com/ireland  
BT12 6RZ E ireland@rpsgroup.com

CLIENT



Óifig na  
eOibreacha Poiblí  
Office of Public Works



PROJECT

Tralee Flood Relief Scheme

TITLE


Tralee Depth Mapping  
0.5% AEP Coastal

| Project Number | Sheet Size | Drawing Scale |
|----------------|------------|---------------|
| MCW1082        | A3         | 1:5,000       |


| Drawing Number  | Datum |
|-----------------|-------|
| Dep_C_C_0200_28 | ITM   |

| Drawn by | Status | Revision |
|----------|--------|----------|
| RC       | Final  | 01       |

| Checked By | Approved By | Date       |
|------------|-------------|------------|
| AS         | AS          | 05/06/2025 |

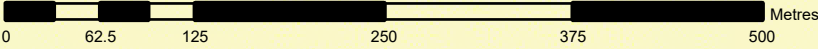



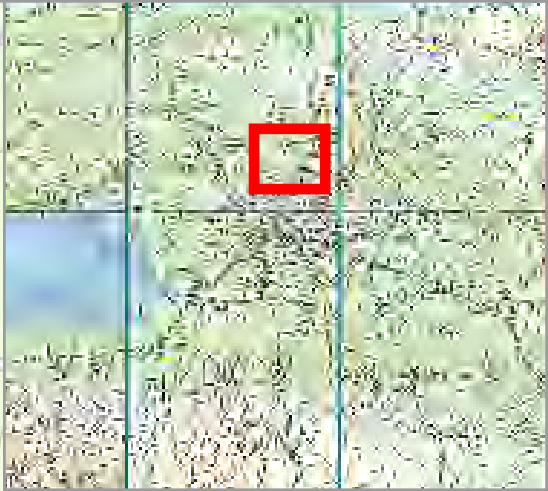

- Legend
- 0.5% AEP Coastal Depth
- 0 - 0.1m
  - 0.1 - 0.25m
  - 0.25 - 0.5m
  - 0.5 - 1m
  - 1.0 - 1.5m
  - 1.5 - 2m
  - >2m
- Modelled River Centreline
- Modelled Drainage
- Embankment
- Wall

| rev | ammdments | drawn | date |
|-----|-----------|-------|------|
|-----|-----------|-------|------|



Elmwood House T +44(0) 28 90 667914  
74 Boucher Road F +44(0) 28 90 668286  
Belfast W www.rpsgroup.com/ireland  
BT12 6RZ E ireland@rpsgroup.com

CLIENT



|         |                            |  |
|---------|----------------------------|--|
| PROJECT | Tralee Flood Relief Scheme |  |
|---------|----------------------------|--|

|       |                                          |  |
|-------|------------------------------------------|--|
| TITLE | Tralee Depth Mapping<br>0.5% AEP Coastal |  |
|-------|------------------------------------------|--|

|                |            |               |
|----------------|------------|---------------|
| Project Number | Sheet Size | Drawing Scale |
| MCW1082        | A3         | 1:5,000       |

|                 |       |
|-----------------|-------|
| Drawing Number  | Datum |
| Dep_C_C_0200_29 | ITM   |

|          |        |          |
|----------|--------|----------|
| Drawn by | Status | Revision |
| RC       | Final  | 01       |

|            |             |            |
|------------|-------------|------------|
| Checked By | Approved By | Date       |
| AS         | AS          | 05/06/2025 |



- Legend
- 0.5% AEP Coastal Depth
- 0 - 0.1m
  - 0.1 - 0.25m
  - 0.25 - 0.5m
  - 0.5 - 1m
  - 1.0 - 1.5m
  - 1.5 - 2m
  - >2m
- Modelled River Centreline
- Modelled Drainage
- Embankment
- Wall

| rev | ammendments | drawn | date |
|-----|-------------|-------|------|
|-----|-------------|-------|------|



Elmwood House T +44(0) 28 90 667914  
74 Boucher Road F +44(0) 28 90 668286  
Belfast W www.rpsgroup.com/ireland  
BT12 6RZ E ireland@rpsgroup.com

A TETRA TECH COMPANY

CLIENT



OPW

Óig na  
eÓlínacha Poiblí  
Office of Public Works



Coast Guard

|         |                            |
|---------|----------------------------|
| PROJECT | Tralee Flood Relief Scheme |
|---------|----------------------------|


|       |                                          |
|-------|------------------------------------------|
| TITLE | Tralee Depth Mapping<br>0.5% AEP Coastal |
|-------|------------------------------------------|

|                |            |               |
|----------------|------------|---------------|
| Project Number | Sheet Size | Drawing Scale |
| MCW1082        | A3         | 1:5,000       |

|                 |       |
|-----------------|-------|
| Drawing Number  | Datum |
| Dep_C_C_0200_30 | ITM   |



|          |        |          |
|----------|--------|----------|
| Drawn by | Status | Revision |
| RC       | Final  | 01       |

|            |             |            |
|------------|-------------|------------|
| Checked By | Approved By | Date       |
| AS         | AS          | 05/06/2025 |

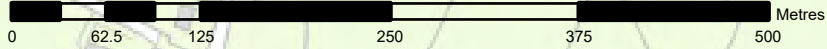

Esri Community Maps Contributors, Esri, TomTom, Garmin, METI/NASA, USGS



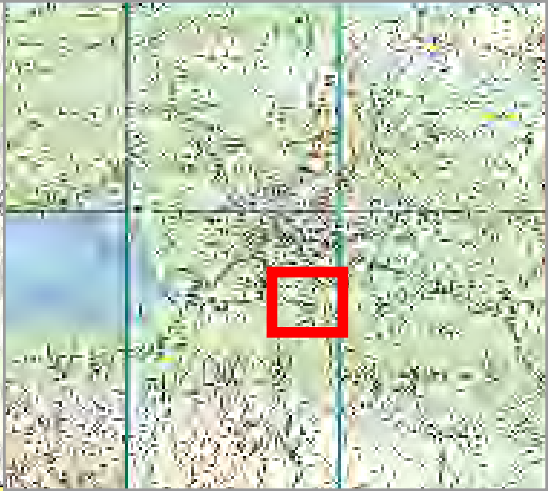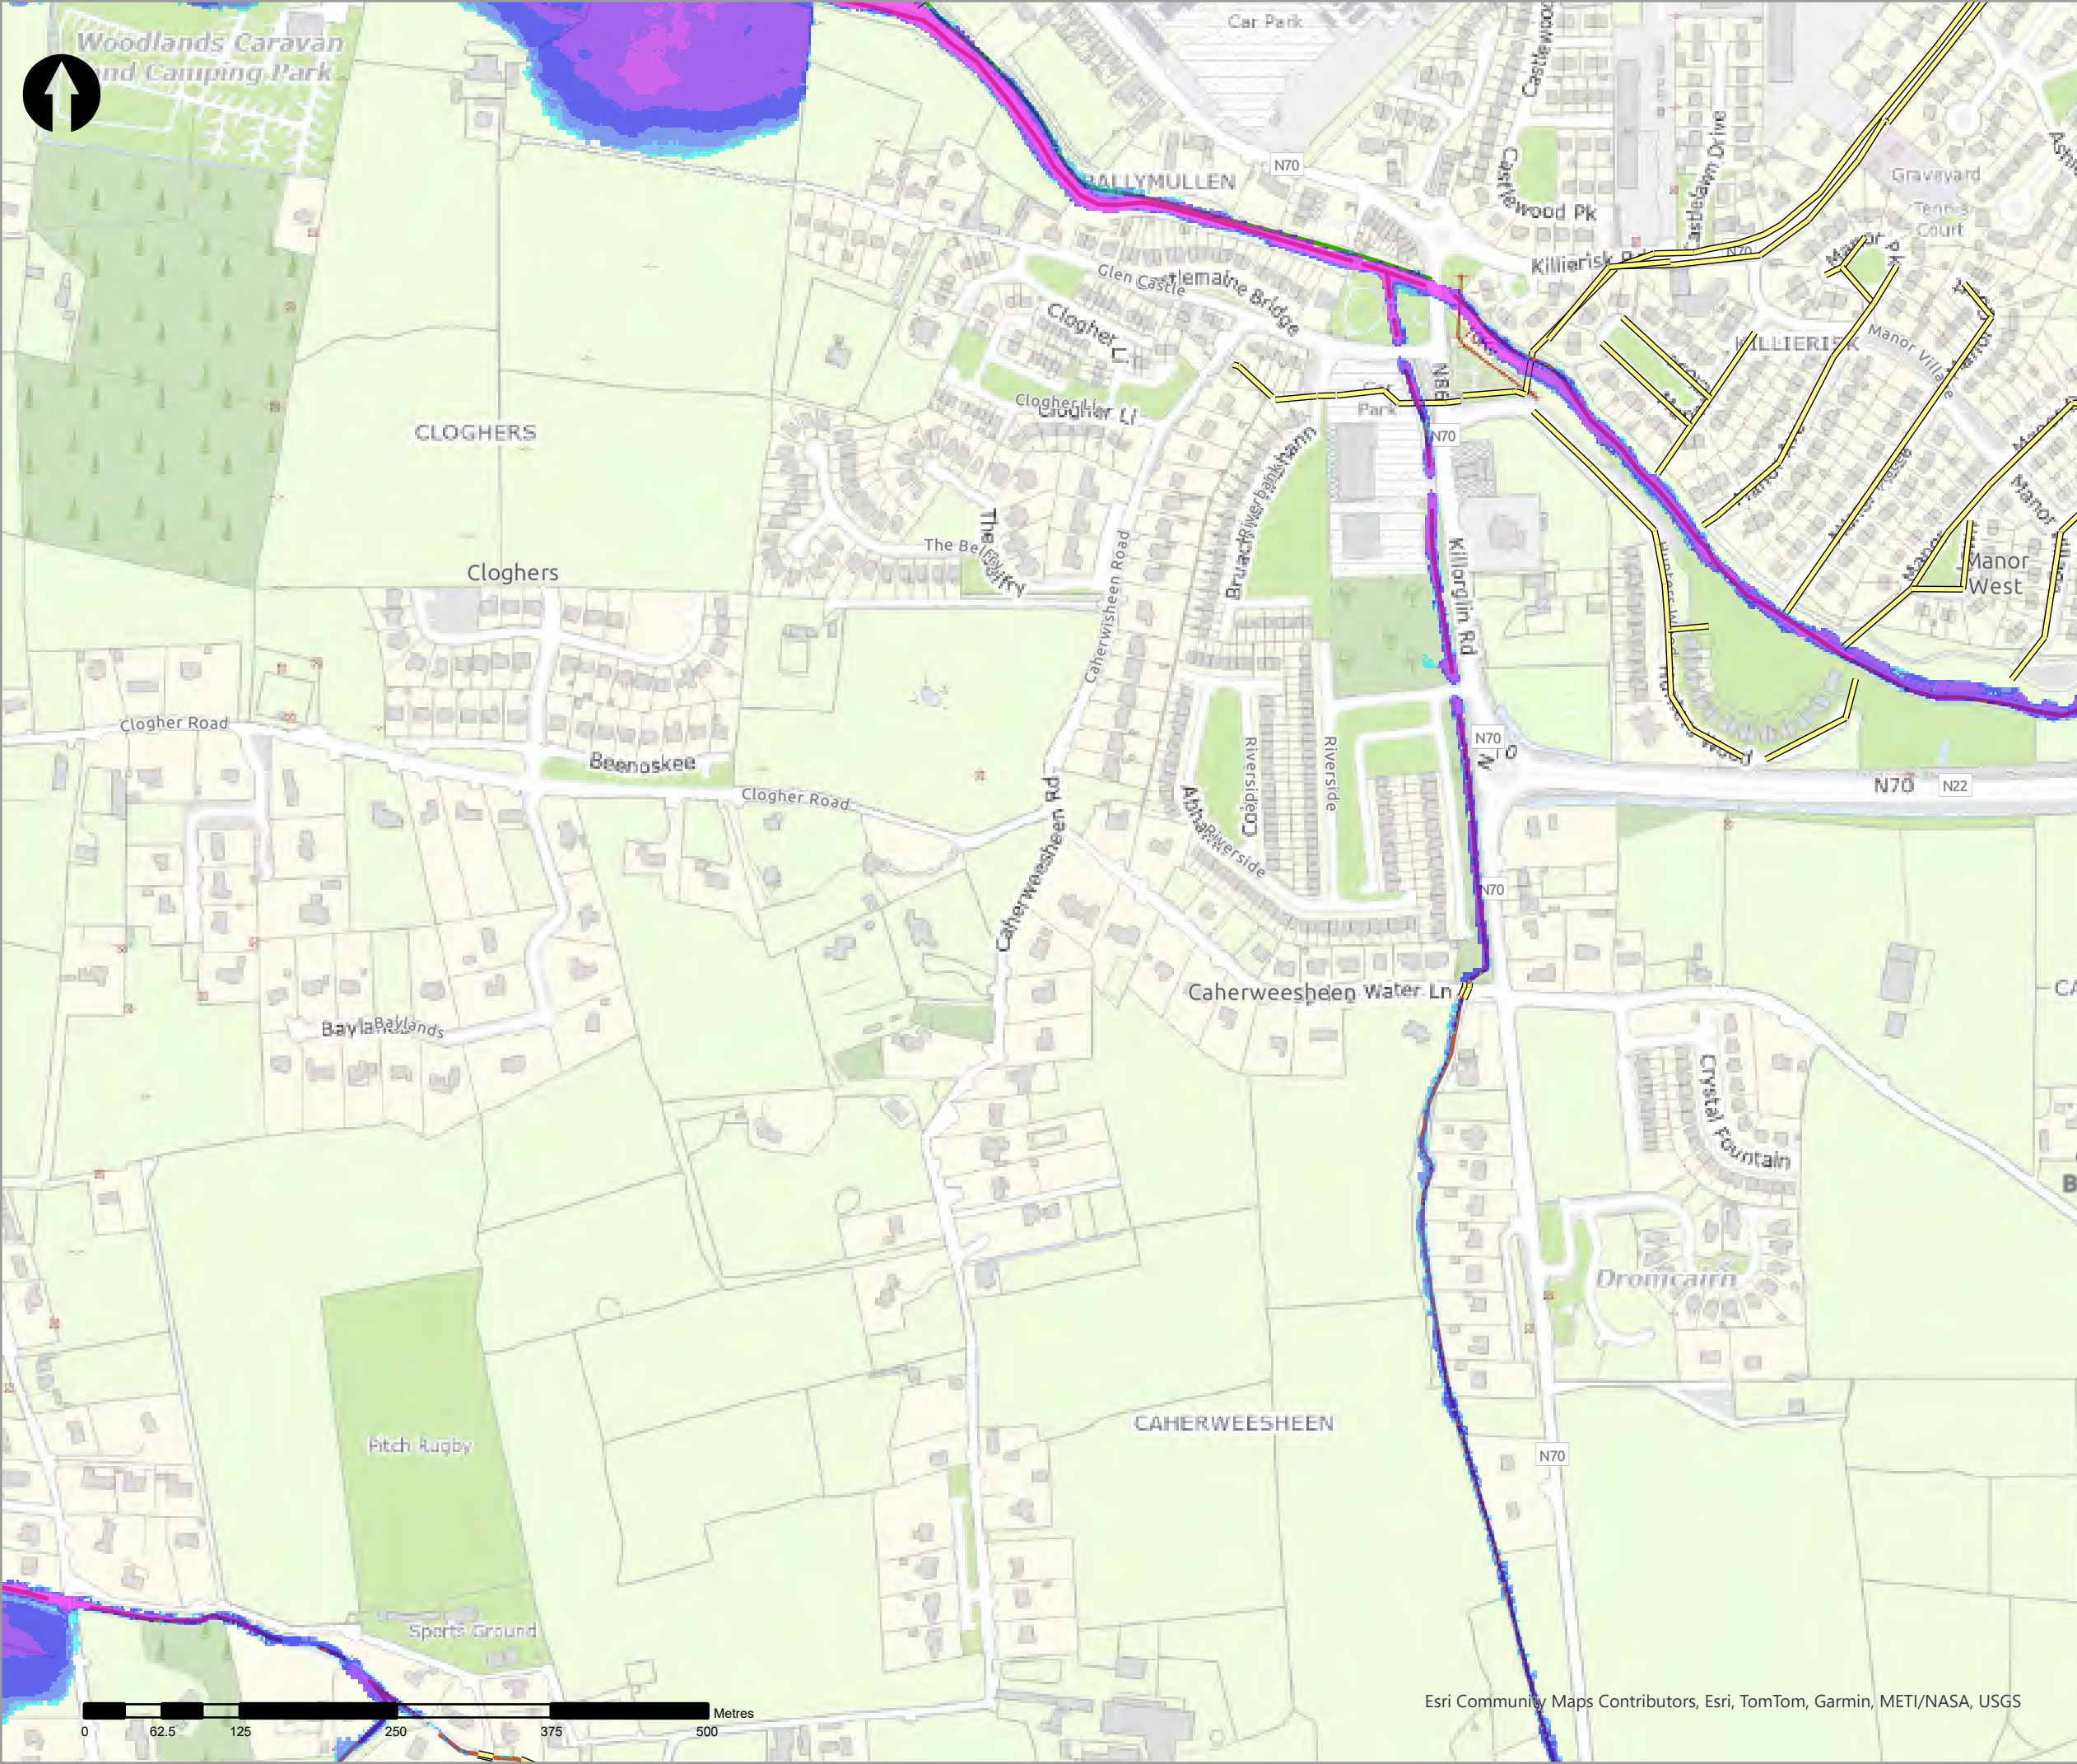

- Legend
- 1% AEP Coastal Depth
- 0 - 0.1m
  - 0.1 - 0.25m
  - 0.25 - 0.5m
  - 0.5 - 1m
  - 1.0 - 1.5m
  - 1.5 - 2m
  - >2m
- Modelled River Centreline
- Modelled Drainage
- Embankment
- Wall

| rev | amendments | drawn | date |
|-----|------------|-------|------|
|-----|------------|-------|------|



Elmwood House T +44(0) 28 90 667914  
74 Boucher Road F +44(0) 28 90 668286  
Belfast W www.rpsgroup.com/ireland  
BT12 6RZ E ireland@rpsgroup.com

CLIENT



OPW

Óigín na eÓbairíochta Poiblí  
Office of Public Works



PROJECT

Tralee Flood Relief Scheme

TITLE

Tralee Depth Mapping  
1% AEP Coastal


| Project Number | Sheet Size | Drawing Scale |
|----------------|------------|---------------|
| MCW1082        | A3         | 1:5,000       |

| Drawing Number  | Datum |
|-----------------|-------|
| Dep_C_C_0100_01 | ITM   |

| Drawn by | Status | Revision |
|----------|--------|----------|
| RC       | Final  | 01       |

| Checked By | Approved By | Date       |
|------------|-------------|------------|
| AS         | AS          | 05/06/2025 |



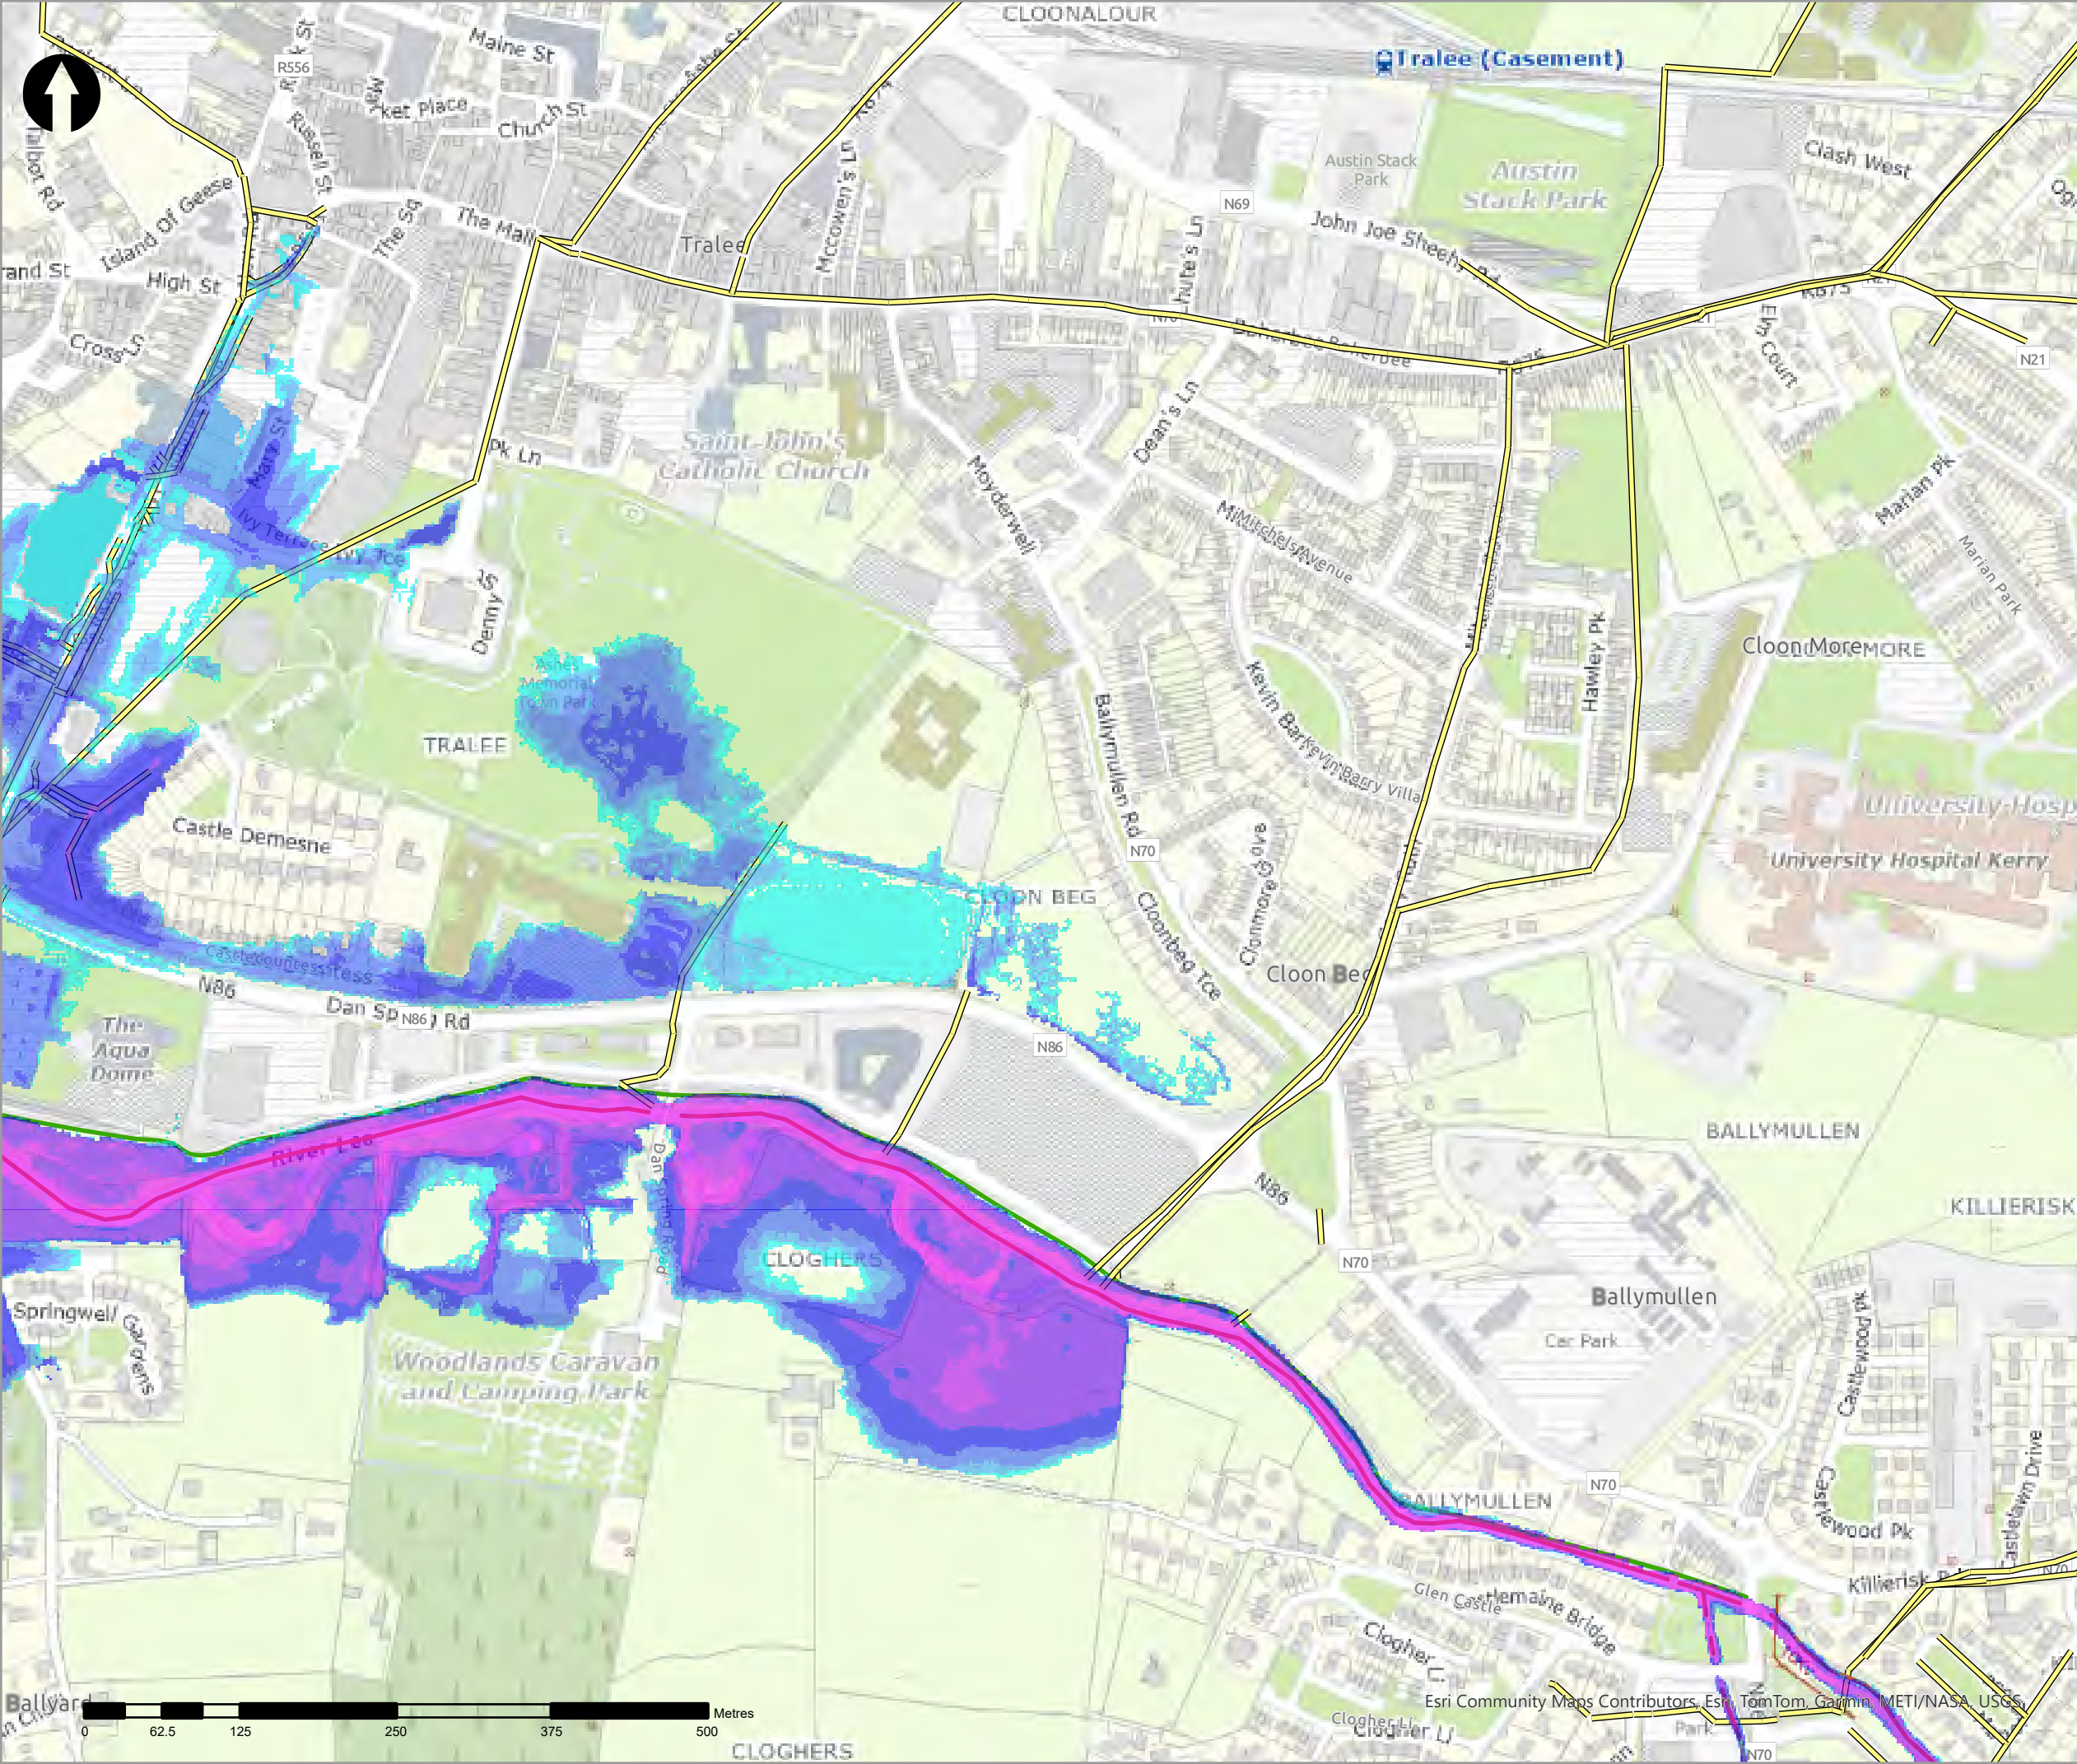

- Legend
- 1% AEP Coastal Depth
    - 0 - 0.1m
    - 0.1 - 0.25m
    - 0.25 - 0.5m
    - 0.5 - 1m
    - 1.0 - 1.5m
    - 1.5 - 2m
    - >2m
  - Modelled River Centreline
  - Modelled Drainage
  - Embankment
  - Wall

| rev | amendments | drawn | date |
|-----|------------|-------|------|
|-----|------------|-------|------|



**rps**  
A TETRA TECH COMPANY

Elmwood House T +44(0) 28 90 667914  
74 Boucher Road F +44(0) 28 90 668286  
Belfast W www.rpsgroup.com/ireland  
BT12 6RZ E ireland@rpsgroup.com

**CLIENT**



**OPW**  
Oifig na hEalaíochtaí  
Office of Public Works



**Kerry Council**

**PROJECT**

Tralee Flood Relief Scheme

**TITLE**


Tralee Depth Mapping  
1% AEP Coastal

| Project Number | Sheet Size | Drawing Scale |
|----------------|------------|---------------|
| MCW1082        | A3         | 1:5,000       |



| Drawing Number  | Datum |
|-----------------|-------|
| Dep_C_C_0100_02 | ITM   |

| Drawn by | Status | Revision |
|----------|--------|----------|
| RC       | Final  | 01       |

| Checked By | Approved By | Date       |
|------------|-------------|------------|
| AS         | AS          | 05/06/2025 |

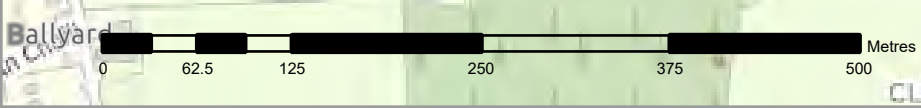



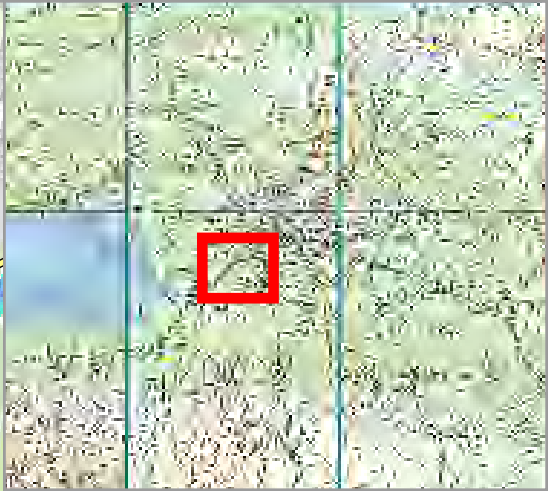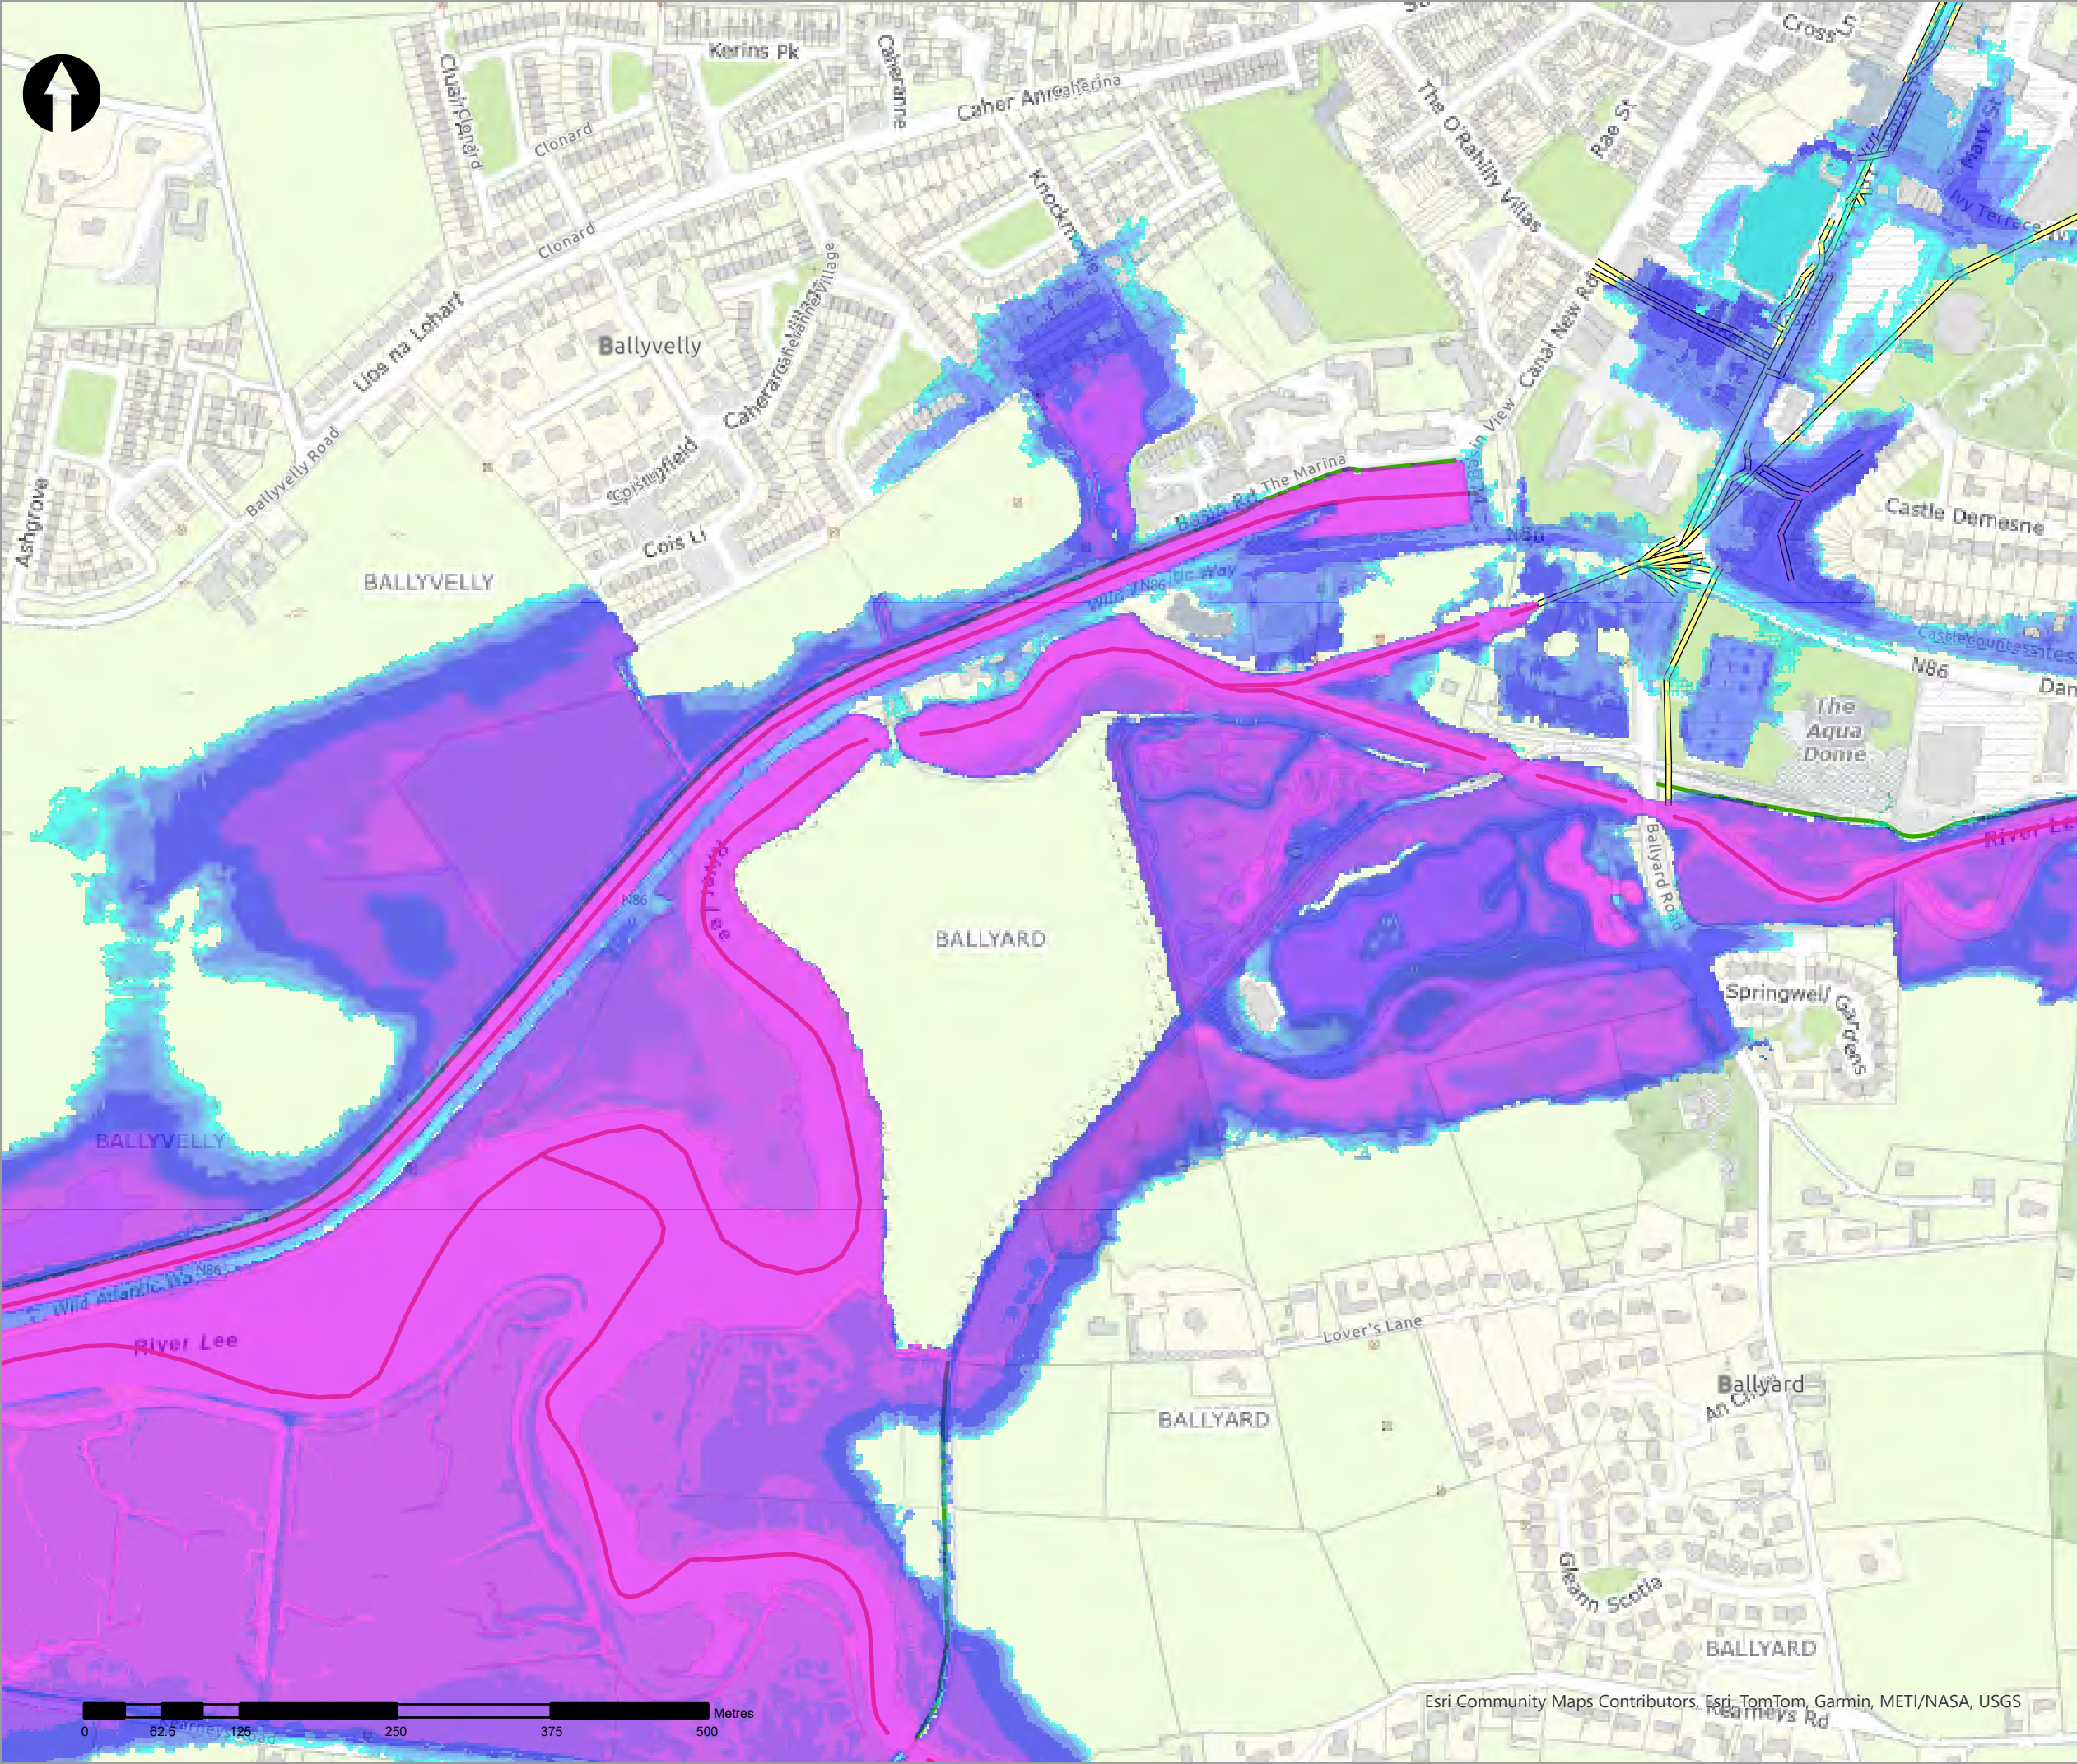

- Legend
- 1% AEP Coastal Depth
- 0 - 0.1m
  - 0.1 - 0.25m
  - 0.25 - 0.5m
  - 0.5 - 1m
  - 1.0 - 1.5m
  - 1.5 - 2m
  - >2m
- Modelled River Centreline
- Modelled Drainage
- Embankment
- Wall

| rev | ammdments | drawn | date |
|-----|-----------|-------|------|
|-----|-----------|-------|------|



Elmwood House T +44(0) 28 90 667914  
74 Boucher Road F +44(0) 28 90 668286  
Belfast W www.rpsgroup.com/ireland  
BT12 6RZ E ireland@rpsgroup.com

CLIENT



OPW

Óig na eÓibhacha Poiblí  
Office of Public Works



|         |                            |  |
|---------|----------------------------|--|
| PROJECT | Tralee Flood Relief Scheme |  |
|---------|----------------------------|--|


|       |                                        |  |
|-------|----------------------------------------|--|
| TITLE | Tralee Depth Mapping<br>1% AEP Coastal |  |
|-------|----------------------------------------|--|

|                |            |               |
|----------------|------------|---------------|
| Project Number | Sheet Size | Drawing Scale |
| MCW1082        | A3         | 1:5,000       |



|                 |       |
|-----------------|-------|
| Drawing Number  | Datum |
| Dep_C_C_0100_03 | ITM   |

|          |        |          |
|----------|--------|----------|
| Drawn by | Status | Revision |
| RC       | Final  | 01       |

|            |             |            |
|------------|-------------|------------|
| Checked By | Approved By | Date       |
| AS         | AS          | 05/06/2025 |

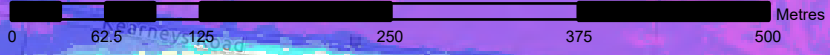

Esri Community Maps Contributors, Esri, TomTom, Garmin, METI/NASA, USGS

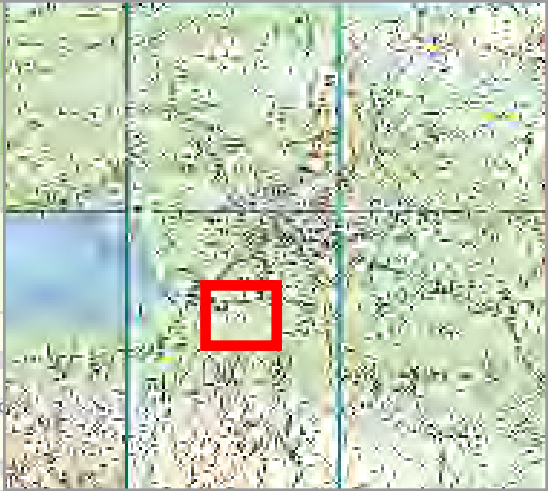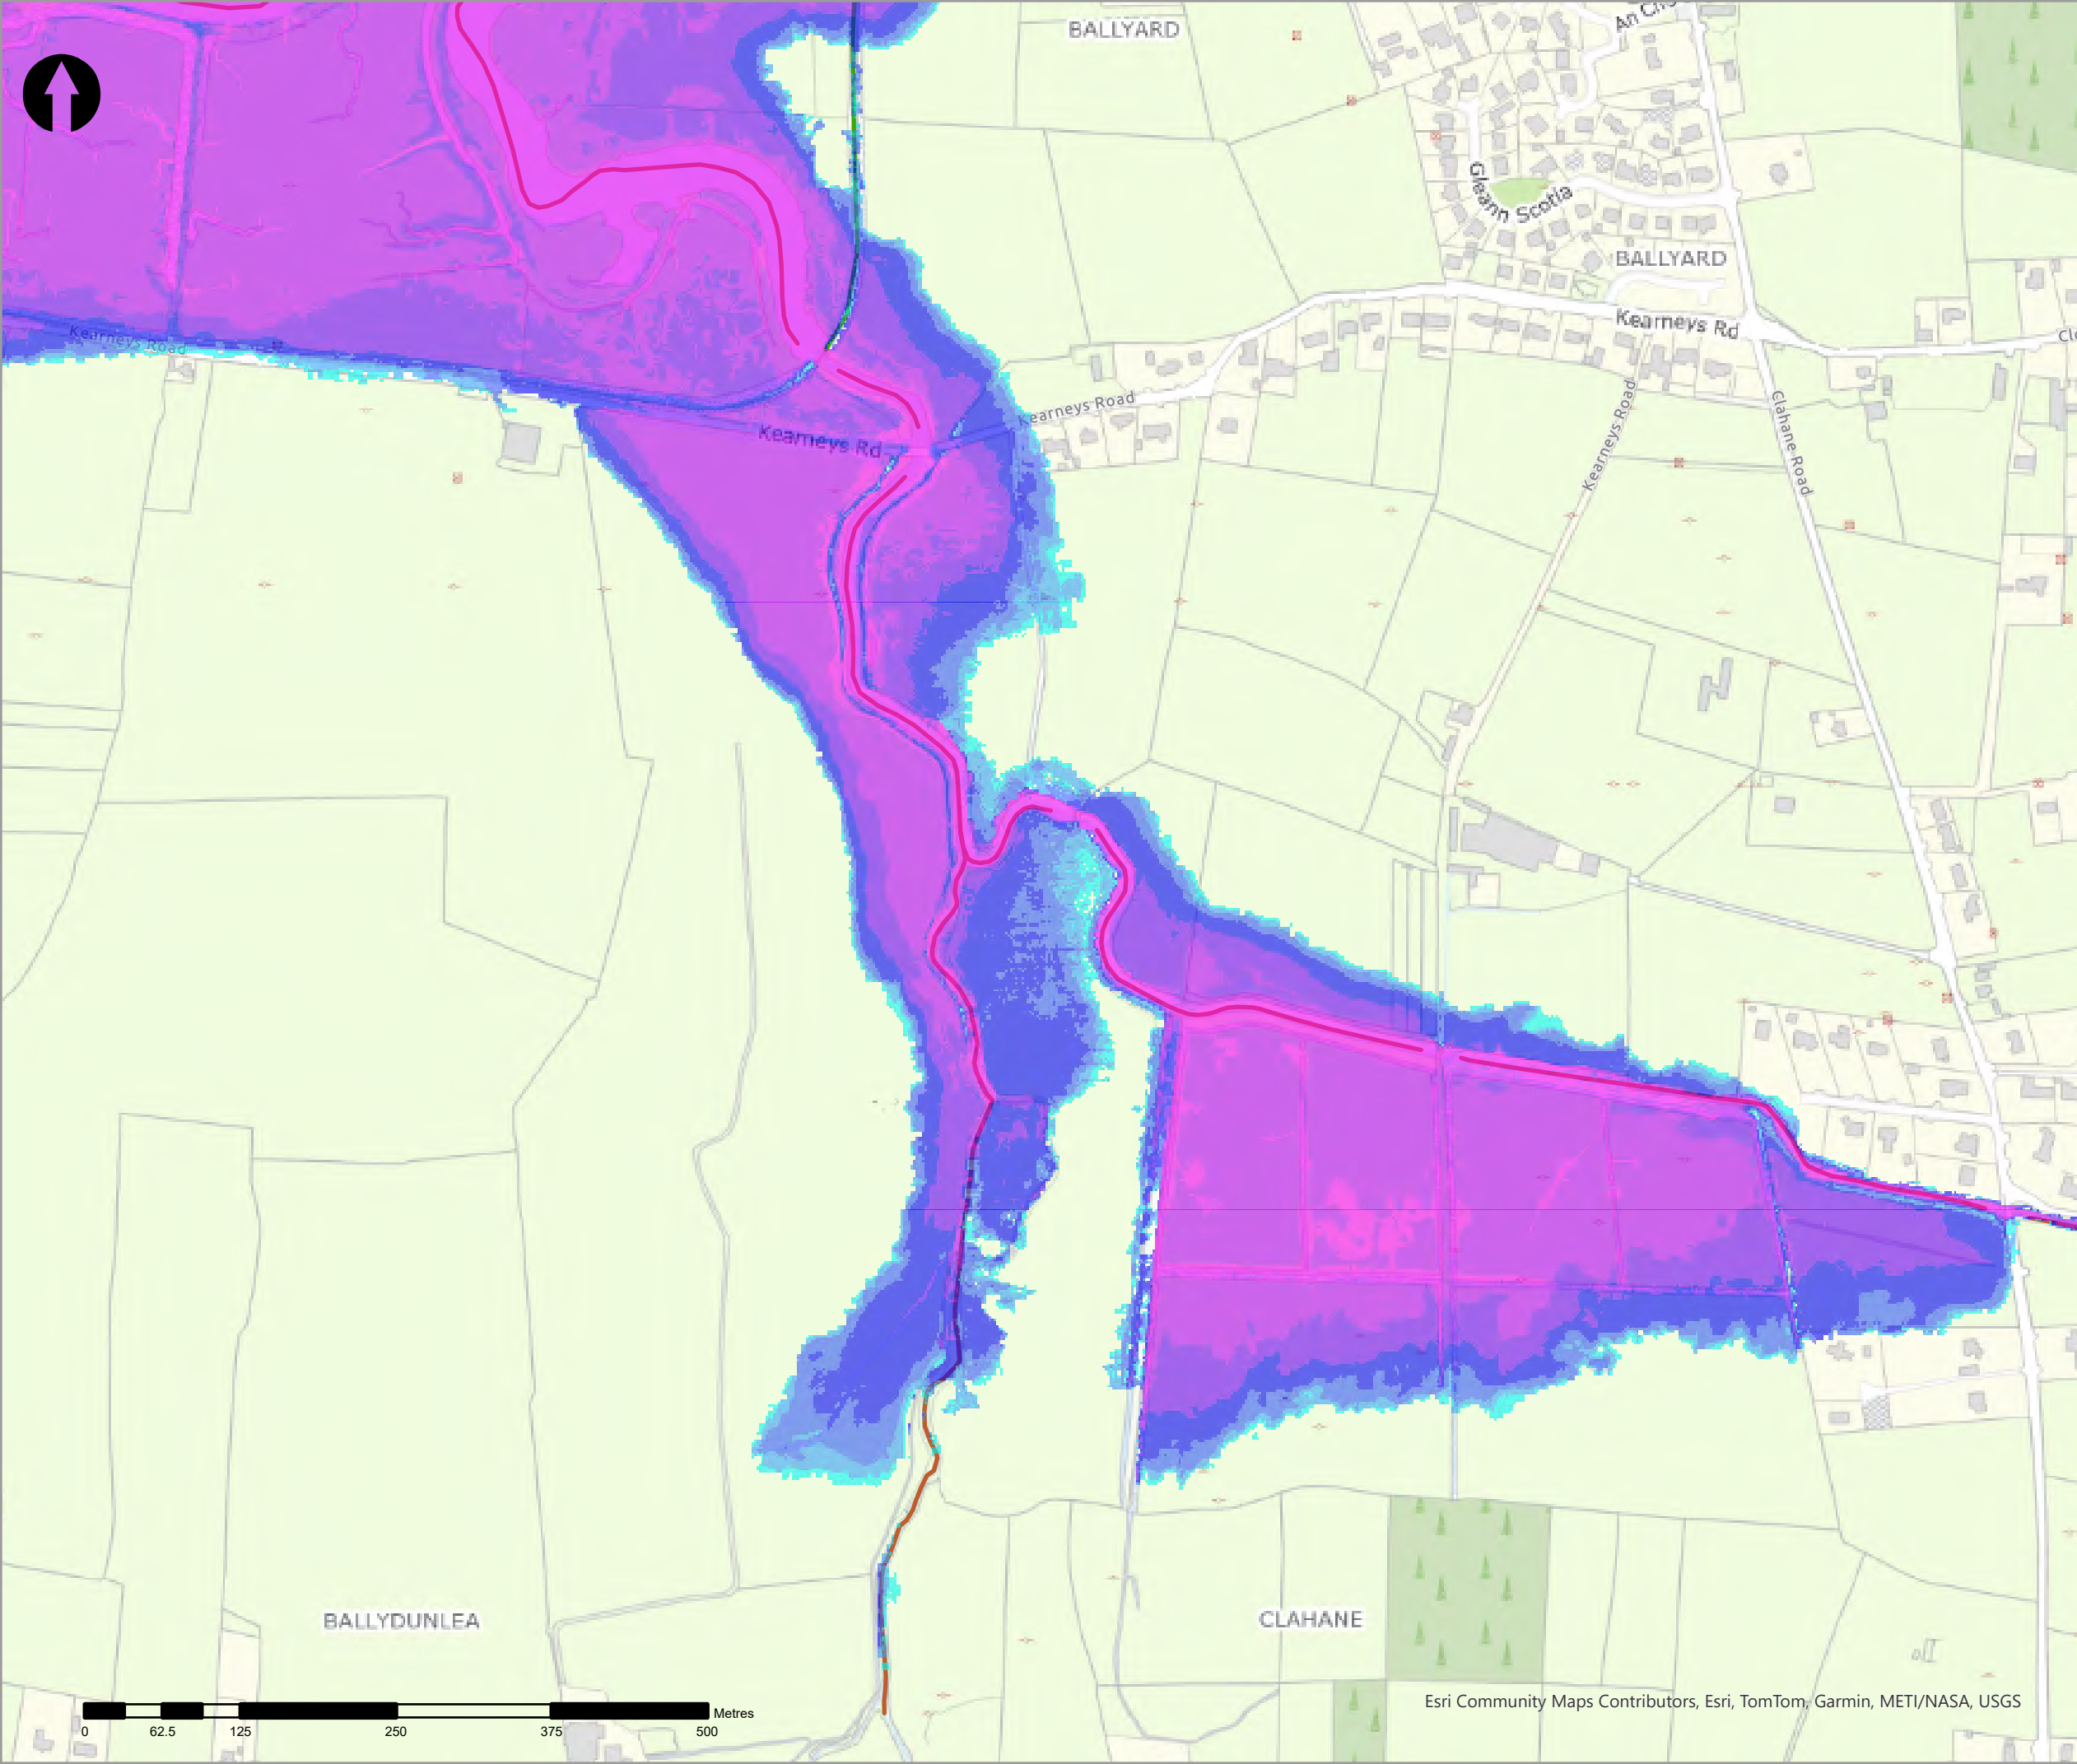

- Legend
- 1% AEP Coastal Depth
- 0 - 0.1m
  - 0.1 - 0.25m
  - 0.25 - 0.5m
  - 0.5 - 1m
  - 1.0 - 1.5m
  - 1.5 - 2m
  - >2m
- Modelled River Centreline
- Modelled Drainage
- Embankment
- Wall

| rev | ammdments | drawn | date |
|-----|-----------|-------|------|
|-----|-----------|-------|------|



Elmwood House T +44(0) 28 90 667914  
74 Boucher Road F +44(0) 28 90 668286  
Belfast W www.rpsgroup.com/ireland  
BT12 6RZ E ireland@rpsgroup.com

CLIENT



OPW

Óigín na nEolainne Poiblí  
Office of Public Works



PROJECT

Tralee Flood Relief Scheme

TITLE


Tralee Depth Mapping  
1% AEP Coastal

| Project Number | Sheet Size | Drawing Scale |
|----------------|------------|---------------|
| MCW1082        | A3         | 1:5,000       |

| Drawing Number  | Datum |
|-----------------|-------|
| Dep_C_C_0100_04 | ITM   |



| Drawn by | Status | Revision |
|----------|--------|----------|
| RC       | Final  | 01       |

| Checked By | Approved By | Date       |
|------------|-------------|------------|
| AS         | AS          | 05/06/2025 |

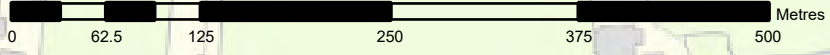

Esri Community Maps Contributors, Esri, TomTom, Garmin, METI/NASA, USGS



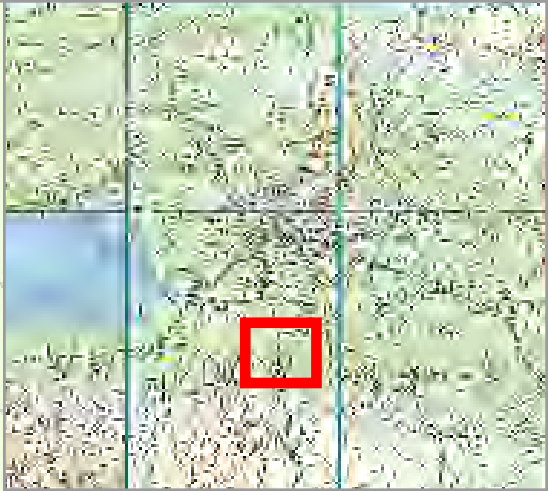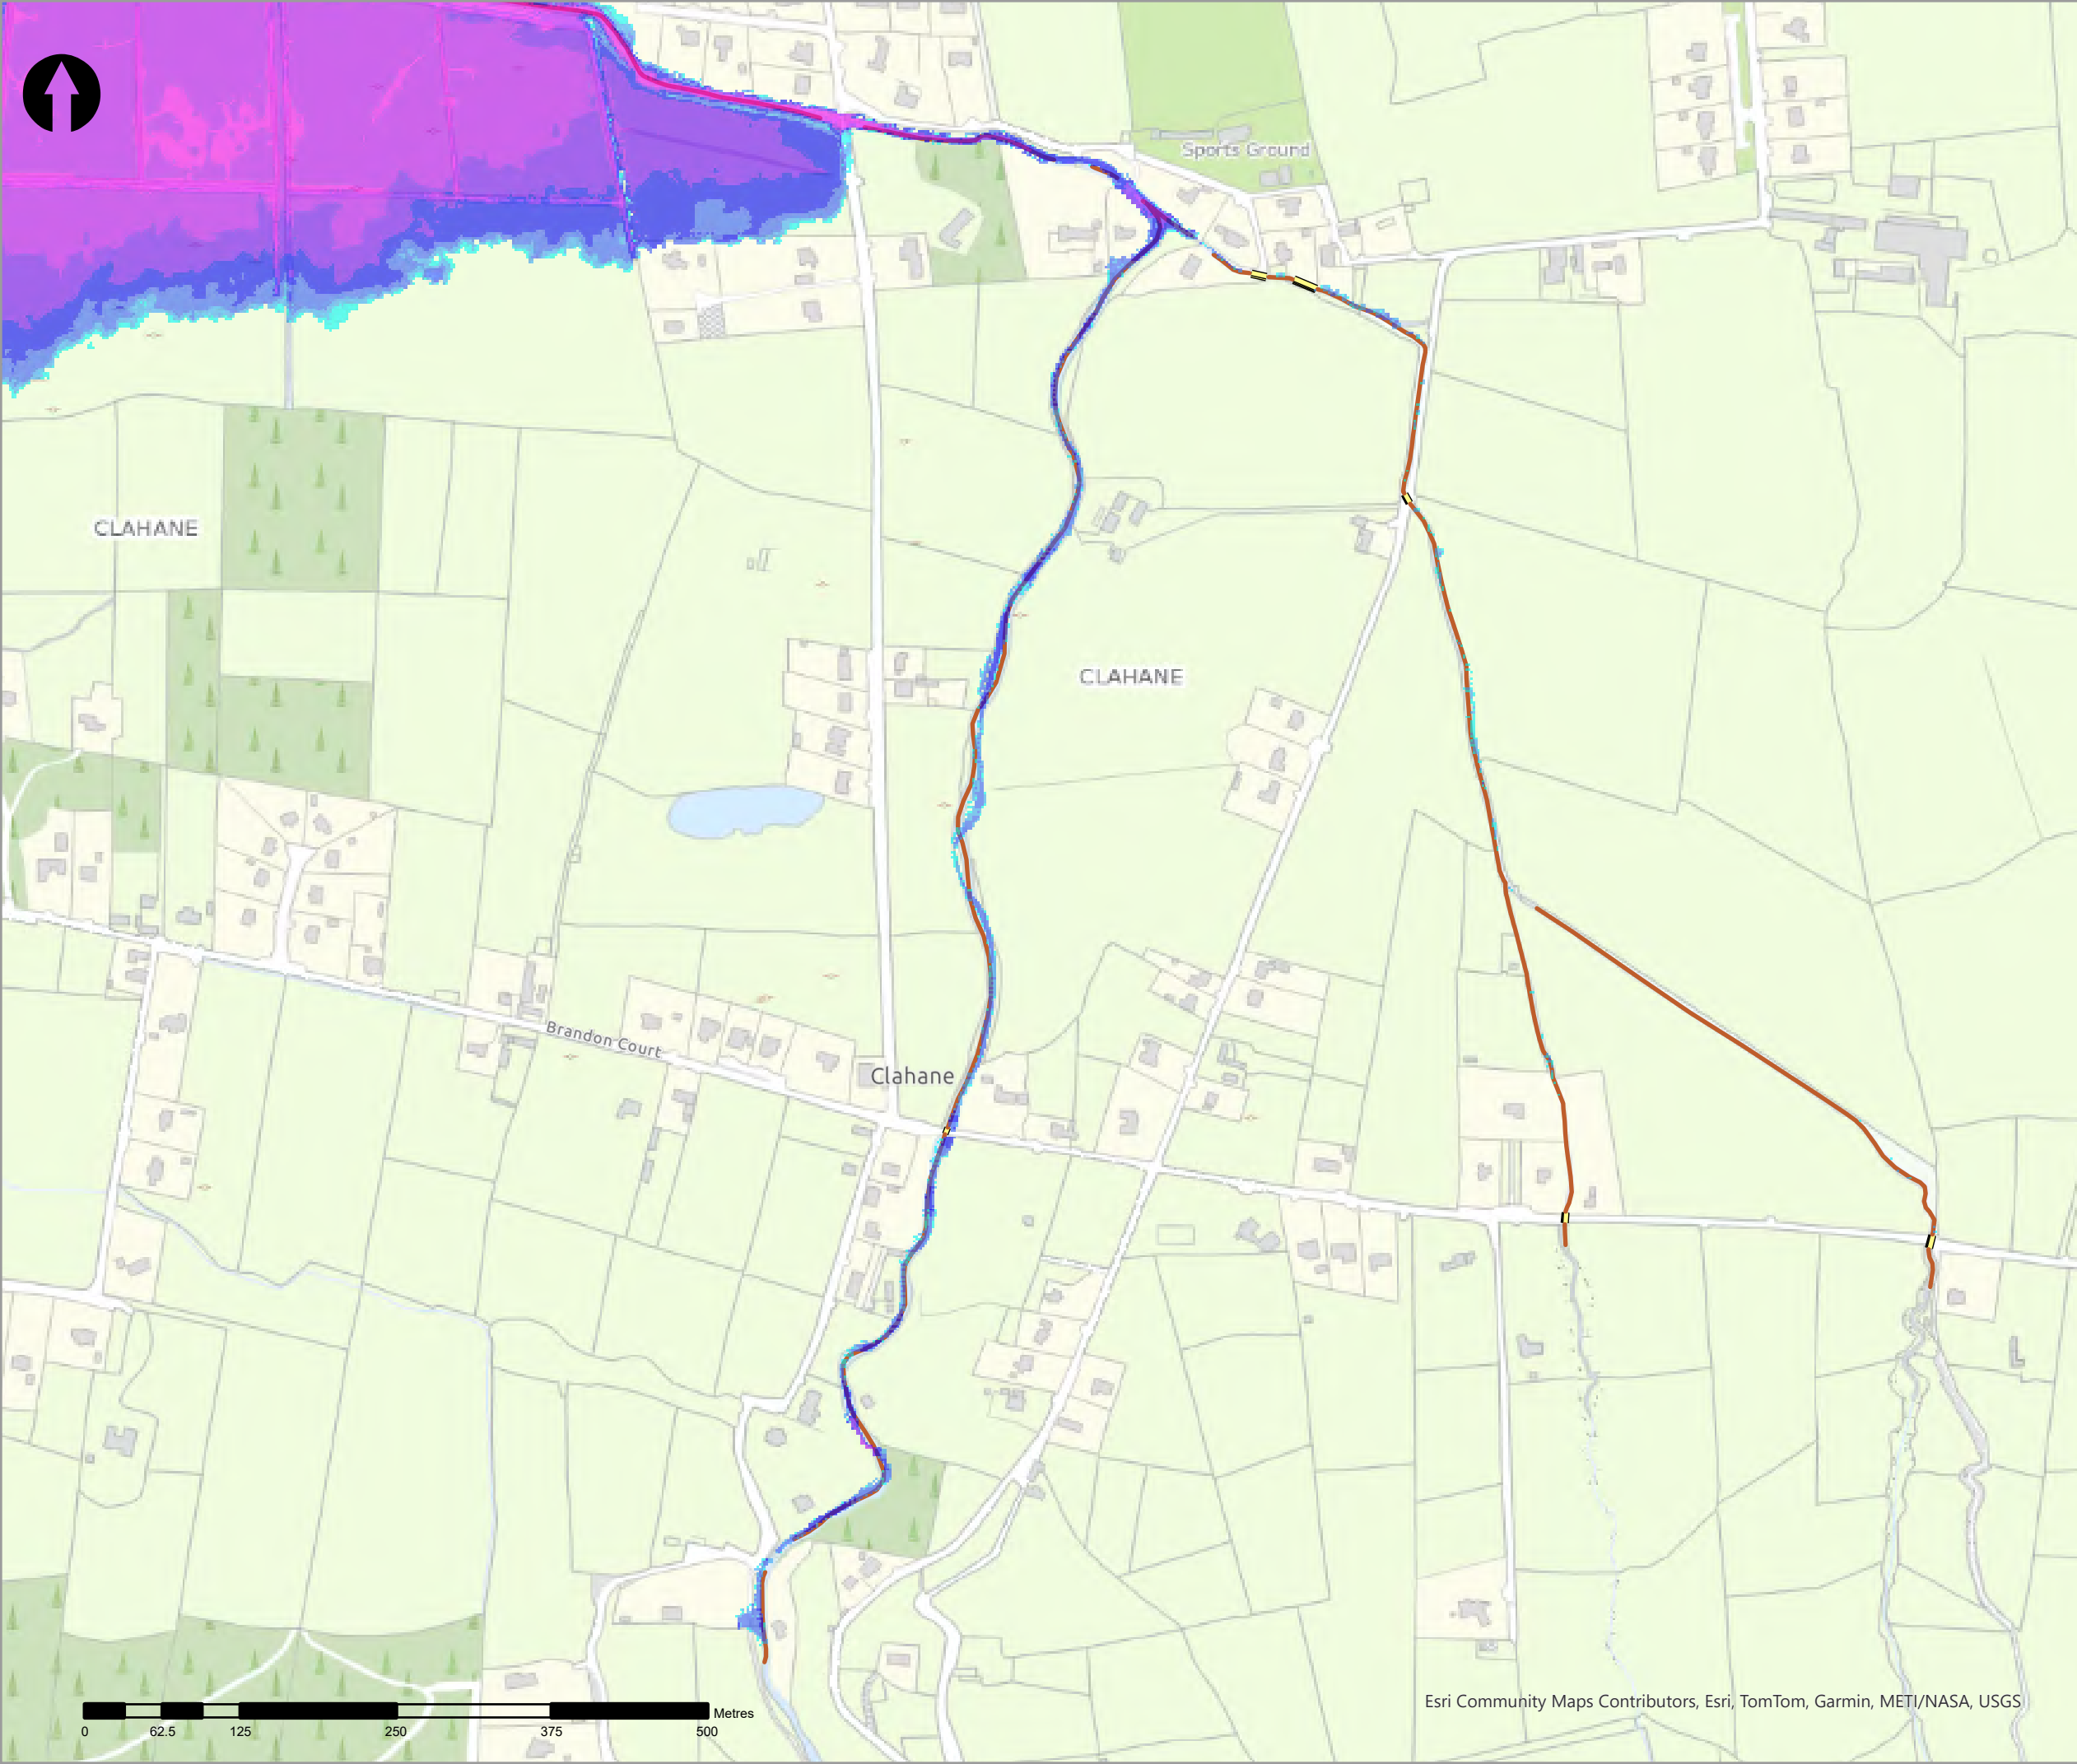

- Legend
- 1% AEP Coastal Depth
- 0 - 0.1m
  - 0.1 - 0.25m
  - 0.25 - 0.5m
  - 0.5 - 1m
  - 1.0 - 1.5m
  - 1.5 - 2m
  - >2m
- Modelled River Centreline
- Modelled Drainage
- Embankment
- Wall

| rev | ammendments | drawn | date |
|-----|-------------|-------|------|
|-----|-------------|-------|------|



Elmwood House T +44(0) 28 90 667914  
74 Boucher Road F +44(0) 28 90 668286  
Belfast W www.rpsgroup.com/ireland  
BT12 6RZ E ireland@rpsgroup.com

CLIENT



OPW

Óigín na nEilíníochas Poiblí  
Office of Public Works



PROJECT

Tralee Flood Relief Scheme

TITLE


Tralee Depth Mapping  
1% AEP Coastal

| Project Number | Sheet Size | Drawing Scale |
|----------------|------------|---------------|
| MCW1082        | A3         | 1:5,000       |


| Drawing Number  | Datum |
|-----------------|-------|
| Dep_C_C_0100_05 | ITM   |

| Drawn by | Status | Revision |
|----------|--------|----------|
| RC       | Final  | 01       |

| Checked By | Approved By | Date       |
|------------|-------------|------------|
| AS         | AS          | 05/06/2025 |

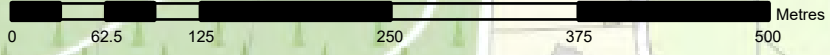

Esri Community Maps Contributors, Esri, TomTom, Garmin, METI/NASA, USGS

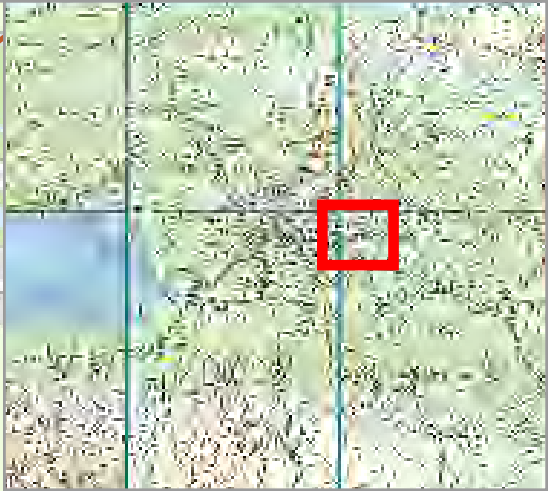

- Legend
- 1% AEP Coastal Depth
- 0 - 0.1m
  - 0.1 - 0.25m
  - 0.25 - 0.5m
  - 0.5 - 1m
  - 1.0 - 1.5m
  - 1.5 - 2m
  - >2m
- Modelled River Centreline
- Modelled Drainage
- Embankment
- Wall

| rev | amendments | drawn | date |
|-----|------------|-------|------|
|-----|------------|-------|------|



Elmwood House T +44(0) 28 90 667914  
74 Boucher Road F +44(0) 28 90 668286  
Belfast W www.rpsgroup.com/ireland  
BT12 6RZ E ireland@rpsgroup.com

CLIENT



PROJECT

Tralee Flood Relief Scheme

TITLE

Tralee Depth Mapping  
1% AEP Coastal

| Project Number | Sheet Size | Drawing Scale |
|----------------|------------|---------------|
| MCW1082        | A3         | 1:5,000       |



| Drawing Number  | Datum |
|-----------------|-------|
| Dep_C_C_0100_06 | ITM   |

| Drawn by | Status | Revision |
|----------|--------|----------|
| RC       | Final  | 01       |

| Checked By | Approved By | Date       |
|------------|-------------|------------|
| AS         | AS          | 05/06/2025 |

Esri Community Maps Contributors, Esri, TomTom, Garmin, METI/NASA, USGS



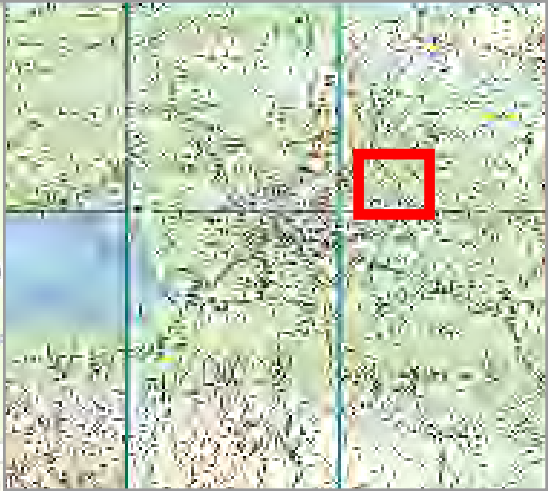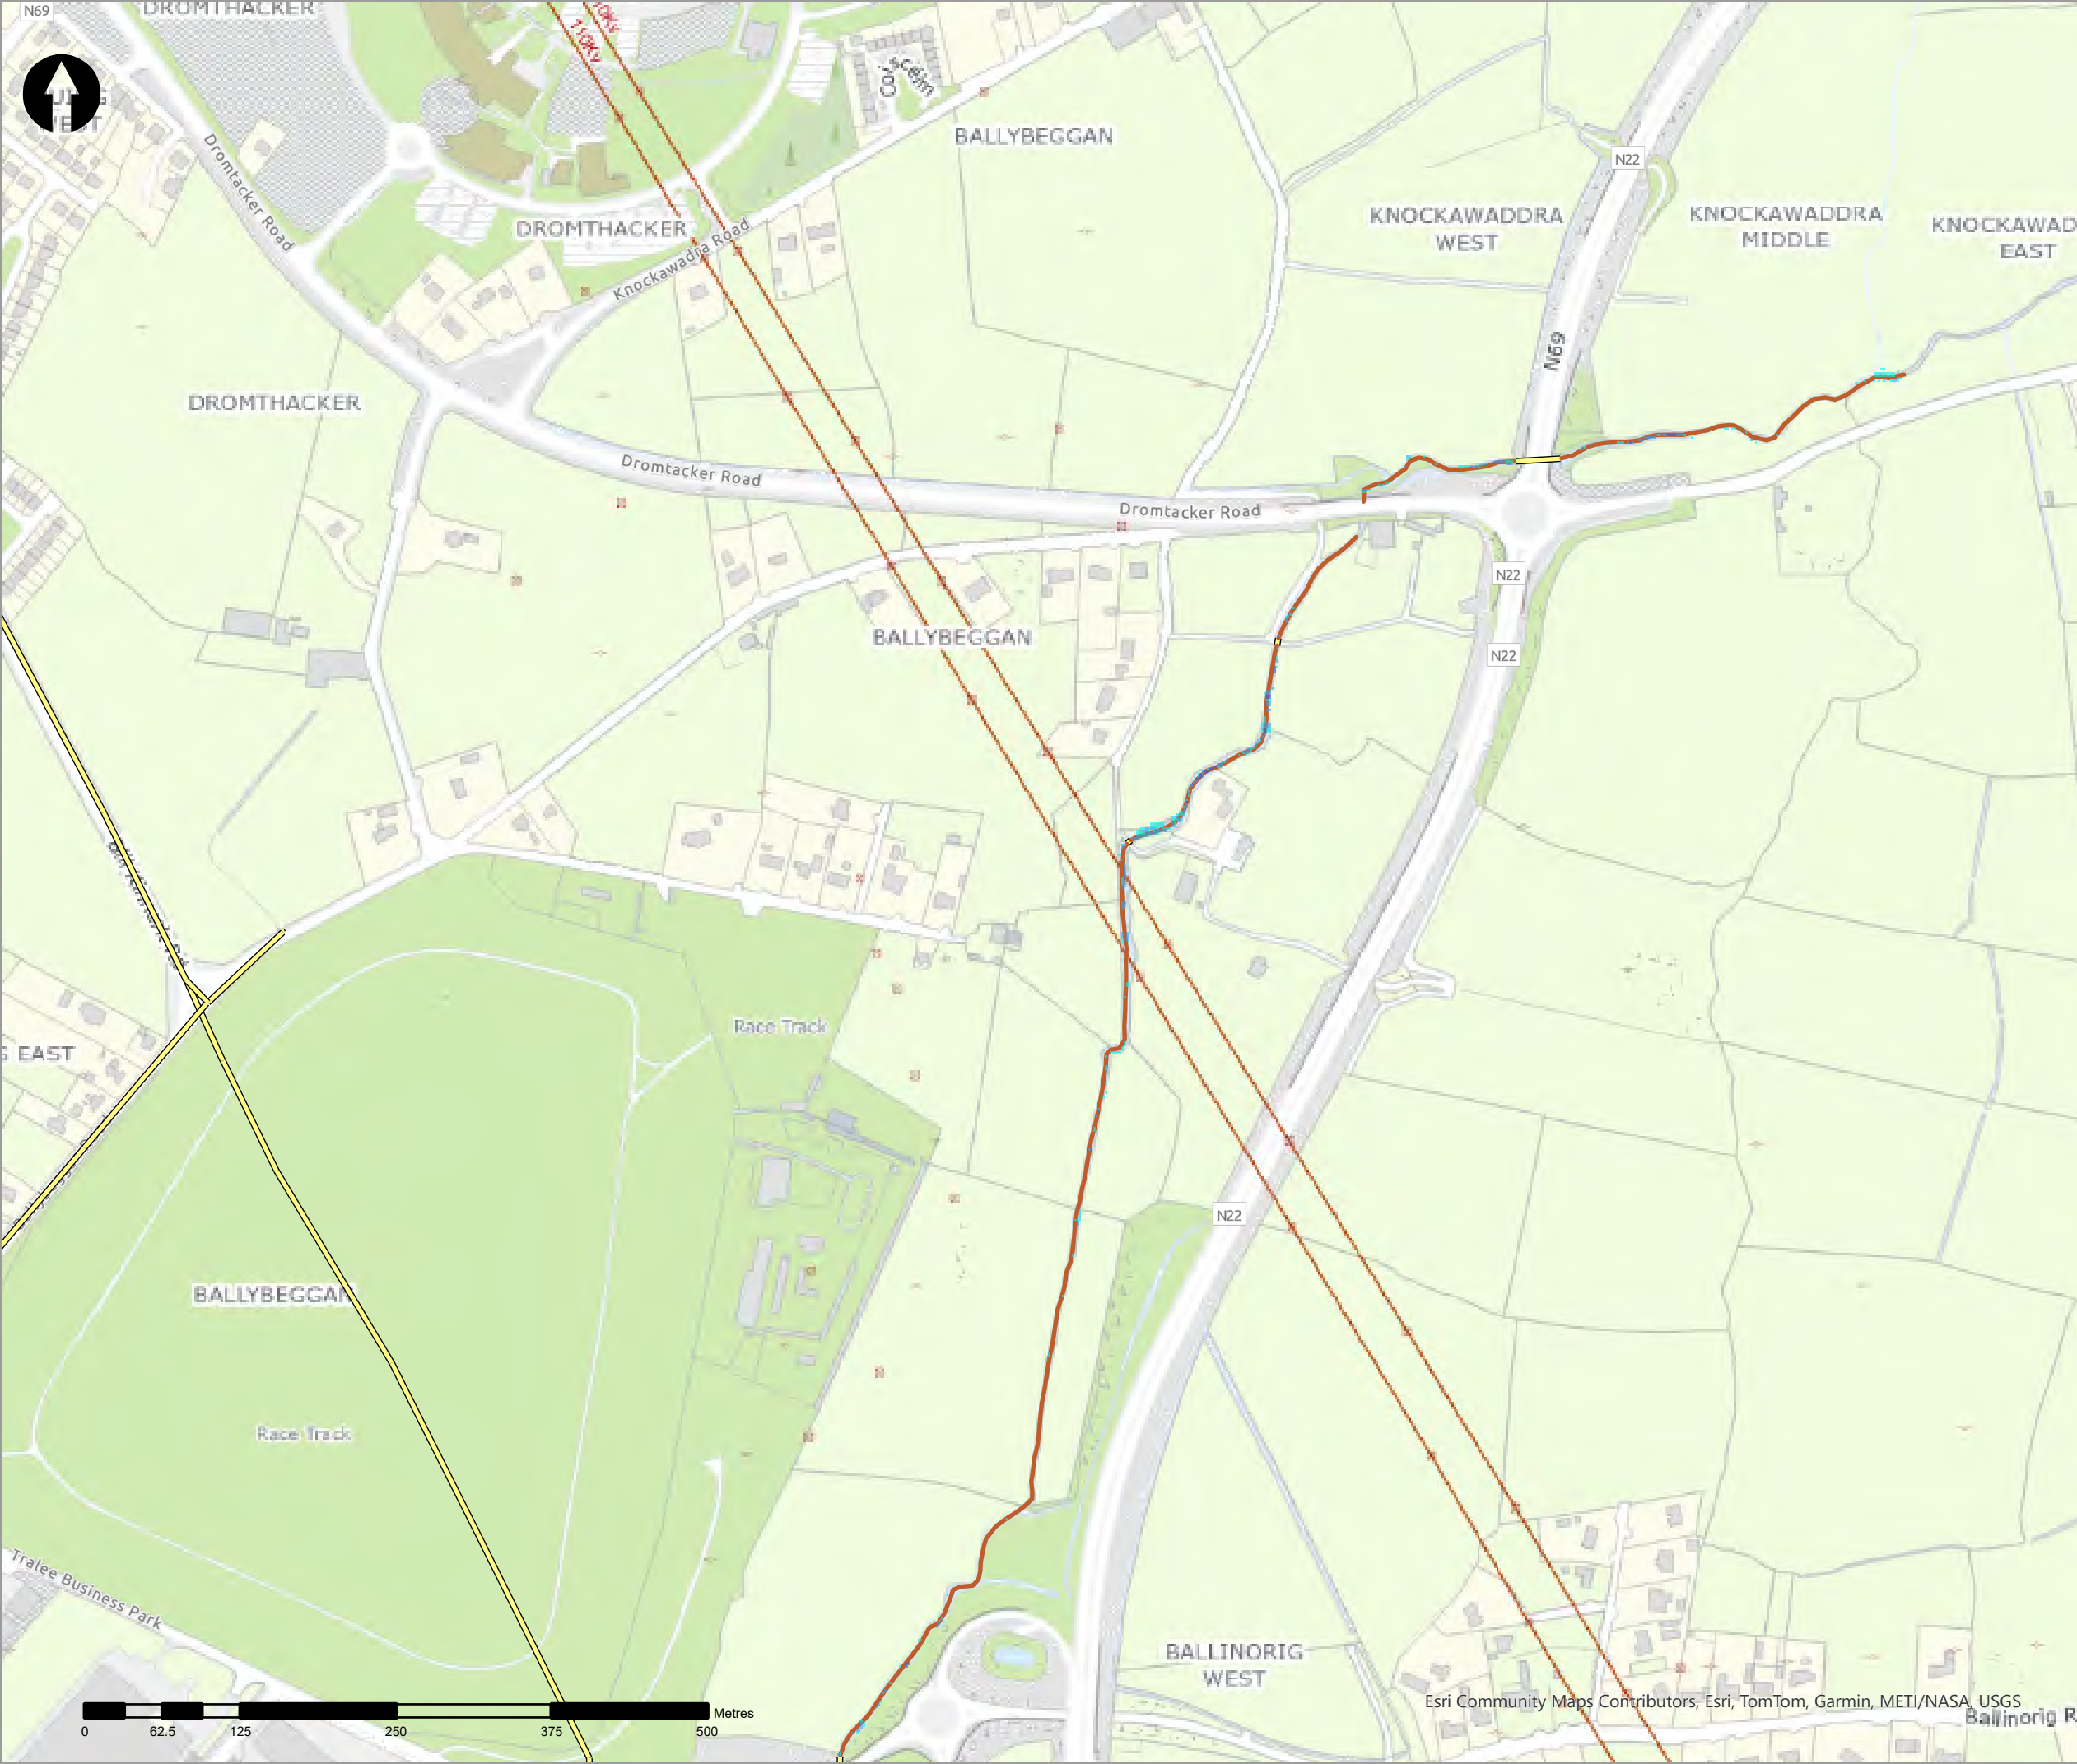

- Legend
- 1% AEP Coastal Depth
- 0 - 0.1m
  - 0.1 - 0.25m
  - 0.25 - 0.5m
  - 0.5 - 1m
  - 1.0 - 1.5m
  - 1.5 - 2m
  - >2m
- Modelled River Centreline
- Modelled Drainage
- Embankment
- Wall

| rev | ammdments | drawn | date |
|-----|-----------|-------|------|
|-----|-----------|-------|------|



Elmwood House T +44(0) 28 90 667914  
74 Boucher Road F +44(0) 28 90 668286  
Belfast W www.rpsgroup.com/ireland  
BT12 6RZ E ireland@rpsgroup.com

CLIENT



OPW

Óifig na  
eOibreacha Poiblí  
Office of Public Works



PROJECT

Tralee Flood Relief Scheme

TITLE


Tralee Depth Mapping  
1% AEP Coastal


| Project Number | Sheet Size | Drawing Scale |
|----------------|------------|---------------|
| MCW1082        | A3         | 1:5,000       |

| Drawing Number  | Datum |
|-----------------|-------|
| Dep_C_C_0100_07 | ITM   |

| Drawn by | Status | Revision |
|----------|--------|----------|
| RC       | Final  | 01       |

| Checked By | Approved By | Date       |
|------------|-------------|------------|
| AS         | AS          | 05/06/2025 |

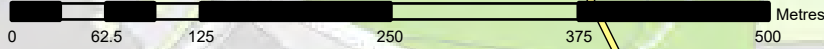

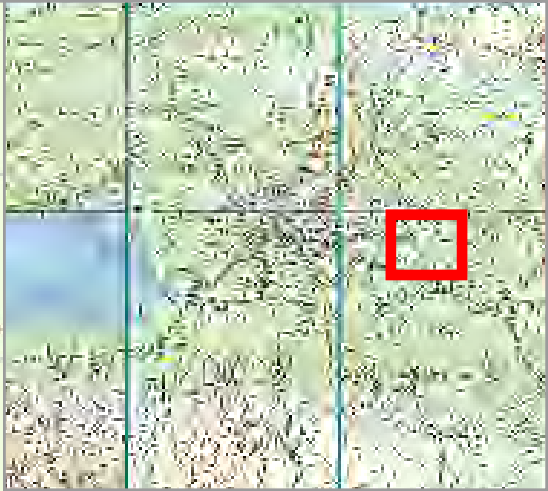

- Legend
- 1% AEP Coastal Depth
- 0 - 0.1m
  - 0.1 - 0.25m
  - 0.25 - 0.5m
  - 0.5 - 1m
  - 1.0 - 1.5m
  - 1.5 - 2m
  - >2m
- Modelled River Centreline
- Modelled Drainage
- Embankment
- Wall

| rev | ammendments | drawn | date |
|-----|-------------|-------|------|
|-----|-------------|-------|------|



Elmwood House T +44(0) 28 90 667914  
74 Boucher Road F +44(0) 28 90 668286  
Belfast W www.rpsgroup.com/ireland  
BT12 6RZ E ireland@rpsgroup.com

CLIENT



OPW

Óifig na hOibreacha Poiblí  
Office of Public Works



PROJECT

Tralee Flood Relief Scheme

TITLE

Tralee Depth Mapping  
1% AEP Coastal

| Project Number | Sheet Size | Drawing Scale |
|----------------|------------|---------------|
| MCW1082        | A3         | 1:5,000       |

| Drawing Number  | Datum |
|-----------------|-------|
| Dep_C_C_0100_08 | ITM   |

| Drawn by | Status | Revision |
|----------|--------|----------|
| RC       | Final  | 01       |

| Checked By | Approved By | Date       |
|------------|-------------|------------|
| AS         | AS          | 05/06/2025 |





- Legend
- 1% AEP Coastal Depth
- 0 - 0.1m
  - 0.1 - 0.25m
  - 0.25 - 0.5m
  - 0.5 - 1m
  - 1.0 - 1.5m
  - 1.5 - 2m
  - >2m
- Modelled River Centreline
- Modelled Drainage
- Embankment
- Wall

| rev | ammdments | drawn | date |
|-----|-----------|-------|------|
|-----|-----------|-------|------|



Elmwood House T +44(0) 28 90 667914  
74 Boucher Road F +44(0) 28 90 668286  
Belfast W www.rpsgroup.com/ireland  
BT12 6RZ E ireland@rpsgroup.com

CLIENT



OPW

Óigín na ríobhacha Poiblí  
Office of Public Works



Coastal Guard

|         |                            |
|---------|----------------------------|
| PROJECT | Tralee Flood Relief Scheme |
|---------|----------------------------|


|       |                                        |
|-------|----------------------------------------|
| TITLE | Tralee Depth Mapping<br>1% AEP Coastal |
|-------|----------------------------------------|

|                |            |               |
|----------------|------------|---------------|
| Project Number | Sheet Size | Drawing Scale |
| MCW1082        | A3         | 1:5,000       |



|                 |       |
|-----------------|-------|
| Drawing Number  | Datum |
| Dep_C_C_0100_09 | ITM   |

|          |        |          |
|----------|--------|----------|
| Drawn by | Status | Revision |
| RC       | Final  | 01       |

|            |             |            |
|------------|-------------|------------|
| Checked By | Approved By | Date       |
| AS         | AS          | 05/06/2025 |

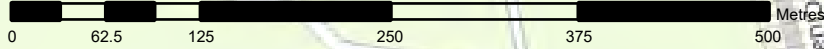



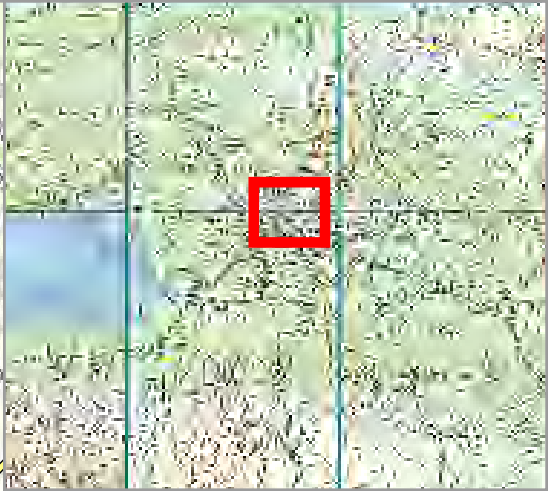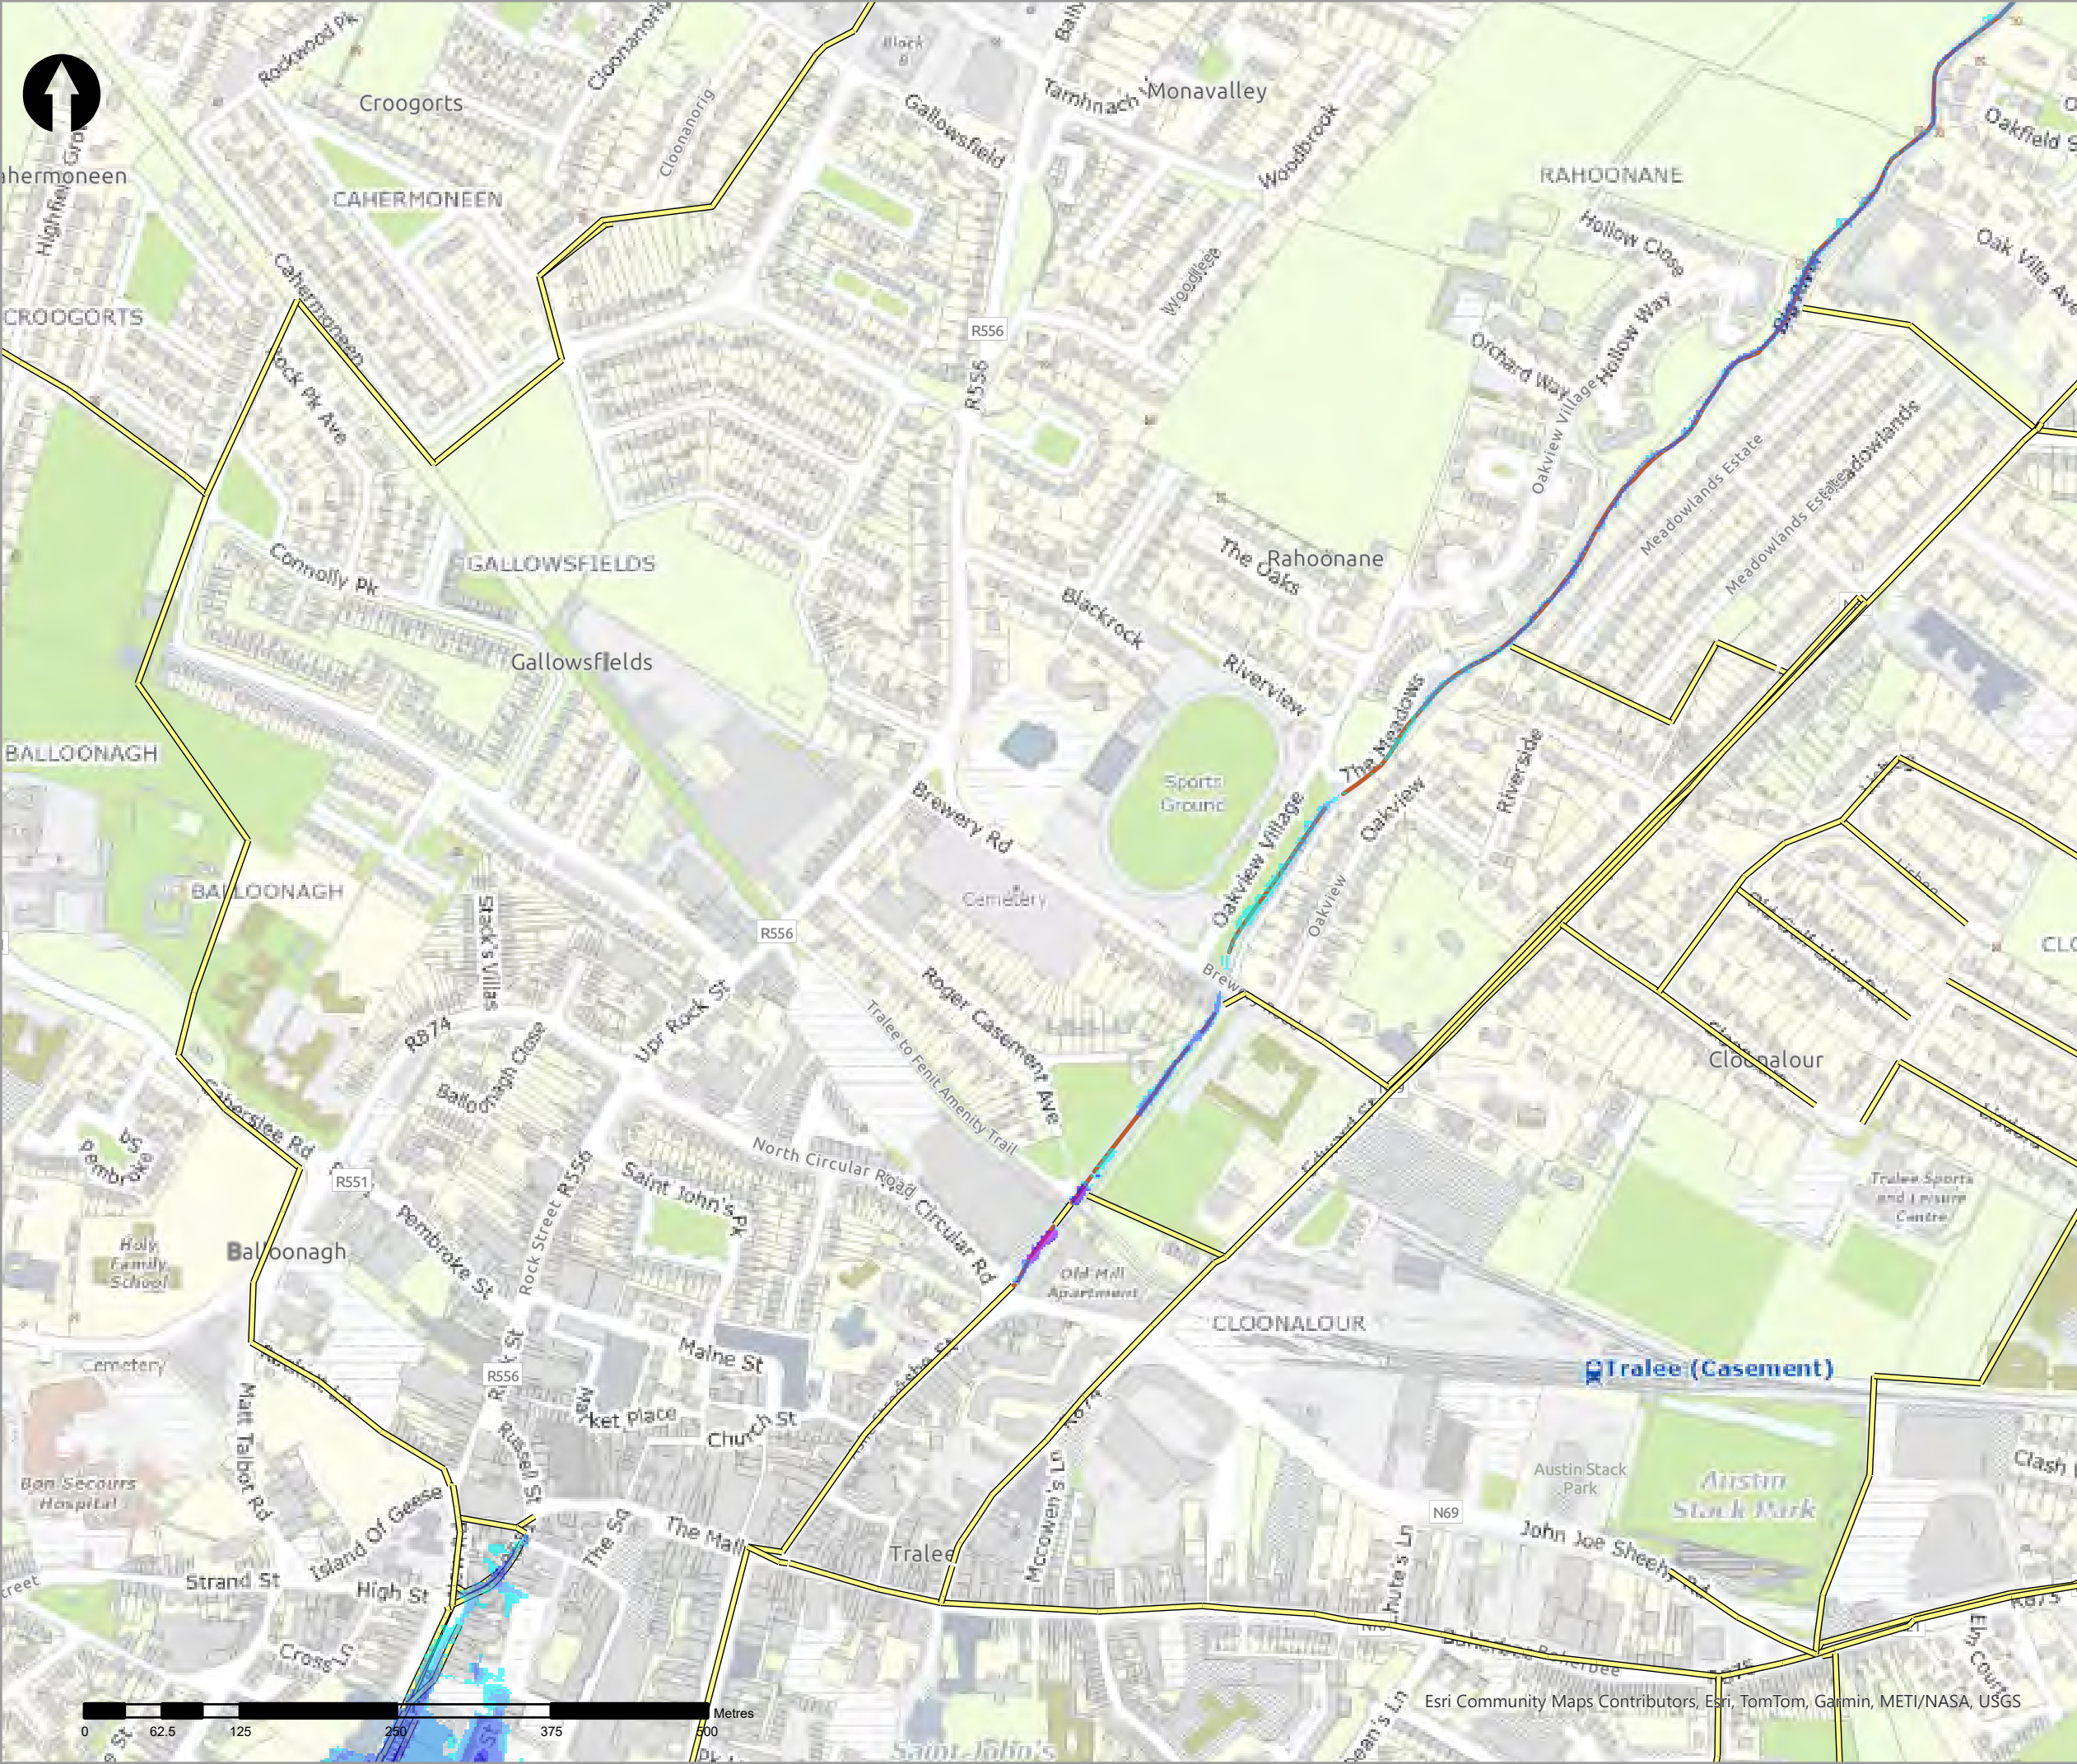

| Legend                    |  |
|---------------------------|--|
| 1% AEP Coastal Depth      |  |
| 0 - 0.1m                  |  |
| 0.1 - 0.25m               |  |
| 0.25 - 0.5m               |  |
| 0.5 - 1m                  |  |
| 1.0 - 1.5m                |  |
| 1.5 - 2m                  |  |
| >2m                       |  |
| Modelled River Centreline |  |
| Modelled Drainage         |  |
| Embankment                |  |
| Wall                      |  |

| rev | ammdments | drawn | date |
|-----|-----------|-------|------|
|-----|-----------|-------|------|



Elmwood House T +44(0) 28 90 667914  
74 Boucher Road F +44(0) 28 90 668286  
Belfast W www.rpsgroup.com/ireland  
BT12 6RZ E ireland@rpsgroup.com

CLIENT



PROJECT

Tralee Flood Relief Scheme

TITLE

Tralee Depth Mapping  
1% AEP Coastal

| Project Number | Sheet Size | Drawing Scale |
|----------------|------------|---------------|
| MCW1082        | A3         | 1:5,000       |

| Drawing Number  | Datum |
|-----------------|-------|
| Dep_C_C_0100_10 | ITM   |

| Drawn by | Status | Revision |
|----------|--------|----------|
| RC       | Final  | 01       |

| Checked By | Approved By | Date       |
|------------|-------------|------------|
| AS         | AS          | 05/06/2025 |





- Legend
- 1% AEP Coastal Depth
- 0 - 0.1m
  - 0.1 - 0.25m
  - 0.25 - 0.5m
  - 0.5 - 1m
  - 1.0 - 1.5m
  - 1.5 - 2m
  - >2m
- Modelled River Centreline
- Modelled Drainage
- Embankment
- Wall

| rev | ammdments | drawn | date |
|-----|-----------|-------|------|
|-----|-----------|-------|------|



Elmwood House T +44(0) 28 90 667914  
74 Boucher Road F +44(0) 28 90 668286  
Belfast W www.rpsgroup.com/ireland  
BT12 6RZ E ireland@rpsgroup.com

CLIENT



OPW

Oifig na nObanna Poblai  
Office of Public Works



|         |                            |  |
|---------|----------------------------|--|
| PROJECT | Tralee Flood Relief Scheme |  |
|---------|----------------------------|--|


|       |                                        |  |
|-------|----------------------------------------|--|
| TITLE | Tralee Depth Mapping<br>1% AEP Coastal |  |
|-------|----------------------------------------|--|

|                |            |               |
|----------------|------------|---------------|
| Project Number | Sheet Size | Drawing Scale |
| MCW1082        | A3         | 1:5,000       |

|                 |       |
|-----------------|-------|
| Drawing Number  | Datum |
| Dep_C_C_0100_11 | ITM   |

|          |        |          |
|----------|--------|----------|
| Drawn by | Status | Revision |
| RC       | Final  | 01       |

|            |             |            |
|------------|-------------|------------|
| Checked By | Approved By | Date       |
| AS         | AS          | 05/06/2025 |

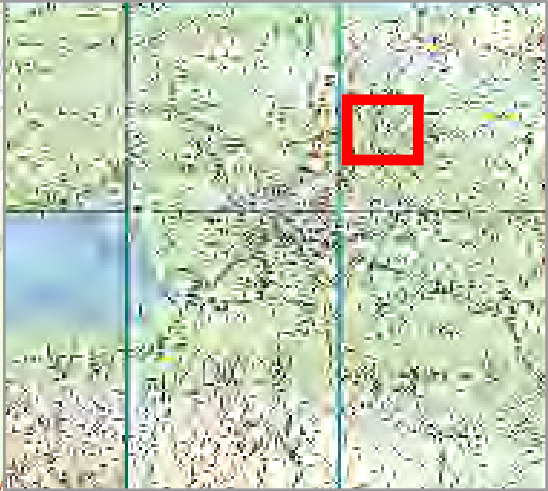

- Legend
- 1% AEP Coastal Depth
- 0 - 0.1m
  - 0.1 - 0.25m
  - 0.25 - 0.5m
  - 0.5 - 1m
  - 1.0 - 1.5m
  - 1.5 - 2m
  - >2m
- Modelled River Centreline
- Modelled Drainage
- Embankment
- Wall

| rev | ammendments | drawn | date |
|-----|-------------|-------|------|
|     |             |       |      |



**rps**  
A TETRA TECH COMPANY

Elmwood House T +44(0) 28 90 667914  
74 Boucher Road F +44(0) 28 90 668286  
Belfast W www.rpsgroup.com/ireland  
BT12 6RZ E ireland@rpsgroup.com

**CLIENT**



**OPW**  
Oifig na hOibreacha Poiblí  
Office of Public Works



**PROJECT**



Tralee Flood Relief Scheme

**TITLE**

Tralee Depth Mapping  
1% AEP Coastal

|                 |             |               |
|-----------------|-------------|---------------|
| Project Number  | Sheet Size  | Drawing Scale |
| MCW1082         | A3          | 1:5,000       |
| Drawing Number  | Datum       | Revision      |
| Dep_C_C_0100_12 | ITM         | 01            |
| Drawn by        | Status      | Date          |
| RC              | Final       | 05/06/2025    |
| Checked By      | Approved By |               |
| AS              | AS          |               |



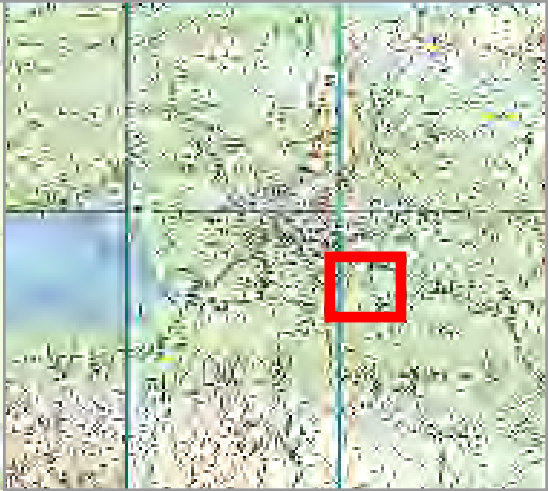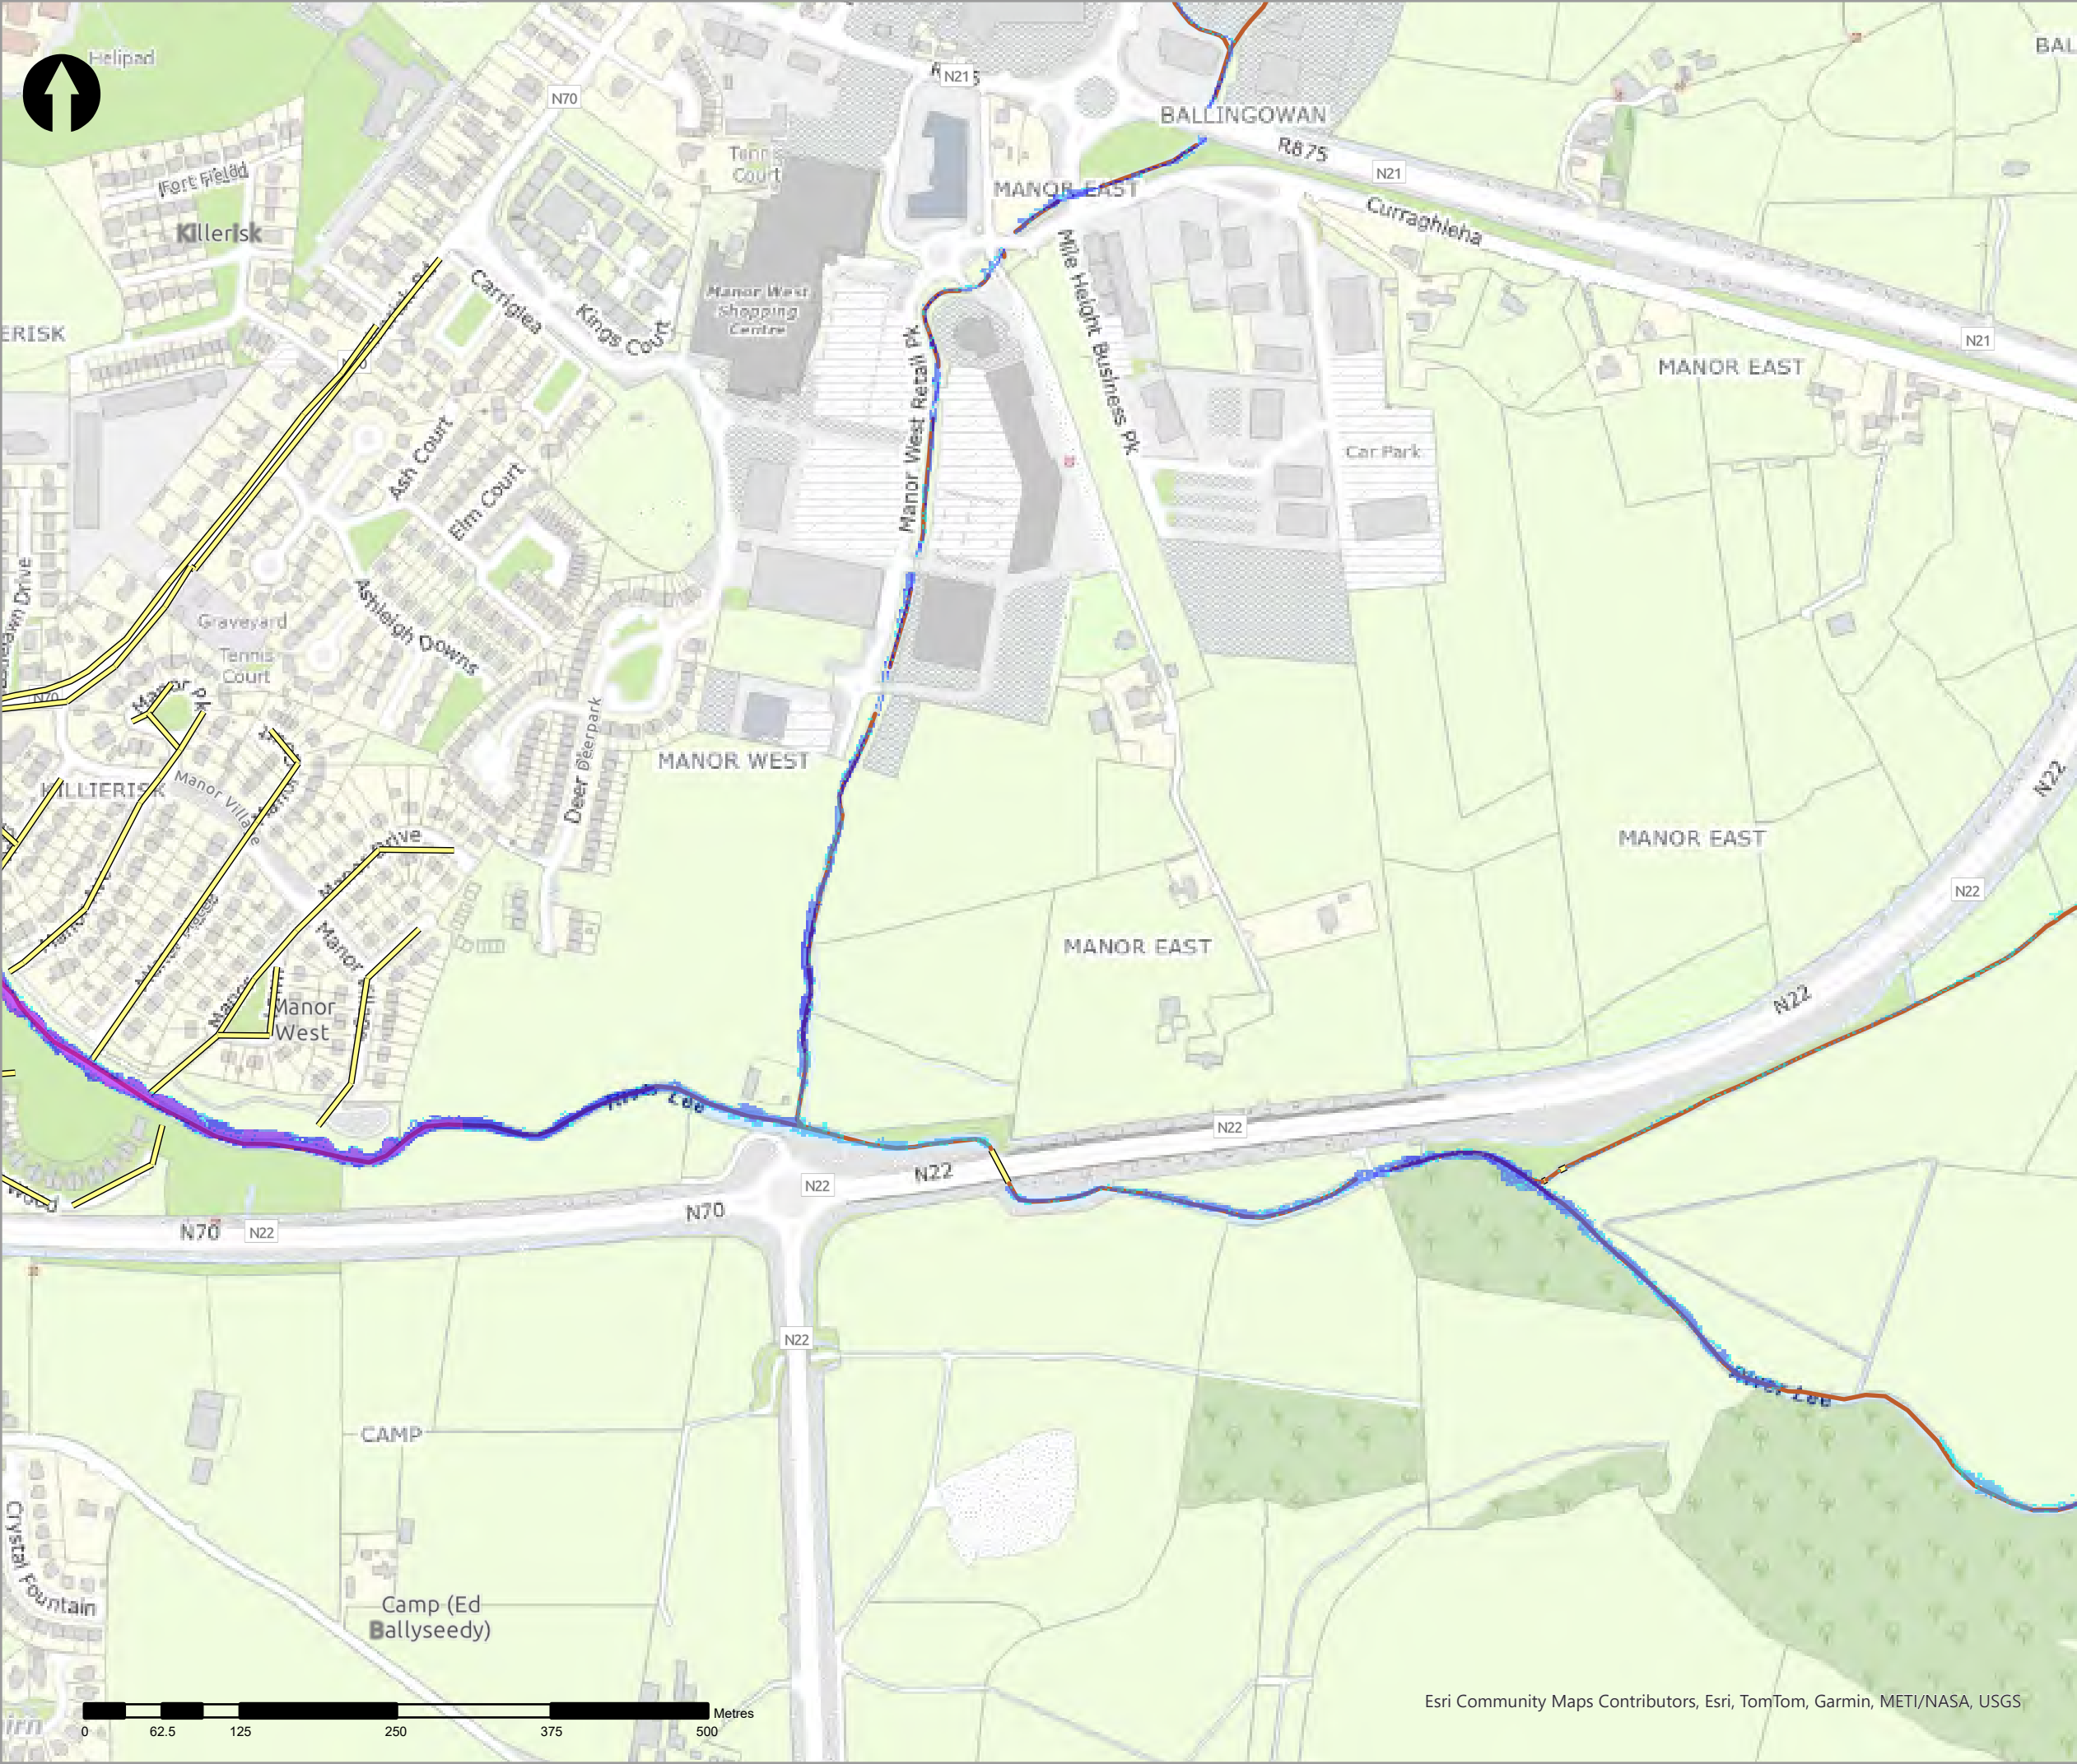

- Legend
- 1% AEP Coastal Depth
- 0 - 0.1m
  - 0.1 - 0.25m
  - 0.25 - 0.5m
  - 0.5 - 1m
  - 1.0 - 1.5m
  - 1.5 - 2m
  - >2m
- Modelled River Centreline
- Modelled Drainage
- Embankment
- Wall

| rev | amendments | drawn | date |
|-----|------------|-------|------|
|-----|------------|-------|------|



**rps**  
A TETRA TECH COMPANY

Elmwood House T +44(0) 28 90 667914  
74 Boucher Road F +44(0) 28 90 668286  
Belfast W www.rpsgroup.com/ireland  
BT12 6RZ E ireland@rpsgroup.com

**CLIENT**



**OPW**  
Oifig na hOibreacha Poiblí  
Office of Public Works





**PROJECT**

Tralee Flood Relief Scheme

**TITLE**

Tralee Depth Mapping  
1% AEP Coastal

|                                   |                   |                    |
|-----------------------------------|-------------------|--------------------|
| Project Number                    | Sheet Size        | Drawing Scale      |
| MCW1082                           | A3                | 1:5,000            |
| Drawing Number<br>Dep_C_C_0100_13 |                   | Datum<br>ITM       |
| Drawn by<br>RC                    | Status<br>Final   | Revision<br>01     |
| Checked By<br>AS                  | Approved By<br>AS | Date<br>05/06/2025 |

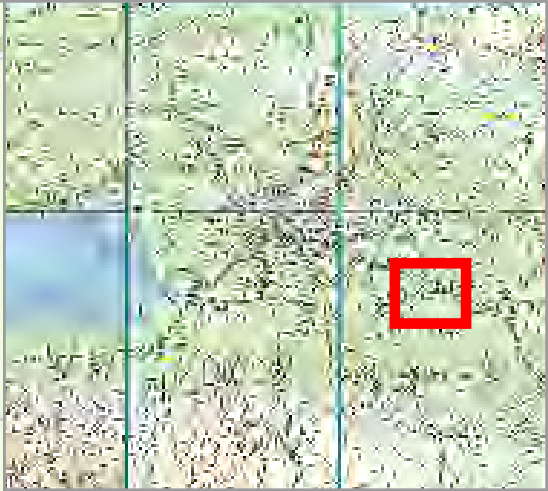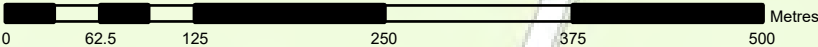

- Legend
- 1% AEP Coastal Depth
- 0 - 0.1m
  - 0.1 - 0.25m
  - 0.25 - 0.5m
  - 0.5 - 1m
  - 1.0 - 1.5m
  - 1.5 - 2m
  - >2m
- Modelled River Centreline
- Modelled Drainage
- Embankment
- Wall

| rev | ammendments | drawn | date |
|-----|-------------|-------|------|
|-----|-------------|-------|------|



Elmwood House T +44(0) 28 90 667914  
74 Boucher Road F +44(0) 28 90 668286  
Belfast W www.rpsgroup.com/ireland  
BT12 6RZ E ireland@rpsgroup.com

CLIENT



OPW

Oifig na eOibreacha Poiblí  
Office of Public Works



Coast Guard

|         |                            |
|---------|----------------------------|
| PROJECT | Tralee Flood Relief Scheme |
|---------|----------------------------|

|       |                                        |
|-------|----------------------------------------|
| TITLE | Tralee Depth Mapping<br>1% AEP Coastal |
|-------|----------------------------------------|

|                |            |               |
|----------------|------------|---------------|
| Project Number | Sheet Size | Drawing Scale |
| MCW1082        | A3         | 1:5,000       |


|                 |       |
|-----------------|-------|
| Drawing Number  | Datum |
| Dep_C_C_0100_14 | ITM   |

|          |        |          |
|----------|--------|----------|
| Drawn by | Status | Revision |
| RC       | Final  | 01       |

|            |             |            |
|------------|-------------|------------|
| Checked By | Approved By | Date       |
| AS         | AS          | 05/06/2025 |

Esri Community Maps Contributors, Esri, TomTom, Garmin, METI/NASA, USGS



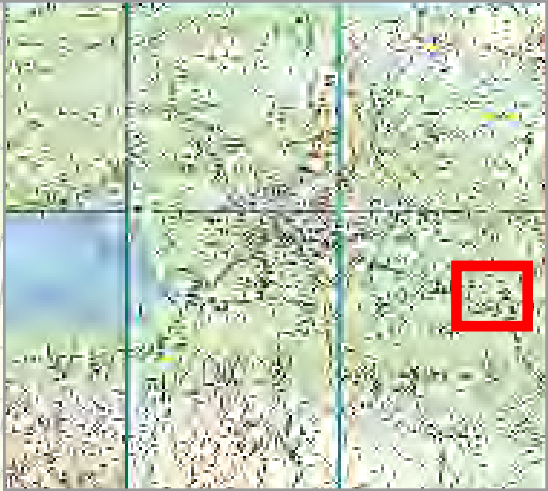

- Legend
- 1% AEP Coastal Depth
- 0 - 0.1m
  - 0.1 - 0.25m
  - 0.25 - 0.5m
  - 0.5 - 1m
  - 1.0 - 1.5m
  - 1.5 - 2m
  - >2m
- Modelled River Centreline
- Modelled Drainage
- Embankment
- Wall

| rev | ammendments | drawn | date |
|-----|-------------|-------|------|
|-----|-------------|-------|------|



Elmwood House T +44(0) 28 90 667914  
74 Boucher Road F +44(0) 28 90 668286  
Belfast W www.rpsgroup.com/ireland  
BT12 6RZ E ireland@rpsgroup.com

CLIENT



OPW

Óigín na n-Obanna Poiblí  
Office of Public Works



PROJECT

Tralee Flood Relief Scheme

TITLE


Tralee Depth Mapping  
1% AEP Coastal

| Project Number | Sheet Size | Drawing Scale |
|----------------|------------|---------------|
| MCW1082        | A3         | 1:5,000       |

| Drawing Number  | Datum |
|-----------------|-------|
| Dep_C_C_0100_15 | ITM   |

| Drawn by | Status | Revision |
|----------|--------|----------|
| RC       | Final  | 01       |

| Checked By | Approved By | Date       |
|------------|-------------|------------|
| AS         | AS          | 05/06/2025 |

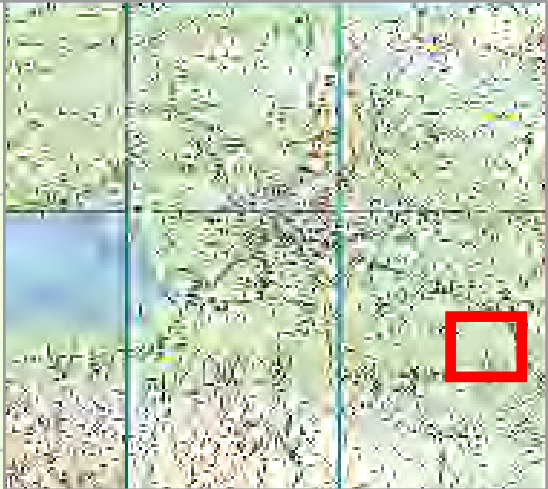

Legend

1% AEP Coastal Depth

- 0 - 0.1m
- 0.1 - 0.25m
- 0.25 - 0.5m
- 0.5 - 1m
- 1.0 - 1.5m
- 1.5 - 2m
- >2m

Modelled River Centreline

Modelled Drainage

Embankment

Wall

| rev | ammendments | drawn | date |
|-----|-------------|-------|------|
|-----|-------------|-------|------|



Elmwood House T +44(0) 28 90 667914  
74 Boucher Road F +44(0) 28 90 668286  
Belfast W www.rpsgroup.com/ireland  
BT12 6RZ E ireland@rpsgroup.com

CLIENT



OPW

Óigín na nEolánacha Poiblí  
Office of Public Works



PROJECT

Tralee Flood Relief Scheme

TITLE

Tralee Depth Mapping  
1% AEP Coastal

| Project Number | Sheet Size | Drawing Scale |
|----------------|------------|---------------|
| MCW1082        | A3         | 1:5,000       |



| Drawing Number  | Datum |
|-----------------|-------|
| Dep_C_C_0100_16 | ITM   |

| Drawn by | Status | Revision |
|----------|--------|----------|
| RC       | Final  | 01       |

| Checked By | Approved By | Date       |
|------------|-------------|------------|
| AS         | AS          | 05/06/2025 |

Esri Community Maps Contributors, Esri, TomTom, Garmin, METI/NASA, USGS



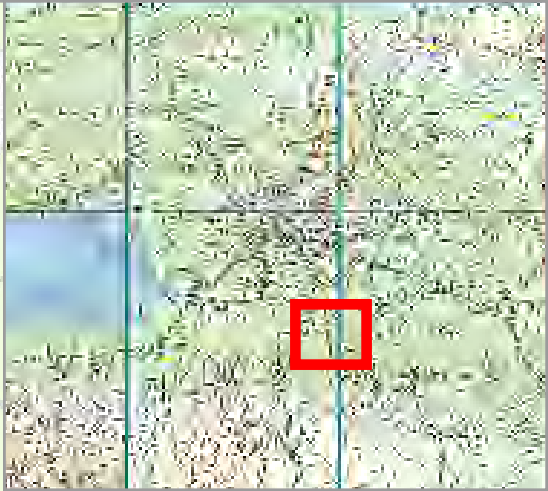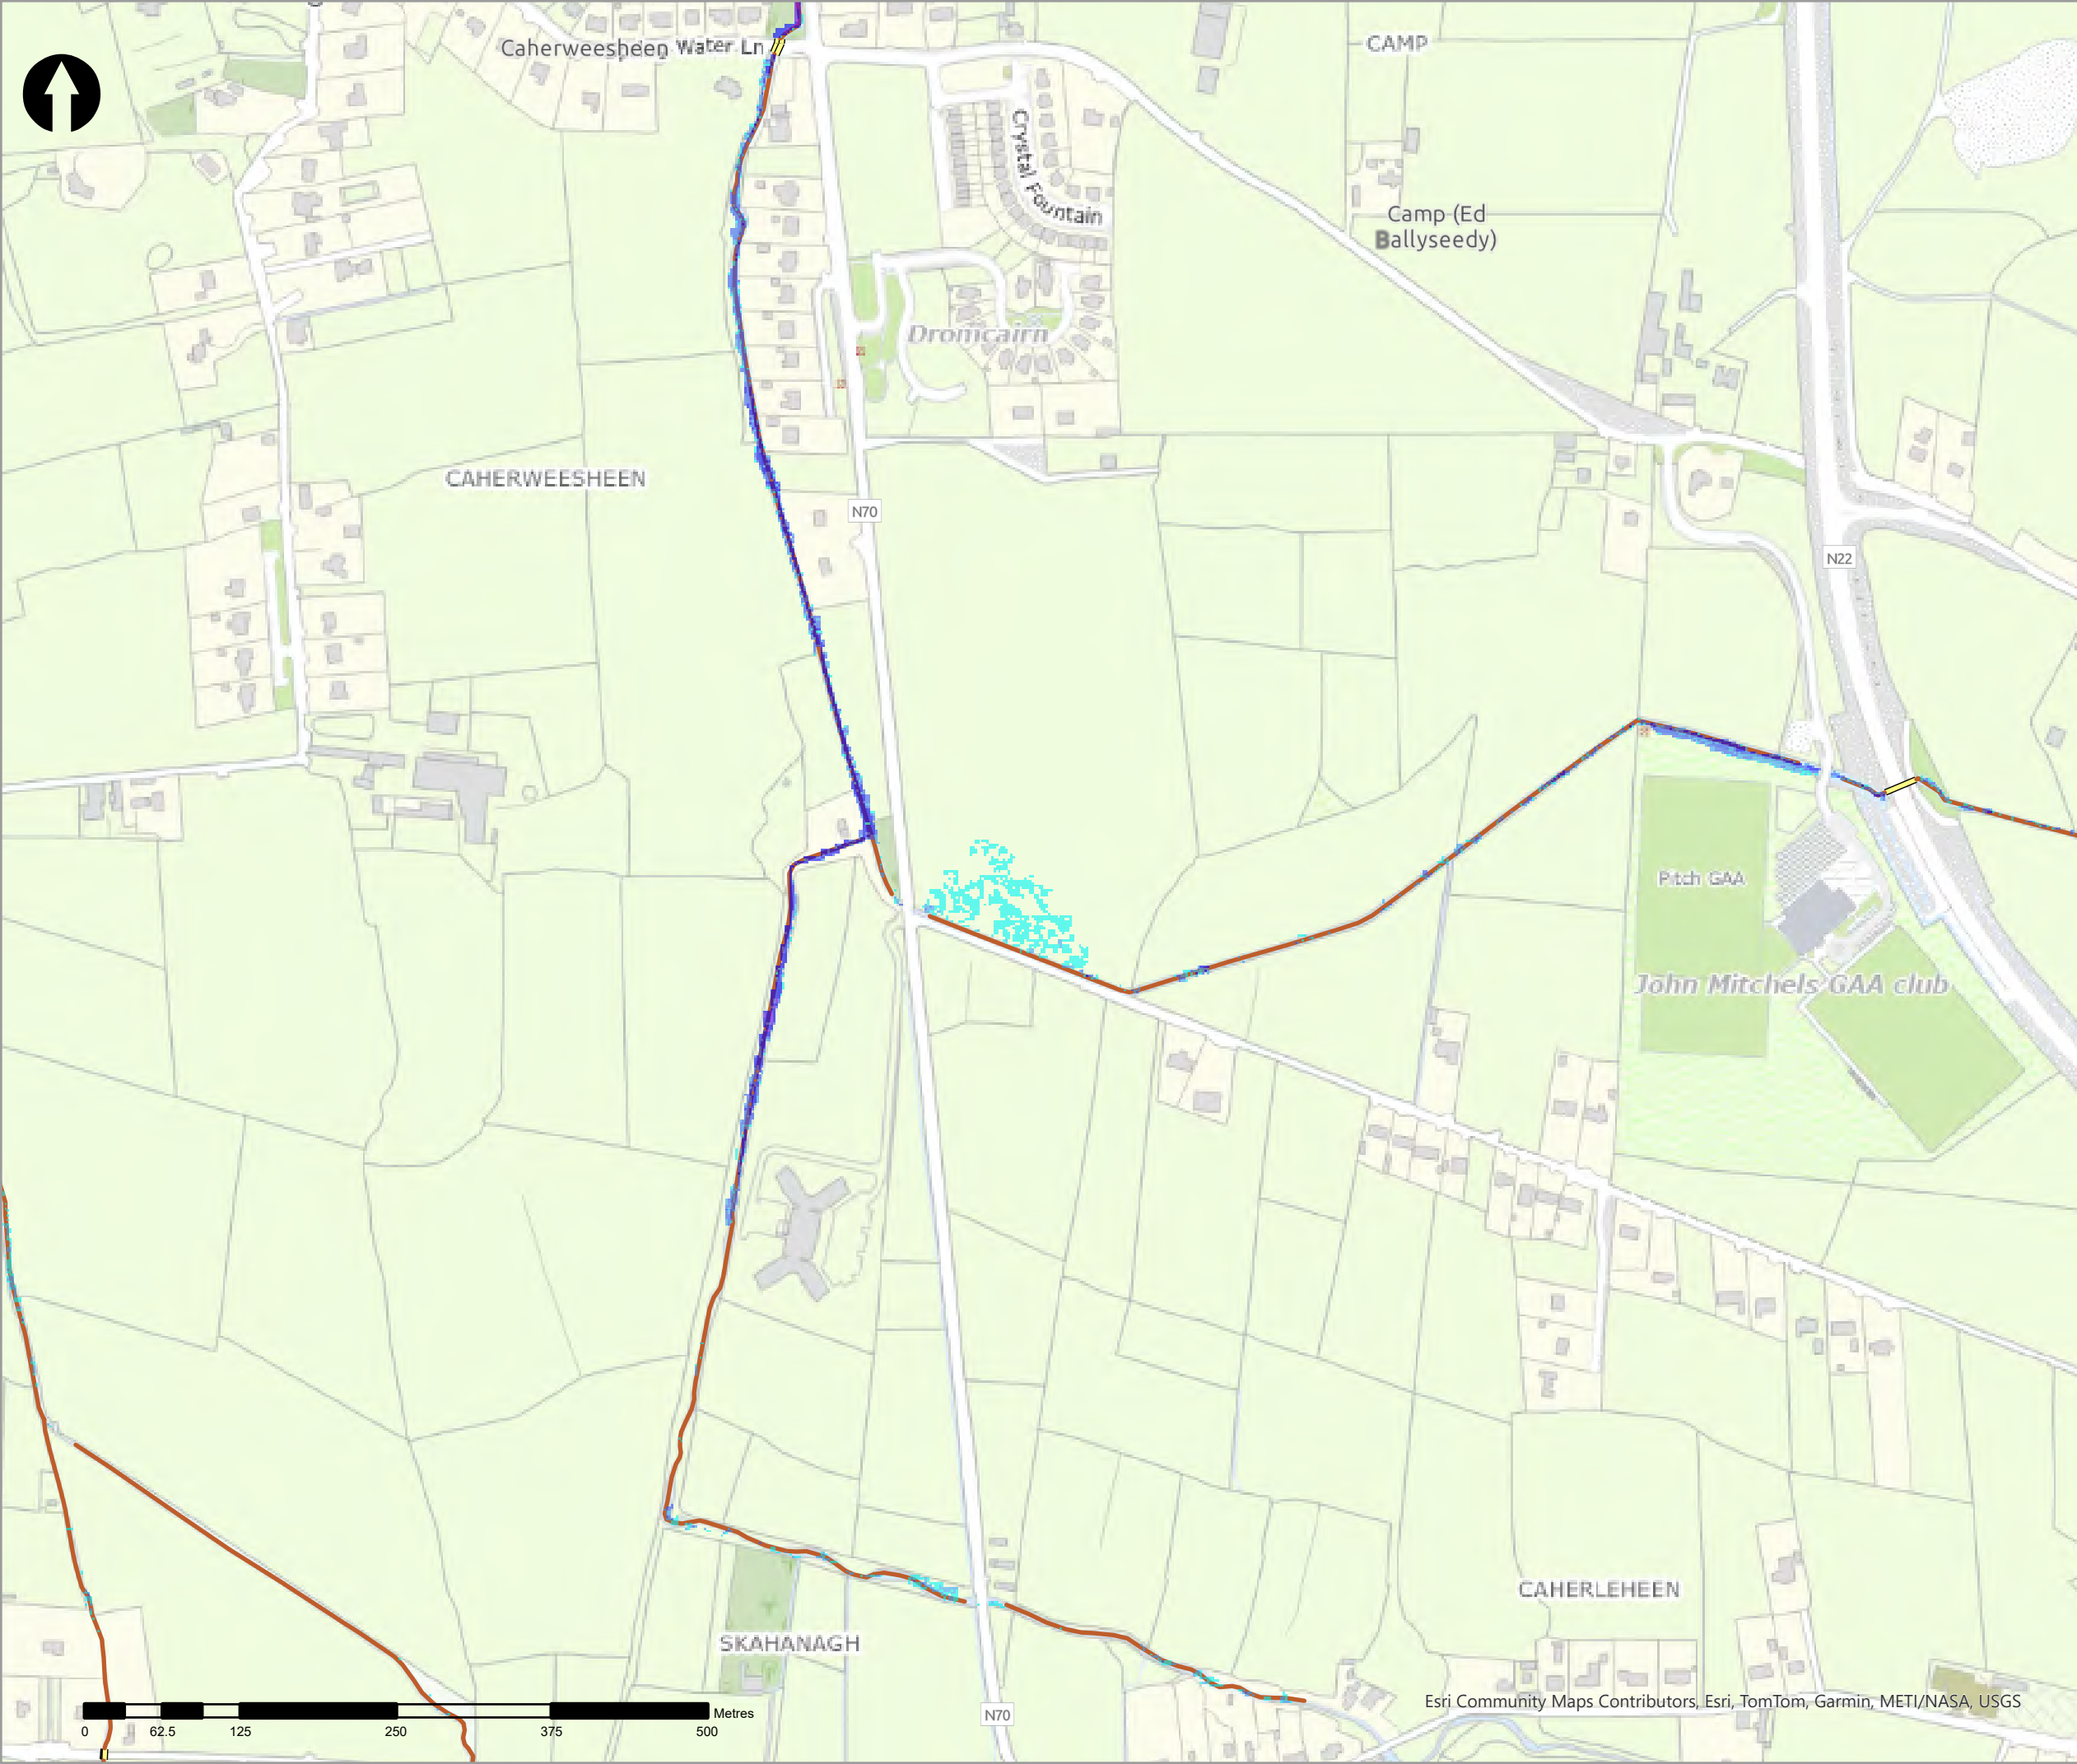

- Legend
- 1% AEP Coastal Depth
- 0 - 0.1m
  - 0.1 - 0.25m
  - 0.25 - 0.5m
  - 0.5 - 1m
  - 1.0 - 1.5m
  - 1.5 - 2m
  - >2m
- Modelled River Centreline
- Modelled Drainage
- Embankment
- Wall

| rev | ammendments | drawn | date |
|-----|-------------|-------|------|
|-----|-------------|-------|------|



Elmwood House T +44(0) 28 90 667914  
74 Boucher Road F +44(0) 28 90 668286  
Belfast W www.rpsgroup.com/ireland  
BT12 6RZ E ireland@rpsgroup.com

CLIENT



OPW

Óig na  
eÓlínacha Poiblí  
Office of Public Works



|         |                            |
|---------|----------------------------|
| PROJECT | Tralee Flood Relief Scheme |
|---------|----------------------------|



|       |                                        |
|-------|----------------------------------------|
| TITLE | Tralee Depth Mapping<br>1% AEP Coastal |
|-------|----------------------------------------|

|                |            |               |
|----------------|------------|---------------|
| Project Number | Sheet Size | Drawing Scale |
| MCW1082        | A3         | 1:5,000       |

|                 |       |
|-----------------|-------|
| Drawing Number  | Datum |
| Dep_C_C_0100_17 | ITM   |

|          |        |          |
|----------|--------|----------|
| Drawn by | Status | Revision |
| RC       | Final  | 01       |

|            |             |            |
|------------|-------------|------------|
| Checked By | Approved By | Date       |
| AS         | AS          | 05/06/2025 |

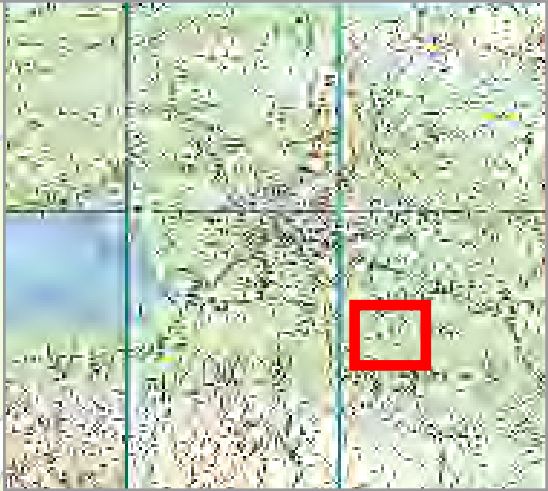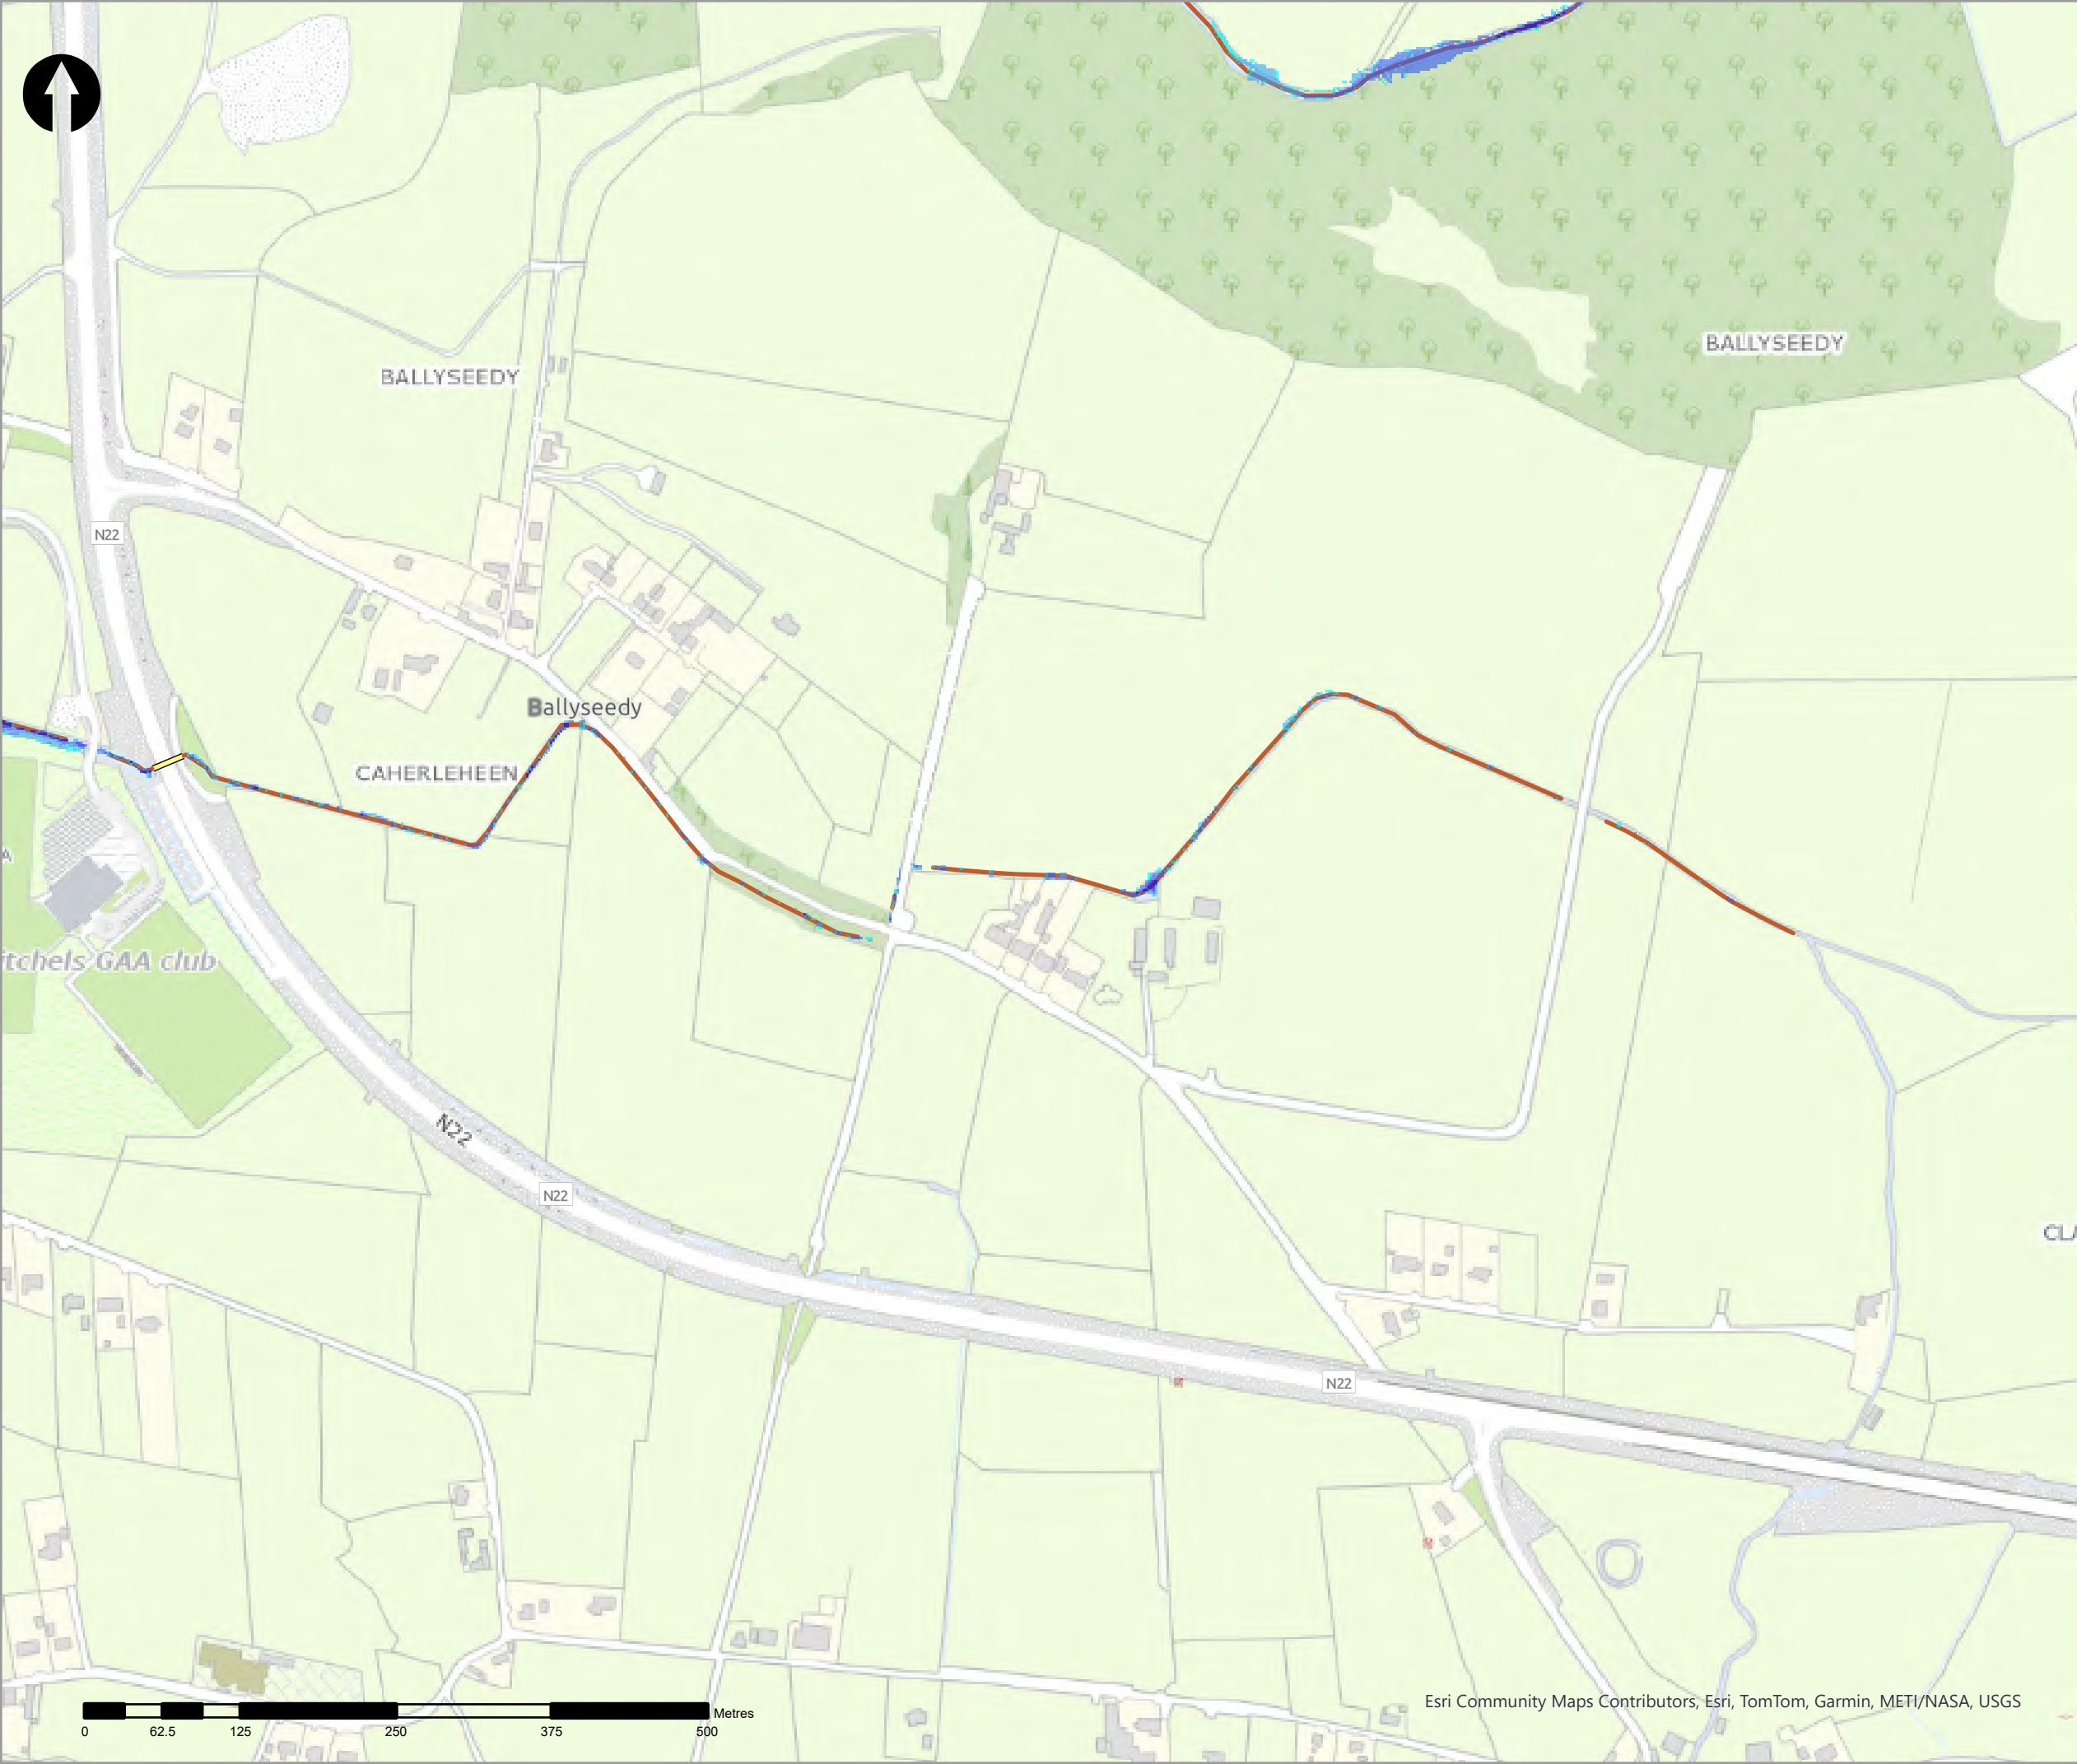

- Legend
- 1% AEP Coastal Depth
- 0 - 0.1m
  - 0.1 - 0.25m
  - 0.25 - 0.5m
  - 0.5 - 1m
  - 1.0 - 1.5m
  - 1.5 - 2m
  - >2m
- Modelled River Centreline
- Modelled Drainage
- Embankment
- Wall

| rev | ammendments | drawn | date |
|-----|-------------|-------|------|
|-----|-------------|-------|------|



Elmwood House T +44(0) 28 90 667914  
74 Boucher Road F +44(0) 28 90 668286  
Belfast W www.rpsgroup.com/ireland  
BT12 6RZ E ireland@rpsgroup.com

CLIENT



OPW

Óifig na  
eOibreacha Poiblí  
Office of Public Works



|         |                            |
|---------|----------------------------|
| PROJECT | Tralee Flood Relief Scheme |
|---------|----------------------------|

|       |                                        |
|-------|----------------------------------------|
| TITLE | Tralee Depth Mapping<br>1% AEP Coastal |
|-------|----------------------------------------|



|                |            |               |
|----------------|------------|---------------|
| Project Number | Sheet Size | Drawing Scale |
| MCW1082        | A3         | 1:5,000       |

|                 |       |
|-----------------|-------|
| Drawing Number  | Datum |
| Dep_C_C_0100_18 | ITM   |

|          |        |          |
|----------|--------|----------|
| Drawn by | Status | Revision |
| RC       | Final  | 01       |

|            |             |            |
|------------|-------------|------------|
| Checked By | Approved By | Date       |
| AS         | AS          | 05/06/2025 |



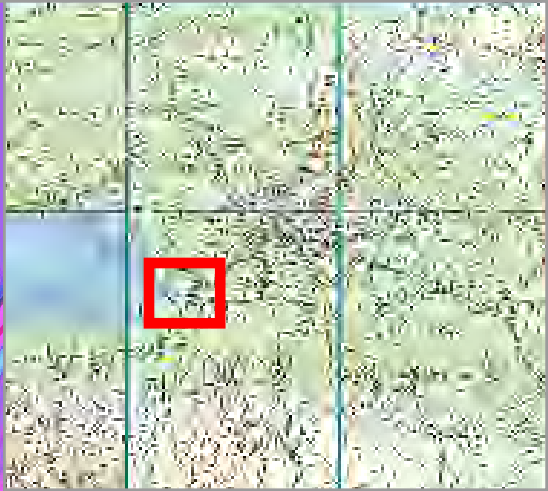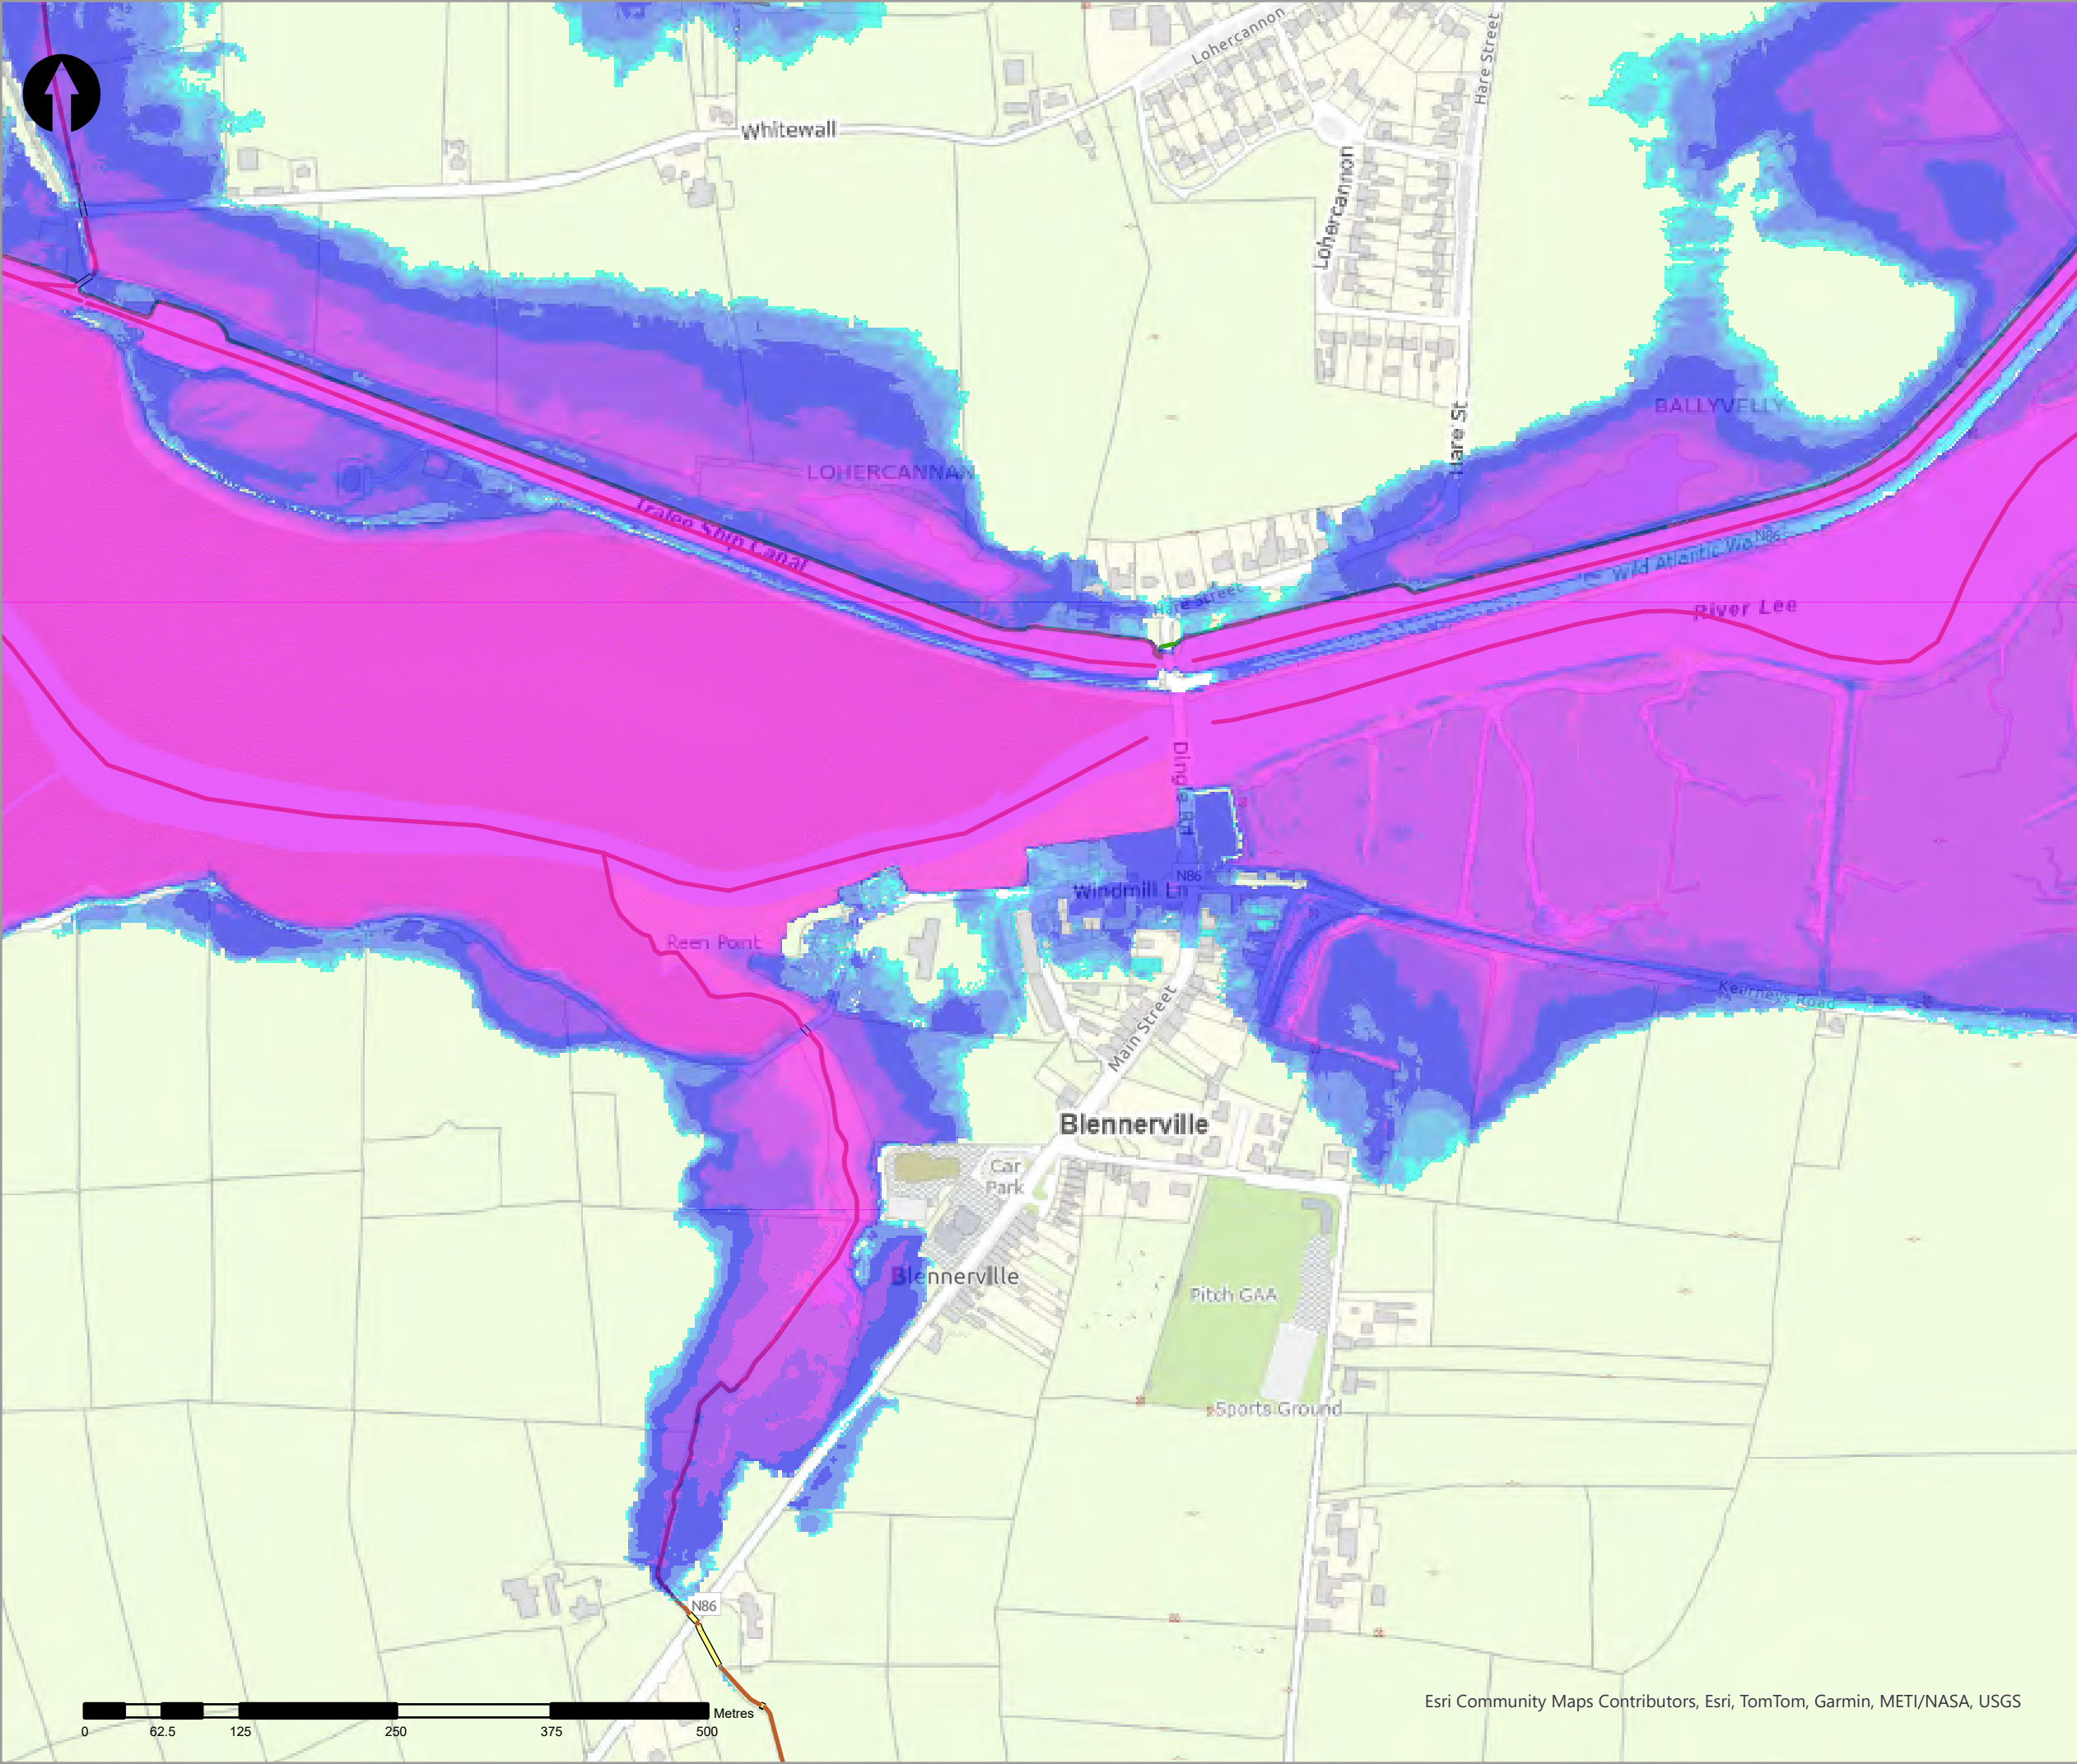

- Legend
- 1% AEP Coastal Depth
- 0 - 0.1m
  - 0.1 - 0.25m
  - 0.25 - 0.5m
  - 0.5 - 1m
  - 1.0 - 1.5m
  - 1.5 - 2m
  - >2m
- Modelled River Centreline
- Modelled Drainage
- Embankment
- Wall

| rev | ammdments | drawn | date |
|-----|-----------|-------|------|
|-----|-----------|-------|------|



Elmwood House T +44(0) 28 90 667914  
74 Boucher Road F +44(0) 28 90 668286  
Belfast W www.rpsgroup.com/ireland  
BT12 6RZ E ireland@rpsgroup.com

CLIENT



OPW

Óifig na nObairacha Poiblí  
Office of Public Works



PROJECT

Tralee Flood Relief Scheme

TITLE


Tralee Depth Mapping  
1% AEP Coastal



| Project Number | Sheet Size | Drawing Scale |
|----------------|------------|---------------|
| MCW1082        | A3         | 1:5,000       |

| Drawing Number  | Datum |
|-----------------|-------|
| Dep_C_C_0100_19 | ITM   |

| Drawn by | Status | Revision |
|----------|--------|----------|
| RC       | Final  | 01       |

| Checked By | Approved By | Date       |
|------------|-------------|------------|
| AS         | AS          | 05/06/2025 |

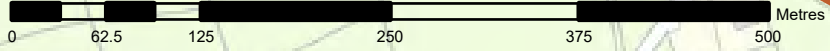

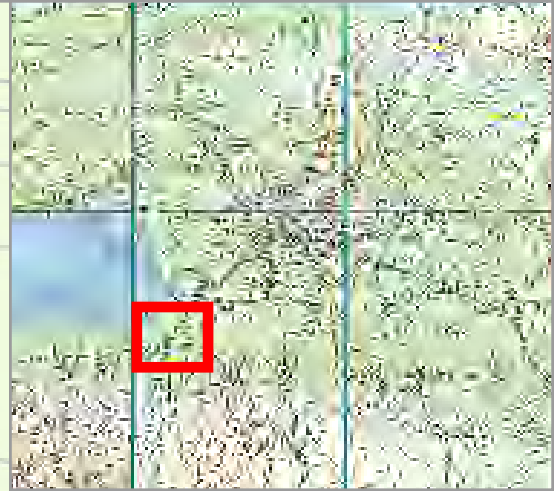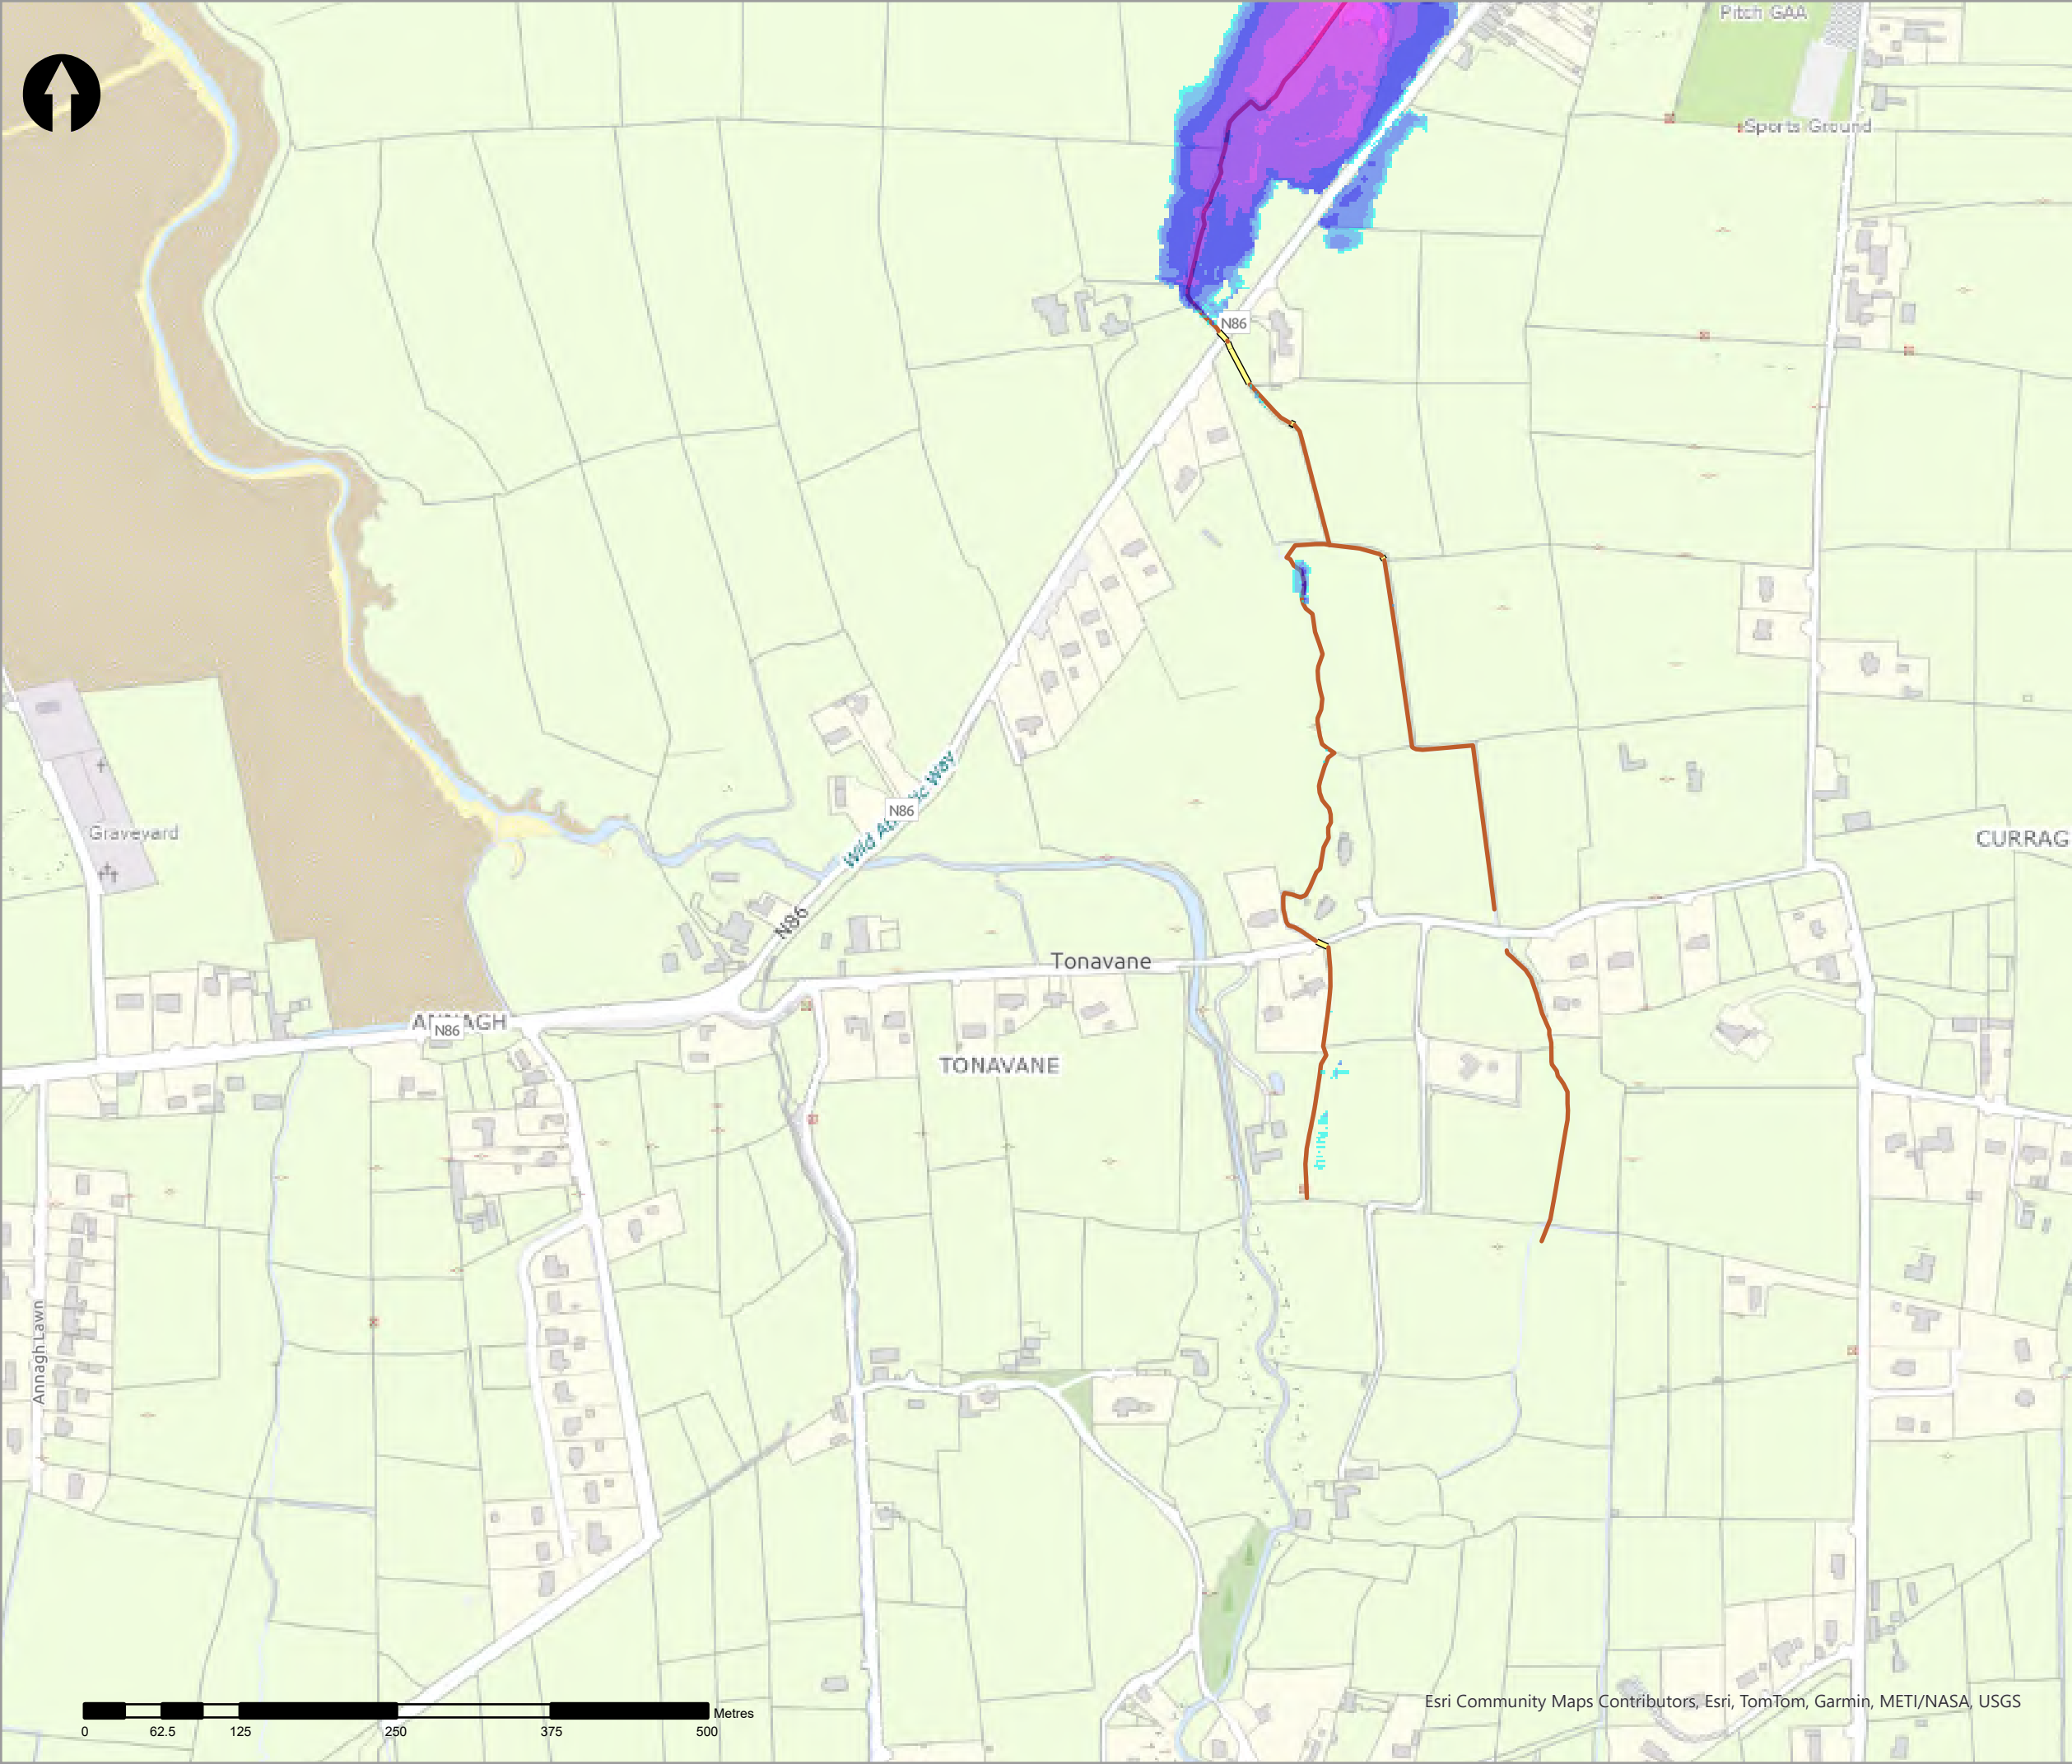

- Legend
- 1% AEP Coastal Depth
- 0 - 0.1m
  - 0.1 - 0.25m
  - 0.25 - 0.5m
  - 0.5 - 1m
  - 1.0 - 1.5m
  - 1.5 - 2m
  - >2m
- Modelled River Centreline
- Modelled Drainage
- Embankment
- Wall

| rev | ammendments | drawn | date |
|-----|-------------|-------|------|
|-----|-------------|-------|------|



Elmwood House T +44(0) 28 90 667914  
74 Boucher Road F +44(0) 28 90 668286  
Belfast W www.rpsgroup.com/ireland  
BT12 6RZ E ireland@rpsgroup.com

CLIENT



Óigín na nEobánacha Poiblí  
Office of Public Works



PROJECT

Tralee Flood Relief Scheme

TITLE


Tralee Depth Mapping  
1% AEP Coastal

| Project Number | Sheet Size | Drawing Scale |
|----------------|------------|---------------|
| MCW1082        | A3         | 1:5,000       |



| Drawing Number  | Datum |
|-----------------|-------|
| Dep_C_C_0100_20 | ITM   |

| Drawn by | Status | Revision |
|----------|--------|----------|
| RC       | Final  | 01       |

| Checked By | Approved By | Date       |
|------------|-------------|------------|
| AS         | AS          | 05/06/2025 |

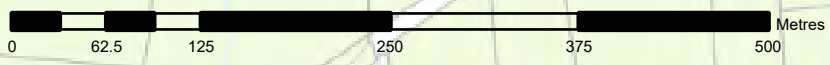



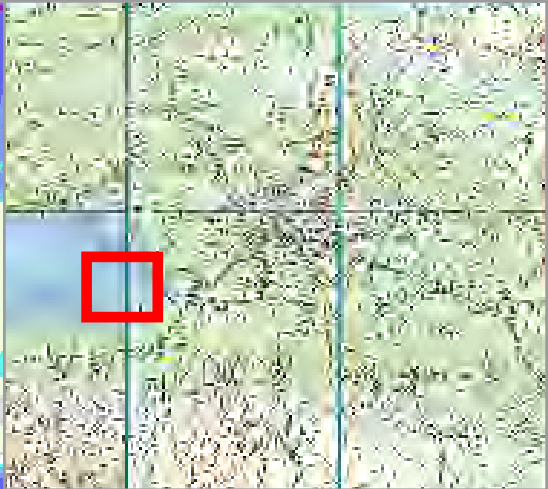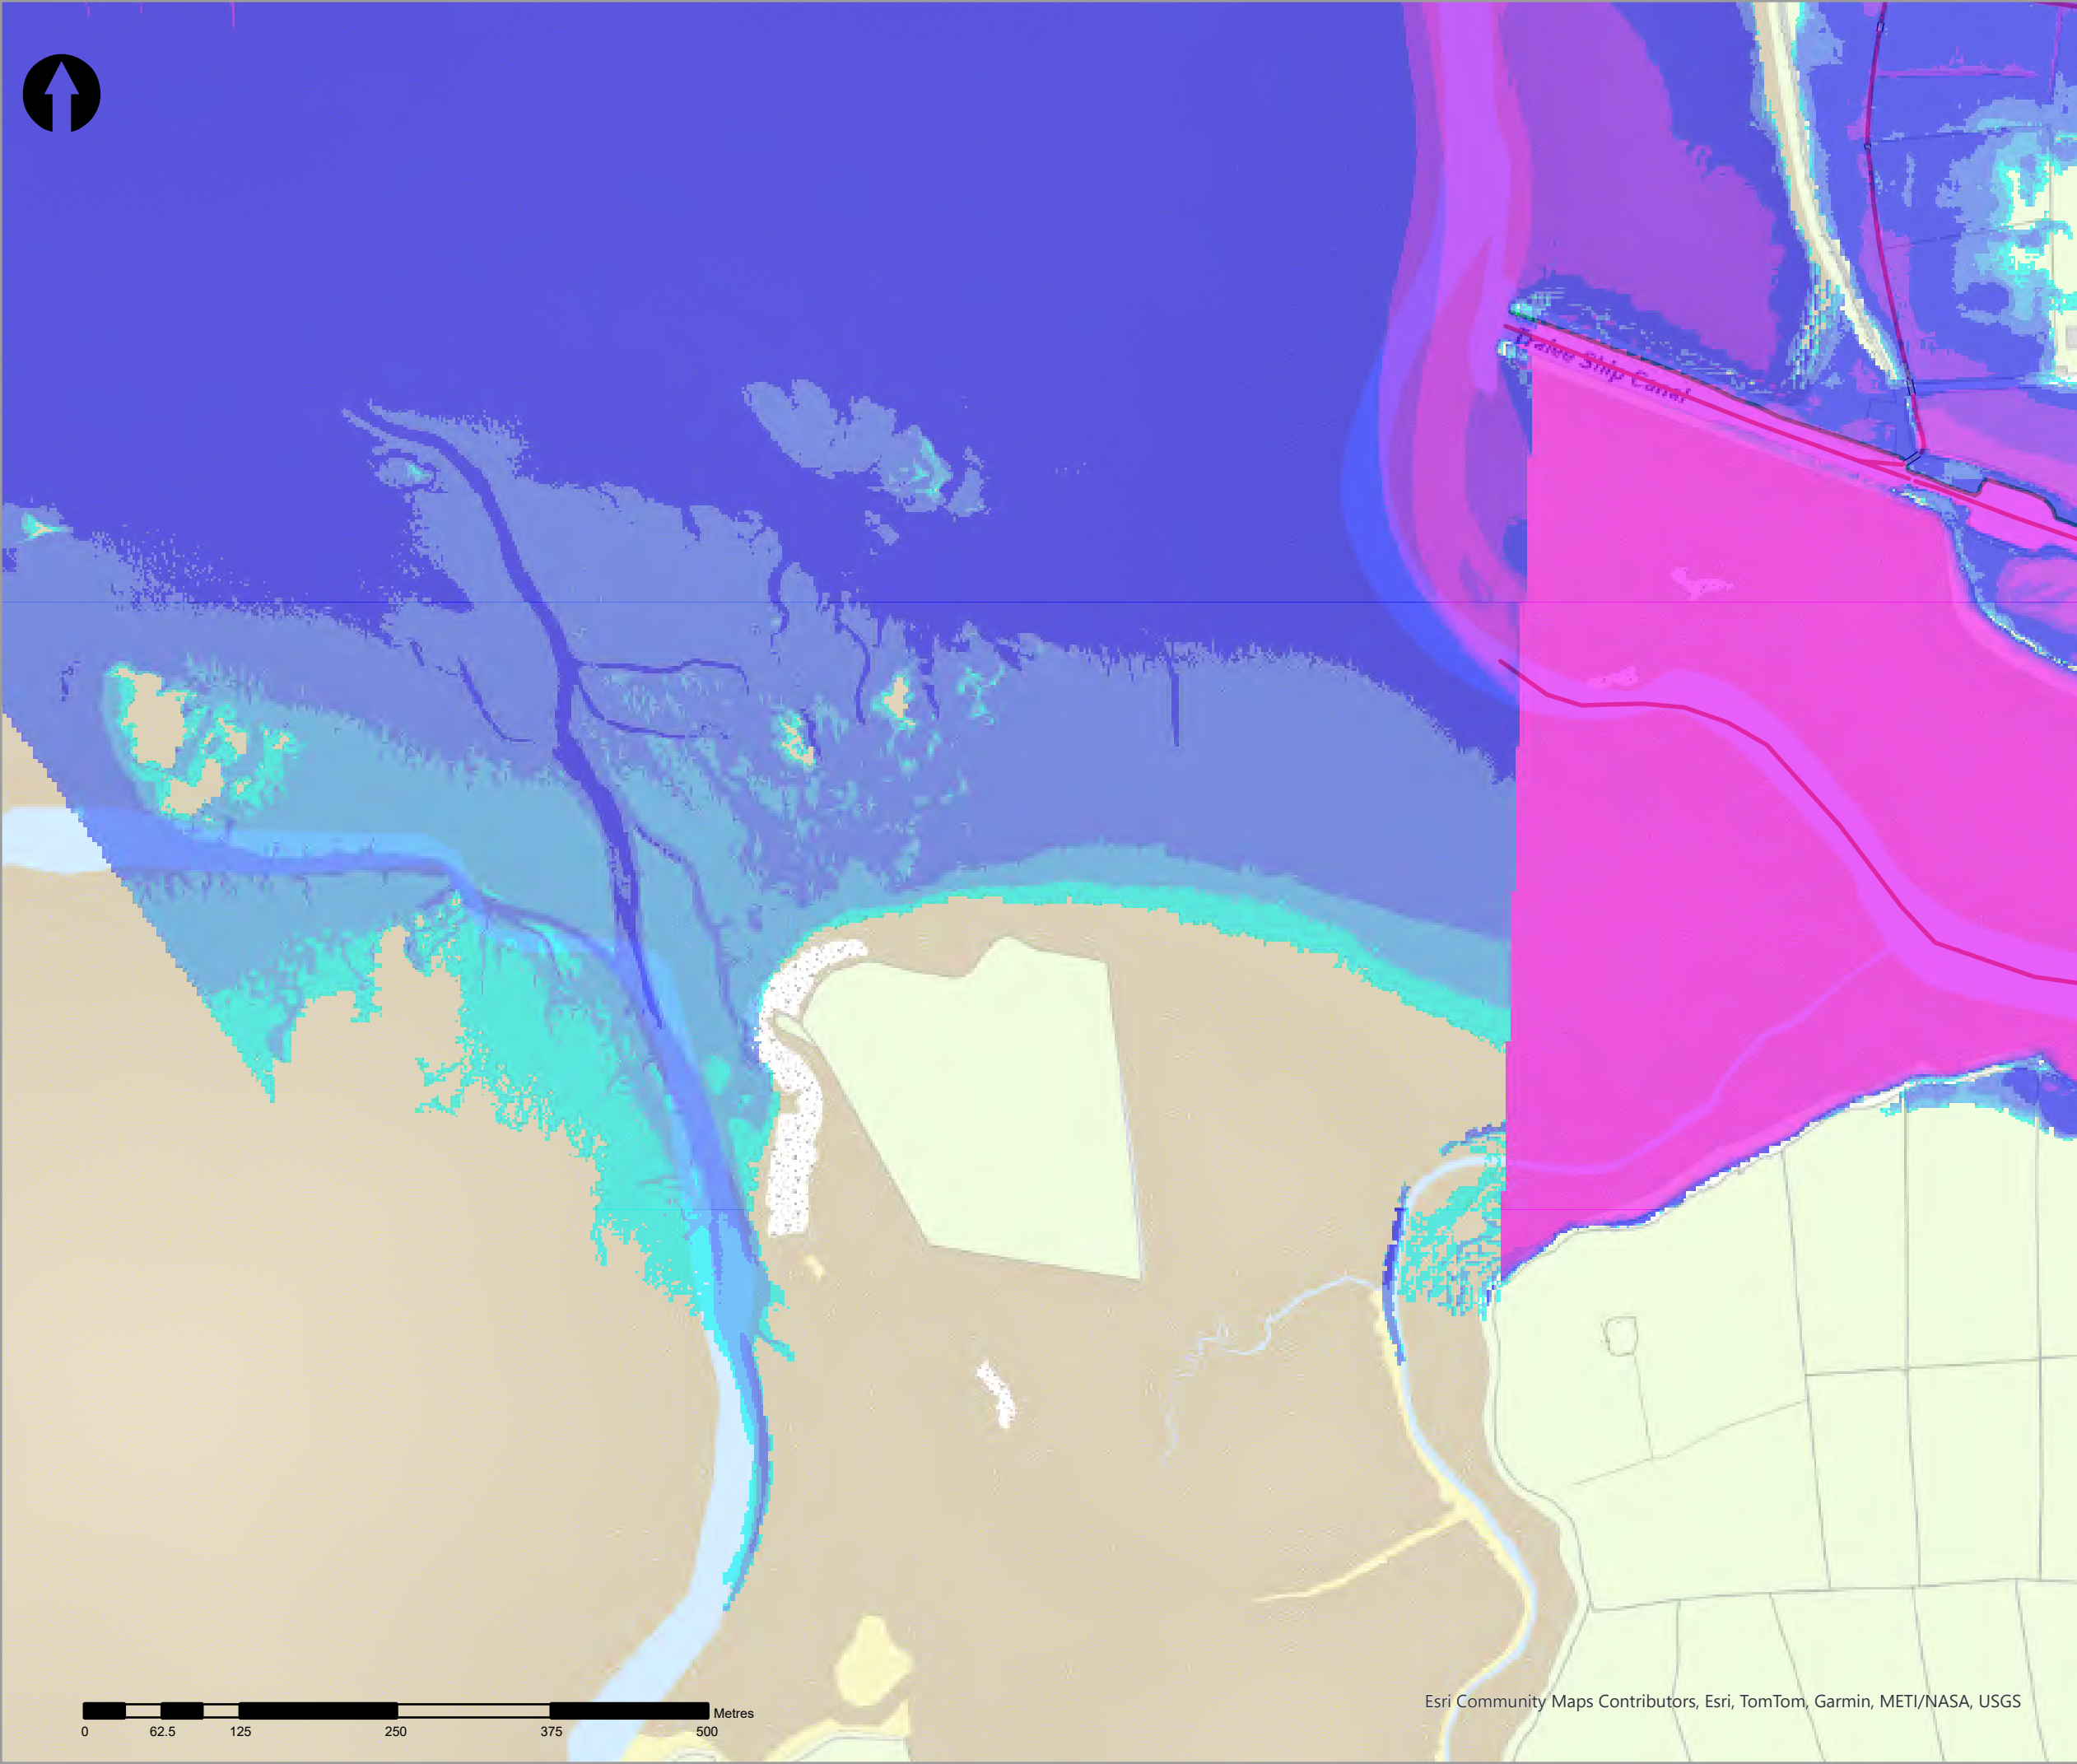

- Legend
- 1% AEP Coastal Depth
- 0 - 0.1m
  - 0.1 - 0.25m
  - 0.25 - 0.5m
  - 0.5 - 1m
  - 1.0 - 1.5m
  - 1.5 - 2m
  - >2m
- Modelled River Centreline
- Modelled Drainage
- Embankment
- Wall

| rev | ammendments | drawn | date |
|-----|-------------|-------|------|
|-----|-------------|-------|------|



Elmwood House T +44(0) 28 90 667914  
74 Boucher Road F +44(0) 28 90 668286  
Belfast W www.rpsgroup.com/ireland  
BT12 6RZ E ireland@rpsgroup.com

CLIENT



OPW

Óifig na  
eOibreacha Poiblí  
Office of Public Works



PROJECT

Tralee Flood Relief Scheme

TITLE


Tralee Depth Mapping  
1% AEP Coastal

| Project Number | Sheet Size | Drawing Scale |
|----------------|------------|---------------|
| MCW1082        | A3         | 1:5,000       |



| Drawing Number  | Datum |
|-----------------|-------|
| Dep_C_C_0100_21 | ITM   |

| Drawn by | Status | Revision |
|----------|--------|----------|
| RC       | Final  | 01       |

| Checked By | Approved By | Date       |
|------------|-------------|------------|
| AS         | AS          | 05/06/2025 |

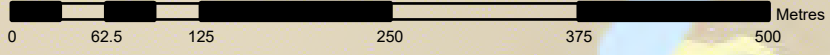

Esri Community Maps Contributors, Esri, TomTom, Garmin, METI/NASA, USGS

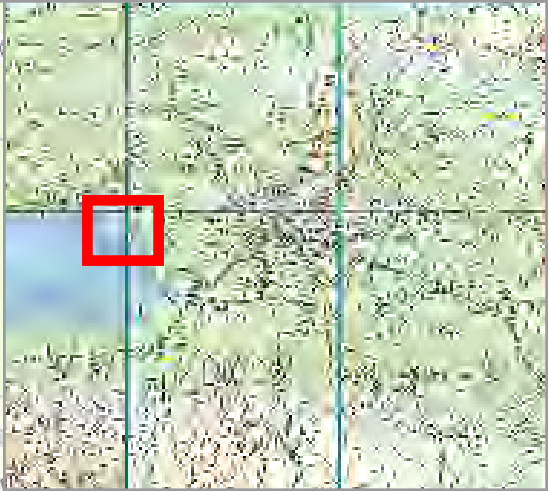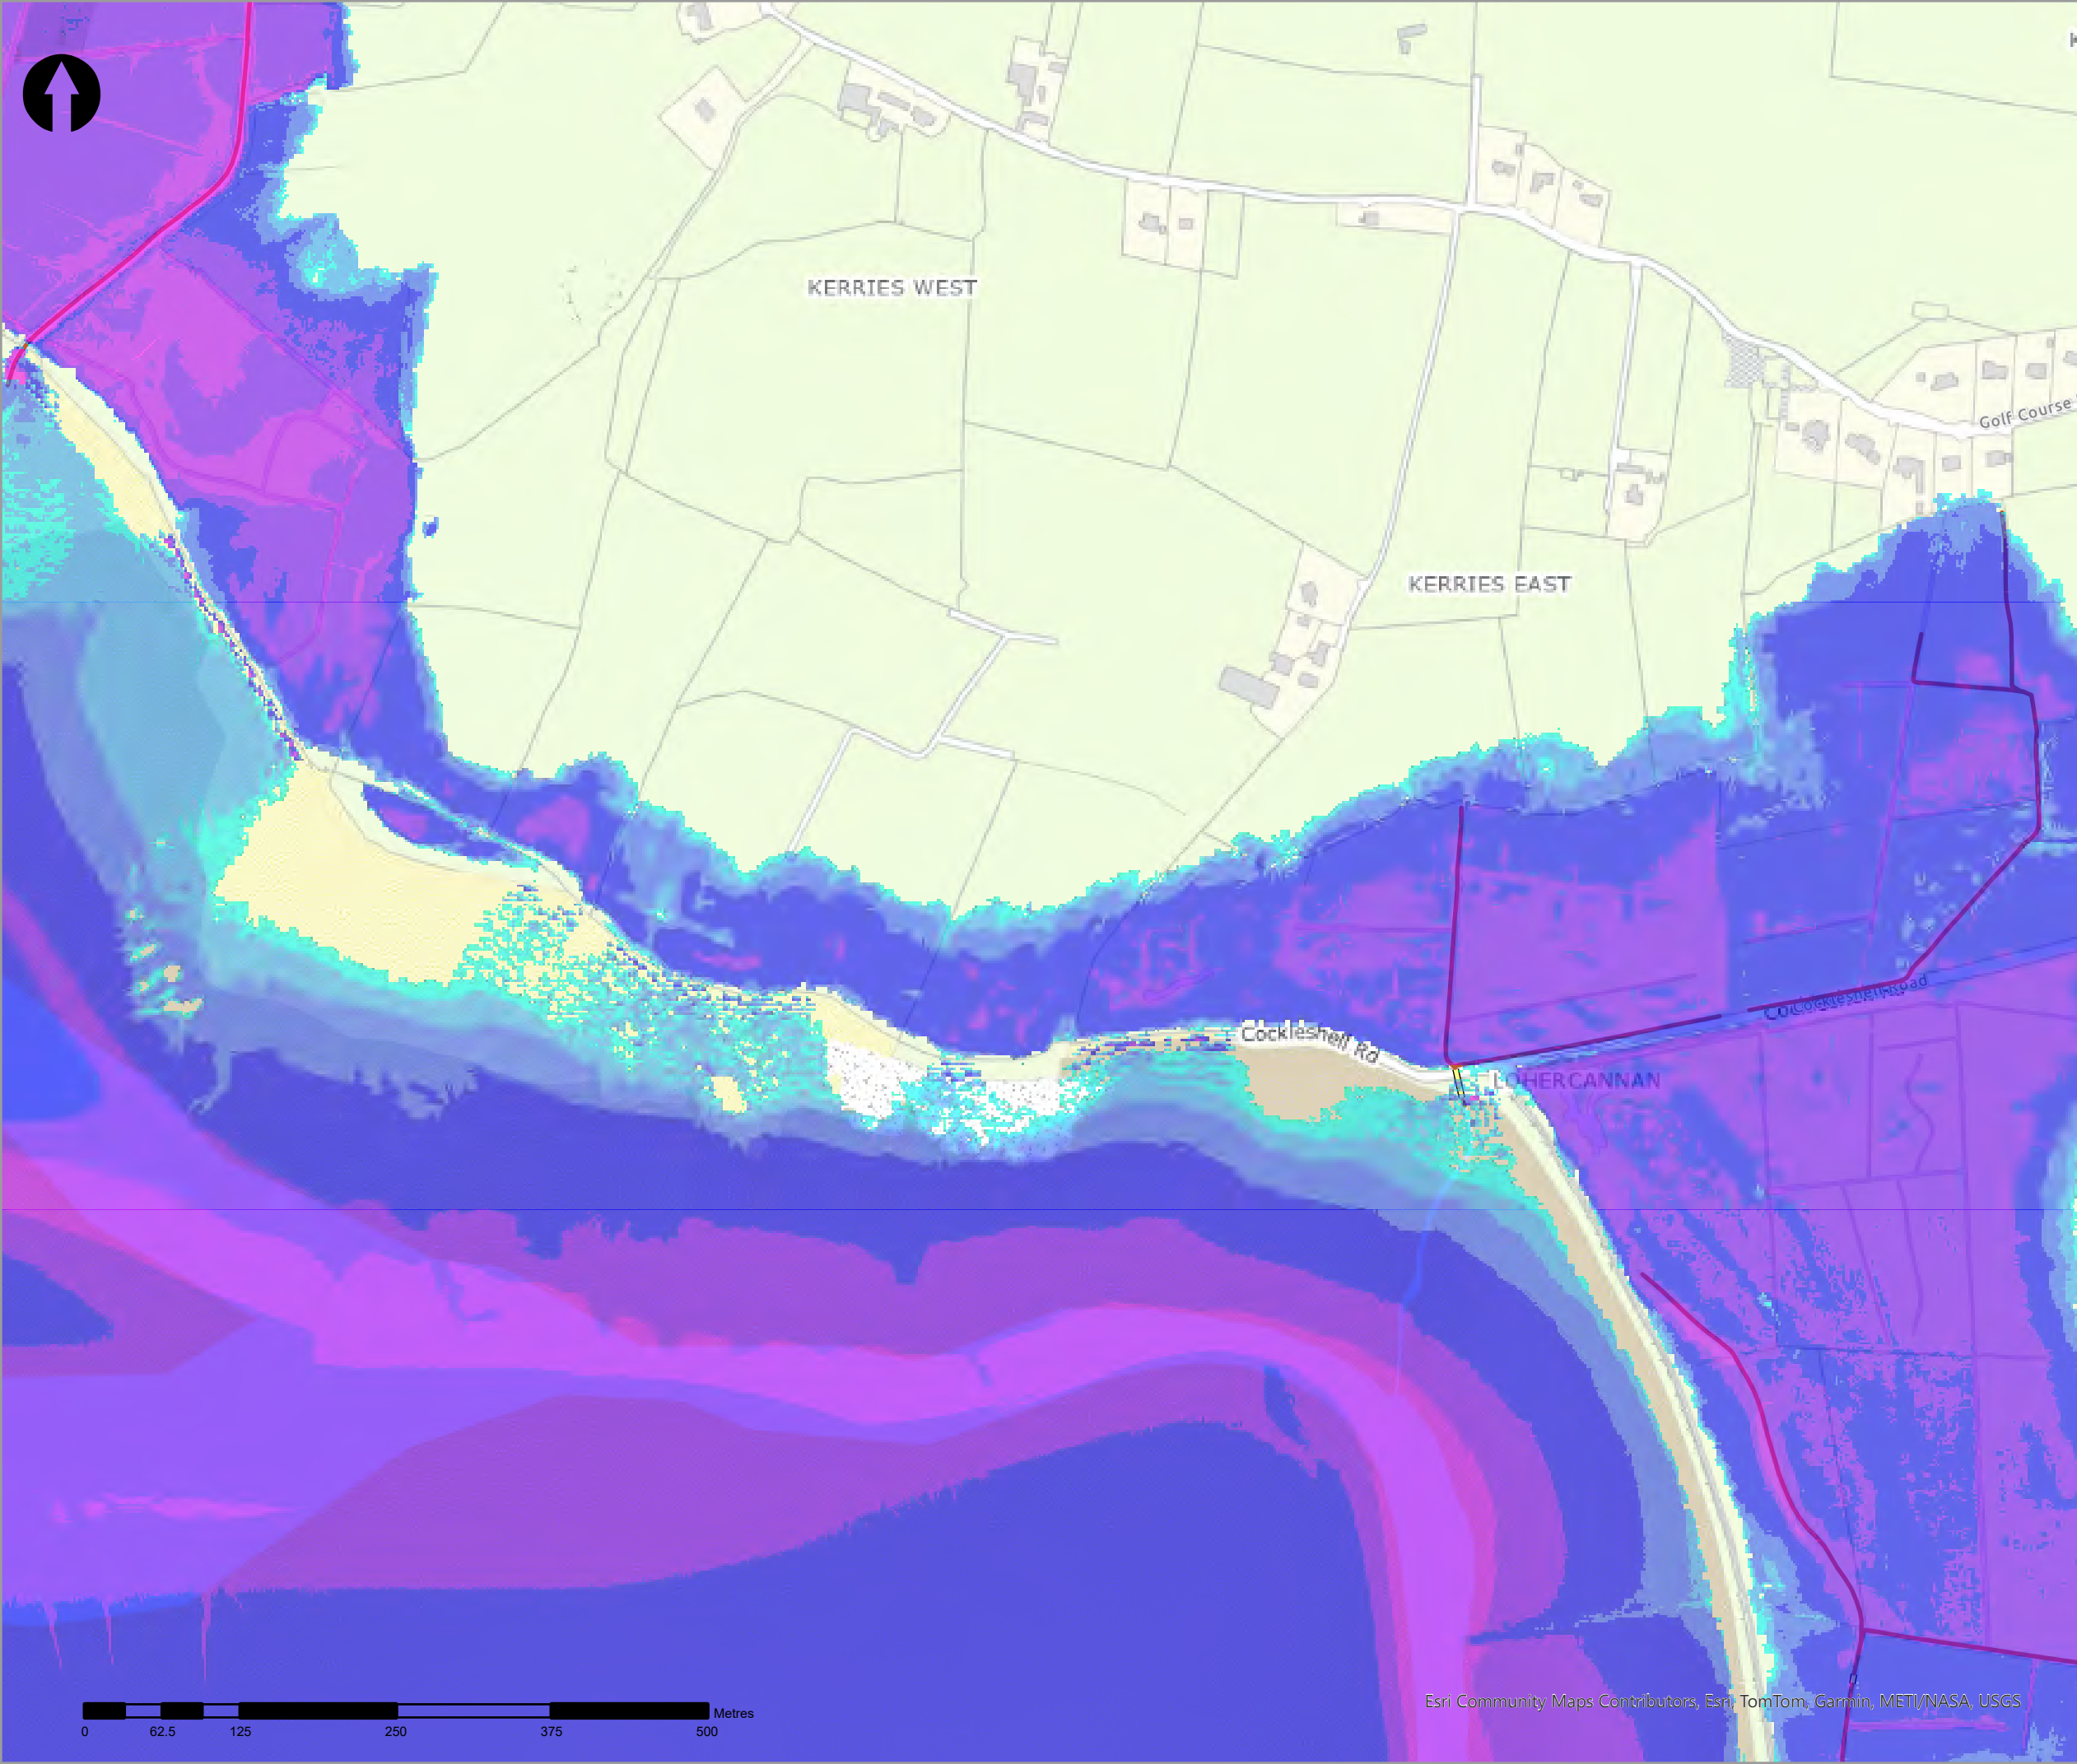

- Legend
- 1% AEP Coastal Depth
- 0 - 0.1m
  - 0.1 - 0.25m
  - 0.25 - 0.5m
  - 0.5 - 1m
  - 1.0 - 1.5m
  - 1.5 - 2m
  - >2m
- Modelled River Centreline
- Modelled Drainage
- Embankment
- Wall

| rev | ammendments | drawn | date |
|-----|-------------|-------|------|
|-----|-------------|-------|------|



Elmwood House T +44(0) 28 90 667914  
74 Boucher Road F +44(0) 28 90 668286  
Belfast W www.rpsgroup.com/ireland  
BT12 6RZ E ireland@rpsgroup.com

CLIENT



OPW

Óig na  
eÓlracha Poiblí  
Office of Public Works



PROJECT

Tralee Flood Relief Scheme

TITLE


Tralee Depth Mapping  
1% AEP Coastal

| Project Number | Sheet Size | Drawing Scale |
|----------------|------------|---------------|
| MCW1082        | A3         | 1:5,000       |



| Drawing Number  | Datum |
|-----------------|-------|
| Dep_C_C_0100_22 | ITM   |

| Drawn by | Status | Revision |
|----------|--------|----------|
| RC       | Final  | 01       |

| Checked By | Approved By | Date       |
|------------|-------------|------------|
| AS         | AS          | 05/06/2025 |

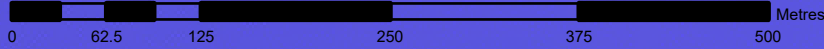



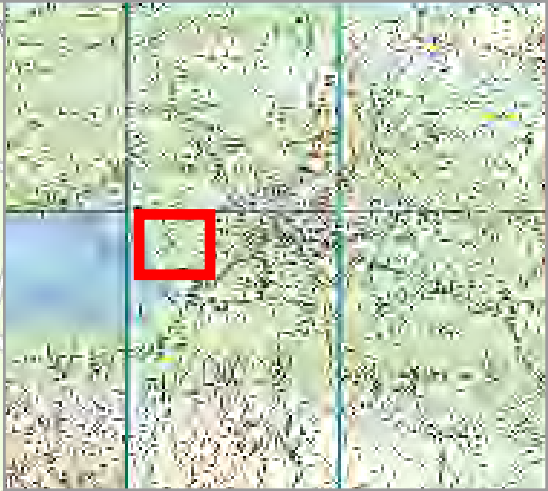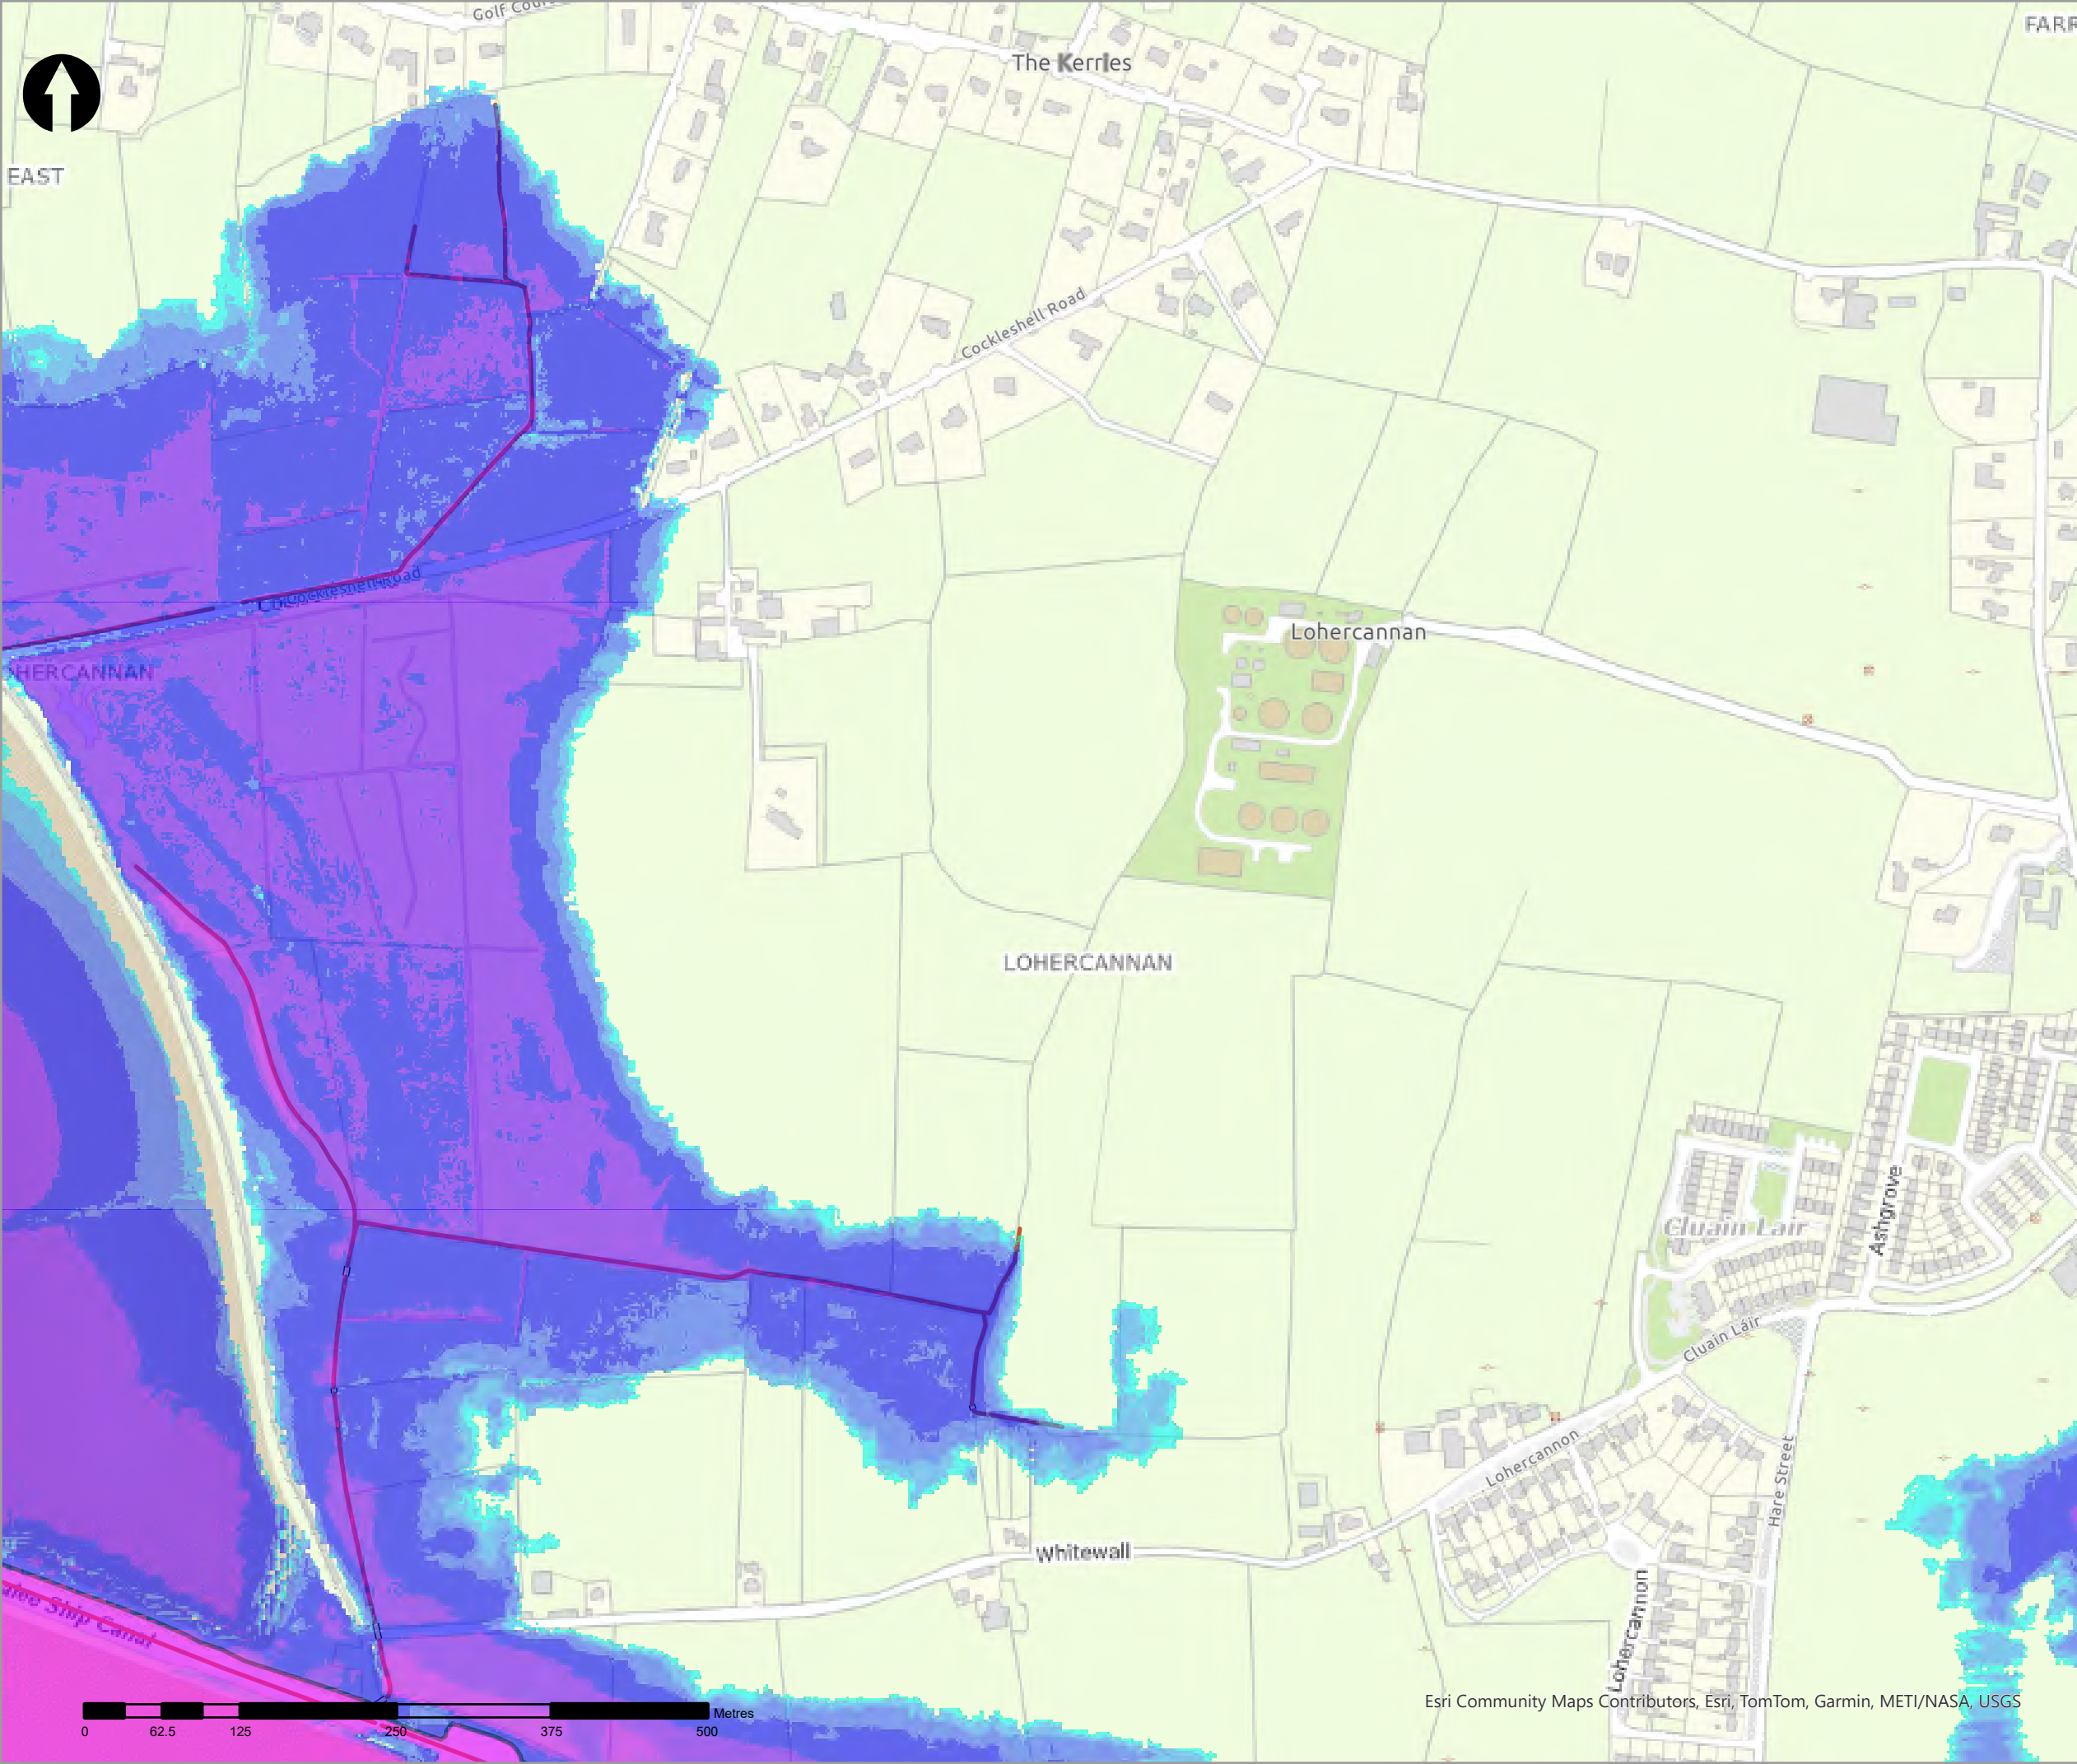

- Legend
- 1% AEP Coastal Depth
- 0 - 0.1m
  - 0.1 - 0.25m
  - 0.25 - 0.5m
  - 0.5 - 1m
  - 1.0 - 1.5m
  - 1.5 - 2m
  - >2m
- Modelled River Centreline
- Modelled Drainage
- Embankment
- Wall

| rev | amendments | drawn | date |
|-----|------------|-------|------|
|-----|------------|-------|------|

|                                    |                   |                          |
|------------------------------------|-------------------|--------------------------|
| <b>rps</b><br>A TETRA TECH COMPANY | Elmwood House T   | +44(0) 28 90 667914      |
|                                    | 74 Boucher Road F | +44(0) 28 90 668286      |
|                                    | Belfast W         | www.rpsgroup.com/ireland |
|                                    | BT12 6RZ E        | ireland@rpsgroup.com     |

CLIENT





PROJECT

Tralee Flood Relief Scheme

TITLE

Tralee Depth Mapping  
1% AEP Coastal

|                 |             |               |
|-----------------|-------------|---------------|
| Project Number  | Sheet Size  | Drawing Scale |
| MCW1082         | A3          | 1:5,000       |
| Drawing Number  | Datum       |               |
| Dep_C_C_0100_23 | ITM         |               |
| Drawn by        | Status      | Revision      |
| RC              | Final       | 01            |
| Checked By      | Approved By | Date          |
| AS              | AS          | 05/06/2025    |

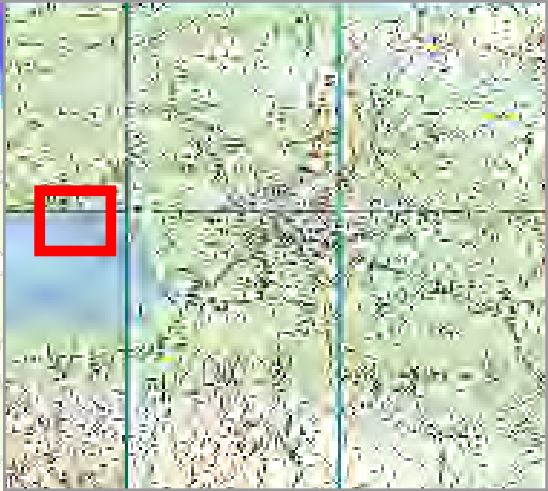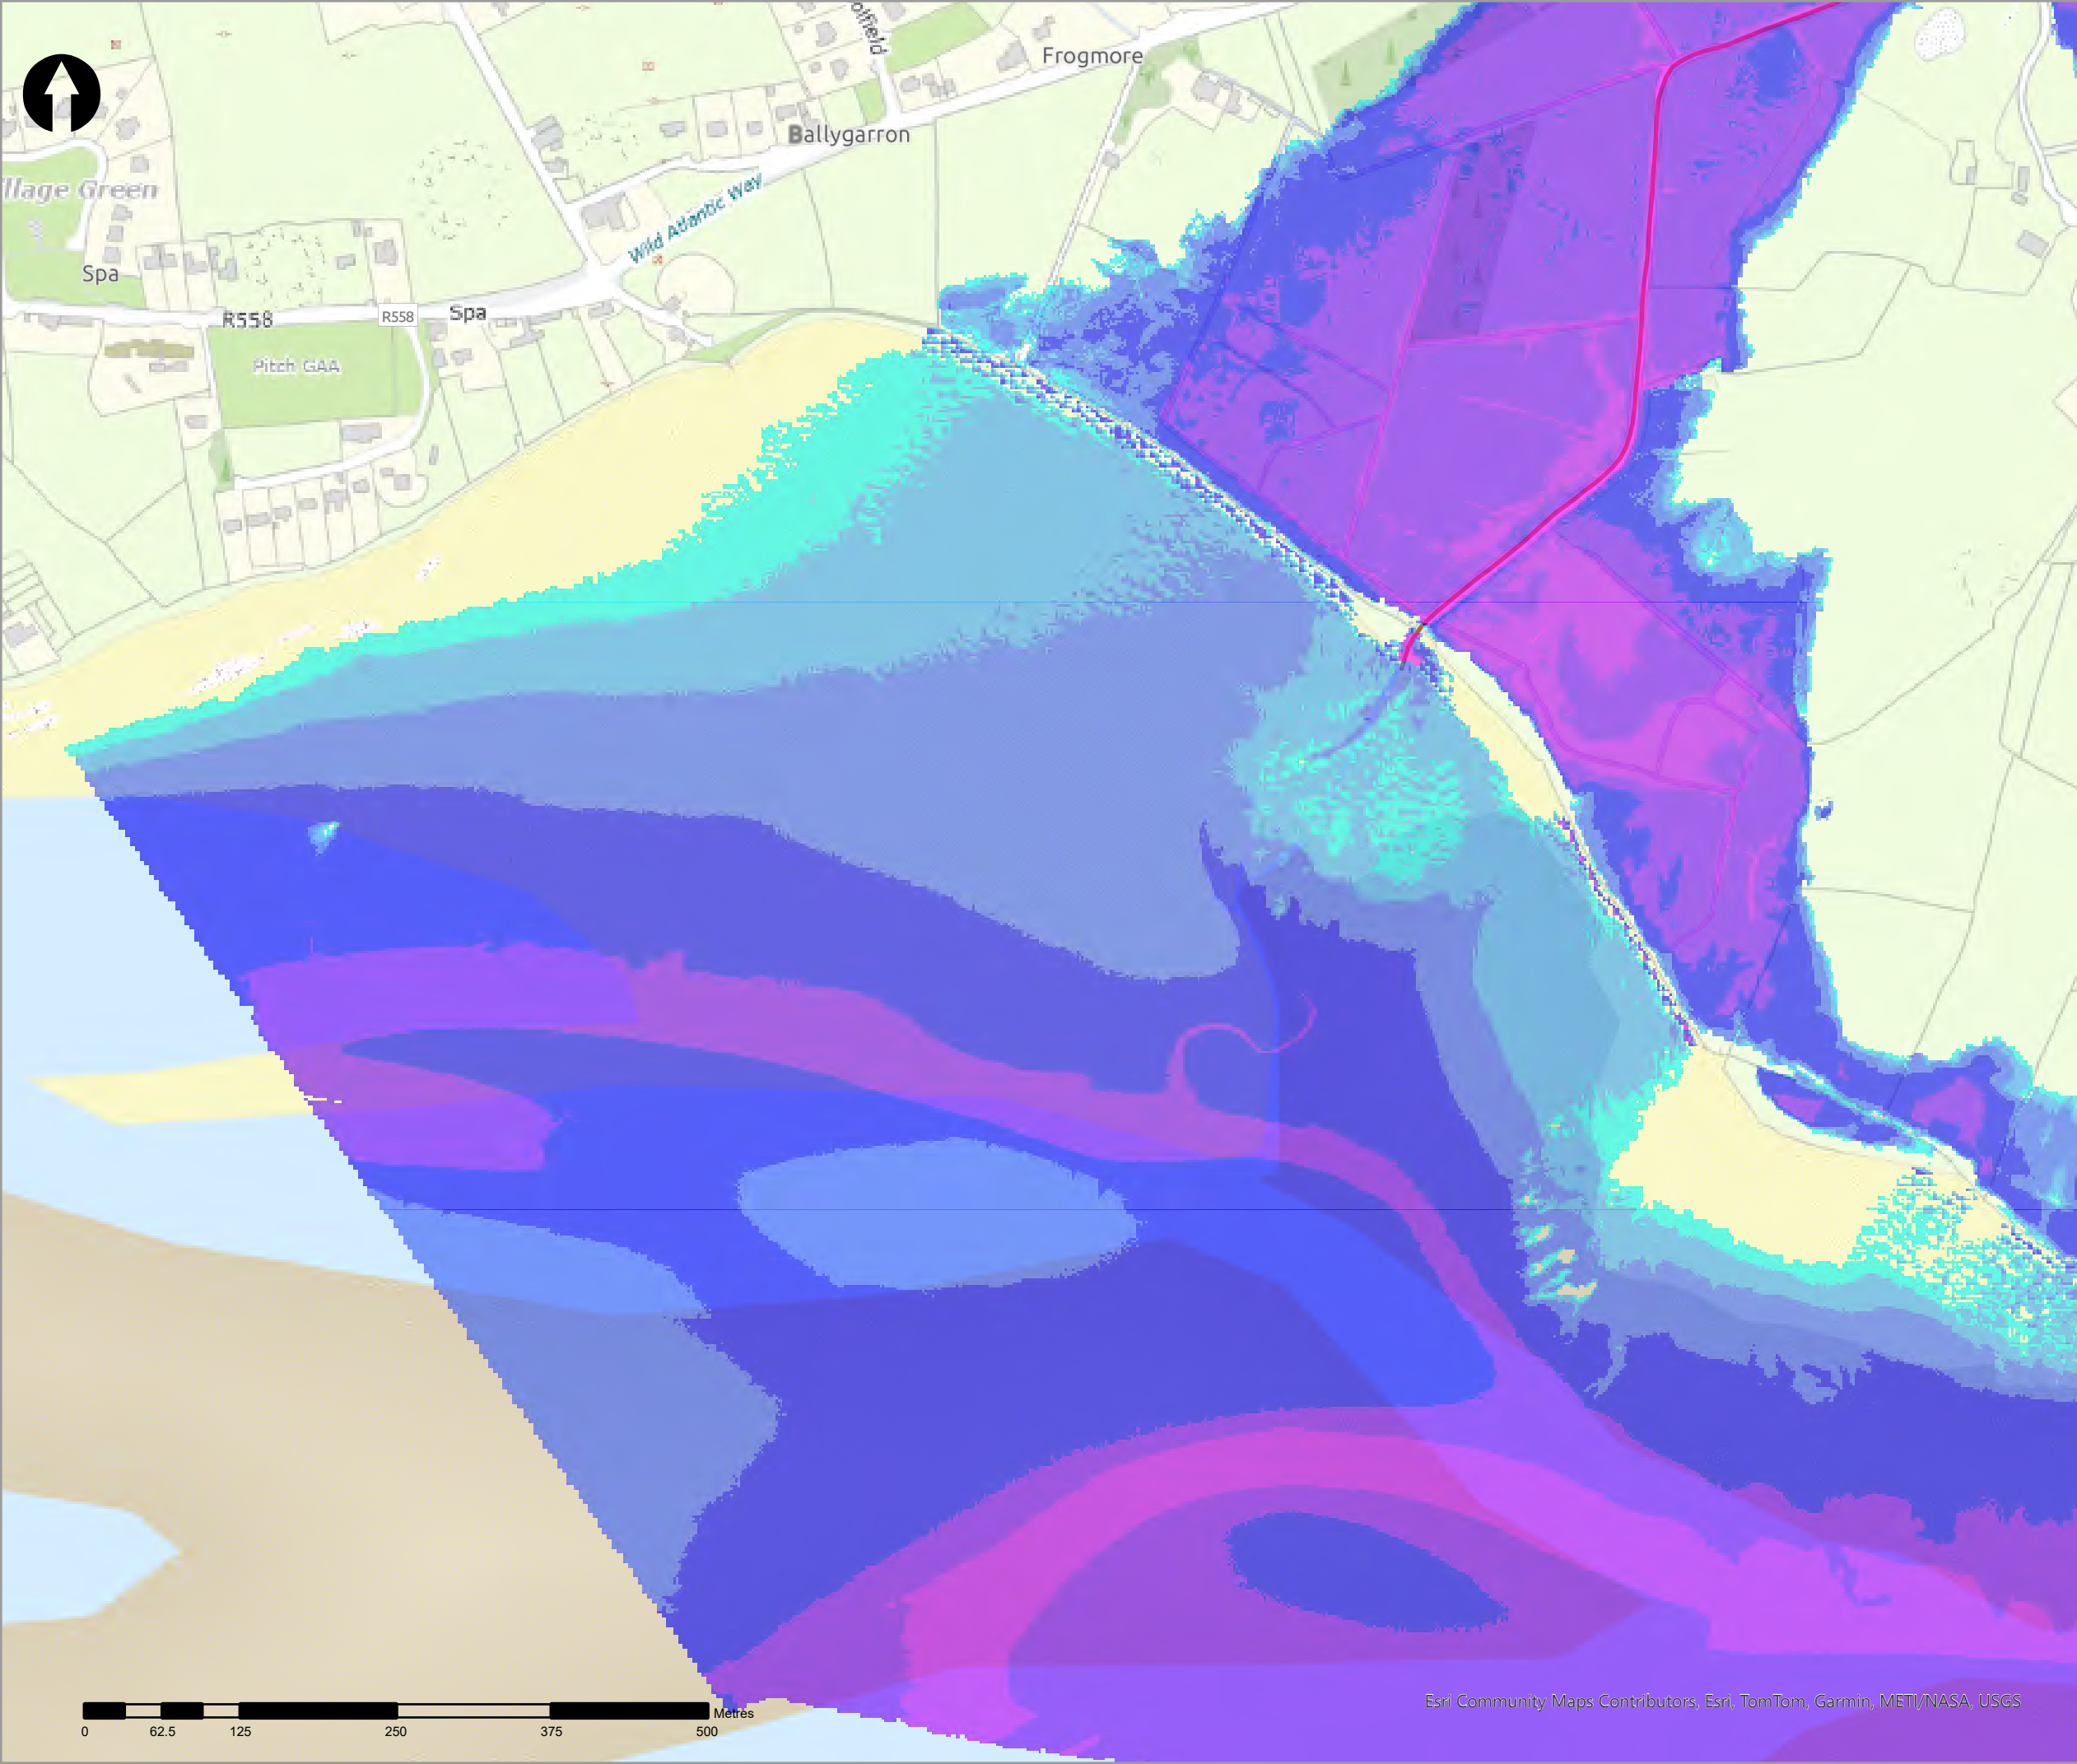

- Legend
- 1% AEP Coastal Depth
- 0 - 0.1m
  - 0.1 - 0.25m
  - 0.25 - 0.5m
  - 0.5 - 1m
  - 1.0 - 1.5m
  - 1.5 - 2m
  - >2m
- Modelled River Centreline
- Modelled Drainage
- Embankment
- Wall

| rev | ammdments | drawn | date |
|-----|-----------|-------|------|
|     |           |       |      |



Elmwood House T +44(0) 28 90 667914  
74 Boucher Road F +44(0) 28 90 668286  
Belfast W www.rpsgroup.com/ireland  
BT12 6RZ E ireland@rpsgroup.com

CLIENT



|         |                            |
|---------|----------------------------|
| PROJECT | Tralee Flood Relief Scheme |
|---------|----------------------------|


|       |                                        |
|-------|----------------------------------------|
| TITLE | Tralee Depth Mapping<br>1% AEP Coastal |
|-------|----------------------------------------|

|                |            |               |
|----------------|------------|---------------|
| Project Number | Sheet Size | Drawing Scale |
| MCW1082        | A3         | 1:5,000       |



|                 |       |
|-----------------|-------|
| Drawing Number  | Datum |
| Dep_C_C_0100_24 | ITM   |

|          |        |          |
|----------|--------|----------|
| Drawn by | Status | Revision |
| RC       | Final  | 01       |

|            |             |            |
|------------|-------------|------------|
| Checked By | Approved By | Date       |
| AS         | AS          | 05/06/2025 |

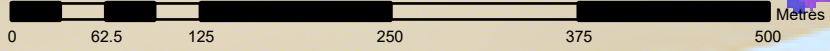



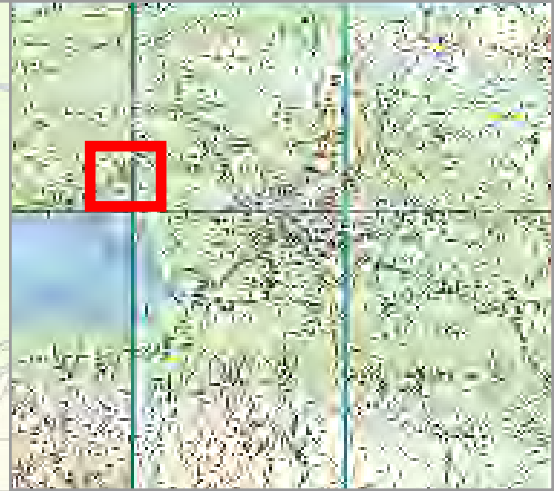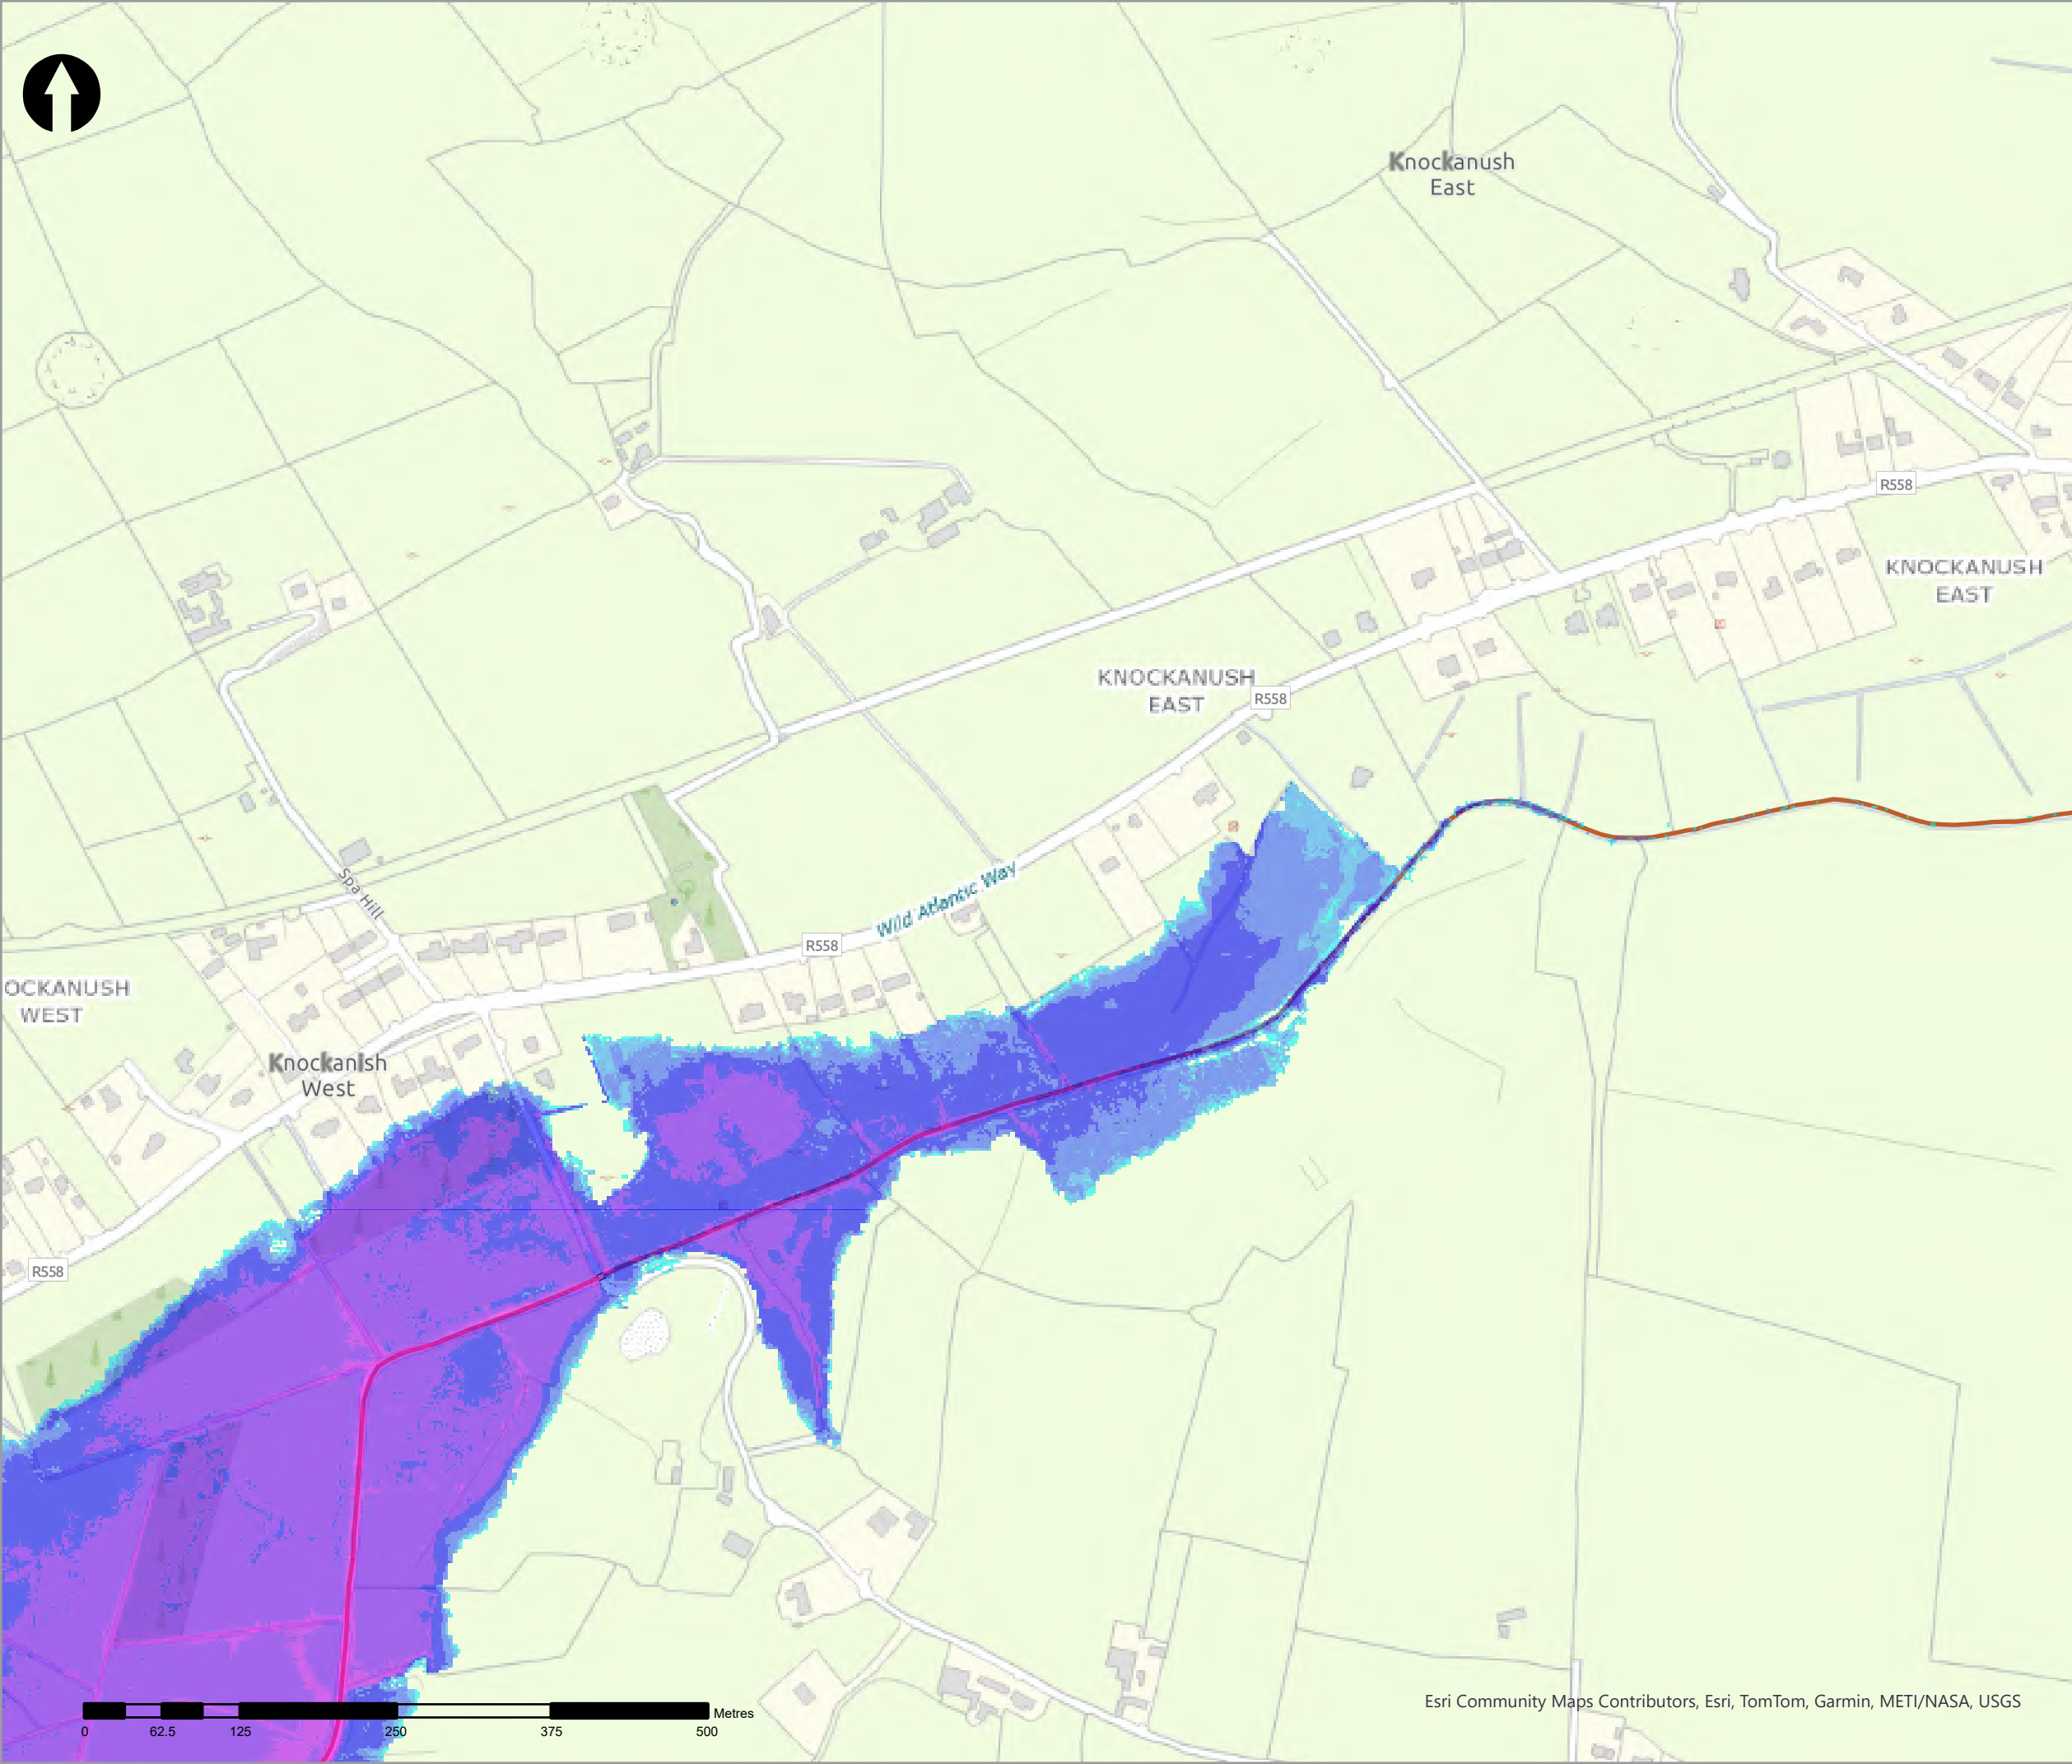

- Legend
- 1% AEP Coastal Depth
- 0 - 0.1m
  - 0.1 - 0.25m
  - 0.25 - 0.5m
  - 0.5 - 1m
  - 1.0 - 1.5m
  - 1.5 - 2m
  - >2m
- Modelled River Centreline
- Modelled Drainage
- Embankment
- Wall

| rev | ammendments | drawn | date |
|-----|-------------|-------|------|
|-----|-------------|-------|------|



Elmwood House T +44(0) 28 90 667914  
74 Boucher Road F +44(0) 28 90 668286  
Belfast W www.rpsgroup.com/ireland  
BT12 6RZ E ireland@rpsgroup.com

CLIENT



Óigín na n-Obair Poiblí  
Office of Public Works



PROJECT

Tralee Flood Relief Scheme

TITLE


Tralee Depth Mapping  
1% AEP Coastal

| Project Number | Sheet Size | Drawing Scale |
|----------------|------------|---------------|
| MCW1082        | A3         | 1:5,000       |

| Drawing Number  | Datum |
|-----------------|-------|
| Dep_C_C_0100_25 | ITM   |

| Drawn by | Status | Revision |
|----------|--------|----------|
| RC       | Final  | 01       |

| Checked By | Approved By | Date       |
|------------|-------------|------------|
| AS         | AS          | 05/06/2025 |

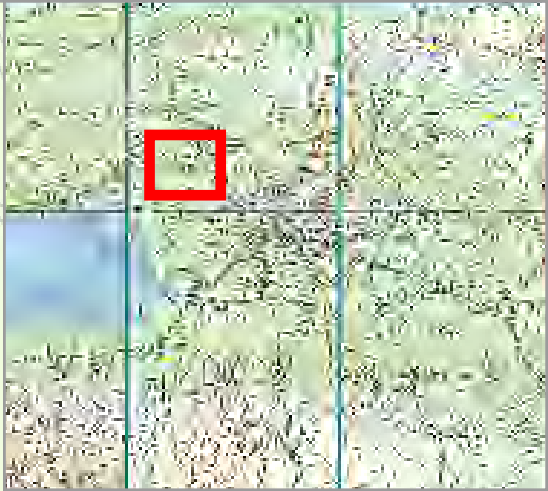

- Legend
- 1% AEP Coastal Depth
- 0 - 0.1m
  - 0.1 - 0.25m
  - 0.25 - 0.5m
  - 0.5 - 1m
  - 1.0 - 1.5m
  - 1.5 - 2m
  - >2m
- Modelled River Centreline
- Modelled Drainage
- Embankment
- Wall

| rev | ammendments | drawn | date |
|-----|-------------|-------|------|
|-----|-------------|-------|------|



Elmwood House T +44(0) 28 90 667914  
74 Boucher Road F +44(0) 28 90 668286  
Belfast W www.rpsgroup.com/ireland  
BT12 6RZ E ireland@rpsgroup.com

CLIENT



Óigín na nEolánacha Poiblí  
Office of Public Works



|         |                            |
|---------|----------------------------|
| PROJECT | Tralee Flood Relief Scheme |
|---------|----------------------------|

|       |                                        |
|-------|----------------------------------------|
| TITLE | Tralee Depth Mapping<br>1% AEP Coastal |
|-------|----------------------------------------|

|                |            |               |
|----------------|------------|---------------|
| Project Number | Sheet Size | Drawing Scale |
| MCW1082        | A3         | 1:5,000       |

|                 |       |
|-----------------|-------|
| Drawing Number  | Datum |
| Dep_C_C_0100_26 | ITM   |

|          |        |          |
|----------|--------|----------|
| Drawn by | Status | Revision |
| RC       | Final  | 01       |

|            |             |            |
|------------|-------------|------------|
| Checked By | Approved By | Date       |
| AS         | AS          | 05/06/2025 |





- Legend
- 1% AEP Coastal Depth
- 0 - 0.1m
  - 0.1 - 0.25m
  - 0.25 - 0.5m
  - 0.5 - 1m
  - 1.0 - 1.5m
  - 1.5 - 2m
  - >2m
- Modelled River Centreline
- Modelled Drainage
- Embankment
- Wall

| rev | ammendments | drawn | date |
|-----|-------------|-------|------|
|-----|-------------|-------|------|



Elmwood House T +44(0) 28 90 667914  
74 Boucher Road F +44(0) 28 90 668286  
Belfast W www.rpsgroup.com/ireland  
BT12 6RZ E ireland@rpsgroup.com

CLIENT



PROJECT

Tralee Flood Relief Scheme

TITLE


Tralee Depth Mapping  
1% AEP Coastal

| Project Number | Sheet Size | Drawing Scale |
|----------------|------------|---------------|
| MCW1082        | A3         | 1:5,000       |


| Drawing Number  | Datum |
|-----------------|-------|
| Dep_C_C_0100_27 | ITM   |

| Drawn by | Status | Revision |
|----------|--------|----------|
| RC       | Final  | 01       |

| Checked By | Approved By | Date       |
|------------|-------------|------------|
| AS         | AS          | 05/06/2025 |

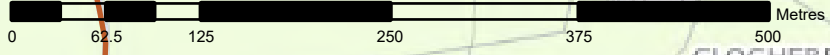

Esri Community Maps Contributors, Esri, TomTom, Garmin, METI/NASA, USGS

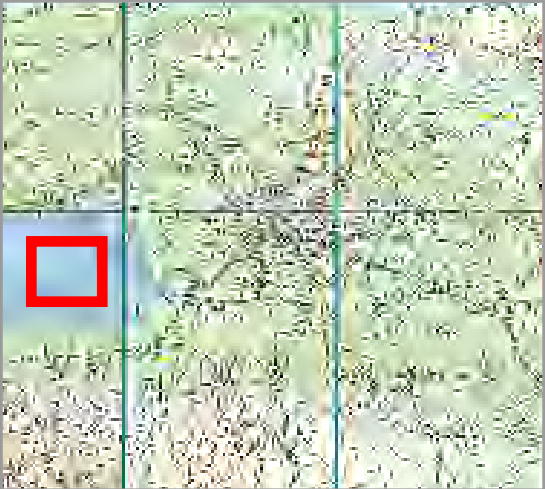

- Legend
- 1% AEP Coastal Depth
- 0 - 0.1m
  - 0.1 - 0.25m
  - 0.25 - 0.5m
  - 0.5 - 1m
  - 1.0 - 1.5m
  - 1.5 - 2m
  - >2m
- Modelled River Centreline
- Modelled Drainage
- Embankment
- Wall

| rev | ammdments | drawn | date |
|-----|-----------|-------|------|
|     |           |       |      |



**rps**  
A TETRA TECH COMPANY

Elmwood House T +44(0) 28 90 667914  
74 Boucher Road F +44(0) 28 90 668286  
Belfast W www.rpsgroup.com/ireland  
BT12 6RZ E ireland@rpsgroup.com

**CLIENT**



Óifig na  
eOibreacha Poiblí  
Office of Public Works



**PROJECT**

Tralee Flood Relief Scheme

**TITLE**


Tralee Depth Mapping  
1% AEP Coastal

| Project Number | Sheet Size | Drawing Scale |
|----------------|------------|---------------|
| MCW1082        | A3         | 1:5,000       |


| Drawing Number  | Datum |
|-----------------|-------|
| Dep_C_C_0100_28 | ITM   |

| Drawn by | Status | Revision |
|----------|--------|----------|
| RC       | Final  | 01       |

| Checked By | Approved By | Date       |
|------------|-------------|------------|
| AS         | AS          | 05/06/2025 |

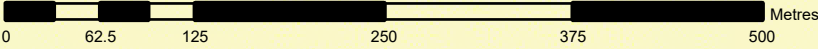



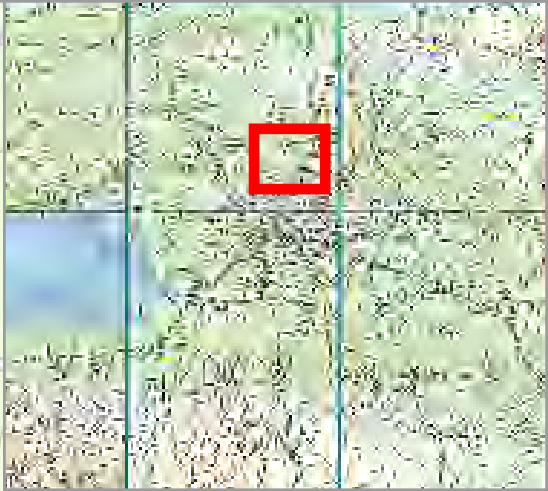

- Legend
- 1% AEP Coastal Depth
- 0 - 0.1m
  - 0.1 - 0.25m
  - 0.25 - 0.5m
  - 0.5 - 1m
  - 1.0 - 1.5m
  - 1.5 - 2m
  - >2m
- Modelled River Centreline
- Modelled Drainage
- Embankment
- Wall

| rev | amendments | drawn | date |
|-----|------------|-------|------|
|-----|------------|-------|------|



Elmwood House T +44(0) 28 90 667914  
74 Boucher Road F +44(0) 28 90 668286  
Belfast W www.rpsgroup.com/ireland  
BT12 6RZ E ireland@rpsgroup.com

CLIENT



OPW

Óifig na n-Obair Poiblí  
Office of Public Works



|         |                            |
|---------|----------------------------|
| PROJECT | Tralee Flood Relief Scheme |
|---------|----------------------------|

|       |                                        |
|-------|----------------------------------------|
| TITLE | Tralee Depth Mapping<br>1% AEP Coastal |
|-------|----------------------------------------|

|                |            |               |
|----------------|------------|---------------|
| Project Number | Sheet Size | Drawing Scale |
| MCW1082        | A3         | 1:5,000       |

|                 |       |
|-----------------|-------|
| Drawing Number  | Datum |
| Dep_C_C_0100_29 | ITM   |

|          |        |          |
|----------|--------|----------|
| Drawn by | Status | Revision |
| RC       | Final  | 01       |

|            |             |            |
|------------|-------------|------------|
| Checked By | Approved By | Date       |
| AS         | AS          | 05/06/2025 |



- Legend
- 1% AEP Coastal Depth
- 0 - 0.1m
  - 0.1 - 0.25m
  - 0.25 - 0.5m
  - 0.5 - 1m
  - 1.0 - 1.5m
  - 1.5 - 2m
  - >2m
- Modelled River Centreline
- Modelled Drainage
- Embankment
- Wall

| rev | ammendments | drawn | date |
|-----|-------------|-------|------|
|-----|-------------|-------|------|



Elmwood House T +44(0) 28 90 667914  
74 Boucher Road F +44(0) 28 90 668286  
Belfast W www.rpsgroup.com/ireland  
BT12 6RZ E ireland@rpsgroup.com

CLIENT



OPW

Óigín na nEolánacha Poiblí  
Office of Public Works



|         |                            |  |
|---------|----------------------------|--|
| PROJECT | Tralee Flood Relief Scheme |  |
|---------|----------------------------|--|


|       |                                        |  |
|-------|----------------------------------------|--|
| TITLE | Tralee Depth Mapping<br>1% AEP Coastal |  |
|-------|----------------------------------------|--|

|                |            |               |
|----------------|------------|---------------|
| Project Number | Sheet Size | Drawing Scale |
| MCW1082        | A3         | 1:5,000       |

|                 |       |
|-----------------|-------|
| Drawing Number  | Datum |
| Dep_C_C_0100_30 | ITM   |



|          |        |          |
|----------|--------|----------|
| Drawn by | Status | Revision |
| RC       | Final  | 01       |

|            |             |            |
|------------|-------------|------------|
| Checked By | Approved By | Date       |
| AS         | AS          | 05/06/2025 |

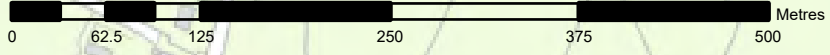

Esri Community Maps Contributors, Esri, TomTom, Garmin, METI/NASA, USGS



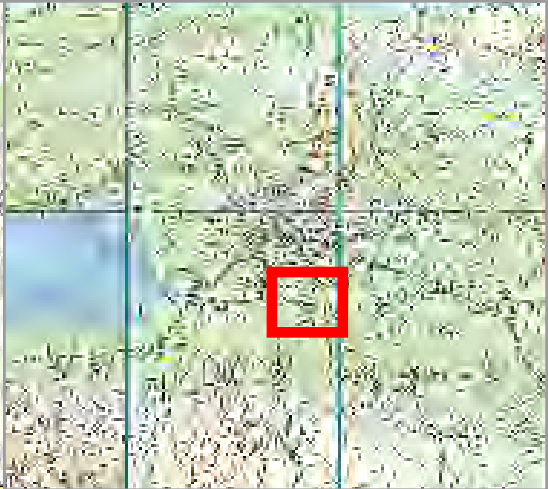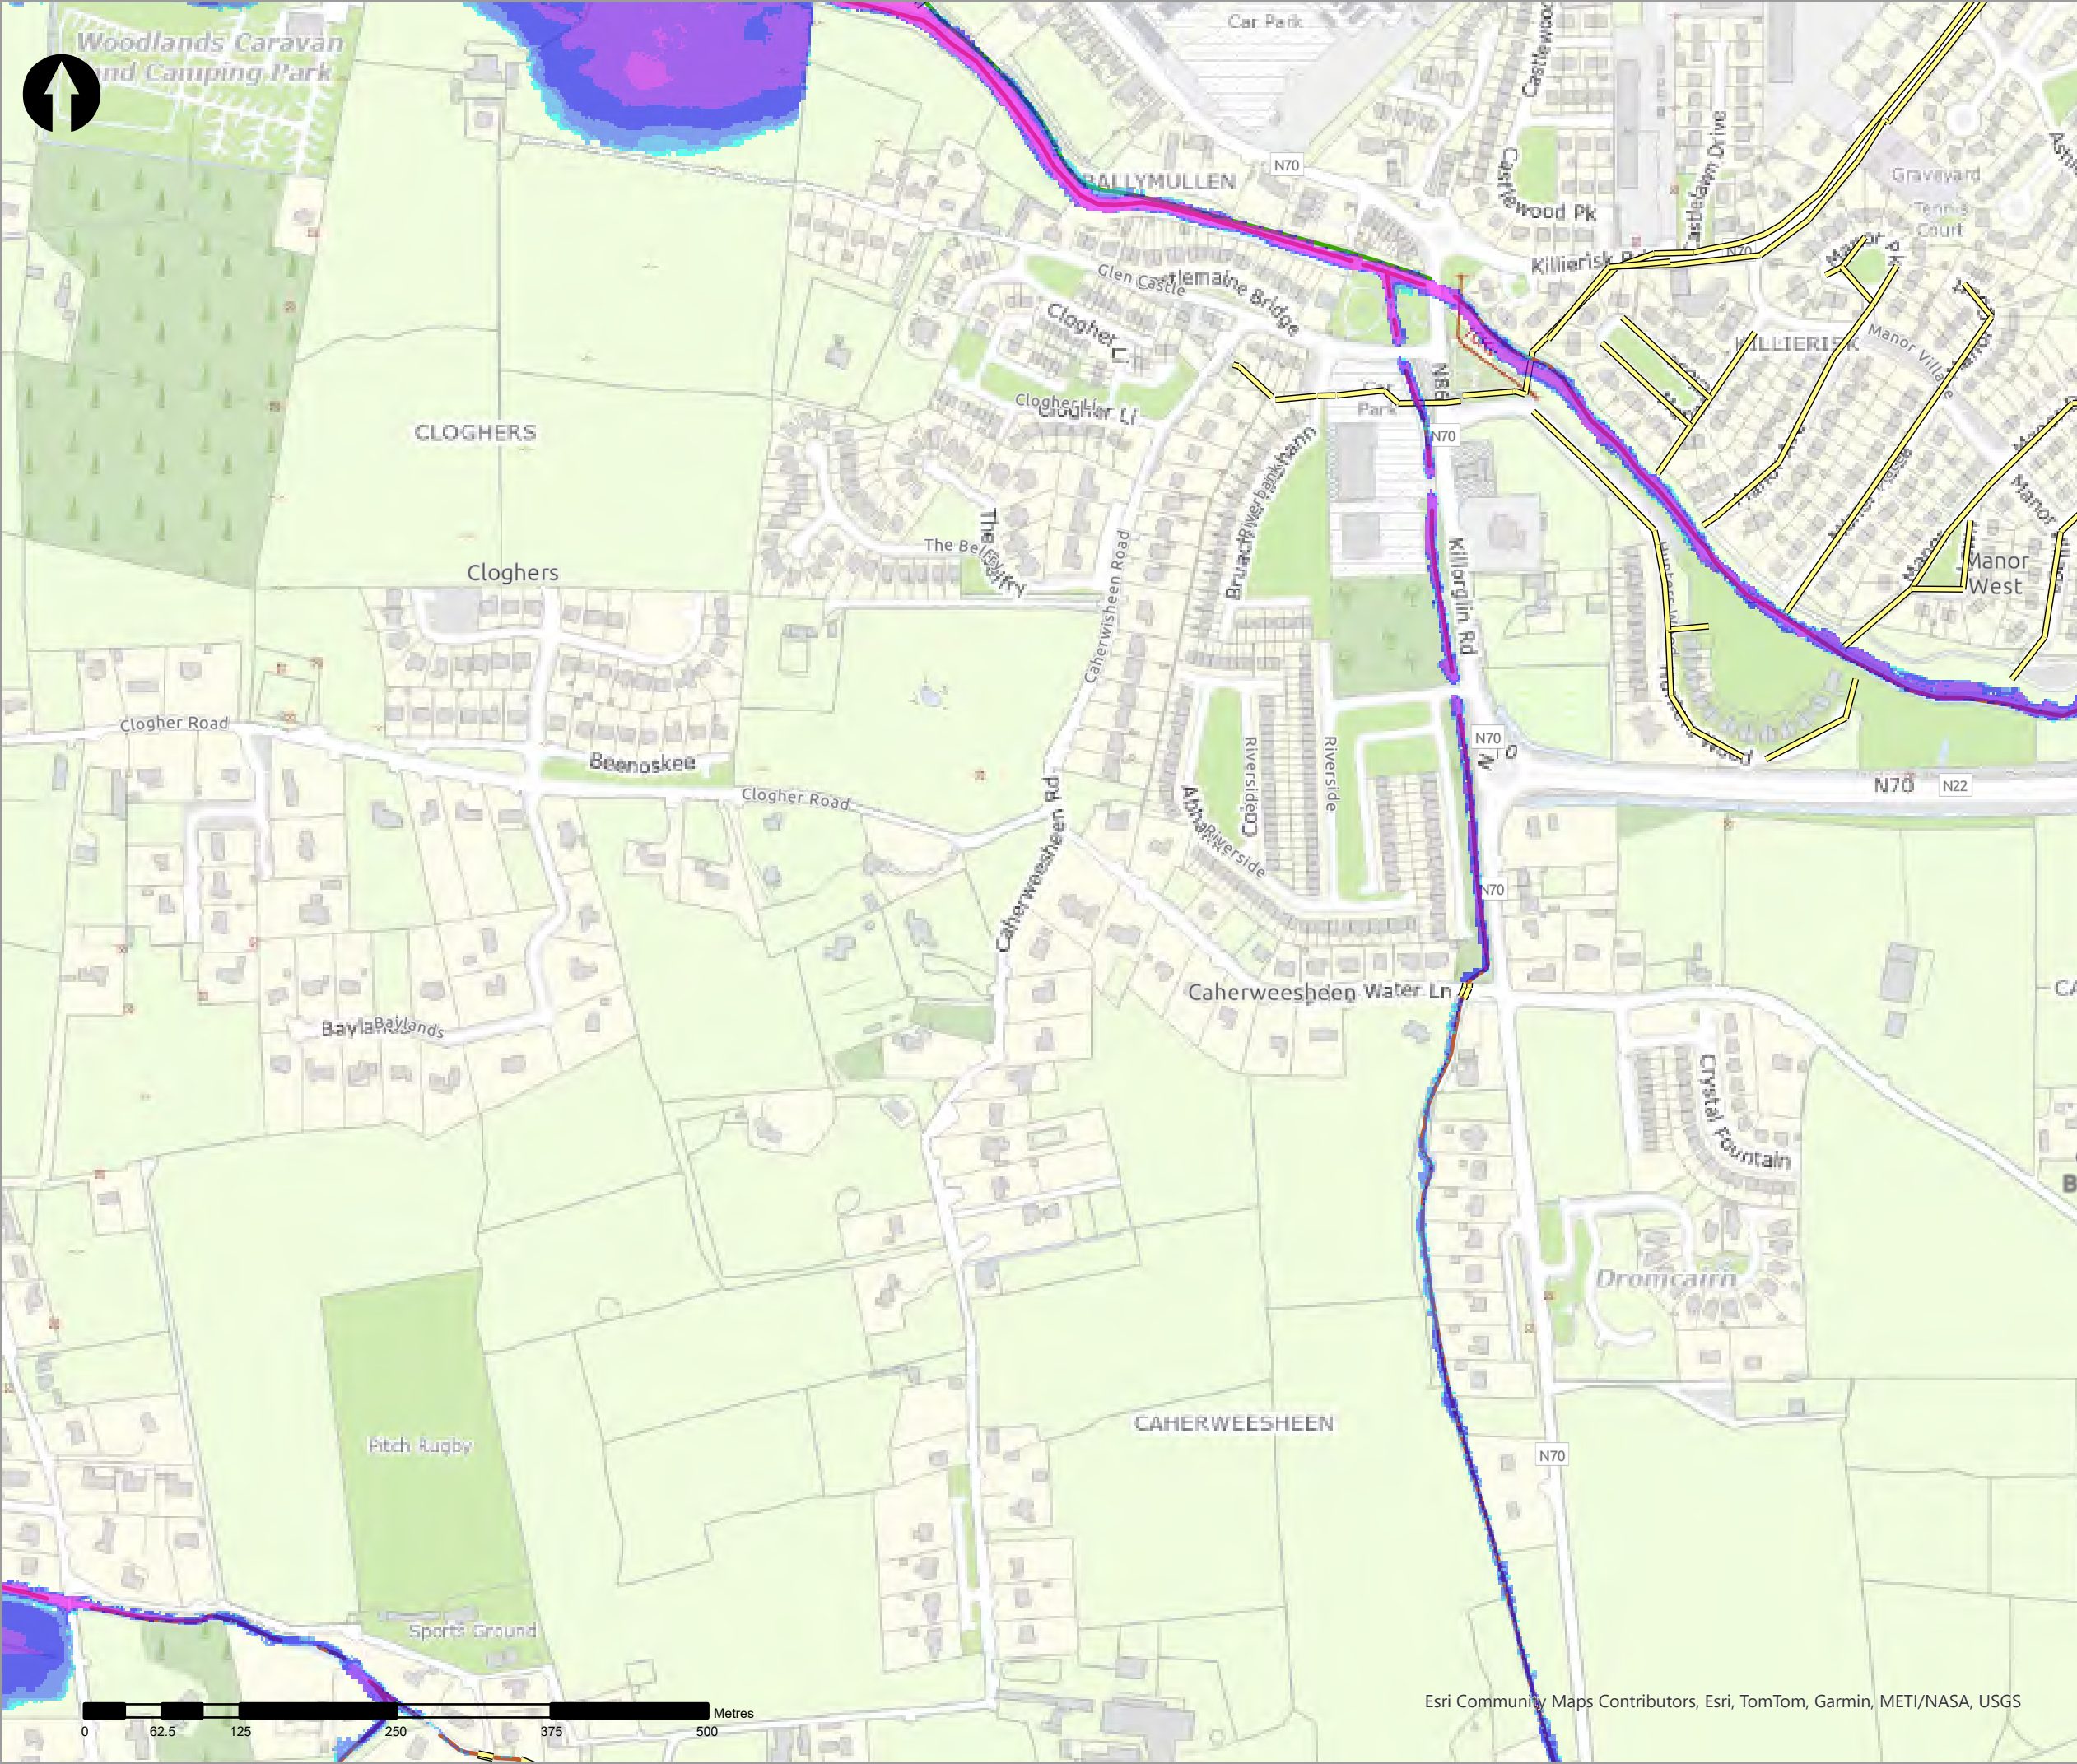

- Legend
- 2% AEP Coastal Depth
- 0 - 0.1m
  - 0.1 - 0.25m
  - 0.25 - 0.5m
  - 0.5 - 1m
  - 1.0 - 1.5m
  - 1.5 - 2m
  - >2m
- Modelled River Centreline
- Modelled Drainage
- Embankment
- Wall

| rev | ammendments | drawn | date |
|-----|-------------|-------|------|
|-----|-------------|-------|------|



Elmwood House T +44(0) 28 90 667914  
74 Boucher Road F +44(0) 28 90 668286  
Belfast W www.rpsgroup.com/ireland  
BT12 6RZ E ireland@rpsgroup.com

CLIENT



OPW

Óigín na eÓbairíochta Poiblí  
Office of Public Works



PROJECT

Tralee Flood Relief Scheme

TITLE

Tralee Depth Mapping  
2% AEP Coastal


| Project Number | Sheet Size | Drawing Scale |
|----------------|------------|---------------|
| MCW1082        | A3         | 1:5,000       |

| Drawing Number  | Datum |
|-----------------|-------|
| Dep_C_C_0050_01 | ITM   |

| Drawn by | Status | Revision |
|----------|--------|----------|
| RC       | Final  | 01       |

| Checked By | Approved By | Date       |
|------------|-------------|------------|
| AS         | AS          | 05/06/2025 |



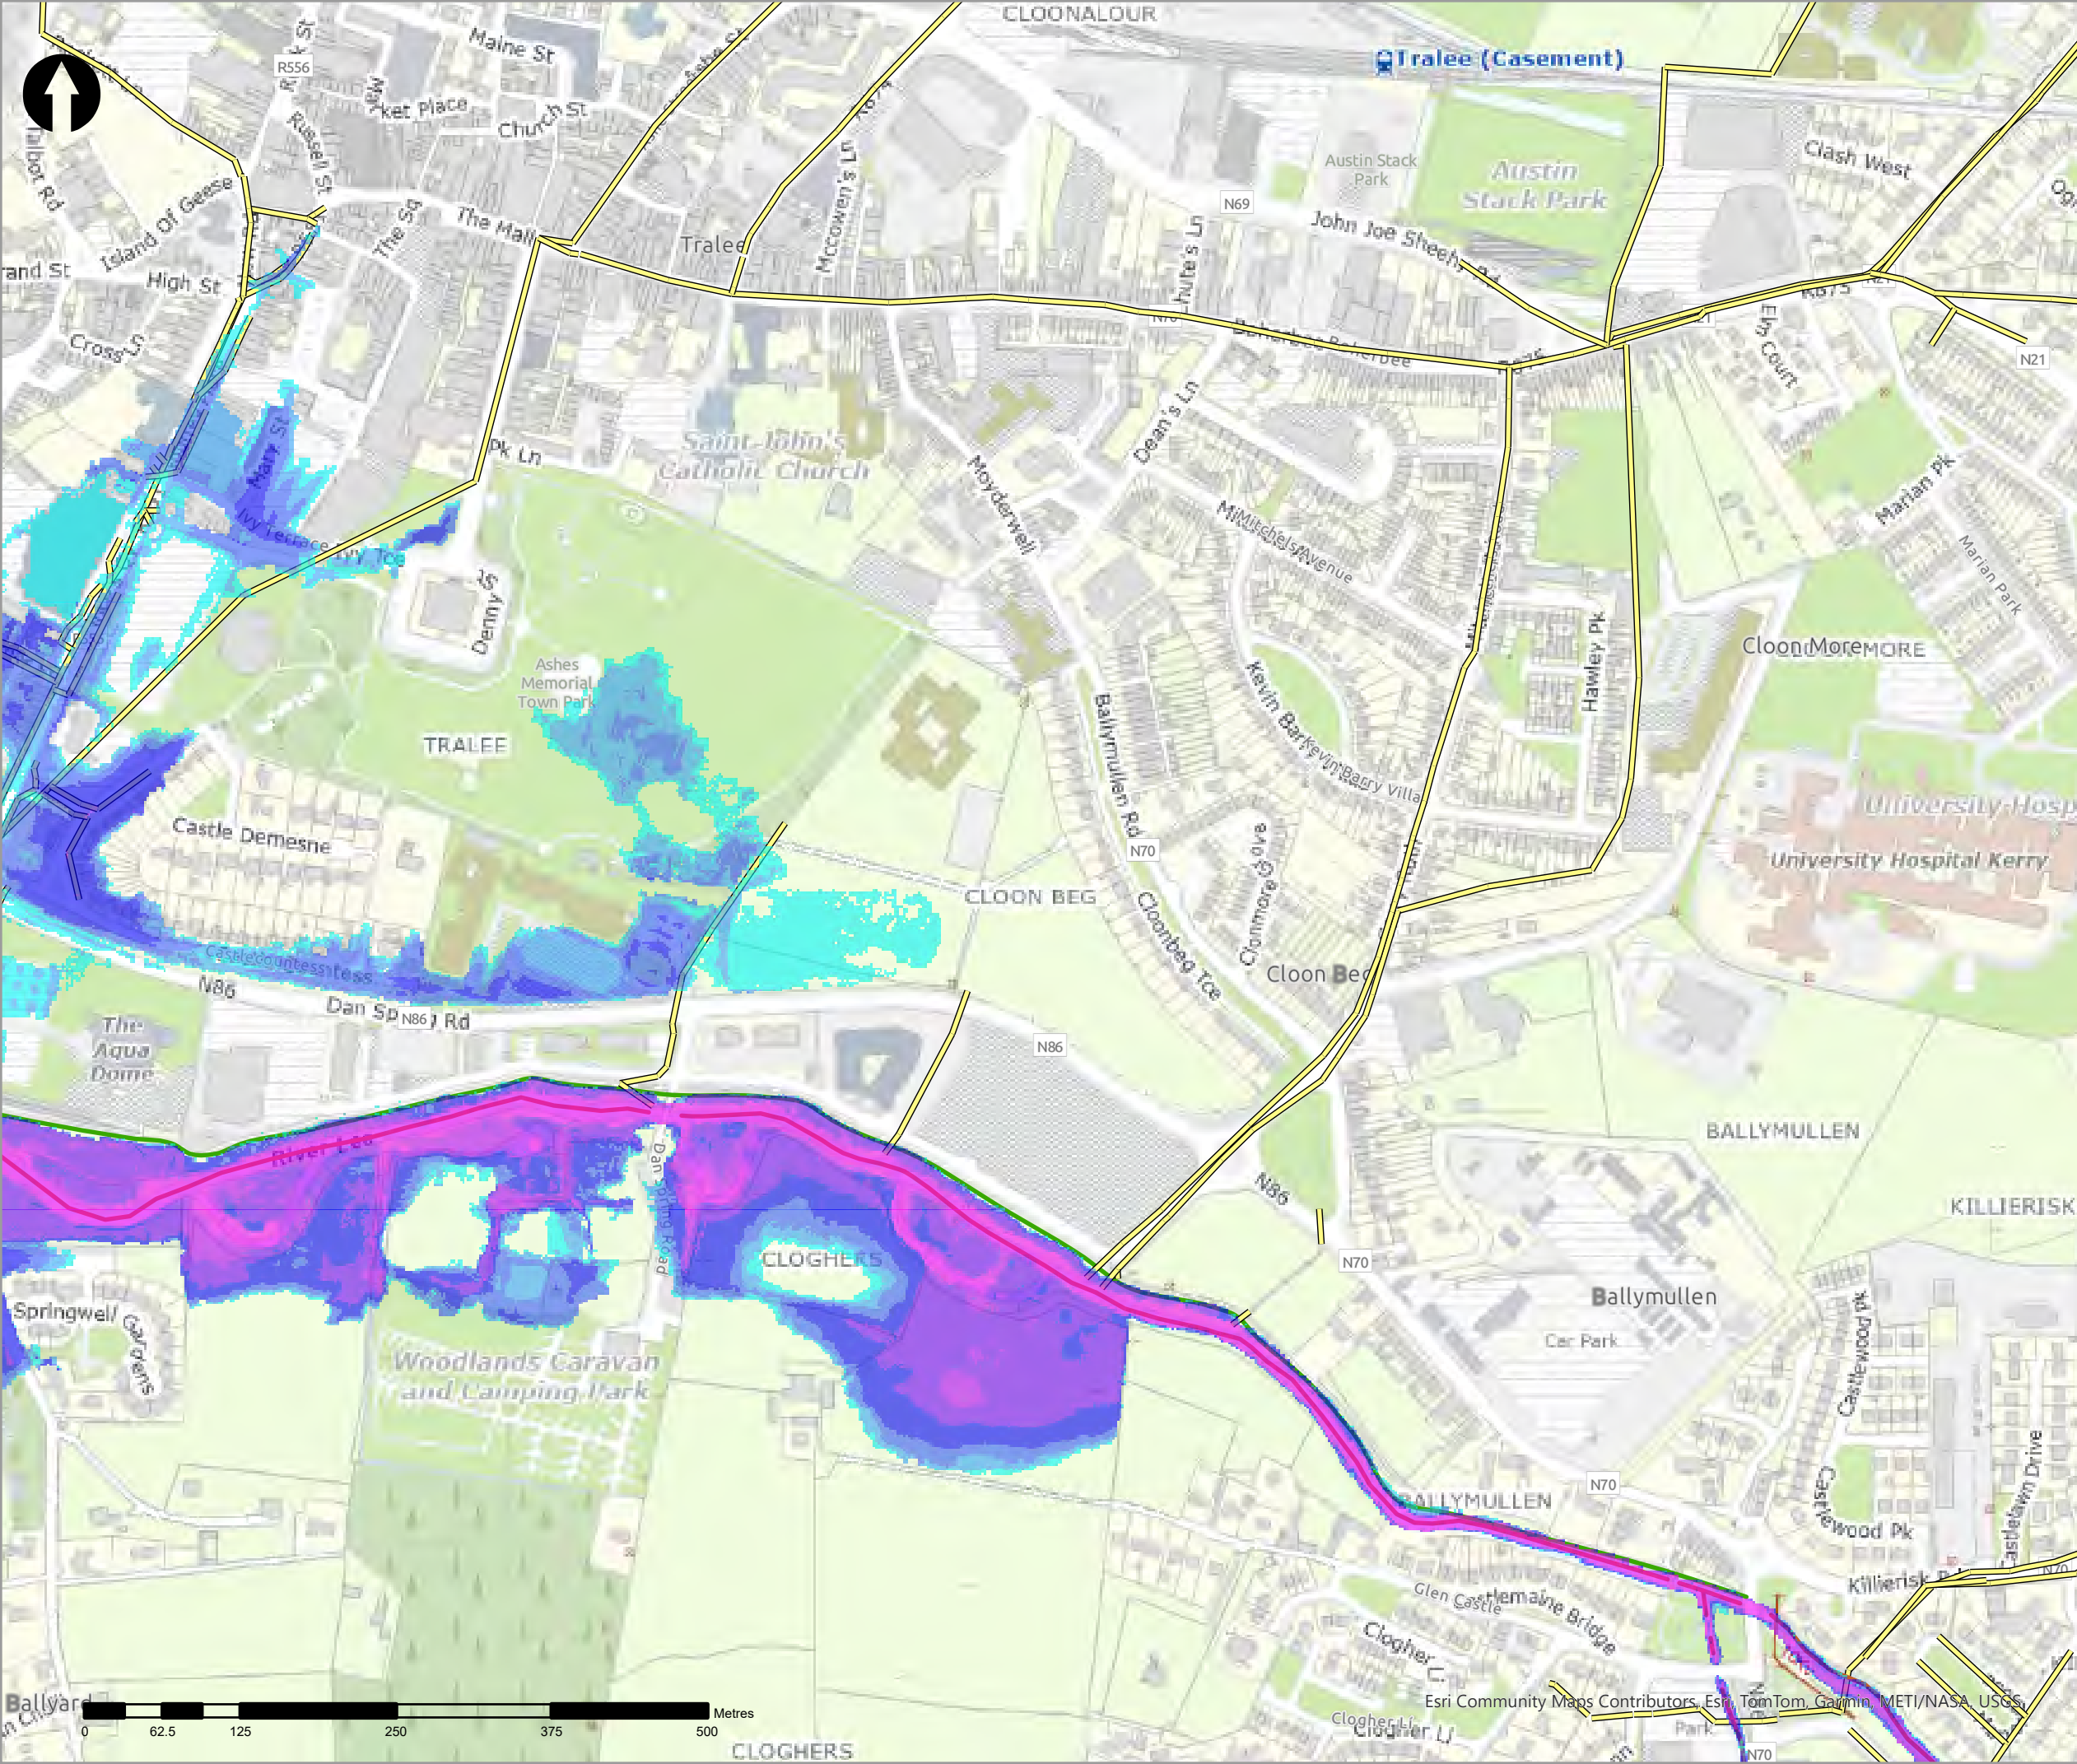

- Legend
- 2% AEP Coastal Depth
- 0 - 0.1m
  - 0.1 - 0.25m
  - 0.25 - 0.5m
  - 0.5 - 1m
  - 1.0 - 1.5m
  - 1.5 - 2m
  - >2m
- Modelled River Centreline
- Modelled Drainage
- Embankment
- Wall

| rev | amendments | drawn | date |
|-----|------------|-------|------|
|-----|------------|-------|------|

**rps** A TETRA TECH COMPANY  
Elmwood House T +44(0) 28 90 667914  
74 Boucher Road F +44(0) 28 90 668286  
Belfast W www.rpsgroup.com/ireland  
BT12 6RZ E ireland@rpsgroup.com

CLIENT



PROJECT



Tralee Flood Relief Scheme

TITLE

Tralee Depth Mapping  
2% AEP Coastal

|                 |             |               |
|-----------------|-------------|---------------|
| Project Number  | Sheet Size  | Drawing Scale |
| MCW1082         | A3          | 1:5,000       |
| Drawing Number  | Datum       |               |
| Dep_C_C_0050_02 | ITM         |               |
| Drawn by        | Status      | Revision      |
| RC              | Final       | 01            |
| Checked By      | Approved By | Date          |
| AS              | AS          | 05/06/2025    |



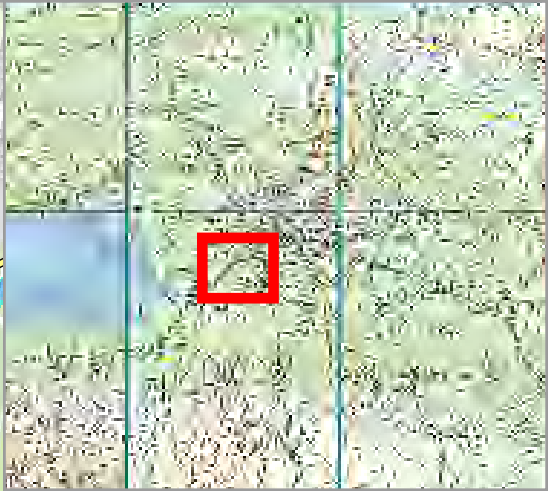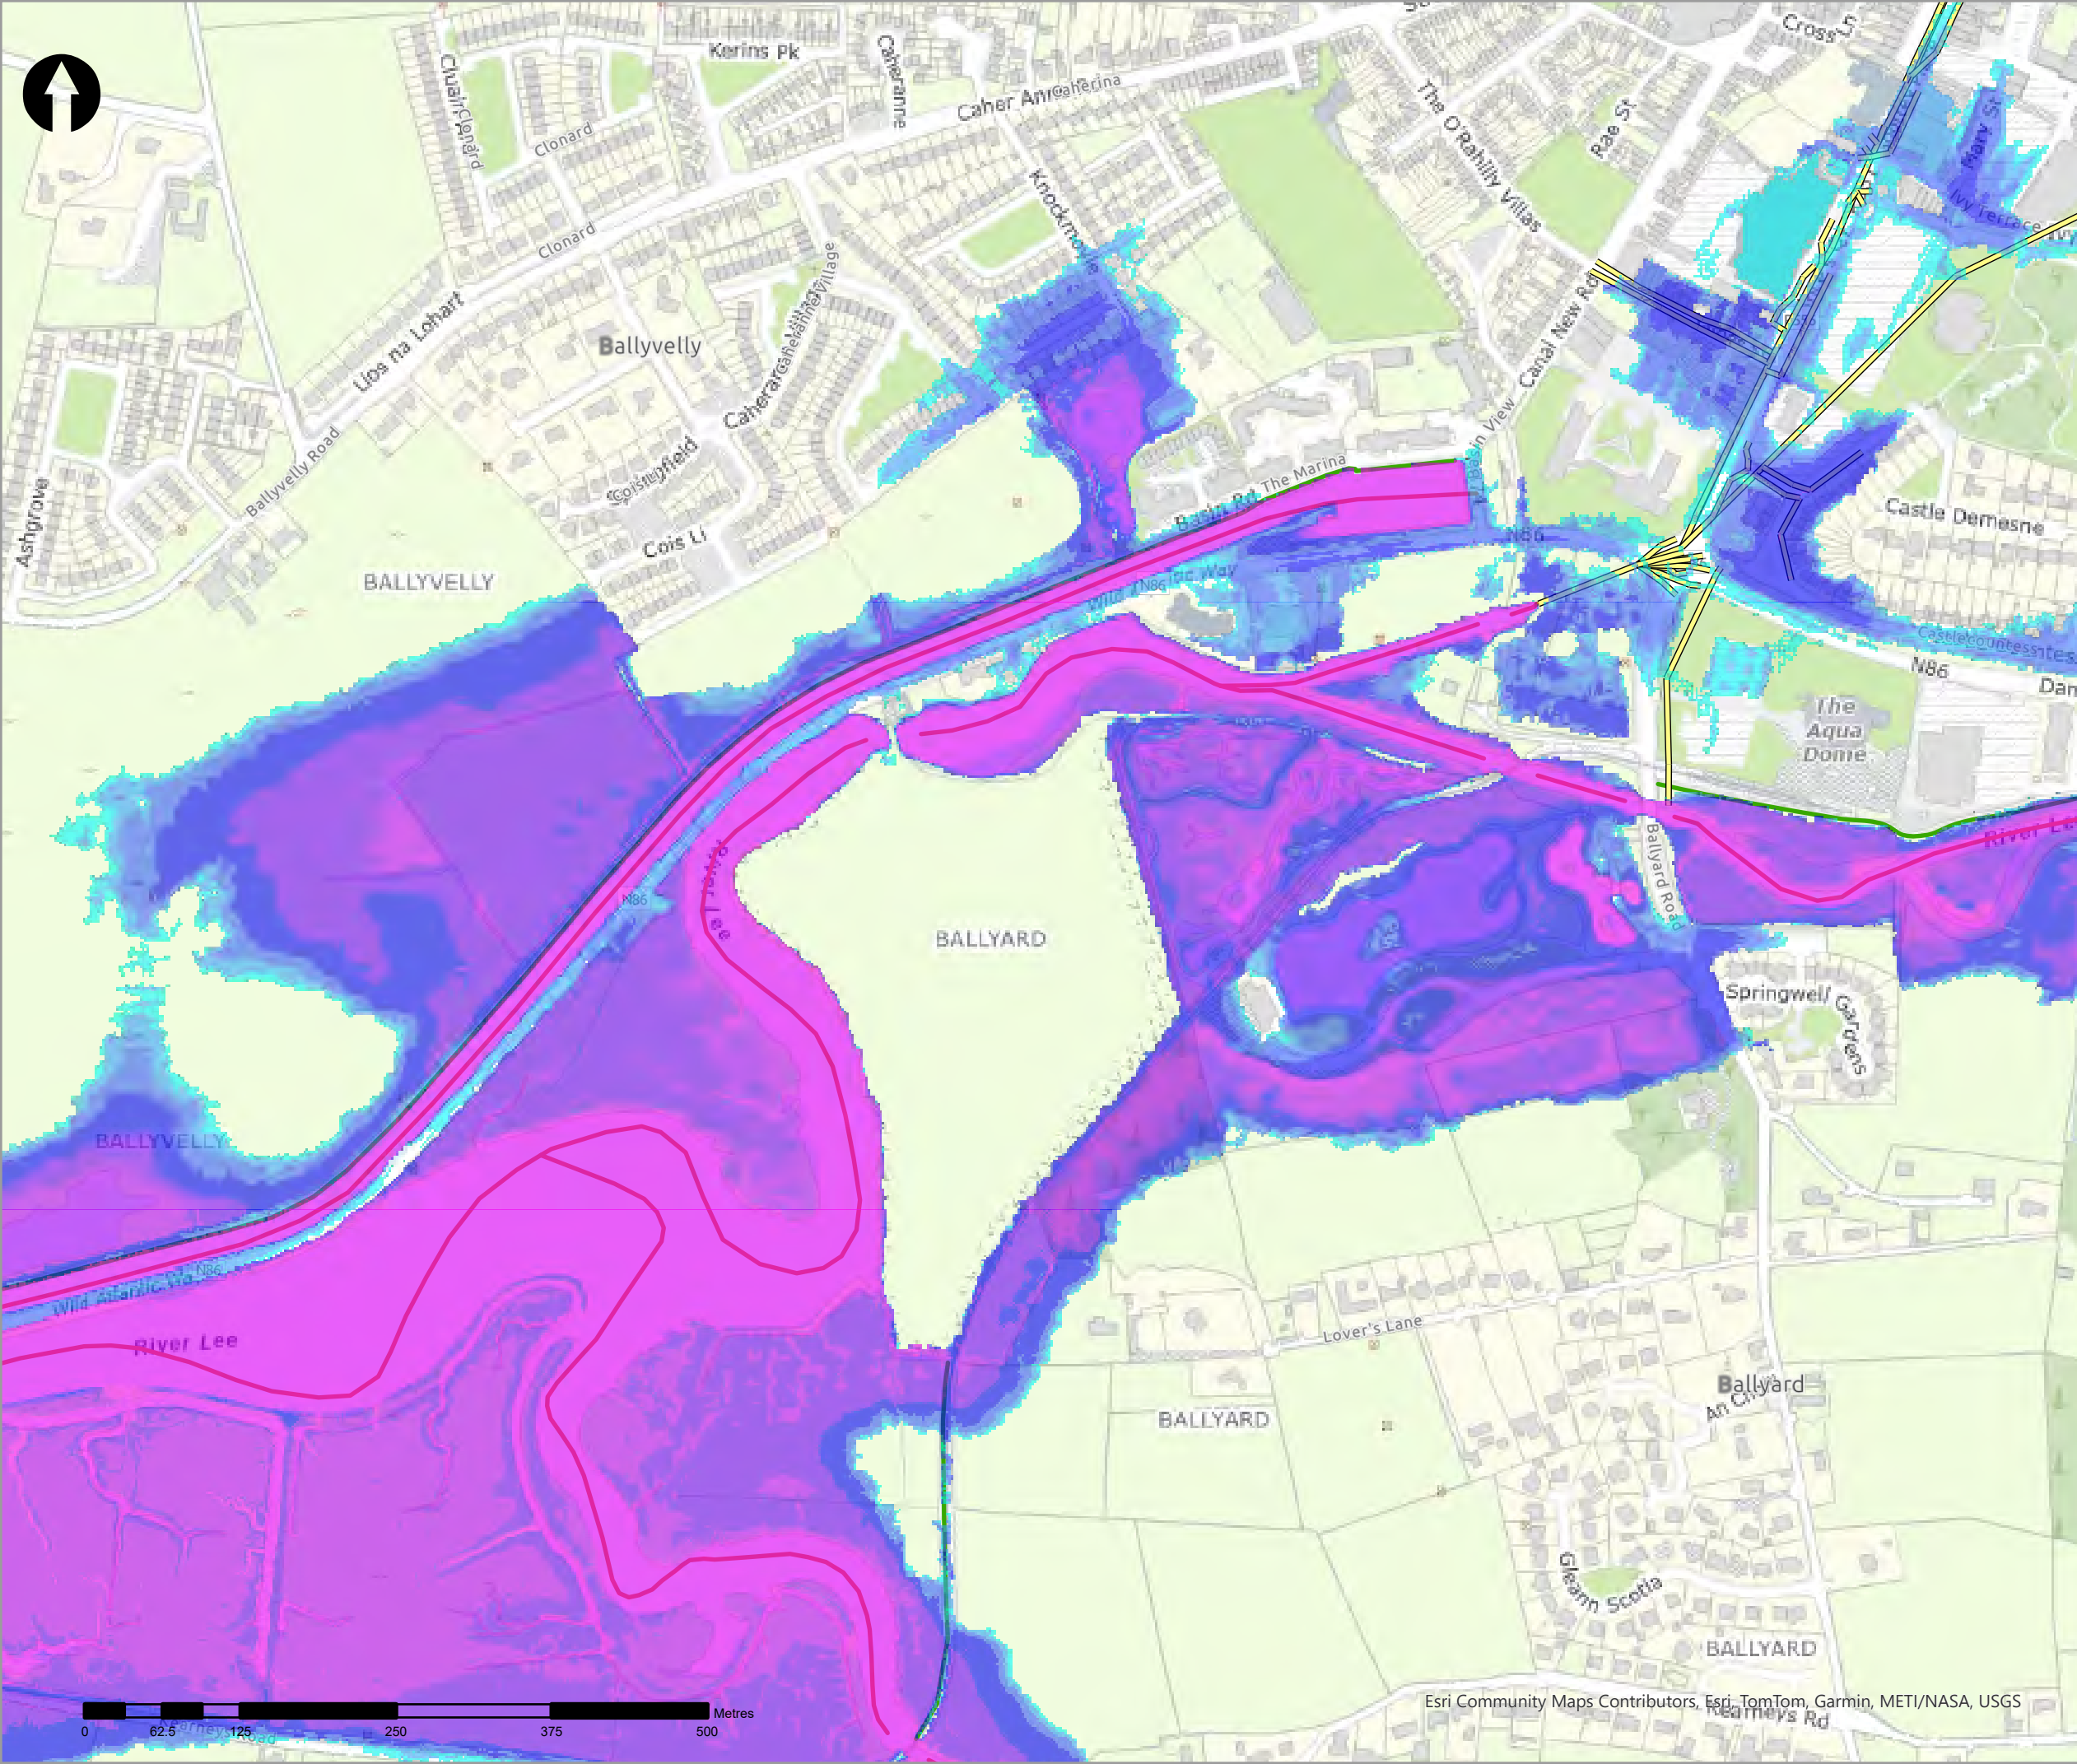

- Legend
- 2% AEP Coastal Depth
- 0 - 0.1m
  - 0.1 - 0.25m
  - 0.25 - 0.5m
  - 0.5 - 1m
  - 1.0 - 1.5m
  - 1.5 - 2m
  - >2m
- Modelled River Centreline
- Modelled Drainage
- Embankment
- Wall

| rev | ammdments | drawn | date |
|-----|-----------|-------|------|
|-----|-----------|-------|------|



Elmwood House T +44(0) 28 90 667914  
74 Boucher Road F +44(0) 28 90 668286  
Belfast W www.rpsgroup.com/ireland  
BT12 6RZ E ireland@rpsgroup.com

CLIENT



OPW

Óig na  
eÓibnacha Poiblí  
Office of Public Works



|         |                            |
|---------|----------------------------|
| PROJECT | Tralee Flood Relief Scheme |
|---------|----------------------------|



|       |                                        |
|-------|----------------------------------------|
| TITLE | Tralee Depth Mapping<br>2% AEP Coastal |
|-------|----------------------------------------|

|                |            |               |
|----------------|------------|---------------|
| Project Number | Sheet Size | Drawing Scale |
| MCW1082        | A3         | 1:5,000       |

|                 |       |
|-----------------|-------|
| Drawing Number  | Datum |
| Dep_C_C_0050_03 | ITM   |

|          |        |          |
|----------|--------|----------|
| Drawn by | Status | Revision |
| RC       | Final  | 01       |

|            |             |            |
|------------|-------------|------------|
| Checked By | Approved By | Date       |
| AS         | AS          | 05/06/2025 |

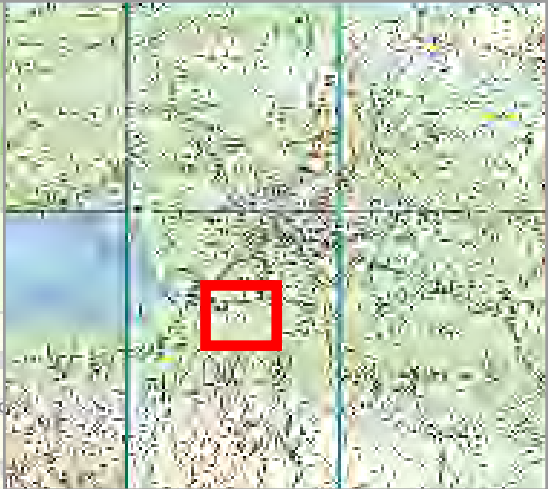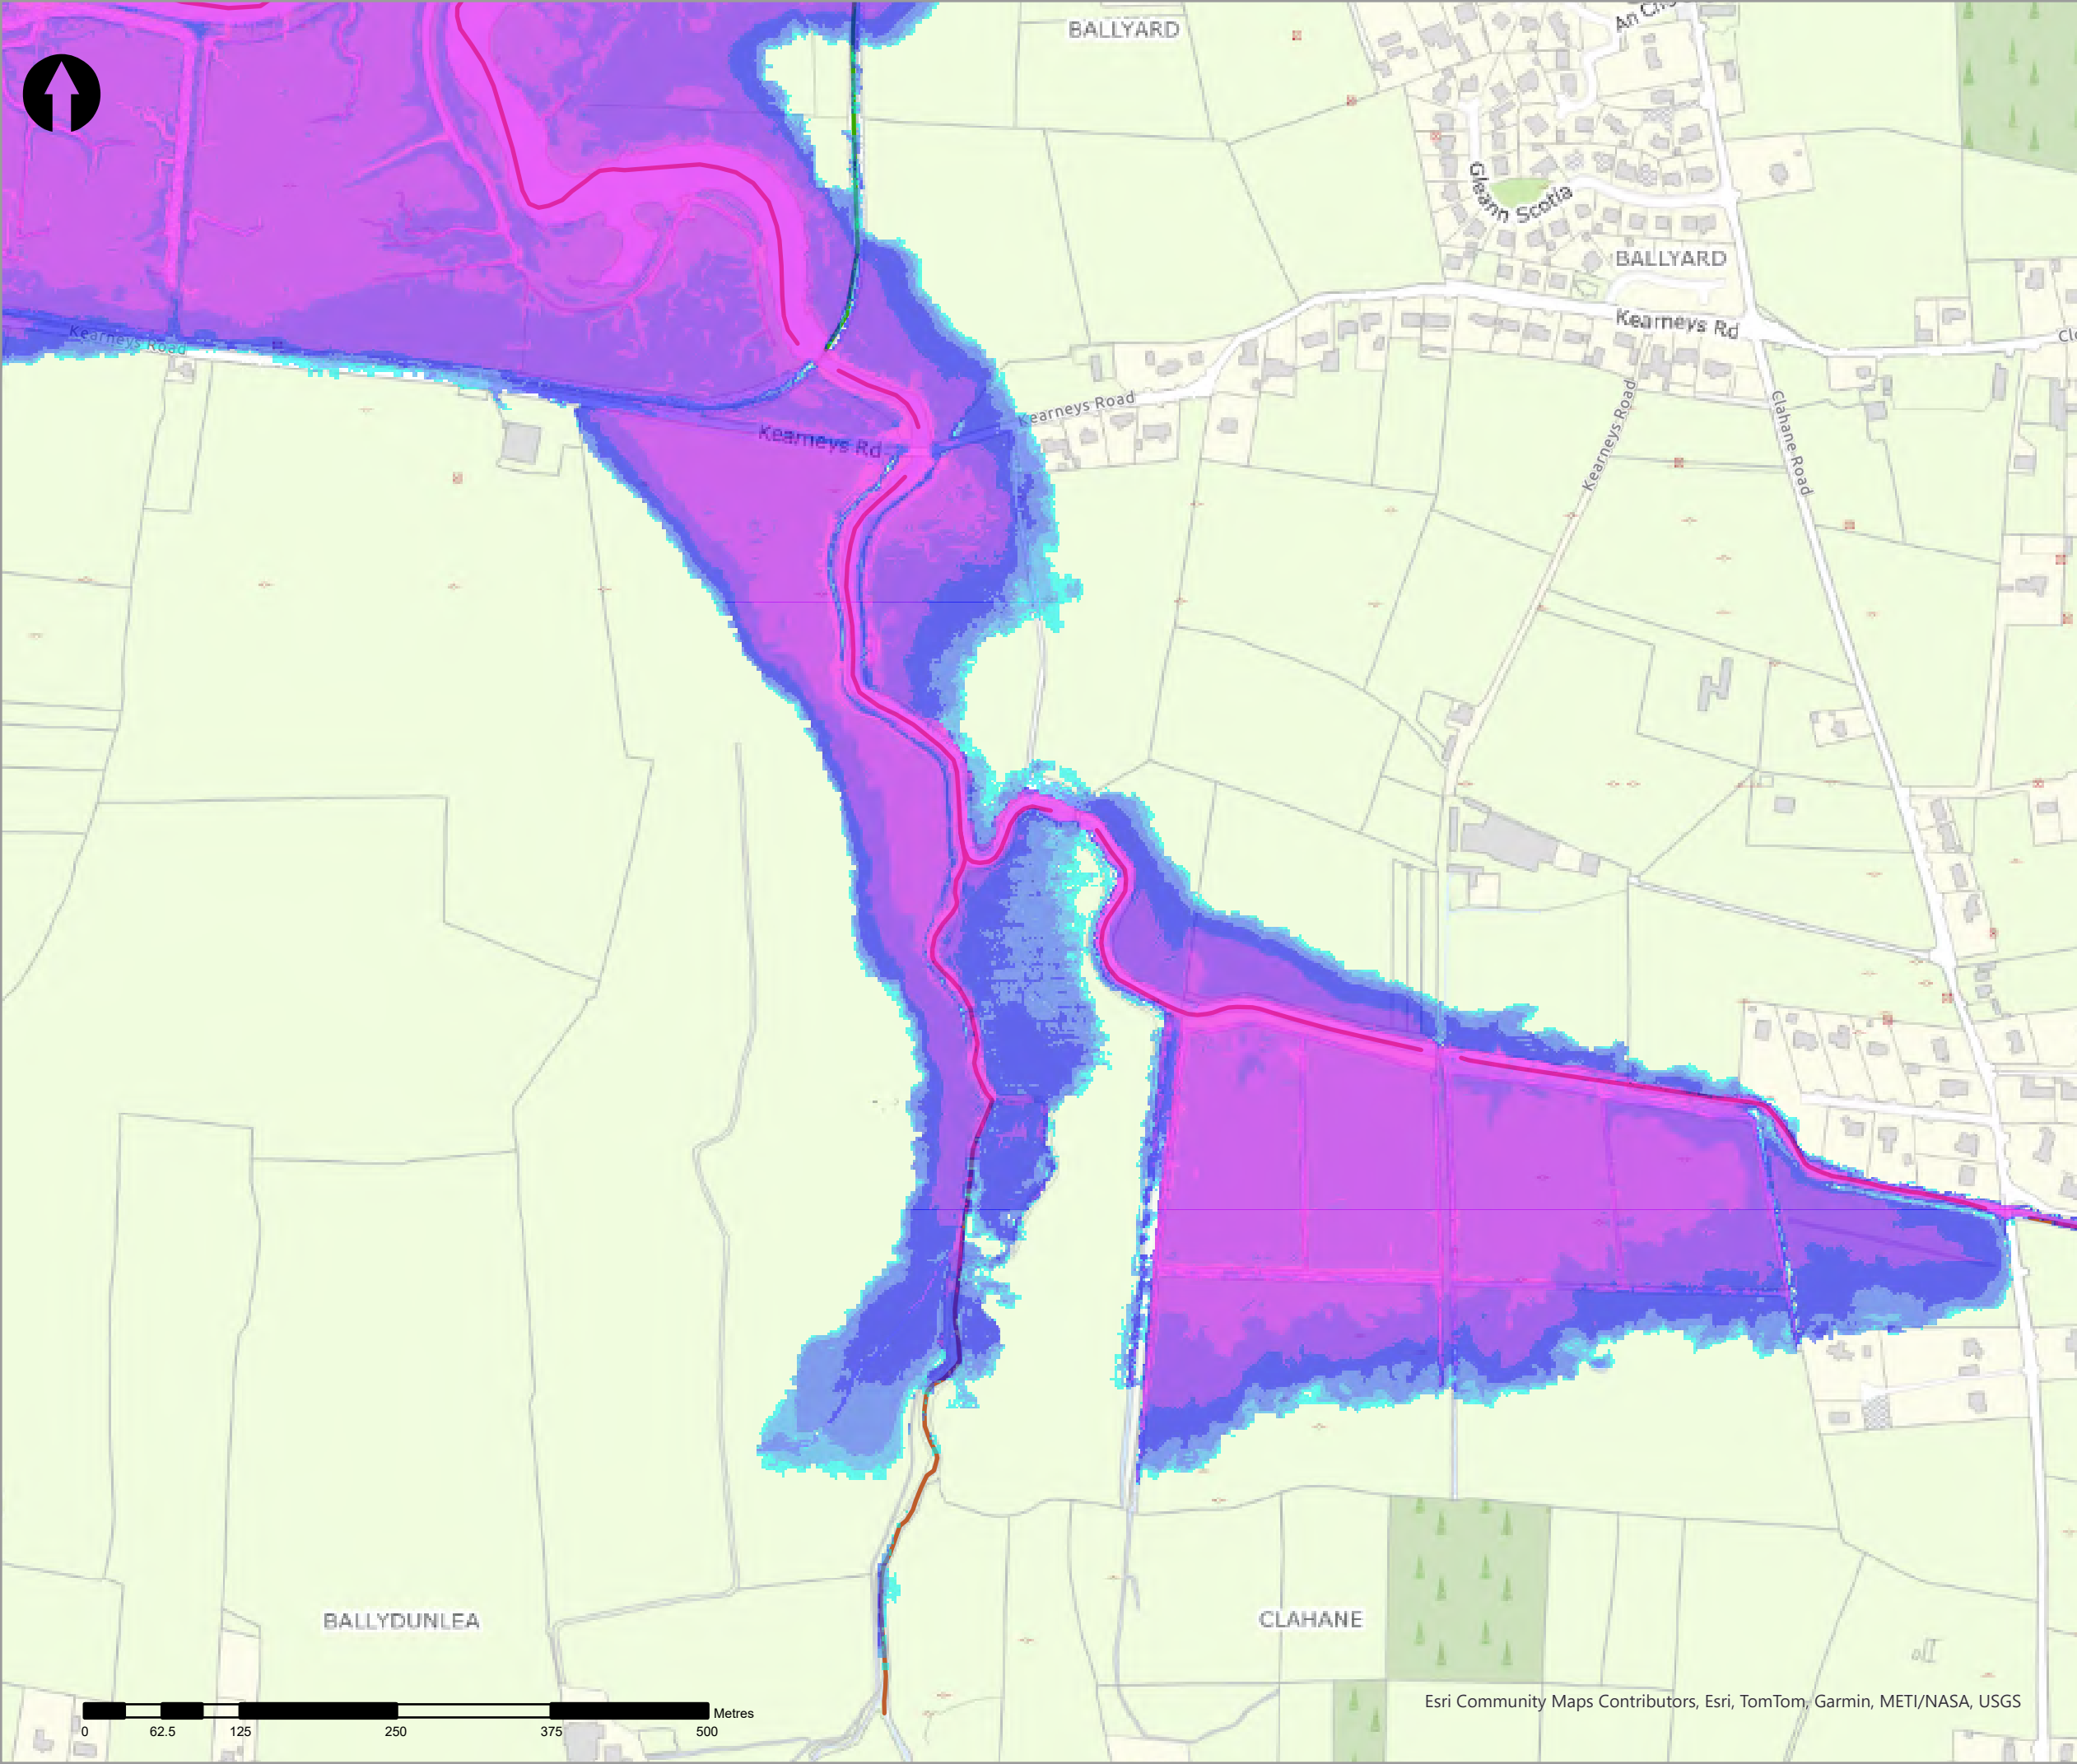

- Legend
- 2% AEP Coastal Depth
  - 0 - 0.1m
  - 0.1 - 0.25m
  - 0.25 - 0.5m
  - 0.5 - 1m
  - 1.0 - 1.5m
  - 1.5 - 2m
  - >2m
  - Modelled River Centreline
  - Modelled Drainage
  - Embankment
  - Wall

| rev | ammendments | drawn | date |
|-----|-------------|-------|------|
|-----|-------------|-------|------|



Elmwood House T +44(0) 28 90 667914  
74 Boucher Road F +44(0) 28 90 668286  
Belfast W www.rpsgroup.com/ireland  
BT12 6RZ E ireland@rpsgroup.com

CLIENT



PROJECT

Tralee Flood Relief Scheme

TITLE


Tralee Depth Mapping  
2% AEP Coastal

| Project Number | Sheet Size | Drawing Scale |
|----------------|------------|---------------|
| MCW1082        | A3         | 1:5,000       |

| Drawing Number  | Datum |
|-----------------|-------|
| Dep_C_C_0050_04 | ITM   |



| Drawn by | Status | Revision |
|----------|--------|----------|
| RC       | Final  | 01       |

| Checked By | Approved By | Date       |
|------------|-------------|------------|
| AS         | AS          | 05/06/2025 |

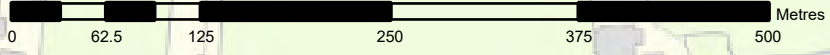

Esri Community Maps Contributors, Esri, TomTom, Garmin, METI/NASA, USGS



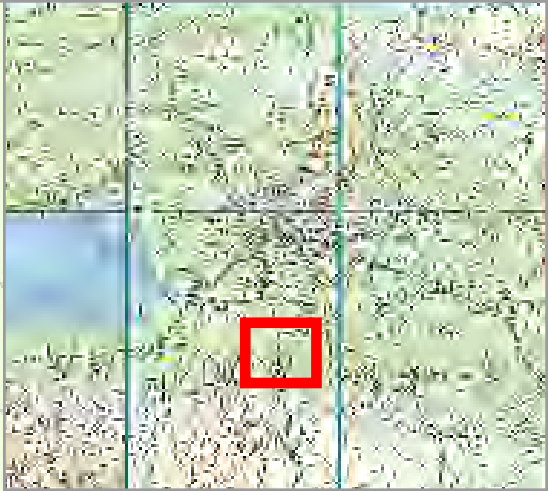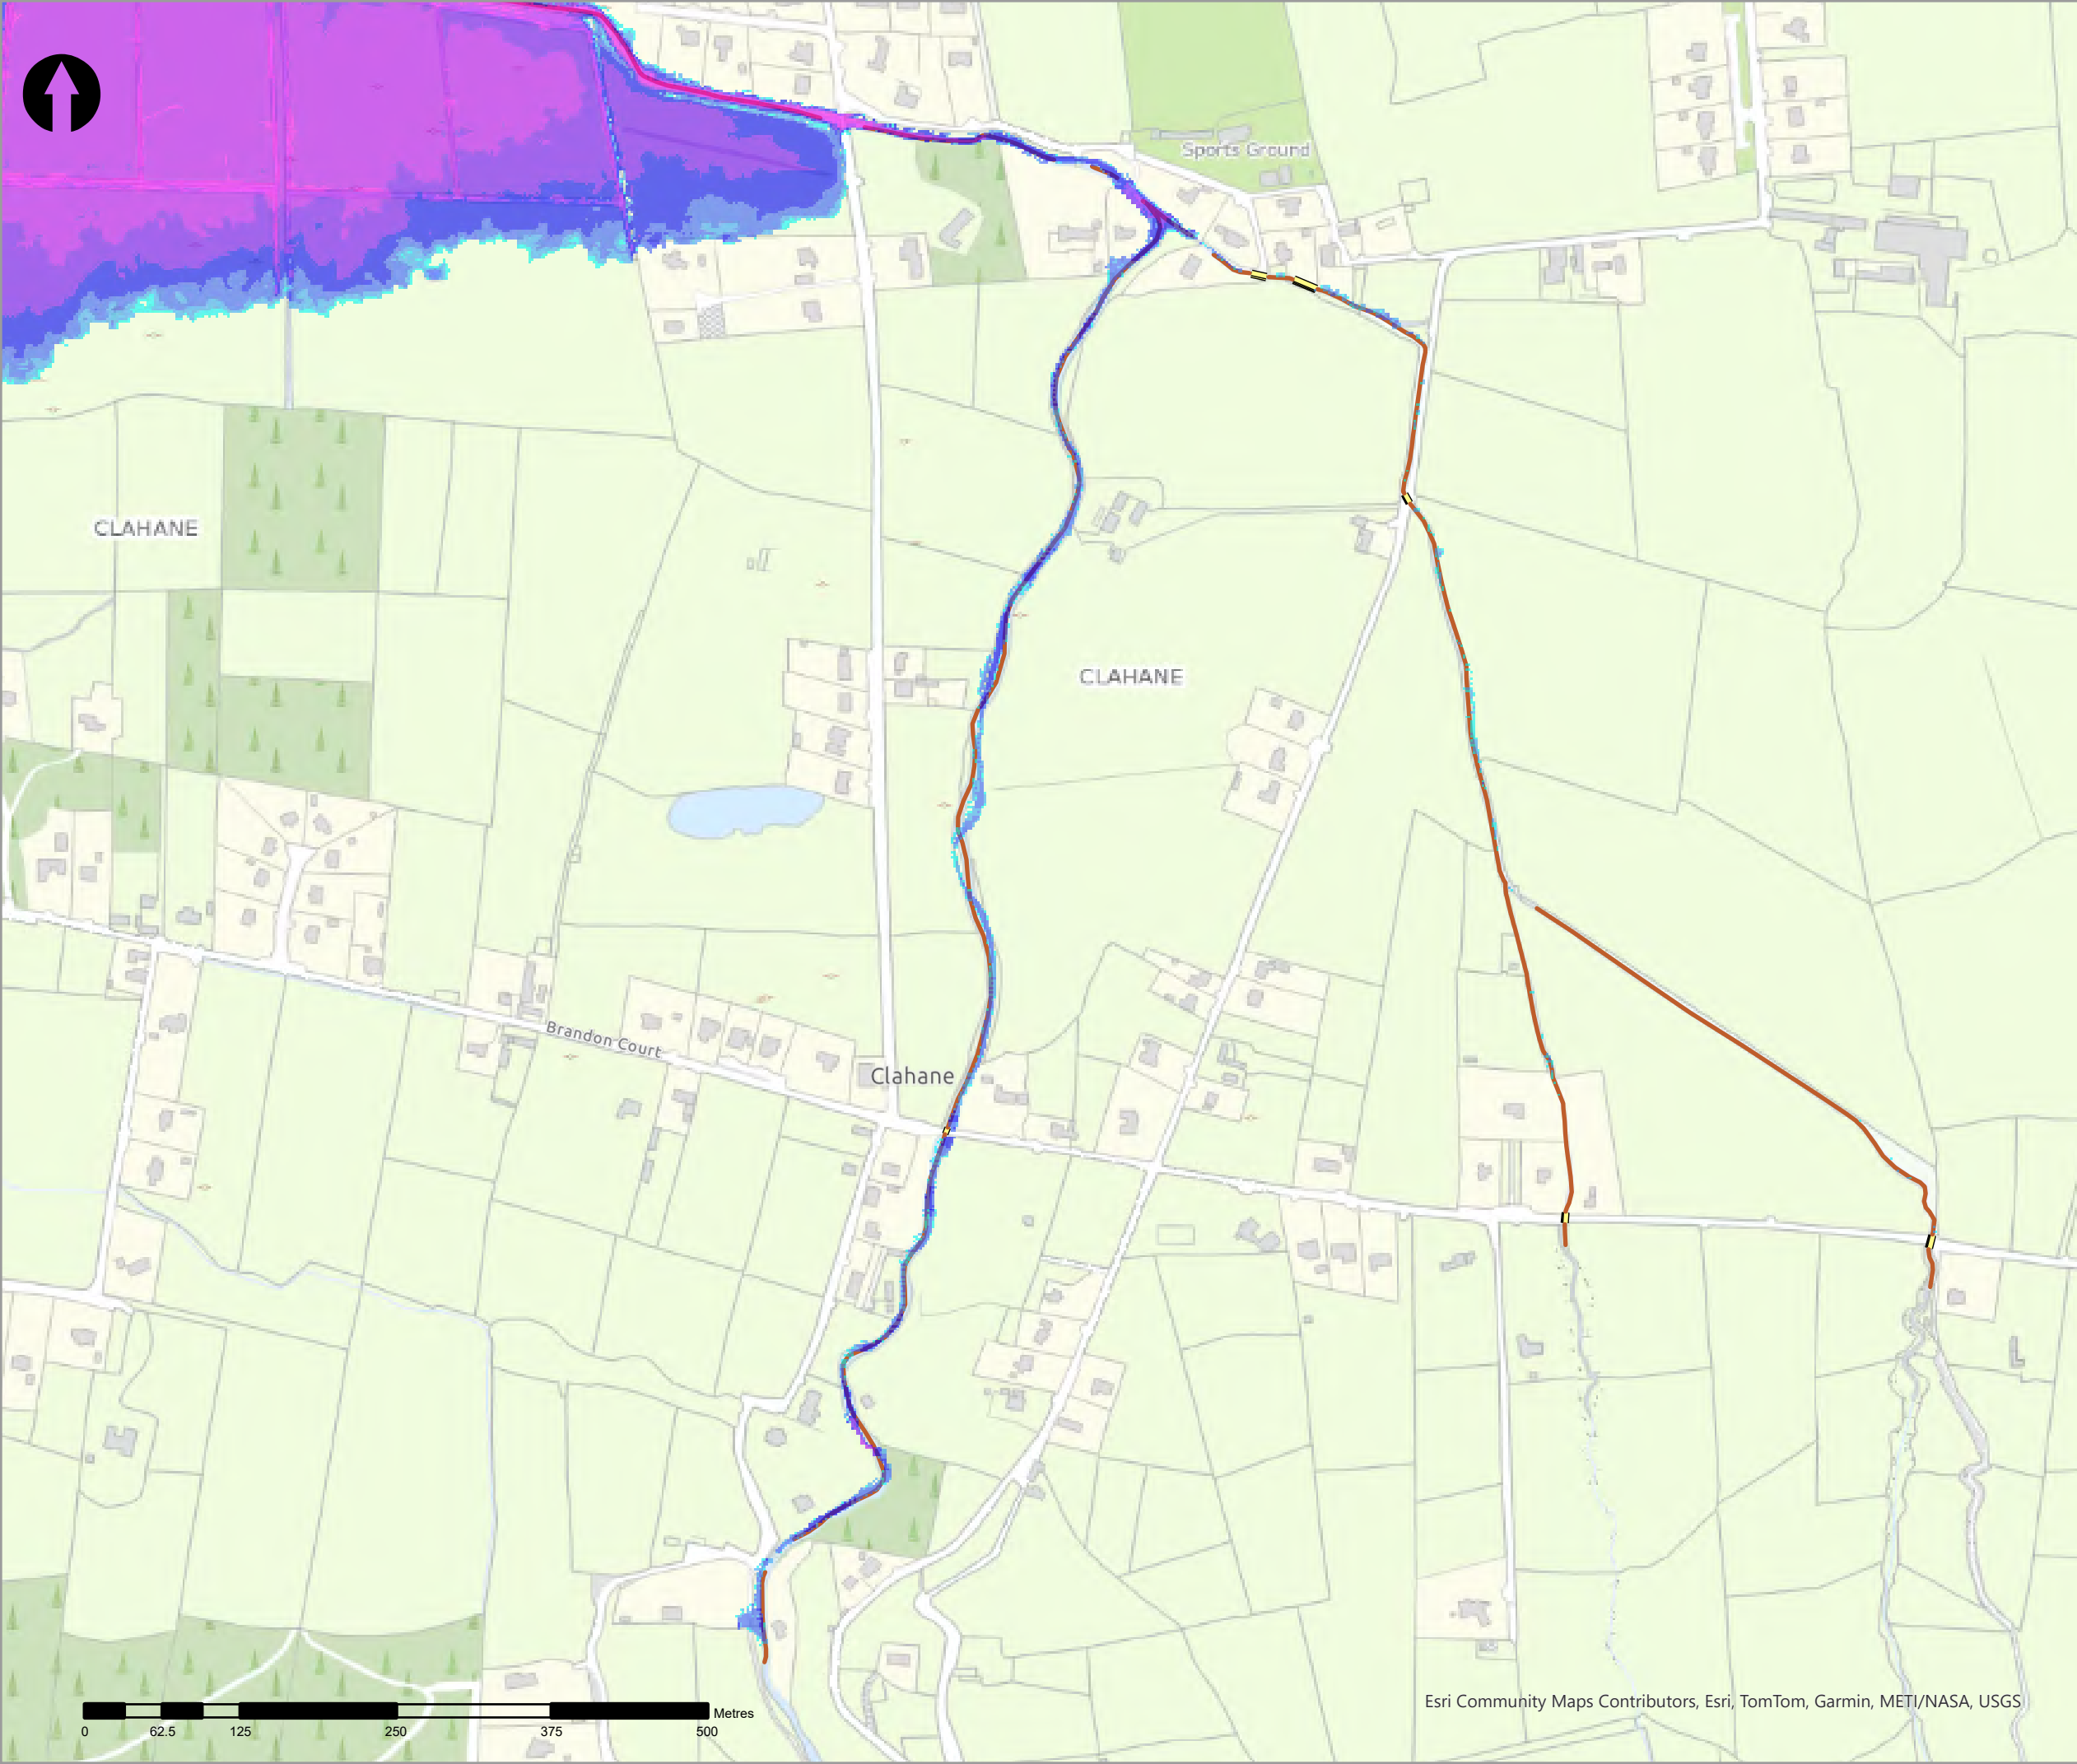

- Legend
- 2% AEP Coastal Depth
- 0 - 0.1m
  - 0.1 - 0.25m
  - 0.25 - 0.5m
  - 0.5 - 1m
  - 1.0 - 1.5m
  - 1.5 - 2m
  - >2m
- Modelled River Centreline
- Modelled Drainage
- Embankment
- Wall

| rev | ammendments | drawn | date |
|-----|-------------|-------|------|
|-----|-------------|-------|------|



Elmwood House T +44(0) 28 90 667914  
74 Boucher Road F +44(0) 28 90 668286  
Belfast W www.rpsgroup.com/ireland  
BT12 6RZ E ireland@rpsgroup.com

CLIENT



OPW

Óigín na nEolánacha Poiblí  
Office of Public Works



PROJECT

Tralee Flood Relief Scheme

TITLE


Tralee Depth Mapping  
2% AEP Coastal

| Project Number | Sheet Size | Drawing Scale |
|----------------|------------|---------------|
| MCW1082        | A3         | 1:5,000       |


| Drawing Number  | Datum |
|-----------------|-------|
| Dep_C_C_0050_05 | ITM   |

| Drawn by | Status | Revision |
|----------|--------|----------|
| RC       | Final  | 01       |

| Checked By | Approved By | Date       |
|------------|-------------|------------|
| AS         | AS          | 05/06/2025 |

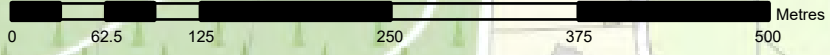

Esri Community Maps Contributors, Esri, TomTom, Garmin, METI/NASA, USGS

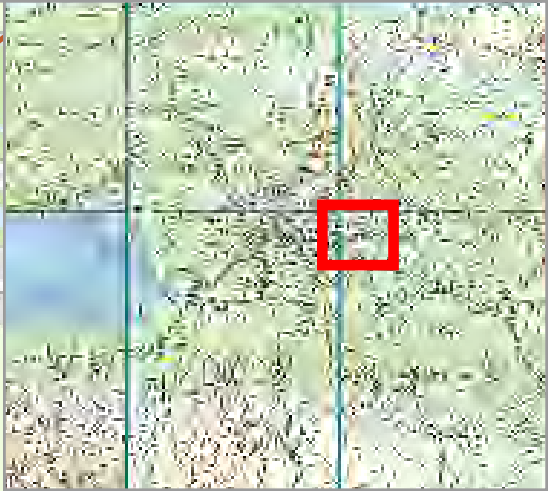

Legend

2% AEP Coastal Depth

- 0 - 0.1m
- 0.1 - 0.25m
- 0.25 - 0.5m
- 0.5 - 1m
- 1.0 - 1.5m
- 1.5 - 2m
- >2m

Modelled River Centreline

Modelled Drainage

Embankment

Wall

| rev | amendments | drawn | date |
|-----|------------|-------|------|
|     |            |       |      |



Elmwood House T +44(0) 28 90 667914  
74 Boucher Road F +44(0) 28 90 668286  
Belfast W www.rpsgroup.com/ireland  
BT12 6RZ E ireland@rpsgroup.com

CLIENT



PROJECT

Tralee Flood Relief Scheme

TITLE

Tralee Depth Mapping  
2% AEP Coastal

| Project Number | Sheet Size | Drawing Scale |
|----------------|------------|---------------|
| MCW1082        | A3         | 1:5,000       |



| Drawing Number  | Datum |
|-----------------|-------|
| Dep_C_C_0050_06 | ITM   |

| Drawn by | Status | Revision |
|----------|--------|----------|
| RC       | Final  | 01       |

| Checked By | Approved By | Date       |
|------------|-------------|------------|
| AS         | AS          | 05/06/2025 |

Esri Community Maps Contributors, Esri, TomTom, Garmin, METI/NASA, USGS



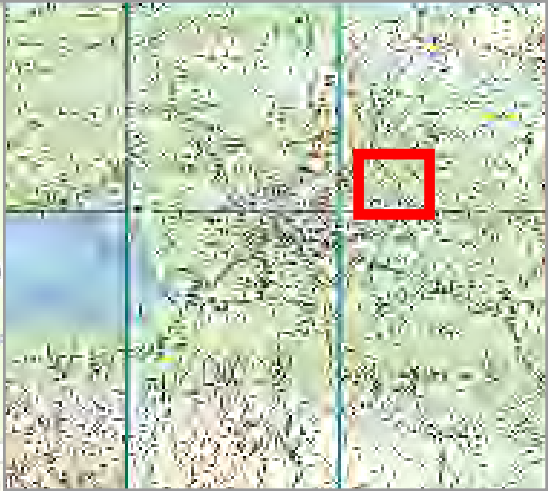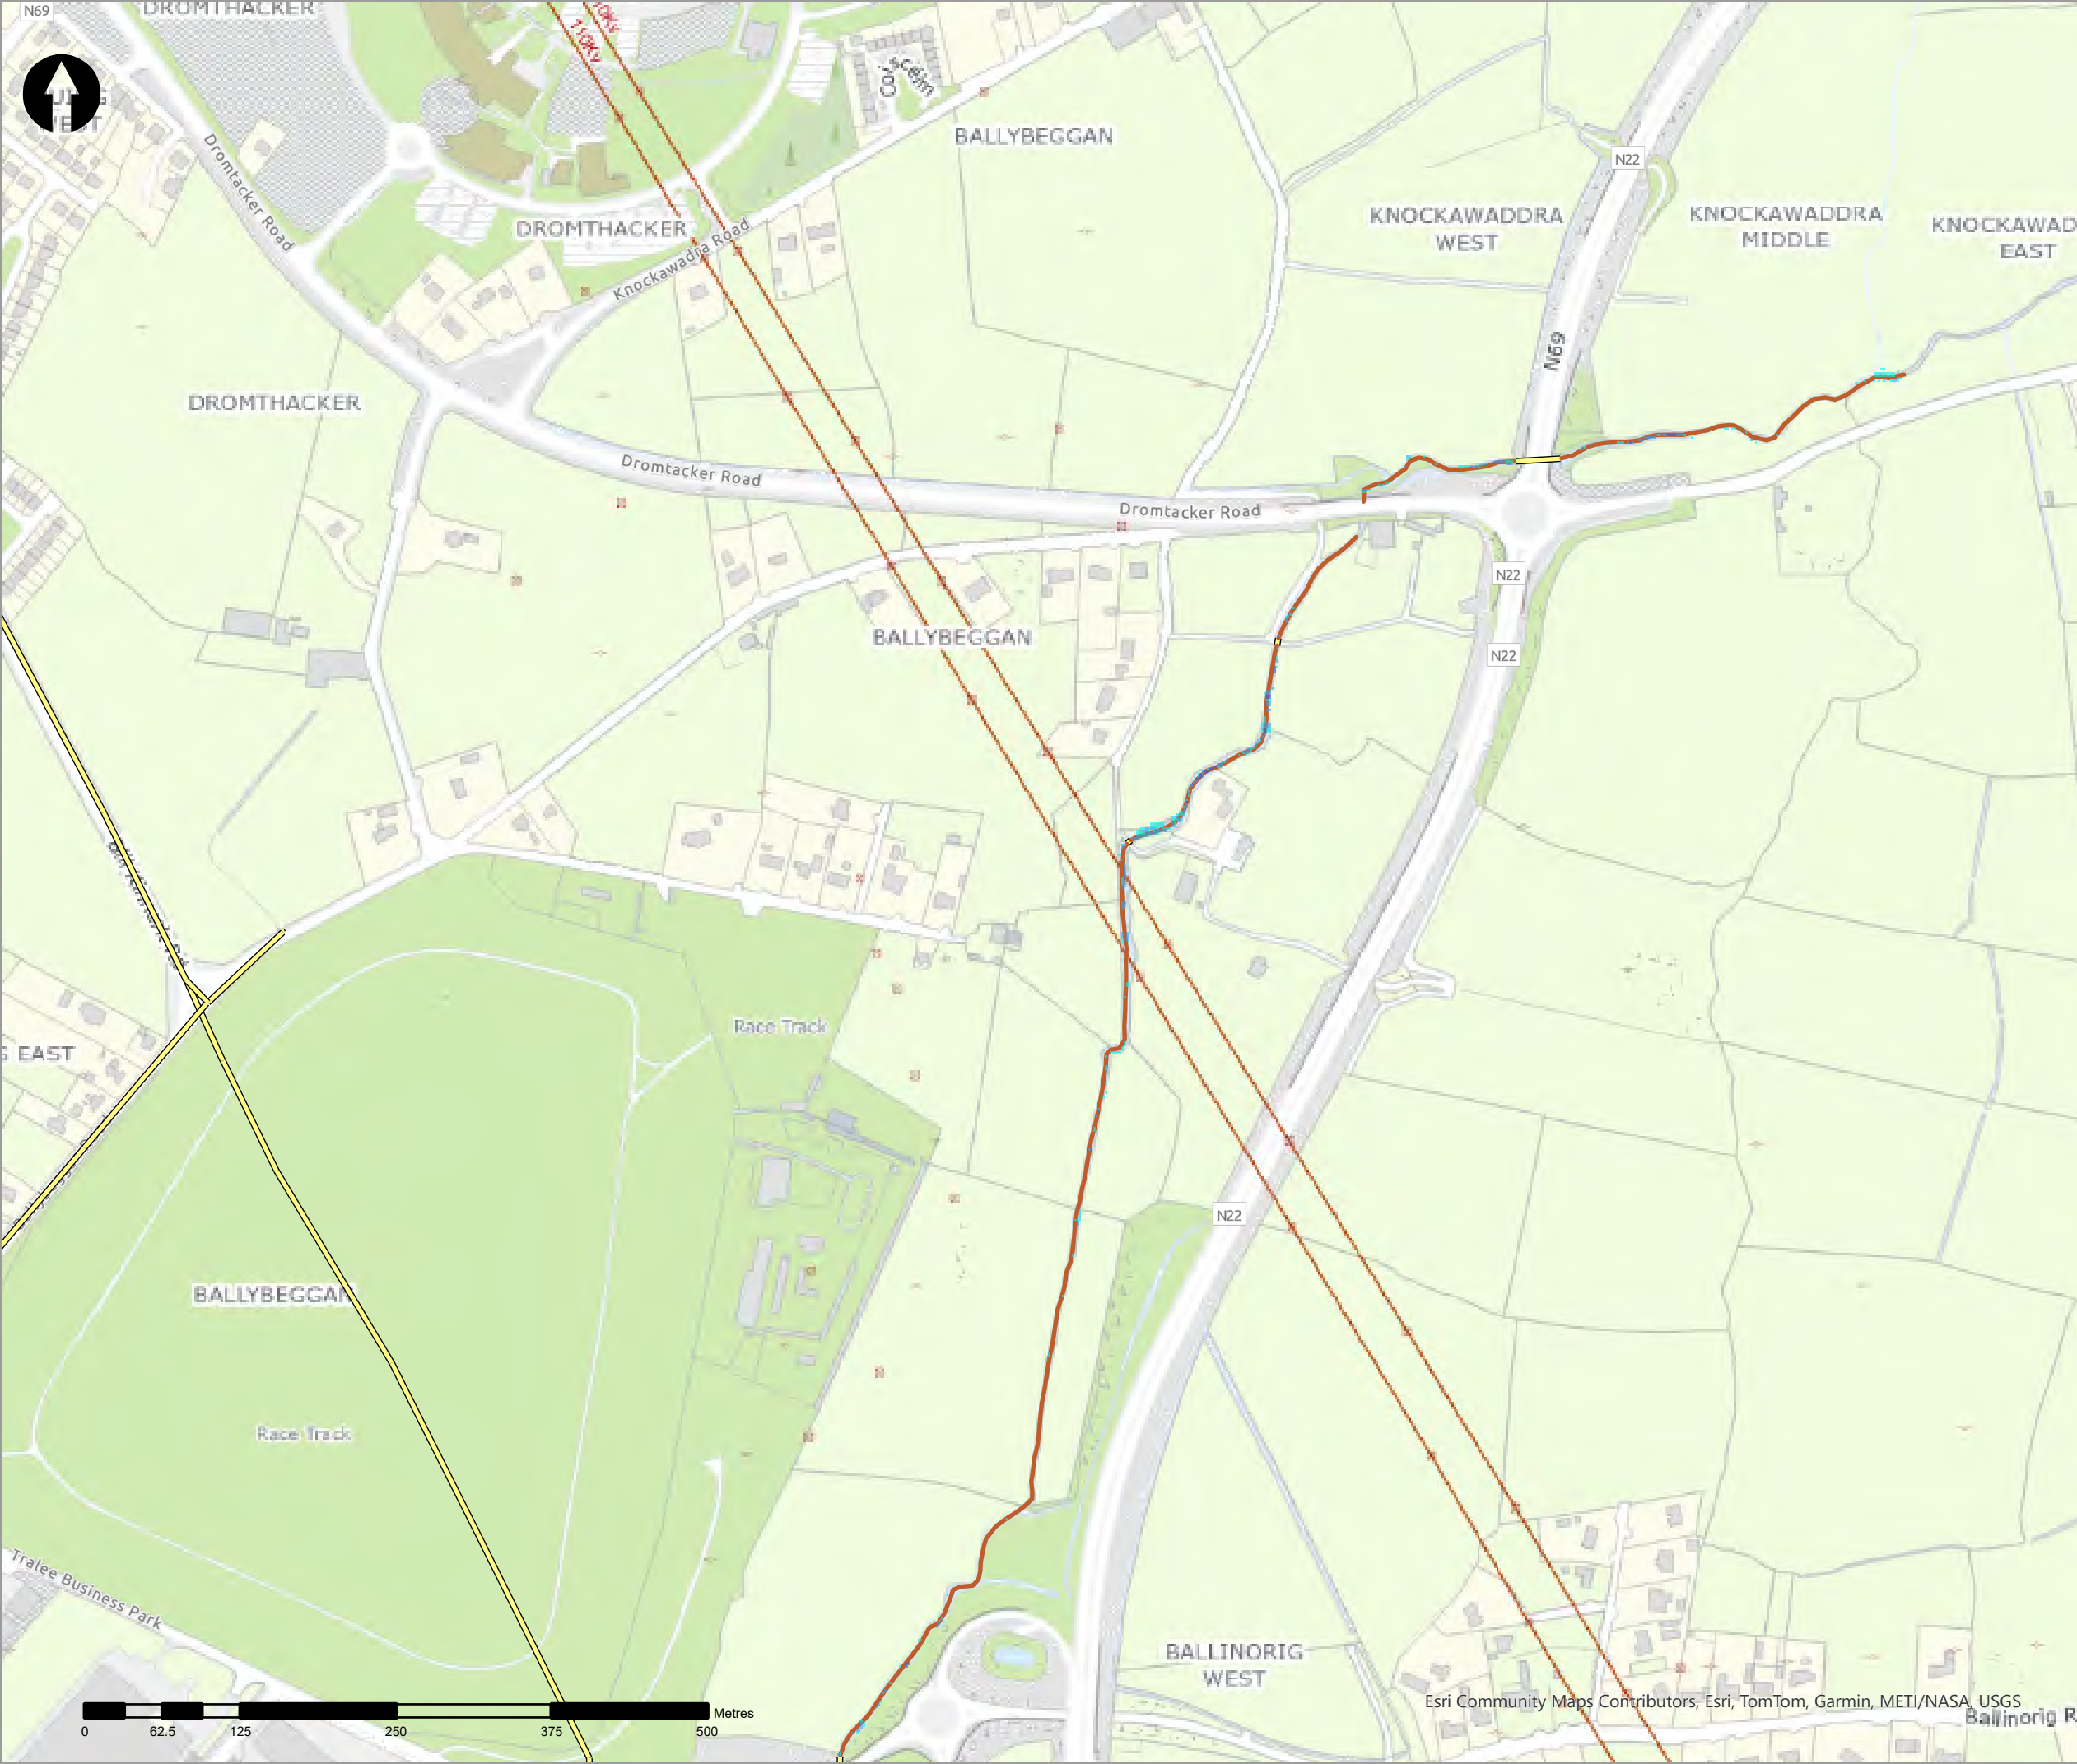

- Legend
- 2% AEP Coastal Depth
- 0 - 0.1m
  - 0.1 - 0.25m
  - 0.25 - 0.5m
  - 0.5 - 1m
  - 1.0 - 1.5m
  - 1.5 - 2m
  - >2m
- Modelled River Centreline
- Modelled Drainage
- Embankment
- Wall

| rev | ammdments | drawn | date |
|-----|-----------|-------|------|
|-----|-----------|-------|------|



**rps**  
A TETRA TECH COMPANY

Elmwood House T +44(0) 28 90 667914  
74 Boucher Road F +44(0) 28 90 668286  
Belfast W www.rpsgroup.com/ireland  
BT12 6RZ E ireland@rpsgroup.com

**CLIENT**



**OPW**  
Oifig na  
eOibreacha Poiblí  
Office of Public Works



**PROJECT**

Tralee Flood Relief Scheme

**TITLE**


Tralee Depth Mapping  
2% AEP Coastal


| Project Number | Sheet Size | Drawing Scale |
|----------------|------------|---------------|
| MCW1082        | A3         | 1:5,000       |

| Drawing Number  | Datum |
|-----------------|-------|
| Dep_C_C_0050_07 | ITM   |

| Drawn by | Status | Revision |
|----------|--------|----------|
| RC       | Final  | 01       |

| Checked By | Approved By | Date       |
|------------|-------------|------------|
| AS         | AS          | 05/06/2025 |

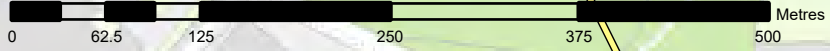

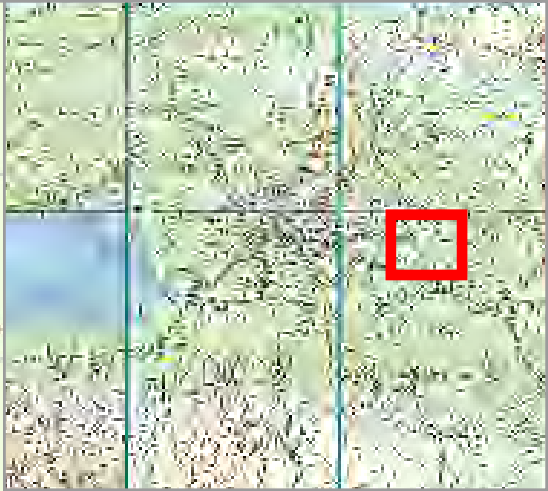

- Legend
- 2% AEP Coastal Depth
- 0 - 0.1m
  - 0.1 - 0.25m
  - 0.25 - 0.5m
  - 0.5 - 1m
  - 1.0 - 1.5m
  - 1.5 - 2m
  - >2m
- Modelled River Centreline
- Modelled Drainage
- Embankment
- Wall

| rev | ammendments | drawn | date |
|-----|-------------|-------|------|
|-----|-------------|-------|------|



Elmwood House T +44(0) 28 90 667914  
74 Boucher Road F +44(0) 28 90 668286  
Belfast W www.rpsgroup.com/ireland  
BT12 6RZ E ireland@rpsgroup.com

CLIENT



OPW

Óifig na hOibreacha Poiblí  
Office of Public Works



|         |                            |
|---------|----------------------------|
| PROJECT | Tralee Flood Relief Scheme |
|---------|----------------------------|

|       |                                        |
|-------|----------------------------------------|
| TITLE | Tralee Depth Mapping<br>2% AEP Coastal |
|-------|----------------------------------------|

|                |            |               |
|----------------|------------|---------------|
| Project Number | Sheet Size | Drawing Scale |
| MCW1082        | A3         | 1:5,000       |

|                 |       |
|-----------------|-------|
| Drawing Number  | Datum |
| Dep_C_C_0050_08 | ITM   |

|          |        |          |
|----------|--------|----------|
| Drawn by | Status | Revision |
| RC       | Final  | 01       |

|            |             |            |
|------------|-------------|------------|
| Checked By | Approved By | Date       |
| AS         | AS          | 05/06/2025 |





- Legend
- 2% AEP Coastal Depth
- 0 - 0.1m
  - 0.1 - 0.25m
  - 0.25 - 0.5m
  - 0.5 - 1m
  - 1.0 - 1.5m
  - 1.5 - 2m
  - >2m
- Modelled River Centreline
- Modelled Drainage
- Embankment
- Wall

| rev | ammdments | drawn | date |
|-----|-----------|-------|------|
|-----|-----------|-------|------|



Elmwood House T +44(0) 28 90 667914  
74 Boucher Road F +44(0) 28 90 668286  
Belfast W www.rpsgroup.com/ireland  
BT12 6RZ E ireland@rpsgroup.com

CLIENT



OPW

Óifig na rOibnacha Poiblí  
Office of Public Works




Coast Guard



| PROJECT                    |
|----------------------------|
| Tralee Flood Relief Scheme |

| TITLE                                  |
|----------------------------------------|
| Tralee Depth Mapping<br>2% AEP Coastal |

| Project Number  | Sheet Size  | Drawing Scale |
|-----------------|-------------|---------------|
| MCW1082         | A3          | 1:5,000       |
| Drawing Number  |             | Datum         |
| Dep_C_C_0050_09 |             | ITM           |
| Drawn by        | Status      | Revision      |
| RC              | Final       | 01            |
| Checked By      | Approved By | Date          |
| AS              | AS          | 05/06/2025    |

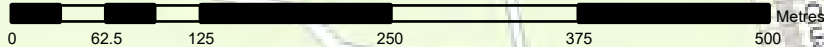



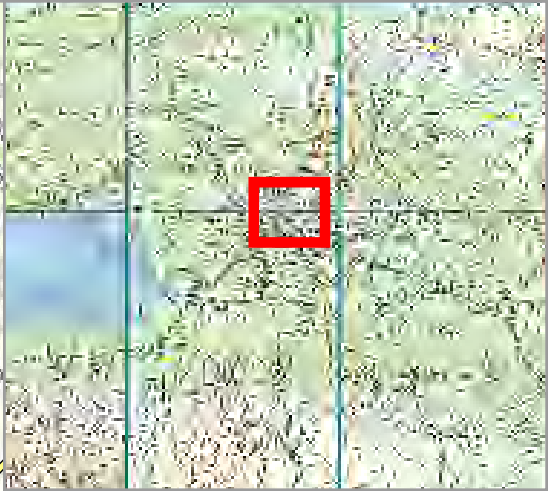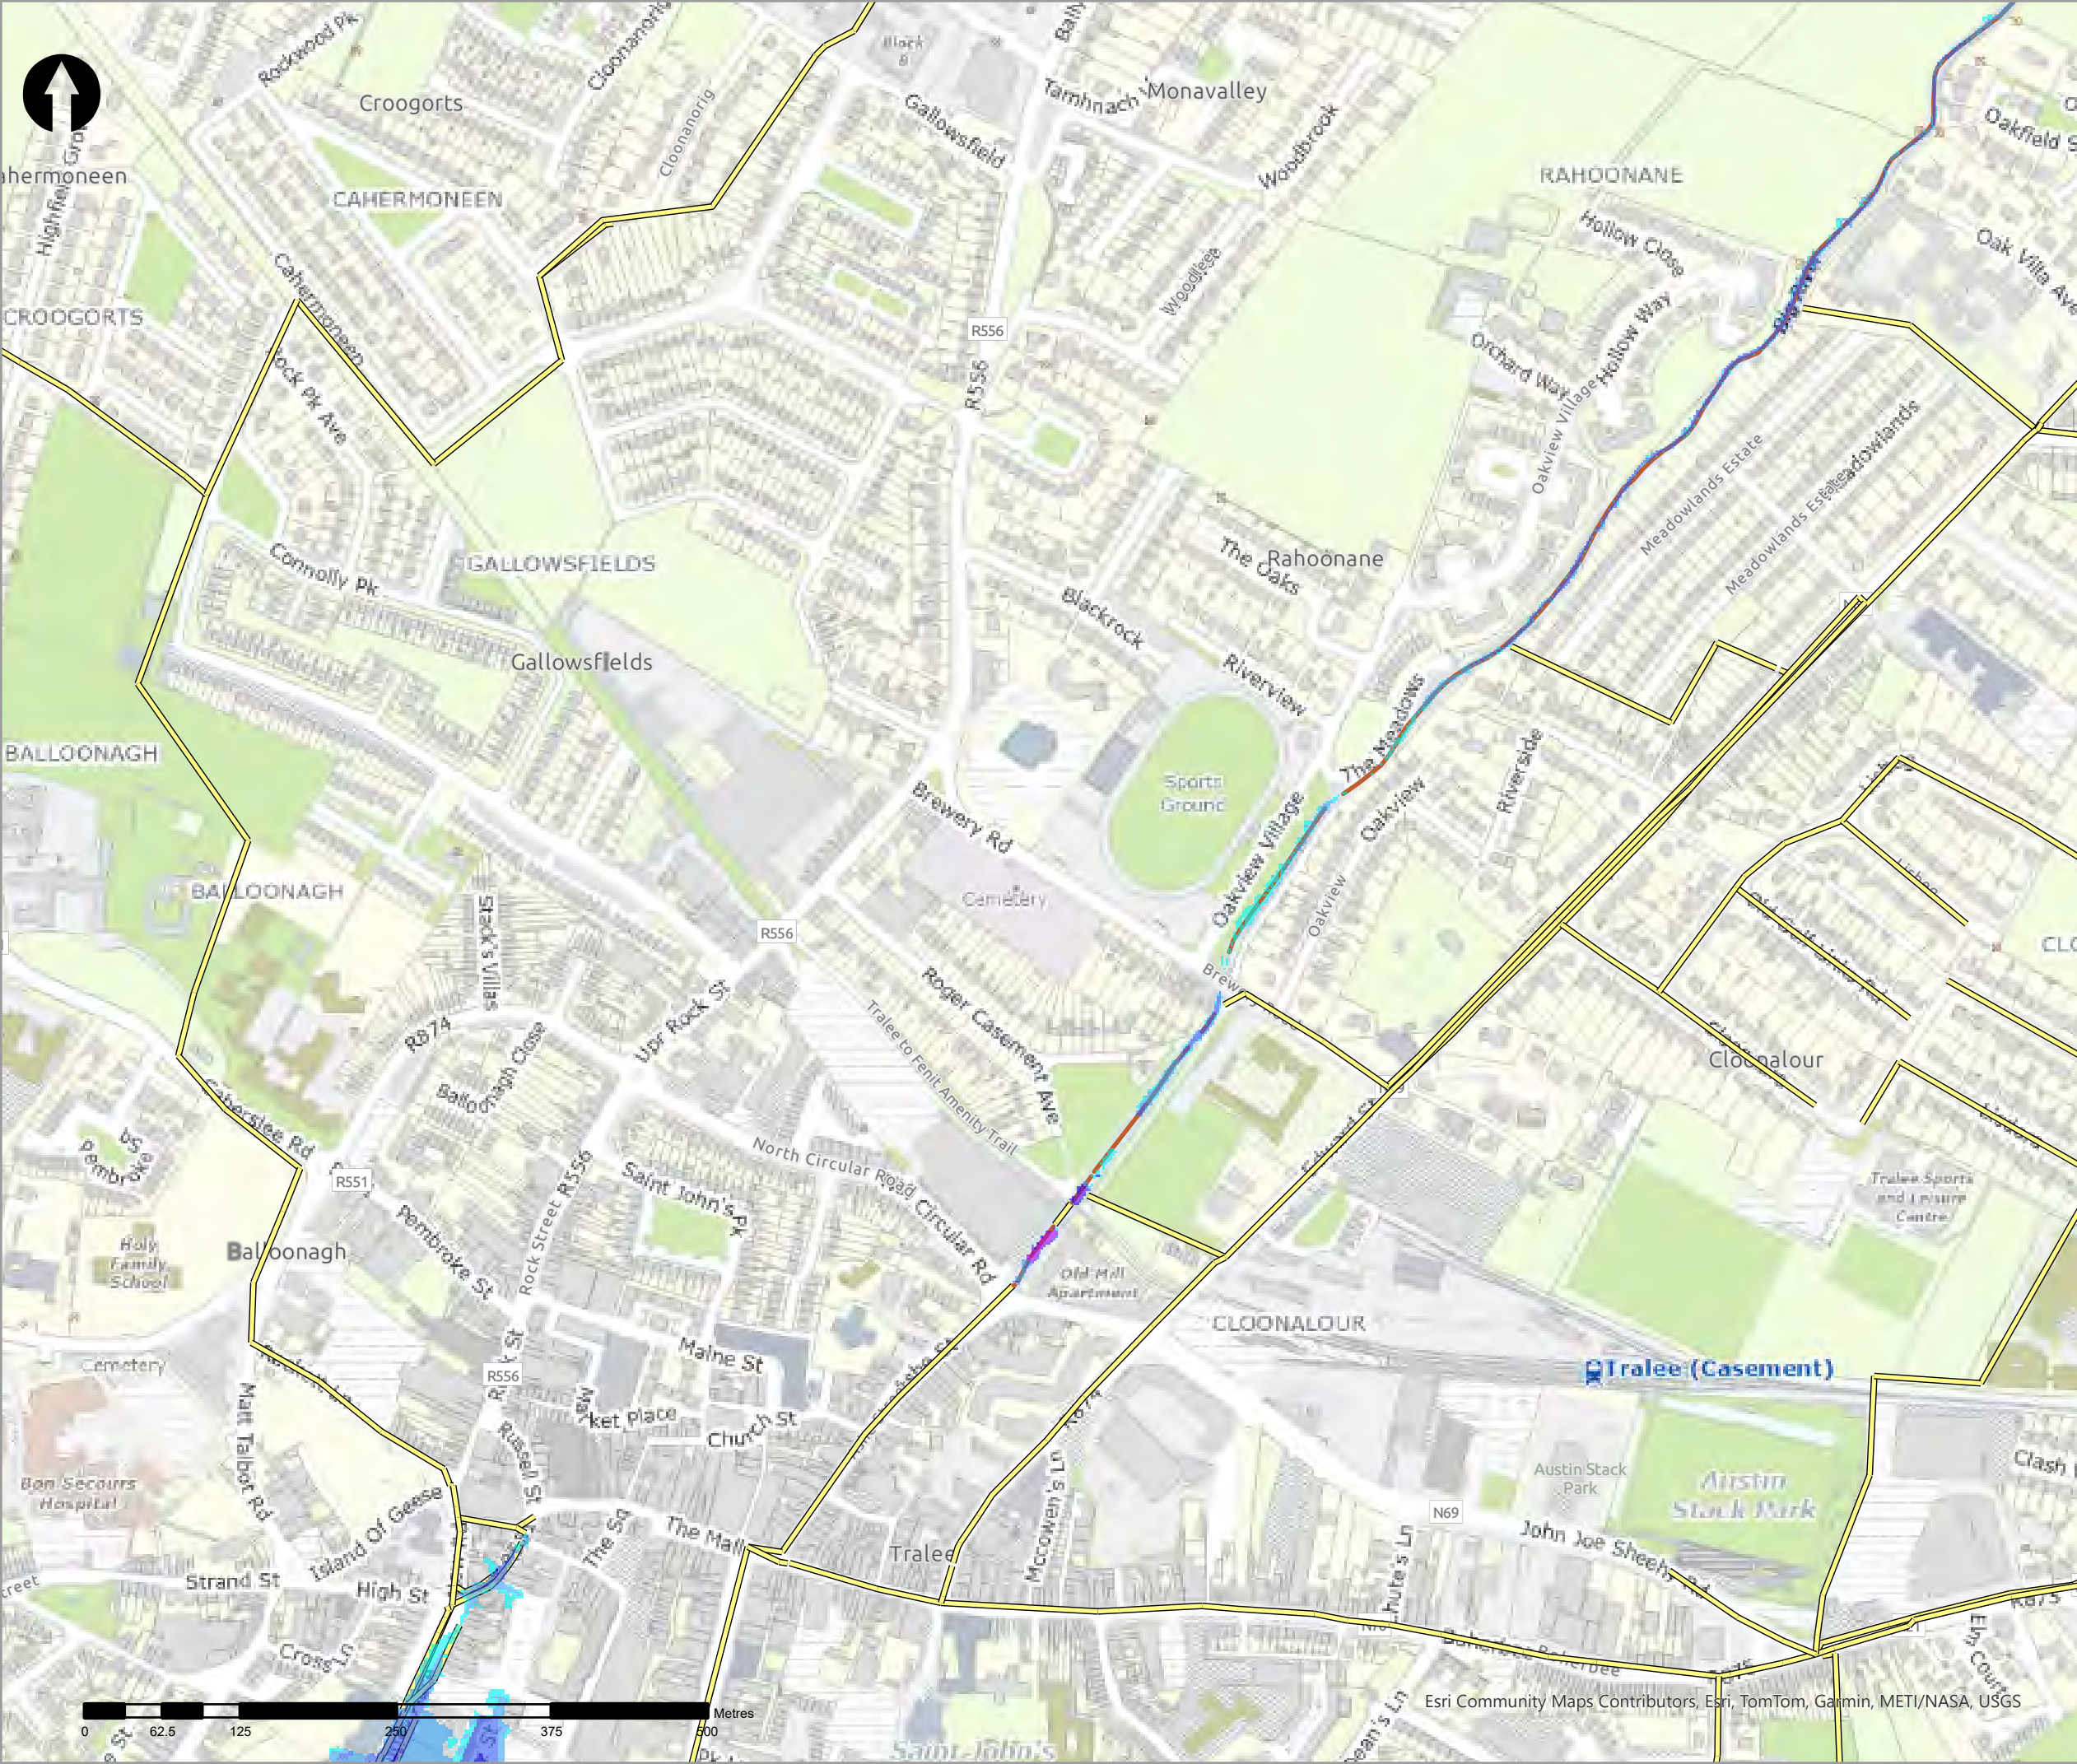

- Legend
- 2% AEP Coastal Depth
    - 0 - 0.1m
    - 0.1 - 0.25m
    - 0.25 - 0.5m
    - 0.5 - 1m
    - 1.0 - 1.5m
    - 1.5 - 2m
    - >2m
  - Modelled River Centreline
  - Modelled Drainage
  - Embankment
  - Wall

| rev | ammdments | drawn | date |
|-----|-----------|-------|------|
|-----|-----------|-------|------|

|                                                                                       |                                       |
|---------------------------------------------------------------------------------------|---------------------------------------|
|  | Elmwood House T +44(0) 28 90 667914   |
|                                                                                       | 74 Boucher Road F +44(0) 28 90 668286 |
|                                                                                       | Belfast W www.rpsgroup.com/ireland    |
|                                                                                       | BT12 6RZ E ireland@rpsgroup.com       |

CLIENT

|                                                                                       |                                                                                       |
|---------------------------------------------------------------------------------------|---------------------------------------------------------------------------------------|
|  |  |
|---------------------------------------------------------------------------------------|---------------------------------------------------------------------------------------|

PROJECT

Tralee Flood Relief Scheme

TITLE

Tralee Depth Mapping  
2% AEP Coastal

|                |            |               |
|----------------|------------|---------------|
| Project Number | Sheet Size | Drawing Scale |
| MCW1082        | A3         | 1:5,000       |

|                 |       |
|-----------------|-------|
| Drawing Number  | Datum |
| Dep_C_C_0050_10 | ITM   |

|          |        |          |
|----------|--------|----------|
| Drawn by | Status | Revision |
| RC       | Final  | 01       |

|            |             |            |
|------------|-------------|------------|
| Checked By | Approved By | Date       |
| AS         | AS          | 05/06/2025 |

Esri Community Maps Contributors, Esri, TomTom, Garmin, METI/NASA, USGS





- Legend
- 2% AEP Coastal Depth
- 0 - 0.1m
  - 0.1 - 0.25m
  - 0.25 - 0.5m
  - 0.5 - 1m
  - 1.0 - 1.5m
  - 1.5 - 2m
  - >2m
- Modelled River Centreline
- Modelled Drainage
- Embankment
- Wall

| rev | ammdments | drawn | date |
|-----|-----------|-------|------|
|-----|-----------|-------|------|



Elmwood House T +44(0) 28 90 667914  
74 Boucher Road F +44(0) 28 90 668286  
Belfast W www.rpsgroup.com/ireland  
BT12 6RZ E ireland@rpsgroup.com

CLIENT



OPW

Oifig na nObanna Poblai  
Office of Public Works



|         |                            |
|---------|----------------------------|
| PROJECT | Tralee Flood Relief Scheme |
|---------|----------------------------|


|       |                                        |
|-------|----------------------------------------|
| TITLE | Tralee Depth Mapping<br>2% AEP Coastal |
|-------|----------------------------------------|

|                |            |               |
|----------------|------------|---------------|
| Project Number | Sheet Size | Drawing Scale |
| MCW1082        | A3         | 1:5,000       |

|                 |       |
|-----------------|-------|
| Drawing Number  | Datum |
| Dep_C_C_0050_11 | ITM   |

|          |        |          |
|----------|--------|----------|
| Drawn by | Status | Revision |
| RC       | Final  | 01       |

|            |             |            |
|------------|-------------|------------|
| Checked By | Approved By | Date       |
| AS         | AS          | 05/06/2025 |

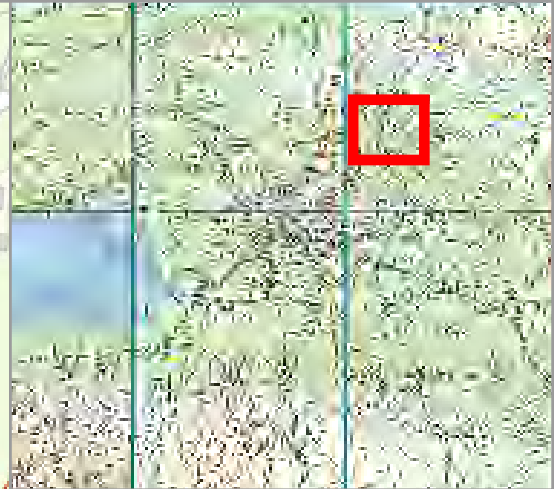

- Legend
- 2% AEP Coastal Depth
- 0 - 0.1m
  - 0.1 - 0.25m
  - 0.25 - 0.5m
  - 0.5 - 1m
  - 1.0 - 1.5m
  - 1.5 - 2m
  - >2m
- Modelled River Centreline
- Modelled Drainage
- Embankment
- Wall

| rev | ammendments | drawn | date |
|-----|-------------|-------|------|
|-----|-------------|-------|------|



**rps**  
A TETRA TECH COMPANY

Elmwood House T +44(0) 28 90 667914  
74 Boucher Road F +44(0) 28 90 668286  
Belfast W www.rpsgroup.com/ireland  
BT12 6RZ E ireland@rpsgroup.com

**CLIENT**



**OPW**  
Oifig na hOibreacha Poiblí  
Office of Public Works



**PROJECT**

Tralee Flood Relief Scheme

**TITLE**

Tralee Depth Mapping  
2% AEP Coastal



| Project Number | Sheet Size | Drawing Scale |
|----------------|------------|---------------|
| MCW1082        | A3         | 1:5,000       |

| Drawing Number  | Datum |
|-----------------|-------|
| Dep_C_C_0050_12 | ITM   |

| Drawn by | Status | Revision |
|----------|--------|----------|
| RC       | Final  | 01       |

| Checked By | Approved By | Date       |
|------------|-------------|------------|
| AS         | AS          | 05/06/2025 |



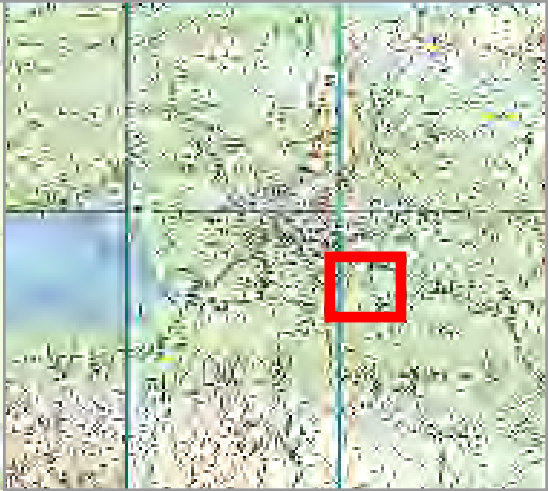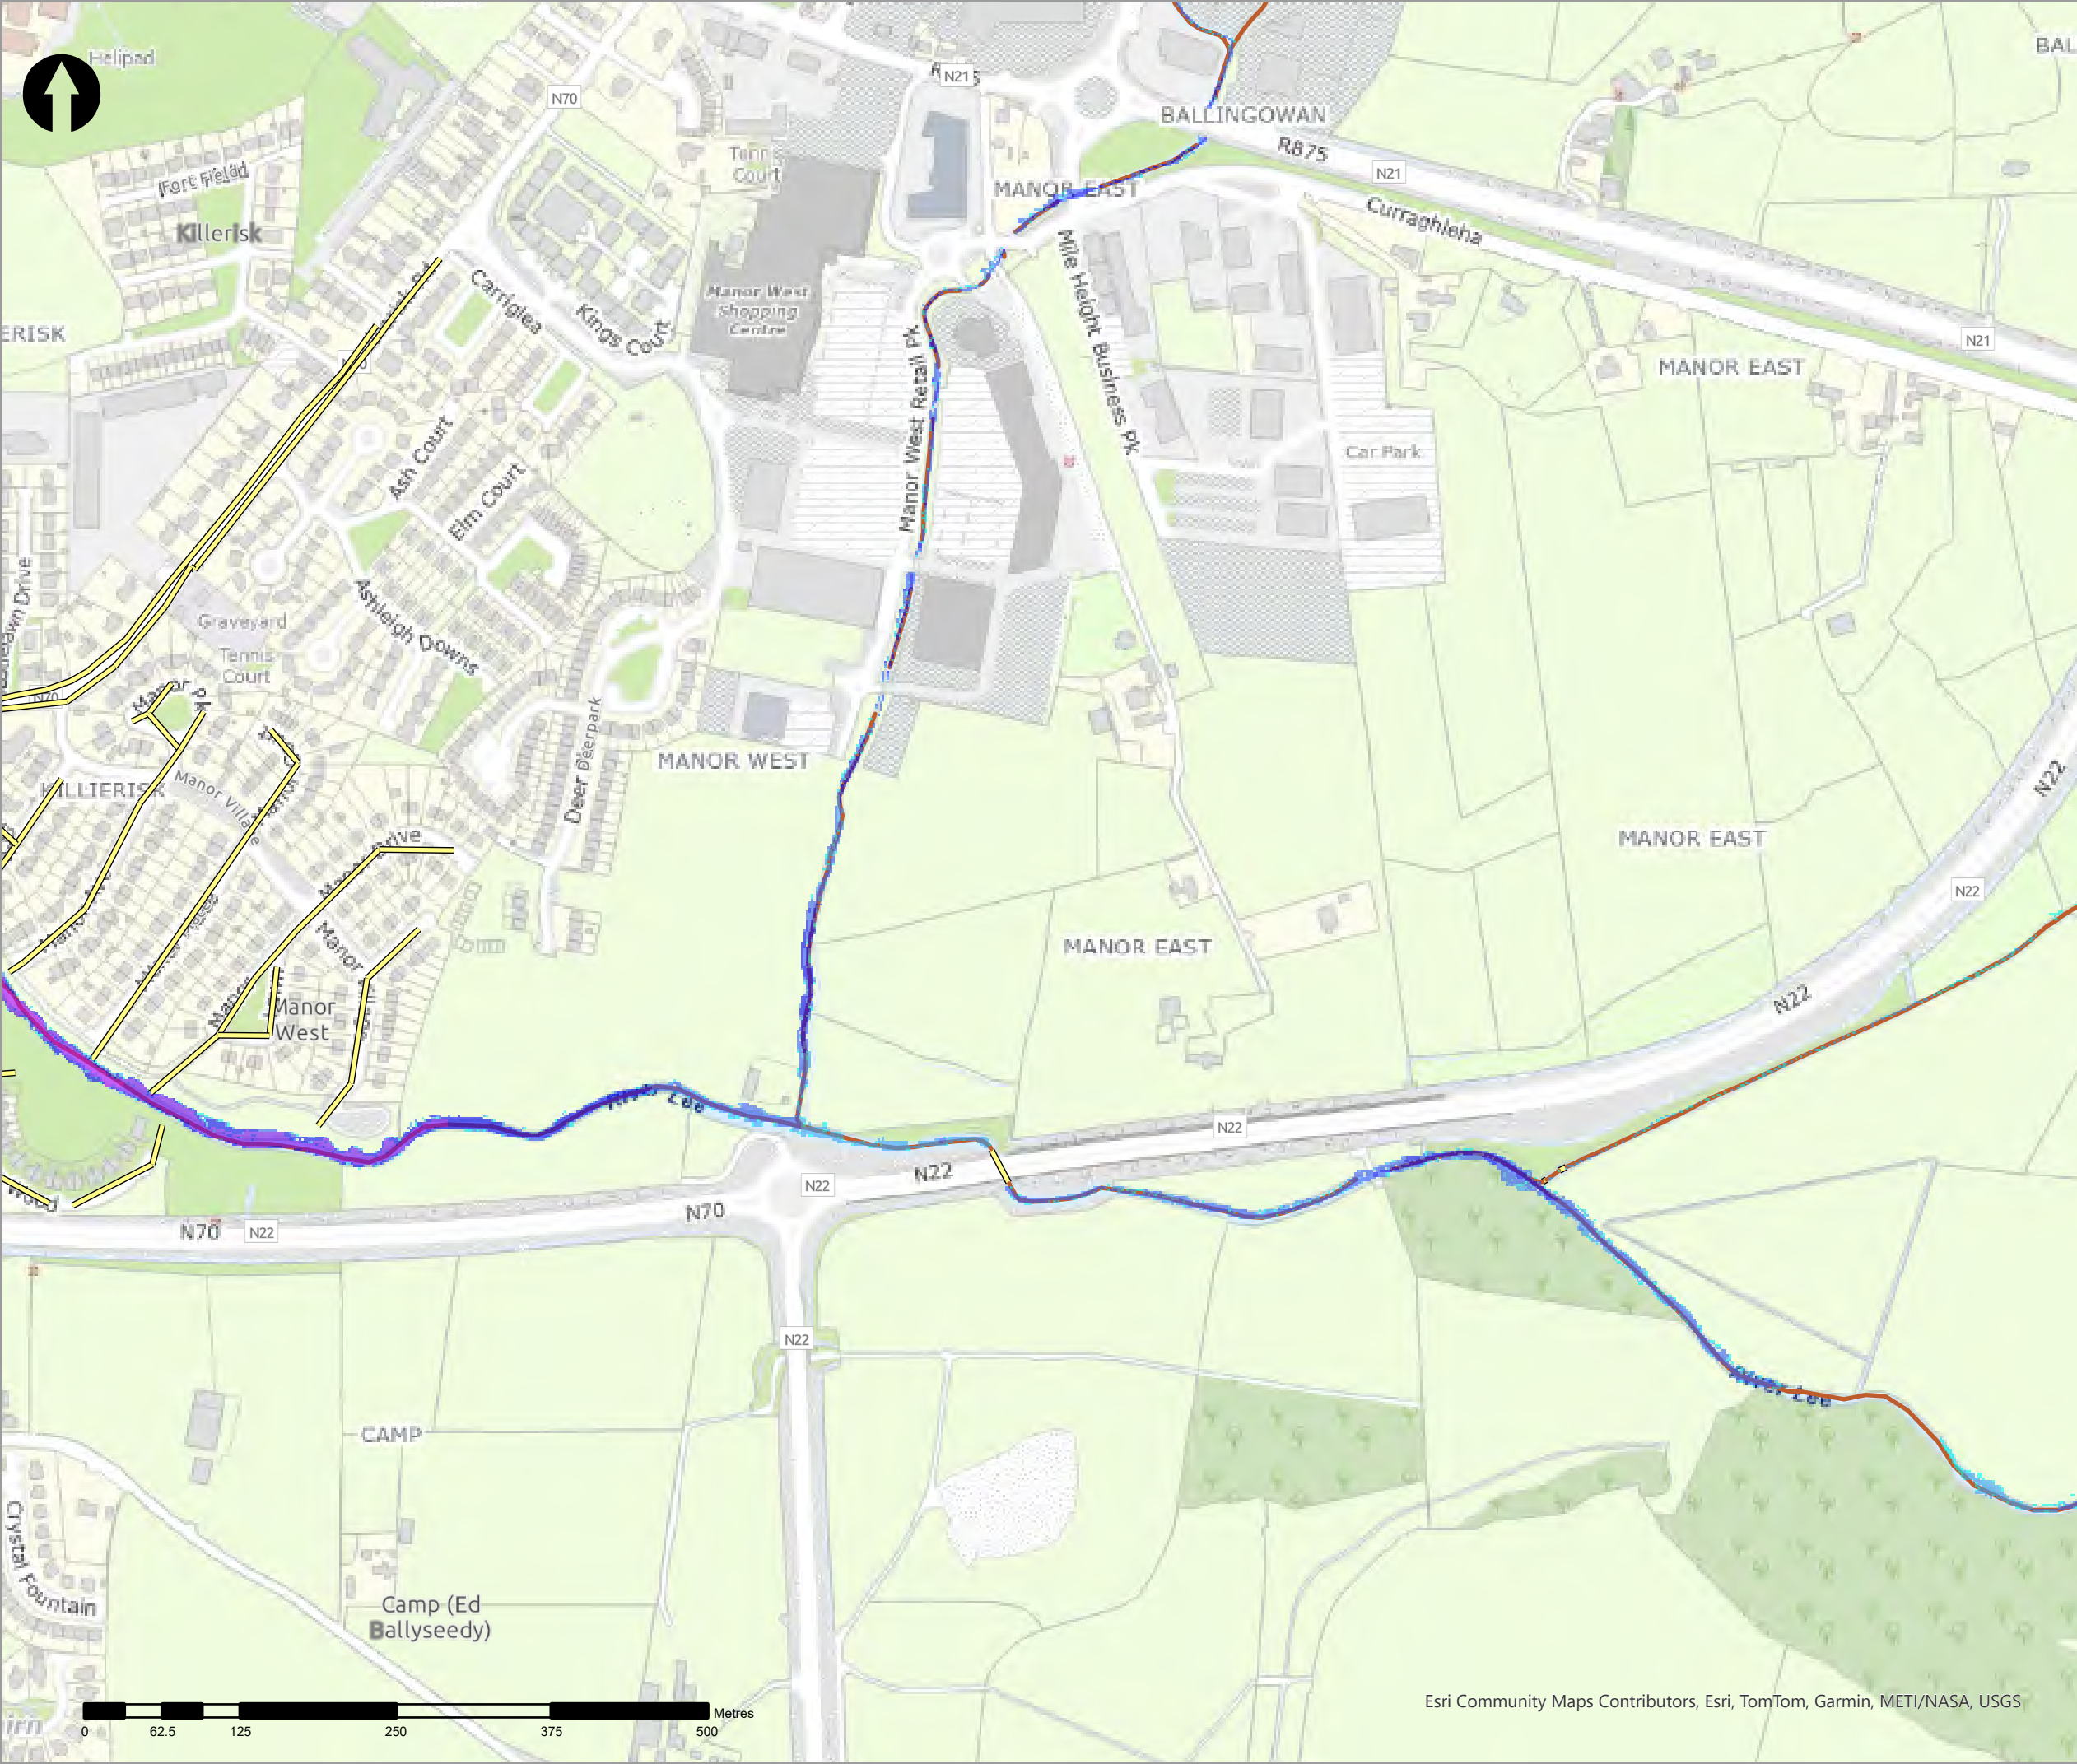

- Legend
- 2% AEP Coastal Depth
- 0 - 0.1m
  - 0.1 - 0.25m
  - 0.25 - 0.5m
  - 0.5 - 1m
  - 1.0 - 1.5m
  - 1.5 - 2m
  - >2m
- Modelled River Centreline
- Modelled Drainage
- Embankment
- Wall

| rev | ammdments | drawn | date |
|-----|-----------|-------|------|
|-----|-----------|-------|------|



Elmwood House T +44(0) 28 90 667914  
74 Boucher Road F +44(0) 28 90 668286  
Belfast W www.rpsgroup.com/ireland  
BT12 6RZ E ireland@rpsgroup.com

CLIENT



OPW

Óig na  
eÓlbracha Poiblí  
Office of Public Works




PROJECT

Tralee Flood Relief Scheme

TITLE

Tralee Depth Mapping  
2% AEP Coastal

|                                   |                   |                    |
|-----------------------------------|-------------------|--------------------|
| Project Number                    | Sheet Size        | Drawing Scale      |
| MCW1082                           | A3                | 1:5,000            |
| Drawing Number<br>Dep_C_C_0050_13 |                   | Datum<br>ITM       |
| Drawn by<br>RC                    | Status<br>Final   | Revision<br>01     |
| Checked By<br>AS                  | Approved By<br>AS | Date<br>05/06/2025 |

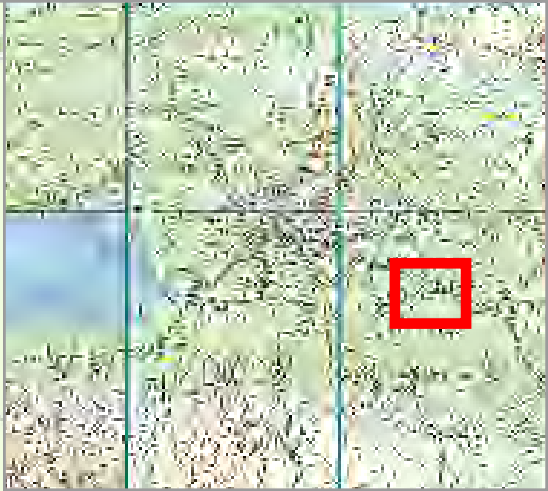

- Legend
- 2% AEP Coastal Depth
- 0 - 0.1m
  - 0.1 - 0.25m
  - 0.25 - 0.5m
  - 0.5 - 1m
  - 1.0 - 1.5m
  - 1.5 - 2m
  - >2m
- Modelled River Centreline
- Modelled Drainage
- Embankment
- Wall

| rev | ammendments | drawn | date |
|-----|-------------|-------|------|
|-----|-------------|-------|------|



Elmwood House T +44(0) 28 90 667914  
74 Boucher Road F +44(0) 28 90 668286  
Belfast W www.rpsgroup.com/ireland  
BT12 6RZ E ireland@rpsgroup.com

CLIENT



OPW

Oifig na hOibreacha Poiblí  
Office of Public Works



|         |                            |
|---------|----------------------------|
| PROJECT | Tralee Flood Relief Scheme |
|---------|----------------------------|

|       |                                        |
|-------|----------------------------------------|
| TITLE | Tralee Depth Mapping<br>2% AEP Coastal |
|-------|----------------------------------------|

|                |            |               |
|----------------|------------|---------------|
| Project Number | Sheet Size | Drawing Scale |
| MCW1082        | A3         | 1:5,000       |


|                 |       |
|-----------------|-------|
| Drawing Number  | Datum |
| Dep_C_C_0050_14 | ITM   |

|          |        |          |
|----------|--------|----------|
| Drawn by | Status | Revision |
| RC       | Final  | 01       |

|            |             |            |
|------------|-------------|------------|
| Checked By | Approved By | Date       |
| AS         | AS          | 05/06/2025 |

Esri Community Maps Contributors, Esri, TomTom, Garmin, METI/NASA, USGS



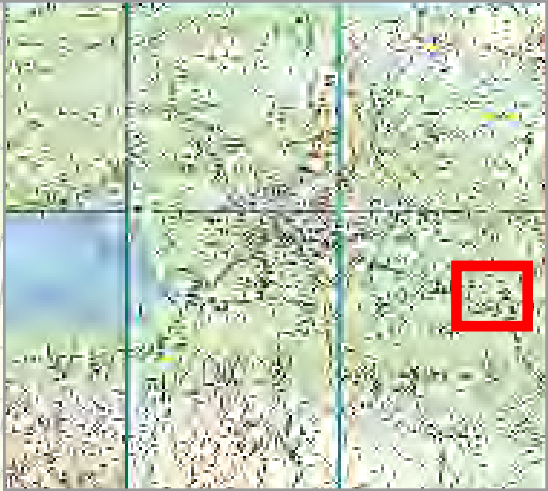

- Legend
- 2% AEP Coastal Depth
- 0 - 0.1m
  - 0.1 - 0.25m
  - 0.25 - 0.5m
  - 0.5 - 1m
  - 1.0 - 1.5m
  - 1.5 - 2m
  - >2m
- Modelled River Centreline
- Modelled Drainage
- Embankment
- Wall

| rev | ammendments | drawn | date |
|-----|-------------|-------|------|
|-----|-------------|-------|------|



Elmwood House T +44(0) 28 90 667914  
74 Boucher Road F +44(0) 28 90 668286  
Belfast W www.rpsgroup.com/ireland  
BT12 6RZ E ireland@rpsgroup.com

CLIENT



OPW

Óigín na nEolacha Poiblí  
Office of Public Works



|         |                            |
|---------|----------------------------|
| PROJECT | Tralee Flood Relief Scheme |
|---------|----------------------------|


|       |                                        |
|-------|----------------------------------------|
| TITLE | Tralee Depth Mapping<br>2% AEP Coastal |
|-------|----------------------------------------|

|                |            |               |
|----------------|------------|---------------|
| Project Number | Sheet Size | Drawing Scale |
| MCW1082        | A3         | 1:5,000       |

|                 |       |
|-----------------|-------|
| Drawing Number  | Datum |
| Dep_C_C_0050_15 | ITM   |

|          |        |          |
|----------|--------|----------|
| Drawn by | Status | Revision |
| RC       | Final  | 01       |

|            |             |            |
|------------|-------------|------------|
| Checked By | Approved By | Date       |
| AS         | AS          | 05/06/2025 |

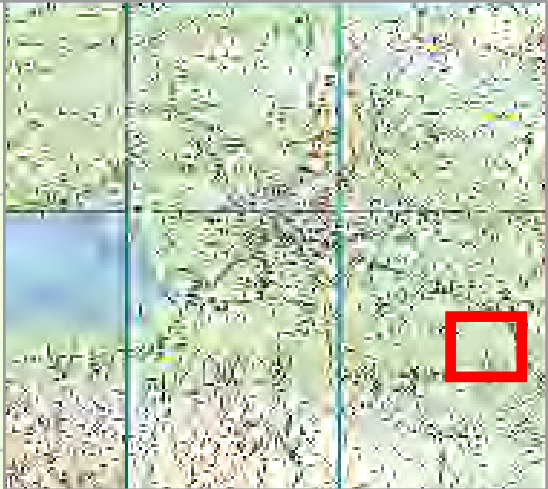

Legend

2% AEP Coastal Depth

- 0 - 0.1m
- 0.1 - 0.25m
- 0.25 - 0.5m
- 0.5 - 1m
- 1.0 - 1.5m
- 1.5 - 2m
- >2m

Modelled River Centreline

Modelled Drainage

Embankment

Wall

| rev | ammendments | drawn | date |
|-----|-------------|-------|------|
|-----|-------------|-------|------|



**rps**  
A TETRA TECH COMPANY

Elmwood House T +44(0) 28 90 667914  
74 Boucher Road F +44(0) 28 90 668286  
Belfast W www.rpsgroup.com/ireland  
BT12 6RZ E ireland@rpsgroup.com

CLIENT



PROJECT

Tralee Flood Relief Scheme

TITLE

Tralee Depth Mapping  
2% AEP Coastal

| Project Number | Sheet Size | Drawing Scale |
|----------------|------------|---------------|
| MCW1082        | A3         | 1:5,000       |



| Drawing Number  | Datum |
|-----------------|-------|
| Dep_C_C_0050_16 | ITM   |

| Drawn by | Status | Revision |
|----------|--------|----------|
| RC       | Final  | 01       |

| Checked By | Approved By | Date       |
|------------|-------------|------------|
| AS         | AS          | 05/06/2025 |

Esri Community Maps Contributors, Esri, TomTom, Garmin, METI/NASA, USGS



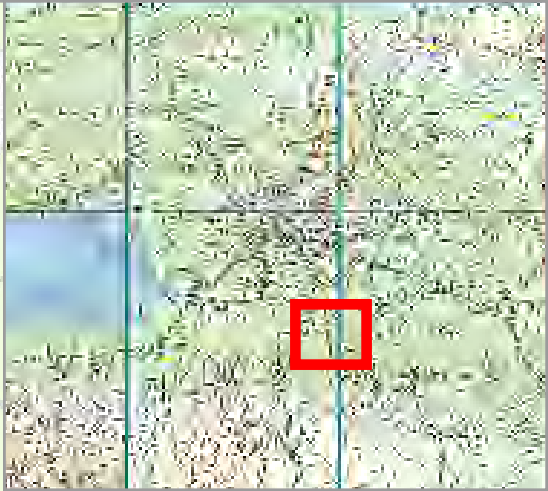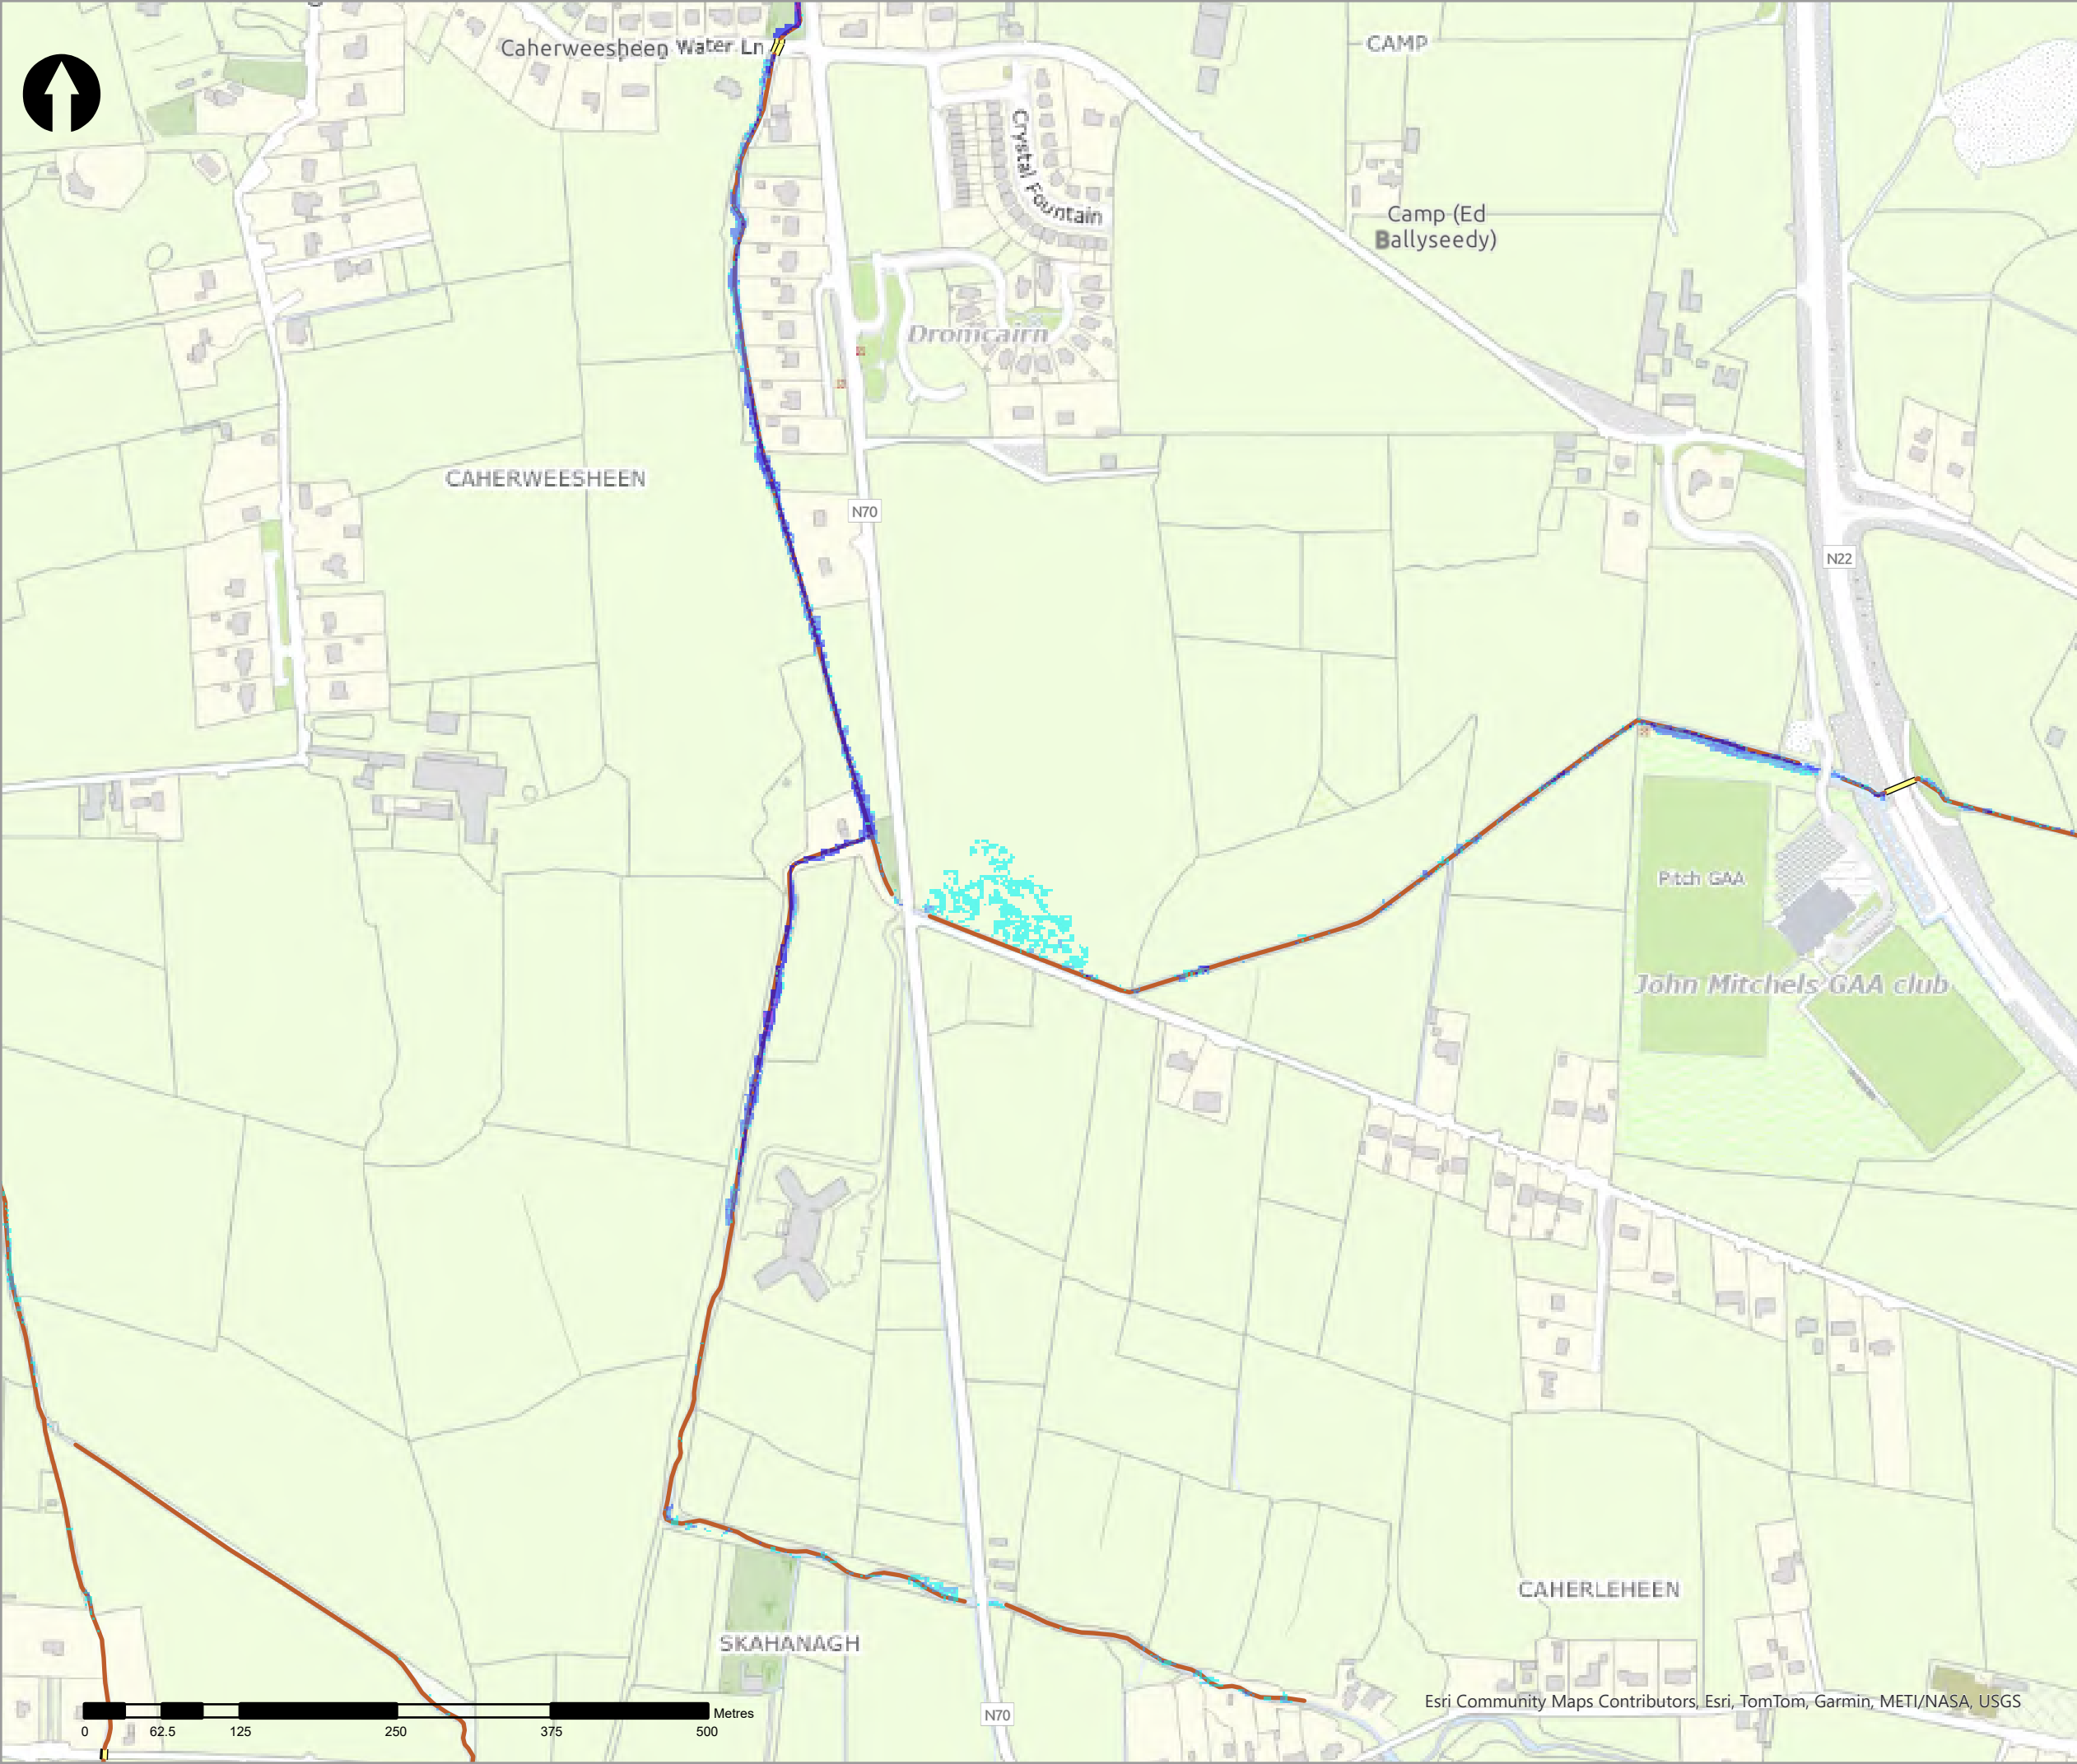

- Legend
- 2% AEP Coastal Depth
- 0 - 0.1m
  - 0.1 - 0.25m
  - 0.25 - 0.5m
  - 0.5 - 1m
  - 1.0 - 1.5m
  - 1.5 - 2m
  - >2m
- Modelled River Centreline
- Modelled Drainage
- Embankment
- Wall

| rev | ammdments | drawn | date |
|-----|-----------|-------|------|
|-----|-----------|-------|------|



Elmwood House T +44(0) 28 90 667914  
74 Boucher Road F +44(0) 28 90 668286  
Belfast W www.rpsgroup.com/ireland  
BT12 6RZ E ireland@rpsgroup.com

CLIENT



OPW

Óifig na n-Obair Poiblí  
Office of Public Works



PROJECT

Tralee Flood Relief Scheme

TITLE



Tralee Depth Mapping  
2% AEP Coastal

| Project Number | Sheet Size | Drawing Scale |
|----------------|------------|---------------|
| MCW1082        | A3         | 1:5,000       |

| Drawing Number  | Datum |
|-----------------|-------|
| Dep_C_C_0050_17 | ITM   |

| Drawn by | Status | Revision |
|----------|--------|----------|
| RC       | Final  | 01       |

| Checked By | Approved By | Date       |
|------------|-------------|------------|
| AS         | AS          | 05/06/2025 |

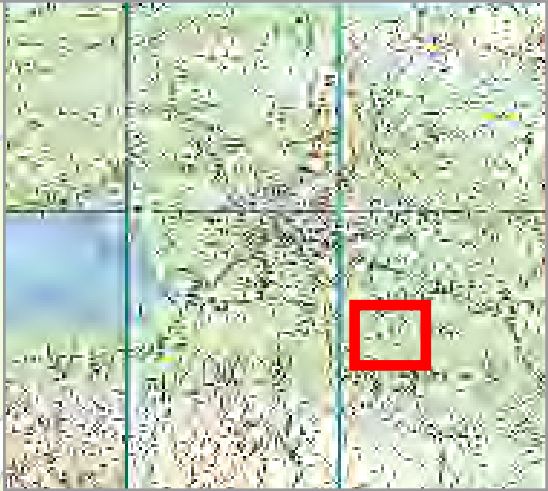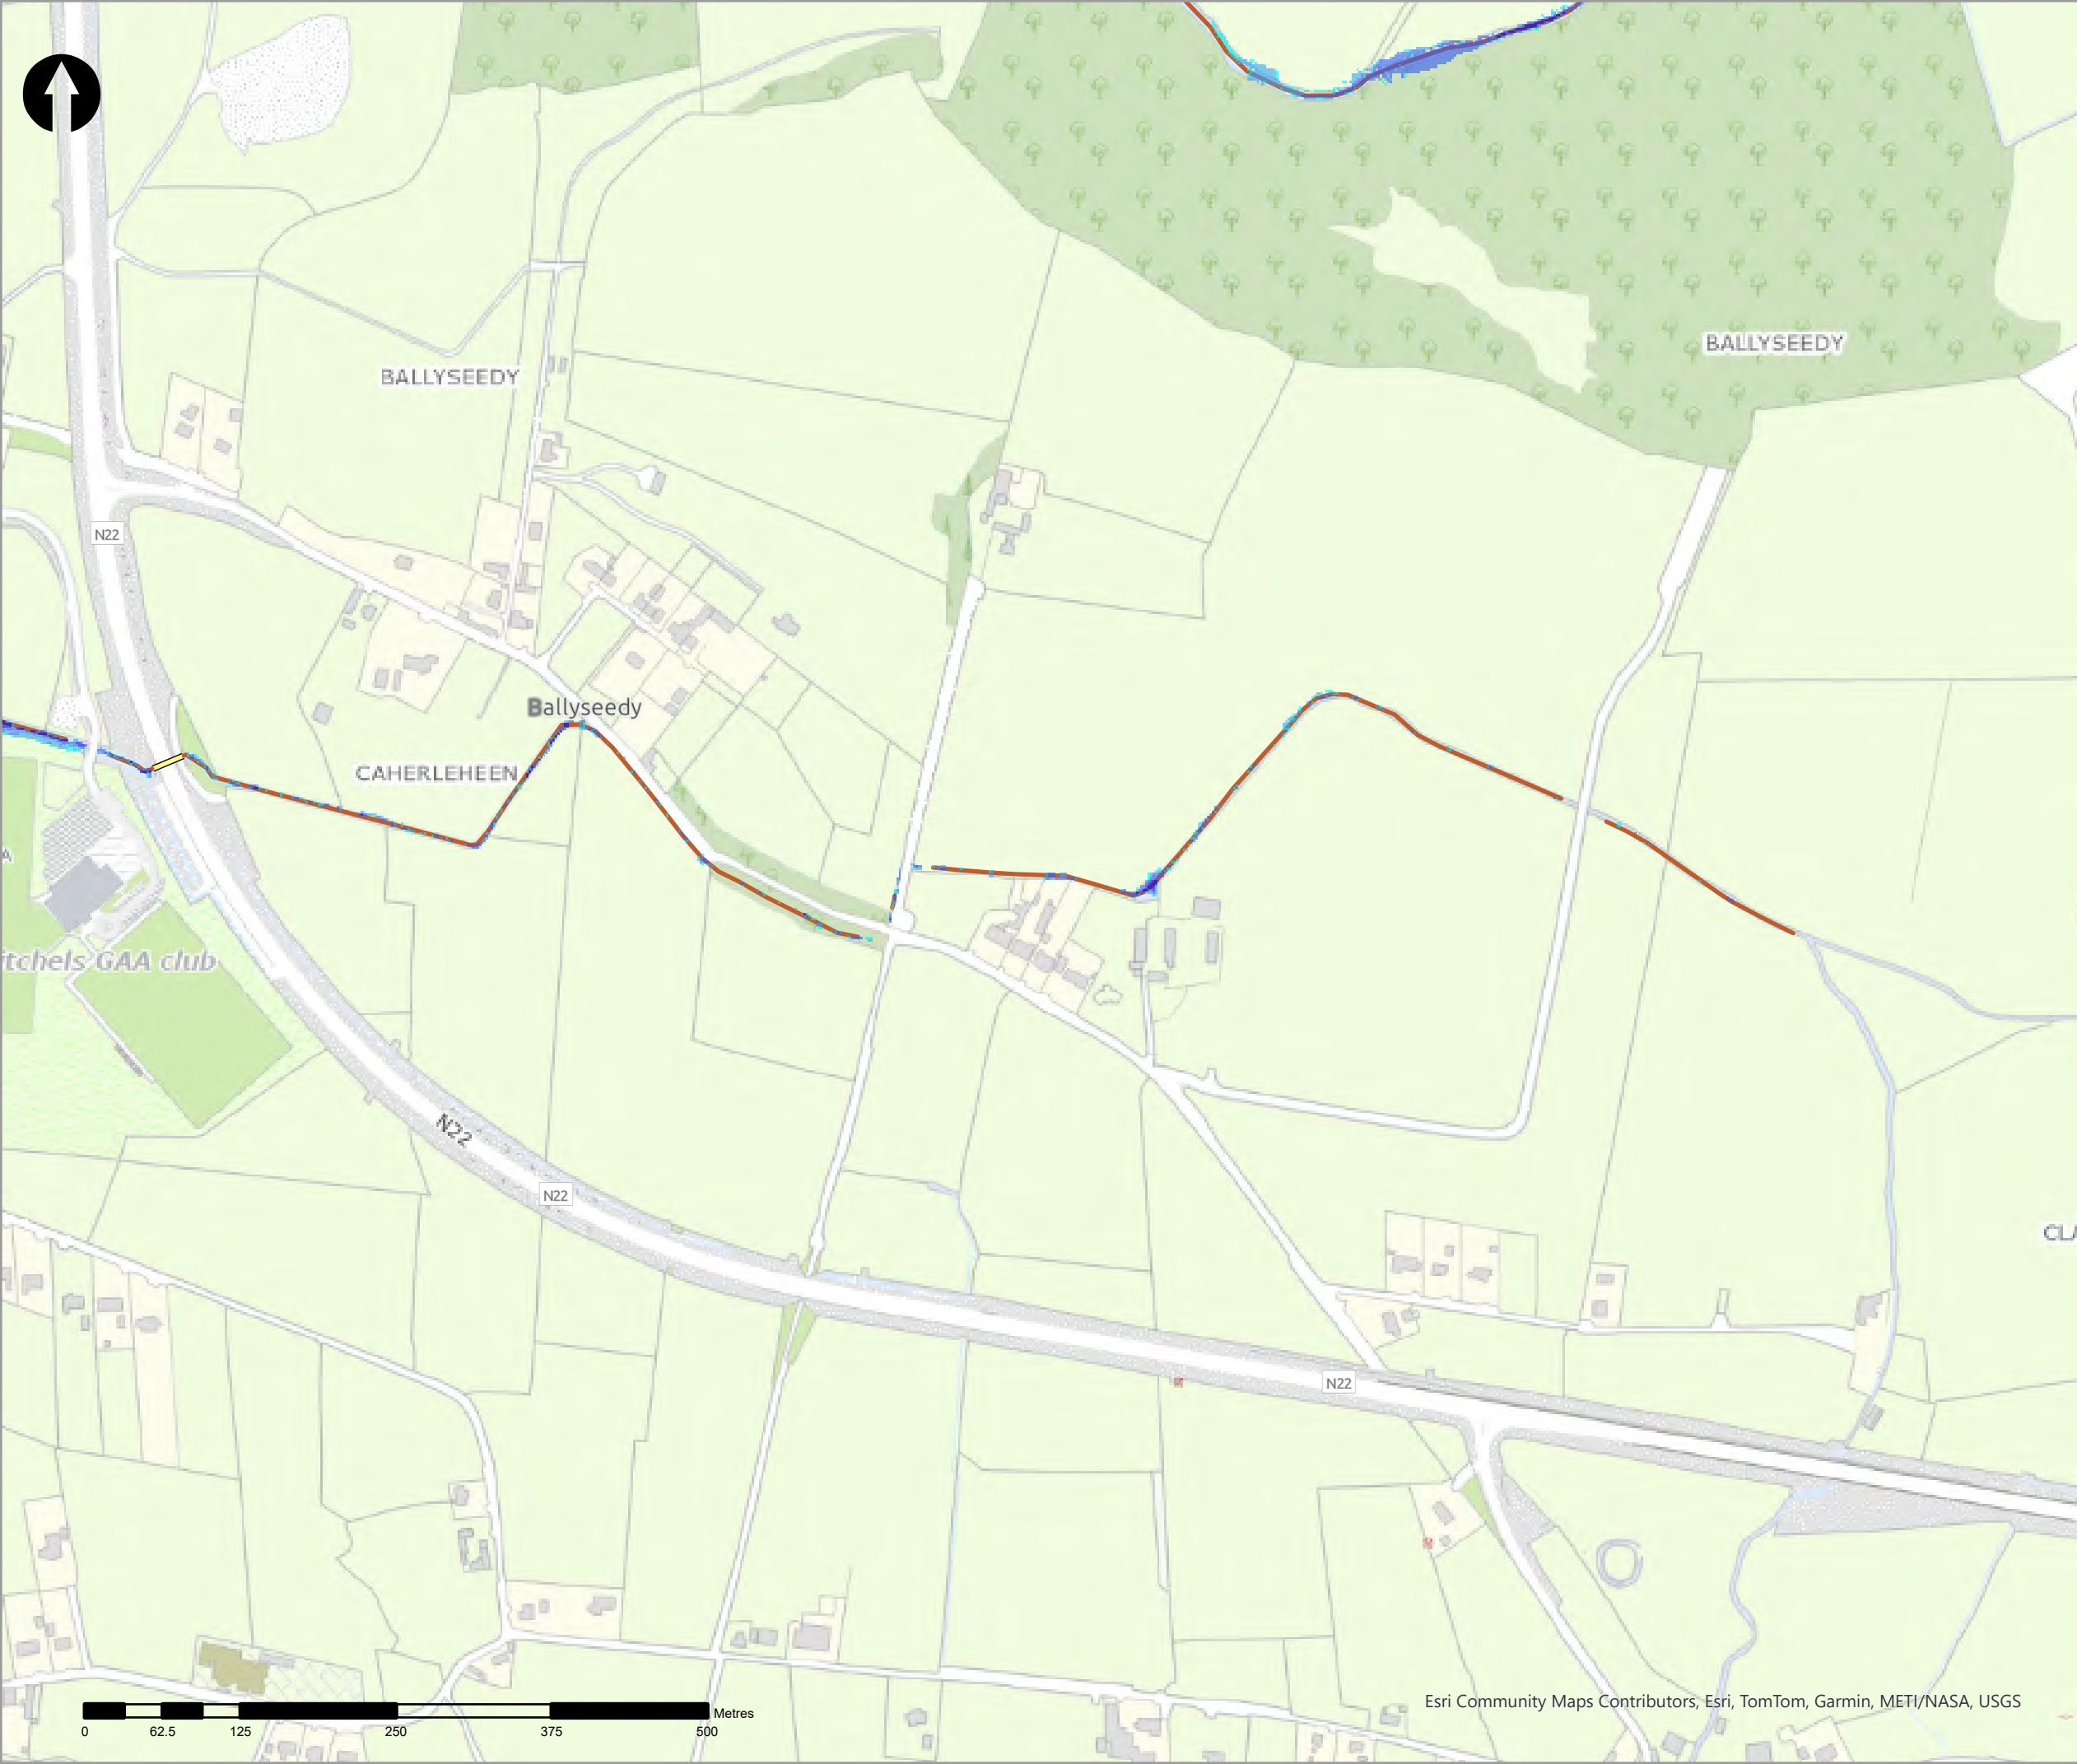

- Legend
- 2% AEP Coastal Depth
- 0 - 0.1m
  - 0.1 - 0.25m
  - 0.25 - 0.5m
  - 0.5 - 1m
  - 1.0 - 1.5m
  - 1.5 - 2m
  - >2m
- Modelled River Centreline
- Modelled Drainage
- Embankment
- Wall

| rev | ammendments | drawn | date |
|-----|-------------|-------|------|
|-----|-------------|-------|------|



Elmwood House T +44(0) 28 90 667914  
74 Boucher Road F +44(0) 28 90 668286  
Belfast W www.rpsgroup.com/ireland  
BT12 6RZ E ireland@rpsgroup.com

CLIENT



OPW

Óifig na hOibreacha Poiblí  
Office of Public Works



|         |                            |
|---------|----------------------------|
| PROJECT | Tralee Flood Relief Scheme |
|---------|----------------------------|

|       |                                        |
|-------|----------------------------------------|
| TITLE | Tralee Depth Mapping<br>2% AEP Coastal |
|-------|----------------------------------------|



|                |            |               |
|----------------|------------|---------------|
| Project Number | Sheet Size | Drawing Scale |
| MCW1082        | A3         | 1:5,000       |

|                 |       |
|-----------------|-------|
| Drawing Number  | Datum |
| Dep_C_C_0050_18 | ITM   |

|          |        |          |
|----------|--------|----------|
| Drawn by | Status | Revision |
| RC       | Final  | 01       |

|            |             |            |
|------------|-------------|------------|
| Checked By | Approved By | Date       |
| AS         | AS          | 05/06/2025 |



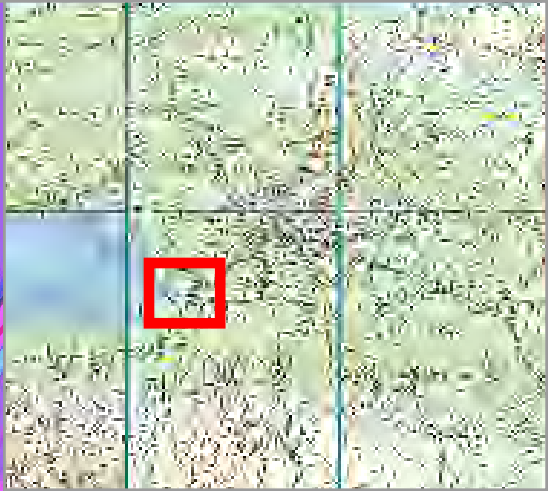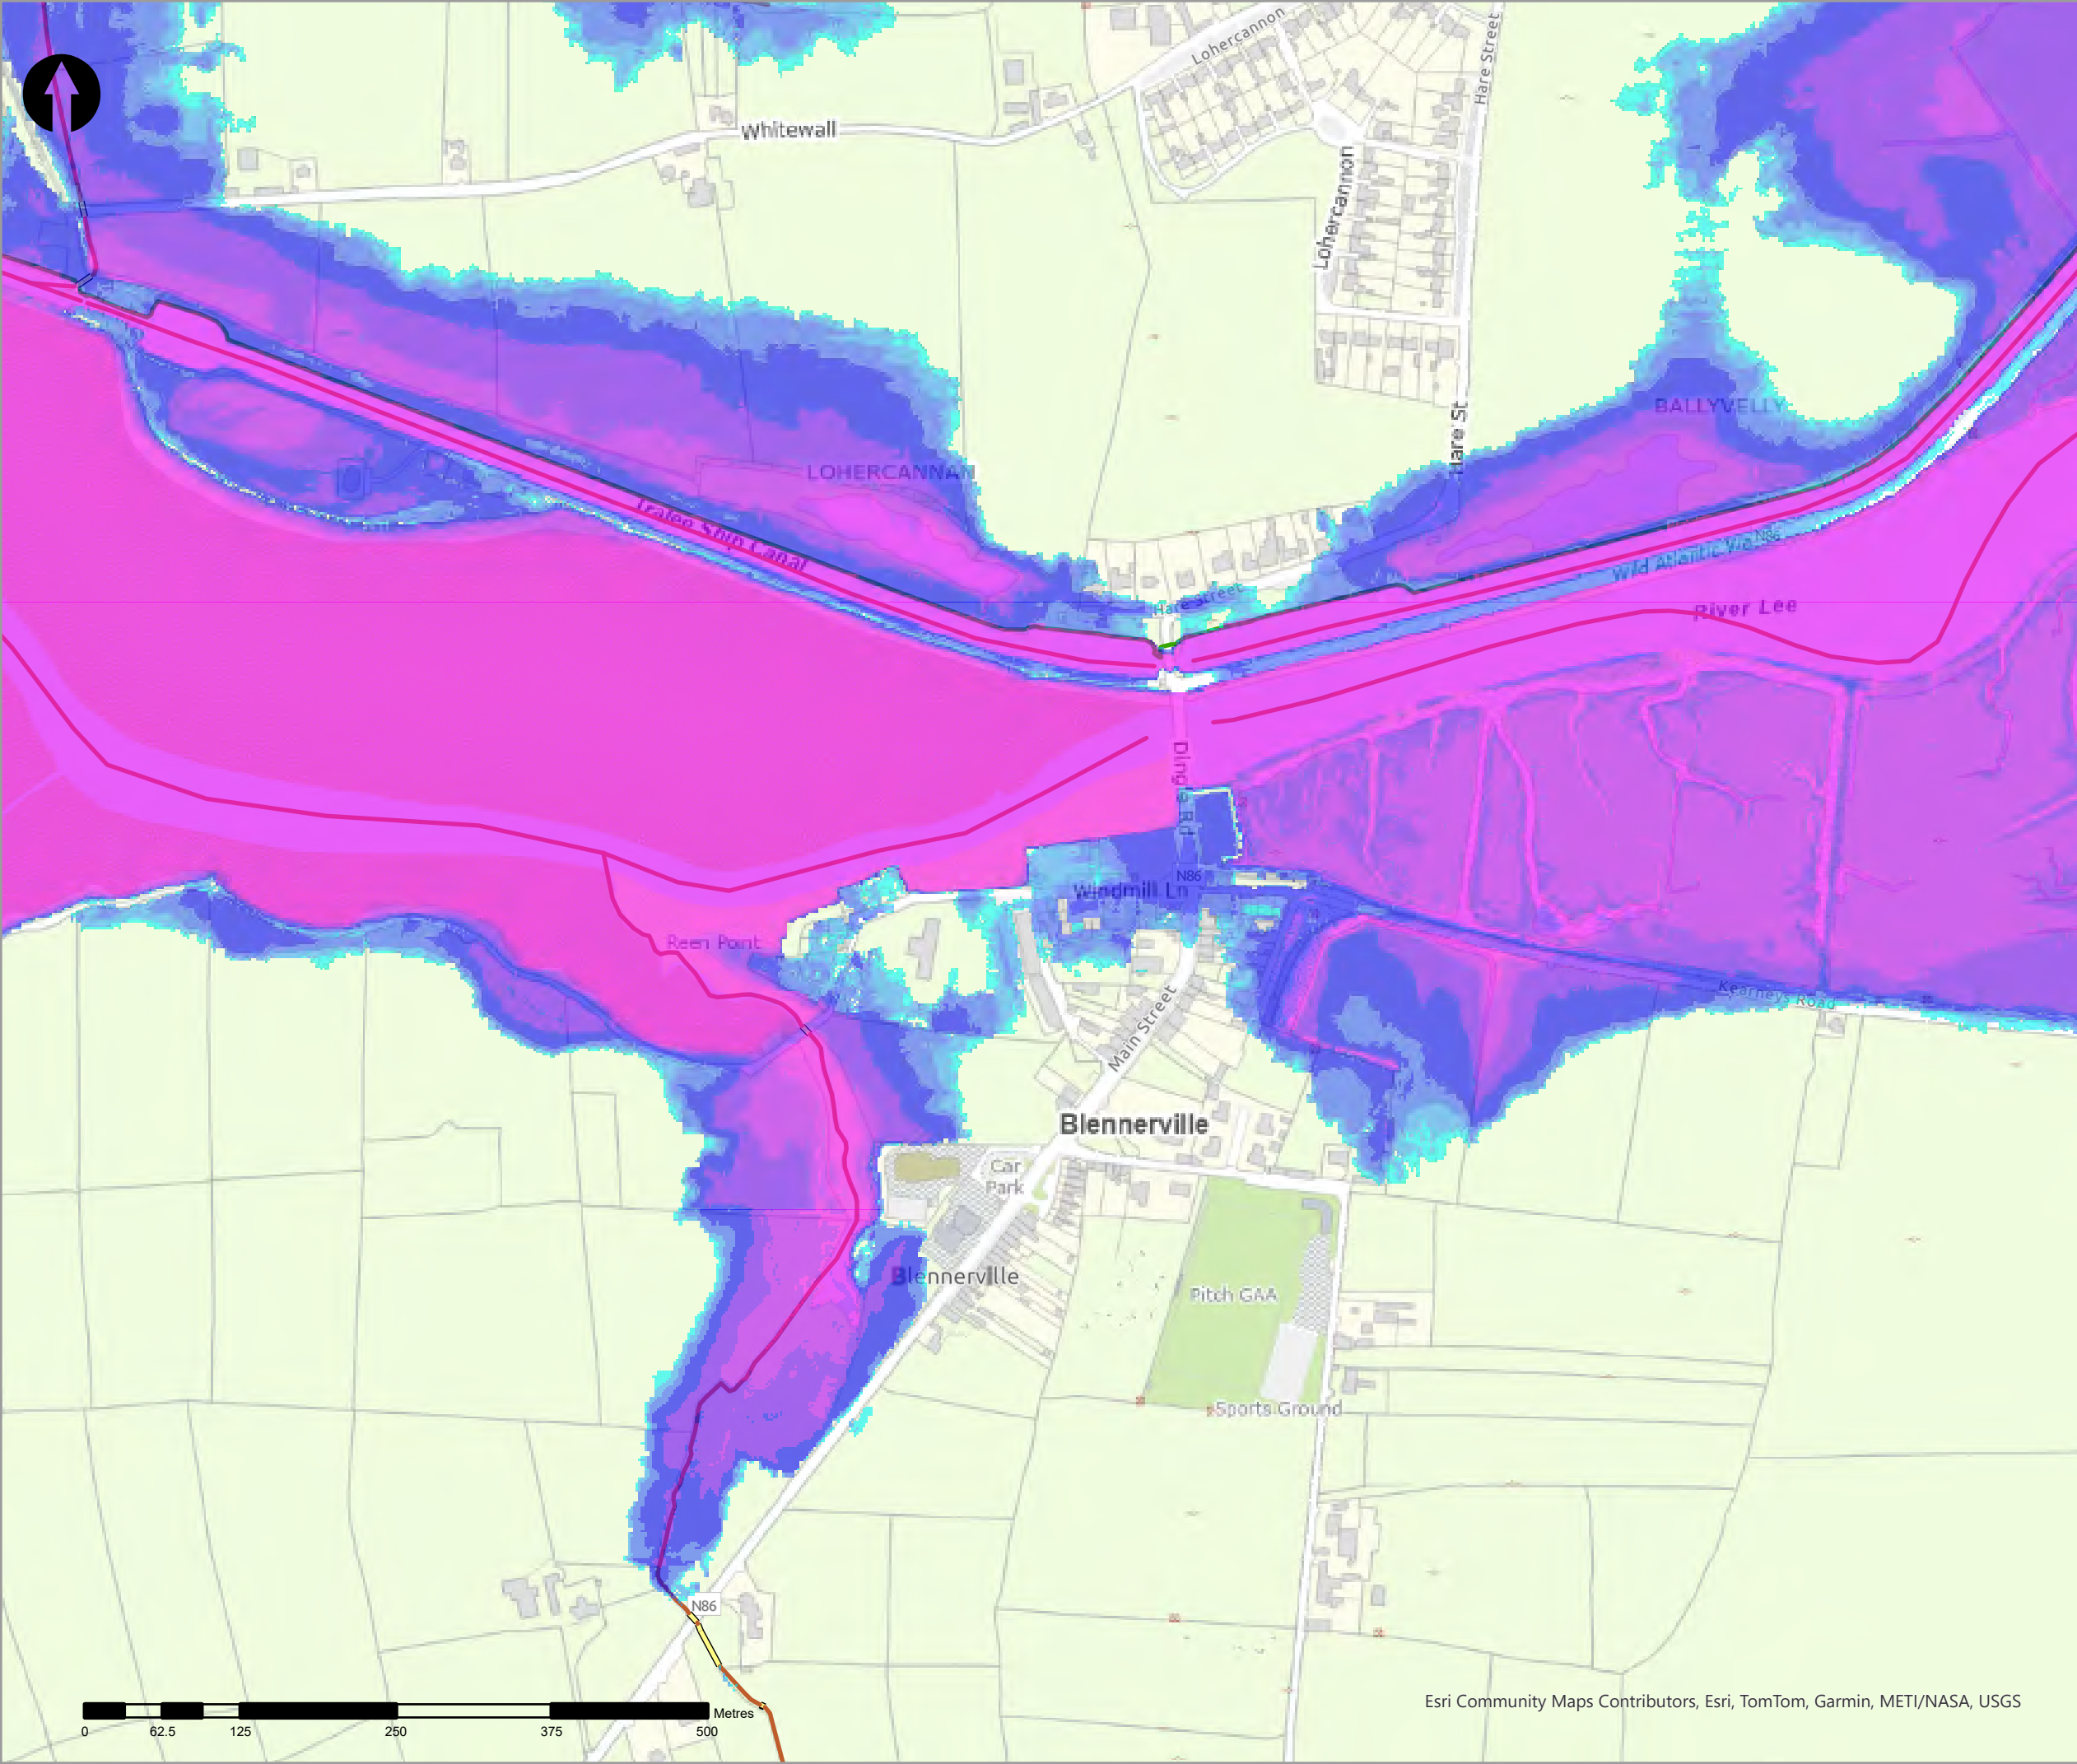

- Legend
- 2% AEP Coastal Depth
- 0 - 0.1m
  - 0.1 - 0.25m
  - 0.25 - 0.5m
  - 0.5 - 1m
  - 1.0 - 1.5m
  - 1.5 - 2m
  - >2m
- Modelled River Centreline
- Modelled Drainage
- Embankment
- Wall

| rev | ammendments | drawn | date |
|-----|-------------|-------|------|
|-----|-------------|-------|------|



Elmwood House T +44(0) 28 90 667914  
74 Boucher Road F +44(0) 28 90 668286  
Belfast W www.rpsgroup.com/ireland  
BT12 6RZ E ireland@rpsgroup.com

CLIENT



OPW

Oifig na nOibreacha Pbblí  
Office of Public Works



PROJECT

Tralee Flood Relief Scheme

TITLE


Tralee Depth Mapping  
2% AEP Coastal



| Project Number | Sheet Size | Drawing Scale |
|----------------|------------|---------------|
| MCW1082        | A3         | 1:5,000       |

| Drawing Number  | Datum |
|-----------------|-------|
| Dep_C_C_0050_19 | ITM   |

| Drawn by | Status | Revision |
|----------|--------|----------|
| RC       | Final  | 01       |

| Checked By | Approved By | Date       |
|------------|-------------|------------|
| AS         | AS          | 05/06/2025 |

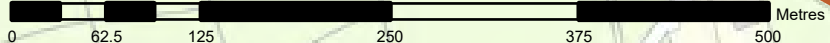

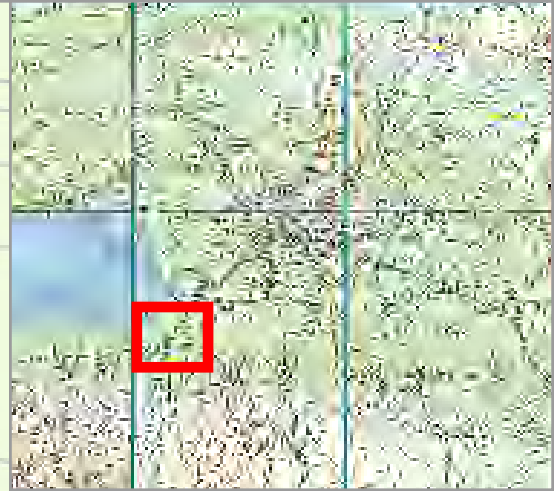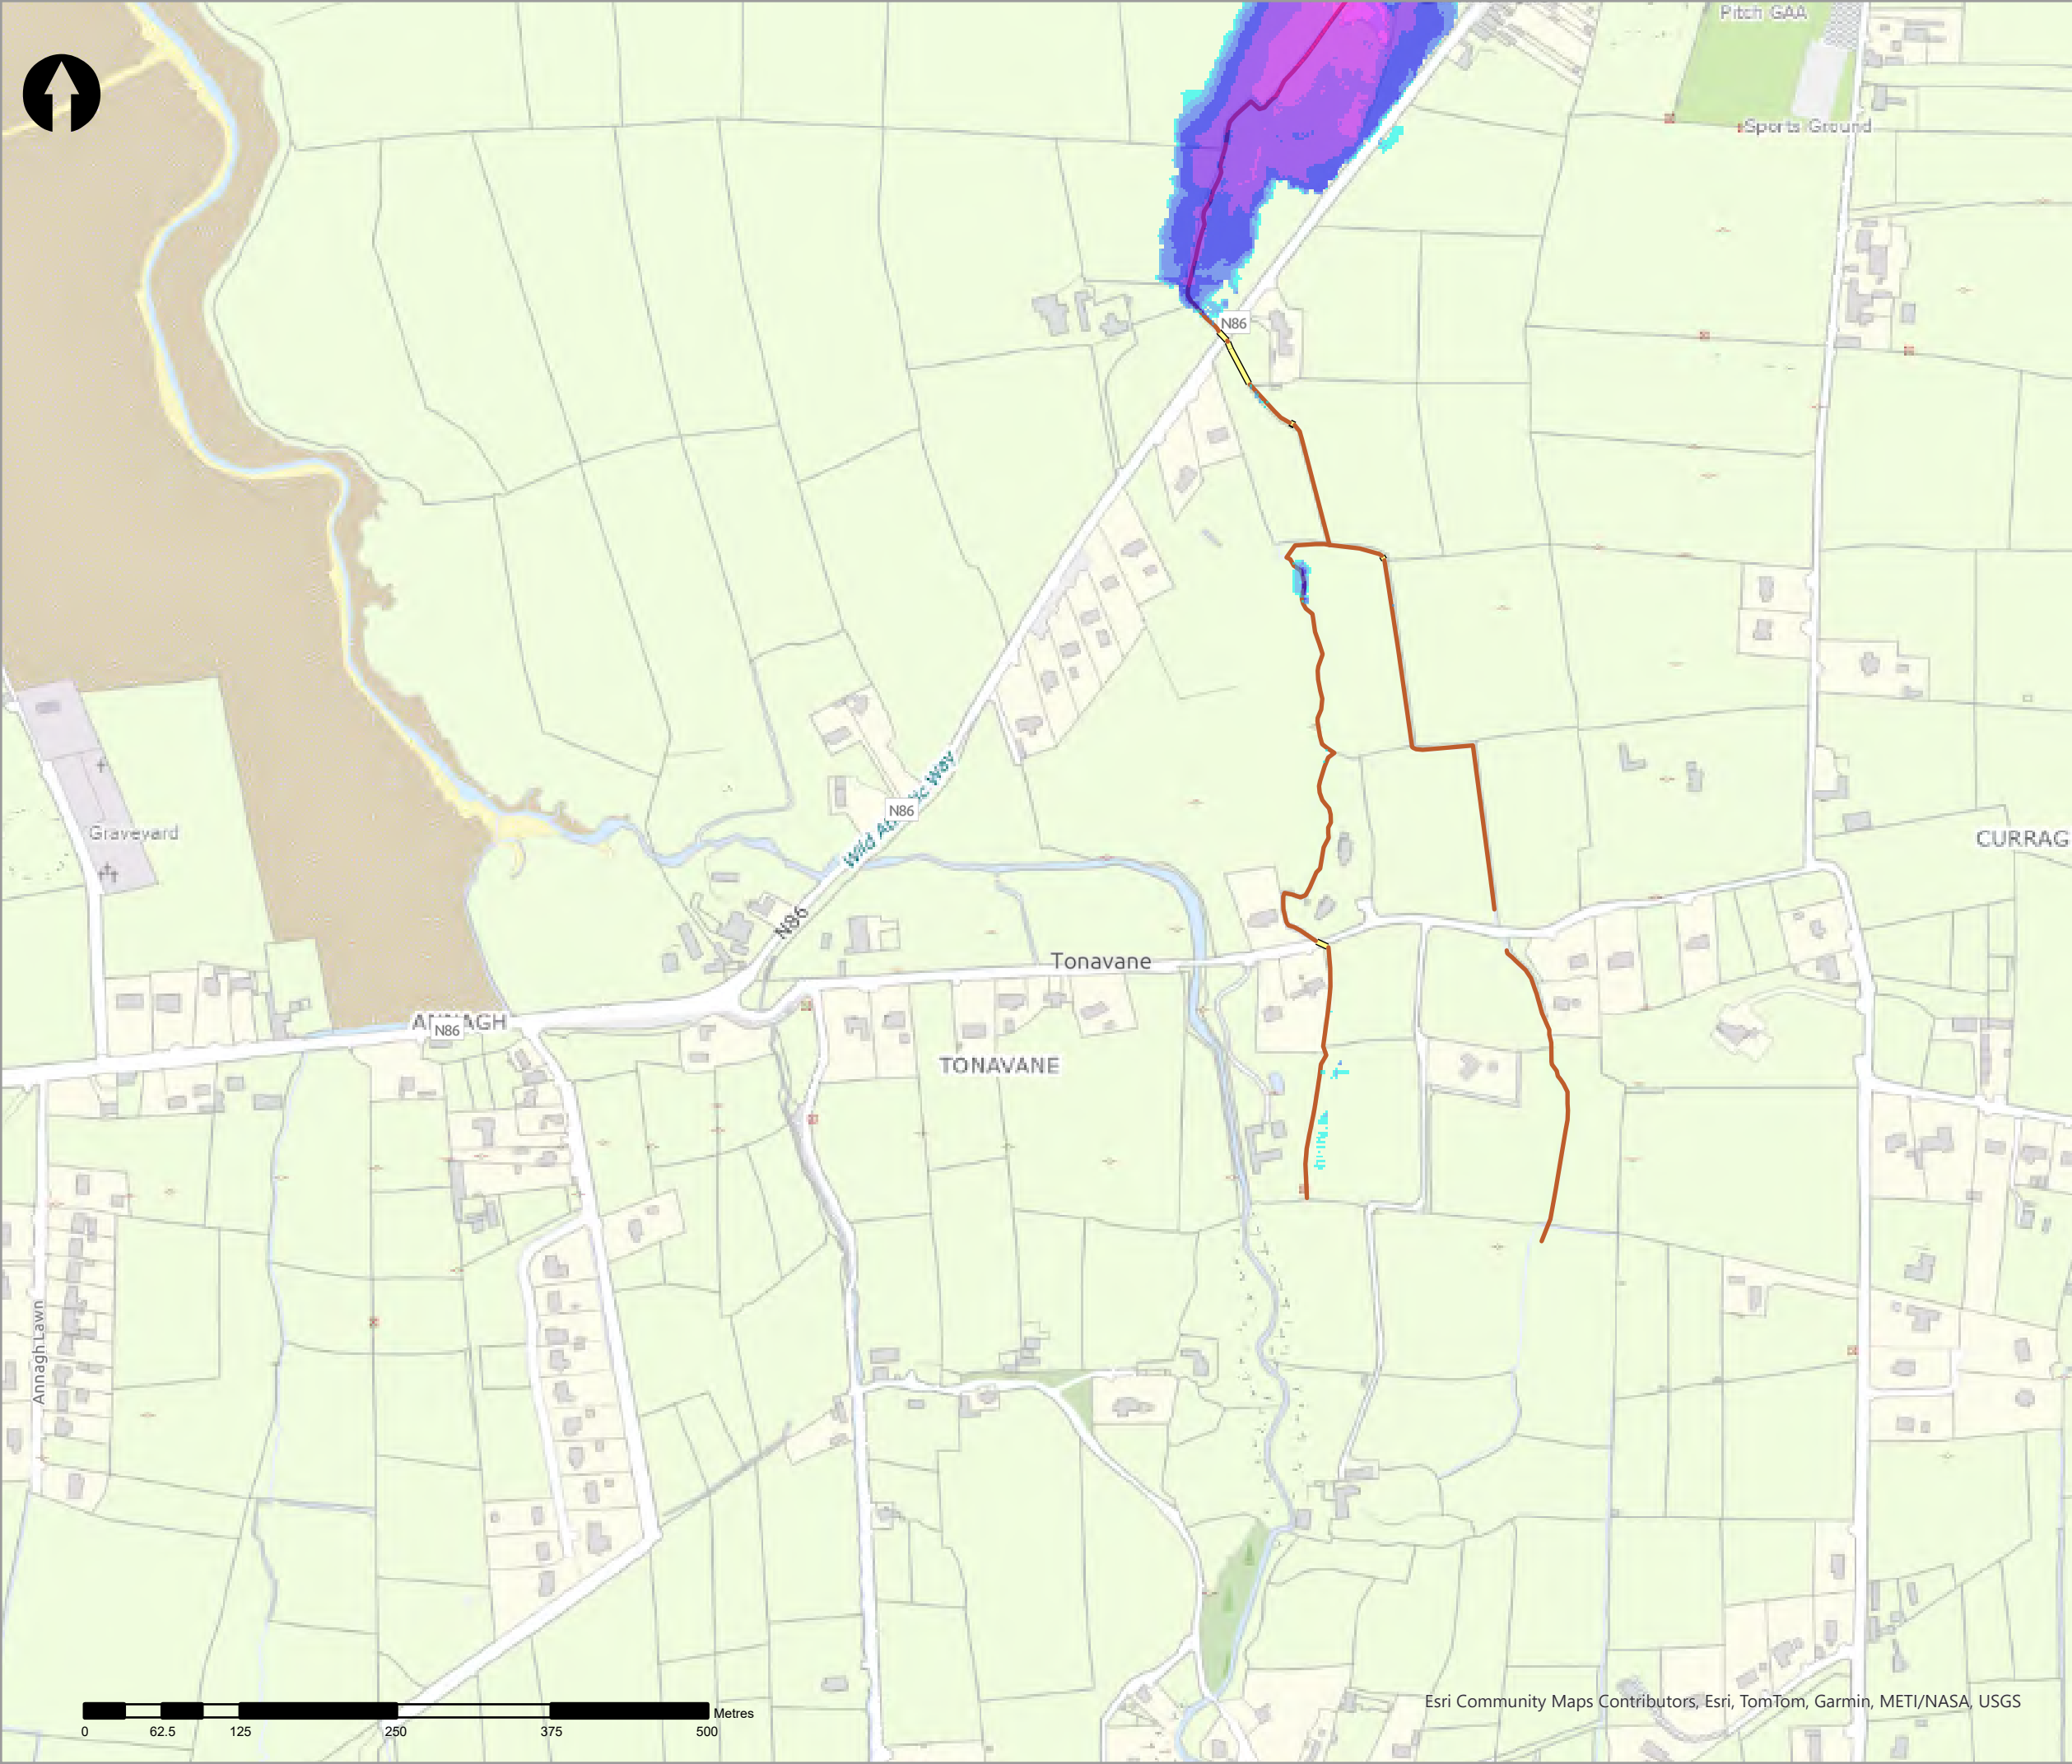

Legend

2% AEP Coastal Depth

- 0 - 0.1m
- 0.1 - 0.25m
- 0.25 - 0.5m
- 0.5 - 1m
- 1.0 - 1.5m
- 1.5 - 2m
- >2m

Modelled River Centreline

Modelled Drainage

Embankment

Wall

| rev | ammendments | drawn | date |
|-----|-------------|-------|------|
|-----|-------------|-------|------|



Elmwood House T +44(0) 28 90 667914  
74 Boucher Road F +44(0) 28 90 668286  
Belfast W www.rpsgroup.com/ireland  
BT12 6RZ E ireland@rpsgroup.com

CLIENT



OPW

Óifig na n-Obair Poiblí  
Office of Public Works



PROJECT

Tralee Flood Relief Scheme

TITLE


Tralee Depth Mapping  
2% AEP Coastal

| Project Number | Sheet Size | Drawing Scale |
|----------------|------------|---------------|
| MCW1082        | A3         | 1:5,000       |



| Drawing Number  | Datum |
|-----------------|-------|
| Dep_C_C_0050_20 | ITM   |

| Drawn by | Status | Revision |
|----------|--------|----------|
| RC       | Final  | 01       |

| Checked By | Approved By | Date       |
|------------|-------------|------------|
| AS         | AS          | 05/06/2025 |

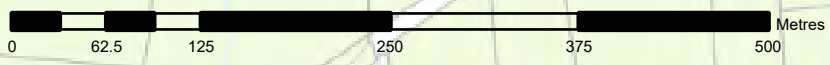



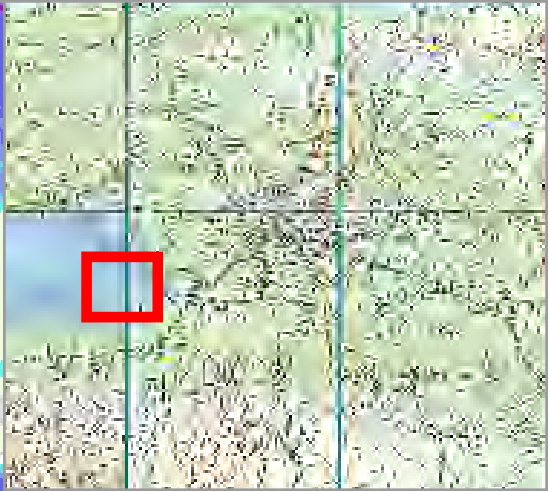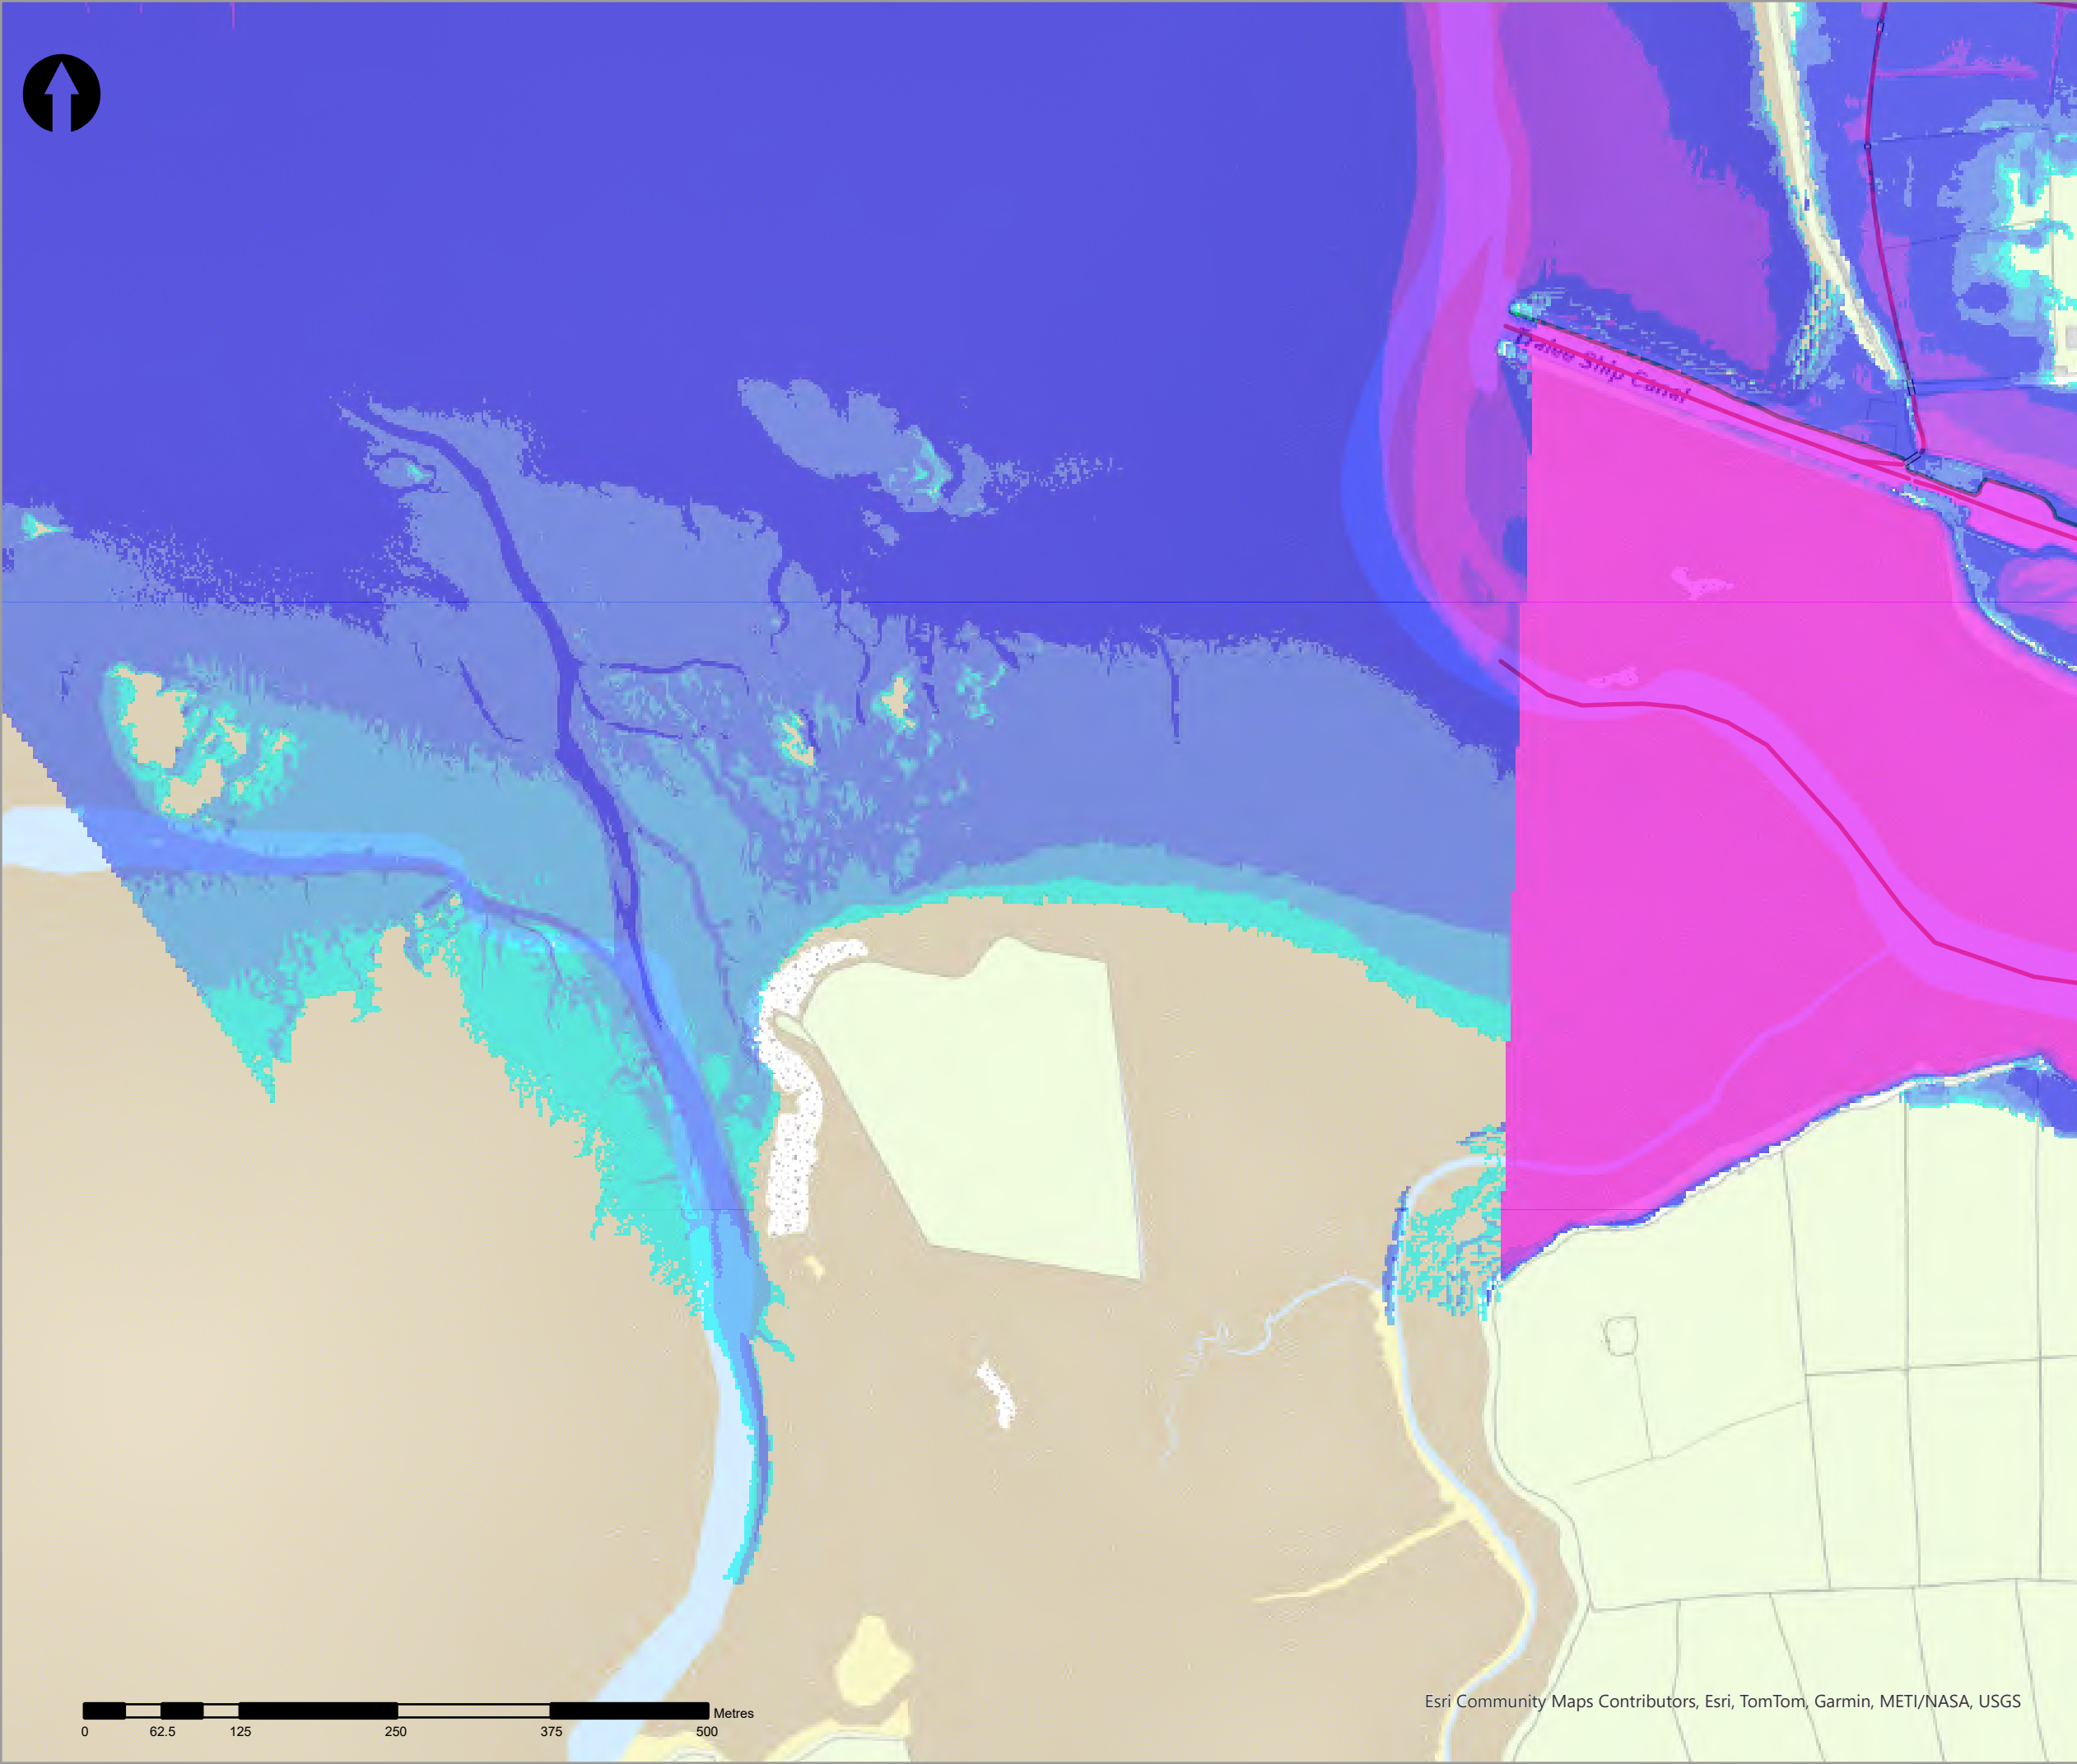

- Legend
- 2% AEP Coastal Depth
- 0 - 0.1m
  - 0.1 - 0.25m
  - 0.25 - 0.5m
  - 0.5 - 1m
  - 1.0 - 1.5m
  - 1.5 - 2m
  - >2m
- Modelled River Centreline
- Modelled Drainage
- Embankment
- Wall

| rev | ammendments | drawn | date |
|-----|-------------|-------|------|
|-----|-------------|-------|------|



Elmwood House T +44(0) 28 90 667914  
74 Boucher Road F +44(0) 28 90 668286  
Belfast W www.rpsgroup.com/ireland  
BT12 6RZ E ireland@rpsgroup.com

CLIENT



OPW

Óifig na nObairacha Poiblí  
Office of Public Works



PROJECT

Tralee Flood Relief Scheme

TITLE


Tralee Depth Mapping  
2% AEP Coastal



| Project Number | Sheet Size | Drawing Scale |
|----------------|------------|---------------|
| MCW1082        | A3         | 1:5,000       |

| Drawing Number  | Datum |
|-----------------|-------|
| Dep_C_C_0050_21 | ITM   |

| Drawn by | Status | Revision |
|----------|--------|----------|
| RC       | Final  | 01       |

| Checked By | Approved By | Date       |
|------------|-------------|------------|
| AS         | AS          | 05/06/2025 |

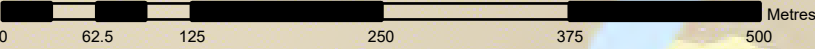

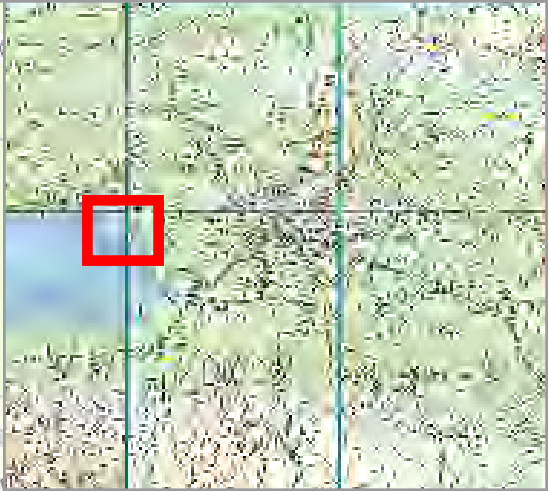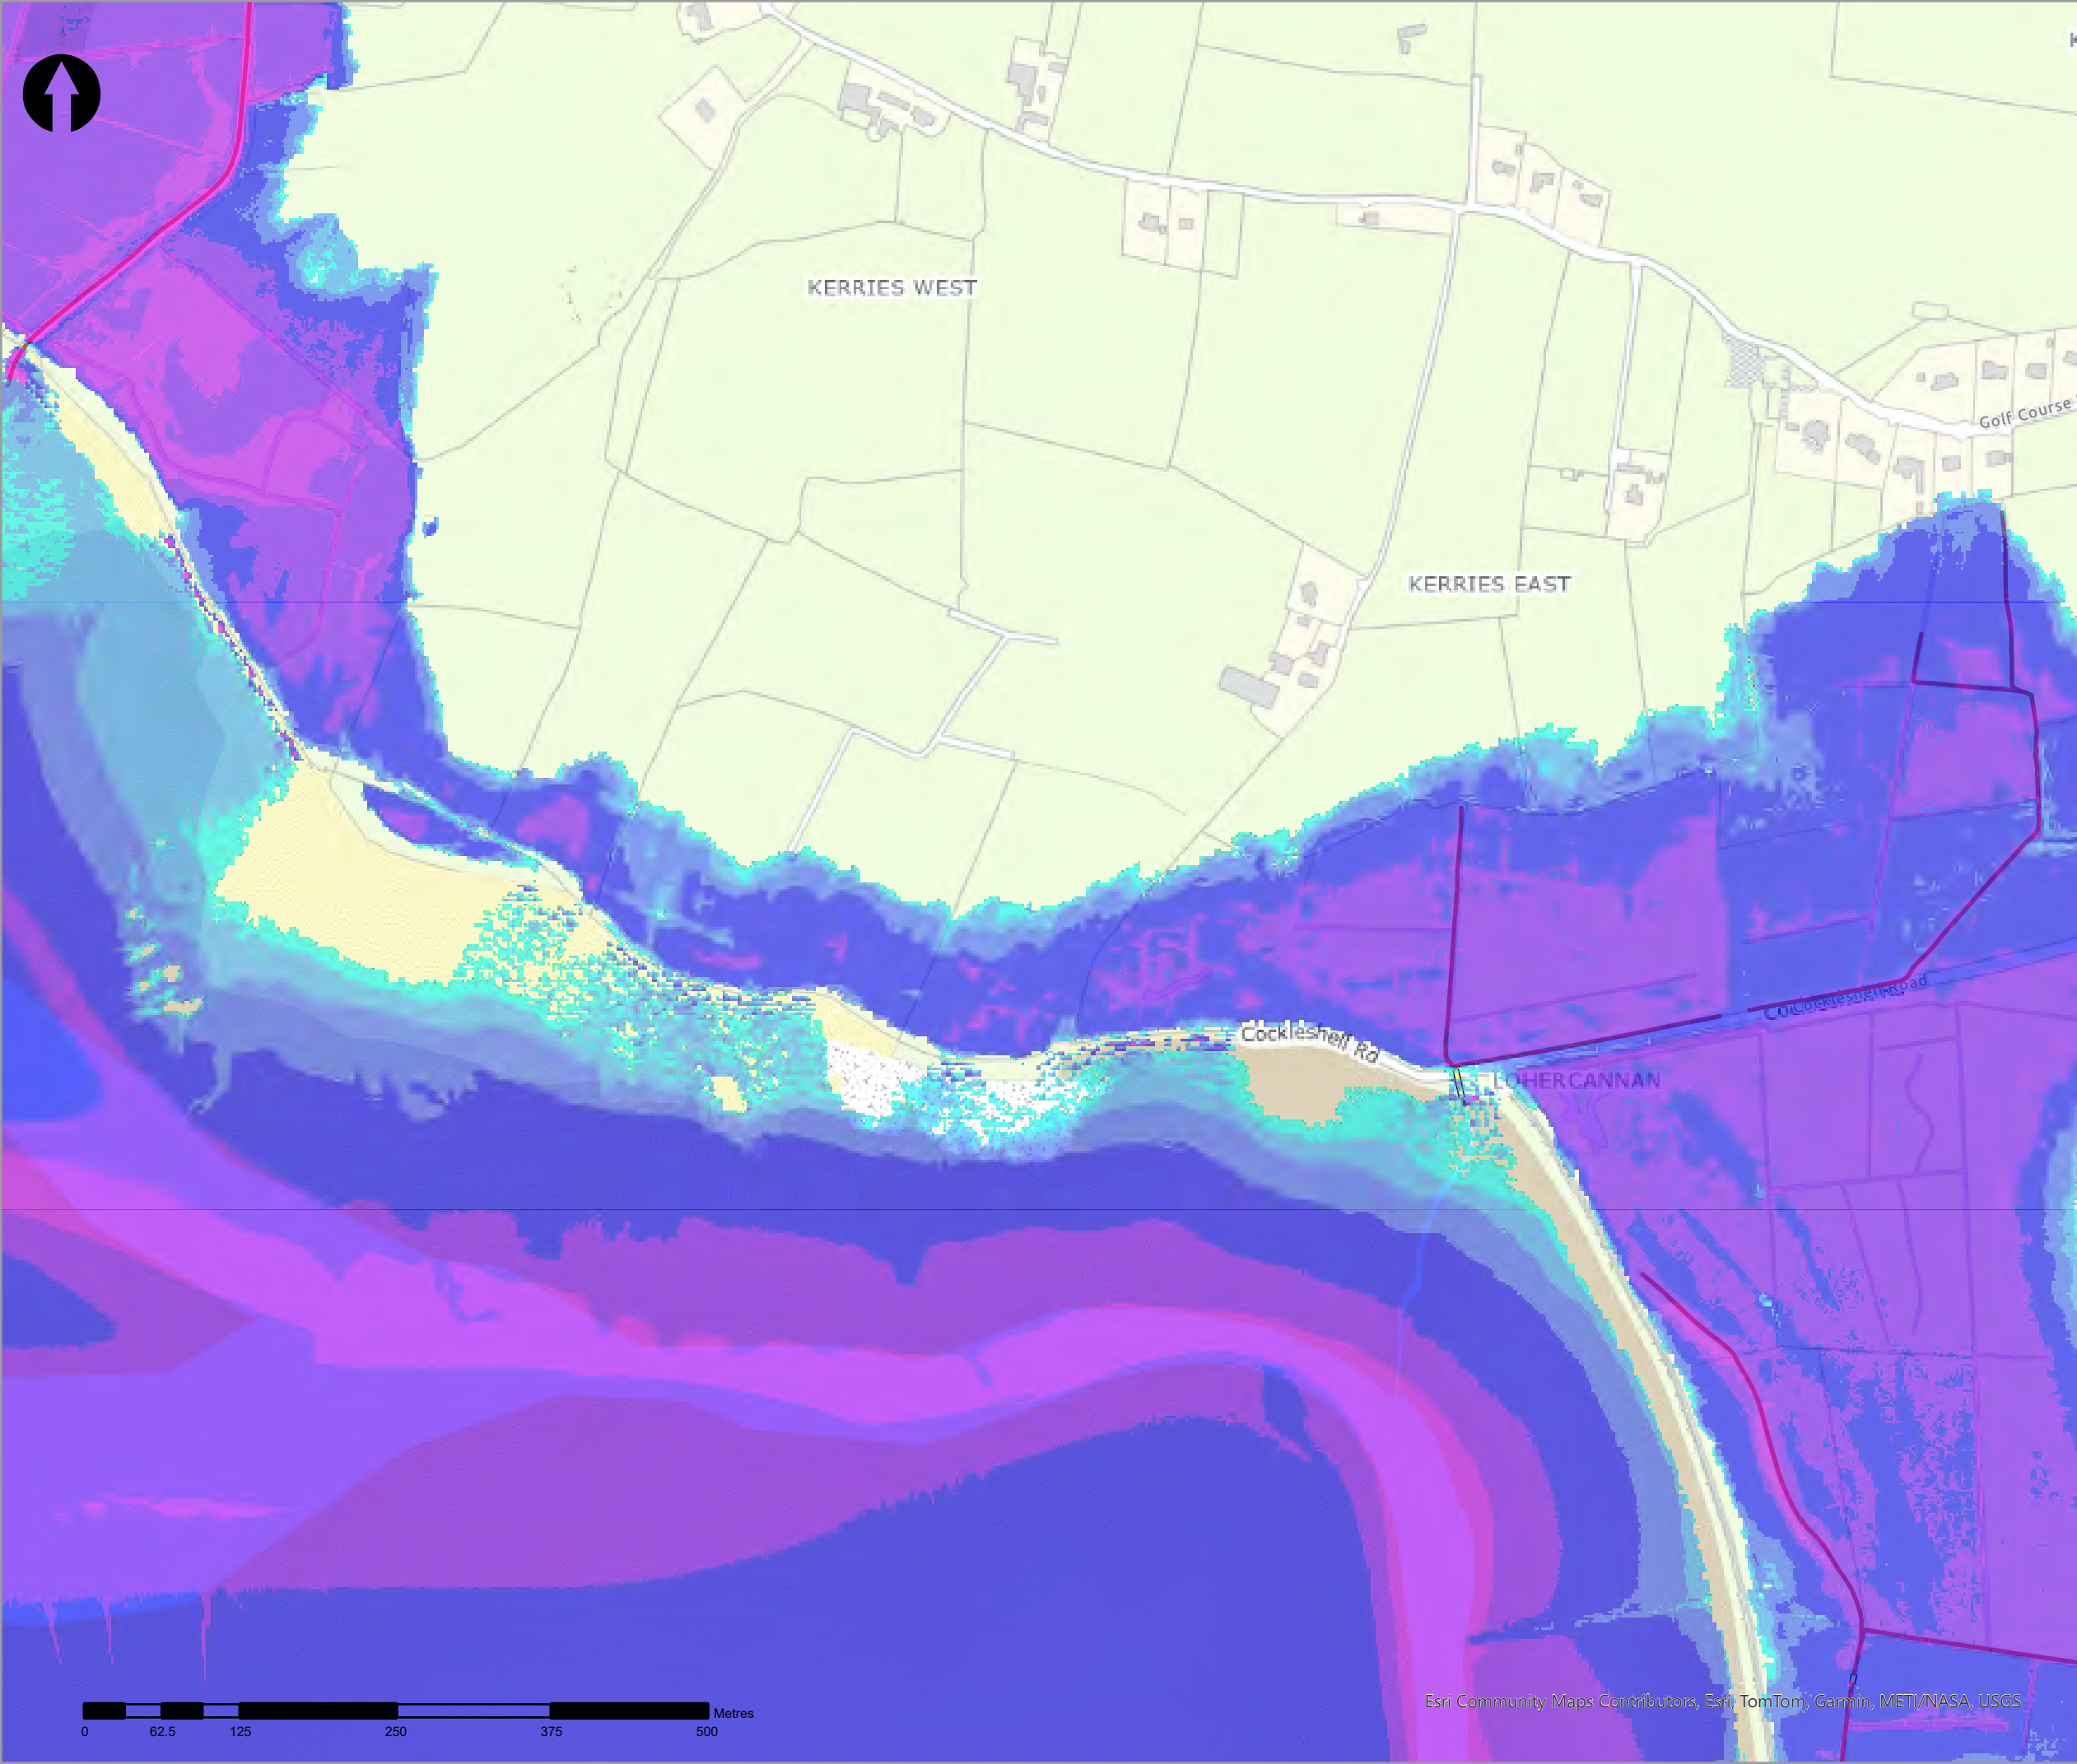

- Legend
- 2% AEP Coastal Depth
- 0 - 0.1m
  - 0.1 - 0.25m
  - 0.25 - 0.5m
  - 0.5 - 1m
  - 1.0 - 1.5m
  - 1.5 - 2m
  - >2m
- Modelled River Centreline
- Modelled Drainage
- Embankment
- Wall

| rev | ammendments | drawn | date |
|-----|-------------|-------|------|
|-----|-------------|-------|------|



Elmwood House T +44(0) 28 90 667914  
74 Boucher Road F +44(0) 28 90 668286  
Belfast W www.rpsgroup.com/ireland  
BT12 6RZ E ireland@rpsgroup.com

CLIENT



OPW

Óifig na hOibreacha Poiblí  
Office of Public Works



|         |                            |
|---------|----------------------------|
| PROJECT | Tralee Flood Relief Scheme |
|---------|----------------------------|


|       |                                        |
|-------|----------------------------------------|
| TITLE | Tralee Depth Mapping<br>2% AEP Coastal |
|-------|----------------------------------------|

|                |            |               |
|----------------|------------|---------------|
| Project Number | Sheet Size | Drawing Scale |
| MCW1082        | A3         | 1:5,000       |



|                 |       |
|-----------------|-------|
| Drawing Number  | Datum |
| Dep_C_C_0050_22 | ITM   |

|          |        |          |
|----------|--------|----------|
| Drawn by | Status | Revision |
| RC       | Final  | 01       |

|            |             |            |
|------------|-------------|------------|
| Checked By | Approved By | Date       |
| AS         | AS          | 05/06/2025 |

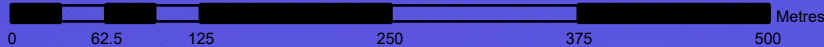



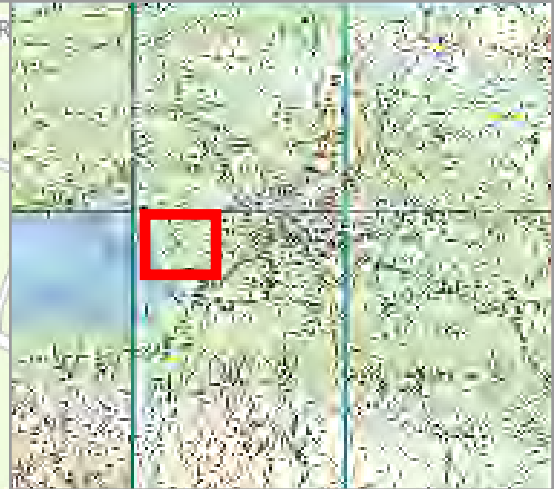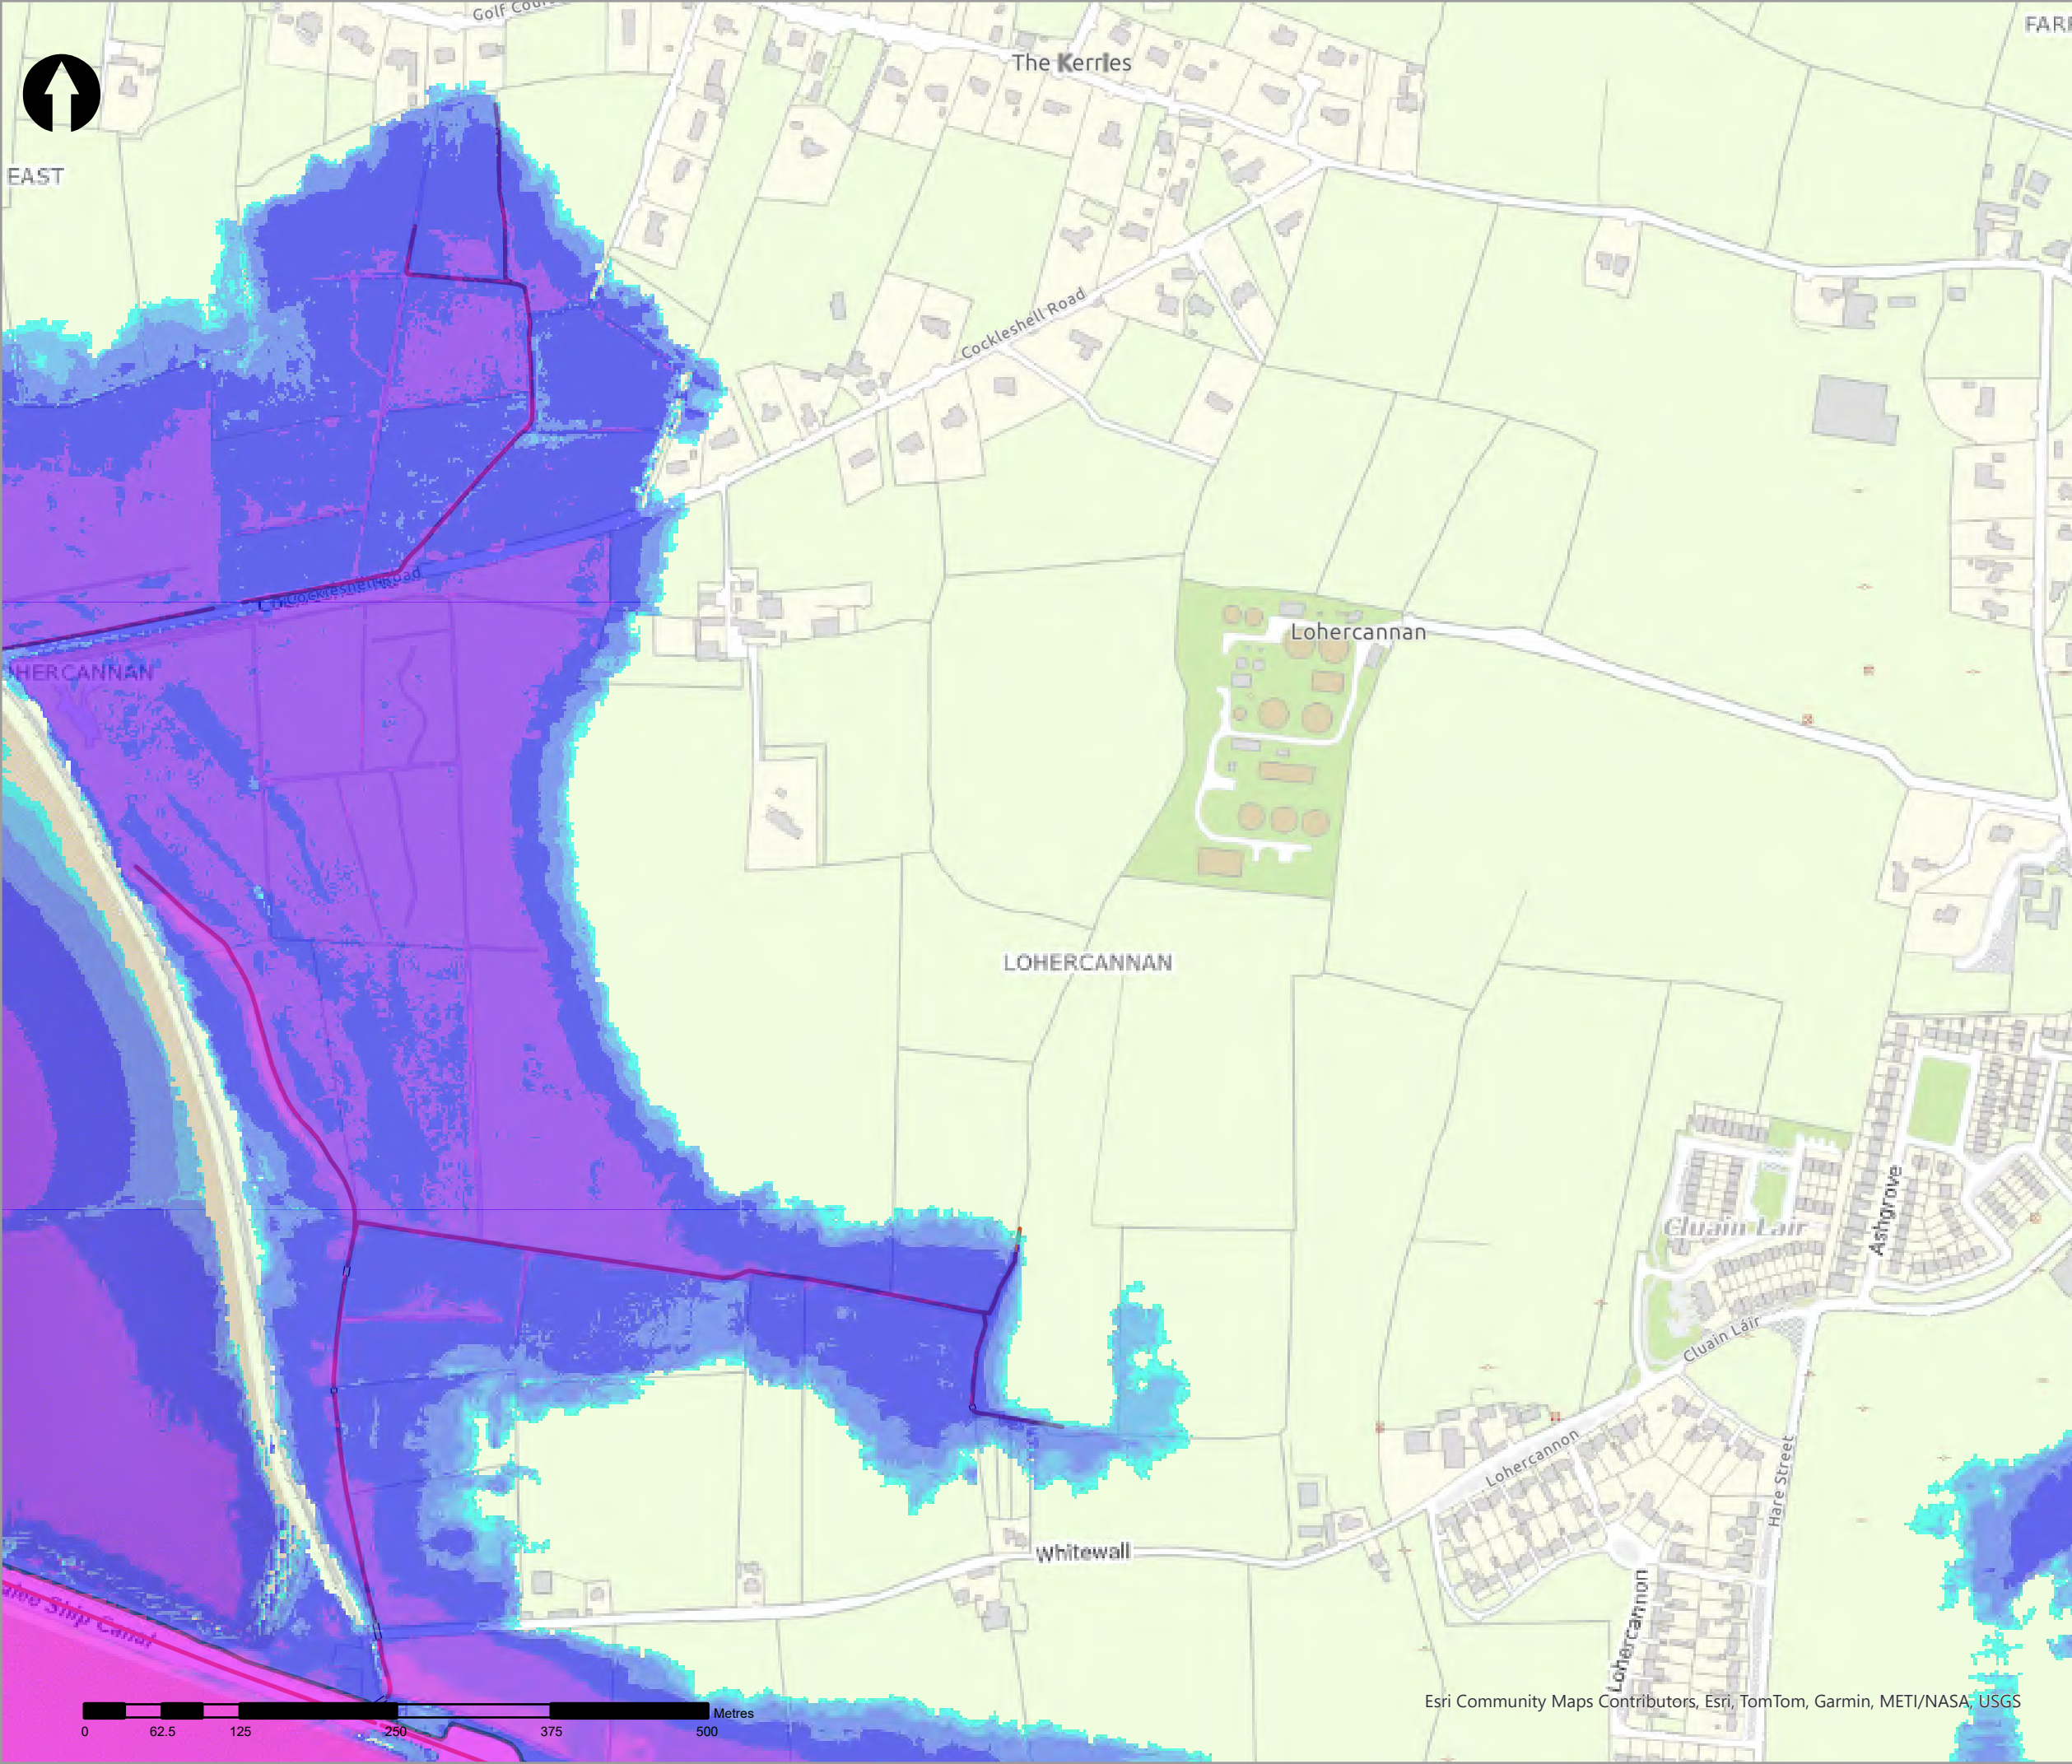

- Legend
- 2% AEP Coastal Depth
    - 0 - 0.1m
    - 0.1 - 0.25m
    - 0.25 - 0.5m
    - 0.5 - 1m
    - 1.0 - 1.5m
    - 1.5 - 2m
    - >2m
  - Modelled River Centreline
  - Modelled Drainage
  - Embankment
  - Wall

| rev | amendments | drawn | date |
|-----|------------|-------|------|
|-----|------------|-------|------|



Elmwood House T +44(0) 28 90 667914  
74 Boucher Road F +44(0) 28 90 668286  
Belfast W www.rpsgroup.com/ireland  
BT12 6RZ E ireland@rpsgroup.com

CLIENT



OPW

Óig na  
eÓibreacha Poiblí  
Office of Public Works



|         |                            |
|---------|----------------------------|
| PROJECT | Tralee Flood Relief Scheme |
|---------|----------------------------|


|       |                                        |
|-------|----------------------------------------|
| TITLE | Tralee Depth Mapping<br>2% AEP Coastal |
|-------|----------------------------------------|

|                |            |               |
|----------------|------------|---------------|
| Project Number | Sheet Size | Drawing Scale |
| MCW1082        | A3         | 1:5,000       |



|                 |       |
|-----------------|-------|
| Drawing Number  | Datum |
| Dep_C_C_0050_23 | ITM   |

|          |        |          |
|----------|--------|----------|
| Drawn by | Status | Revision |
| RC       | Final  | 01       |

|            |             |            |
|------------|-------------|------------|
| Checked By | Approved By | Date       |
| AS         | AS          | 05/06/2025 |

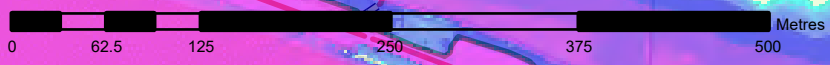

Esri Community Maps Contributors, Esri, TomTom, Garmin, METI/NASA, USGS

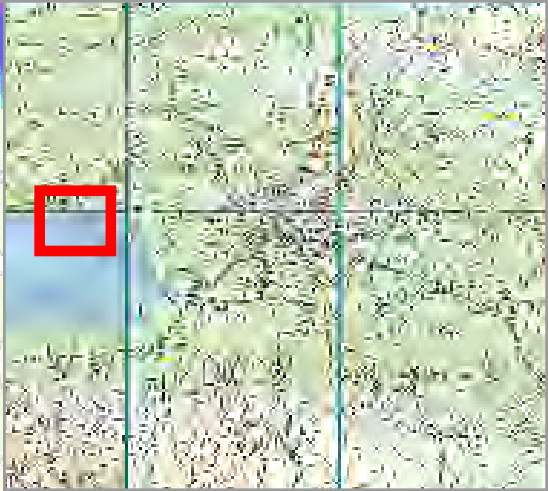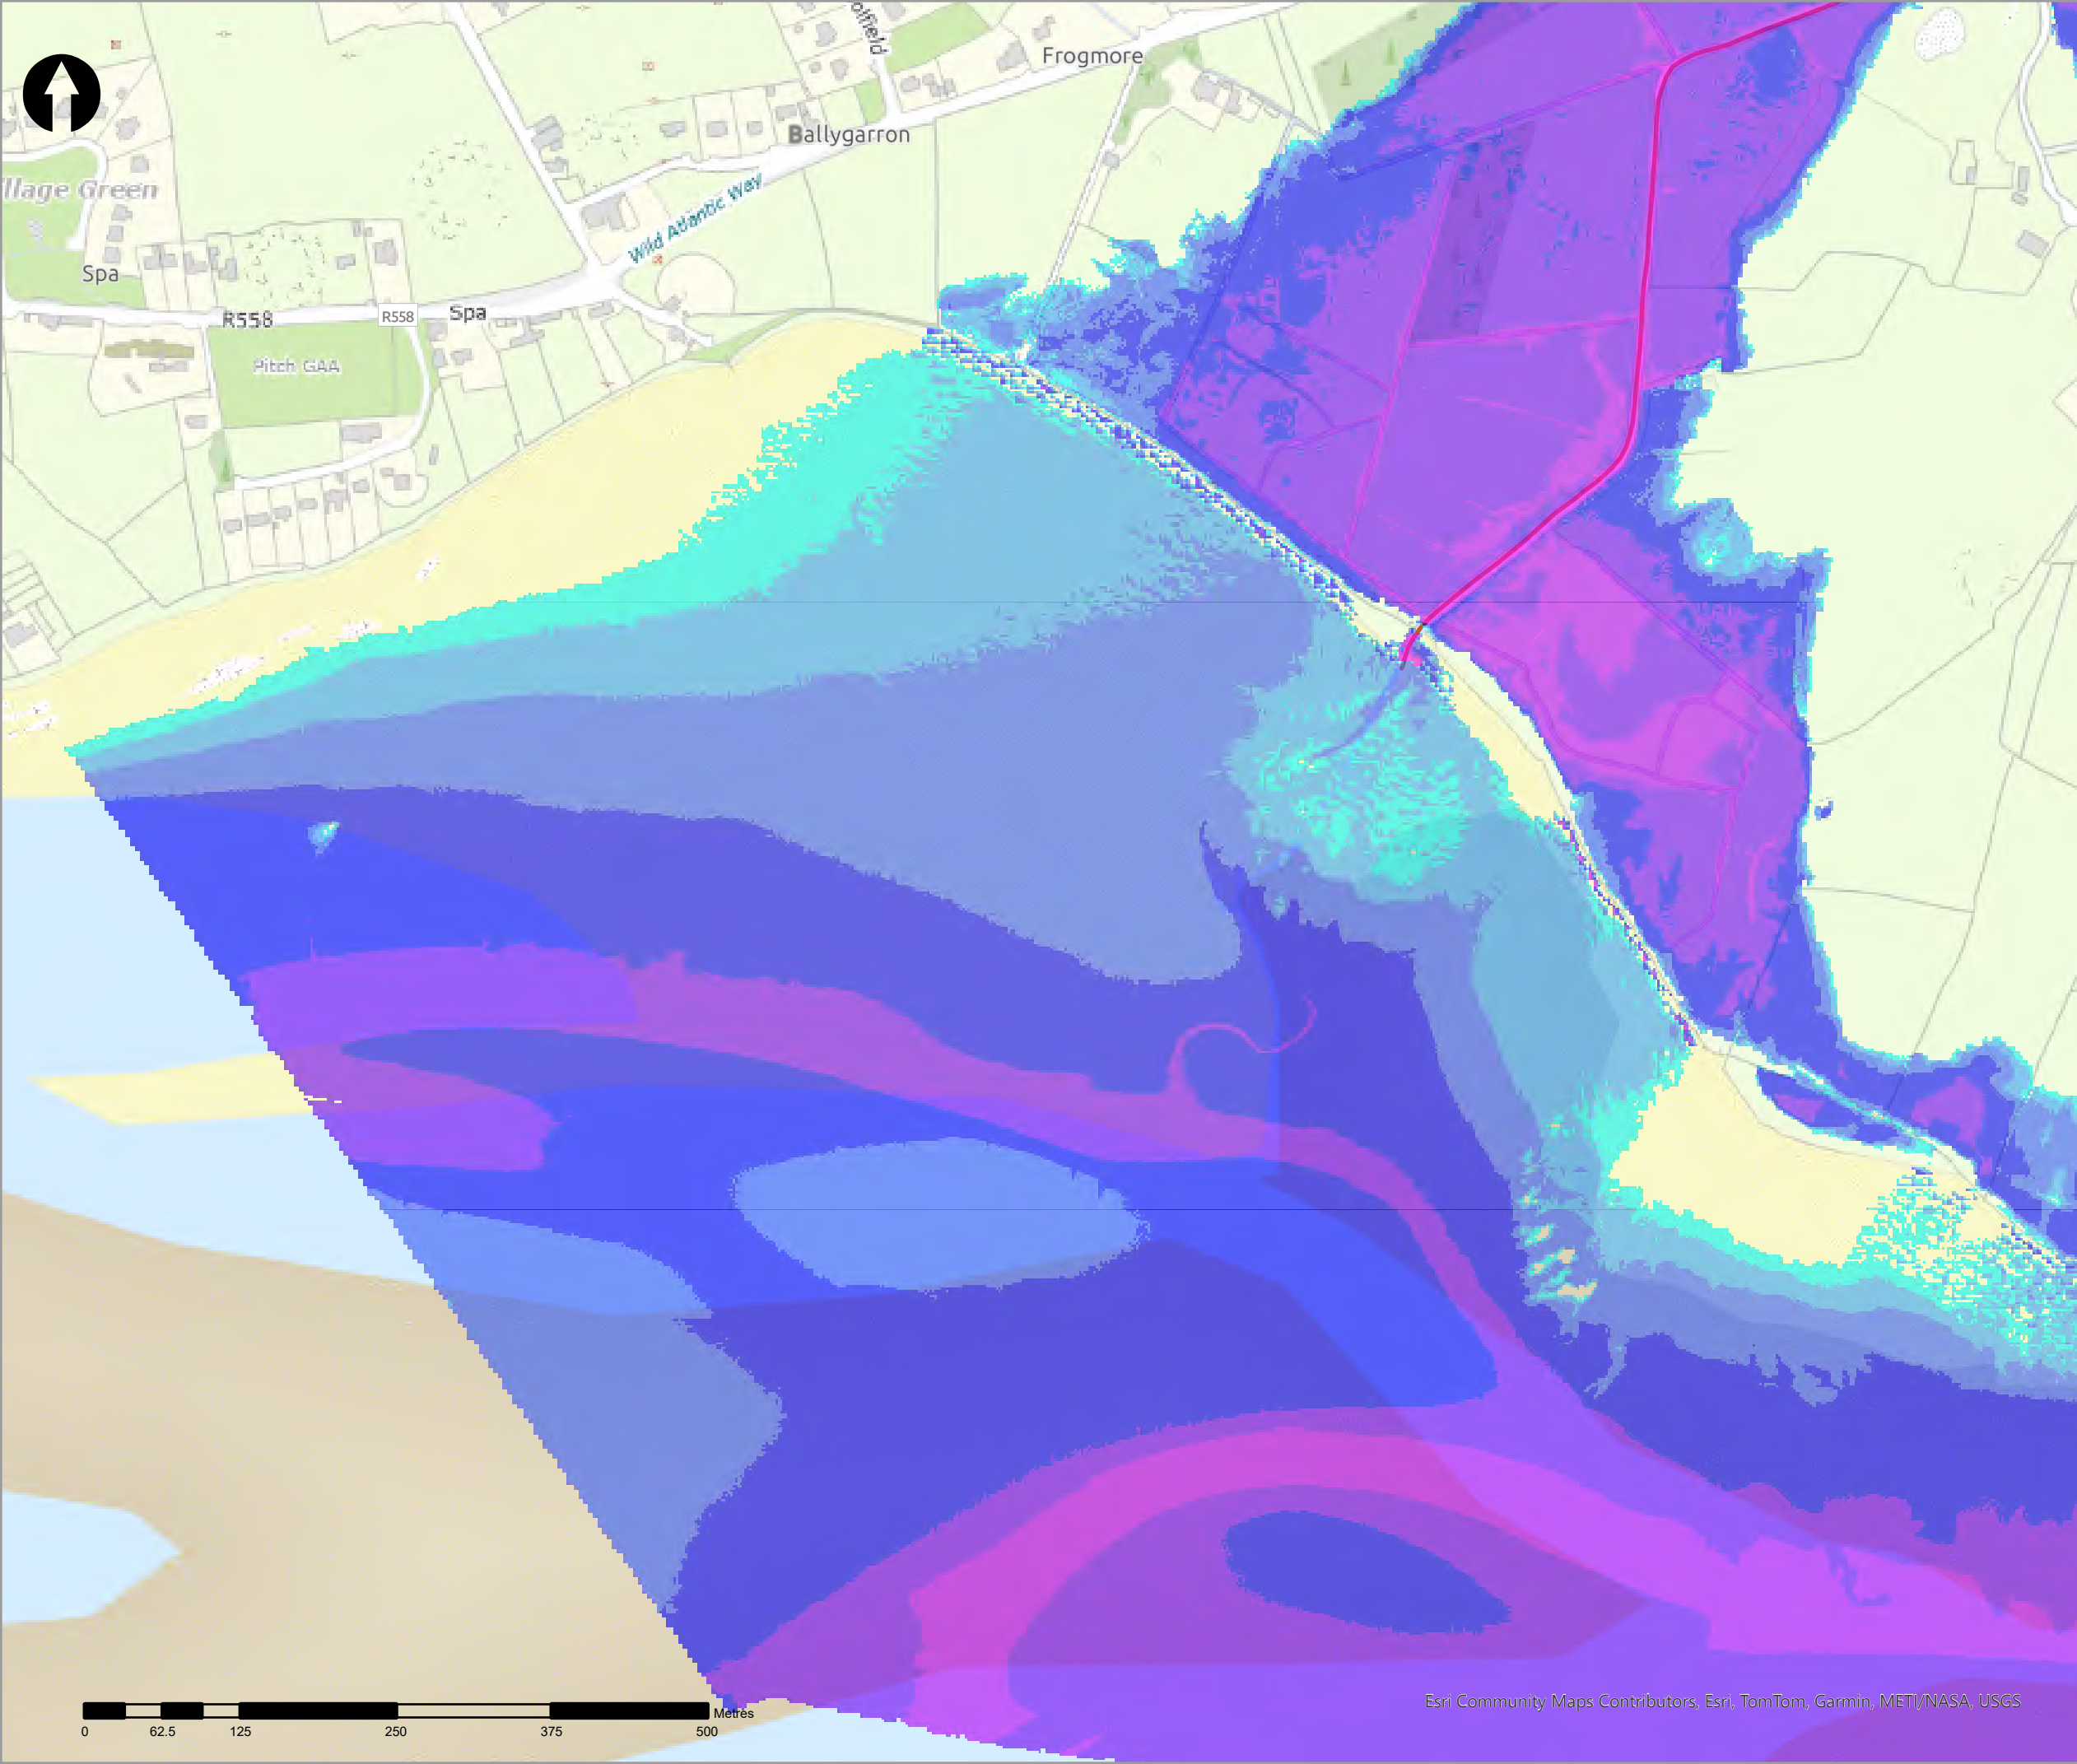

- Legend
- 2% AEP Coastal Depth
- 0 - 0.1m
  - 0.1 - 0.25m
  - 0.25 - 0.5m
  - 0.5 - 1m
  - 1.0 - 1.5m
  - 1.5 - 2m
  - >2m
- Modelled River Centreline
- Modelled Drainage
- Embankment
- Wall

| rev | ammendments | drawn | date |
|-----|-------------|-------|------|
|-----|-------------|-------|------|

|   |                   |                          |
|---|-------------------|--------------------------|
| <br>A TETRA TECH COMPANY | Elmwood House T   | +44(0) 28 90 667914      |
|   | 74 Boucher Road F | +44(0) 28 90 668286      |
|   | Belfast W         | www.rpsgroup.com/ireland |
|   | BT12 6RZ E        | ireland@rpsgroup.com     |

CLIENT



PROJECT

Tralee Flood Relief Scheme

TITLE

Tralee Depth Mapping  
2% AEP Coastal

|                |            |               |
|----------------|------------|---------------|
| Project Number | Sheet Size | Drawing Scale |
| MCW1082        | A3         | 1:5,000       |

|                 |       |
|-----------------|-------|
| Drawing Number  | Datum |
| Dep_C_C_0050_24 | ITM   |



|          |        |          |
|----------|--------|----------|
| Drawn by | Status | Revision |
| RC       | Final  | 01       |

|            |             |            |
|------------|-------------|------------|
| Checked By | Approved By | Date       |
| AS         | AS          | 05/06/2025 |

0 62.5 125 250 375 500 Metres

Esri Community Maps Contributors, Esri, TomTom, Garmin, METI/NASA, USGS



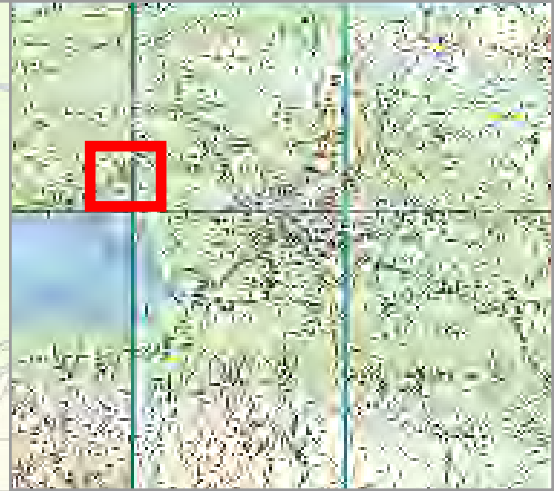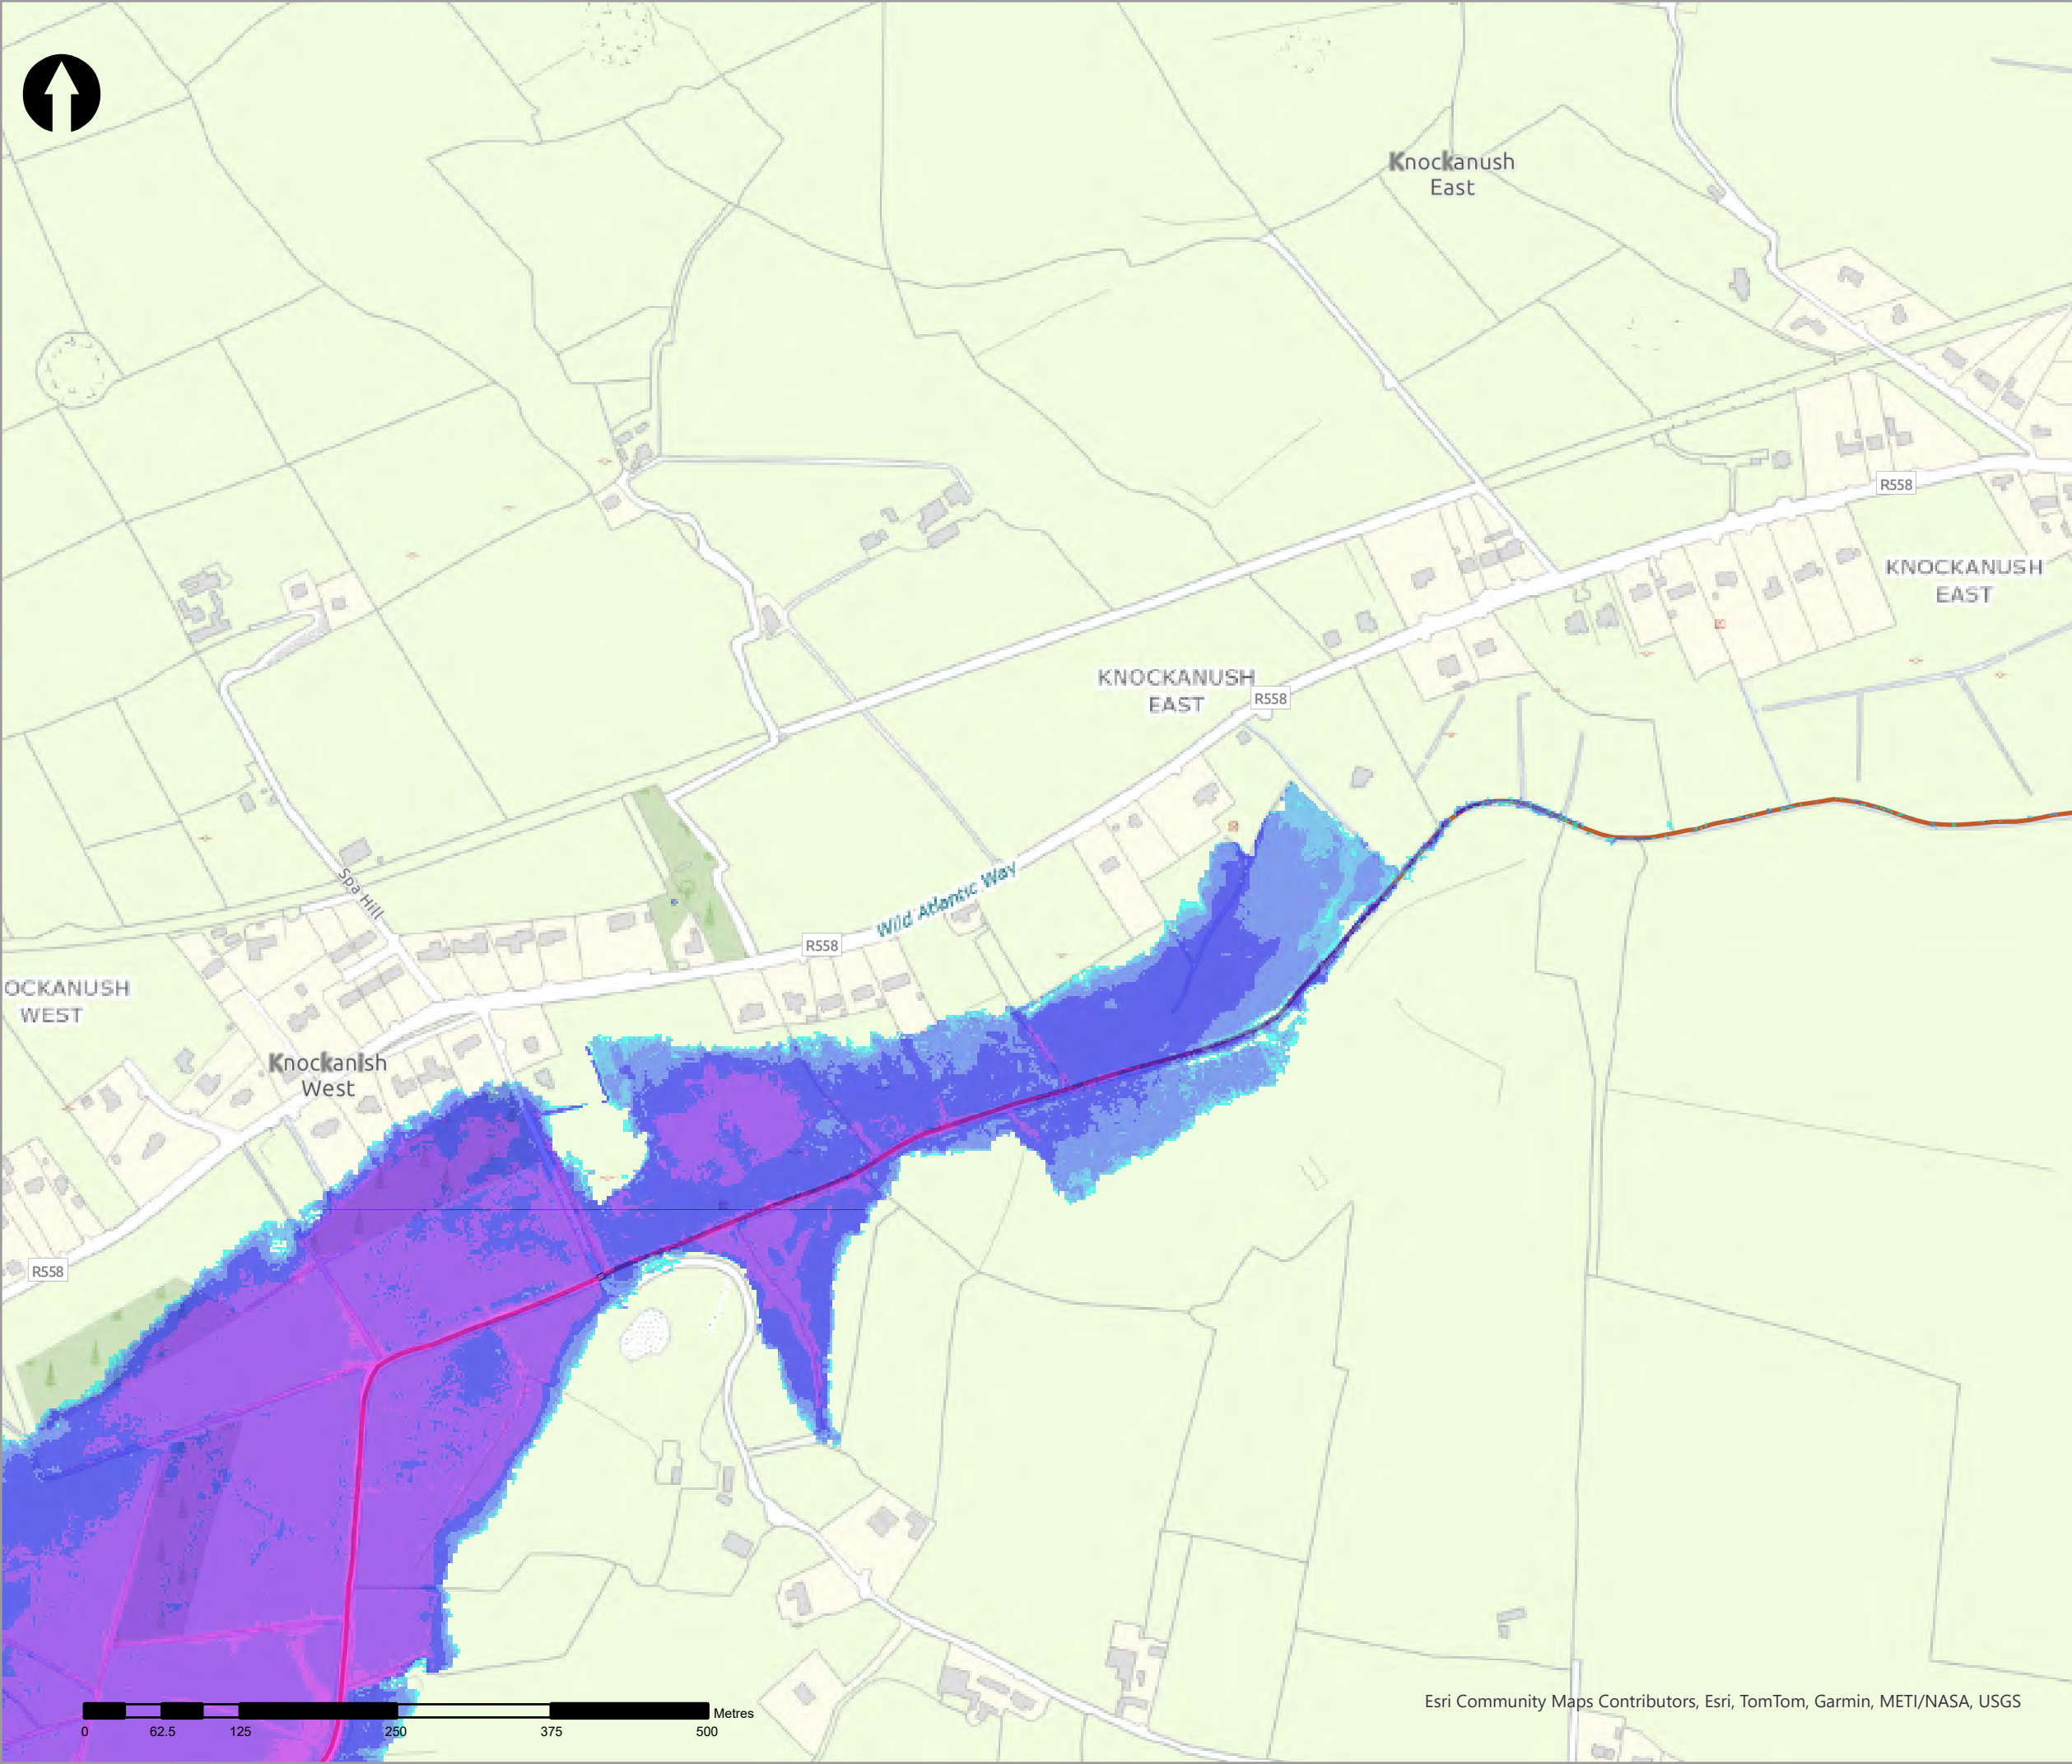

Legend

2% AEP Coastal Depth

- 0 - 0.1m
- 0.1 - 0.25m
- 0.25 - 0.5m
- 0.5 - 1m
- 1.0 - 1.5m
- 1.5 - 2m
- >2m

Modelled River Centreline

Modelled Drainage

Embankment

Wall

| rev | ammendments | drawn | date |
|-----|-------------|-------|------|
|-----|-------------|-------|------|



Elmwood House T +44(0) 28 90 667914  
74 Boucher Road F +44(0) 28 90 668286  
Belfast W www.rpsgroup.com/ireland  
BT12 6RZ E ireland@rpsgroup.com

CLIENT



OPW

Óifig na nObair Poiblí  
Office of Public Works



PROJECT

Tralee Flood Relief Scheme

TITLE



Tralee Depth Mapping  
2% AEP Coastal

| Project Number | Sheet Size | Drawing Scale |
|----------------|------------|---------------|
| MCW1082        | A3         | 1:5,000       |

| Drawing Number  | Datum |
|-----------------|-------|
| Dep_C_C_0050_25 | ITM   |

| Drawn by | Status | Revision |
|----------|--------|----------|
| RC       | Final  | 01       |

| Checked By | Approved By | Date       |
|------------|-------------|------------|
| AS         | AS          | 05/06/2025 |

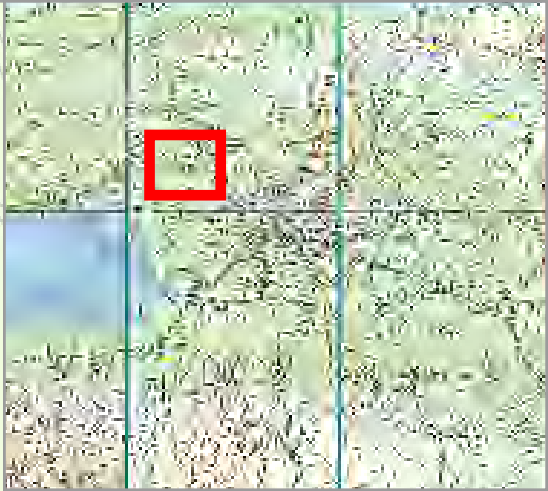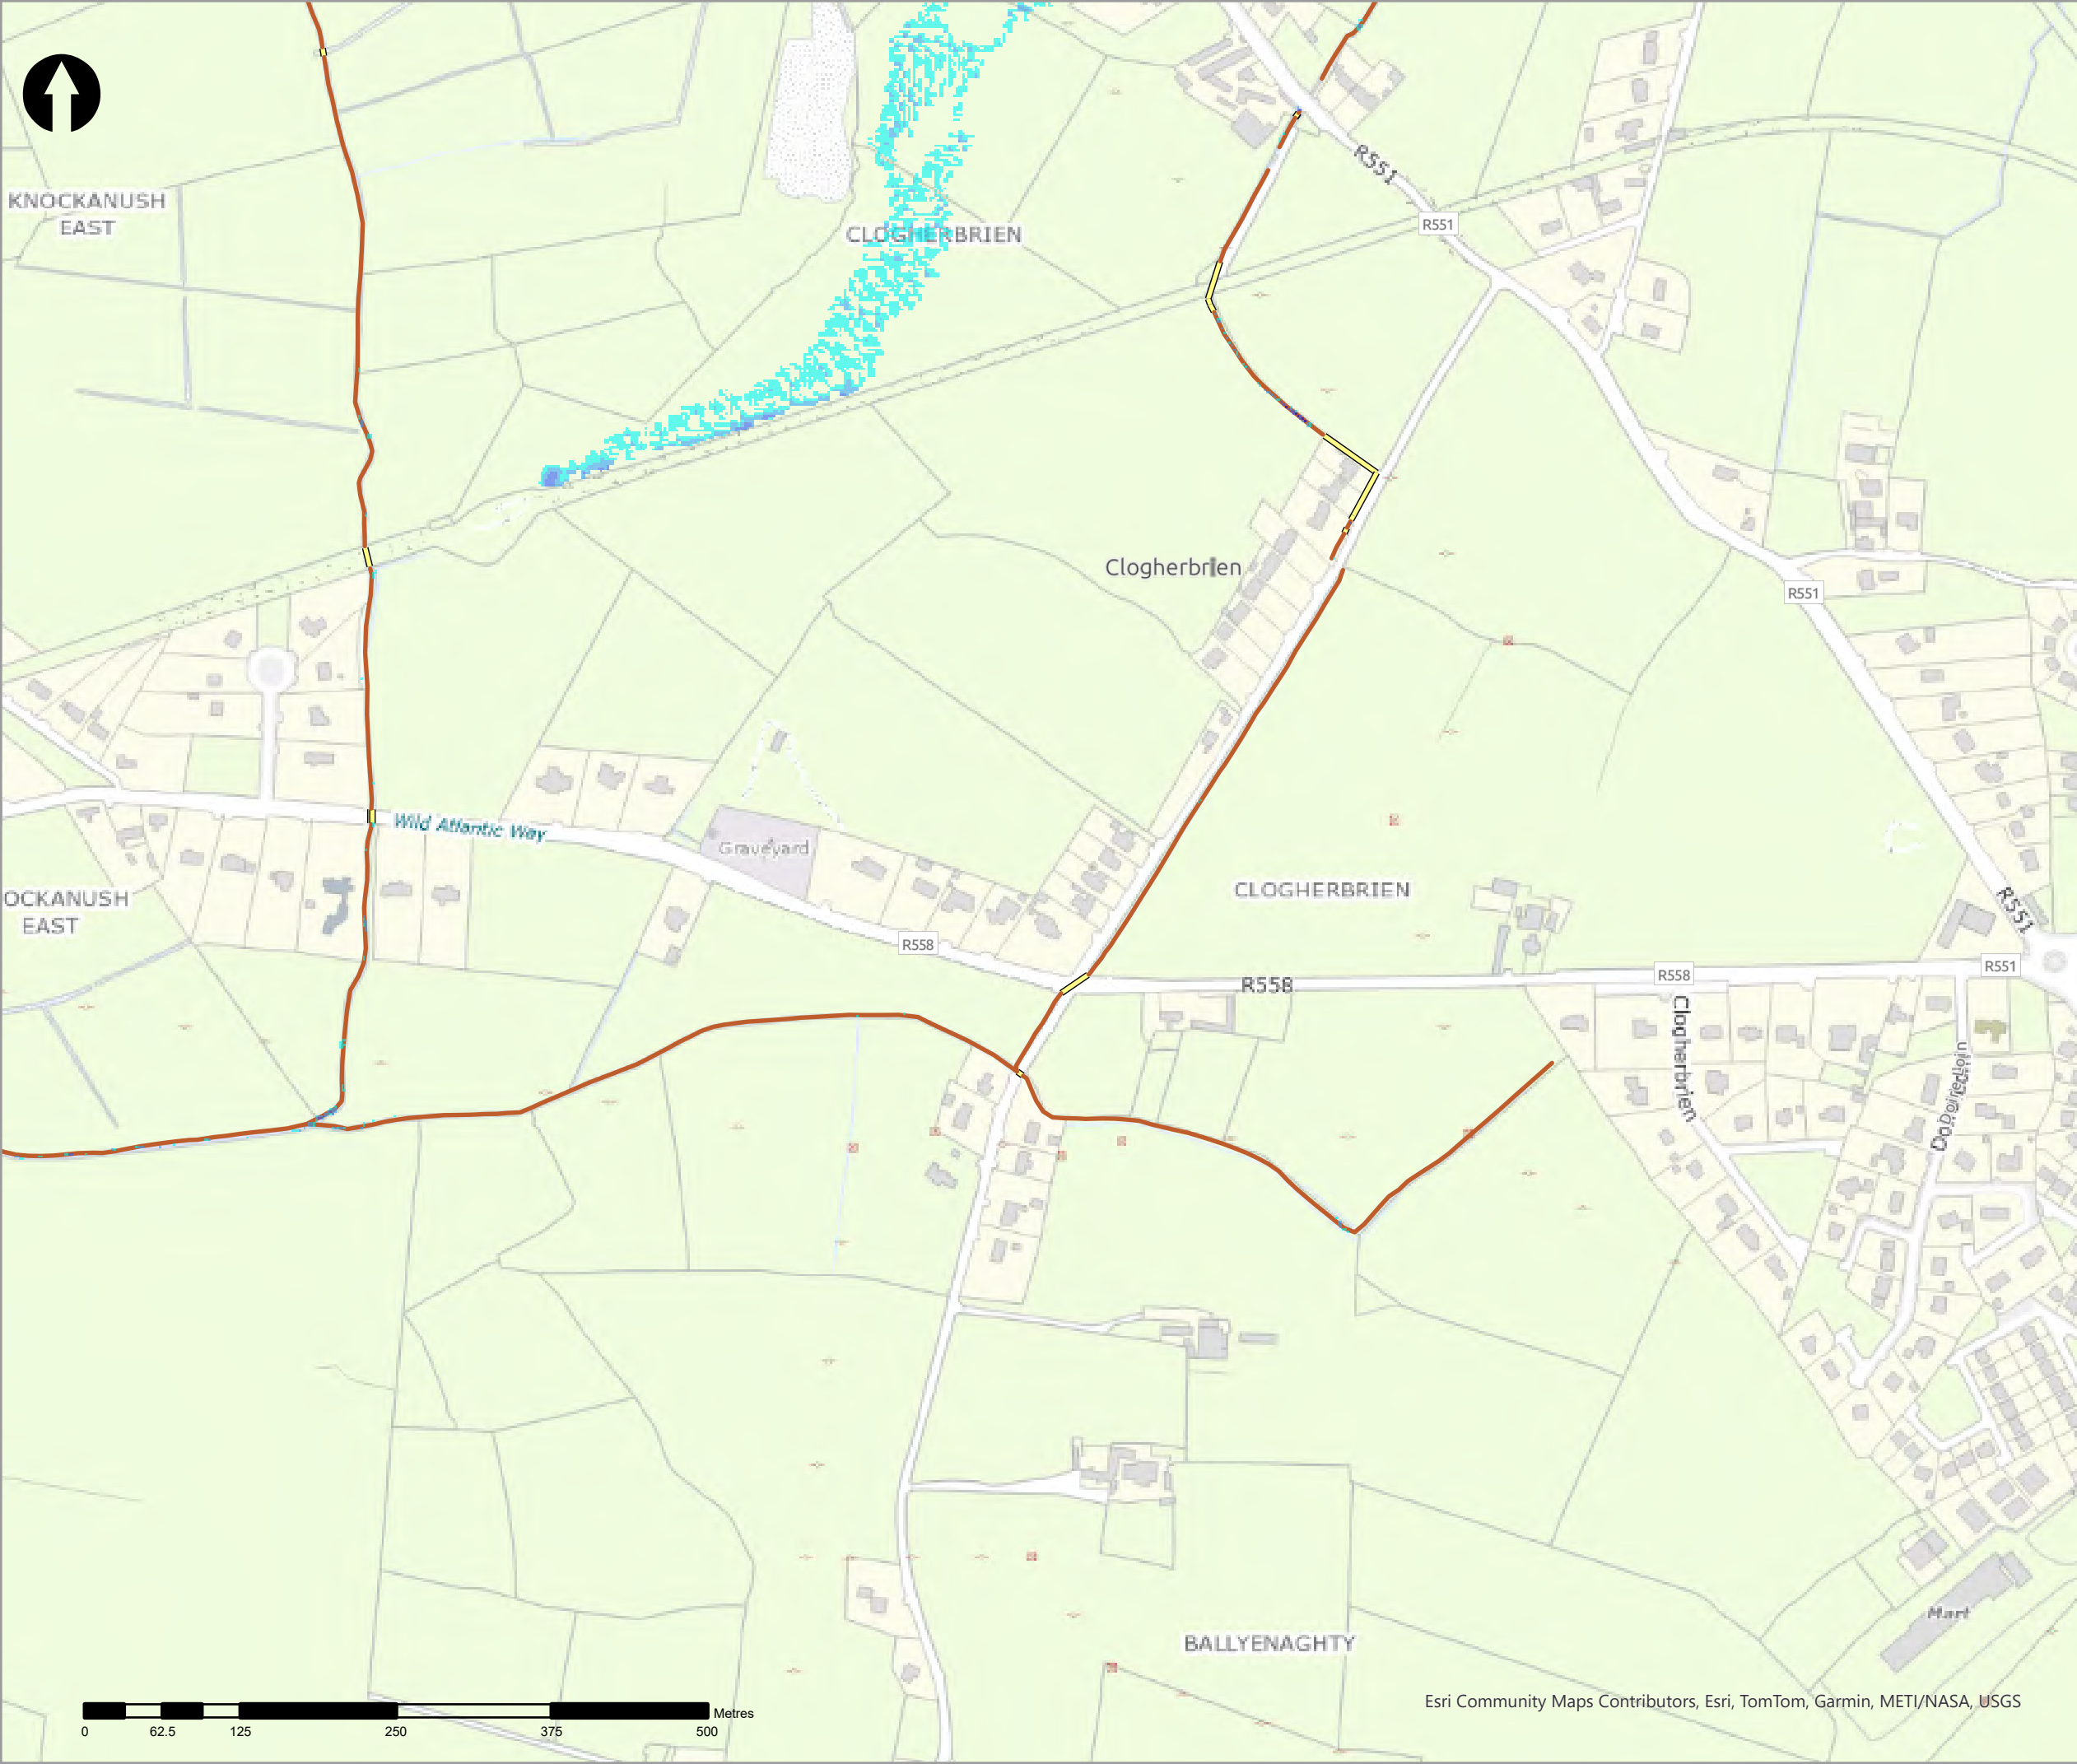

- Legend
- 2% AEP Coastal Depth
- 0 - 0.1m
  - 0.1 - 0.25m
  - 0.25 - 0.5m
  - 0.5 - 1m
  - 1.0 - 1.5m
  - 1.5 - 2m
  - >2m
- Modelled River Centreline
- Modelled Drainage
- Embankment
- Wall

| rev | amendments | drawn | date |
|-----|------------|-------|------|
|-----|------------|-------|------|

**rps** A TETRA TECH COMPANY  
Elmwood House T +44(0) 28 90 667914  
74 Boucher Road F +44(0) 28 90 668286  
Belfast W www.rpsgroup.com/ireland  
BT12 6RZ E ireland@rpsgroup.com

CLIENT



PROJECT

Tralee Flood Relief Scheme

TITLE

Tralee Depth Mapping  
2% AEP Coastal

|                 |             |               |
|-----------------|-------------|---------------|
| Project Number  | Sheet Size  | Drawing Scale |
| MCW1082         | A3          | 1:5,000       |
| Drawing Number  | Datum       |               |
| Dep_C_C_0050_26 | ITM         |               |
| Drawn by        | Status      | Revision      |
| RC              | Final       | 01            |
| Checked By      | Approved By | Date          |
| AS              | AS          | 05/06/2025    |





Legend

2% AEP Coastal Depth

- 0 - 0.1m
- 0.1 - 0.25m
- 0.25 - 0.5m
- 0.5 - 1m
- 1.0 - 1.5m
- 1.5 - 2m
- >2m

Modelled River Centreline

Modelled Drainage

Embankment

Wall

| rev | ammendments | drawn | date |
|-----|-------------|-------|------|
|-----|-------------|-------|------|



Elmwood House T +44(0) 28 90 667914  
74 Boucher Road F +44(0) 28 90 668286  
Belfast W www.rpsgroup.com/ireland  
BT12 6RZ E ireland@rpsgroup.com

CLIENT



OPW

Óigín na nEilíníochas Poiblí  
Office of Public Works



PROJECT

Tralee Flood Relief Scheme

TITLE



Tralee Depth Mapping  
2% AEP Coastal

| Project Number | Sheet Size | Drawing Scale |
|----------------|------------|---------------|
| MCW1082        | A3         | 1:5,000       |

| Drawing Number  | Datum |
|-----------------|-------|
| Dep_C_C_0050_27 | ITM   |

| Drawn by | Status | Revision |
|----------|--------|----------|
| RC       | Final  | 01       |

| Checked By | Approved By | Date       |
|------------|-------------|------------|
| AS         | AS          | 05/06/2025 |

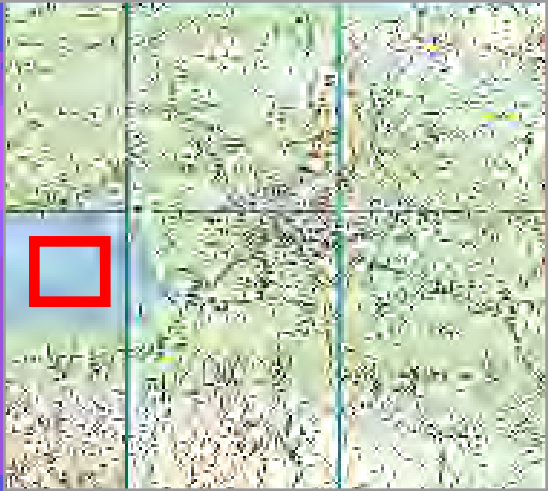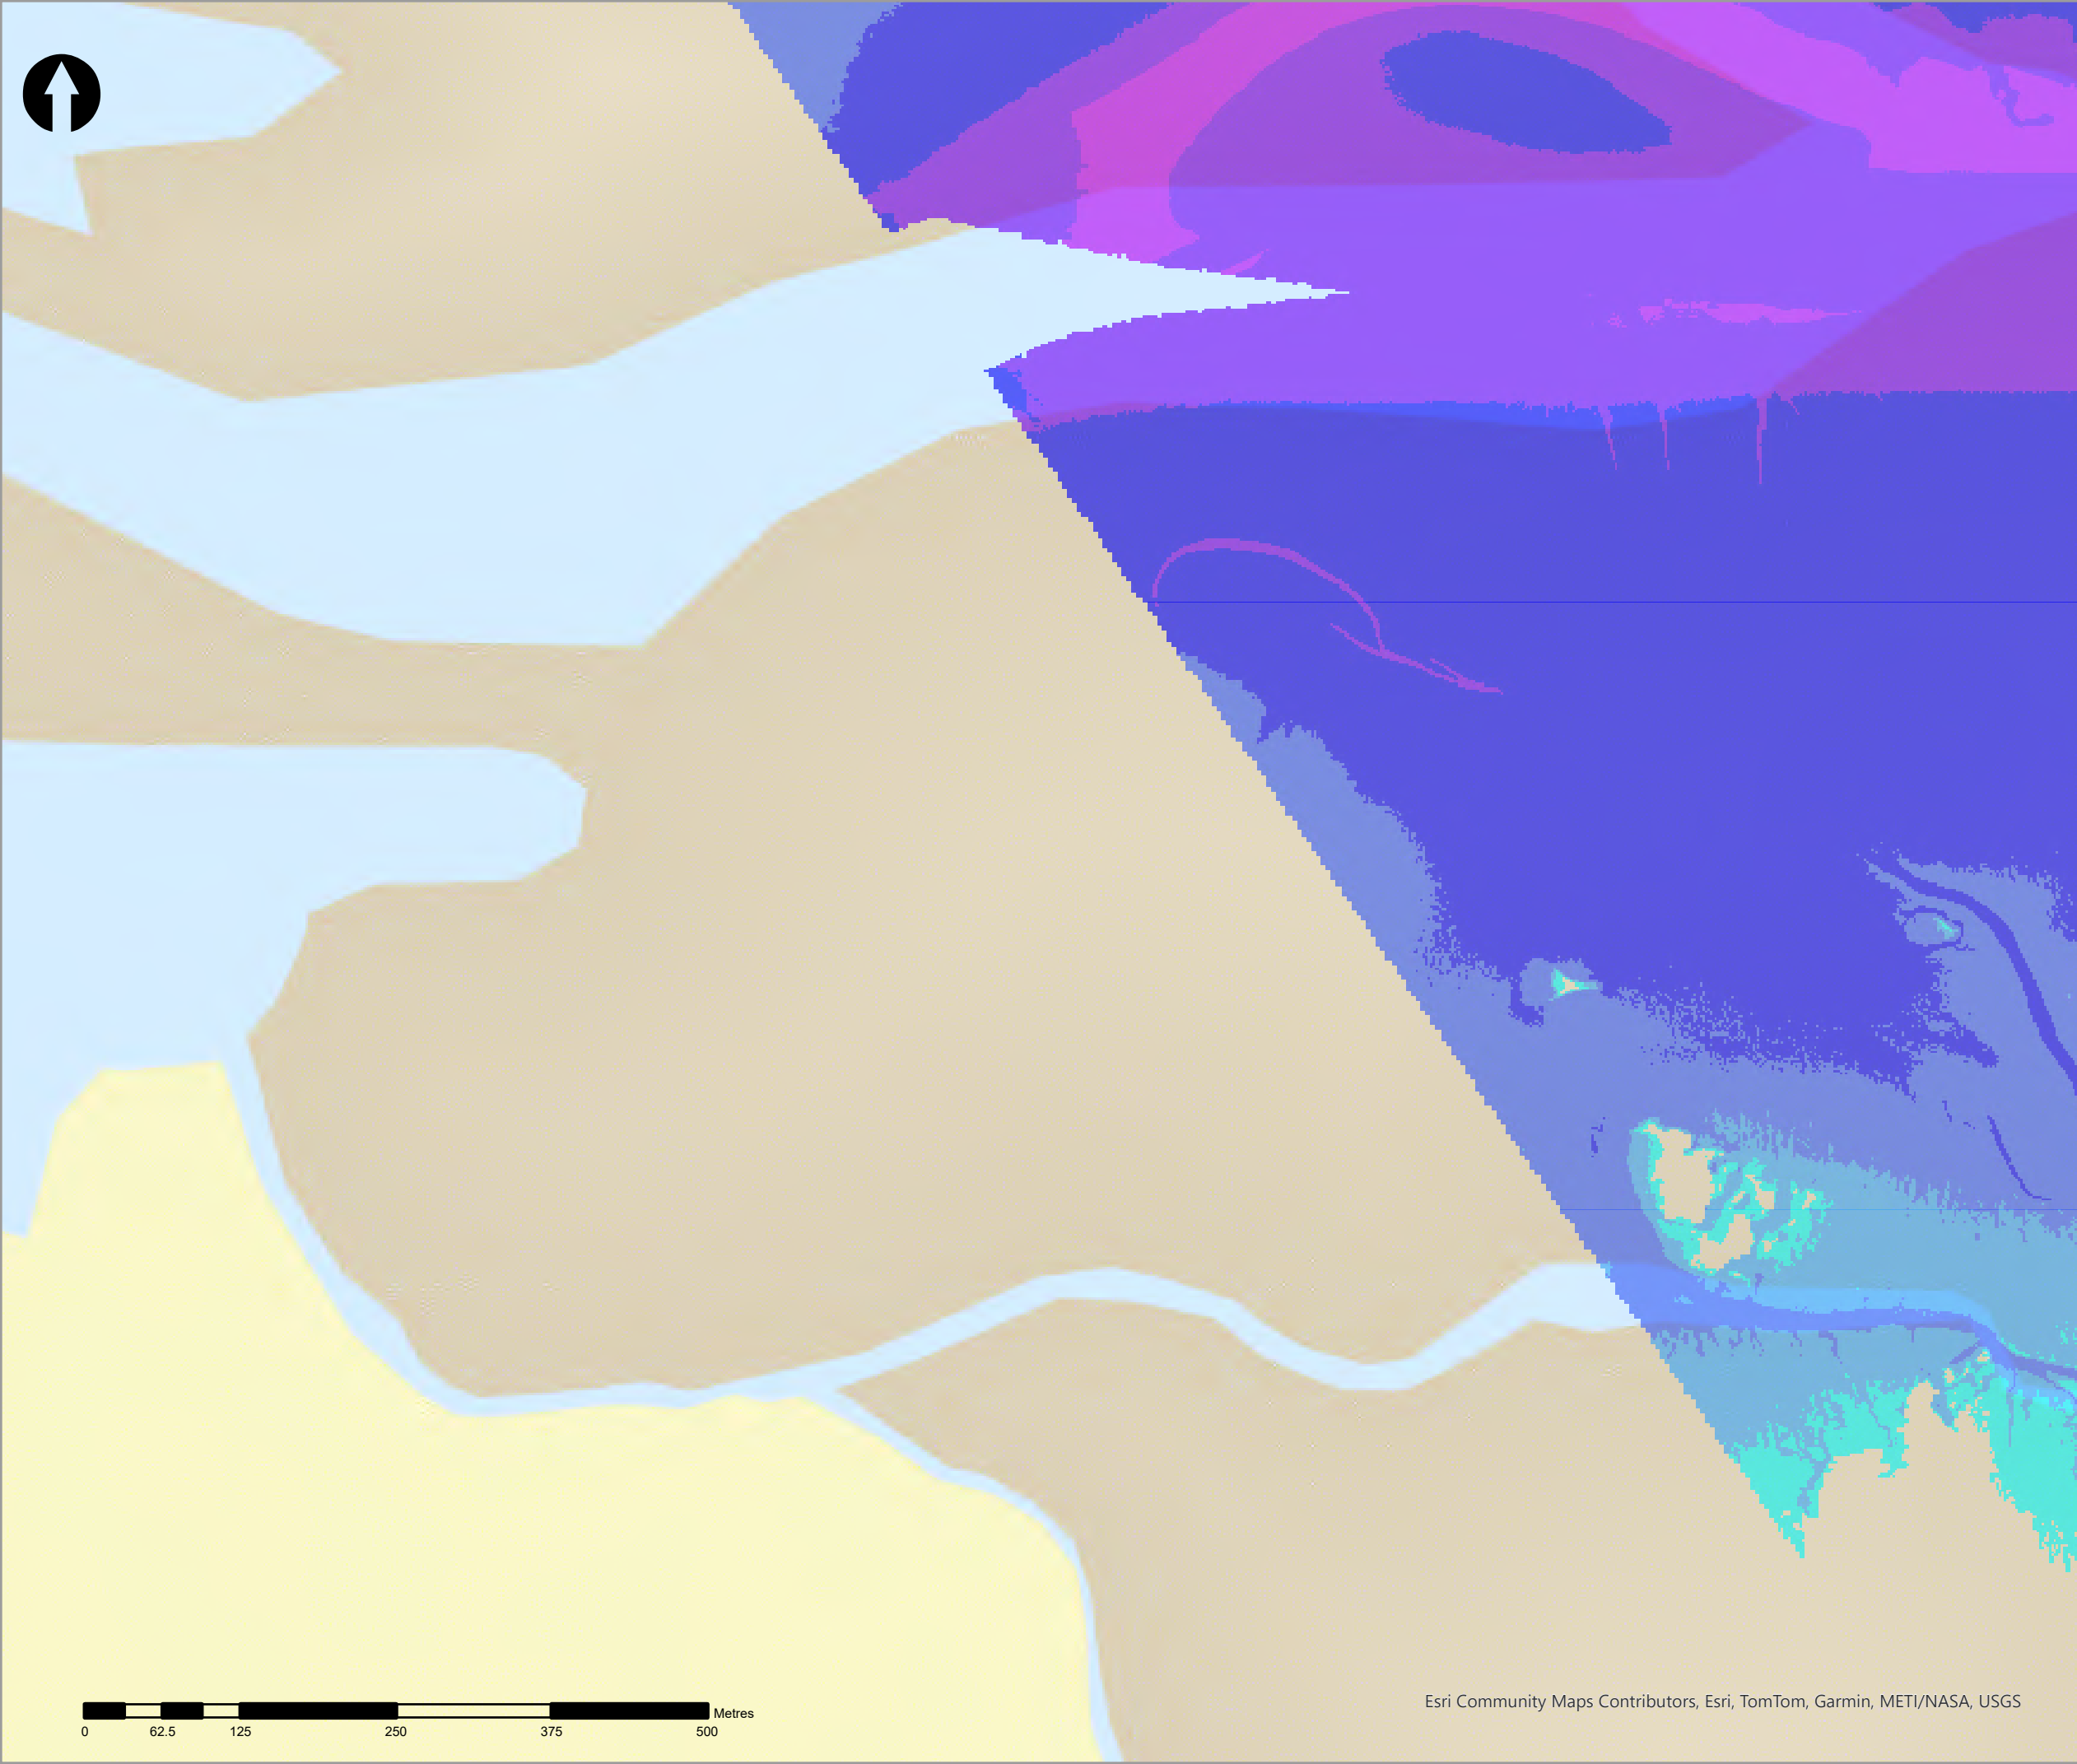

- Legend
- 2% AEP Coastal Depth
- 0 - 0.1m
  - 0.1 - 0.25m
  - 0.25 - 0.5m
  - 0.5 - 1m
  - 1.0 - 1.5m
  - 1.5 - 2m
  - >2m
- Modelled River Centreline
- Modelled Drainage
- Embankment
- Wall

| rev | ammendments | drawn | date |
|-----|-------------|-------|------|
|-----|-------------|-------|------|



Elmwood House T +44(0) 28 90 667914  
74 Boucher Road F +44(0) 28 90 668286  
Belfast W www.rpsgroup.com/ireland  
BT12 6RZ E ireland@rpsgroup.com

CLIENT



OPW

Óifig na  
eOibreacha Poiblí  
Office of Public Works



PROJECT

Tralee Flood Relief Scheme

TITLE


Tralee Depth Mapping  
2% AEP Coastal

| Project Number | Sheet Size | Drawing Scale |
|----------------|------------|---------------|
| MCW1082        | A3         | 1:5,000       |


| Drawing Number  | Datum |
|-----------------|-------|
| Dep_C_C_0050_28 | ITM   |

| Drawn by | Status | Revision |
|----------|--------|----------|
| RC       | Final  | 01       |

| Checked By | Approved By | Date       |
|------------|-------------|------------|
| AS         | AS          | 05/06/2025 |

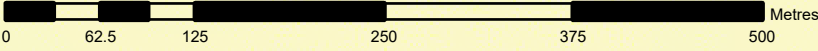



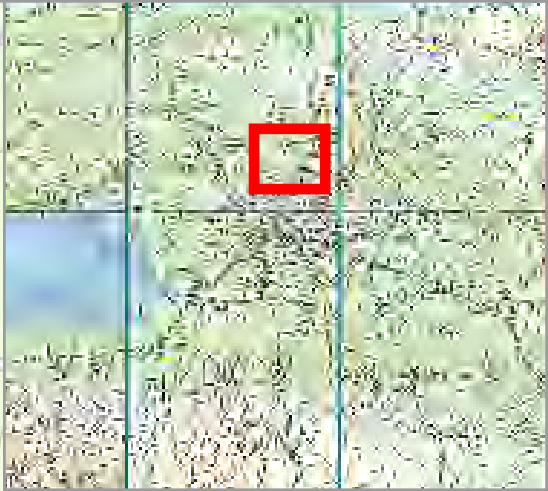

- Legend
- 2% AEP Coastal Depth
- 0 - 0.1m
  - 0.1 - 0.25m
  - 0.25 - 0.5m
  - 0.5 - 1m
  - 1.0 - 1.5m
  - 1.5 - 2m
  - >2m
- Modelled River Centreline
- Modelled Drainage
- Embankment
- Wall

| rev | amendments | drawn | date |
|-----|------------|-------|------|
|-----|------------|-------|------|



Elmwood House T +44(0) 28 90 667914  
74 Boucher Road F +44(0) 28 90 668286  
Belfast W www.rpsgroup.com/ireland  
BT12 6RZ E ireland@rpsgroup.com

CLIENT



OPW

Óifig na n-Obair Poiblí  
Office of Public Works



| PROJECT                    |
|----------------------------|
| Tralee Flood Relief Scheme |


| TITLE                                  |
|----------------------------------------|
| Tralee Depth Mapping<br>2% AEP Coastal |

| Project Number | Sheet Size | Drawing Scale |
|----------------|------------|---------------|
| MCW1082        | A3         | 1:5,000       |

| Drawing Number  | Datum |
|-----------------|-------|
| Dep_C_C_0050_29 | ITM   |

| Drawn by | Status | Revision |
|----------|--------|----------|
| RC       | Final  | 01       |

| Checked By | Approved By | Date       |
|------------|-------------|------------|
| AS         | AS          | 05/06/2025 |

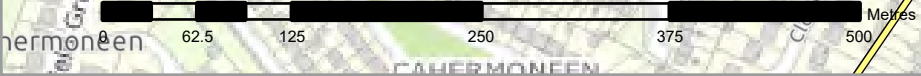



Legend

2% AEP Coastal Depth

- 0 - 0.1m
- 0.1 - 0.25m
- 0.25 - 0.5m
- 0.5 - 1m
- 1.0 - 1.5m
- 1.5 - 2m
- >2m

Modelled River Centreline

Modelled Drainage

Embankment

Wall

| rev | ammendments | drawn | date |
|-----|-------------|-------|------|
|-----|-------------|-------|------|



Elmwood House T +44(0) 28 90 667914  
74 Boucher Road F +44(0) 28 90 668286  
Belfast W www.rpsgroup.com/ireland  
BT12 6RZ E ireland@rpsgroup.com

CLIENT



OPW

Óig na  
eÓlínacha Poiblí  
Office of Public Works



|         |                            |  |
|---------|----------------------------|--|
| PROJECT | Tralee Flood Relief Scheme |  |
|---------|----------------------------|--|


|       |                                        |  |
|-------|----------------------------------------|--|
| TITLE | Tralee Depth Mapping<br>2% AEP Coastal |  |
|-------|----------------------------------------|--|

|                |            |               |
|----------------|------------|---------------|
| Project Number | Sheet Size | Drawing Scale |
| MCW1082        | A3         | 1:5,000       |

|                 |       |
|-----------------|-------|
| Drawing Number  | Datum |
| Dep_C_C_0050_30 | ITM   |



|          |        |          |
|----------|--------|----------|
| Drawn by | Status | Revision |
| RC       | Final  | 01       |

|            |             |            |
|------------|-------------|------------|
| Checked By | Approved By | Date       |
| AS         | AS          | 05/06/2025 |

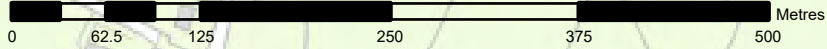

Esri Community Maps Contributors, Esri, TomTom, Garmin, METI/NASA, USGS



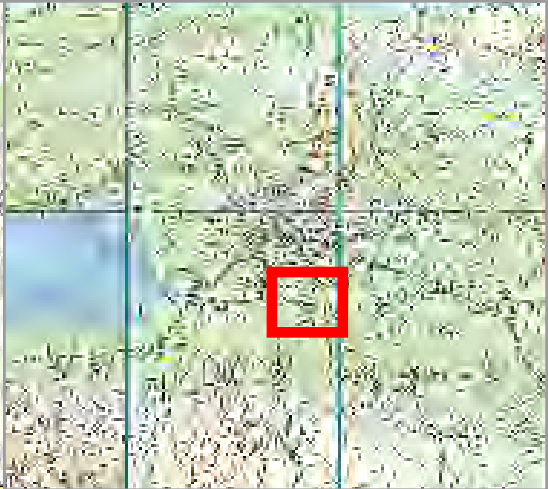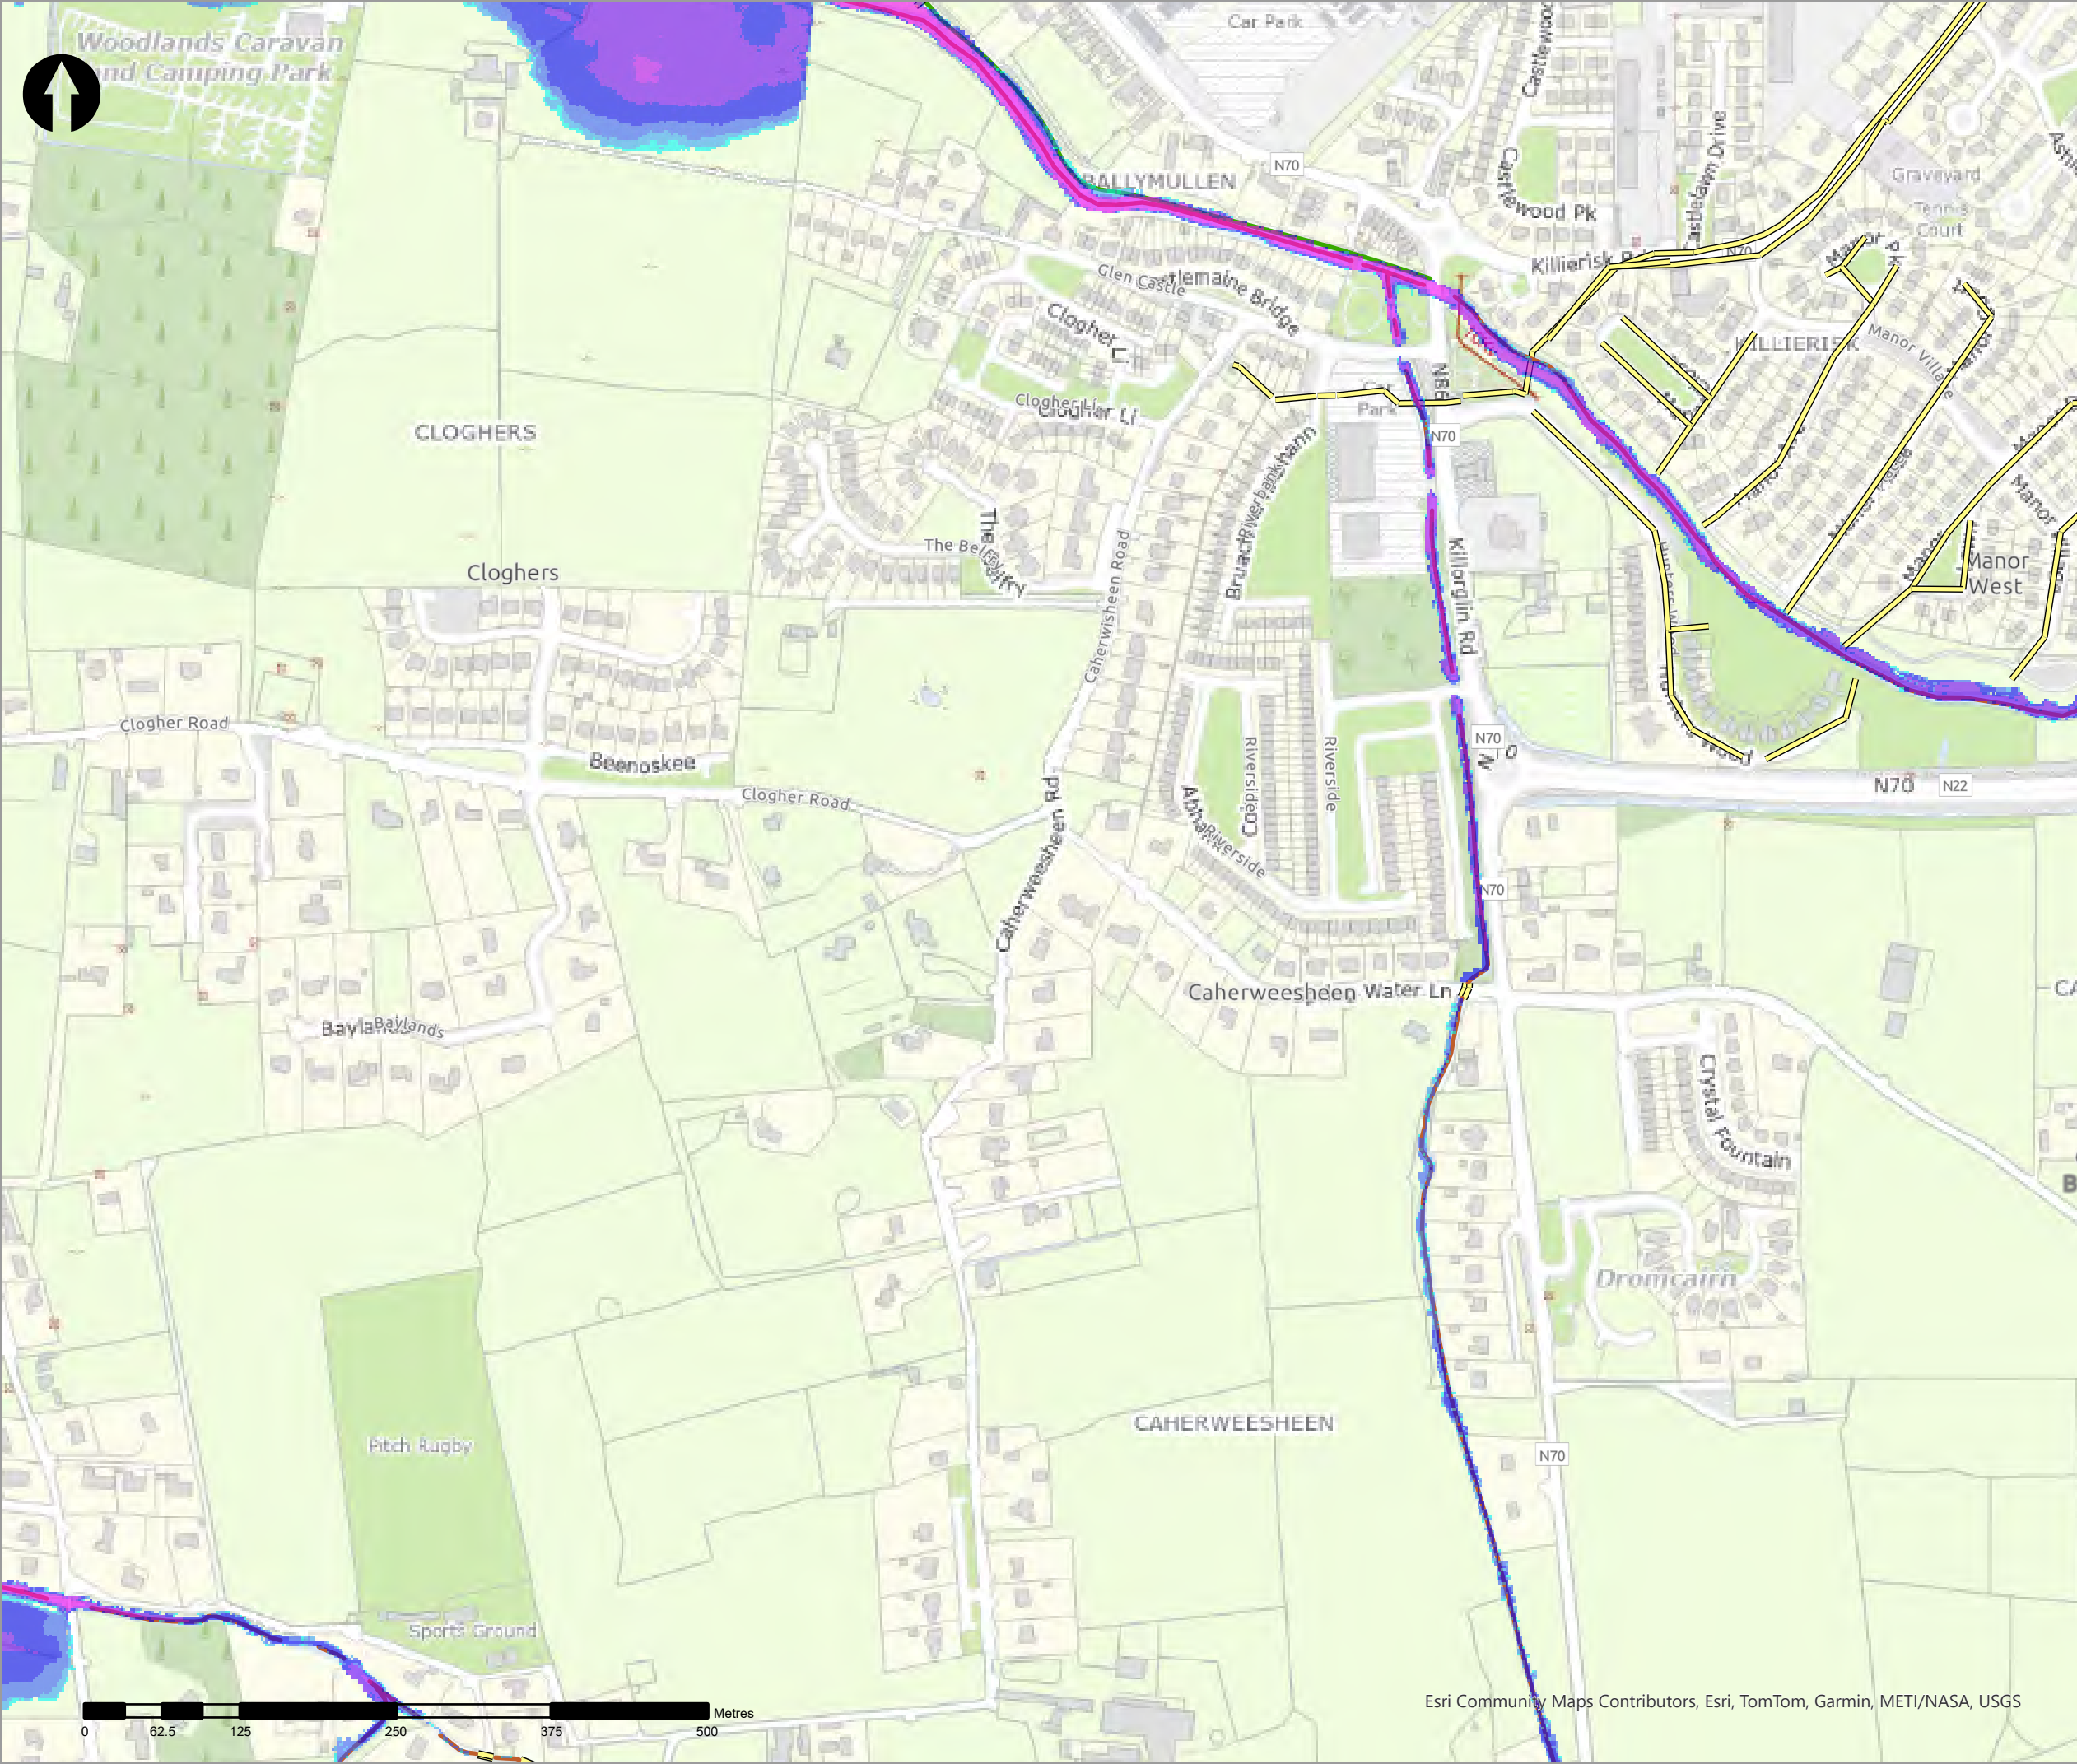

- Legend
- 5% AEP Coastal Depth
- 0 - 0.1m
  - 0.1 - 0.25m
  - 0.25 - 0.5m
  - 0.5 - 1m
  - 1.0 - 1.5m
  - 1.5 - 2m
  - >2m
- Modelled River Centreline
- Modelled Drainage
- Embankment
- Wall

| rev | amendments | drawn | date |
|-----|------------|-------|------|
|-----|------------|-------|------|



Elmwood House T +44(0) 28 90 667914  
74 Boucher Road F +44(0) 28 90 668286  
Belfast W www.rpsgroup.com/ireland  
BT12 6RZ E ireland@rpsgroup.com

CLIENT



OPW

Óigín na eÓbairíochta Poiblí  
Office of Public Works



|         |                            |
|---------|----------------------------|
| PROJECT | Tralee Flood Relief Scheme |
|---------|----------------------------|

|       |                                        |
|-------|----------------------------------------|
| TITLE | Tralee Depth Mapping<br>5% AEP Coastal |
|-------|----------------------------------------|


|                |            |               |
|----------------|------------|---------------|
| Project Number | Sheet Size | Drawing Scale |
| MCW1082        | A3         | 1:5,000       |

|                 |       |
|-----------------|-------|
| Drawing Number  | Datum |
| Dep_C_C_0020_01 | ITM   |

|          |        |          |
|----------|--------|----------|
| Drawn by | Status | Revision |
| RC       | Final  | 01       |

|            |             |            |
|------------|-------------|------------|
| Checked By | Approved By | Date       |
| AS         | AS          | 05/06/2025 |



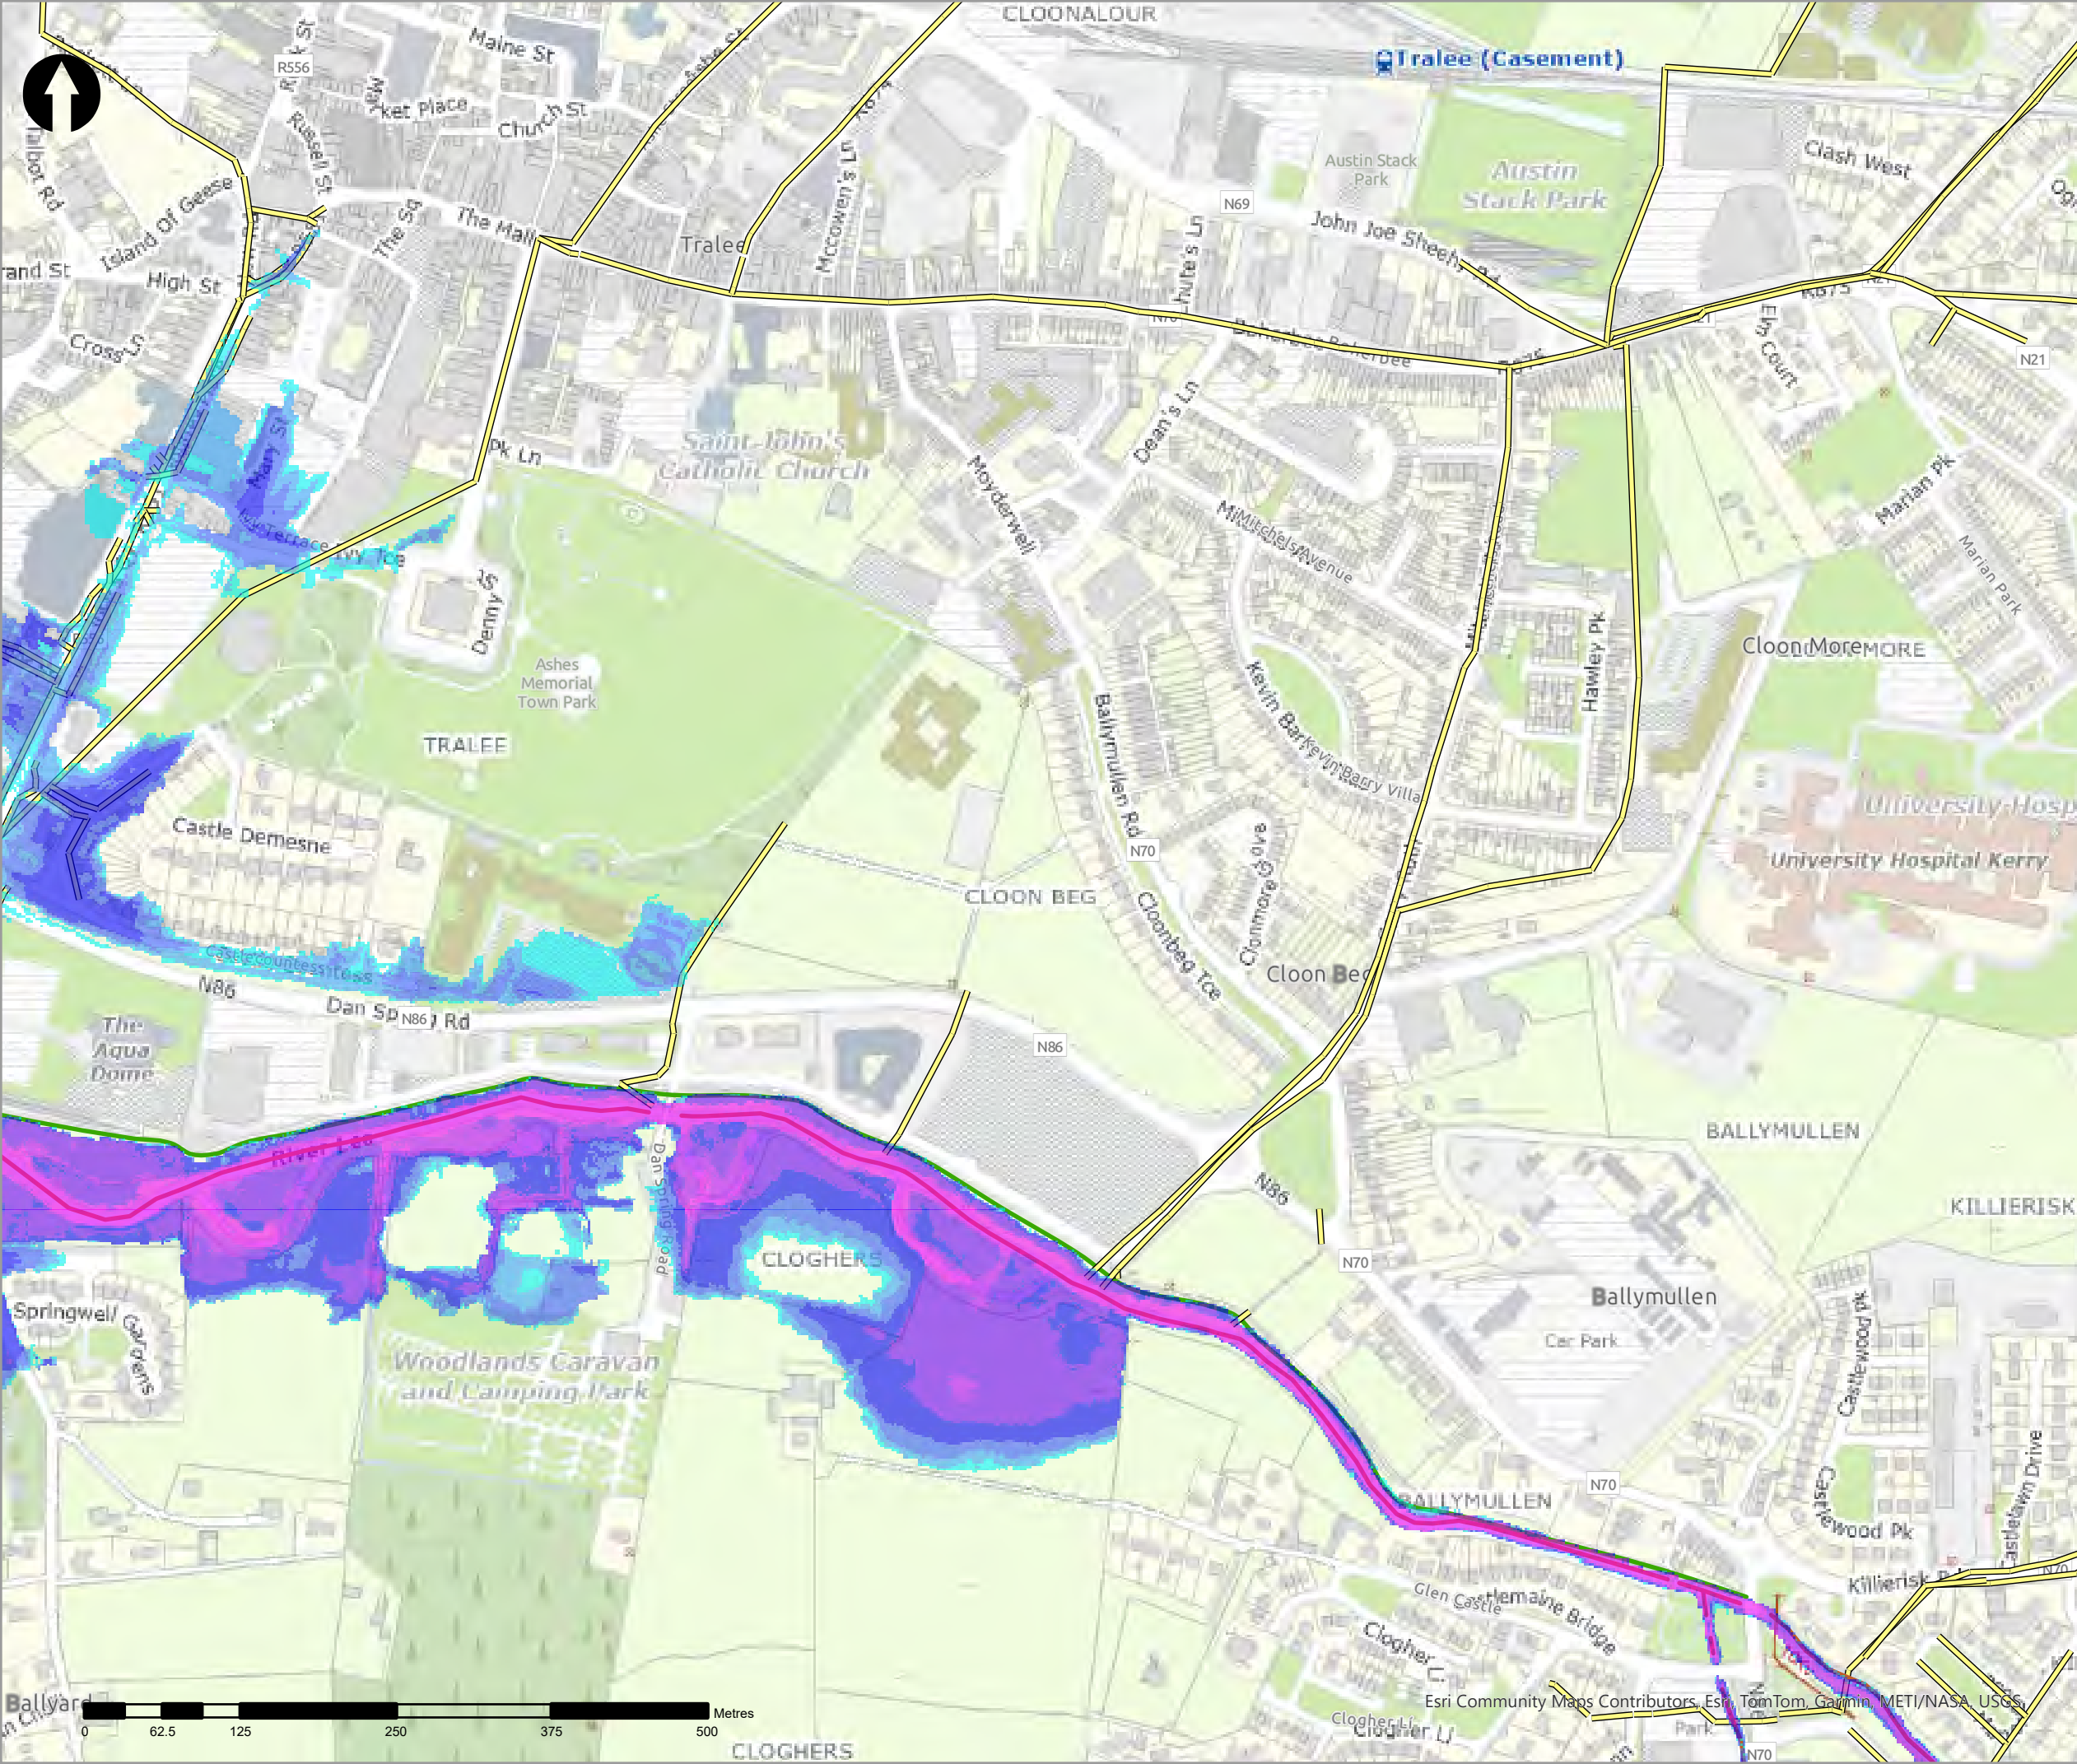

- Legend
- 5% AEP Coastal Depth
- 0 - 0.1m
  - 0.1 - 0.25m
  - 0.25 - 0.5m
  - 0.5 - 1m
  - 1.0 - 1.5m
  - 1.5 - 2m
  - >2m
- Modelled River Centreline
- Modelled Drainage
- Embankment
- Wall

| rev | amendments | drawn | date |
|-----|------------|-------|------|
|-----|------------|-------|------|



Elmwood House T +44(0) 28 90 667914  
74 Boucher Road F +44(0) 28 90 668286  
Belfast W www.rpsgroup.com/ireland  
BT12 6RZ E ireland@rpsgroup.com

CLIENT



OPW

Óigín na ríobhacha Poiblí  
Office of Public Works



PROJECT

Tralee Flood Relief Scheme

TITLE


Tralee Depth Mapping  
5% AEP Coastal

| Project Number | Sheet Size | Drawing Scale |
|----------------|------------|---------------|
| MCW1082        | A3         | 1:5,000       |



| Drawing Number  | Datum |
|-----------------|-------|
| Dep_C_C_0020_02 | ITM   |

| Drawn by | Status | Revision |
|----------|--------|----------|
| RC       | Final  | 01       |

| Checked By | Approved By | Date       |
|------------|-------------|------------|
| AS         | AS          | 05/06/2025 |

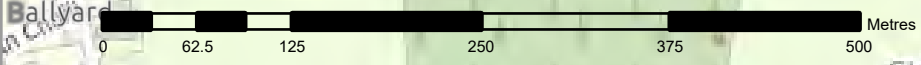



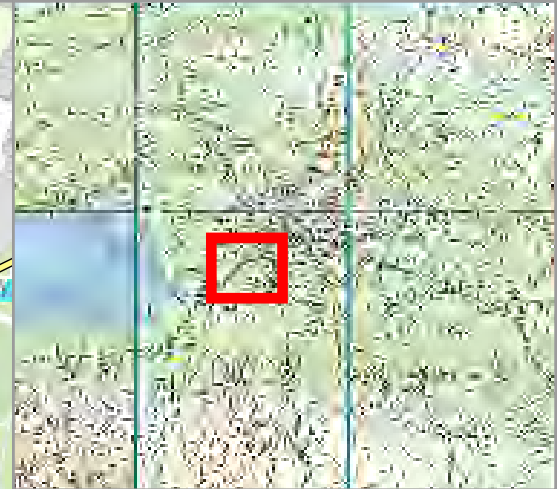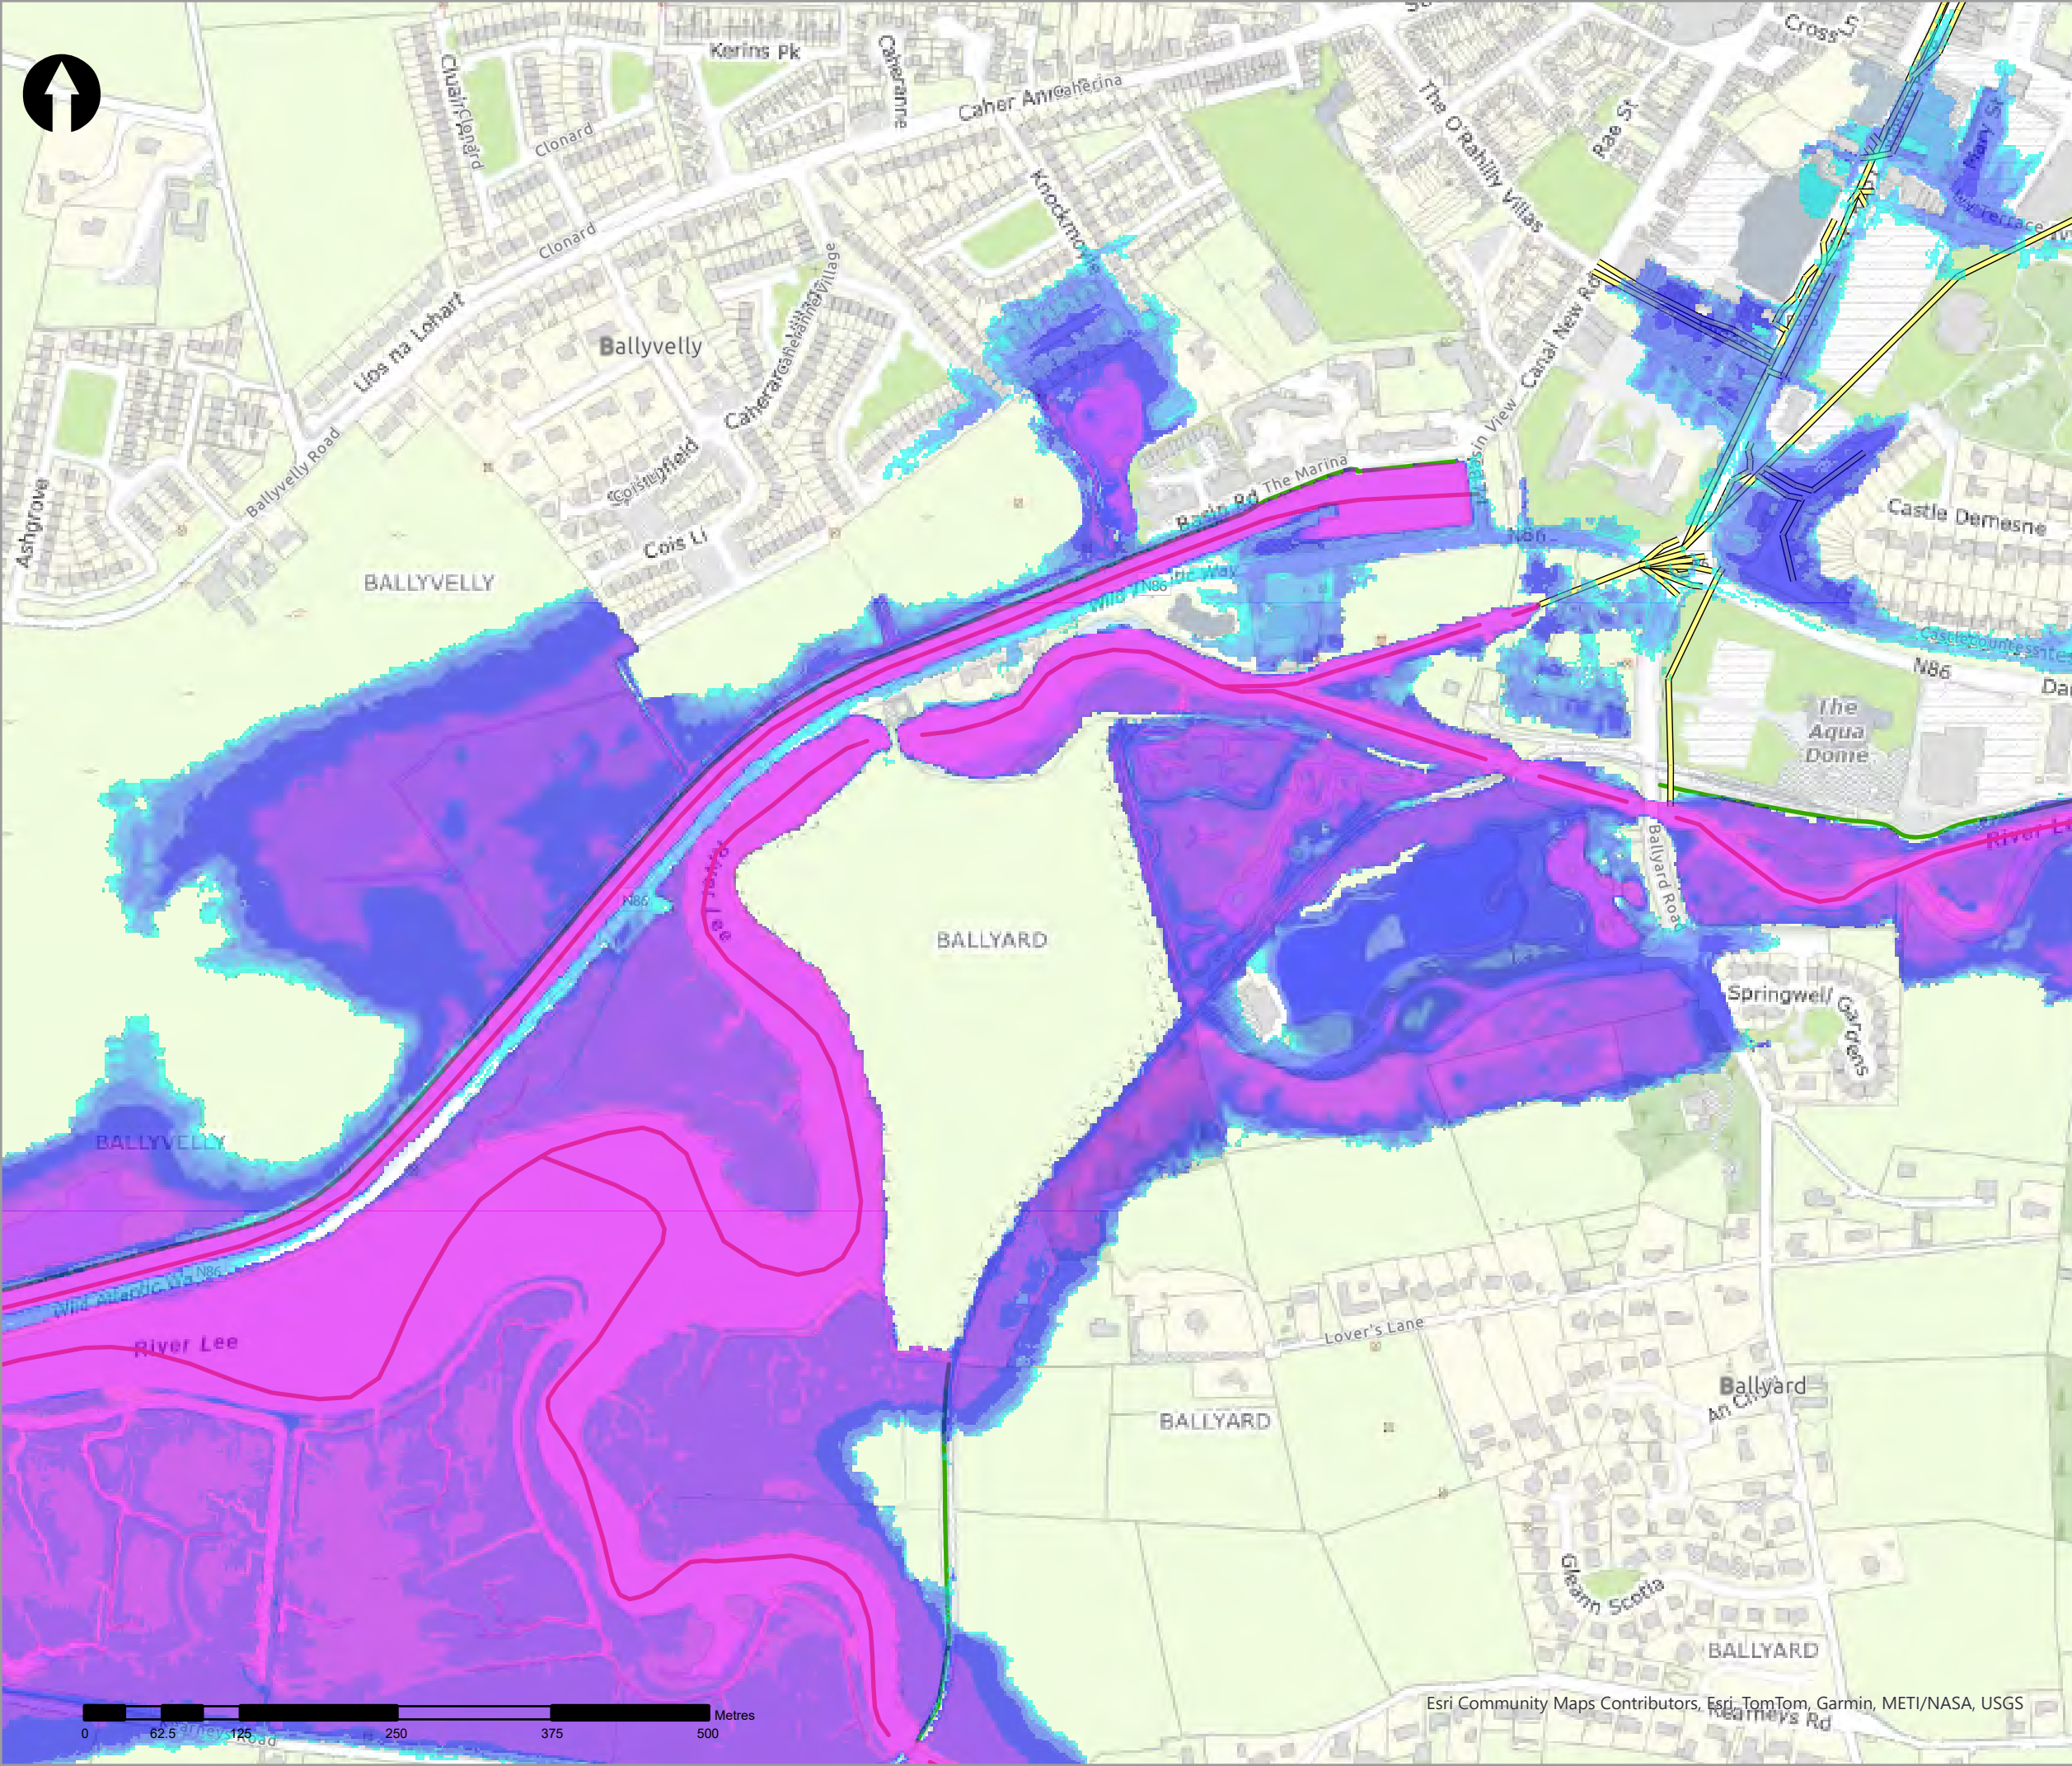

Legend

5% AEP Coastal Depth

- 0 - 0.1m
- 0.1 - 0.25m
- 0.25 - 0.5m
- 0.5 - 1m
- 1.0 - 1.5m
- 1.5 - 2m
- >2m

Modelled River Centreline

Modelled Drainage

Embankment

Wall

|     |             |       |      |
|-----|-------------|-------|------|
| rev | ammendments | drawn | date |
|-----|-------------|-------|------|

**rps**  
A TETRA TECH COMPANY

Elmwood House T +44(0) 28 90 667914  
74 Boucher Road F +44(0) 28 90 668286  
Belfast W [www.rpsgroup.com/ireland](http://www.rpsgroup.com/ireland)  
BT12 6RZ E [ireland@rpsgroup.com](mailto:ireland@rpsgroup.com)

**CLIENT**



**OPW**

Óigín na  
reobaraíochta Poiblí  
Office of Public Works



|                |                            |
|----------------|----------------------------|
| <b>PROJECT</b> | Tralee Flood Relief Scheme |
|----------------|----------------------------|



|              |                                                   |
|--------------|---------------------------------------------------|
| <b>TITLE</b> | <p>Tralee Depth Mapping</p> <p>5% AEP Coastal</p> |
|--------------|---------------------------------------------------|

|                |            |               |
|----------------|------------|---------------|
| Project Number | Sheet Size | Drawing Scale |
| MCW1082        | A3         | 1:5.000       |

|                                          |                     |
|------------------------------------------|---------------------|
| <b>Drawing Number</b><br>Dep_C_C_0020_03 | <b>Datum</b><br>ITM |
|------------------------------------------|---------------------|

|                |                 |                |
|----------------|-----------------|----------------|
| Drawn by<br>RC | Status<br>Final | Revision<br>01 |
|----------------|-----------------|----------------|

|                  |                   |                    |
|------------------|-------------------|--------------------|
| Checked By<br>AS | Approved By<br>AS | Date<br>05/06/2025 |
|------------------|-------------------|--------------------|

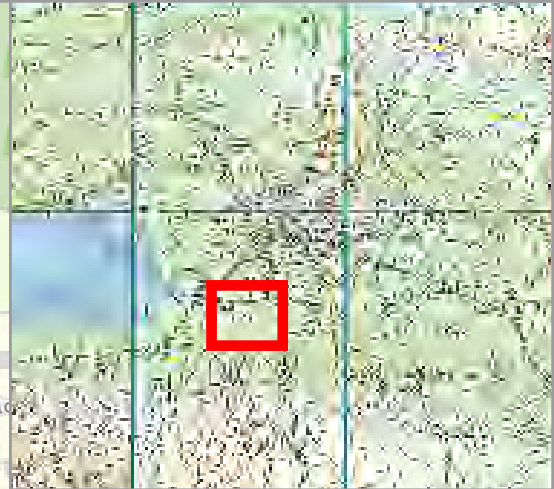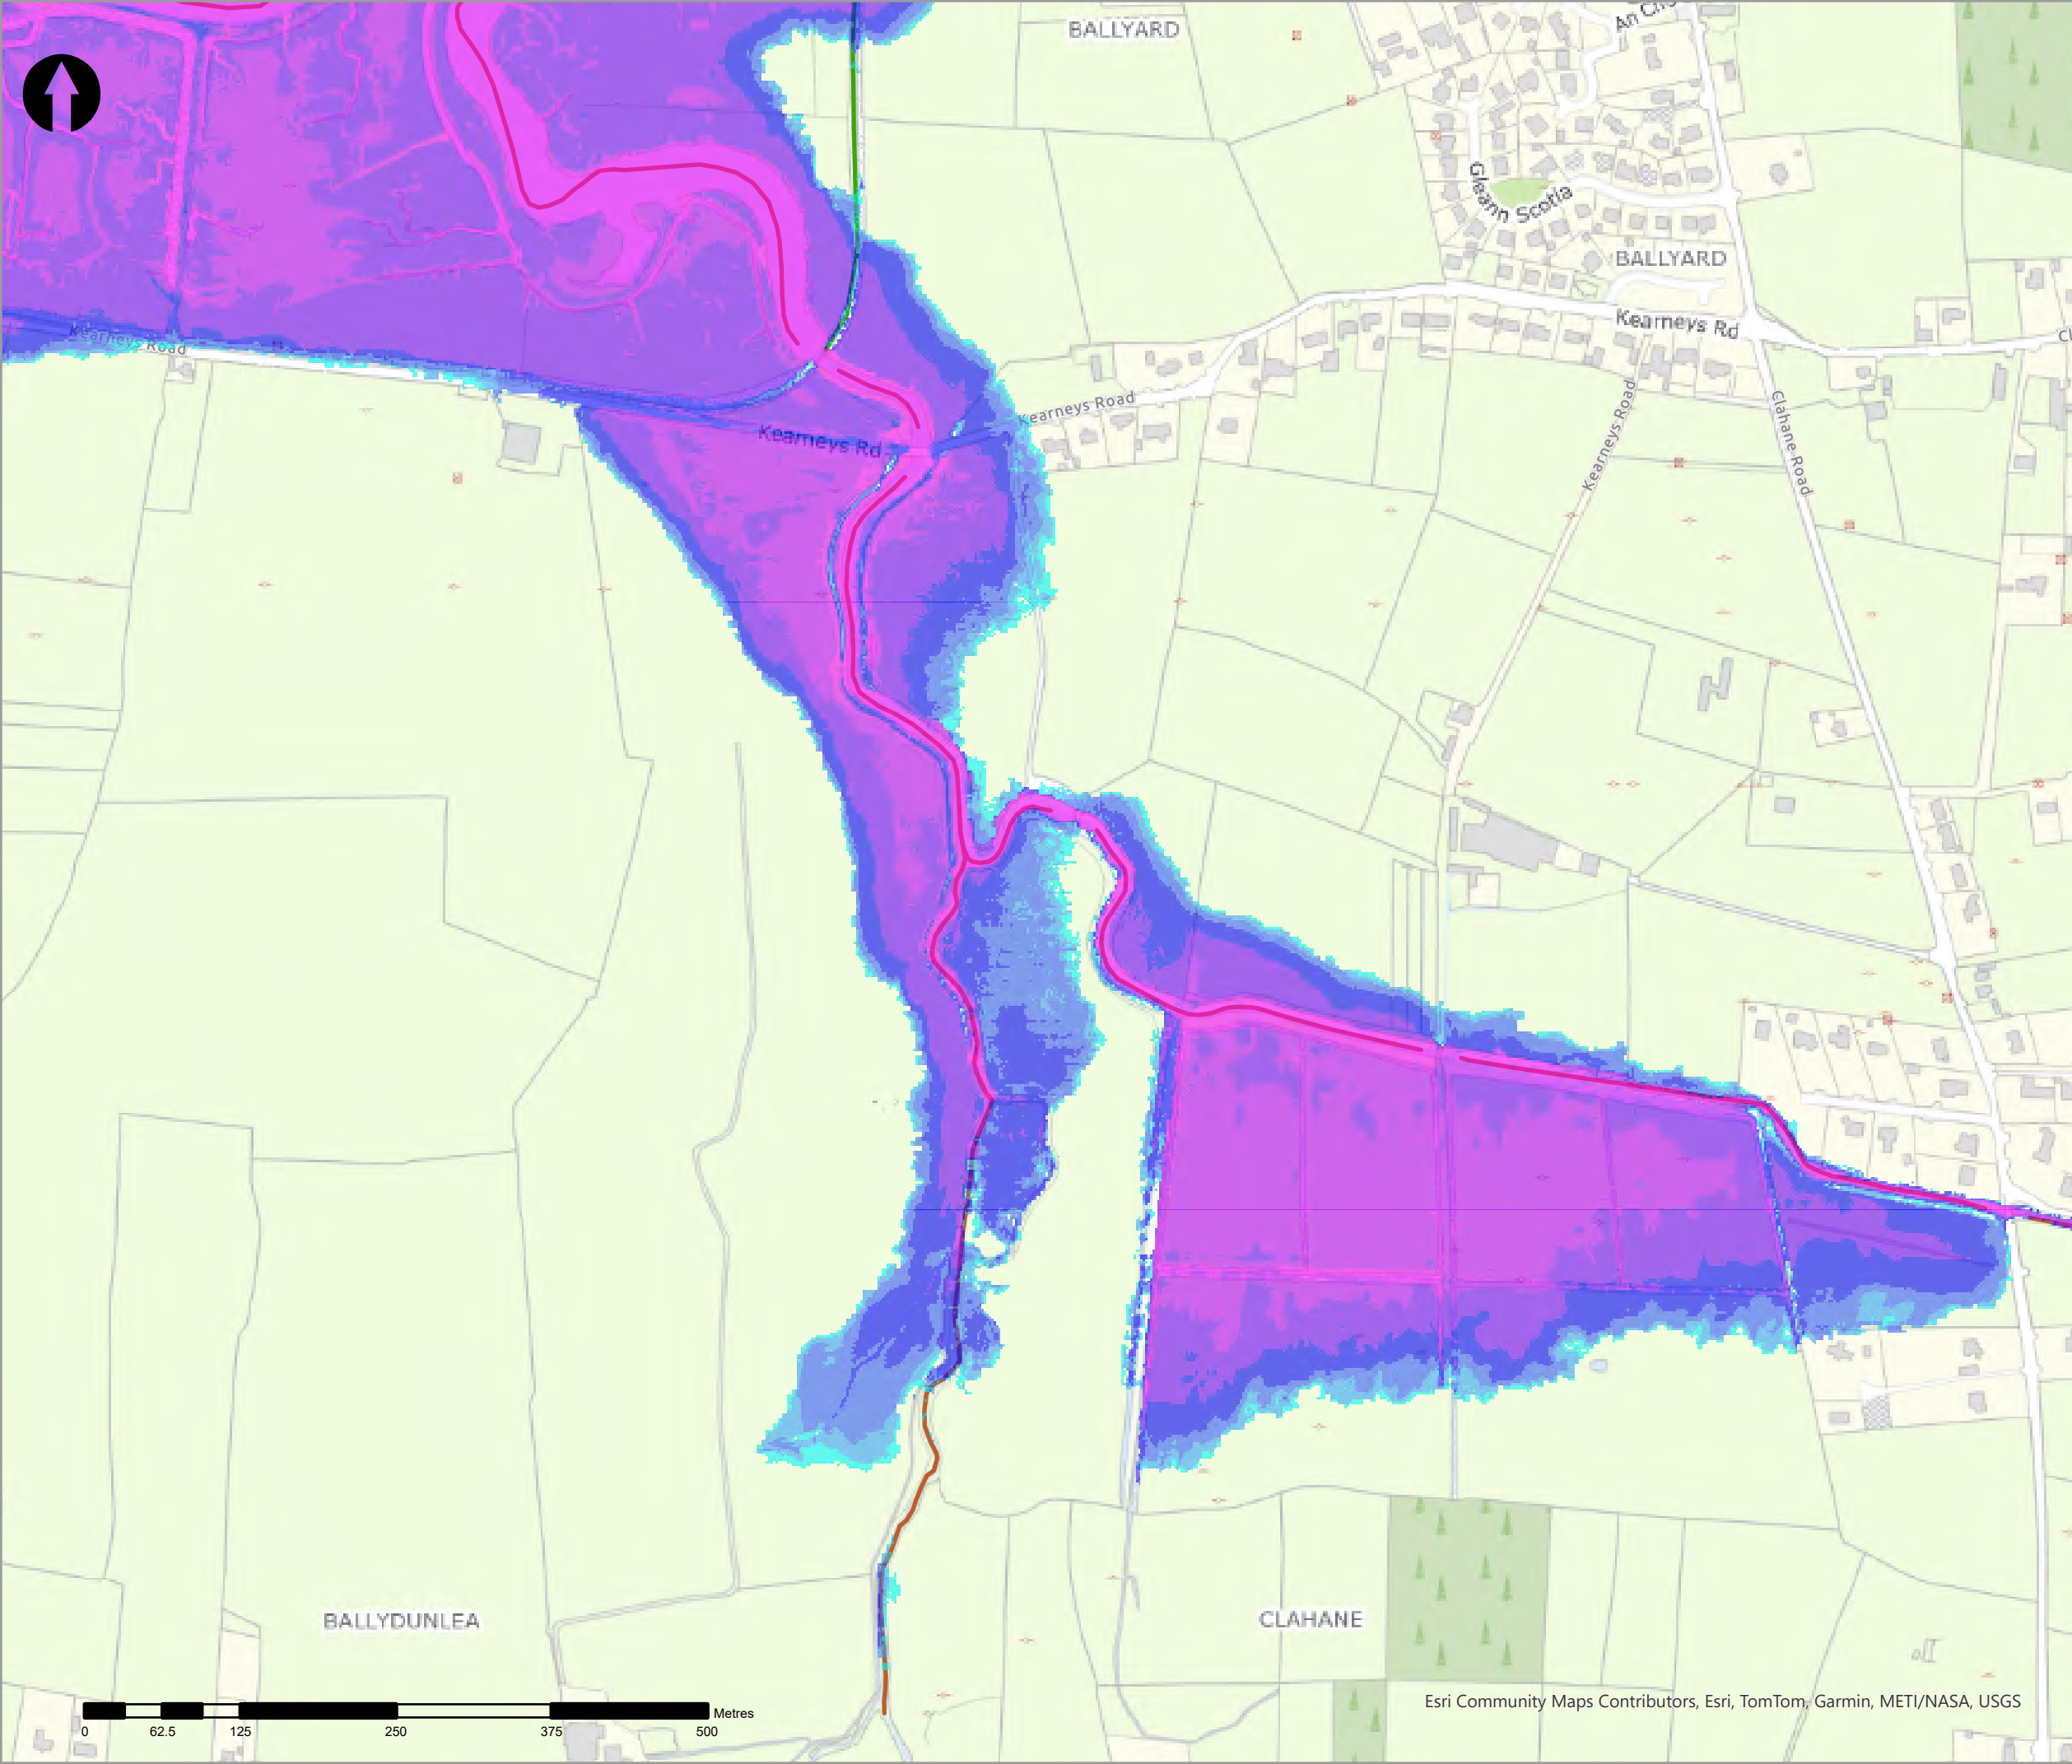

- Legend
- 5% AEP Coastal Depth
    - 0 - 0.1m
    - 0.1 - 0.25m
    - 0.25 - 0.5m
    - 0.5 - 1m
    - 1.0 - 1.5m
    - 1.5 - 2m
    - >2m
  - Modelled River Centreline
  - Modelled Drainage
  - Embankment
  - Wall

| rev | ammendments | drawn | date |
|-----|-------------|-------|------|
|     |             |       |      |



Elmwood House T +44(0) 28 90 667914  
74 Boucher Road F +44(0) 28 90 668286  
Belfast W www.rpsgroup.com/ireland  
BT12 6RZ E ireland@rpsgroup.com

A TETRA TECH COMPANY

CLIENT



OPW

Oifig na hOibreacha Poiblí  
Office of Public Works



PROJECT

Tralee Flood Relief Scheme

TITLE

Tralee Depth Mapping  
5% AEP Coastal



| Project Number | Sheet Size | Drawing Scale |
|----------------|------------|---------------|
| MCW1082        | A3         | 1:5,000       |

| Drawing Number  | Datum |
|-----------------|-------|
| Dep_C_C_0020_04 | ITM   |

| Drawn by | Status | Revision |
|----------|--------|----------|
| RC       | Final  | 01       |

| Checked By | Approved By | Date       |
|------------|-------------|------------|
| AS         | AS          | 05/06/2025 |



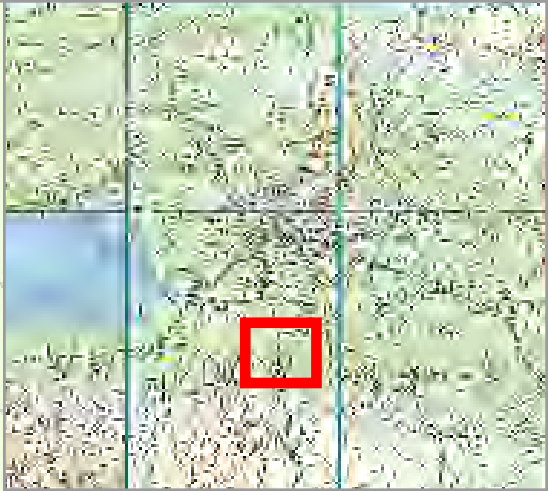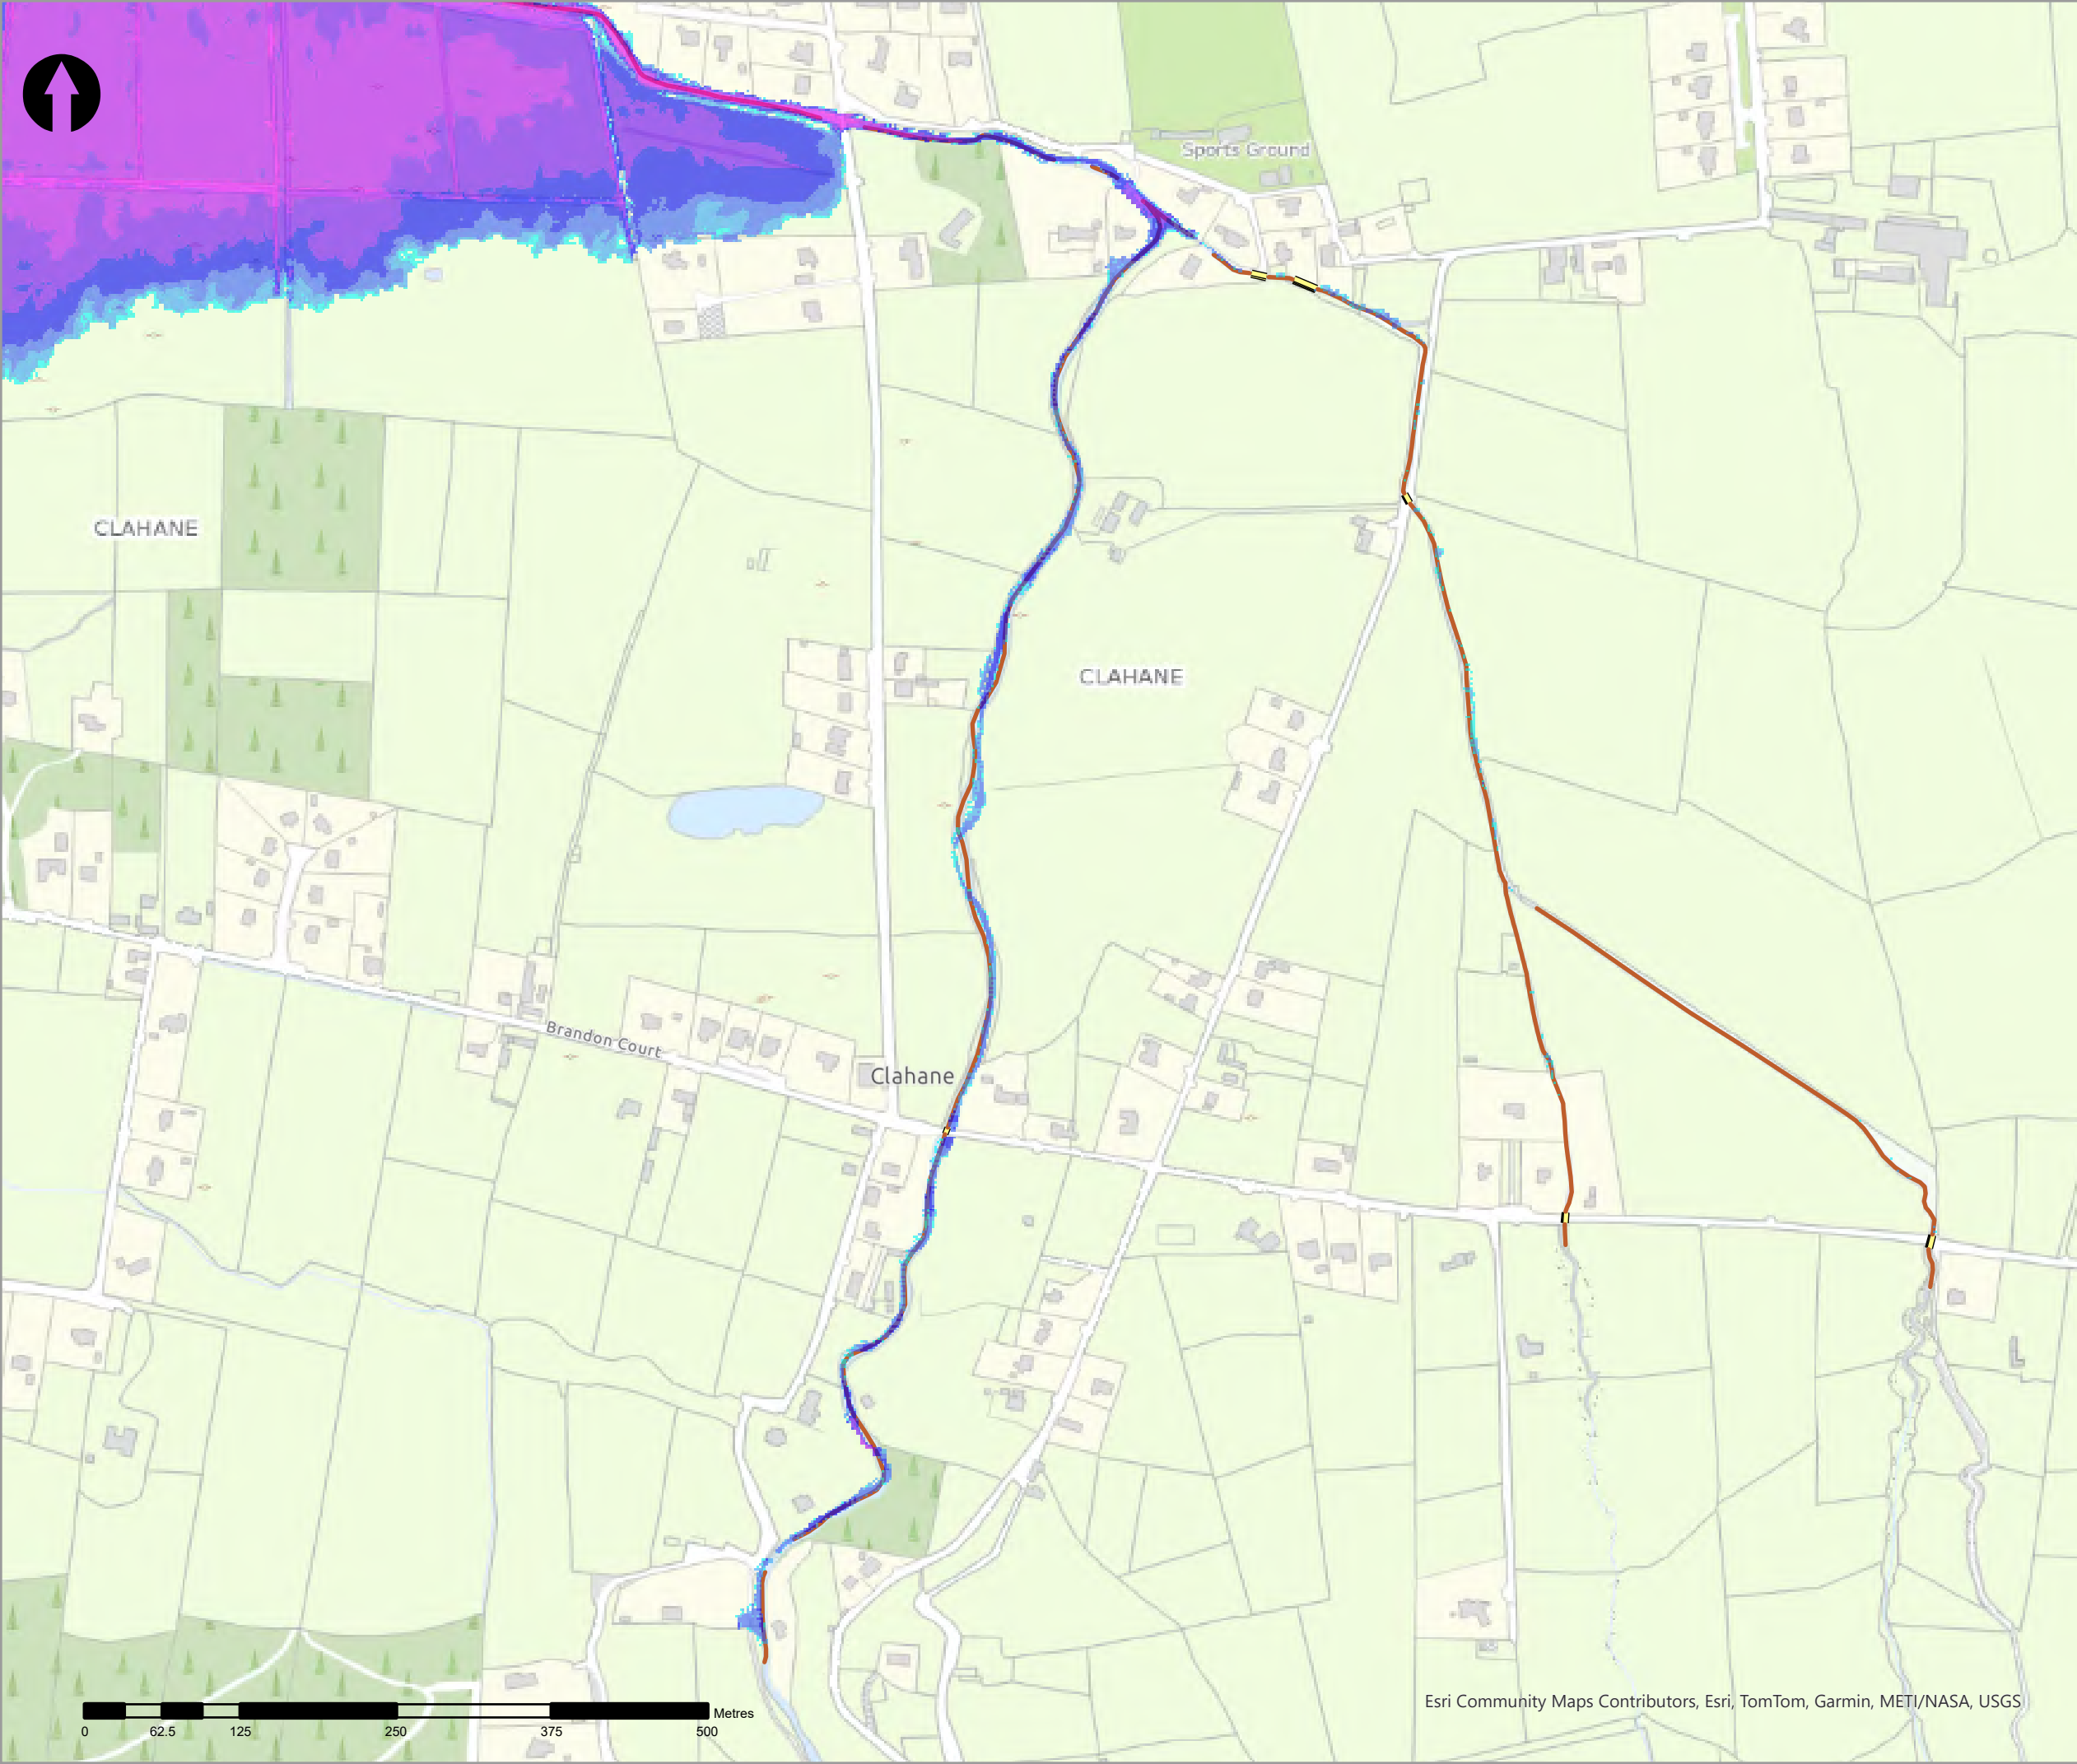

- Legend
- 5% AEP Coastal Depth
- 0 - 0.1m
  - 0.1 - 0.25m
  - 0.25 - 0.5m
  - 0.5 - 1m
  - 1.0 - 1.5m
  - 1.5 - 2m
  - >2m
- Modelled River Centreline
- Modelled Drainage
- Embankment
- Wall

| rev | ammendments | drawn | date |
|-----|-------------|-------|------|
|-----|-------------|-------|------|



**rps**  
A TETRA TECH COMPANY

Elmwood House T +44(0) 28 90 667914  
74 Boucher Road F +44(0) 28 90 668286  
Belfast W www.rpsgroup.com/ireland  
BT12 6RZ E ireland@rpsgroup.com

**CLIENT**



**OPW**  
Oifig na hOibreacha Poiblí  
Office of Public Works



**PROJECT**

Tralee Flood Relief Scheme

**TITLE**


Tralee Depth Mapping  
5% AEP Coastal

| Project Number | Sheet Size | Drawing Scale |
|----------------|------------|---------------|
| MCW1082        | A3         | 1:5,000       |


| Drawing Number  | Datum |
|-----------------|-------|
| Dep_C_C_0020_05 | ITM   |

| Drawn by | Status | Revision |
|----------|--------|----------|
| RC       | Final  | 01       |

| Checked By | Approved By | Date       |
|------------|-------------|------------|
| AS         | AS          | 05/06/2025 |

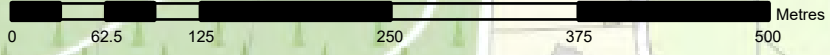

Esri Community Maps Contributors, Esri, TomTom, Garmin, METI/NASA, USGS

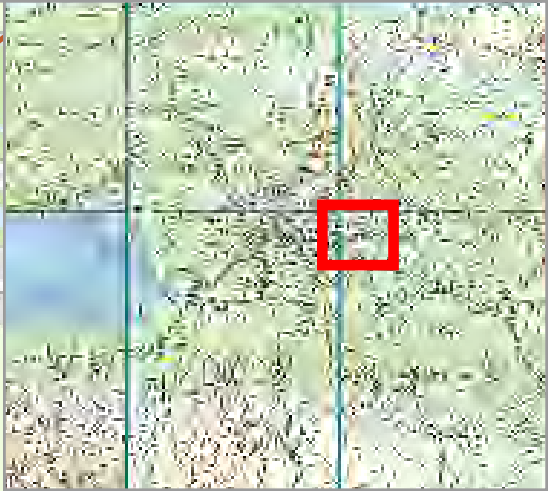

- Legend
- 5% AEP Coastal Depth
- 0 - 0.1m
  - 0.1 - 0.25m
  - 0.25 - 0.5m
  - 0.5 - 1m
  - 1.0 - 1.5m
  - 1.5 - 2m
  - >2m
- Modelled River Centreline
- Modelled Drainage
- Embankment
- Wall

| rev | amendments | drawn | date |
|-----|------------|-------|------|
|-----|------------|-------|------|



Elmwood House T +44(0) 28 90 667914  
74 Boucher Road F +44(0) 28 90 668286  
Belfast W www.rpsgroup.com/ireland  
BT12 6RZ E ireland@rpsgroup.com

CLIENT



OPW

Óifig na nEilimíochas Poiblí  
Office of Public Works



PROJECT

Tralee Flood Relief Scheme

TITLE

Tralee Depth Mapping  
5% AEP Coastal

| Project Number | Sheet Size | Drawing Scale |
|----------------|------------|---------------|
| MCW1082        | A3         | 1:5,000       |



| Drawing Number  | Datum |
|-----------------|-------|
| Dep_C_C_0020_06 | ITM   |

| Drawn by | Status | Revision |
|----------|--------|----------|
| RC       | Final  | 01       |

| Checked By | Approved By | Date       |
|------------|-------------|------------|
| AS         | AS          | 05/06/2025 |

Esri Community Maps Contributors, Esri, TomTom, Garmin, METI/NASA, USGS



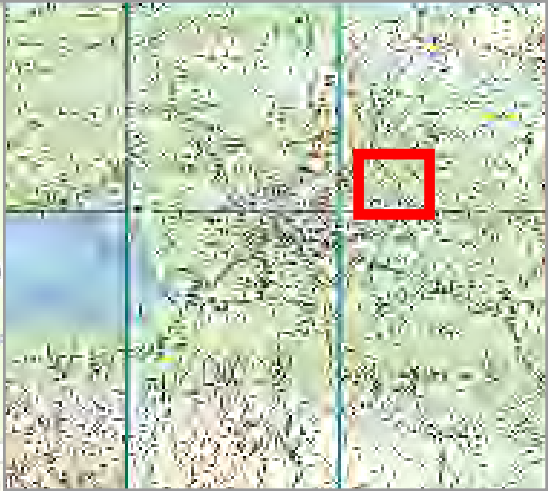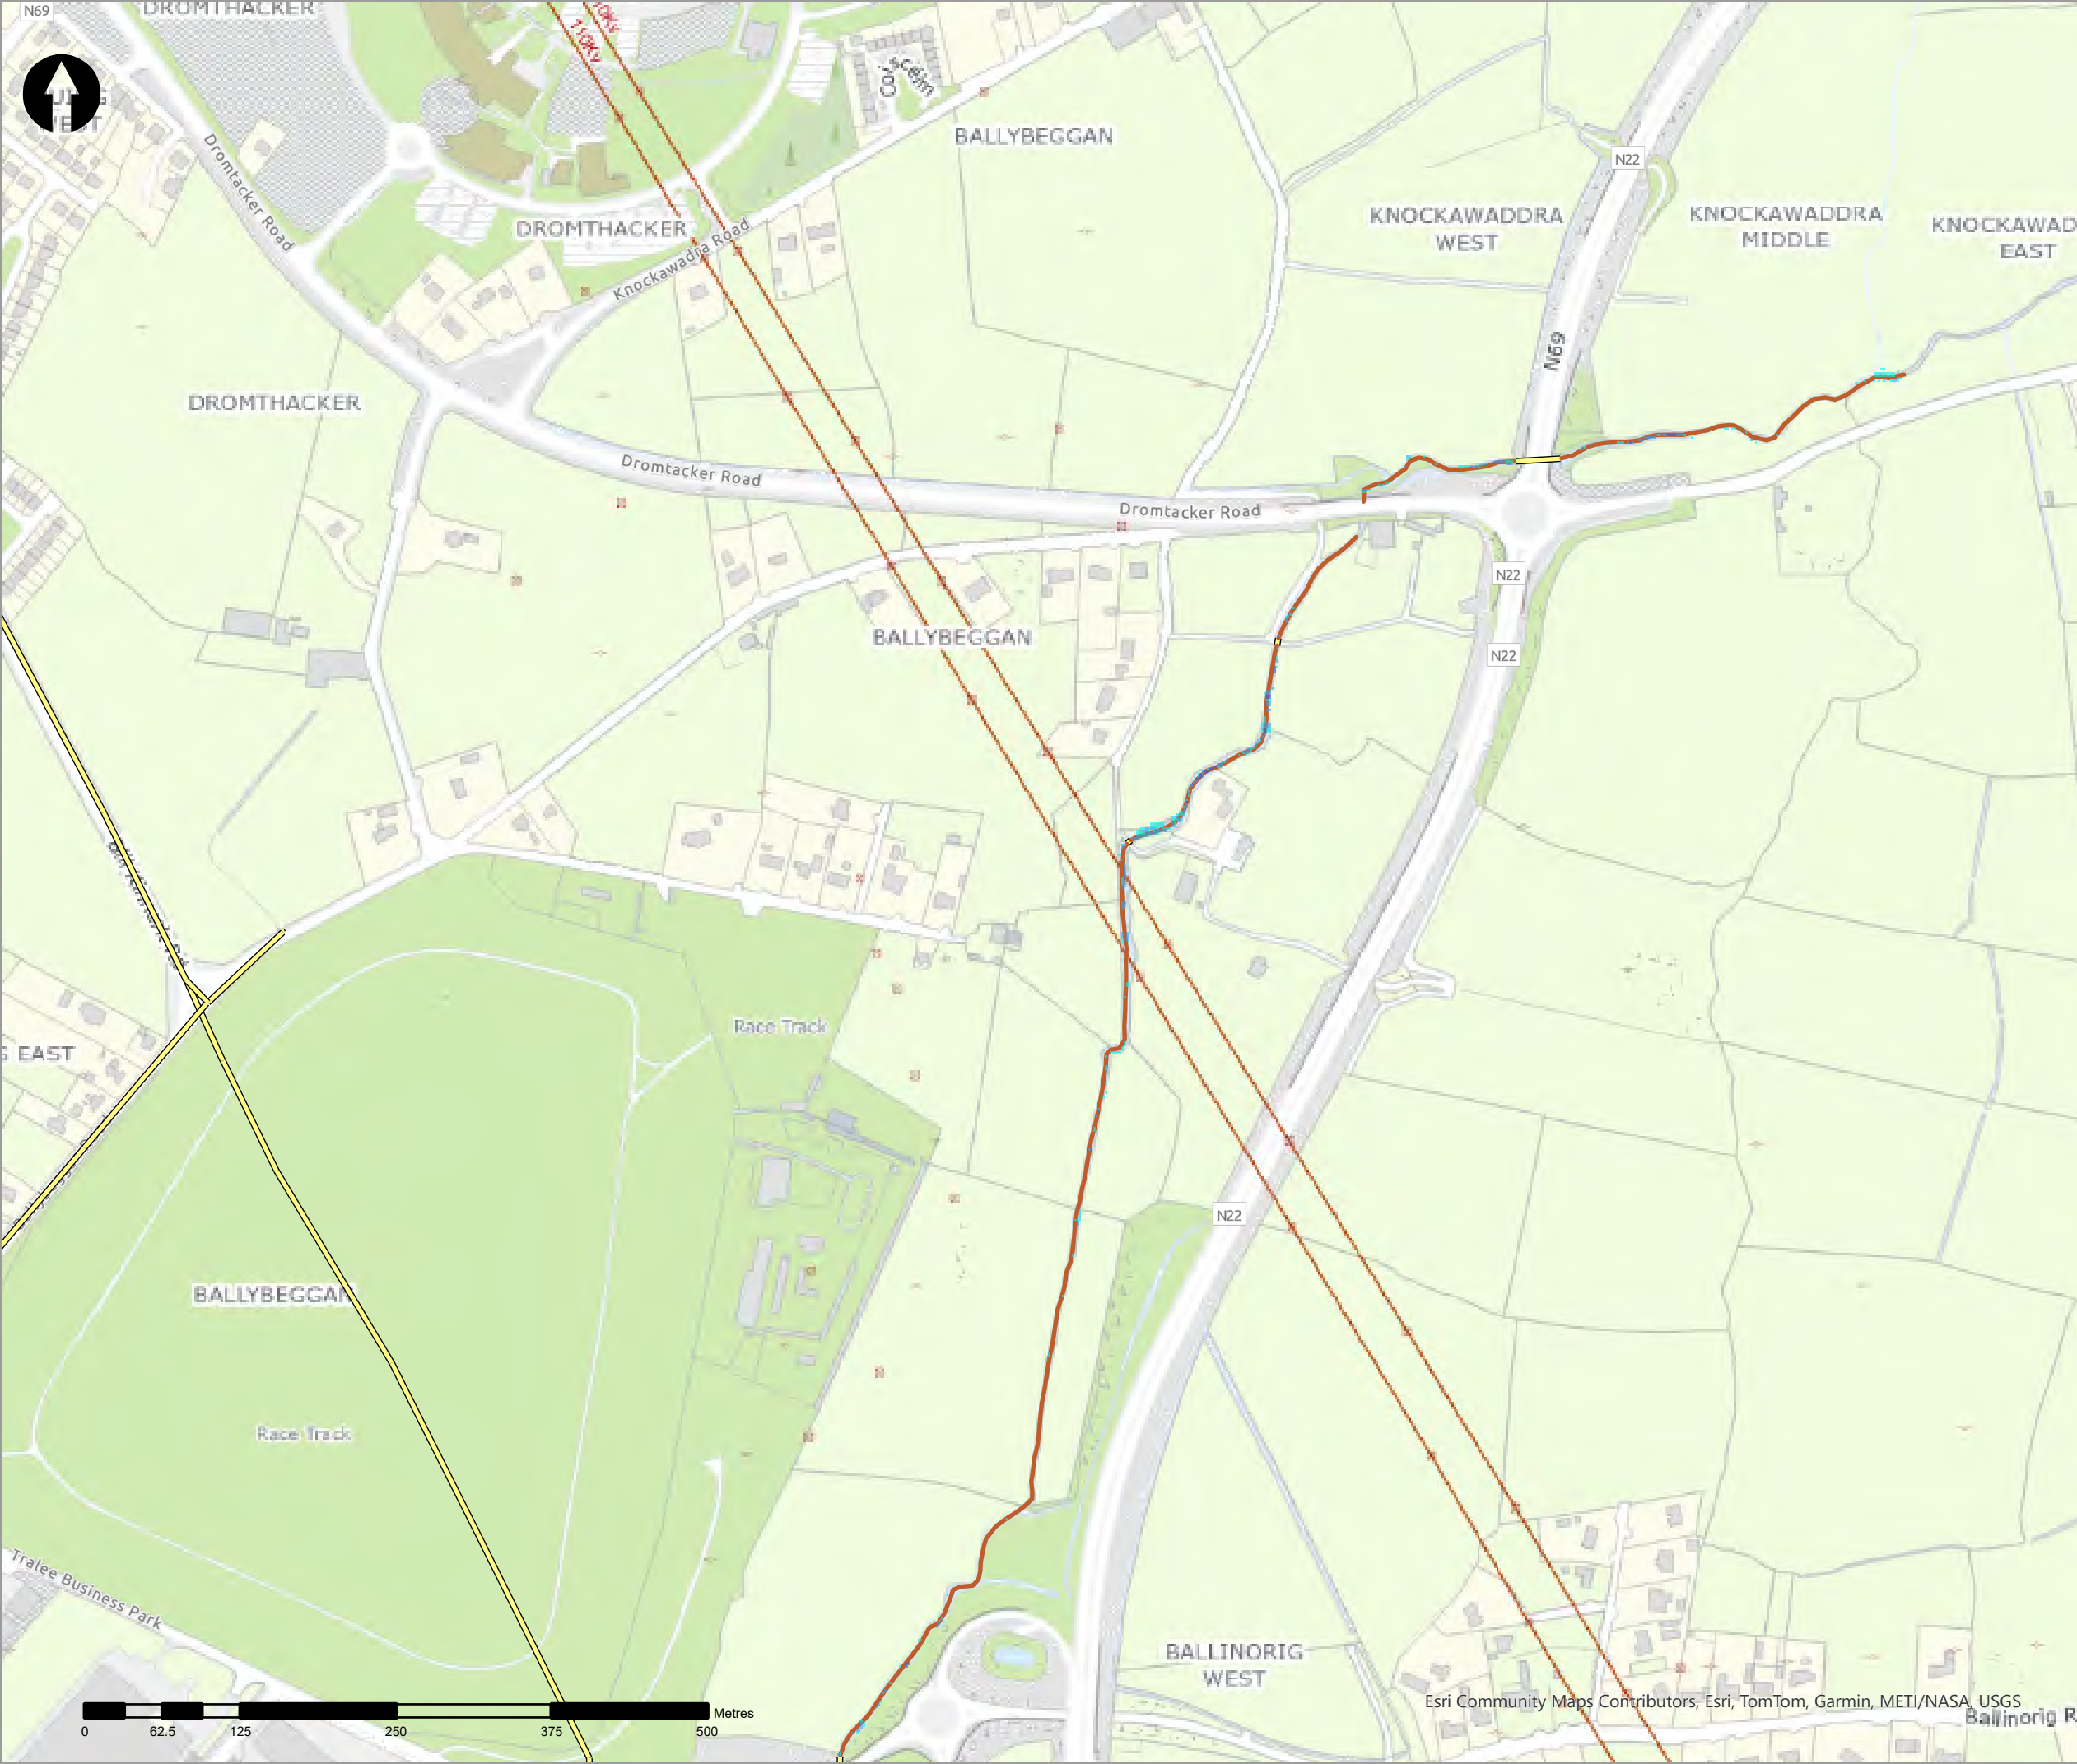

- Legend
- 5% AEP Coastal Depth
- 0 - 0.1m
  - 0.1 - 0.25m
  - 0.25 - 0.5m
  - 0.5 - 1m
  - 1.0 - 1.5m
  - 1.5 - 2m
  - >2m
- Modelled River Centreline
- Modelled Drainage
- Embankment
- Wall

| rev | ammdments | drawn | date |
|-----|-----------|-------|------|
|-----|-----------|-------|------|



Elmwood House T +44(0) 28 90 667914  
74 Boucher Road F +44(0) 28 90 668286  
Belfast W www.rpsgroup.com/ireland  
BT12 6RZ E ireland@rpsgroup.com

CLIENT



OPW

Óifig na  
eÓlínachta Poiblí  
Office of Public Works



|         |                            |
|---------|----------------------------|
| PROJECT | Tralee Flood Relief Scheme |
|---------|----------------------------|


|       |                                        |
|-------|----------------------------------------|
| TITLE | Tralee Depth Mapping<br>5% AEP Coastal |
|-------|----------------------------------------|

|                |            |               |
|----------------|------------|---------------|
| Project Number | Sheet Size | Drawing Scale |
| MCW1082        | A3         | 1:5,000       |

|                 |       |
|-----------------|-------|
| Drawing Number  | Datum |
| Dep_C_C_0020_07 | ITM   |

|          |        |          |
|----------|--------|----------|
| Drawn by | Status | Revision |
| RC       | Final  | 01       |

|            |             |            |
|------------|-------------|------------|
| Checked By | Approved By | Date       |
| AS         | AS          | 05/06/2025 |

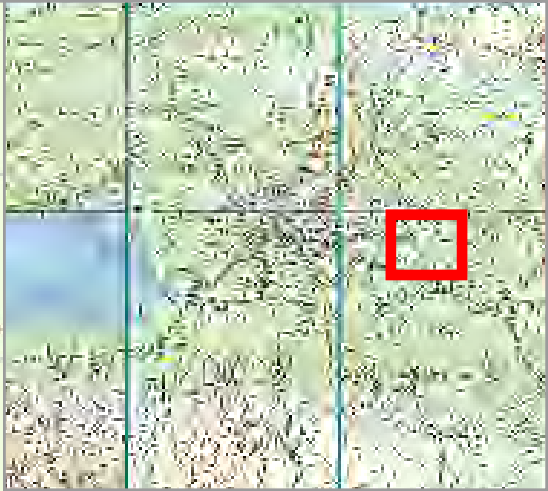

- Legend
- 5% AEP Coastal Depth
- 0 - 0.1m
  - 0.1 - 0.25m
  - 0.25 - 0.5m
  - 0.5 - 1m
  - 1.0 - 1.5m
  - 1.5 - 2m
  - >2m
- Modelled River Centreline
- Modelled Drainage
- Embankment
- Wall

| rev | ammendments | drawn | date |
|-----|-------------|-------|------|
|-----|-------------|-------|------|



Elmwood House T +44(0) 28 90 667914  
74 Boucher Road F +44(0) 28 90 668286  
Belfast W www.rpsgroup.com/ireland  
BT12 6RZ E ireland@rpsgroup.com

CLIENT



OPW

Óifig na hOibreacha Poiblí  
Office of Public Works



|         |                            |
|---------|----------------------------|
| PROJECT | Tralee Flood Relief Scheme |
|---------|----------------------------|

|       |                                        |
|-------|----------------------------------------|
| TITLE | Tralee Depth Mapping<br>5% AEP Coastal |
|-------|----------------------------------------|

|                |            |               |
|----------------|------------|---------------|
| Project Number | Sheet Size | Drawing Scale |
| MCW1082        | A3         | 1:5,000       |

|                 |       |
|-----------------|-------|
| Drawing Number  | Datum |
| Dep_C_C_0020_08 | ITM   |

|          |        |          |
|----------|--------|----------|
| Drawn by | Status | Revision |
| RC       | Final  | 01       |

|            |             |            |
|------------|-------------|------------|
| Checked By | Approved By | Date       |
| AS         | AS          | 05/06/2025 |





- Legend
- 5% AEP Coastal Depth
- 0 - 0.1m
  - 0.1 - 0.25m
  - 0.25 - 0.5m
  - 0.5 - 1m
  - 1.0 - 1.5m
  - 1.5 - 2m
  - >2m
- Modelled River Centreline
- Modelled Drainage
- Embankment
- Wall

| rev | ammdments | drawn | date |
|-----|-----------|-------|------|
|-----|-----------|-------|------|



Elmwood House T +44(0) 28 90 667914  
74 Boucher Road F +44(0) 28 90 668286  
Belfast W www.rpsgroup.com/ireland  
BT12 6RZ E ireland@rpsgroup.com

CLIENT



OPW

Óifig na rOibnacha Poiblí  
Office of Public Works





|         |                            |
|---------|----------------------------|
| PROJECT | Tralee Flood Relief Scheme |
|---------|----------------------------|

|       |                                        |
|-------|----------------------------------------|
| TITLE | Tralee Depth Mapping<br>5% AEP Coastal |
|-------|----------------------------------------|

|                 |             |               |
|-----------------|-------------|---------------|
| Project Number  | Sheet Size  | Drawing Scale |
| MCW1082         | A3          | 1:5,000       |
| Drawing Number  | Datum       |               |
| Dep_C_C_0020_09 | ITM         |               |
| Drawn by        | Status      | Revision      |
| RC              | Final       | 01            |
| Checked By      | Approved By | Date          |
| AS              | AS          | 05/06/2025    |



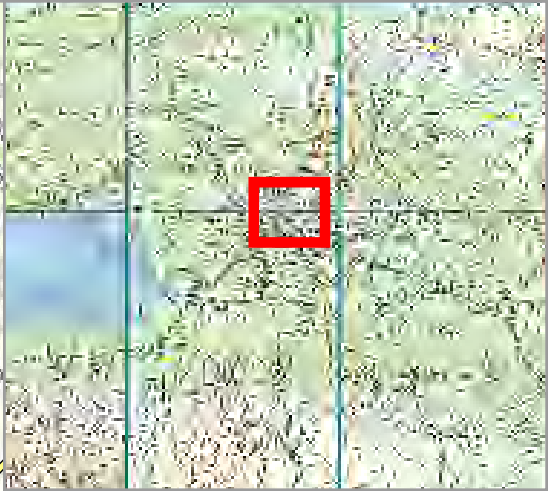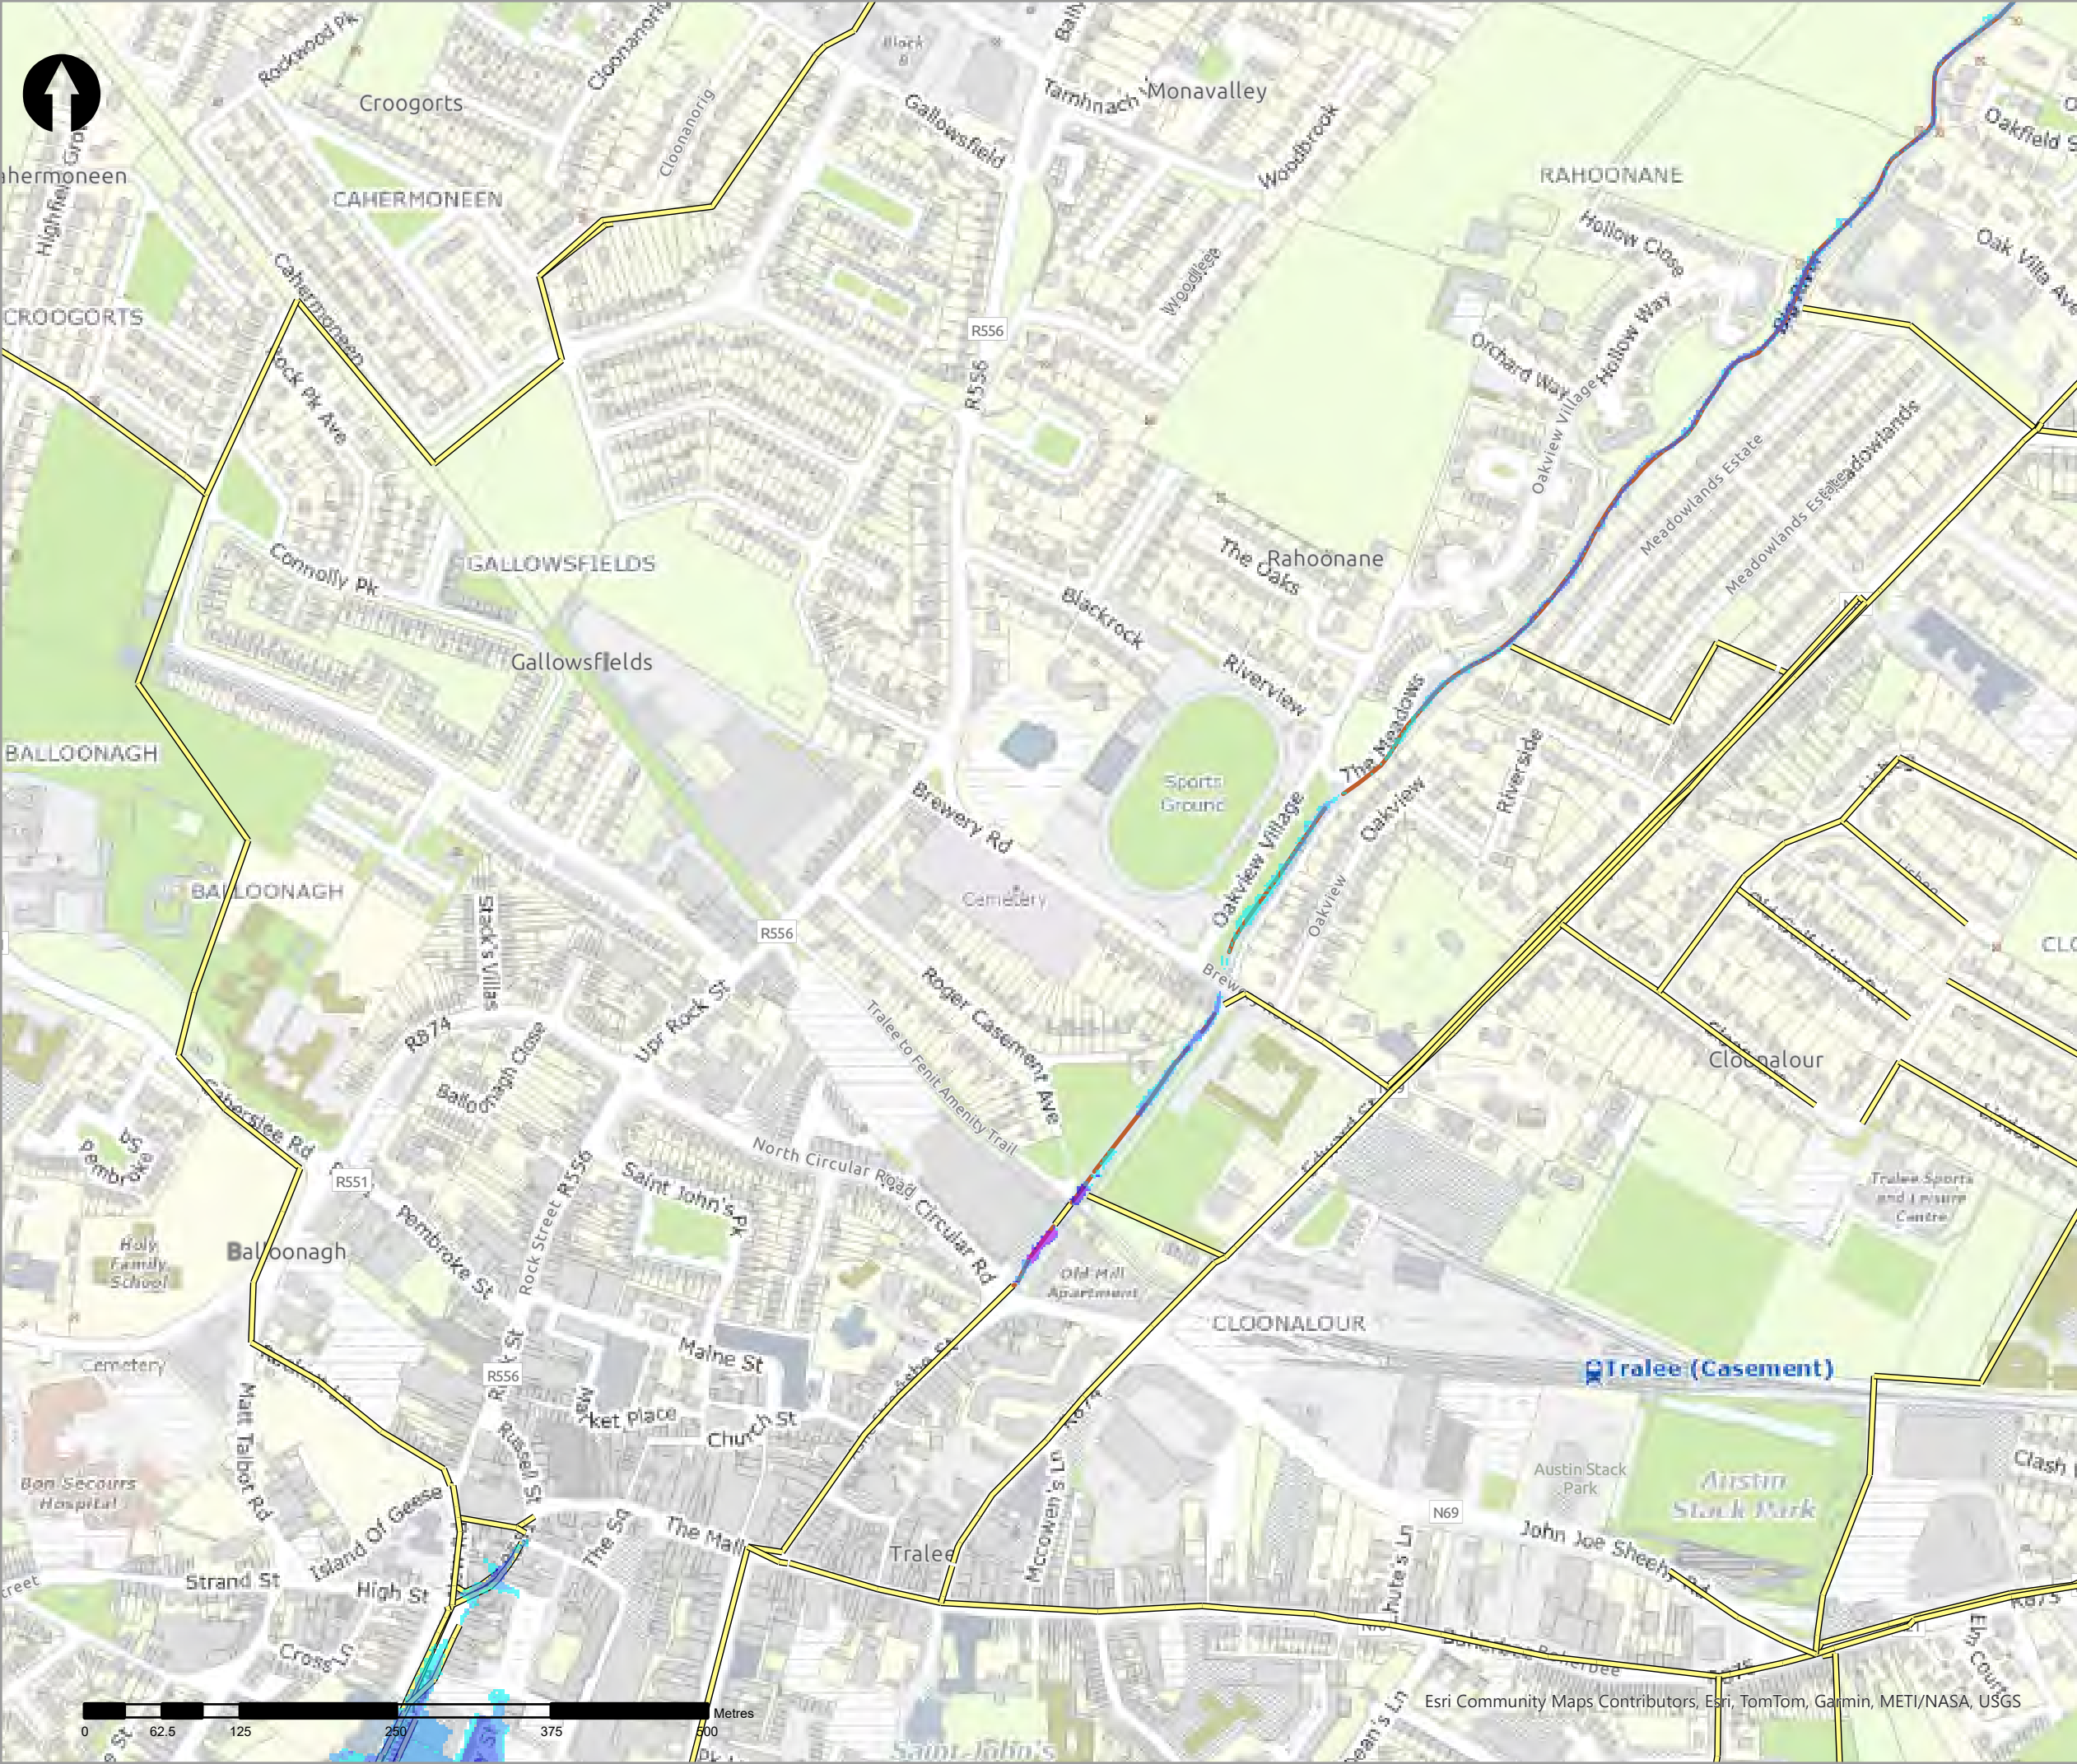

- Legend
- 5% AEP Coastal Depth
    - 0 - 0.1m
    - 0.1 - 0.25m
    - 0.25 - 0.5m
    - 0.5 - 1m
    - 1.0 - 1.5m
    - 1.5 - 2m
    - >2m
  - Modelled River Centreline
  - Modelled Drainage
  - Embankment
  - Wall

| rev | ammdments | drawn | date |
|-----|-----------|-------|------|
|-----|-----------|-------|------|



**RPS**  
A TETRA TECH COMPANY

Elmwood House T +44(0) 28 90 667914  
74 Boucher Road F +44(0) 28 90 668286  
Belfast W www.rpsgroup.com/ireland  
BT12 6RZ E ireland@rpsgroup.com

**CLIENT**



**OPW**  
Oifig na nEobacha Poiblí  
Office of Public Works



**PROJECT**

Tralee Flood Relief Scheme

**TITLE**

Tralee Depth Mapping  
5% AEP Coastal

| Project Number | Sheet Size | Drawing Scale |
|----------------|------------|---------------|
| MCW1082        | A3         | 1:5,000       |

| Drawing Number  | Datum |
|-----------------|-------|
| Dep_C_C_0020_10 | ITM   |

| Drawn by | Status | Revision |
|----------|--------|----------|
| RC       | Final  | 01       |

| Checked By | Approved By | Date       |
|------------|-------------|------------|
| AS         | AS          | 05/06/2025 |





- Legend
- 5% AEP Coastal Depth
- 0 - 0.1m
  - 0.1 - 0.25m
  - 0.25 - 0.5m
  - 0.5 - 1m
  - 1.0 - 1.5m
  - 1.5 - 2m
  - >2m
- Modelled River Centreline
- Modelled Drainage
- Embankment
- Wall

| rev | ammdments | drawn | date |
|-----|-----------|-------|------|
|-----|-----------|-------|------|



Elmwood House T +44(0) 28 90 667914  
74 Boucher Road F +44(0) 28 90 668286  
Belfast W www.rpsgroup.com/ireland  
BT12 6RZ E ireland@rpsgroup.com

CLIENT



OPW

Oifig na nObanna Poblai  
Office of Public Works



|         |                            |
|---------|----------------------------|
| PROJECT | Tralee Flood Relief Scheme |
|---------|----------------------------|


|       |                                        |
|-------|----------------------------------------|
| TITLE | Tralee Depth Mapping<br>5% AEP Coastal |
|-------|----------------------------------------|

|                |            |               |
|----------------|------------|---------------|
| Project Number | Sheet Size | Drawing Scale |
| MCW1082        | A3         | 1:5,000       |

|                 |       |
|-----------------|-------|
| Drawing Number  | Datum |
| Dep_C_C_0020_11 | ITM   |

|          |        |          |
|----------|--------|----------|
| Drawn by | Status | Revision |
| RC       | Final  | 01       |

|            |             |            |
|------------|-------------|------------|
| Checked By | Approved By | Date       |
| AS         | AS          | 05/06/2025 |

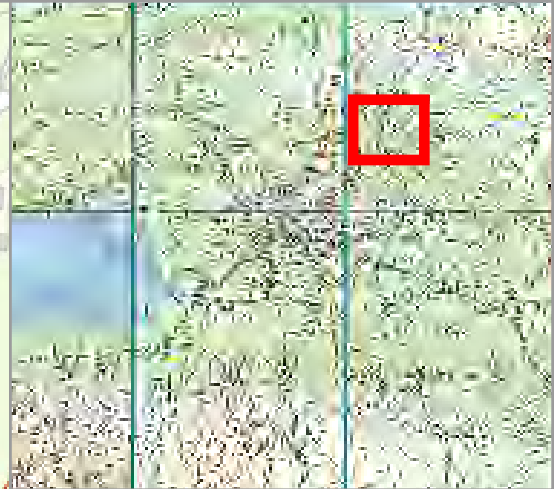

Legend

5% AEP Coastal Depth

- 0 - 0.1m
- 0.1 - 0.25m
- 0.25 - 0.5m
- 0.5 - 1m
- 1.0 - 1.5m
- 1.5 - 2m
- >2m

Modelled River Centreline

Modelled Drainage

Embankment

Wall

| rev | ammendments | drawn | date |
|-----|-------------|-------|------|
|-----|-------------|-------|------|



**rps**  
A TETRA TECH COMPANY

Elmwood House T +44(0) 28 90 667914  
74 Boucher Road F +44(0) 28 90 668286  
Belfast W www.rpsgroup.com/ireland  
BT12 6RZ E ireland@rpsgroup.com

**CLIENT**



**OPW**  
Oifig na hOibreacha Poiblí  
Office of Public Works



**PROJECT**



Tralee Flood Relief Scheme

**TITLE**

Tralee Depth Mapping  
5% AEP Coastal

|                 |             |               |
|-----------------|-------------|---------------|
| Project Number  | Sheet Size  | Drawing Scale |
| MCW1082         | A3          | 1:5,000       |
| Drawing Number  |             | Datum         |
| Dep_C_C_0020_12 |             | ITM           |
| Drawn by        | Status      | Revision      |
| RC              | Final       | 01            |
| Checked By      | Approved By | Date          |
| AS              | AS          | 05/06/2025    |



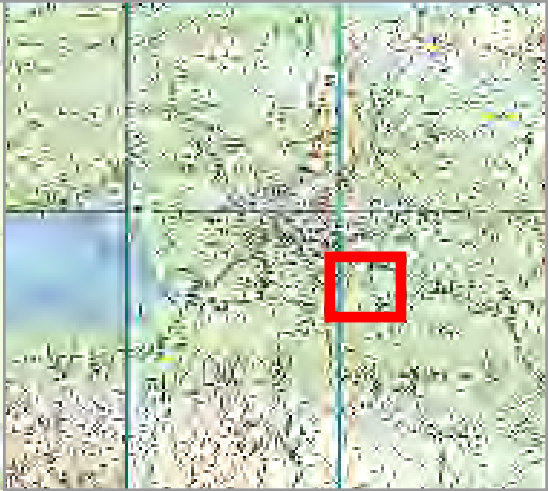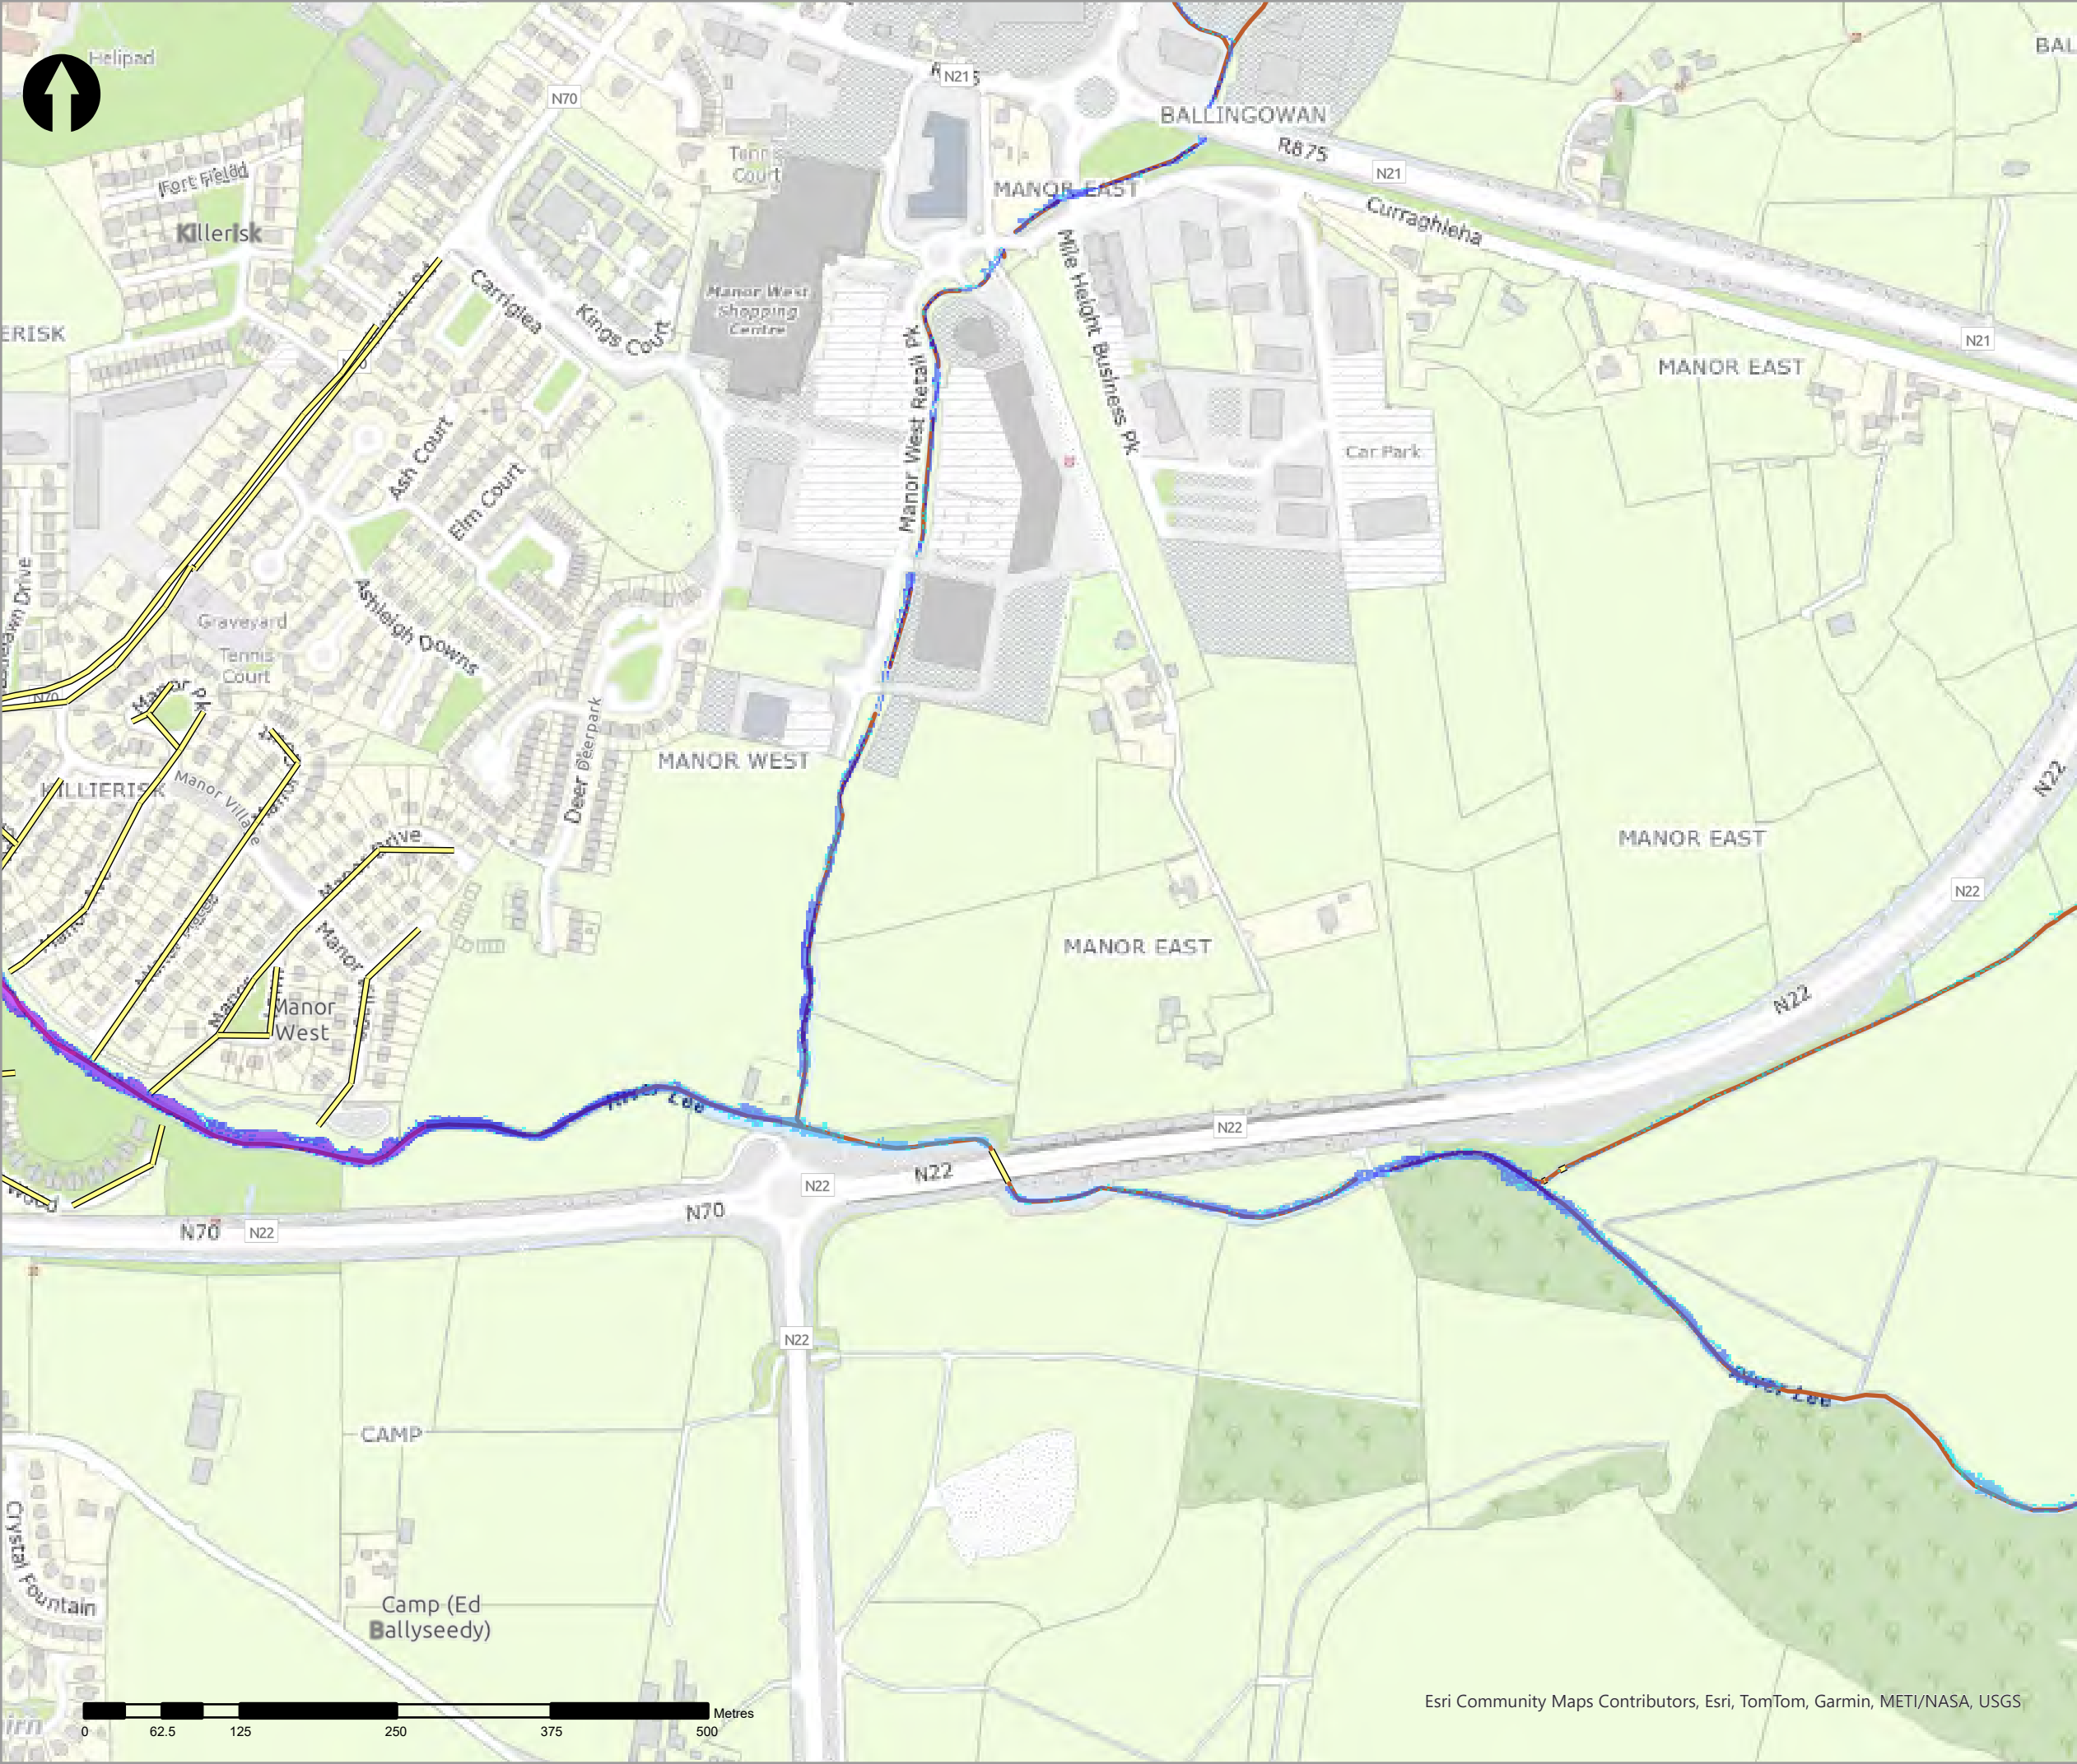

- Legend
- 5% AEP Coastal Depth
- 0 - 0.1m
  - 0.1 - 0.25m
  - 0.25 - 0.5m
  - 0.5 - 1m
  - 1.0 - 1.5m
  - 1.5 - 2m
  - >2m
- Modelled River Centreline
- Modelled Drainage
- Embankment
- Wall

| rev | amendments | drawn | date |
|-----|------------|-------|------|
|-----|------------|-------|------|



**rps**  
A TETRA TECH COMPANY

Elmwood House T +44(0) 28 90 667914  
74 Boucher Road F +44(0) 28 90 668286  
Belfast W www.rpsgroup.com/ireland  
BT12 6RZ E ireland@rpsgroup.com

**CLIENT**



**OPW**  
Oifig na hOibreacha Poiblí  
Office of Public Works




**PROJECT**

Tralee Flood Relief Scheme

**TITLE**

Tralee Depth Mapping  
5% AEP Coastal

|                                   |                   |                    |
|-----------------------------------|-------------------|--------------------|
| Project Number                    | Sheet Size        | Drawing Scale      |
| MCW1082                           | A3                | 1:5,000            |
| Drawing Number<br>Dep_C_C_0020_13 |                   | Datum<br>ITM       |
| Drawn by<br>RC                    | Status<br>Final   | Revision<br>01     |
| Checked By<br>AS                  | Approved By<br>AS | Date<br>05/06/2025 |

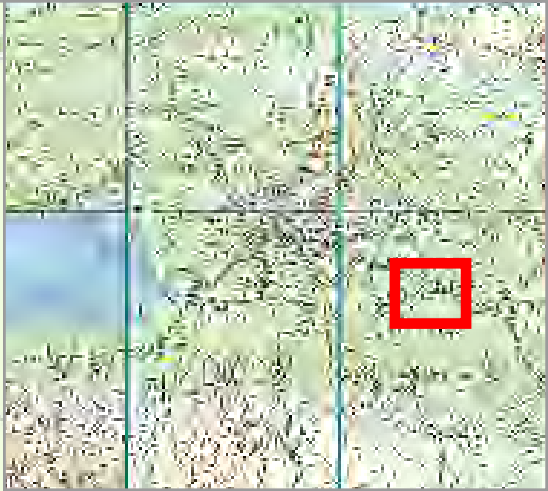

- Legend
- 5% AEP Coastal Depth
- 0 - 0.1m
  - 0.1 - 0.25m
  - 0.25 - 0.5m
  - 0.5 - 1m
  - 1.0 - 1.5m
  - 1.5 - 2m
  - >2m
- Modelled River Centreline
- Modelled Drainage
- Embankment
- Wall

| rev | ammendments | drawn | date |
|-----|-------------|-------|------|
|-----|-------------|-------|------|



Elmwood House T +44(0) 28 90 667914  
74 Boucher Road F +44(0) 28 90 668286  
Belfast W www.rpsgroup.com/ireland  
BT12 6RZ E ireland@rpsgroup.com

CLIENT



OPW

Oifig na eOibreacha Poiblí  
Office of Public Works



PROJECT

Tralee Flood Relief Scheme

TITLE

Tralee Depth Mapping  
5% AEP Coastal

| Project Number | Sheet Size | Drawing Scale |
|----------------|------------|---------------|
| MCW1082        | A3         | 1:5,000       |


| Drawing Number  | Datum |
|-----------------|-------|
| Dep_C_C_0020_14 | ITM   |

| Drawn by | Status | Revision |
|----------|--------|----------|
| RC       | Final  | 01       |

| Checked By | Approved By | Date       |
|------------|-------------|------------|
| AS         | AS          | 05/06/2025 |

Esri Community Maps Contributors, Esri, TomTom, Garmin, METI/NASA, USGS



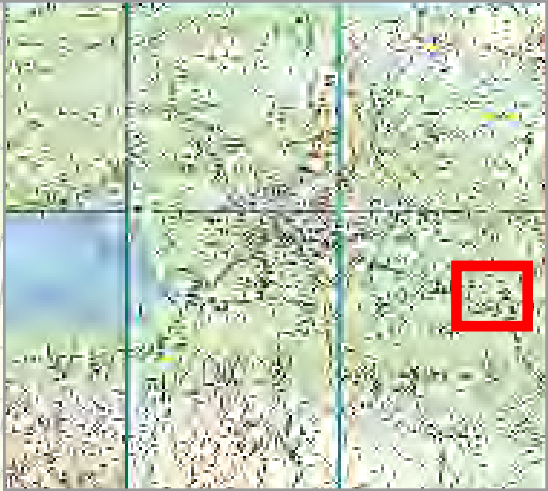

- Legend
- 5% AEP Coastal Depth
- 0 - 0.1m
  - 0.1 - 0.25m
  - 0.25 - 0.5m
  - 0.5 - 1m
  - 1.0 - 1.5m
  - 1.5 - 2m
  - >2m
- Modelled River Centreline
- Modelled Drainage
- Embankment
- Wall

| rev | ammendments | drawn | date |
|-----|-------------|-------|------|
|-----|-------------|-------|------|



Elmwood House T +44(0) 28 90 667914  
74 Boucher Road F +44(0) 28 90 668286  
Belfast W www.rpsgroup.com/ireland  
BT12 6RZ E ireland@rpsgroup.com

CLIENT



OPW

Óifig na hOibreacha Poiblí  
Office of Public Works



Coast Guard

|         |                            |
|---------|----------------------------|
| PROJECT | Tralee Flood Relief Scheme |
|---------|----------------------------|


|       |                                        |
|-------|----------------------------------------|
| TITLE | Tralee Depth Mapping<br>5% AEP Coastal |
|-------|----------------------------------------|

|                |            |               |
|----------------|------------|---------------|
| Project Number | Sheet Size | Drawing Scale |
| MCW1082        | A3         | 1:5,000       |

|                 |       |
|-----------------|-------|
| Drawing Number  | Datum |
| Dep_C_C_0020_15 | ITM   |

|          |        |          |
|----------|--------|----------|
| Drawn by | Status | Revision |
| RC       | Final  | 01       |

|            |             |            |
|------------|-------------|------------|
| Checked By | Approved By | Date       |
| AS         | AS          | 05/06/2025 |

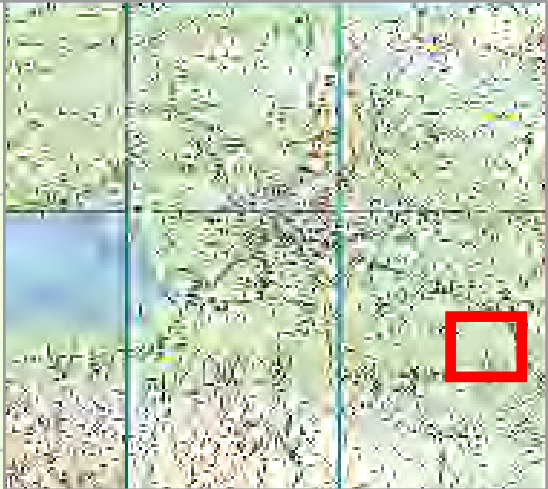

Legend

5% AEP Coastal Depth

- 0 - 0.1m
- 0.1 - 0.25m
- 0.25 - 0.5m
- 0.5 - 1m
- 1.0 - 1.5m
- 1.5 - 2m
- >2m

Modelled River Centreline

Modelled Drainage

Embankment

Wall

| rev | ammendments | drawn | date |
|-----|-------------|-------|------|
|-----|-------------|-------|------|



**rps**  
A TETRA TECH COMPANY

Elmwood House T +44(0) 28 90 667914  
74 Boucher Road F +44(0) 28 90 668286  
Belfast W www.rpsgroup.com/ireland  
BT12 6RZ E ireland@rpsgroup.com

**CLIENT**



**OPW**  
Oifig na hOibreacha Poiblí  
Office of Public Works



**PROJECT**

Tralee Flood Relief Scheme

**TITLE**

Tralee Depth Mapping  
5% AEP Coastal

| Project Number | Sheet Size | Drawing Scale |
|----------------|------------|---------------|
| MCW1082        | A3         | 1:5,000       |



| Drawing Number  | Datum |
|-----------------|-------|
| Dep_C_C_0020_16 | ITM   |

| Drawn by | Status | Revision |
|----------|--------|----------|
| RC       | Final  | 01       |

| Checked By | Approved By | Date       |
|------------|-------------|------------|
| AS         | AS          | 05/06/2025 |

Esri Community Maps Contributors, Esri, TomTom, Garmin, METI/NASA, USGS



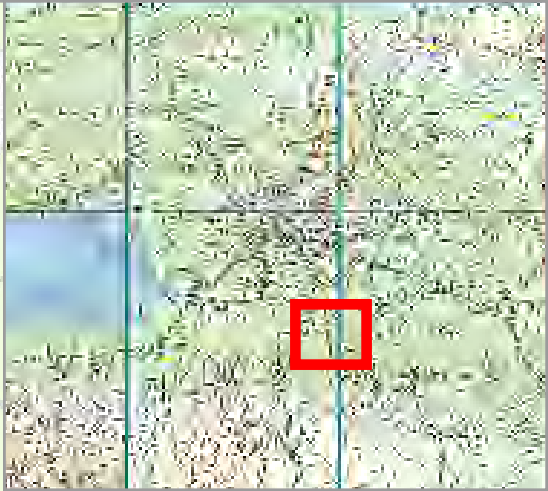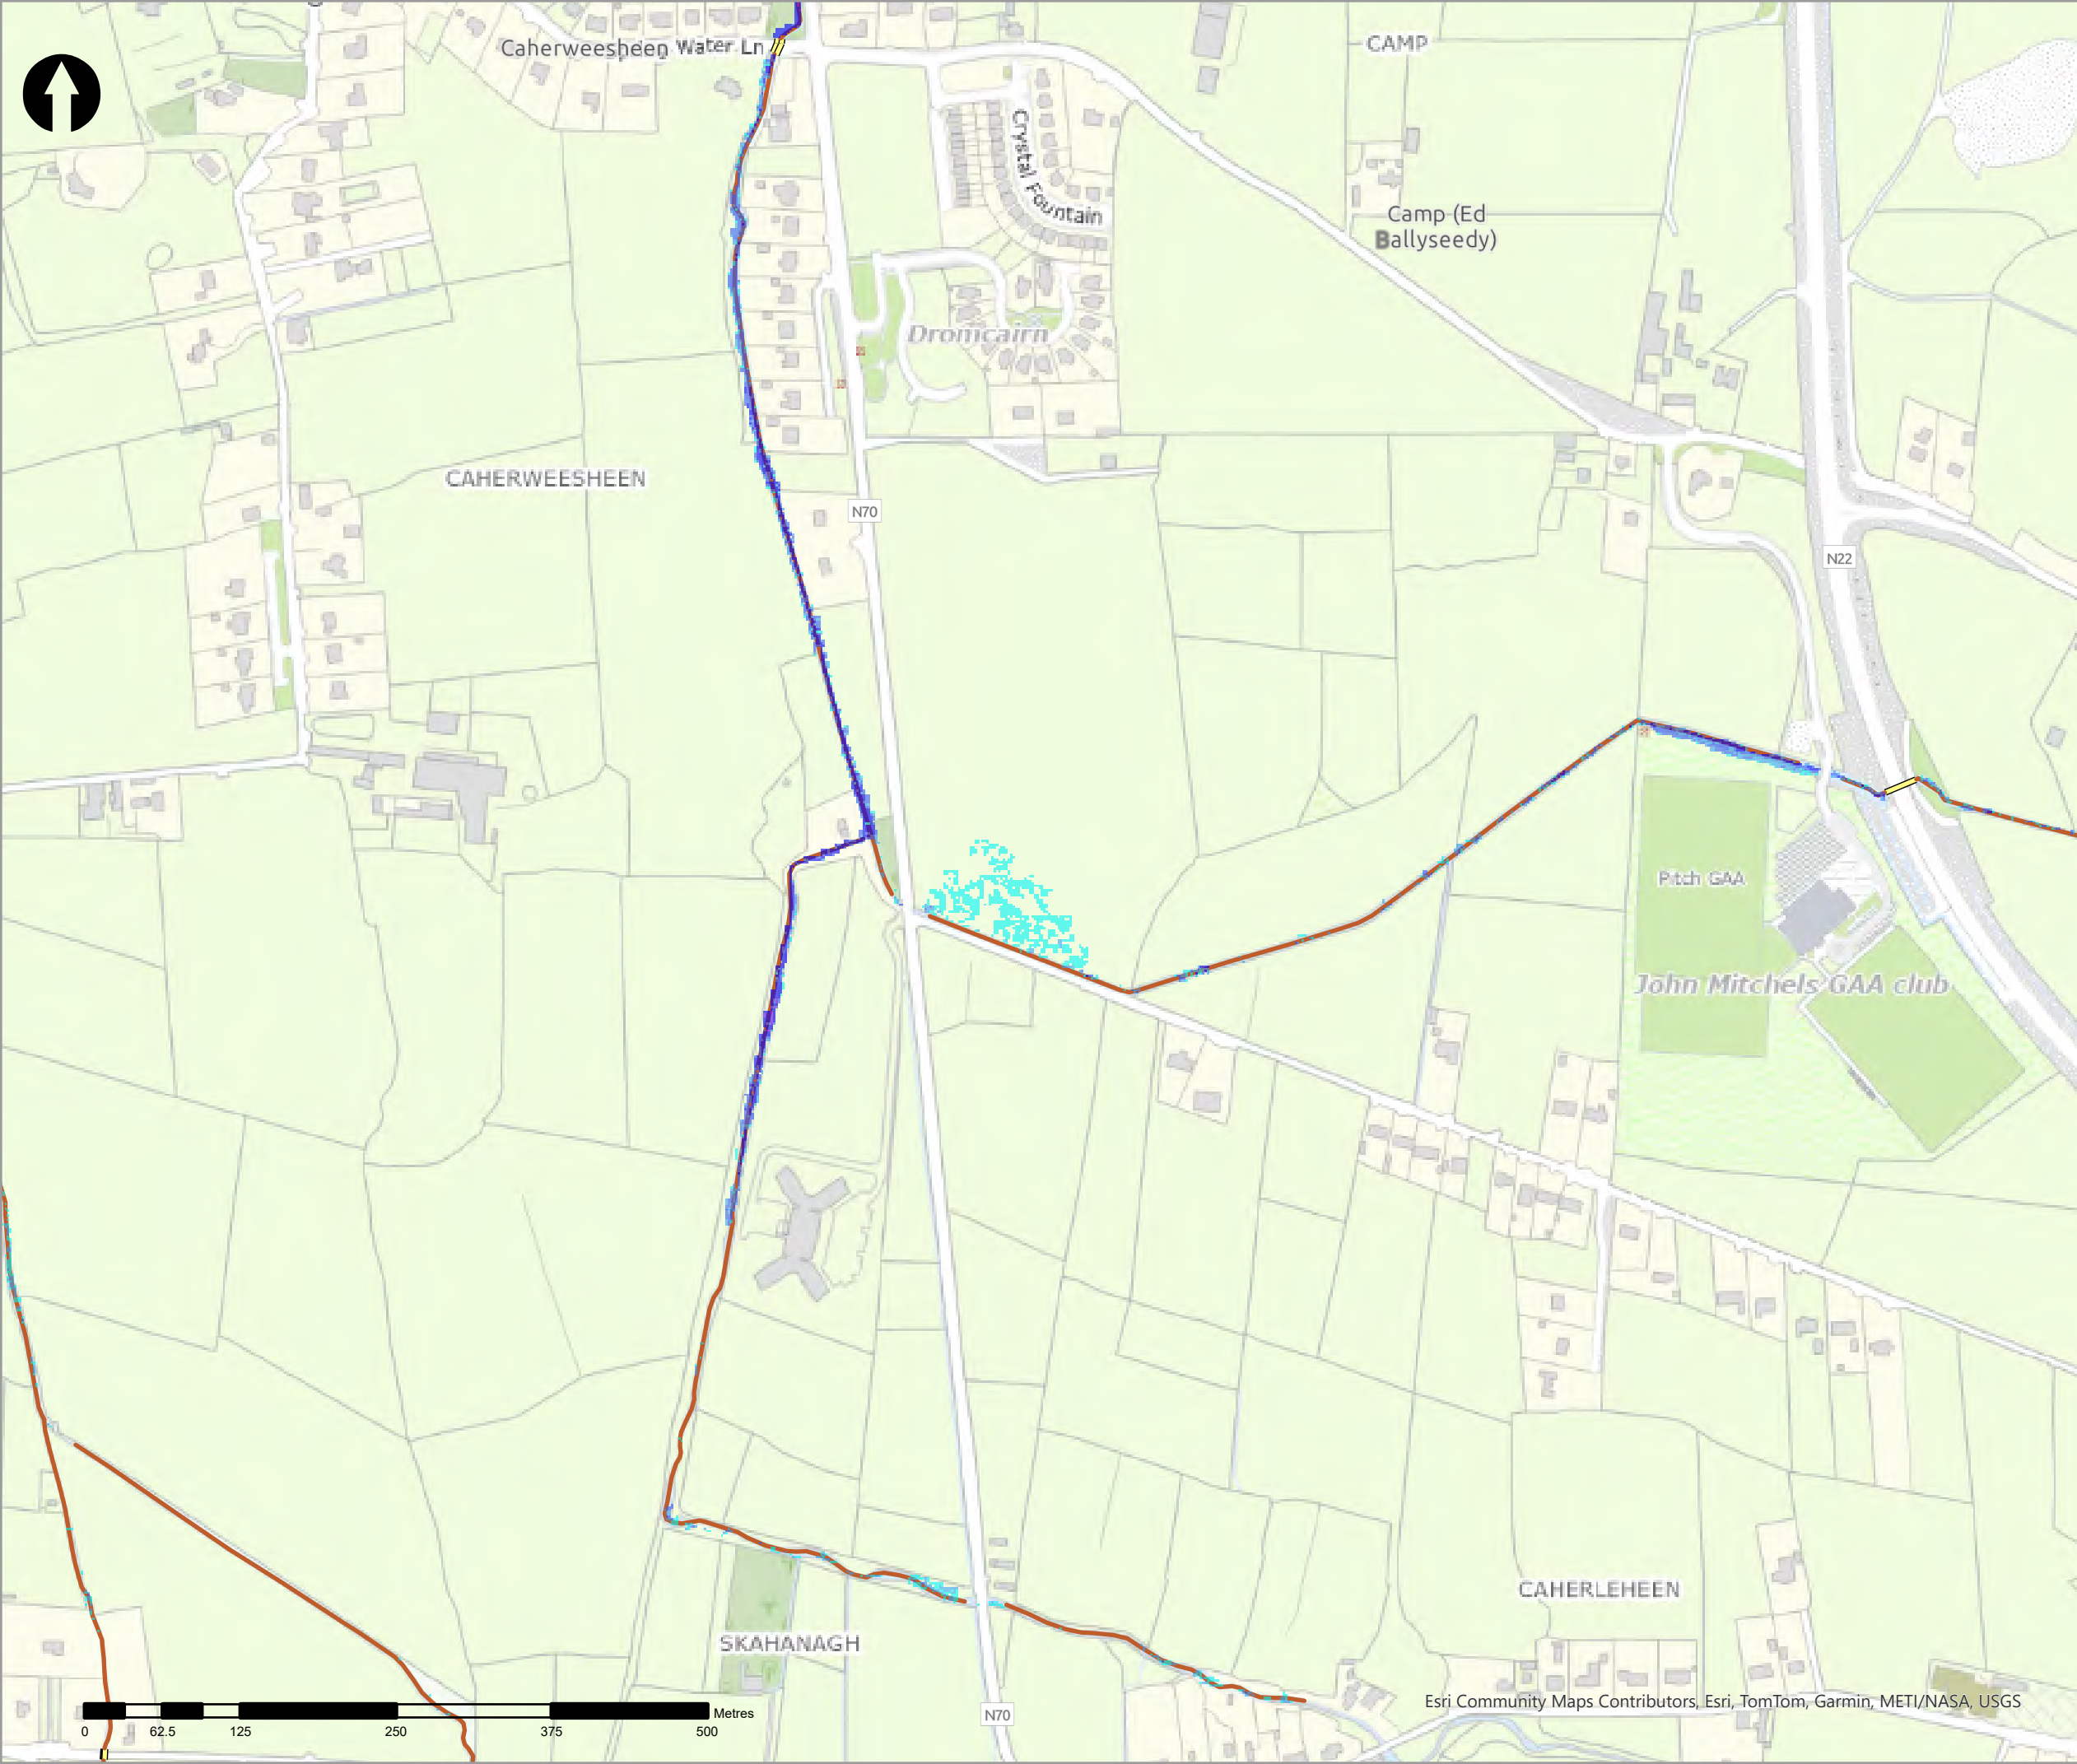

- Legend
- 5% AEP Coastal Depth
- 0 - 0.1m
  - 0.1 - 0.25m
  - 0.25 - 0.5m
  - 0.5 - 1m
  - 1.0 - 1.5m
  - 1.5 - 2m
  - >2m
- Modelled River Centreline
- Modelled Drainage
- Embankment
- Wall

| rev | ammendments | drawn | date |
|-----|-------------|-------|------|
|-----|-------------|-------|------|



Elmwood House T +44(0) 28 90 667914  
74 Boucher Road F +44(0) 28 90 668286  
Belfast W www.rpsgroup.com/ireland  
BT12 6RZ E ireland@rpsgroup.com

CLIENT



OPW

Óifig na n-Obannacha Poiblí  
Office of Public Works



|         |                            |
|---------|----------------------------|
| PROJECT | Tralee Flood Relief Scheme |
|---------|----------------------------|



|       |                                        |
|-------|----------------------------------------|
| TITLE | Tralee Depth Mapping<br>5% AEP Coastal |
|-------|----------------------------------------|

|                |            |               |
|----------------|------------|---------------|
| Project Number | Sheet Size | Drawing Scale |
| MCW1082        | A3         | 1:5,000       |

|                 |       |
|-----------------|-------|
| Drawing Number  | Datum |
| Dep_C_C_0020_17 | ITM   |

|          |        |          |
|----------|--------|----------|
| Drawn by | Status | Revision |
| RC       | Final  | 01       |

|            |             |            |
|------------|-------------|------------|
| Checked By | Approved By | Date       |
| AS         | AS          | 05/06/2025 |

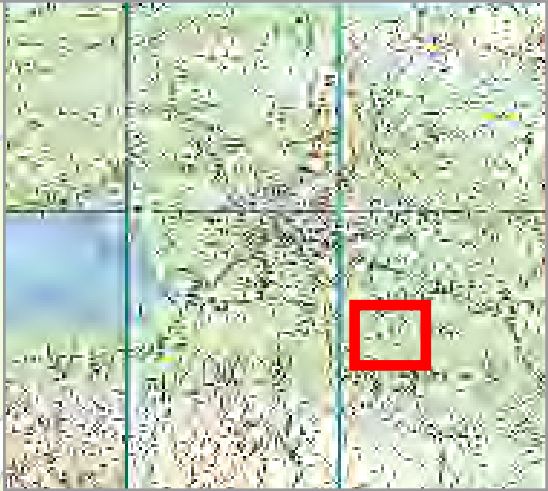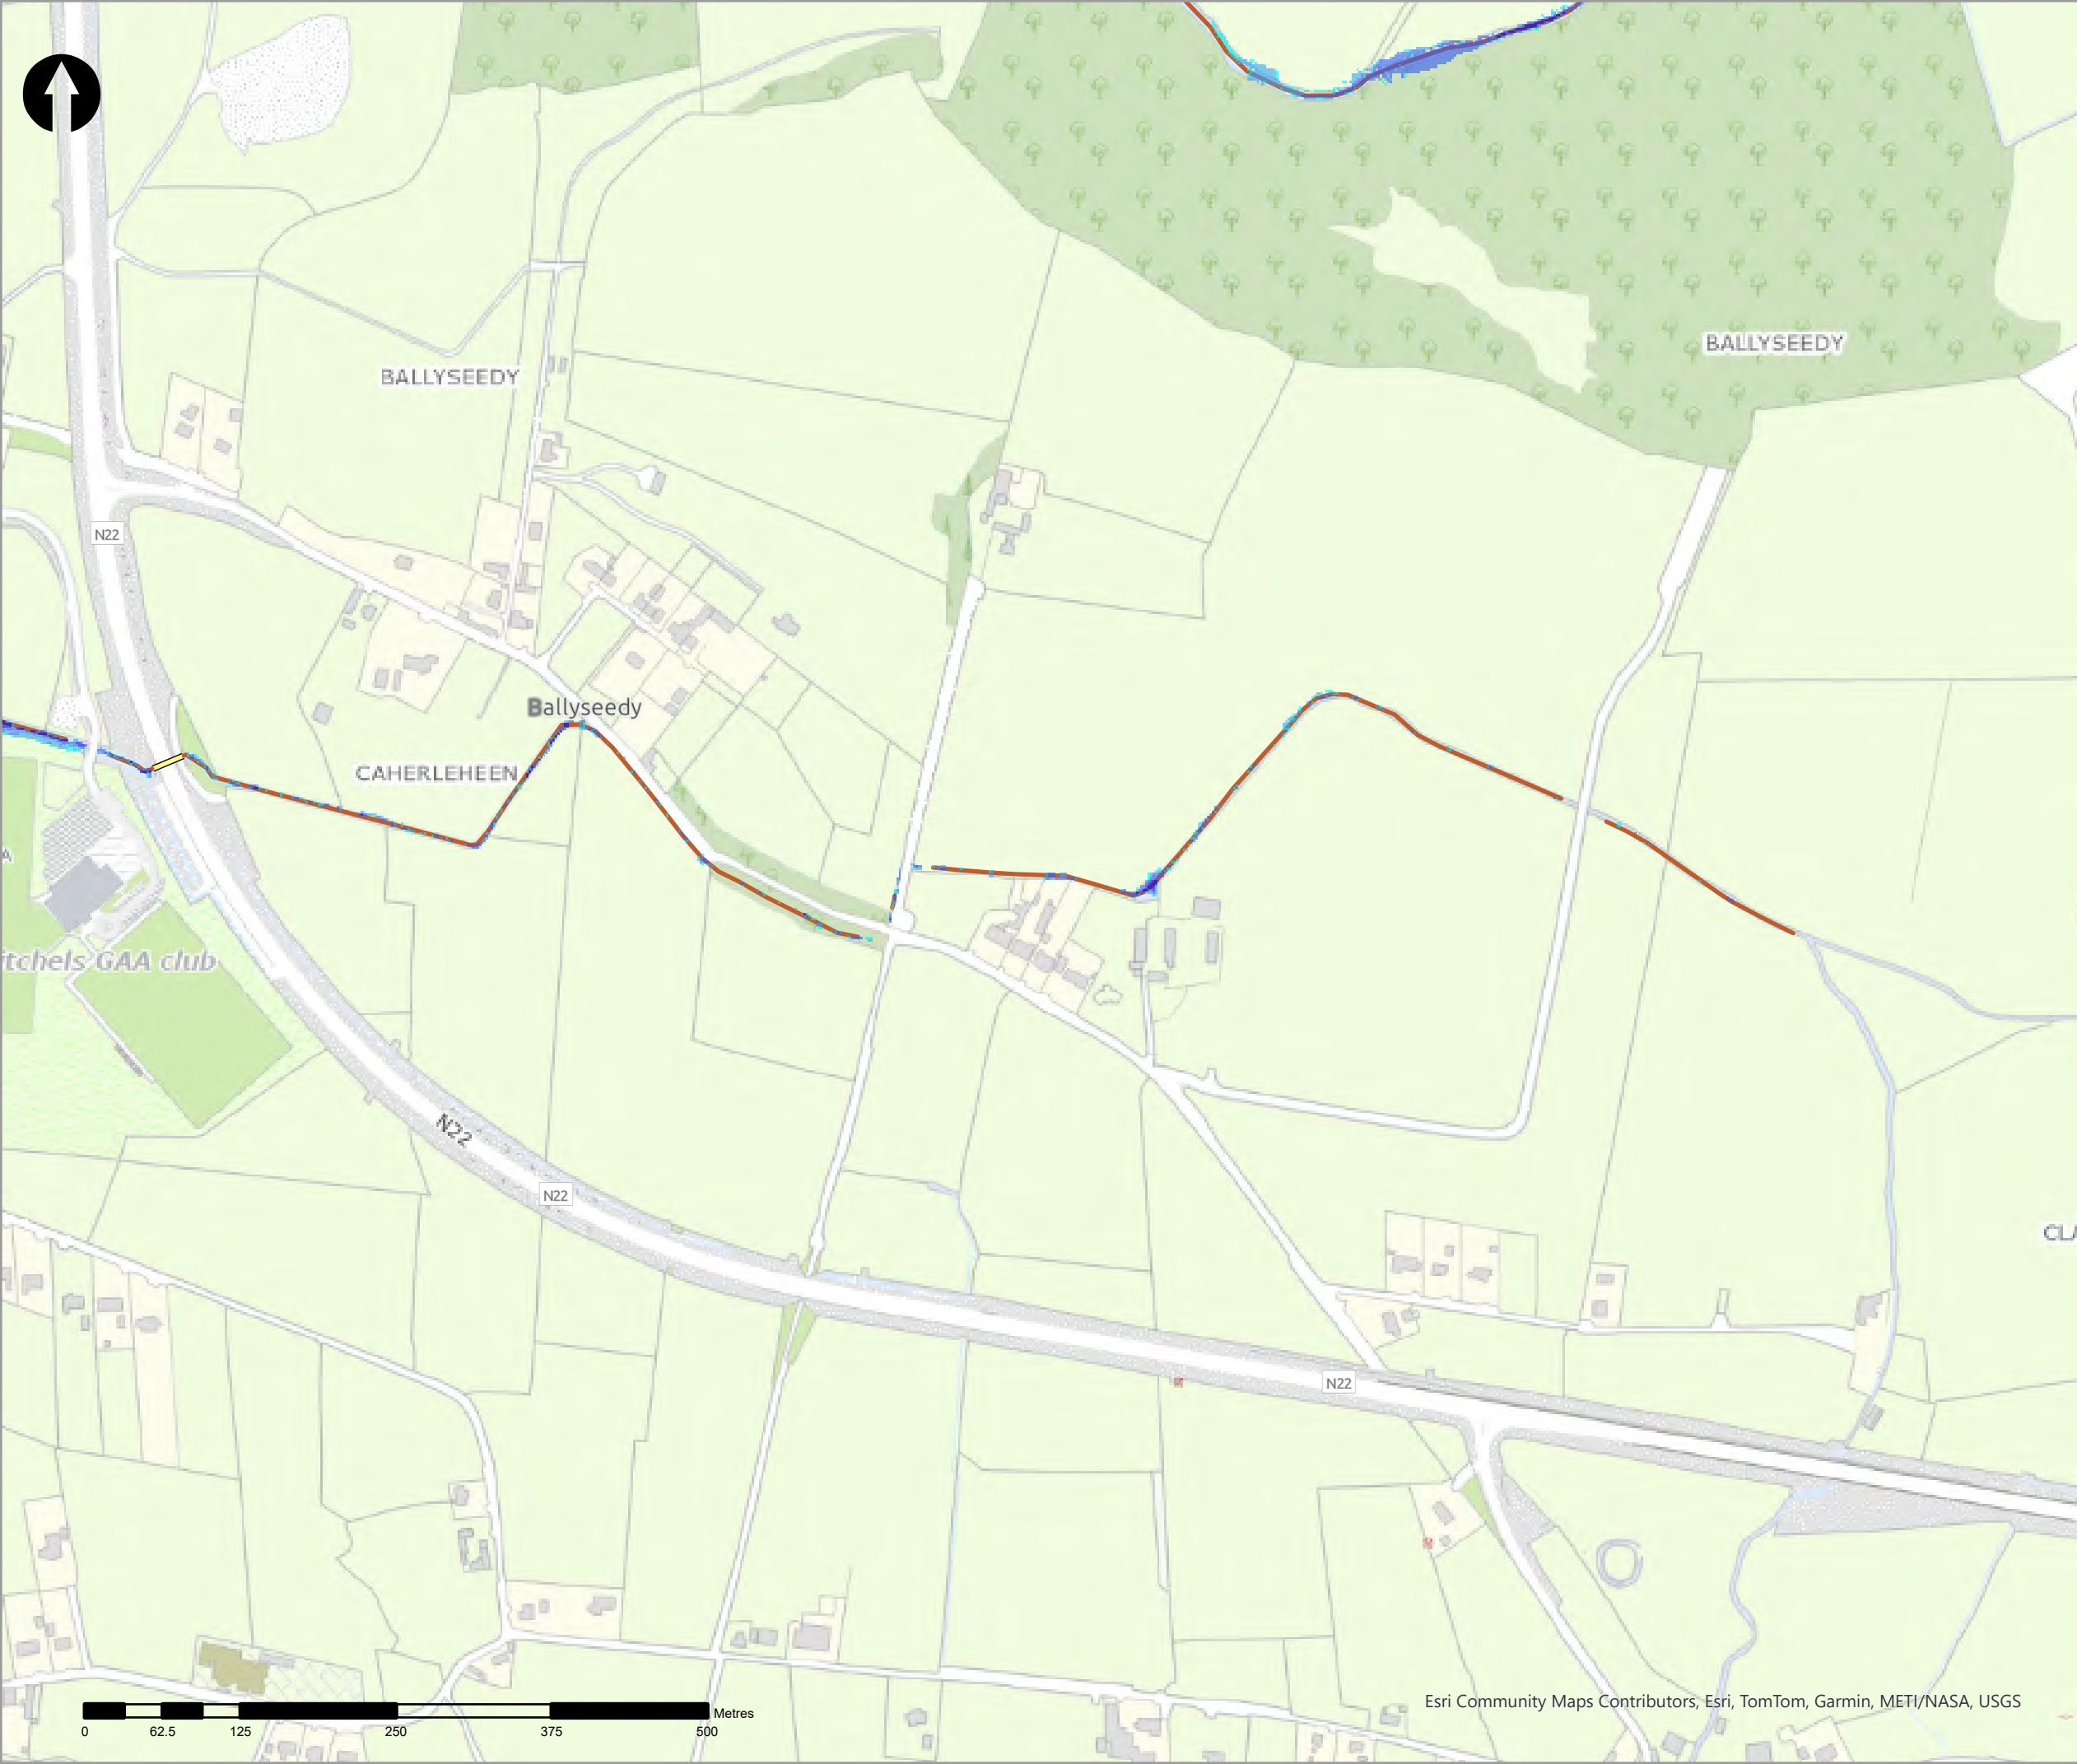

- Legend
- 5% AEP Coastal Depth
- 0 - 0.1m
  - 0.1 - 0.25m
  - 0.25 - 0.5m
  - 0.5 - 1m
  - 1.0 - 1.5m
  - 1.5 - 2m
  - >2m
- Modelled River Centreline
- Modelled Drainage
- Embankment
- Wall

| rev | ammendments | drawn | date |
|-----|-------------|-------|------|
|-----|-------------|-------|------|



**rps**  
A TETRA TECH COMPANY

Elmwood House T +44(0) 28 90 667914  
74 Boucher Road F +44(0) 28 90 668286  
Belfast W www.rpsgroup.com/ireland  
BT12 6RZ E ireland@rpsgroup.com

**CLIENT**



**OPW**  
Oifig na hOibreacha Poiblí  
Office of Public Works



**Tralee City Council**

|                |                            |
|----------------|----------------------------|
| <b>PROJECT</b> | Tralee Flood Relief Scheme |
|----------------|----------------------------|


|              |                                        |
|--------------|----------------------------------------|
| <b>TITLE</b> | Tralee Depth Mapping<br>5% AEP Coastal |
|--------------|----------------------------------------|

|                       |                   |                      |
|-----------------------|-------------------|----------------------|
| <b>Project Number</b> | <b>Sheet Size</b> | <b>Drawing Scale</b> |
| MCW1082               | A3                | 1:5,000              |

|                       |              |
|-----------------------|--------------|
| <b>Drawing Number</b> | <b>Datum</b> |
| Dep_C_C_0020_18       | ITM          |



|                 |               |                 |
|-----------------|---------------|-----------------|
| <b>Drawn by</b> | <b>Status</b> | <b>Revision</b> |
| RC              | Final         | 01              |

|                   |                    |             |
|-------------------|--------------------|-------------|
| <b>Checked By</b> | <b>Approved By</b> | <b>Date</b> |
| AS                | AS                 | 05/06/2025  |

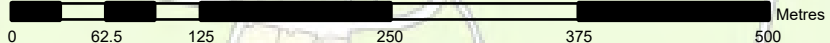

Esri Community Maps Contributors, Esri, TomTom, Garmin, METI/NASA, USGS



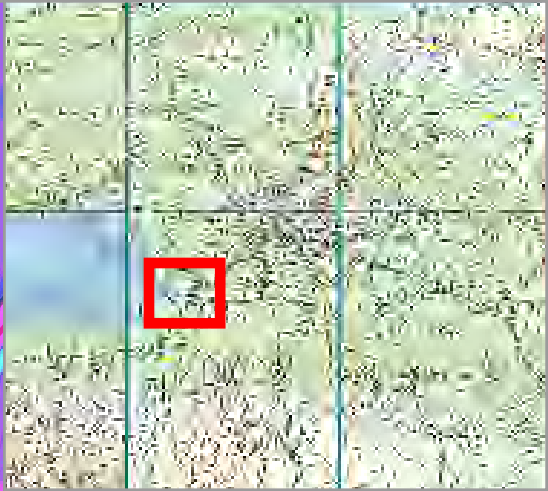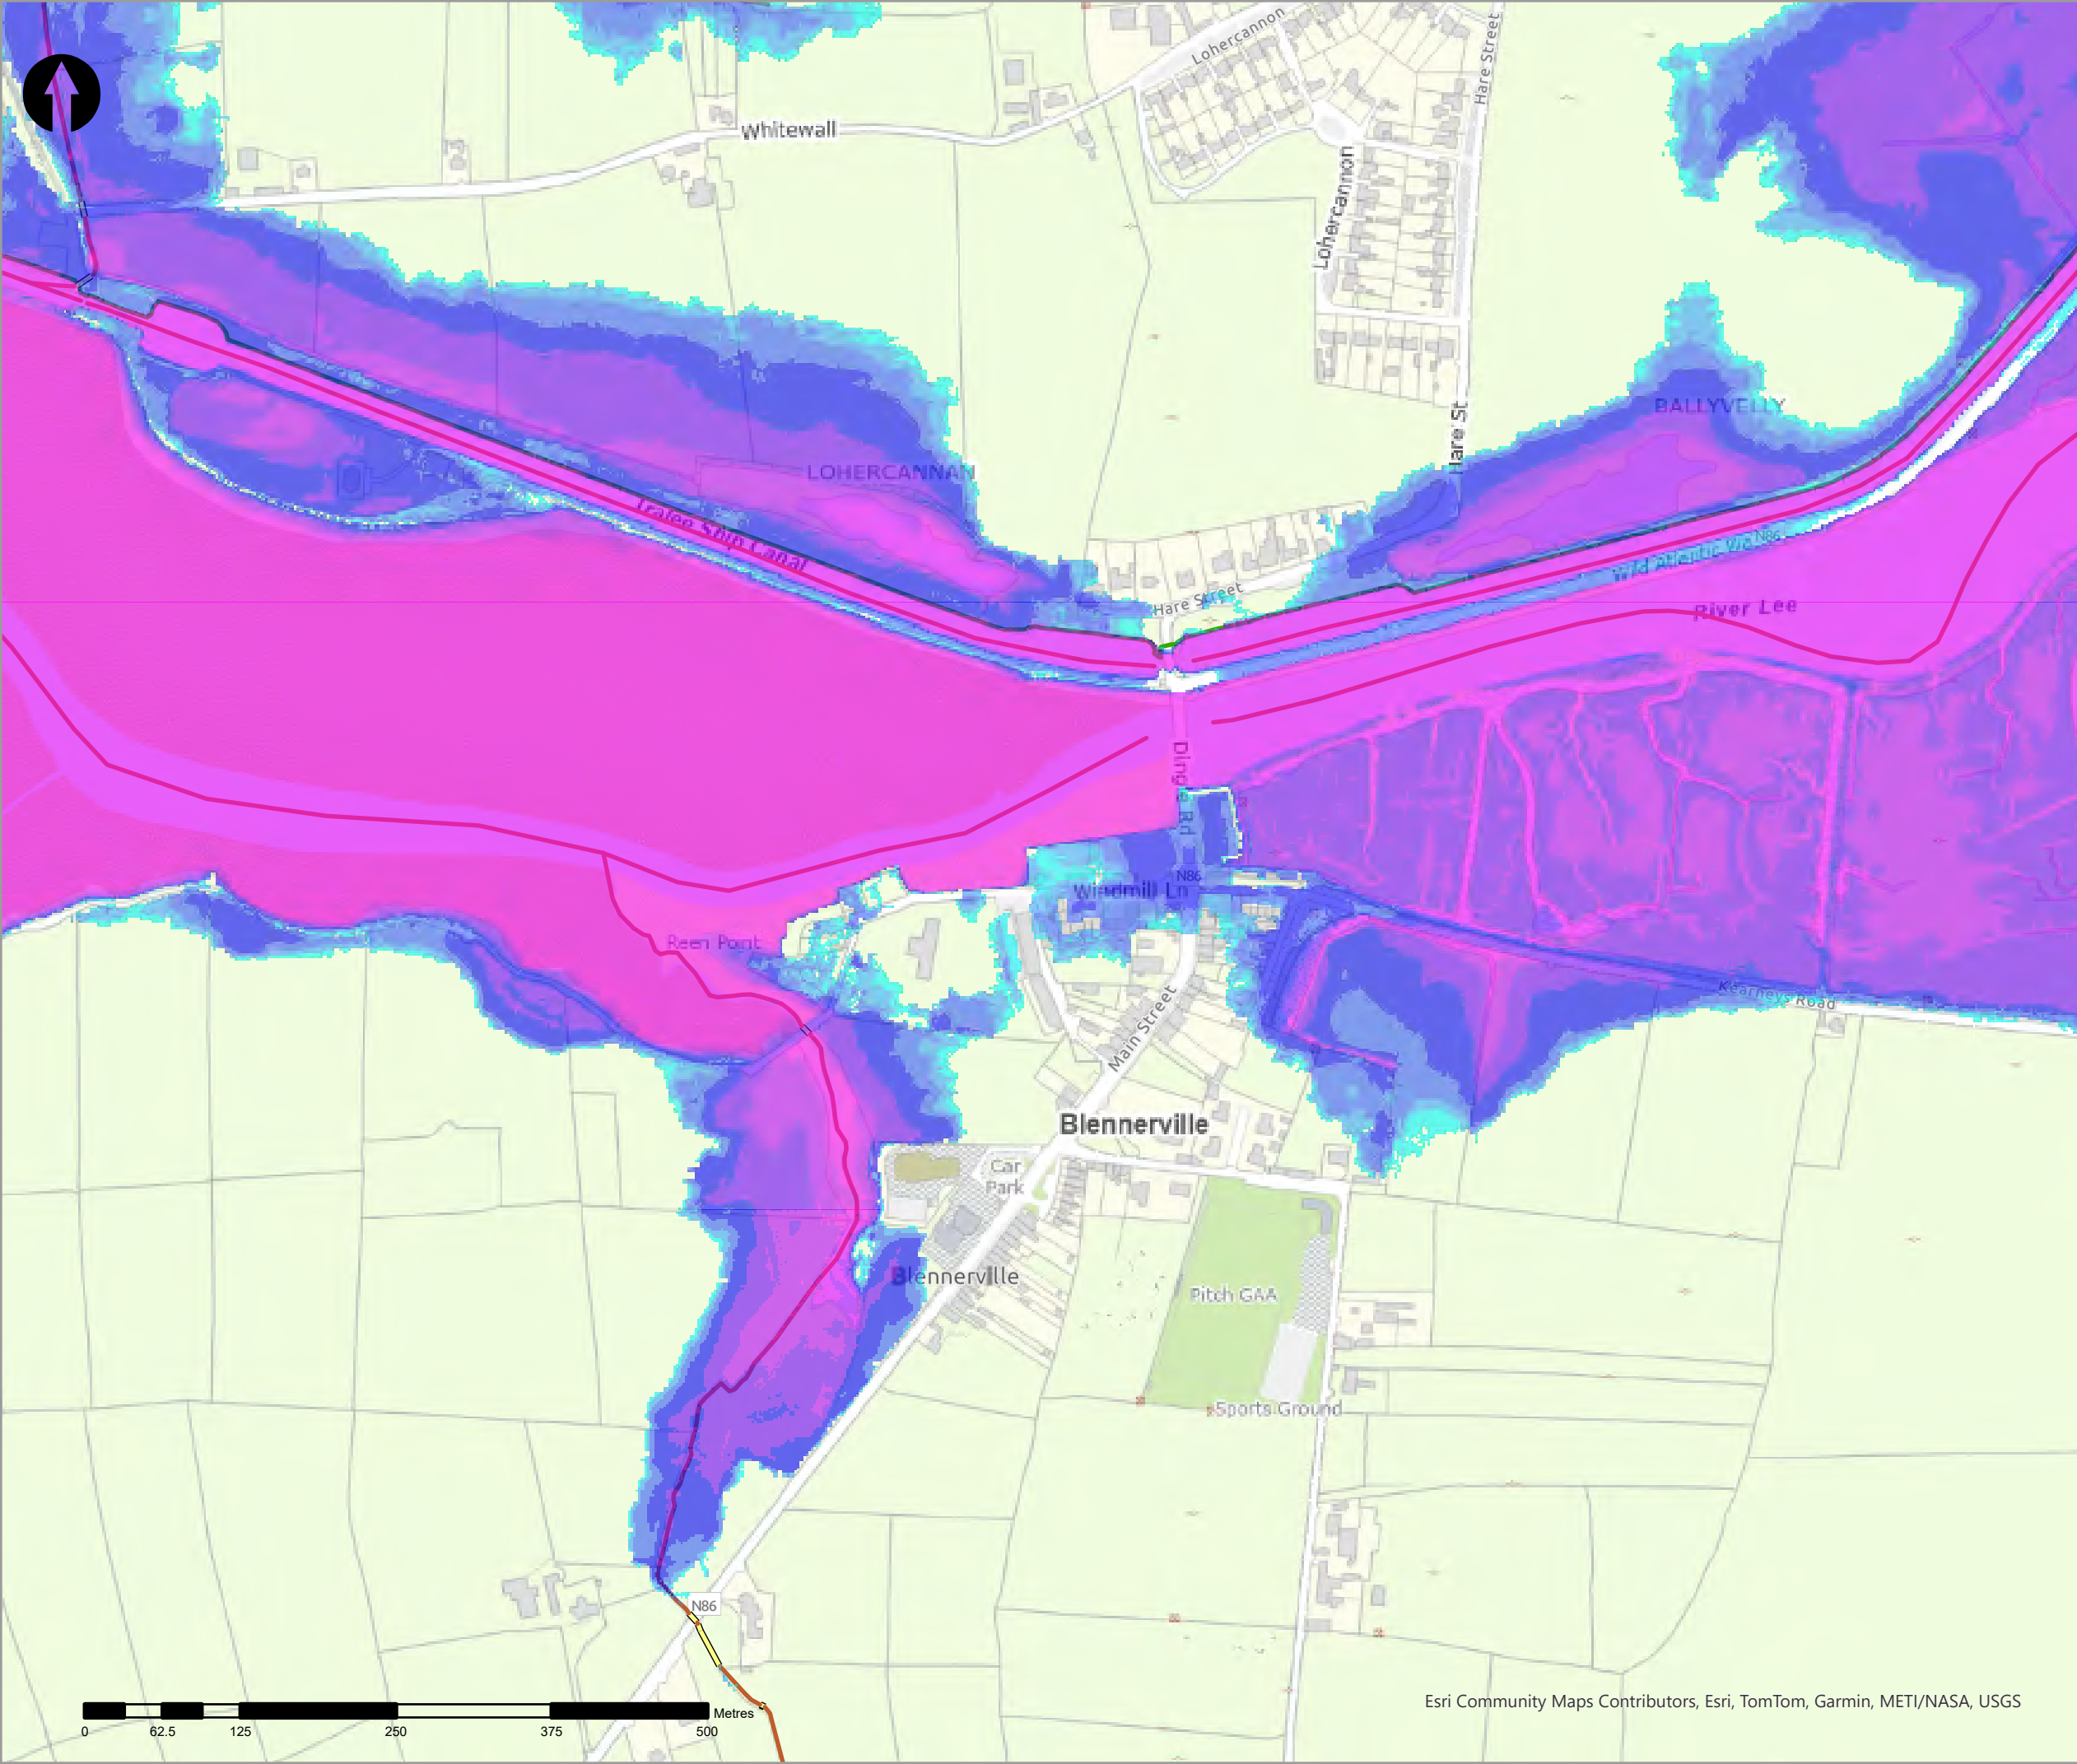

- Legend
- 5% AEP Coastal Depth
- 0 - 0.1m
  - 0.1 - 0.25m
  - 0.25 - 0.5m
  - 0.5 - 1m
  - 1.0 - 1.5m
  - 1.5 - 2m
  - >2m
- Modelled River Centreline
- Modelled Drainage
- Embankment
- Wall

| rev | ammendments | drawn | date |
|-----|-------------|-------|------|
|     |             |       |      |



Elmwood House T +44(0) 28 90 667914  
74 Boucher Road F +44(0) 28 90 668286  
Belfast W www.rpsgroup.com/ireland  
BT12 6RZ E ireland@rpsgroup.com

CLIENT



OPW

Oifig na nOibreacha Poiblí  
Office of Public Works



PROJECT

Tralee Flood Relief Scheme

TITLE



Tralee Depth Mapping  
5% AEP Coastal

| Project Number | Sheet Size | Drawing Scale |
|----------------|------------|---------------|
| MCW1082        | A3         | 1:5,000       |

| Drawing Number  | Datum |
|-----------------|-------|
| Dep_C_C_0020_19 | ITM   |

| Drawn by | Status | Revision |
|----------|--------|----------|
| RC       | Final  | 01       |

| Checked By | Approved By | Date       |
|------------|-------------|------------|
| AS         | AS          | 05/06/2025 |

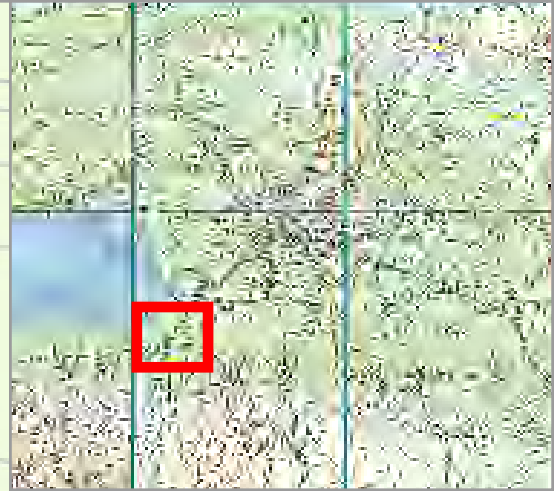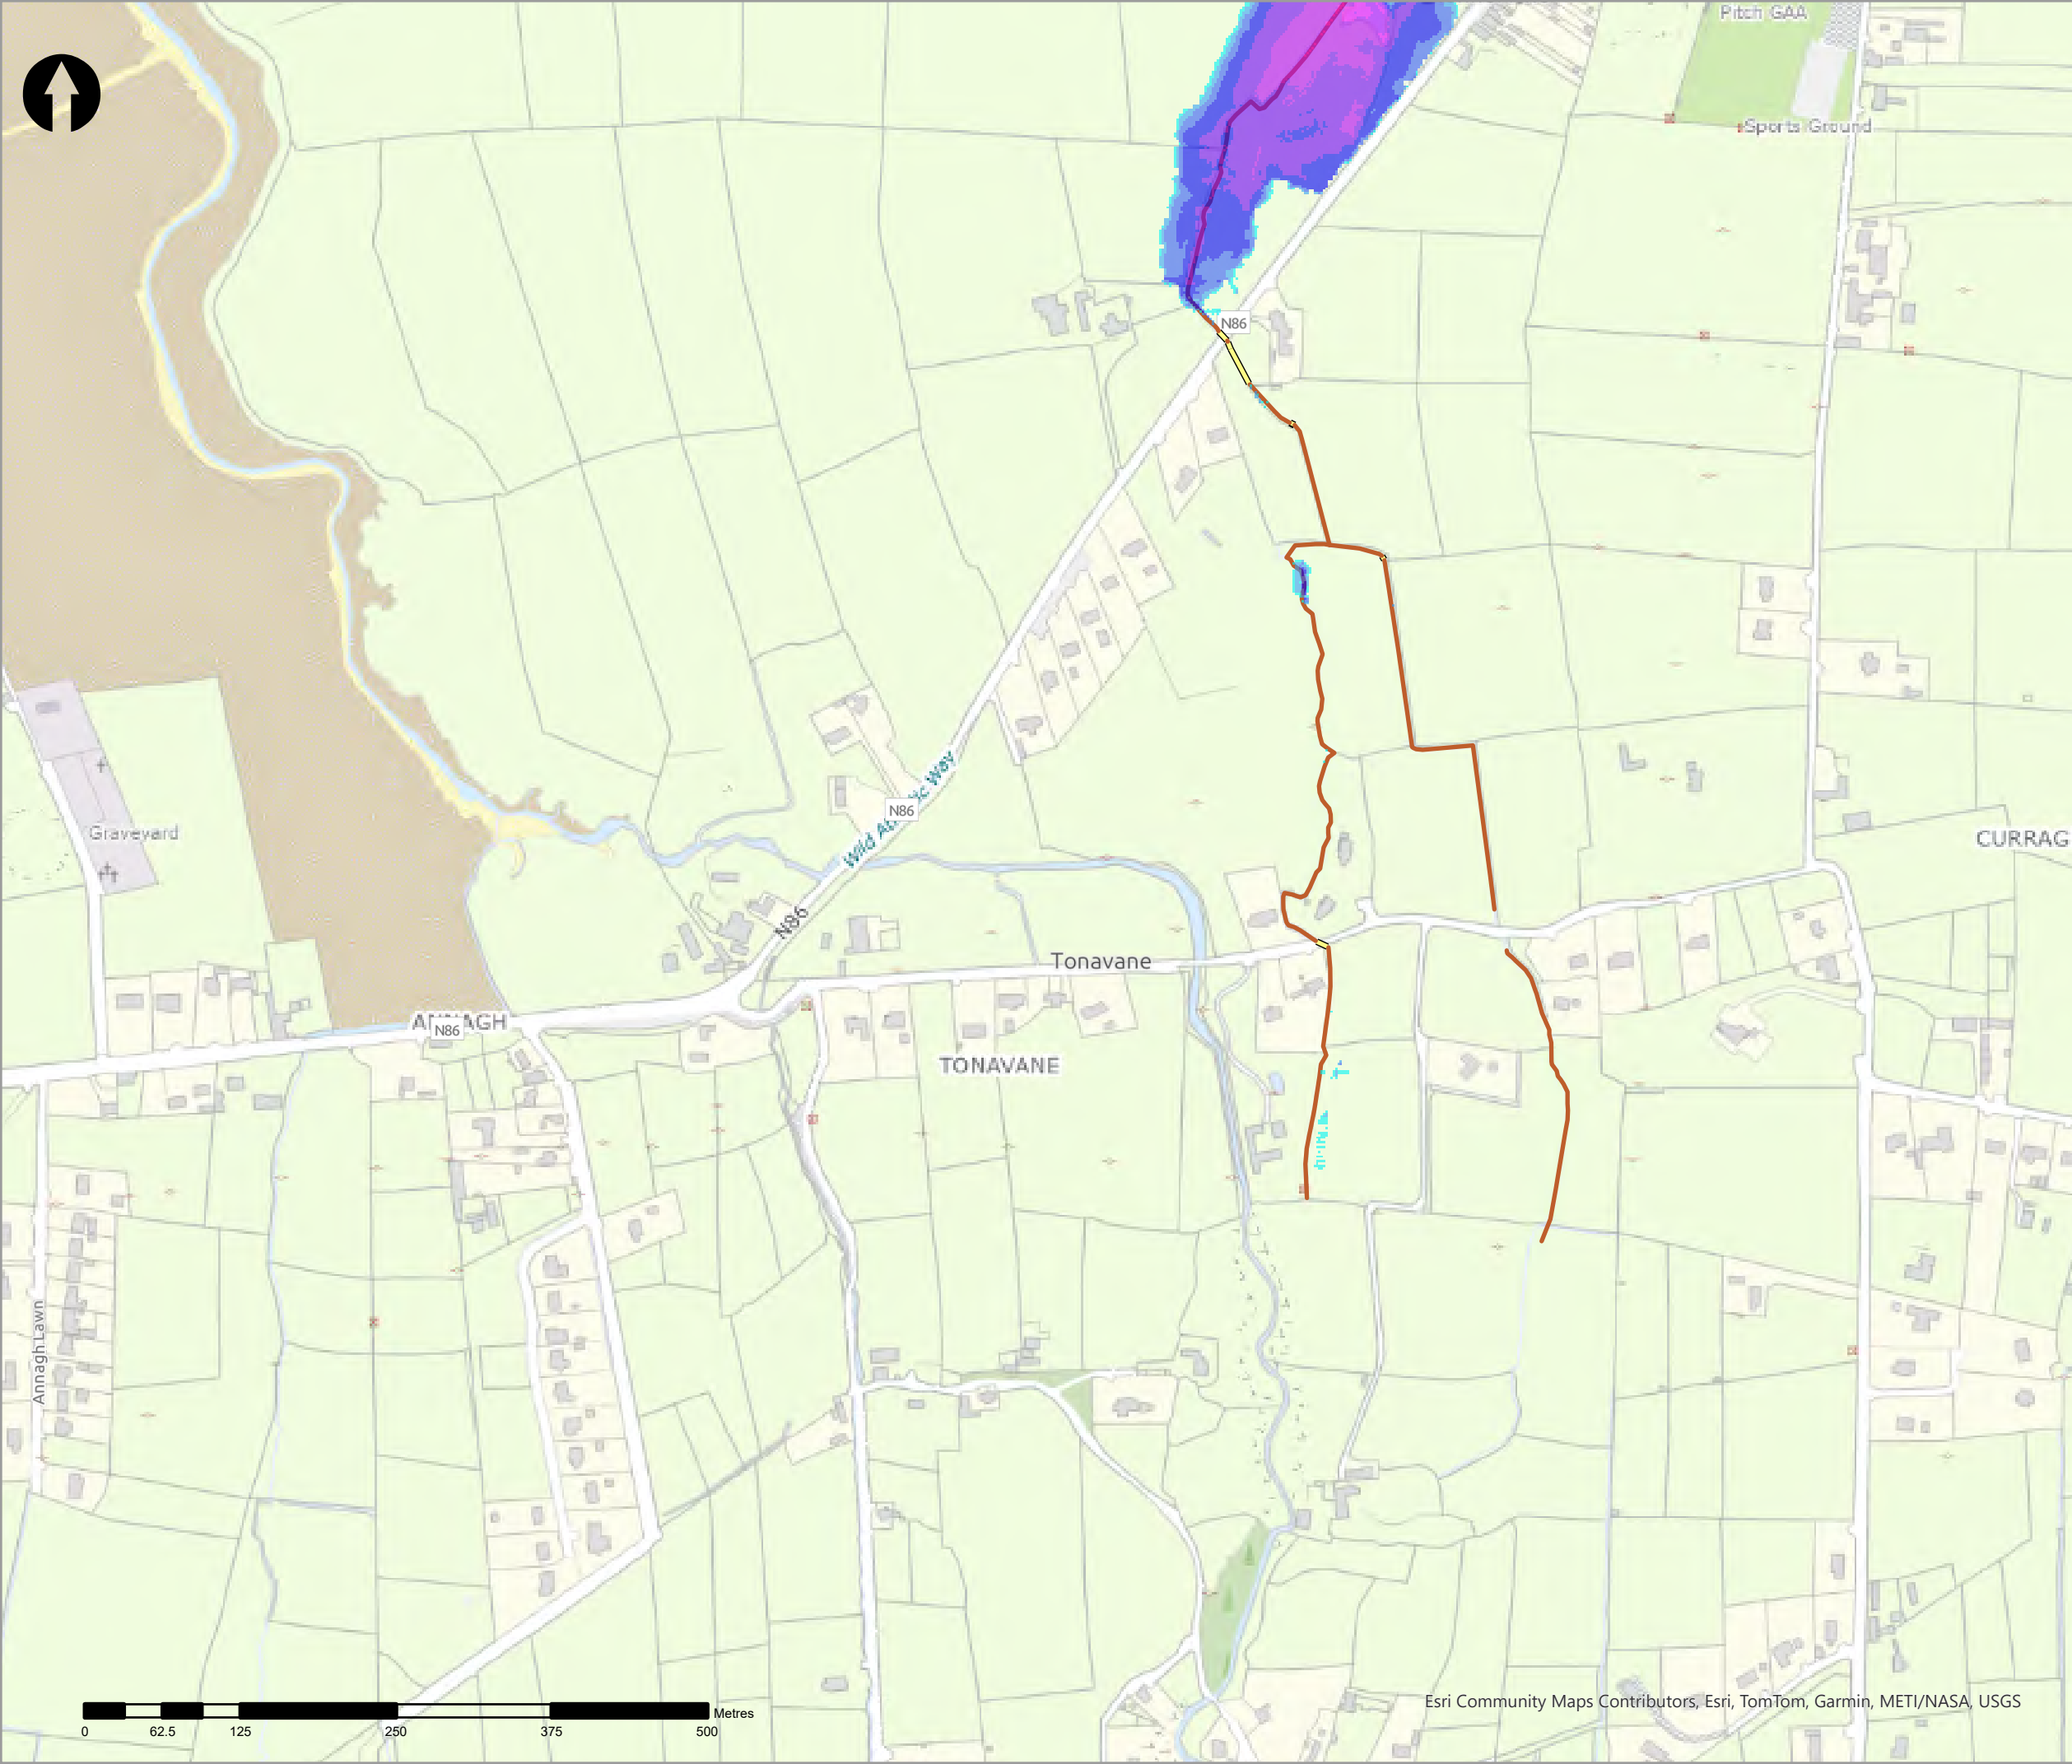

- Legend
- 5% AEP Coastal Depth
- 0 - 0.1m
  - 0.1 - 0.25m
  - 0.25 - 0.5m
  - 0.5 - 1m
  - 1.0 - 1.5m
  - 1.5 - 2m
  - >2m
- Modelled River Centreline
- Modelled Drainage
- Embankment
- Wall

| rev | ammendments | drawn | date |
|-----|-------------|-------|------|
|-----|-------------|-------|------|



Elmwood House T +44(0) 28 90 667914  
74 Boucher Road F +44(0) 28 90 668286  
Belfast W www.rpsgroup.com/ireland  
BT12 6RZ E ireland@rpsgroup.com

CLIENT



OPW

Óigín na nEilimíochas Poiblí  
Office of Public Works



PROJECT

Tralee Flood Relief Scheme

TITLE


Tralee Depth Mapping  
5% AEP Coastal

| Project Number | Sheet Size | Drawing Scale |
|----------------|------------|---------------|
| MCW1082        | A3         | 1:5,000       |



| Drawing Number  | Datum |
|-----------------|-------|
| Dep_C_C_0020_20 | ITM   |

| Drawn by | Status | Revision |
|----------|--------|----------|
| RC       | Final  | 01       |

| Checked By | Approved By | Date       |
|------------|-------------|------------|
| AS         | AS          | 05/06/2025 |

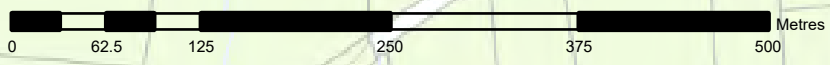



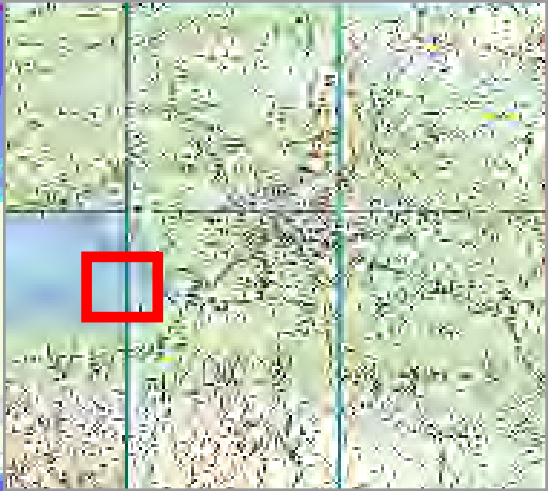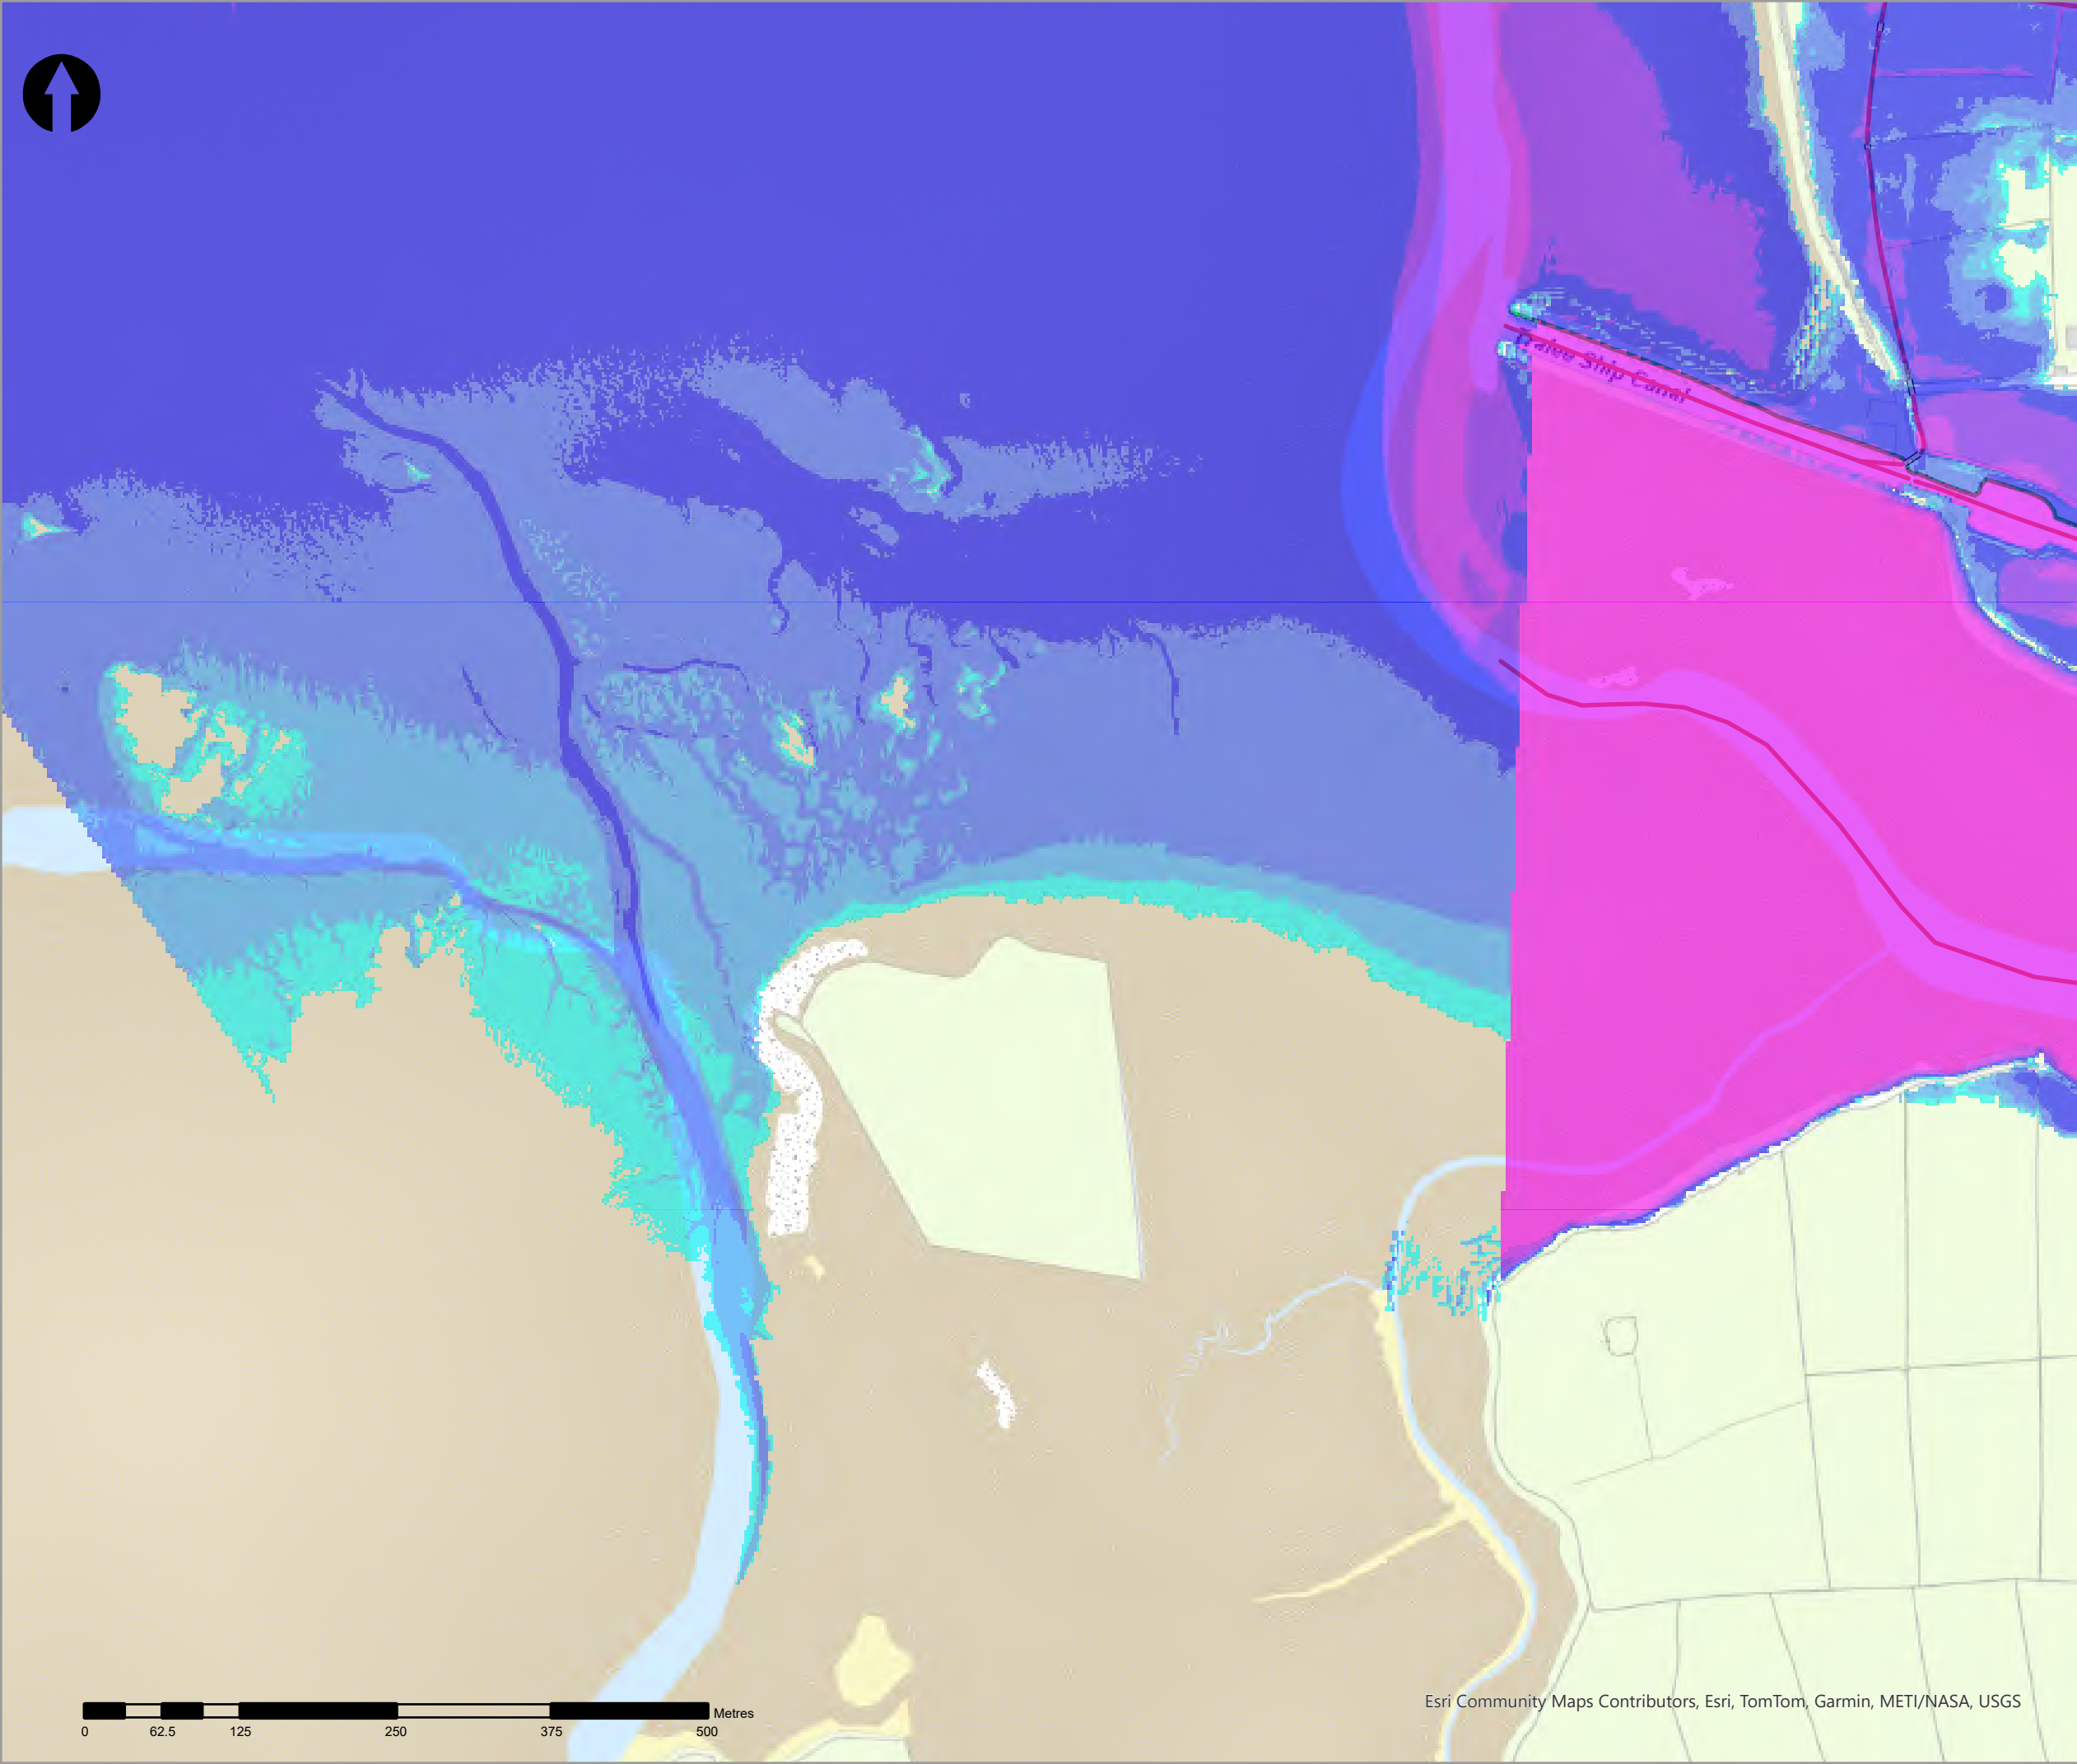

- Legend
- 5% AEP Coastal Depth
- 0 - 0.1m
  - 0.1 - 0.25m
  - 0.25 - 0.5m
  - 0.5 - 1m
  - 1.0 - 1.5m
  - 1.5 - 2m
  - >2m
- Modelled River Centreline
- Modelled Drainage
- Embankment
- Wall

| rev | ammendments | drawn | date |
|-----|-------------|-------|------|
|-----|-------------|-------|------|



Elmwood House T +44(0) 28 90 667914  
74 Boucher Road F +44(0) 28 90 668286  
Belfast W www.rpsgroup.com/ireland  
BT12 6RZ E ireland@rpsgroup.com

CLIENT



OPW

Oifig na hOibreacha Poiblí  
Office of Public Works



Coast Guard

PROJECT

Tralee Flood Relief Scheme

TITLE


Tralee Depth Mapping  
5% AEP Coastal


| Project Number | Sheet Size | Drawing Scale |
|----------------|------------|---------------|
| MCW1082        | A3         | 1:5,000       |

| Drawing Number  | Datum |
|-----------------|-------|
| Dep_C_C_0020_21 | ITM   |

| Drawn by | Status | Revision |
|----------|--------|----------|
| RC       | Final  | 01       |

| Checked By | Approved By | Date       |
|------------|-------------|------------|
| AS         | AS          | 05/06/2025 |

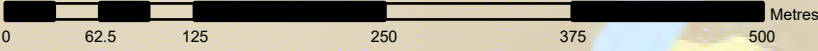

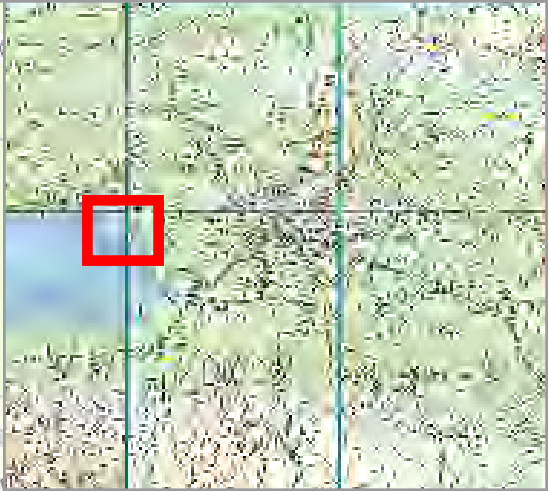

- Legend
- 5% AEP Coastal Depth
- 0 - 0.1m
  - 0.1 - 0.25m
  - 0.25 - 0.5m
  - 0.5 - 1m
  - 1.0 - 1.5m
  - 1.5 - 2m
  - >2m
- Modelled River Centreline
- Modelled Drainage
- Embankment
- Wall

| rev | ammendments | drawn | date |
|-----|-------------|-------|------|
|-----|-------------|-------|------|



Elmwood House T +44(0) 28 90 667914  
74 Boucher Road F +44(0) 28 90 668286  
Belfast W www.rpsgroup.com/ireland  
BT12 6RZ E ireland@rpsgroup.com

CLIENT



|         |                            |
|---------|----------------------------|
| PROJECT | Tralee Flood Relief Scheme |
|---------|----------------------------|


|       |                                        |
|-------|----------------------------------------|
| TITLE | Tralee Depth Mapping<br>5% AEP Coastal |
|-------|----------------------------------------|

|                |            |               |
|----------------|------------|---------------|
| Project Number | Sheet Size | Drawing Scale |
| MCW1082        | A3         | 1:5,000       |



|                 |       |
|-----------------|-------|
| Drawing Number  | Datum |
| Dep_C_C_0020_22 | ITM   |

|          |        |          |
|----------|--------|----------|
| Drawn by | Status | Revision |
| RC       | Final  | 01       |

|            |             |            |
|------------|-------------|------------|
| Checked By | Approved By | Date       |
| AS         | AS          | 05/06/2025 |

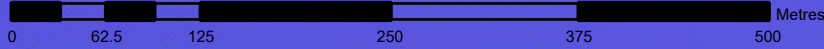



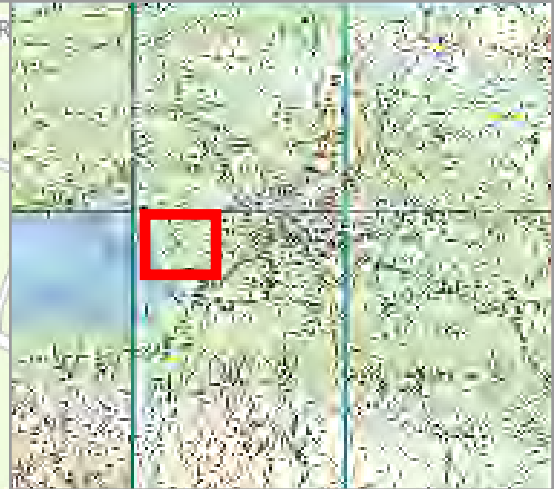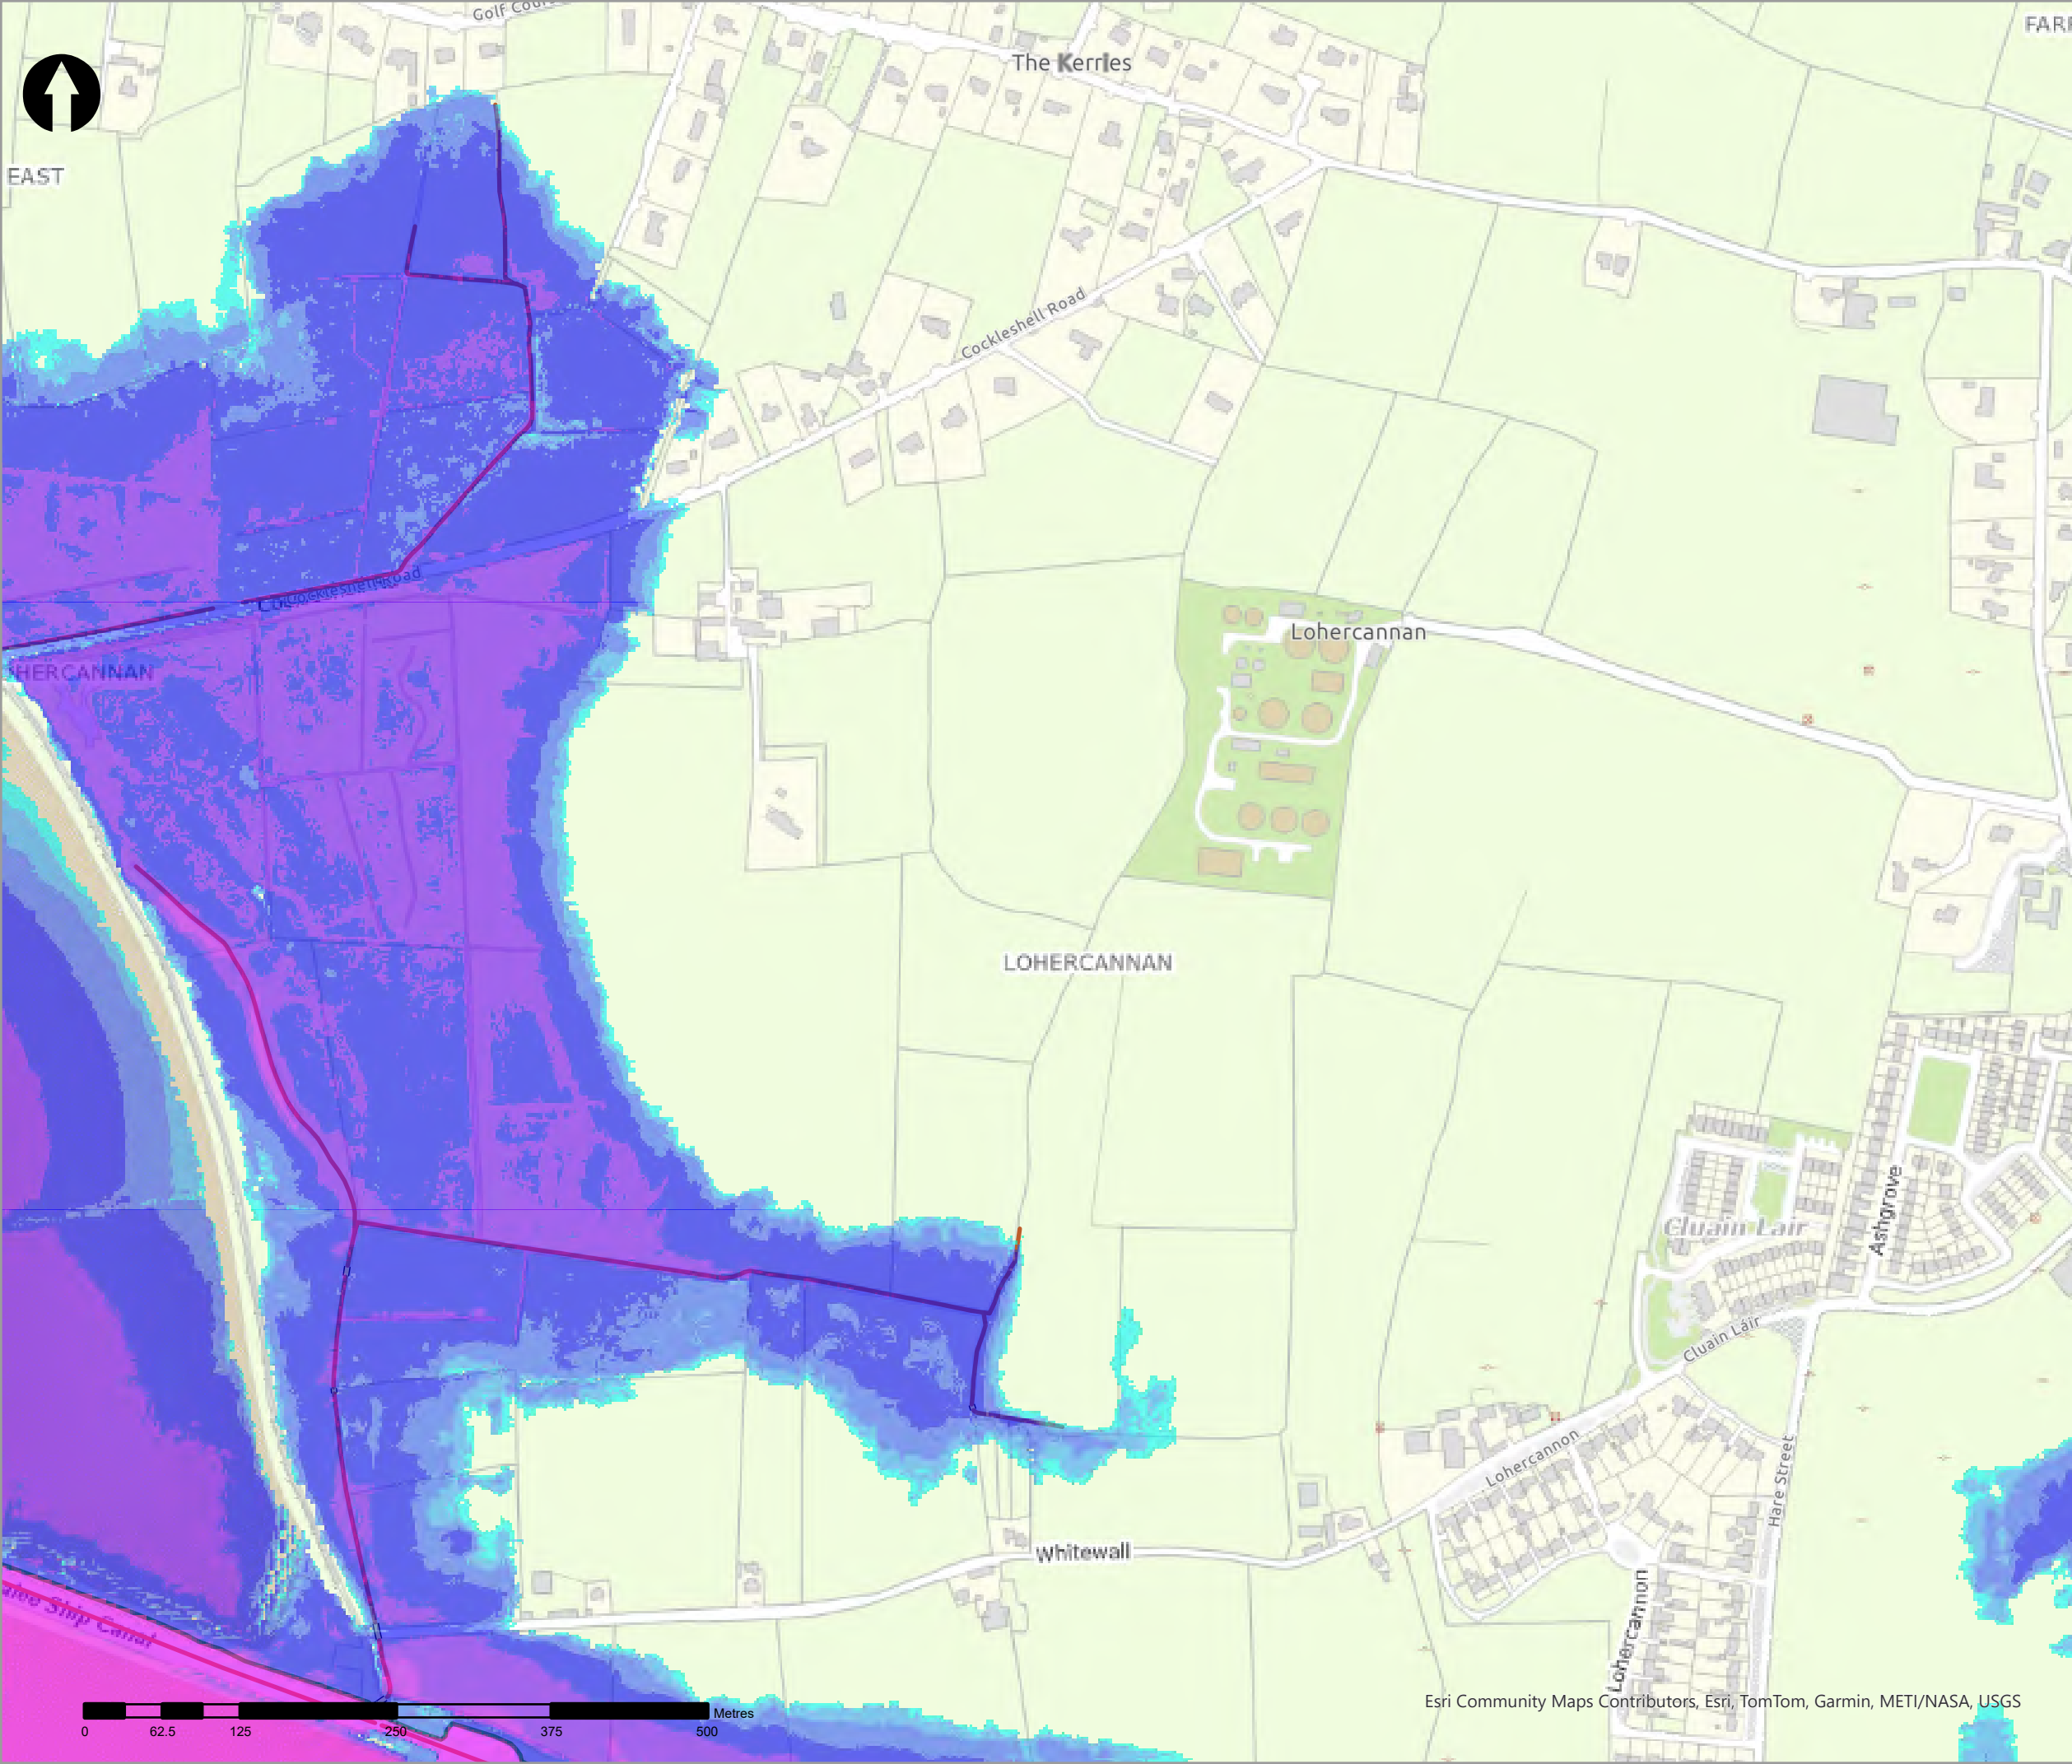

Legend

5% AEP Coastal Depth

- 0 - 0.1m
- 0.1 - 0.25m
- 0.25 - 0.5m
- 0.5 - 1m
- 1.0 - 1.5m
- 1.5 - 2m
- >2m

Modelled River Centreline

Modelled Drainage

Embankment

Wall

| rev | ammendments | drawn | date |
|-----|-------------|-------|------|
|-----|-------------|-------|------|



Elmwood House T +44(0) 28 90 667914  
74 Boucher Road F +44(0) 28 90 668286  
Belfast W www.rpsgroup.com/ireland  
BT12 6RZ E ireland@rpsgroup.com

CLIENT



OPW

Óigín na nEobánacha Poiblí  
Office of Public Works





PROJECT

Tralee Flood Relief Scheme

TITLE

Tralee Depth Mapping  
5% AEP Coastal

|                 |             |               |
|-----------------|-------------|---------------|
| Project Number  | Sheet Size  | Drawing Scale |
| MCW1082         | A3          | 1:5,000       |
| Drawing Number  | Datum       |               |
| Dep_C_C_0020_23 | ITM         |               |
| Drawn by        | Status      | Revision      |
| RC              | Final       | 01            |
| Checked By      | Approved By | Date          |
| AS              | AS          | 05/06/2025    |

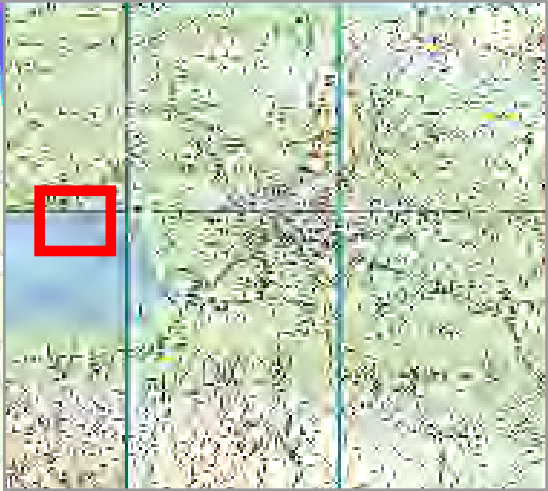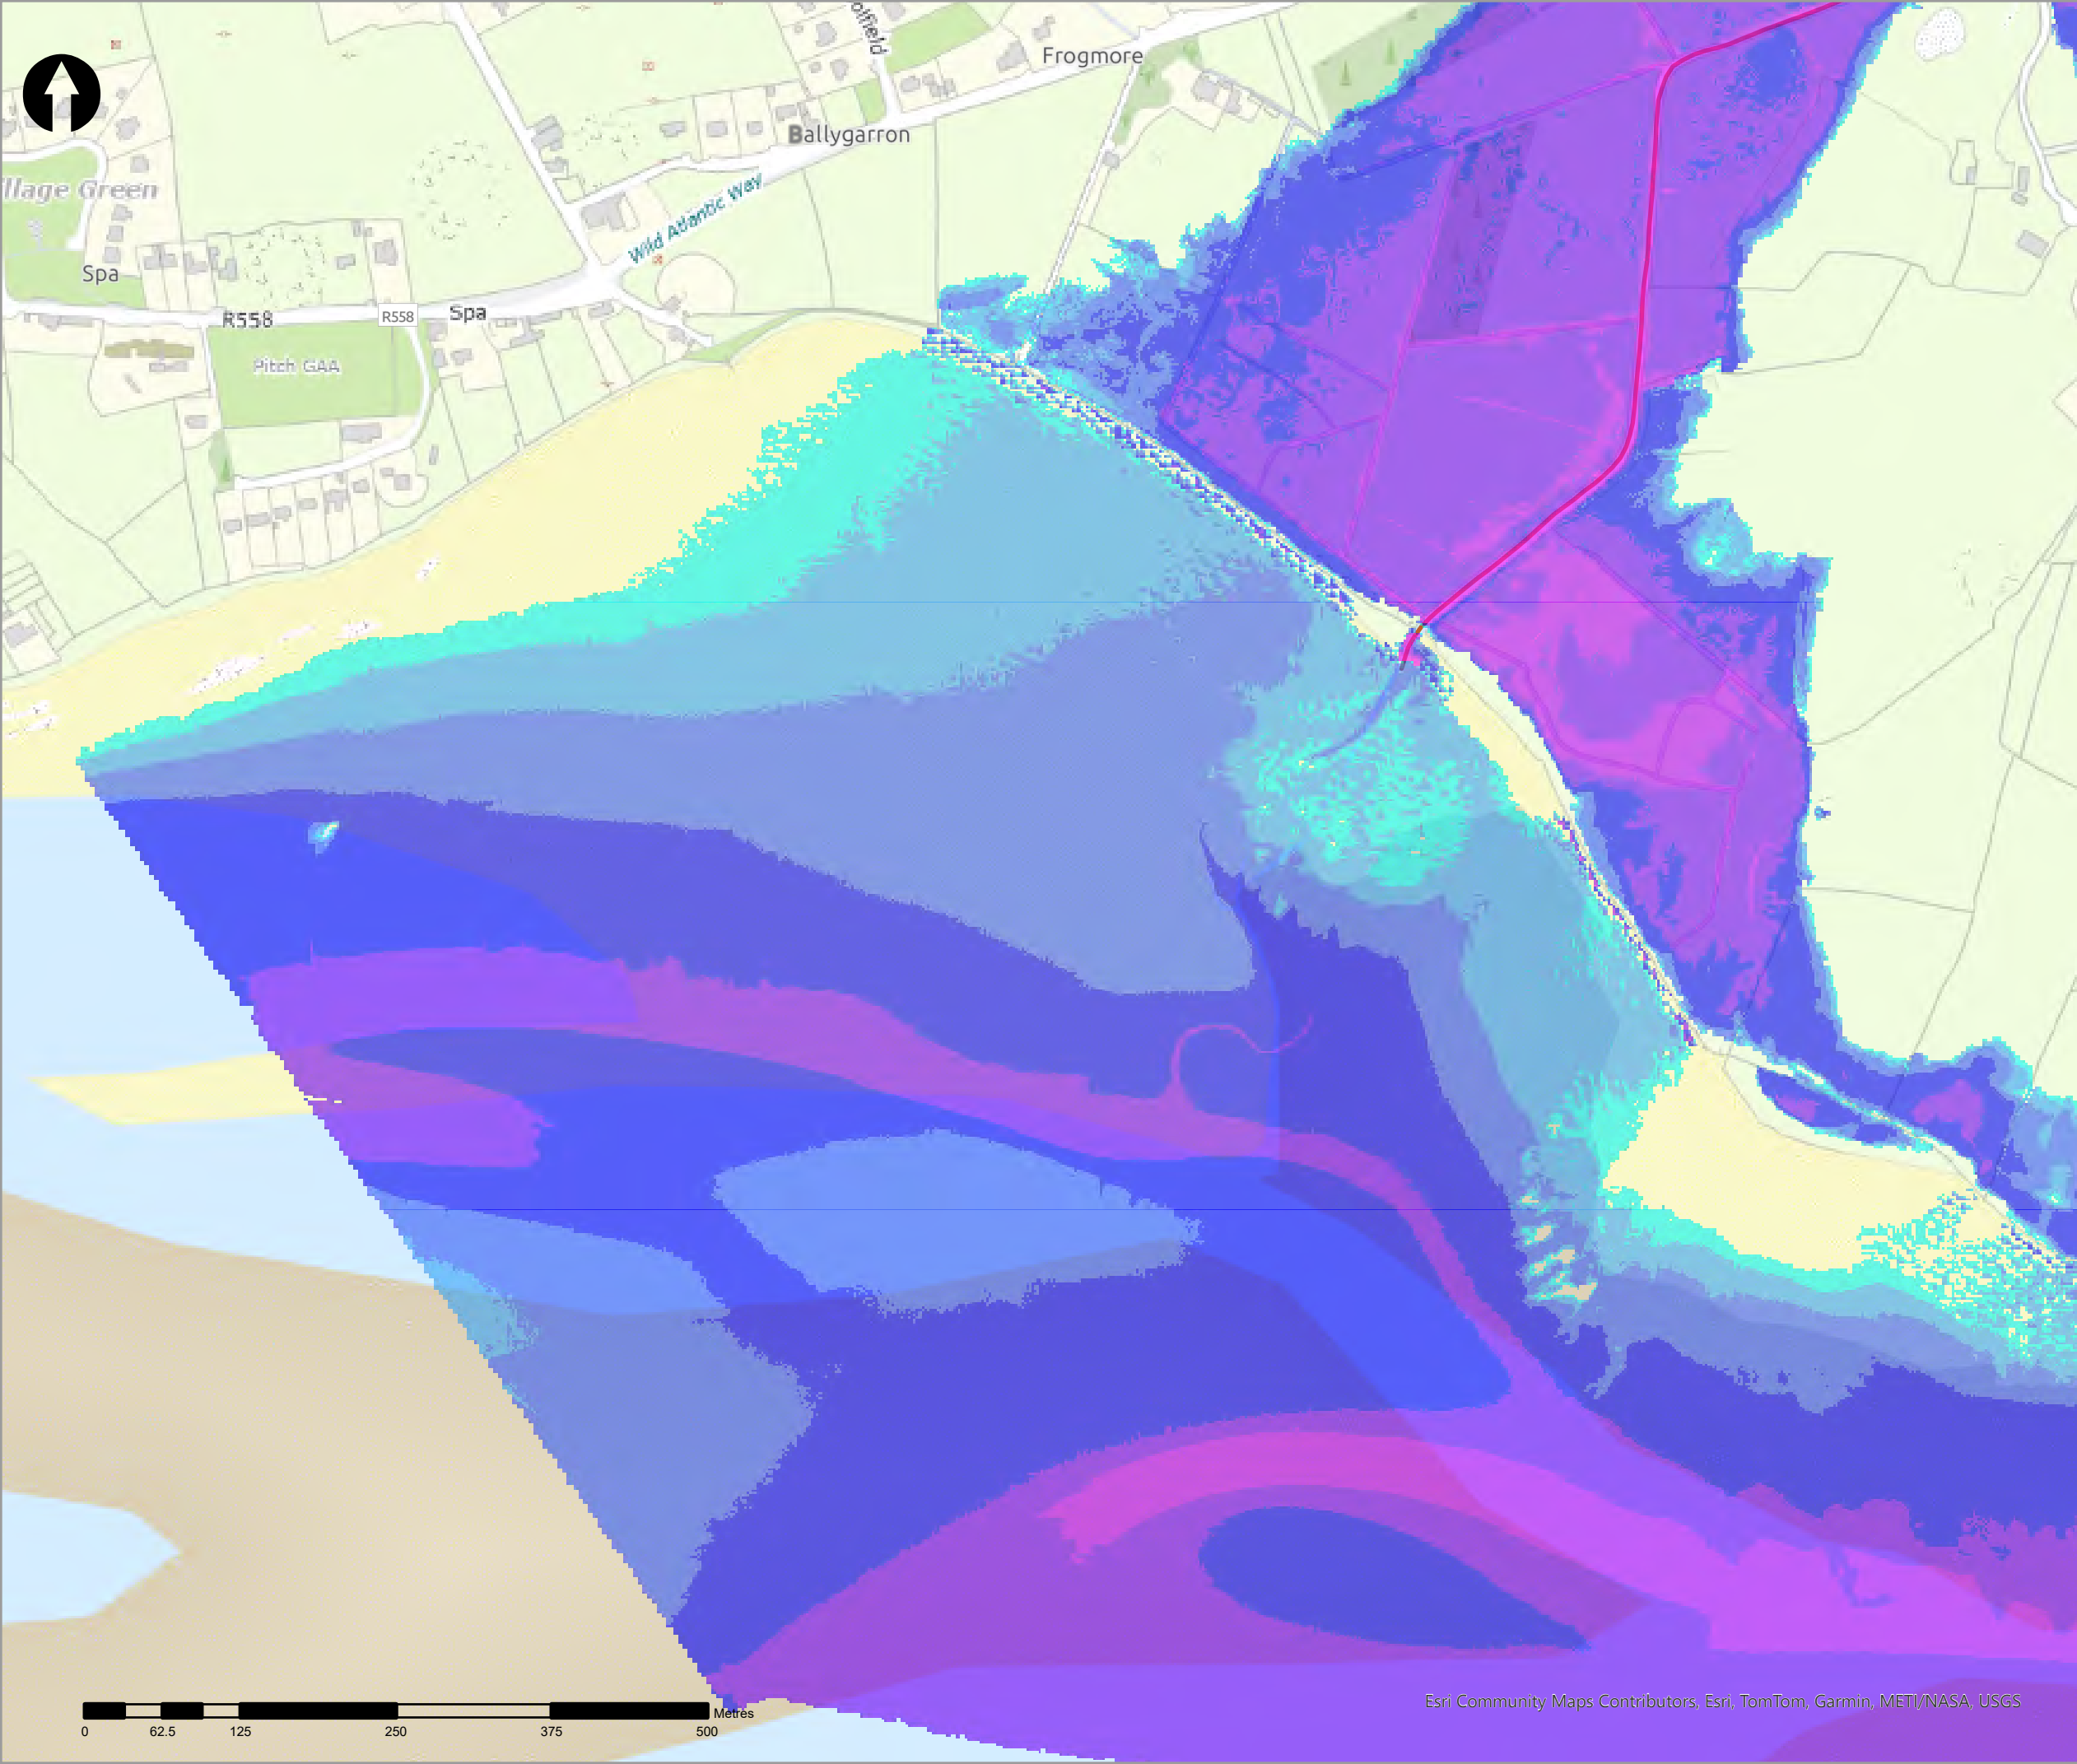

- Legend
- 5% AEP Coastal Depth
- 0 - 0.1m
  - 0.1 - 0.25m
  - 0.25 - 0.5m
  - 0.5 - 1m
  - 1.0 - 1.5m
  - 1.5 - 2m
  - >2m
- Modelled River Centreline
- Modelled Drainage
- Embankment
- Wall

| rev | ammendments | drawn | date |
|-----|-------------|-------|------|
|-----|-------------|-------|------|



Elmwood House T +44(0) 28 90 667914  
74 Boucher Road F +44(0) 28 90 668286  
Belfast W www.rpsgroup.com/ireland  
BT12 6RZ E ireland@rpsgroup.com

CLIENT




PROJECT

Tralee Flood Relief Scheme



TITLE

Tralee Depth Mapping  
5% AEP Coastal

|                 |             |               |
|-----------------|-------------|---------------|
| Project Number  | Sheet Size  | Drawing Scale |
| MCW1082         | A3          | 1:5,000       |
| Drawing Number  | Datum       |               |
| Dep_C_C_0020_24 | ITM         |               |
| Drawn by        | Status      | Revision      |
| RC              | Final       | 01            |
| Checked By      | Approved By | Date          |
| AS              | AS          | 05/06/2025    |

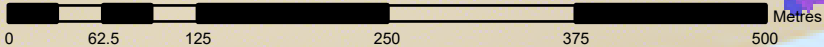



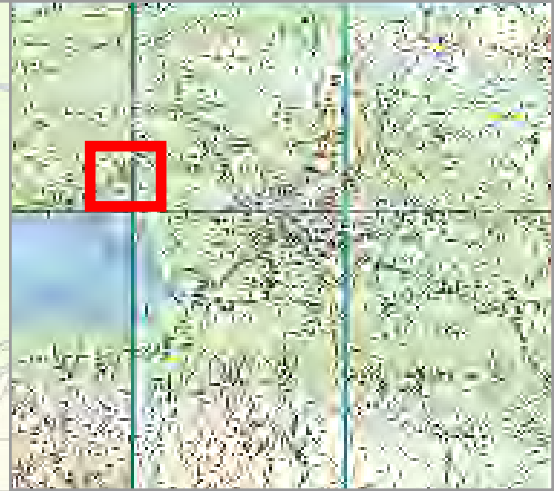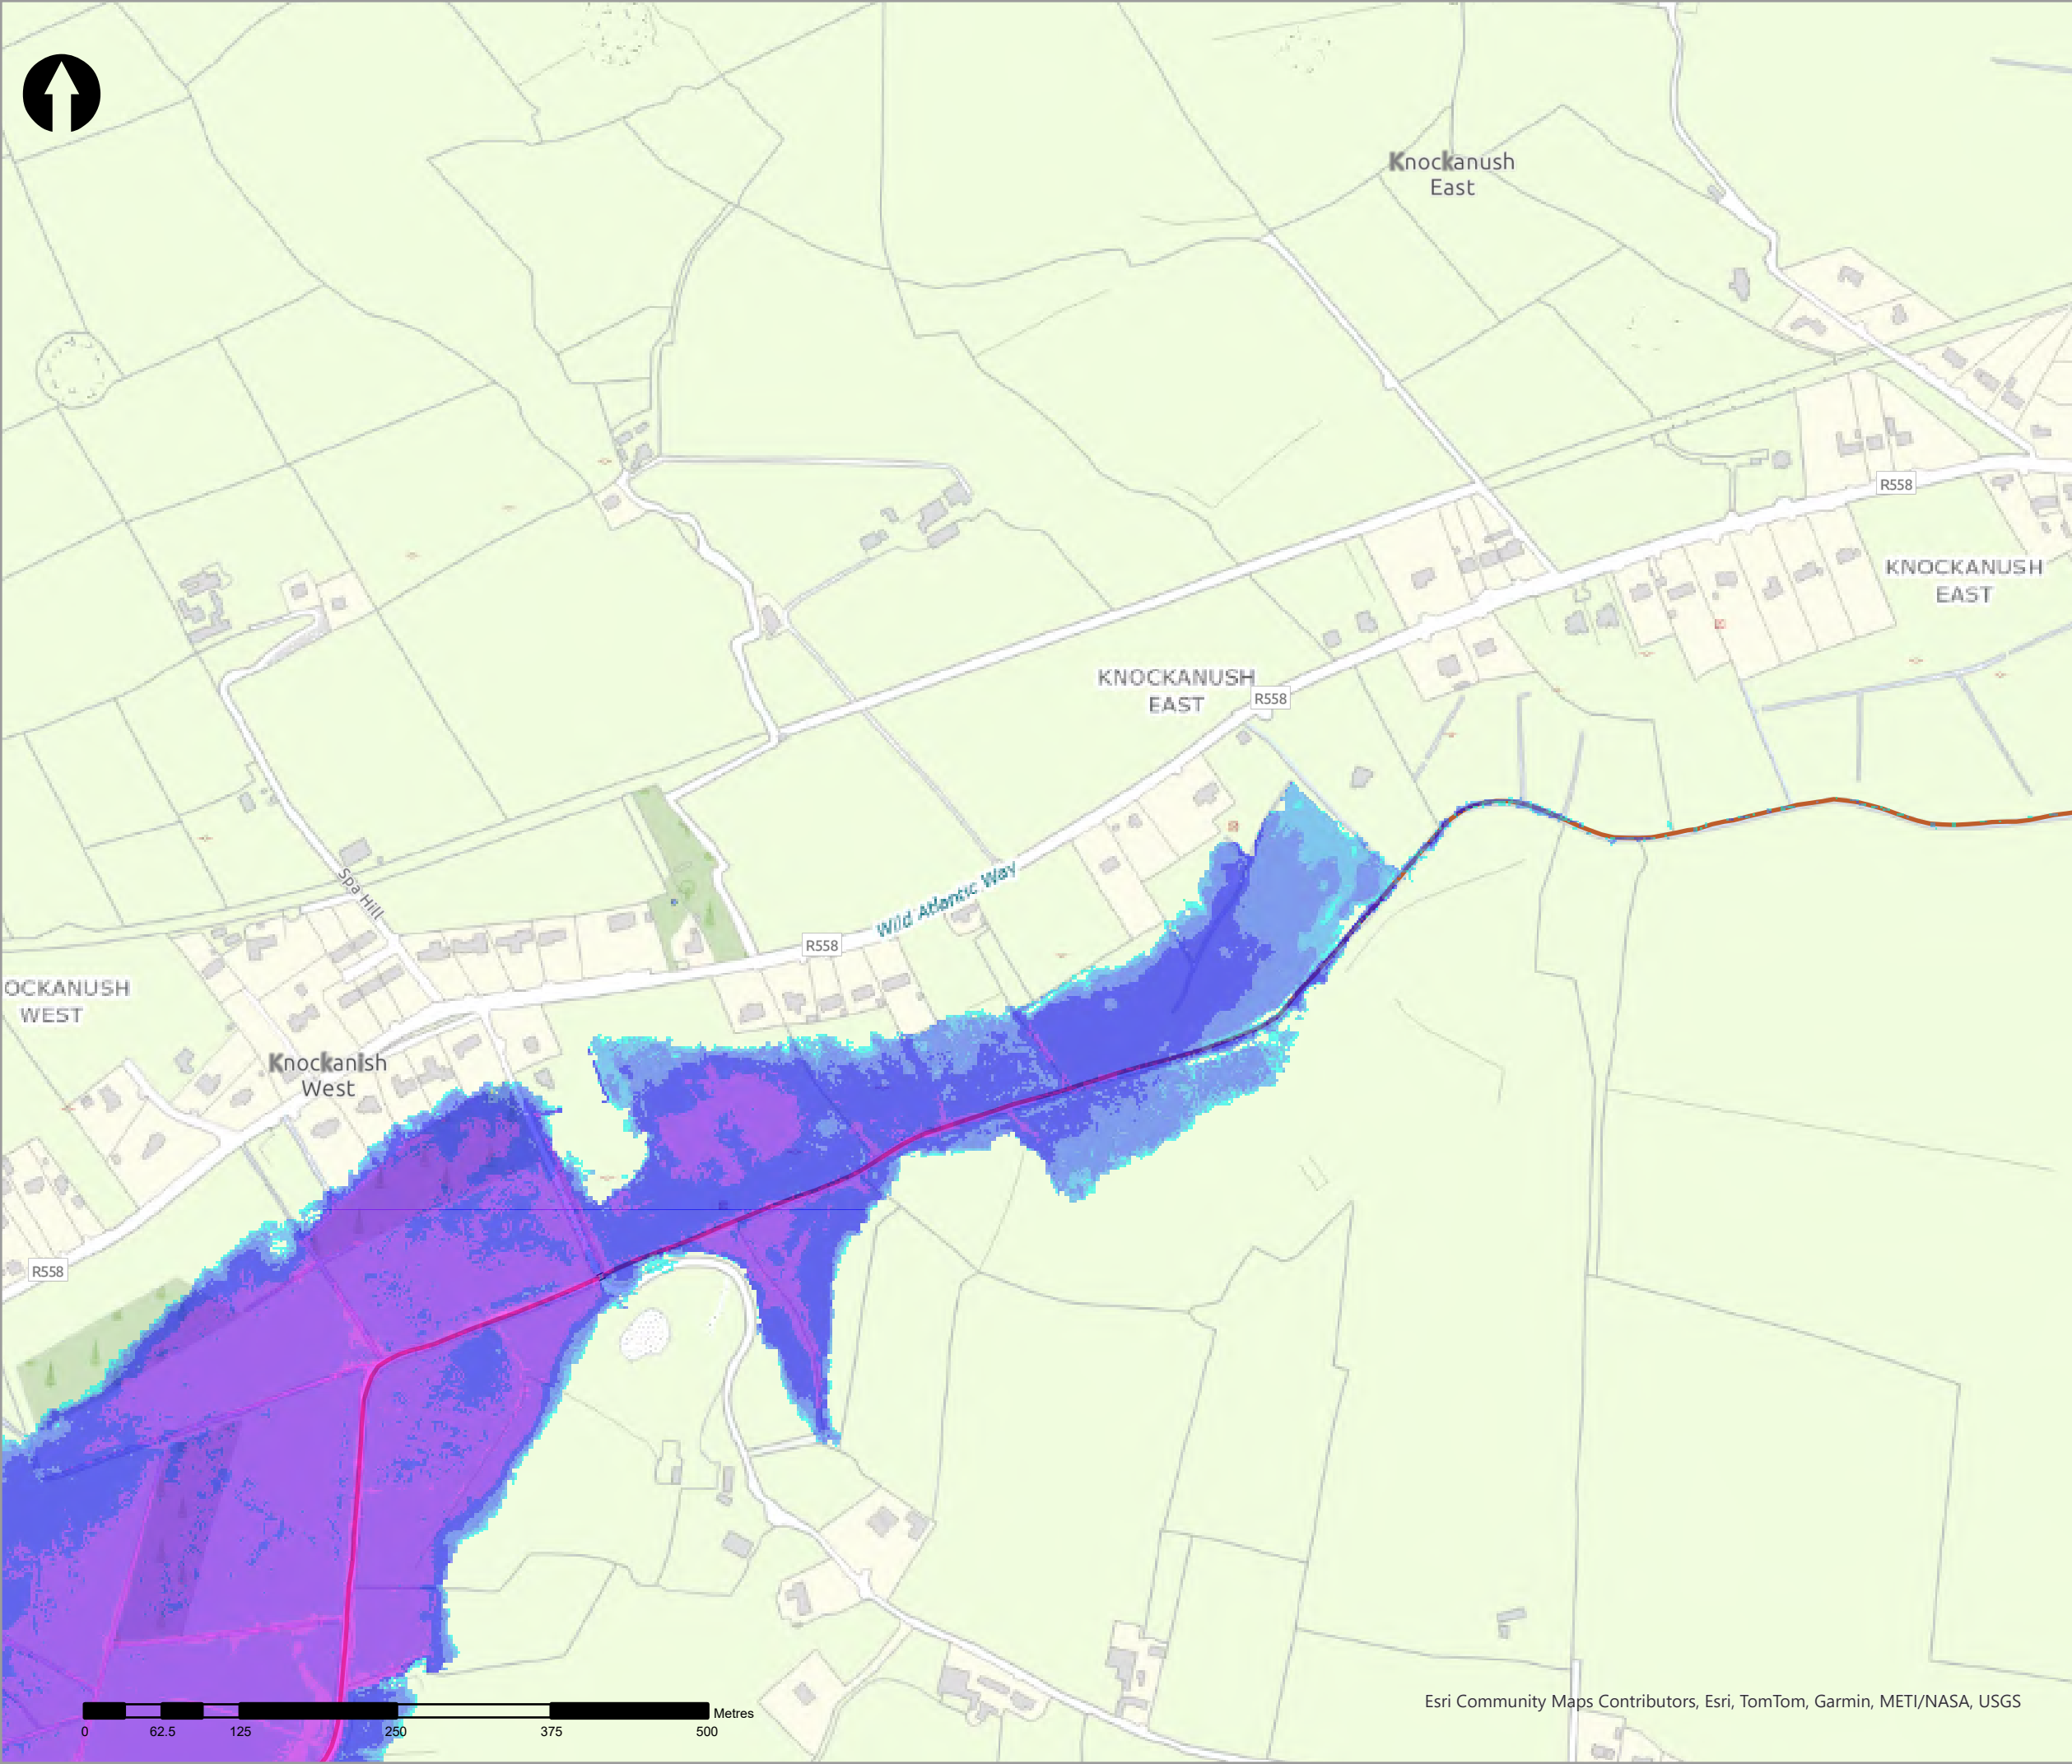

| Legend                                   |                           |
|------------------------------------------|---------------------------|
| 5% AEP Coastal Depth                     |                           |
| <span style="color: cyan;">■</span>      | 0 - 0.1m                  |
| <span style="color: lightblue;">■</span> | 0.1 - 0.25m               |
| <span style="color: blue;">■</span>      | 0.25 - 0.5m               |
| <span style="color: darkblue;">■</span>  | 0.5 - 1m                  |
| <span style="color: purple;">■</span>    | 1.0 - 1.5m                |
| <span style="color: magenta;">■</span>   | 1.5 - 2m                  |
| <span style="color: pink;">■</span>      | >2m                       |
| <span style="color: brown;">—</span>     | Modelled River Centreline |
| <span style="color: yellow;">—</span>    | Modelled Drainage         |
| <span style="color: green;">—</span>     | Embankment                |
| <span style="color: red;">—</span>       | Wall                      |

| rev | ammendments | drawn | date |
|-----|-------------|-------|------|
|     |             |       |      |



Elmwood House T +44(0) 28 90 667914

74 Boucher Road F +44(0) 28 90 668286

Belfast W www.rpsgroup.com/ireland

BT12 6RZ E ireland@rpsgroup.com

A TETRA TECH COMPANY

CLIENT



Óigín na nOibreacha Poiblí  
Office of Public Works



PROJECT

Tralee Flood Relief Scheme

TITLE


Tralee Depth Mapping  
5% AEP Coastal

| Project Number | Sheet Size | Drawing Scale |
|----------------|------------|---------------|
| MCW1082        | A3         | 1:5,000       |

| Drawing Number  | Datum |
|-----------------|-------|
| Dep_C_C_0020_25 | ITM   |

| Drawn by | Status | Revision |
|----------|--------|----------|
| RC       | Final  | 01       |

| Checked By | Approved By | Date       |
|------------|-------------|------------|
| AS         | AS          | 05/06/2025 |

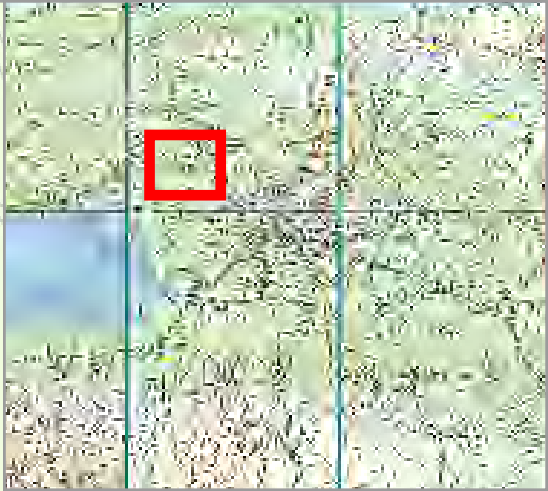

- Legend
- 5% AEP Coastal Depth
- 0 - 0.1m
  - 0.1 - 0.25m
  - 0.25 - 0.5m
  - 0.5 - 1m
  - 1.0 - 1.5m
  - 1.5 - 2m
  - >2m
- Modelled River Centreline
- Modelled Drainage
- Embankment
- Wall

| rev | ammendments | drawn | date |
|-----|-------------|-------|------|
|-----|-------------|-------|------|



Elmwood House T +44(0) 28 90 667914  
74 Boucher Road F +44(0) 28 90 668286  
Belfast W www.rpsgroup.com/ireland  
BT12 6RZ E ireland@rpsgroup.com

CLIENT



OPW

Oifig na  
eOibreacha Pbblí  
Office of Public Works



|         |                            |
|---------|----------------------------|
| PROJECT | Tralee Flood Relief Scheme |
|---------|----------------------------|

|       |                                        |
|-------|----------------------------------------|
| TITLE | Tralee Depth Mapping<br>5% AEP Coastal |
|-------|----------------------------------------|

|                |            |               |
|----------------|------------|---------------|
| Project Number | Sheet Size | Drawing Scale |
| MCW1082        | A3         | 1:5,000       |

|                 |       |
|-----------------|-------|
| Drawing Number  | Datum |
| Dep_C_C_0020_26 | ITM   |

|          |        |          |
|----------|--------|----------|
| Drawn by | Status | Revision |
| RC       | Final  | 01       |

|            |             |            |
|------------|-------------|------------|
| Checked By | Approved By | Date       |
| AS         | AS          | 05/06/2025 |





Legend

5% AEP Coastal Depth

- 0 - 0.1m
- 0.1 - 0.25m
- 0.25 - 0.5m
- 0.5 - 1m
- 1.0 - 1.5m
- 1.5 - 2m
- >2m

Modelled River Centreline

Modelled Drainage

Embankment

Wall

| rev | ammendments | drawn | date |
|-----|-------------|-------|------|
|-----|-------------|-------|------|



Elmwood House T +44(0) 28 90 667914  
74 Boucher Road F +44(0) 28 90 668286  
Belfast W www.rpsgroup.com/ireland  
BT12 6RZ E ireland@rpsgroup.com

CLIENT



OPW

Óifig na  
eÓlínachta Poiblí  
Office of Public Works



PROJECT

Tralee Flood Relief Scheme

TITLE


Tralee Depth Mapping  
5% AEP Coastal

| Project Number | Sheet Size | Drawing Scale |
|----------------|------------|---------------|
| MCW1082        | A3         | 1:5,000       |

| Drawing Number  | Datum |
|-----------------|-------|
| Dep_C_C_0020_27 | ITM   |

| Drawn by | Status | Revision |
|----------|--------|----------|
| RC       | Final  | 01       |

| Checked By | Approved By | Date       |
|------------|-------------|------------|
| AS         | AS          | 05/06/2025 |

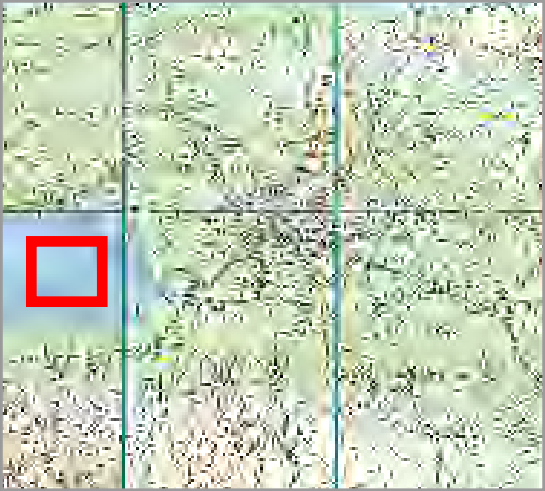

- Legend
- 5% AEP Coastal Depth
- 0 - 0.1m
  - 0.1 - 0.25m
  - 0.25 - 0.5m
  - 0.5 - 1m
  - 1.0 - 1.5m
  - 1.5 - 2m
  - >2m
- Modelled River Centreline
- Modelled Drainage
- Embankment
- Wall

| rev | ammdments | drawn | date |
|-----|-----------|-------|------|
|-----|-----------|-------|------|



Elmwood House T +44(0) 28 90 667914  
74 Boucher Road F +44(0) 28 90 668286  
Belfast W www.rpsgroup.com/ireland  
BT12 6RZ E ireland@rpsgroup.com

CLIENT



Óifig na  
eOibreacha Poiblí  
Office of Public Works



PROJECT

Tralee Flood Relief Scheme

TITLE


Tralee Depth Mapping  
5% AEP Coastal

| Project Number | Sheet Size | Drawing Scale |
|----------------|------------|---------------|
| MCW1082        | A3         | 1:5,000       |


| Drawing Number  | Datum |
|-----------------|-------|
| Dep_C_C_0020_28 | ITM   |

| Drawn by | Status | Revision |
|----------|--------|----------|
| RC       | Final  | 01       |

| Checked By | Approved By | Date       |
|------------|-------------|------------|
| AS         | AS          | 05/06/2025 |

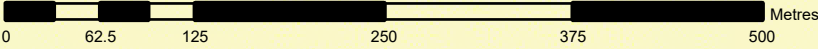



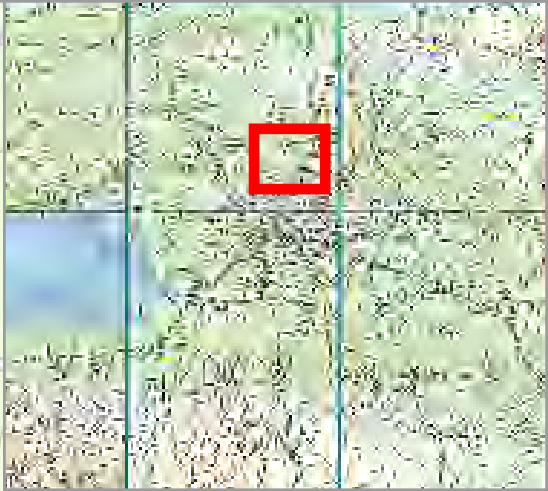

- Legend
- 5% AEP Coastal Depth
- 0 - 0.1m
  - 0.1 - 0.25m
  - 0.25 - 0.5m
  - 0.5 - 1m
  - 1.0 - 1.5m
  - 1.5 - 2m
  - >2m
- Modelled River Centreline
- Modelled Drainage
- Embankment
- Wall

| rev | amendments | drawn | date |
|-----|------------|-------|------|
|-----|------------|-------|------|



Elmwood House T +44(0) 28 90 667914  
74 Boucher Road F +44(0) 28 90 668286  
Belfast W www.rpsgroup.com/ireland  
BT12 6RZ E ireland@rpsgroup.com

CLIENT



OPW

Óifig na hOibreacha Poiblí  
Office of Public Works



|         |                            |
|---------|----------------------------|
| PROJECT | Tralee Flood Relief Scheme |
|---------|----------------------------|

|       |                                        |
|-------|----------------------------------------|
| TITLE | Tralee Depth Mapping<br>5% AEP Coastal |
|-------|----------------------------------------|

|                 |             |               |
|-----------------|-------------|---------------|
| Project Number  | Sheet Size  | Drawing Scale |
| MCW1082         | A3          | 1:5,000       |
| Drawing Number  | Datum       |               |
| Dep_C_C_0020_29 | ITM         |               |
| Drawn by        | Status      | Revision      |
| RC              | Final       | 01            |
| Checked By      | Approved By | Date          |
| AS              | AS          | 05/06/2025    |



- Legend
- 5% AEP Coastal Depth
- 0 - 0.1m
  - 0.1 - 0.25m
  - 0.25 - 0.5m
  - 0.5 - 1m
  - 1.0 - 1.5m
  - 1.5 - 2m
  - >2m
- Modelled River Centreline
- Modelled Drainage
- Embankment
- Wall

| rev | ammendments | drawn | date |
|-----|-------------|-------|------|
|-----|-------------|-------|------|



Elmwood House T +44(0) 28 90 667914  
74 Boucher Road F +44(0) 28 90 668286  
Belfast W www.rpsgroup.com/ireland  
BT12 6RZ E ireland@rpsgroup.com

CLIENT



OPW

Óigín na nEolánacha Poiblí  
Office of Public Works



|         |                            |  |
|---------|----------------------------|--|
| PROJECT | Tralee Flood Relief Scheme |  |
|---------|----------------------------|--|


|       |                                        |  |
|-------|----------------------------------------|--|
| TITLE | Tralee Depth Mapping<br>5% AEP Coastal |  |
|-------|----------------------------------------|--|

|                |            |               |
|----------------|------------|---------------|
| Project Number | Sheet Size | Drawing Scale |
| MCW1082        | A3         | 1:5,000       |

|                 |       |
|-----------------|-------|
| Drawing Number  | Datum |
| Dep_C_C_0020_30 | ITM   |



|          |        |          |
|----------|--------|----------|
| Drawn by | Status | Revision |
| RC       | Final  | 01       |

|            |             |            |
|------------|-------------|------------|
| Checked By | Approved By | Date       |
| AS         | AS          | 05/06/2025 |

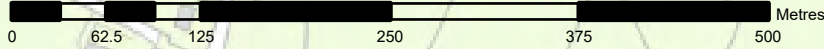

Esri Community Maps Contributors, Esri, TomTom, Garmin, METI/NASA, USGS



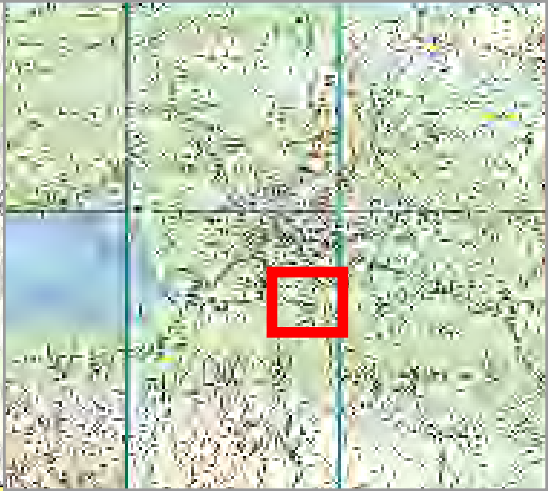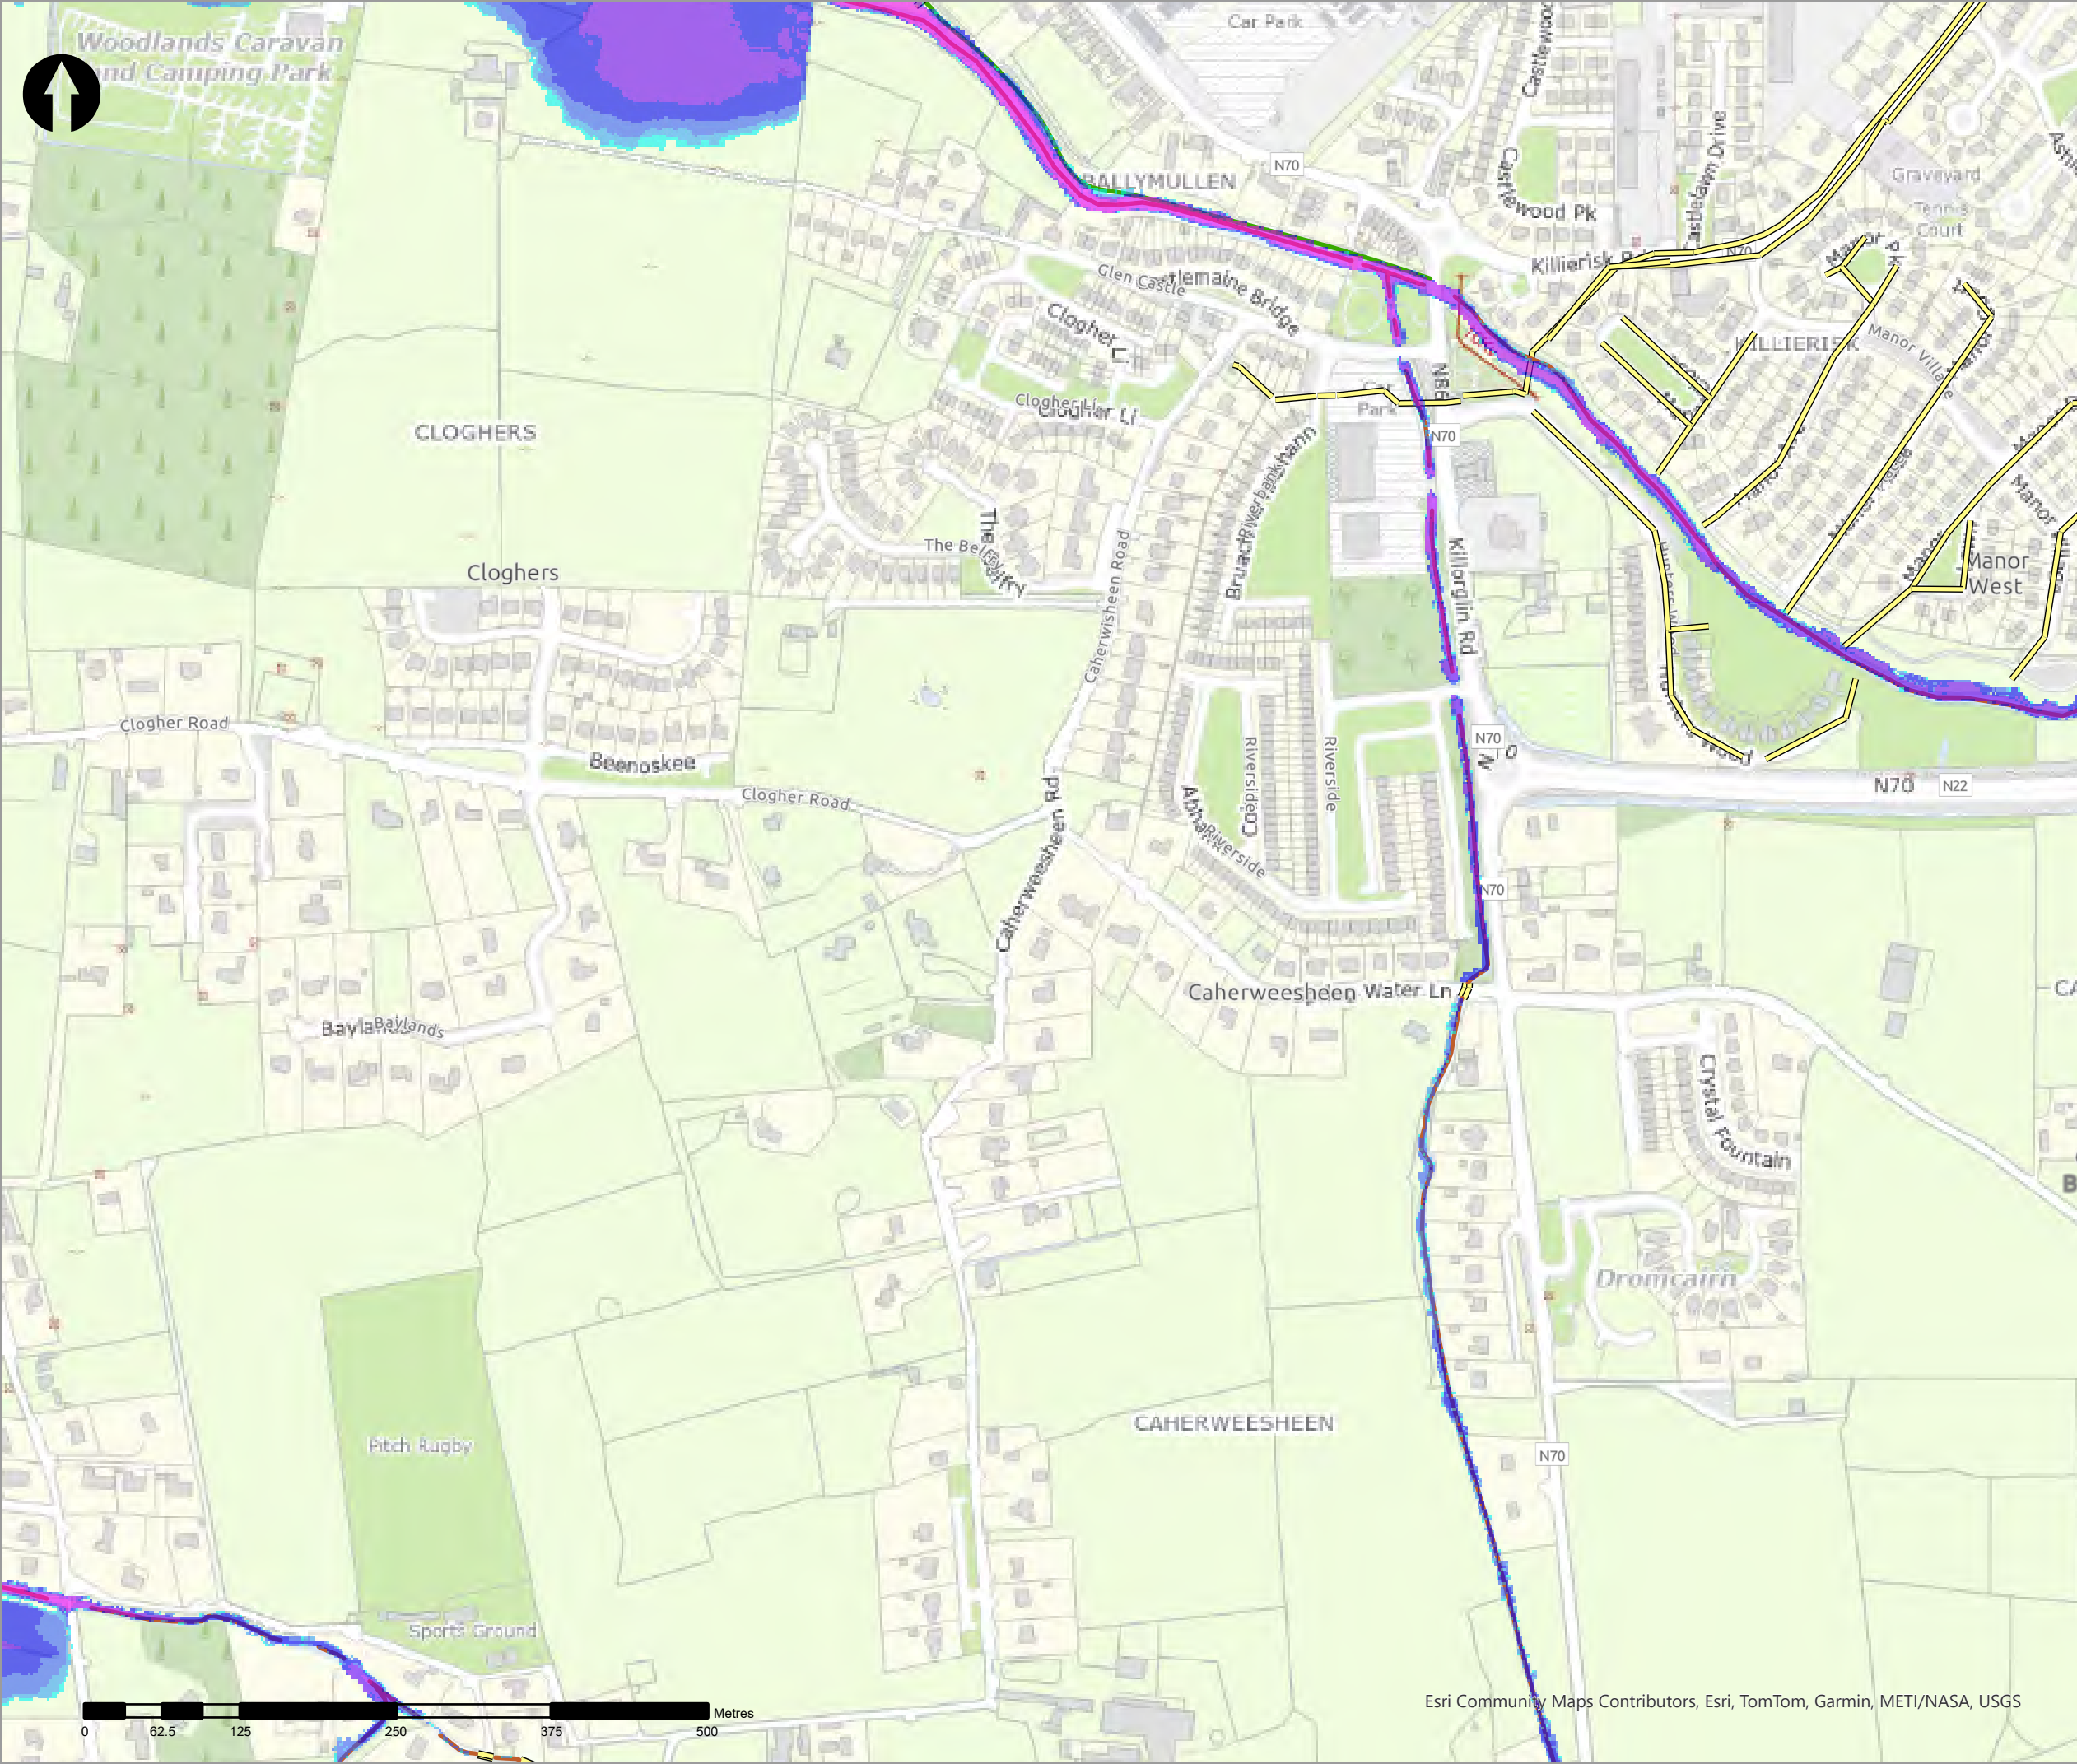

- Legend
- 10% AEP Coastal Depth
- 0 - 0.1m
  - 0.1 - 0.25m
  - 0.25 - 0.5m
  - 0.5 - 1m
  - 1.0 - 1.5m
  - 1.5 - 2m
  - >2m
- Modelled River Centreline
- Modelled Drainage
- Embankment
- Wall

| rev | amendments | drawn | date |
|-----|------------|-------|------|
|-----|------------|-------|------|



Elmwood House T +44(0) 28 90 667914  
74 Boucher Road F +44(0) 28 90 668286  
Belfast W www.rpsgroup.com/ireland  
BT12 6RZ E ireland@rpsgroup.com

CLIENT



OPW

Óigín na eOibreacha Poiblí  
Office of Public Works



|         |                            |
|---------|----------------------------|
| PROJECT | Tralee Flood Relief Scheme |
|---------|----------------------------|

|       |                                         |
|-------|-----------------------------------------|
| TITLE | Tralee Depth Mapping<br>10% AEP Coastal |
|-------|-----------------------------------------|


|                |            |               |
|----------------|------------|---------------|
| Project Number | Sheet Size | Drawing Scale |
| MCW1082        | A3         | 1:5,000       |

|                 |       |
|-----------------|-------|
| Drawing Number  | Datum |
| Dep_C_C_0010_01 | ITM   |

|          |        |          |
|----------|--------|----------|
| Drawn by | Status | Revision |
| RC       | Final  | 01       |

|            |             |            |
|------------|-------------|------------|
| Checked By | Approved By | Date       |
| AS         | AS          | 05/06/2025 |



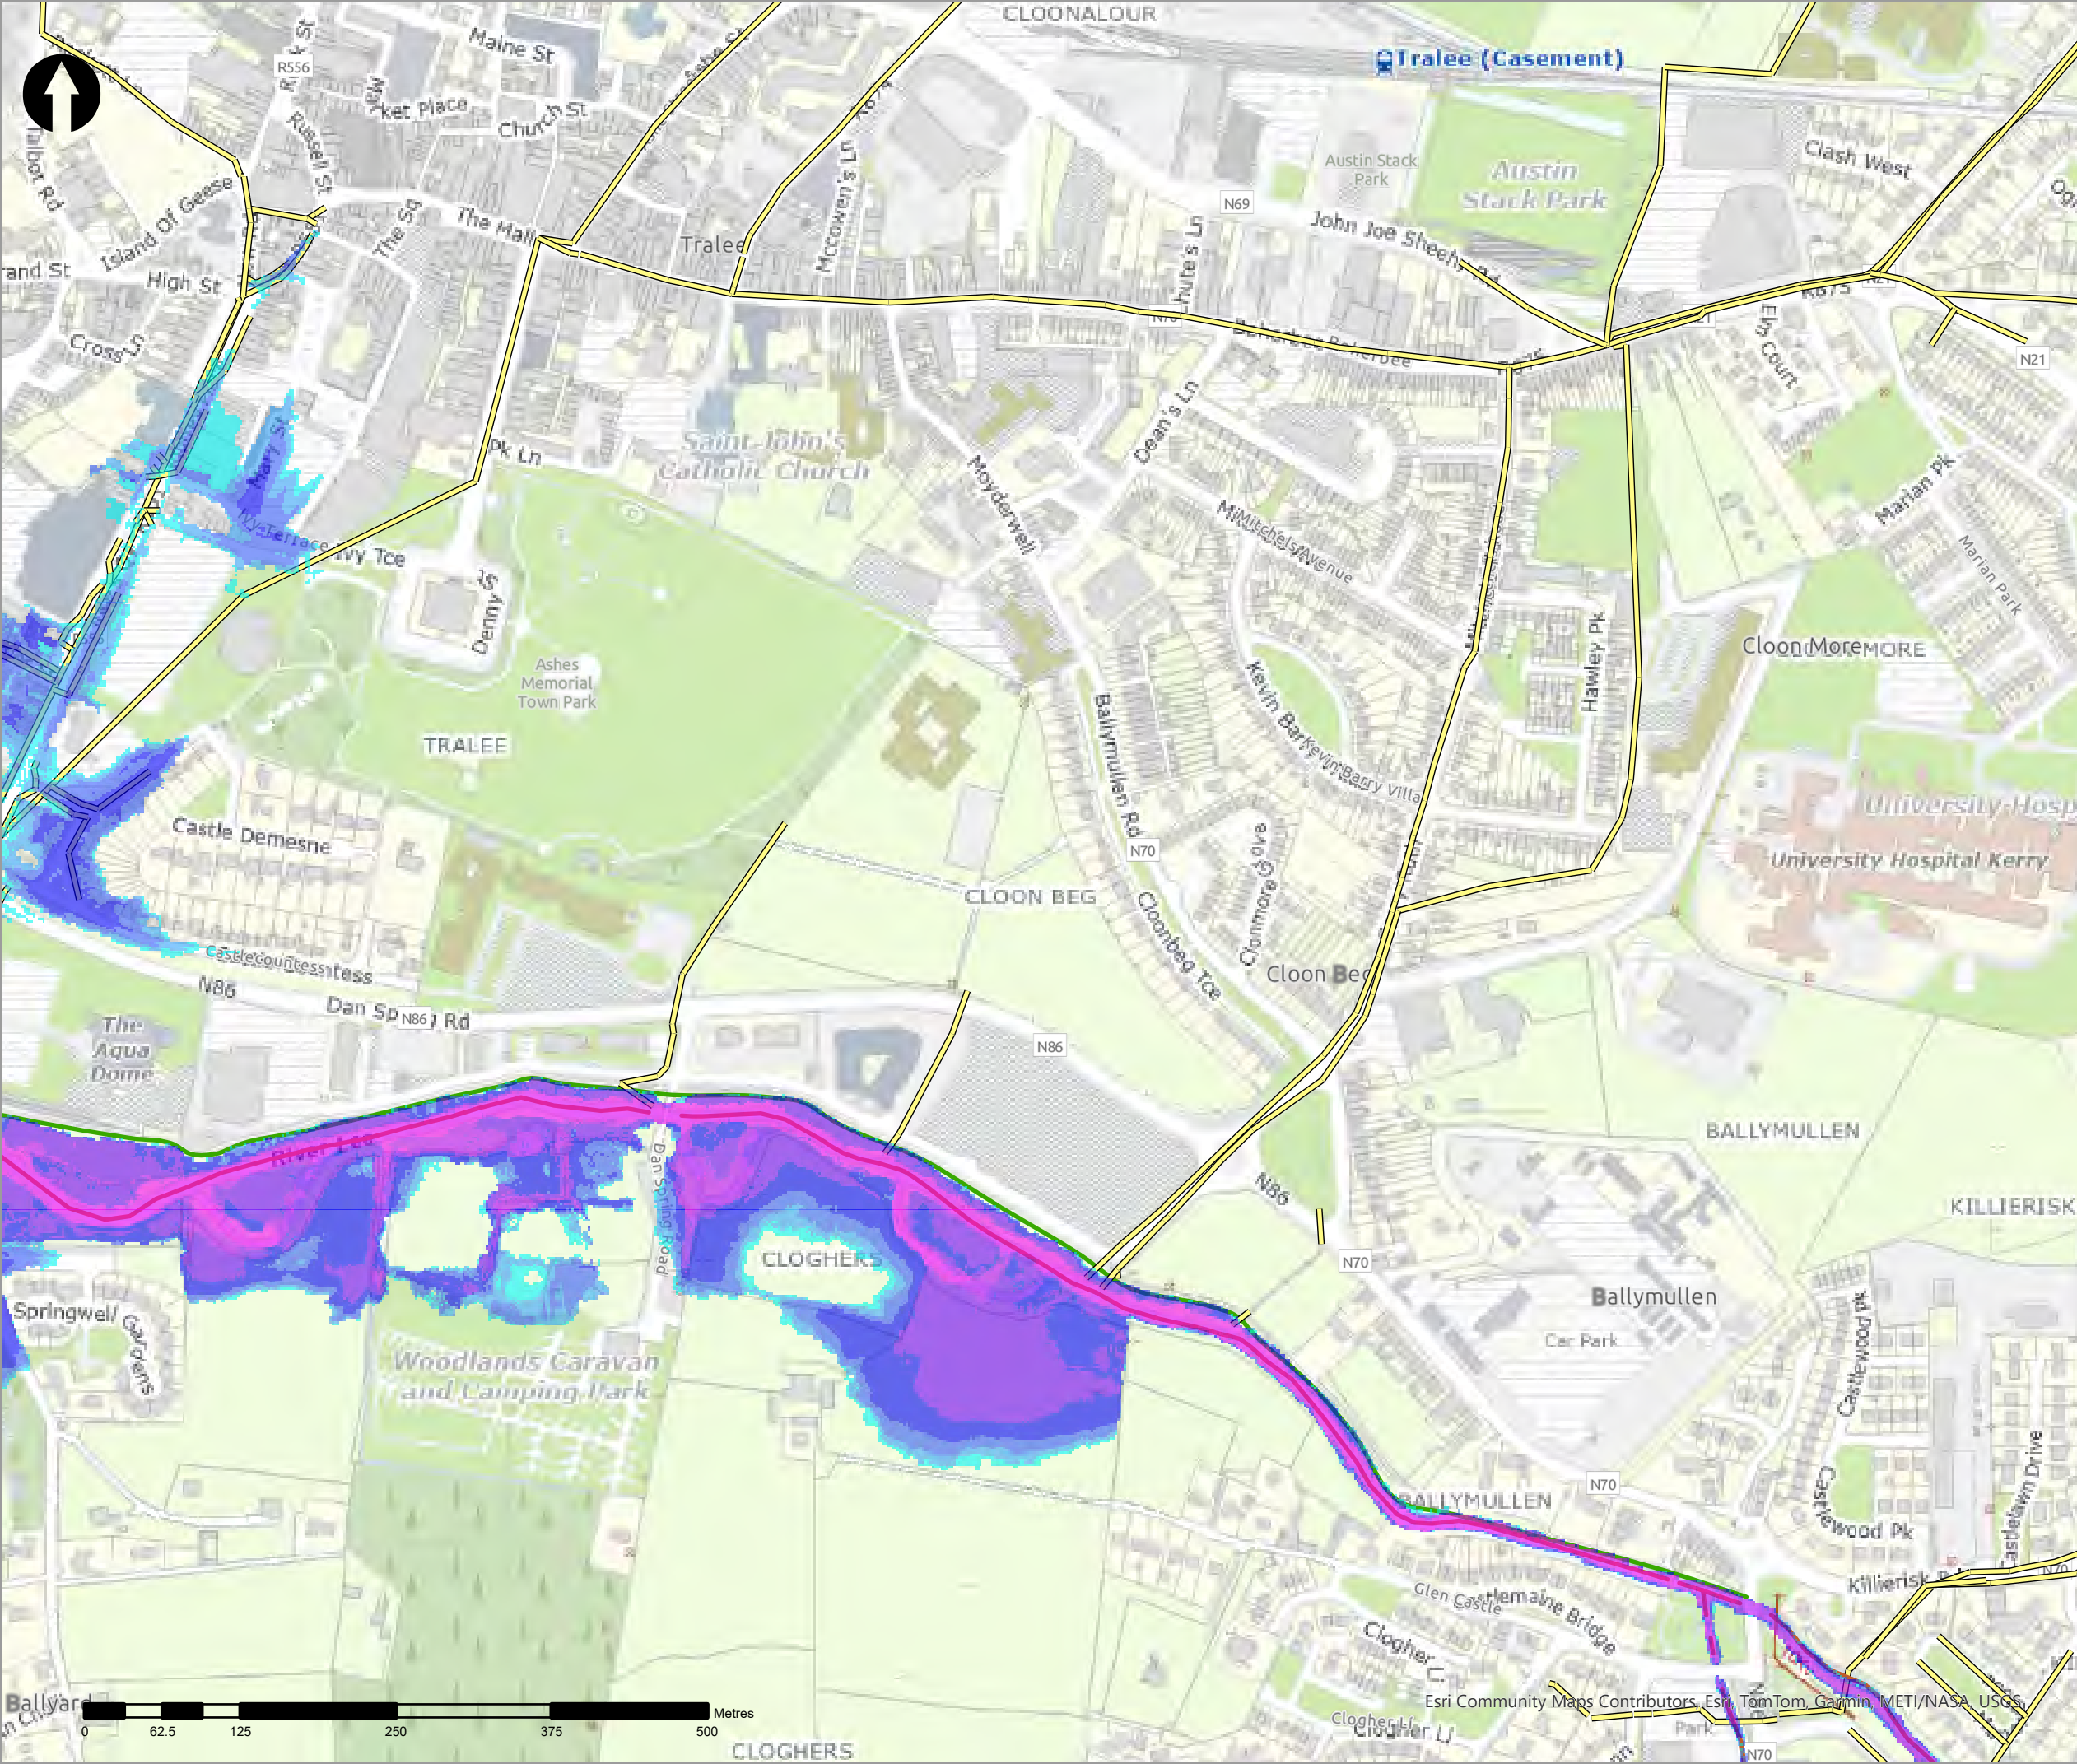

- Legend
- 10% AEP Coastal Depth
- 0 - 0.1m
  - 0.1 - 0.25m
  - 0.25 - 0.5m
  - 0.5 - 1m
  - 1.0 - 1.5m
  - 1.5 - 2m
  - >2m
- Modelled River Centreline
- Modelled Drainage
- Embankment
- Wall

| rev | amendments | drawn | date |
|-----|------------|-------|------|
|-----|------------|-------|------|



Elmwood House T +44(0) 28 90 667914  
74 Boucher Road F +44(0) 28 90 668286  
Belfast W www.rpsgroup.com/ireland  
BT12 6RZ E ireland@rpsgroup.com

CLIENT



OPW

Óigín na ríobhacha Poiblí  
Office of Public Works



|         |                            |
|---------|----------------------------|
| PROJECT | Tralee Flood Relief Scheme |
|---------|----------------------------|

|       |                                         |
|-------|-----------------------------------------|
| TITLE | Tralee Depth Mapping<br>10% AEP Coastal |
|-------|-----------------------------------------|

|                |            |               |
|----------------|------------|---------------|
| Project Number | Sheet Size | Drawing Scale |
| MCW1082        | A3         | 1:5,000       |



|                 |       |
|-----------------|-------|
| Drawing Number  | Datum |
| Dep_C_C_0010_02 | ITM   |

|          |        |          |
|----------|--------|----------|
| Drawn by | Status | Revision |
| RC       | Final  | 01       |

|            |             |            |
|------------|-------------|------------|
| Checked By | Approved By | Date       |
| AS         | AS          | 05/06/2025 |

0 62.5 125 250 375 500 Metres



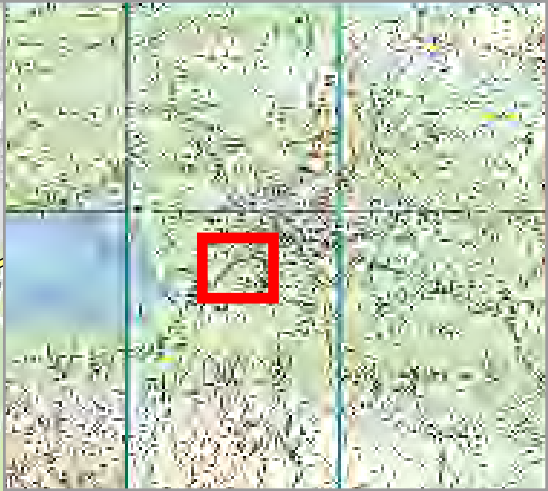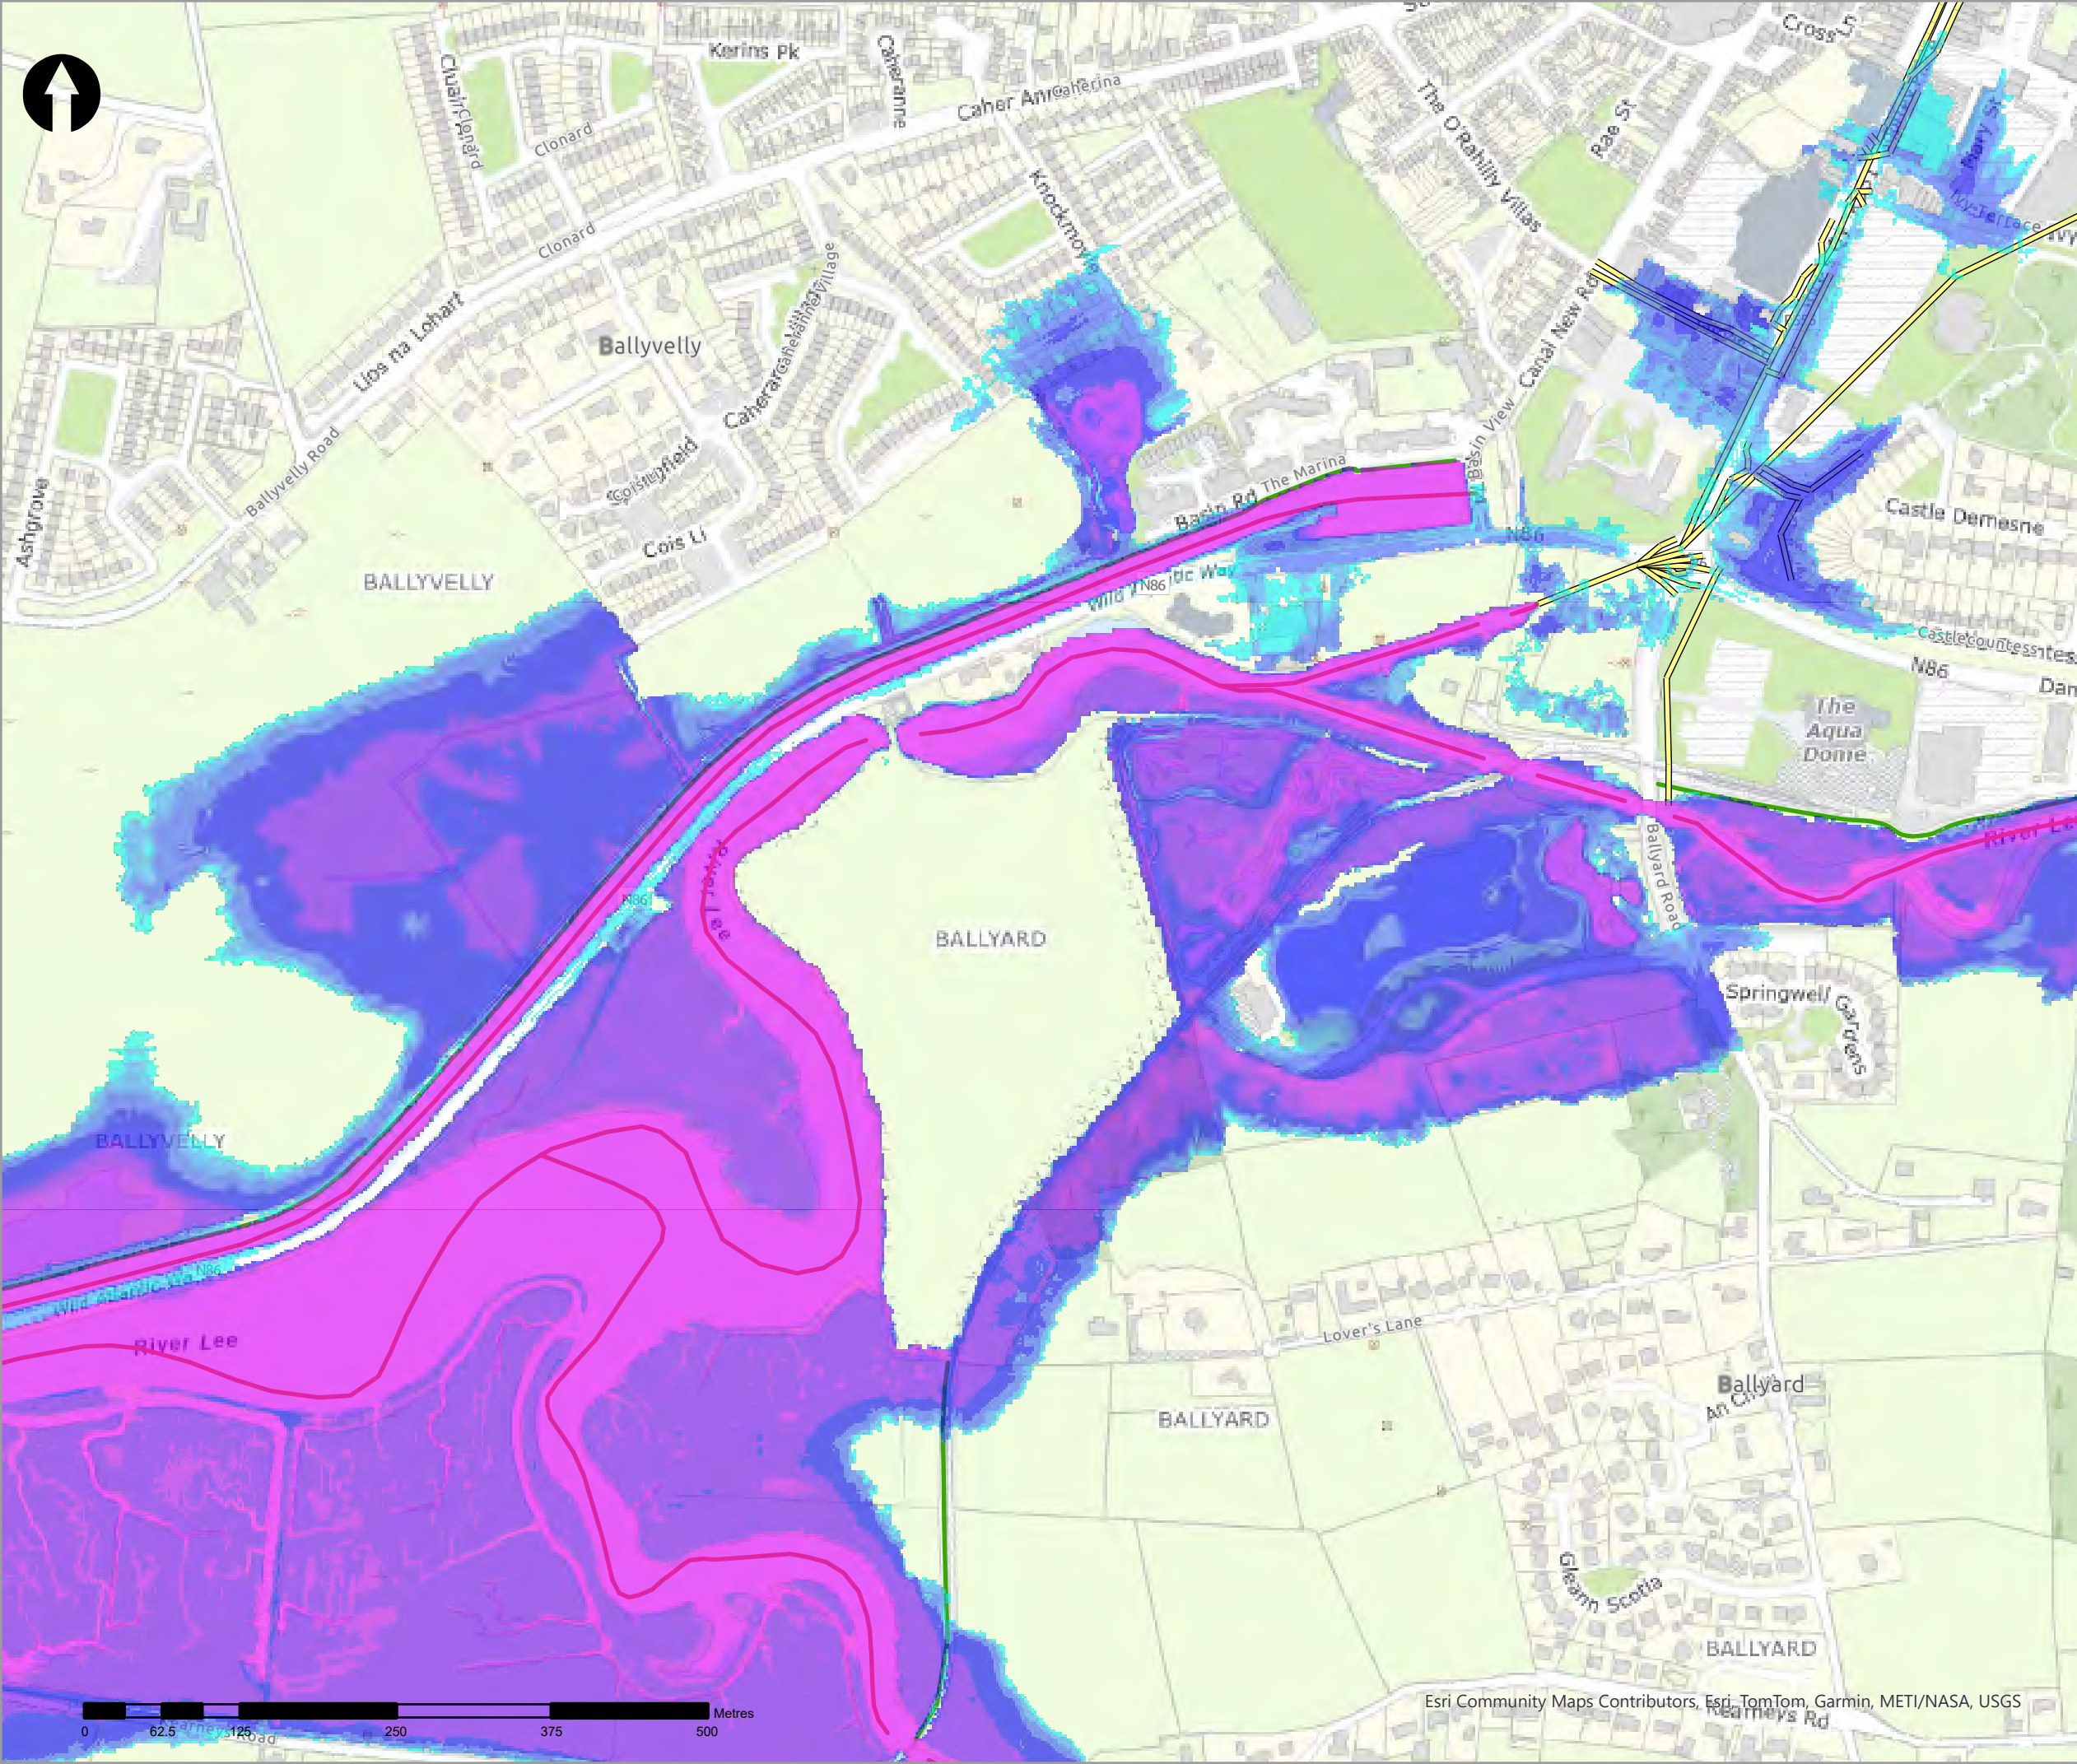

Legend

10% AEP Coastal Depth

- 0 - 0.1m
- 0.1 - 0.25m
- 0.25 - 0.5m
- 0.5 - 1m
- 1.0 - 1.5m
- 1.5 - 2m
- >2m

Modelled River Centreline

Modelled Drainage

Embankment

Wall

| rev | ammdments | drawn | date |
|-----|-----------|-------|------|
|-----|-----------|-------|------|



Elmwood House T +44(0) 28 90 667914  
74 Boucher Road F +44(0) 28 90 668286  
Belfast W www.rpsgroup.com/ireland  
BT12 6RZ E ireland@rpsgroup.com

CLIENT



OPW

Óifig na hOibreacha Poiblí  
Office of Public Works



PROJECT

Tralee Flood Relief Scheme

TITLE



Tralee Depth Mapping  
10% AEP Coastal

| Project Number | Sheet Size | Drawing Scale |
|----------------|------------|---------------|
| MCW1082        | A3         | 1:5,000       |

| Drawing Number  | Datum |
|-----------------|-------|
| Dep_C_C_0010_03 | ITM   |

| Drawn by | Status | Revision |
|----------|--------|----------|
| RC       | Final  | 01       |

| Checked By | Approved By | Date       |
|------------|-------------|------------|
| AS         | AS          | 05/06/2025 |

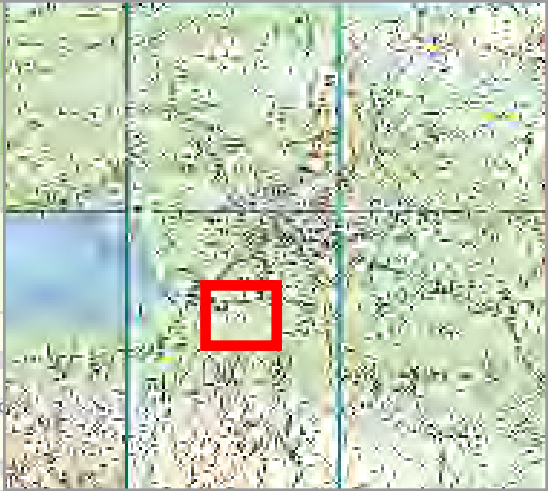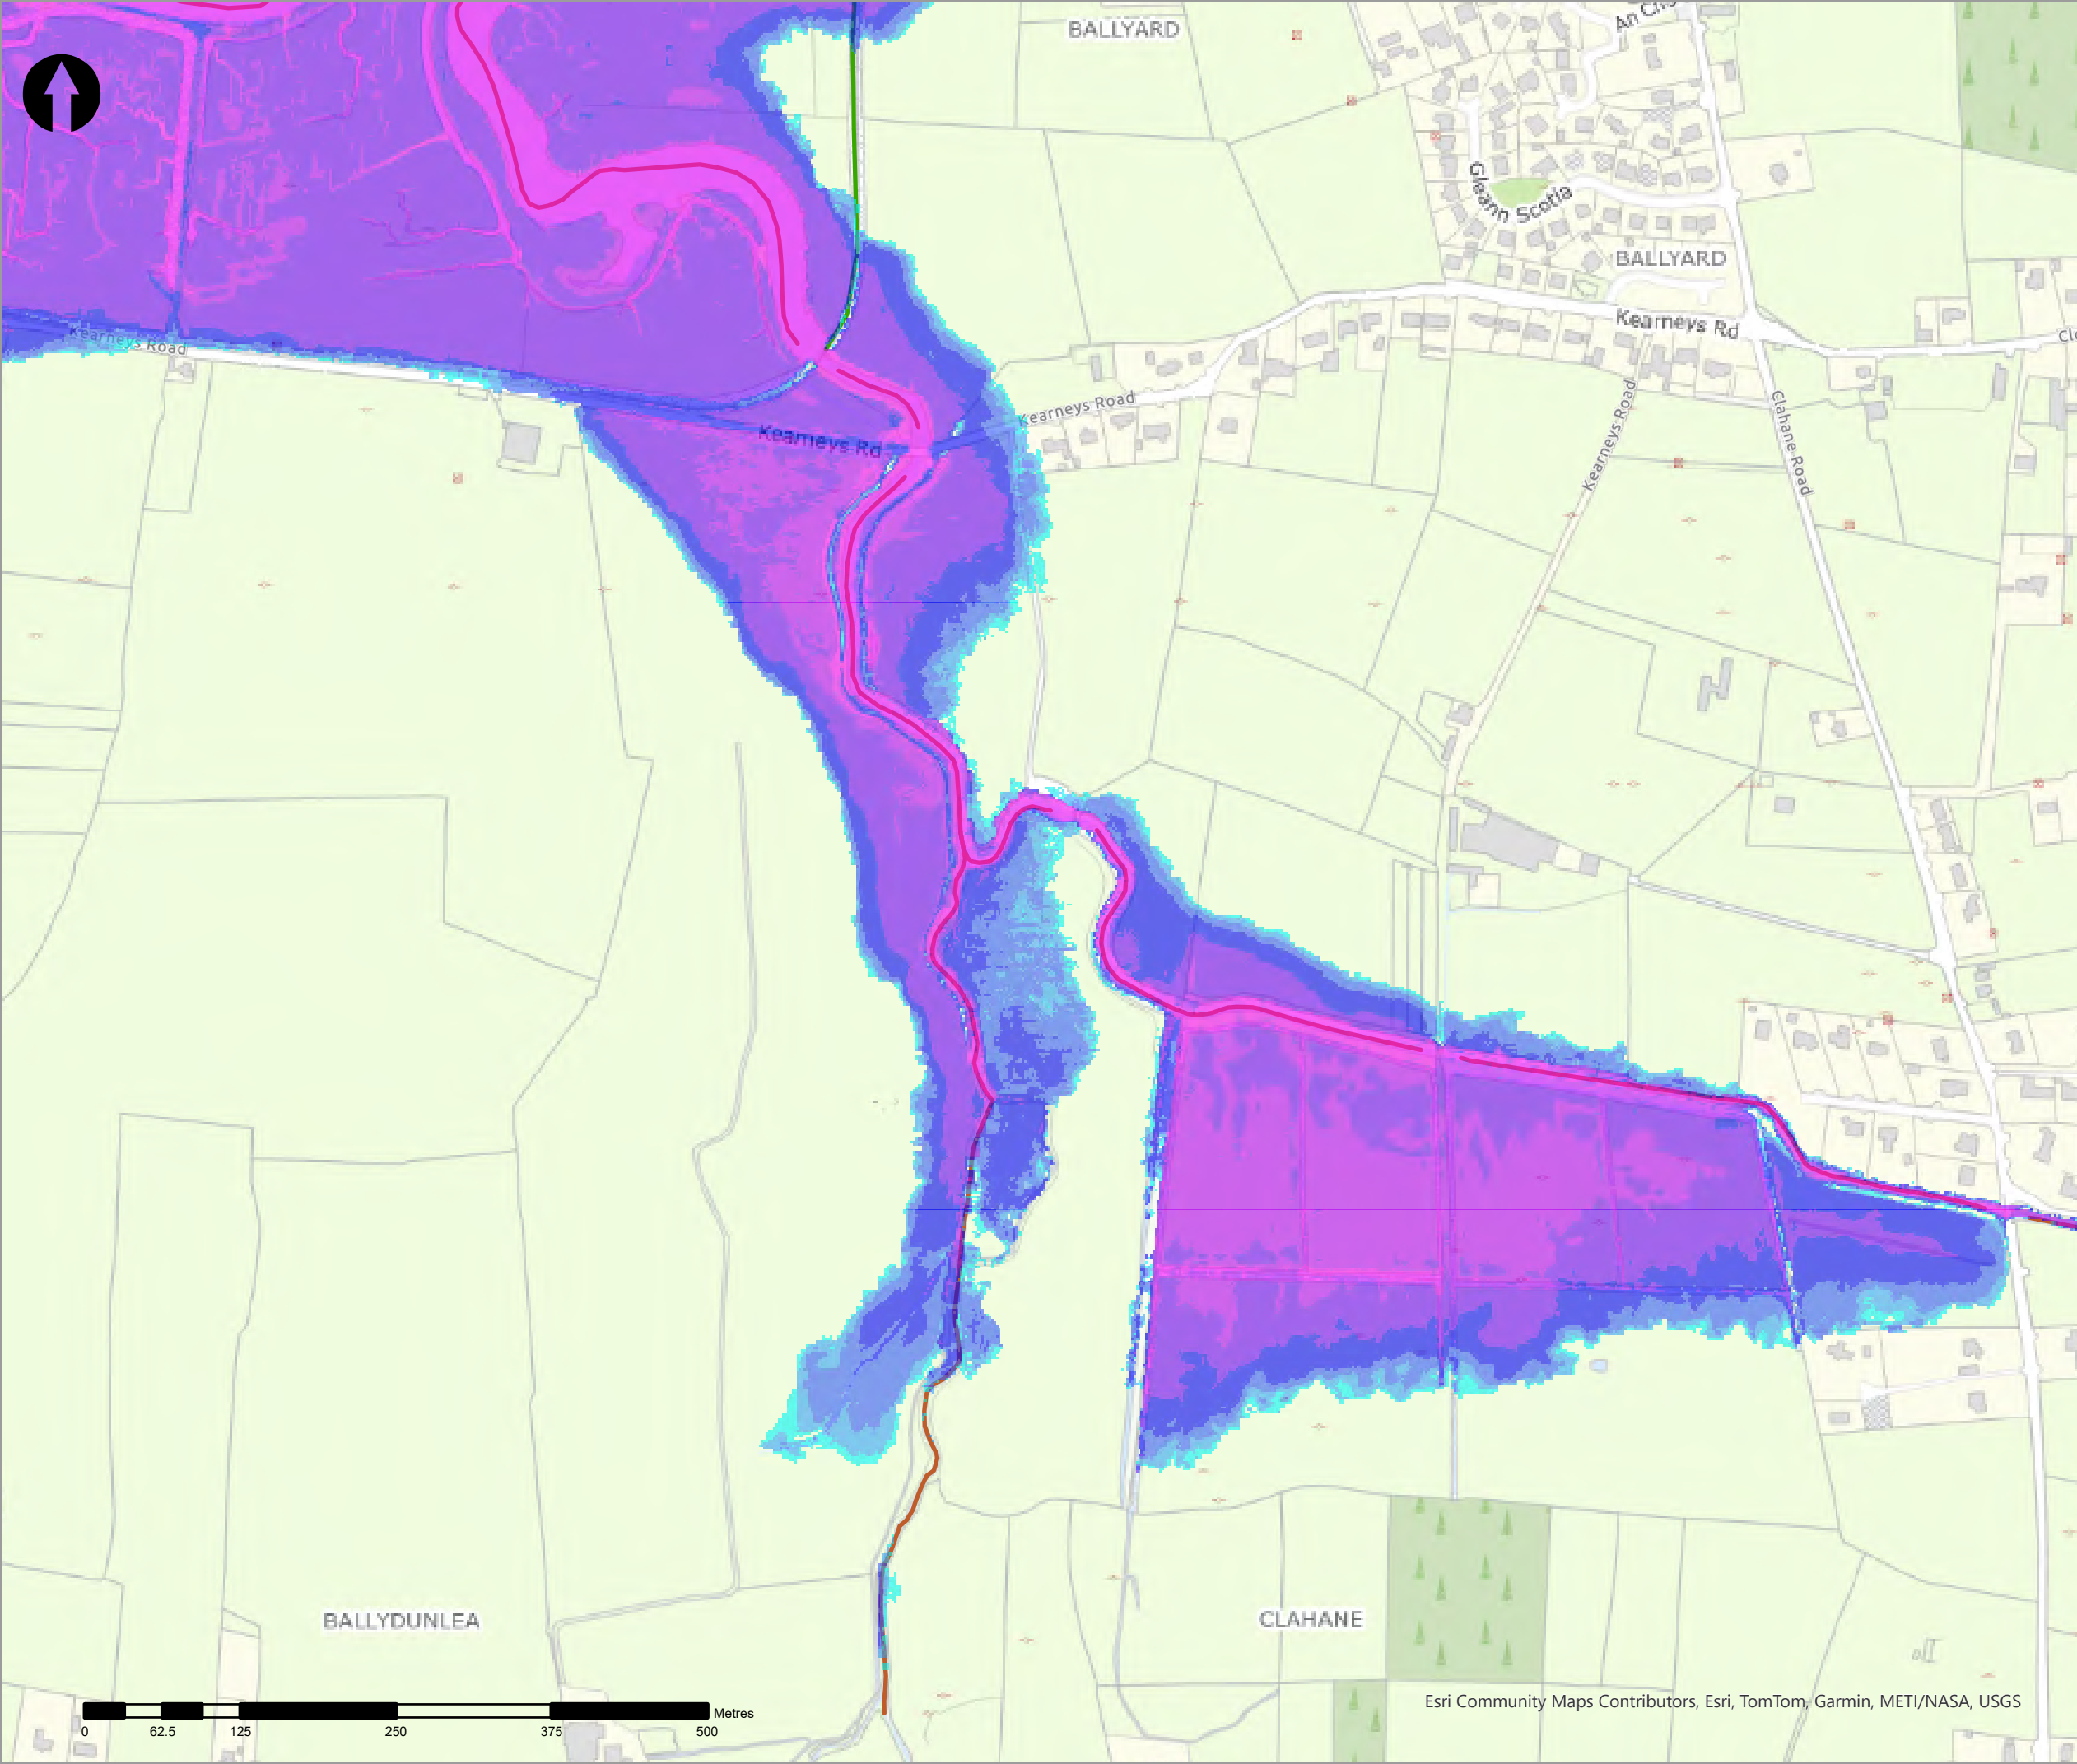

- Legend
- 10% AEP Coastal Depth
- 0 - 0.1m
  - 0.1 - 0.25m
  - 0.25 - 0.5m
  - 0.5 - 1m
  - 1.0 - 1.5m
  - 1.5 - 2m
  - >2m
- Modelled River Centreline
- Modelled Drainage
- Embankment
- Wall

| rev | ammendments | drawn | date |
|-----|-------------|-------|------|
|-----|-------------|-------|------|



Elmwood House T +44(0) 28 90 667914  
74 Boucher Road F +44(0) 28 90 668286  
Belfast W www.rpsgroup.com/ireland  
BT12 6RZ E ireland@rpsgroup.com

CLIENT



PROJECT

Tralee Flood Relief Scheme

TITLE


Tralee Depth Mapping  
10% AEP Coastal

| Project Number | Sheet Size | Drawing Scale |
|----------------|------------|---------------|
| MCW1082        | A3         | 1:5,000       |

| Drawing Number  | Datum |
|-----------------|-------|
| Dep_C_C_0010_04 | ITM   |



| Drawn by | Status | Revision |
|----------|--------|----------|
| RC       | Final  | 01       |

| Checked By | Approved By | Date       |
|------------|-------------|------------|
| AS         | AS          | 05/06/2025 |

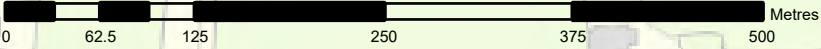

Esri Community Maps Contributors, Esri, TomTom, Garmin, METI/NASA, USGS



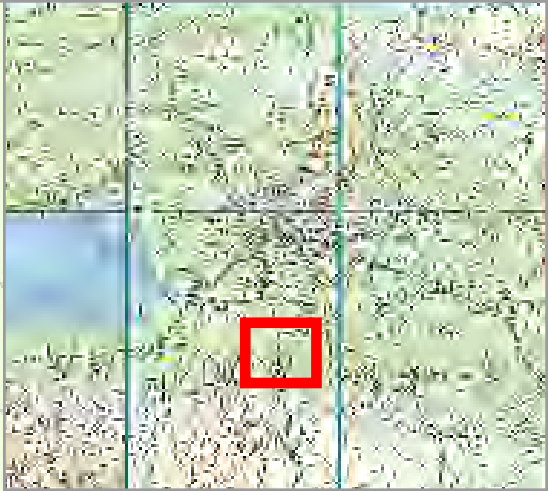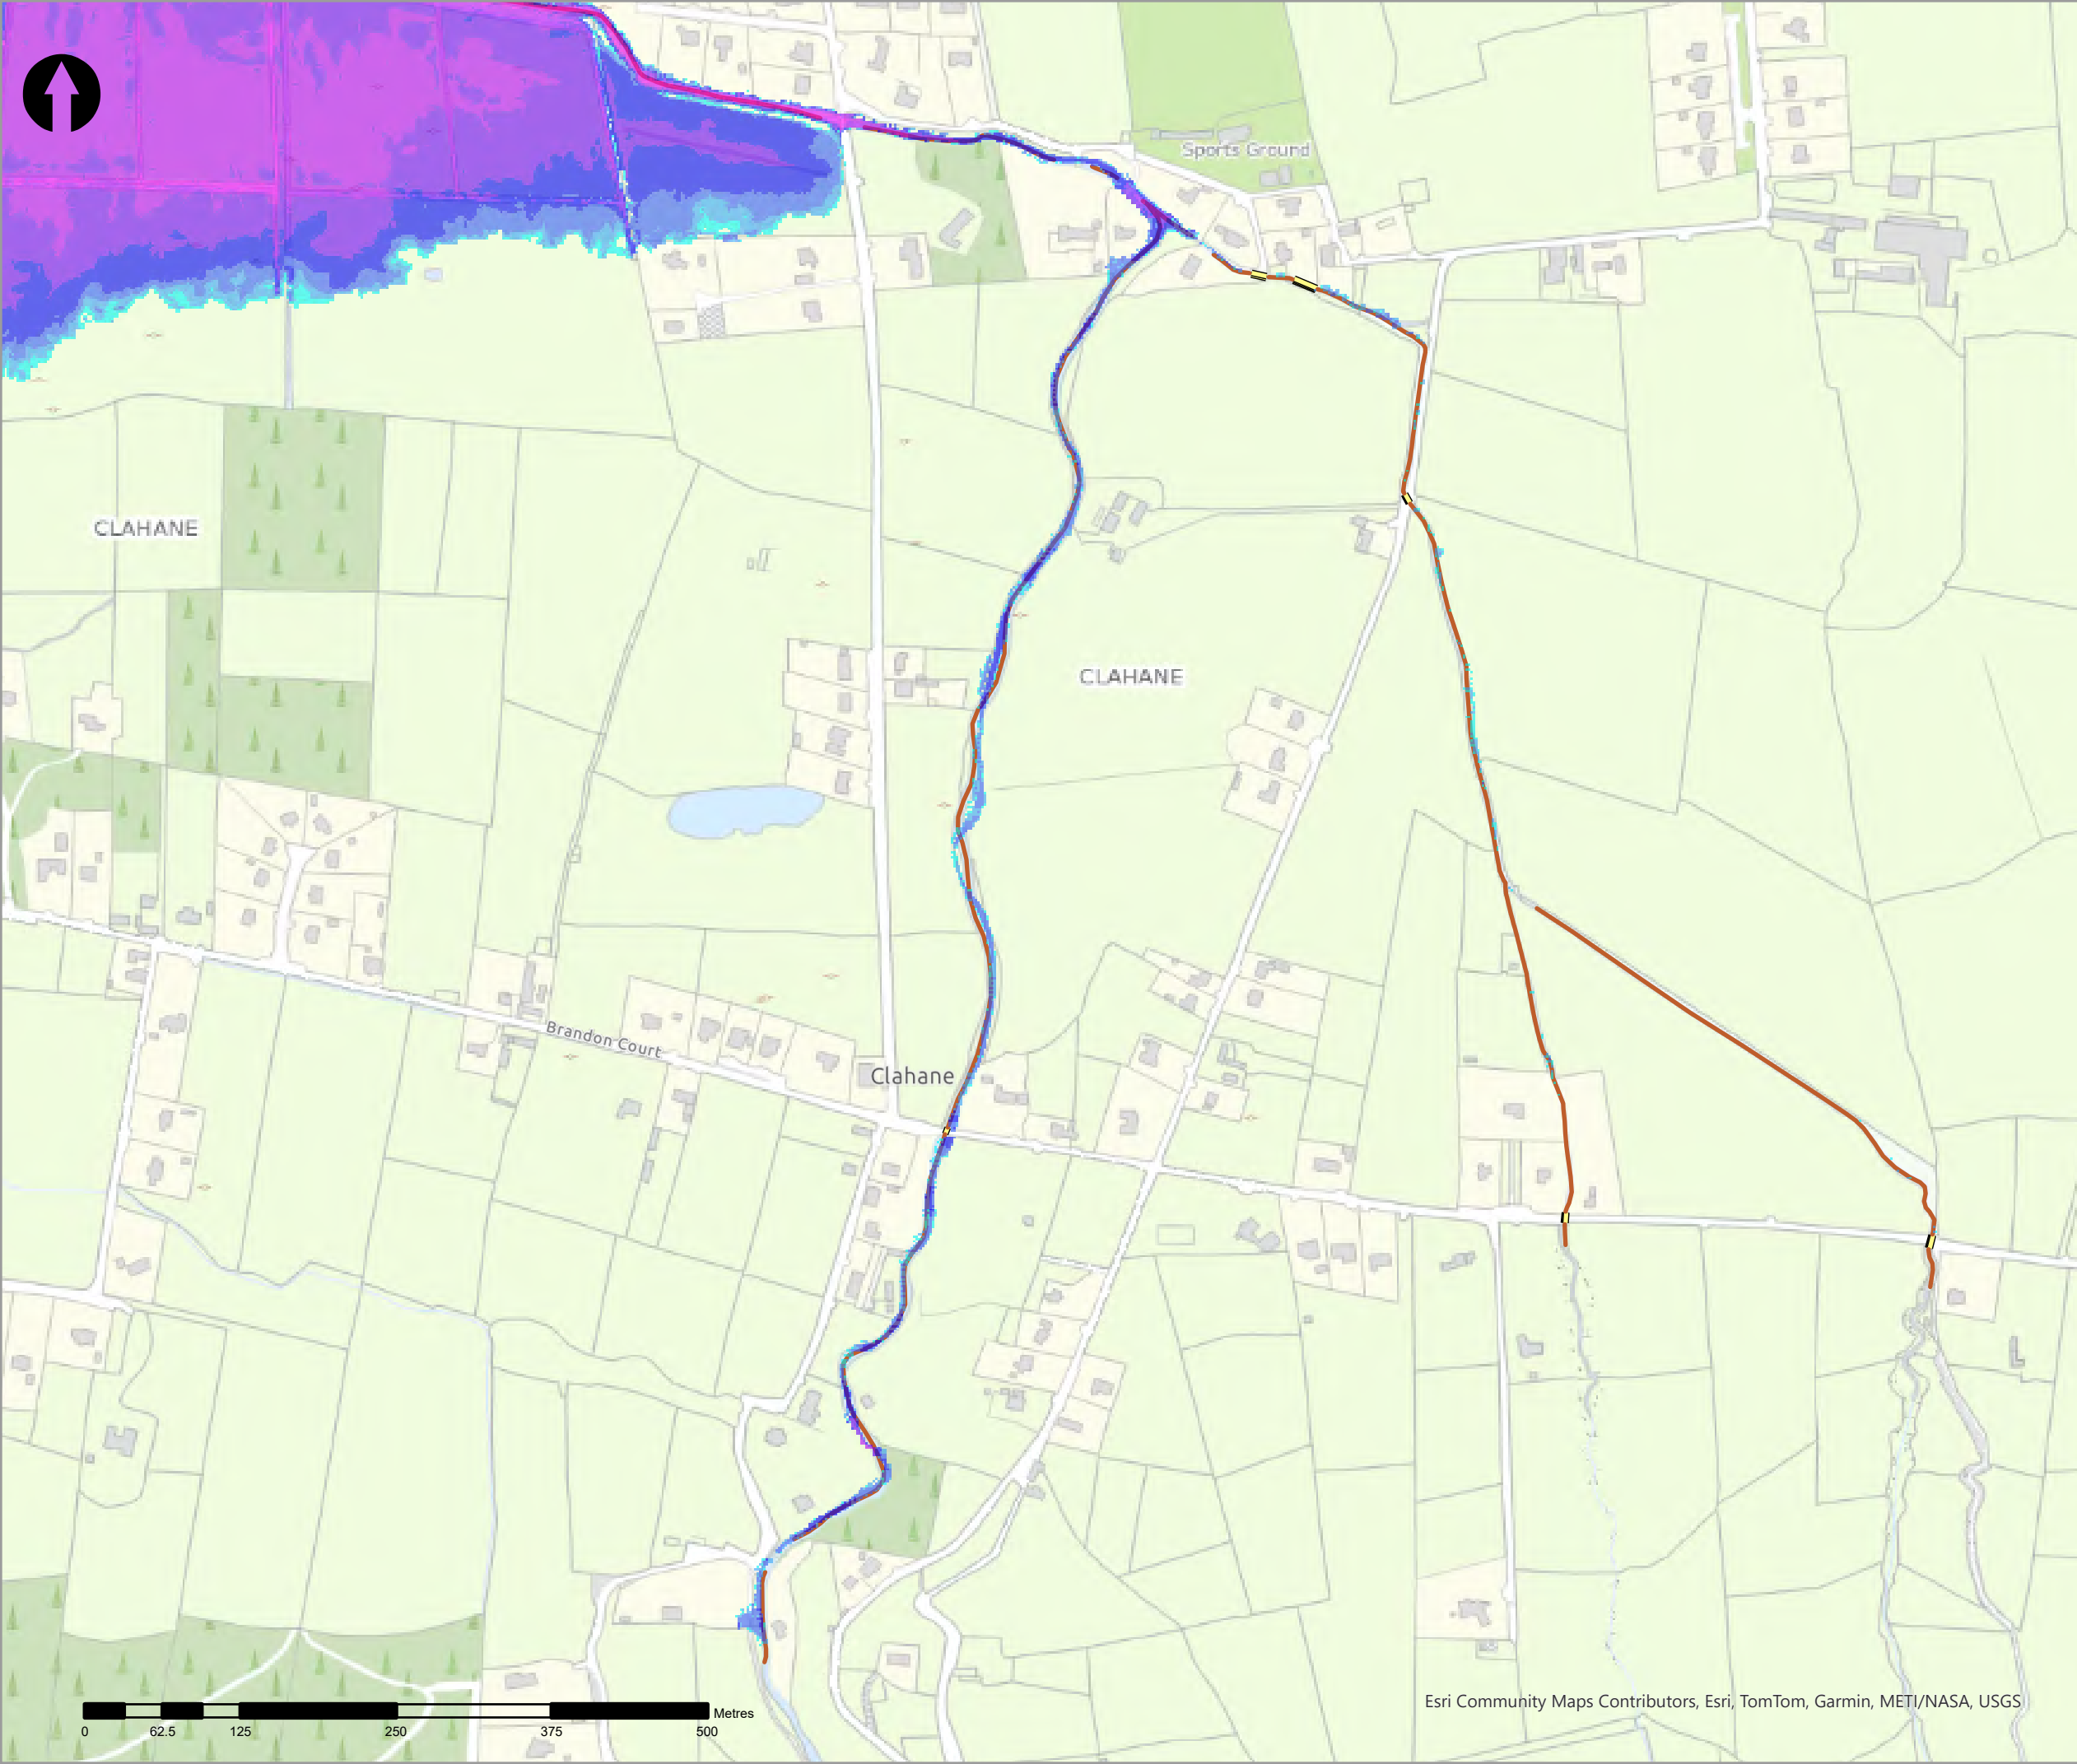

Legend

10% AEP Coastal Depth

- 0 - 0.1m
- 0.1 - 0.25m
- 0.25 - 0.5m
- 0.5 - 1m
- 1.0 - 1.5m
- 1.5 - 2m
- >2m

Modelled River Centreline

Modelled Drainage

Embankment

Wall

| rev | ammendments | drawn | date |
|-----|-------------|-------|------|
|-----|-------------|-------|------|



**rps**  
A TETRA TECH COMPANY

Elmwood House T +44(0) 28 90 667914  
74 Boucher Road F +44(0) 28 90 668286  
Belfast W www.rpsgroup.com/ireland  
BT12 6RZ E ireland@rpsgroup.com

CLIENT



**OPW**  
Oifig na hOibreacha Poiblí  
Office of Public Works



PROJECT

Tralee Flood Relief Scheme

TITLE


Tralee Depth Mapping  
10% AEP Coastal

| Project Number | Sheet Size | Drawing Scale |
|----------------|------------|---------------|
| MCW1082        | A3         | 1:5,000       |


| Drawing Number  | Datum |
|-----------------|-------|
| Dep_C_C_0010_05 | ITM   |

| Drawn by | Status | Revision |
|----------|--------|----------|
| RC       | Final  | 01       |

| Checked By | Approved By | Date       |
|------------|-------------|------------|
| AS         | AS          | 05/06/2025 |

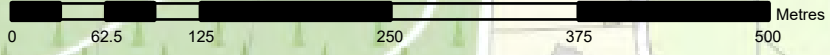

Esri Community Maps Contributors, Esri, TomTom, Garmin, METI/NASA, USGS

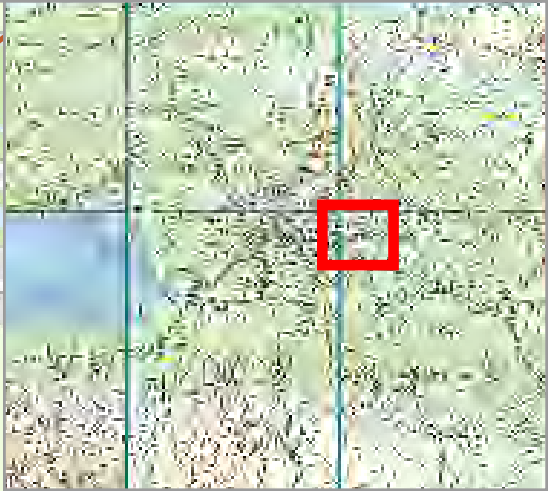

- Legend
- 10% AEP Coastal Depth
- 0 - 0.1m
  - 0.1 - 0.25m
  - 0.25 - 0.5m
  - 0.5 - 1m
  - 1.0 - 1.5m
  - 1.5 - 2m
  - >2m
- Modelled River Centreline
- Modelled Drainage
- Embankment
- Wall

| rev | amendments | drawn | date |
|-----|------------|-------|------|
|-----|------------|-------|------|



Elmwood House T +44(0) 28 90 667914  
74 Boucher Road F +44(0) 28 90 668286  
Belfast W www.rpsgroup.com/ireland  
BT12 6RZ E ireland@rpsgroup.com

CLIENT



OPW

Óifig na nEilimíochas Poiblí  
Office of Public Works



|         |                            |  |
|---------|----------------------------|--|
| PROJECT | Tralee Flood Relief Scheme |  |
|---------|----------------------------|--|

|       |                                         |  |
|-------|-----------------------------------------|--|
| TITLE | Tralee Depth Mapping<br>10% AEP Coastal |  |
|-------|-----------------------------------------|--|

|                |            |               |
|----------------|------------|---------------|
| Project Number | Sheet Size | Drawing Scale |
| MCW1082        | A3         | 1:5,000       |



|                 |       |
|-----------------|-------|
| Drawing Number  | Datum |
| Dep_C_C_0010_06 | ITM   |

|          |        |          |
|----------|--------|----------|
| Drawn by | Status | Revision |
| RC       | Final  | 01       |

|            |             |            |
|------------|-------------|------------|
| Checked By | Approved By | Date       |
| AS         | AS          | 05/06/2025 |

Esri Community Maps Contributors, Esri, TomTom, Garmin, METI/NASA, USGS



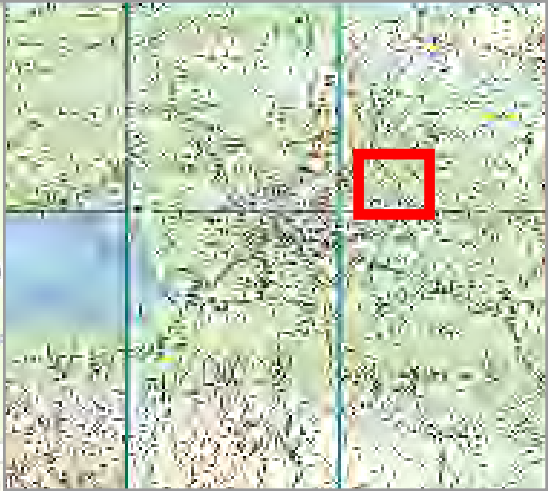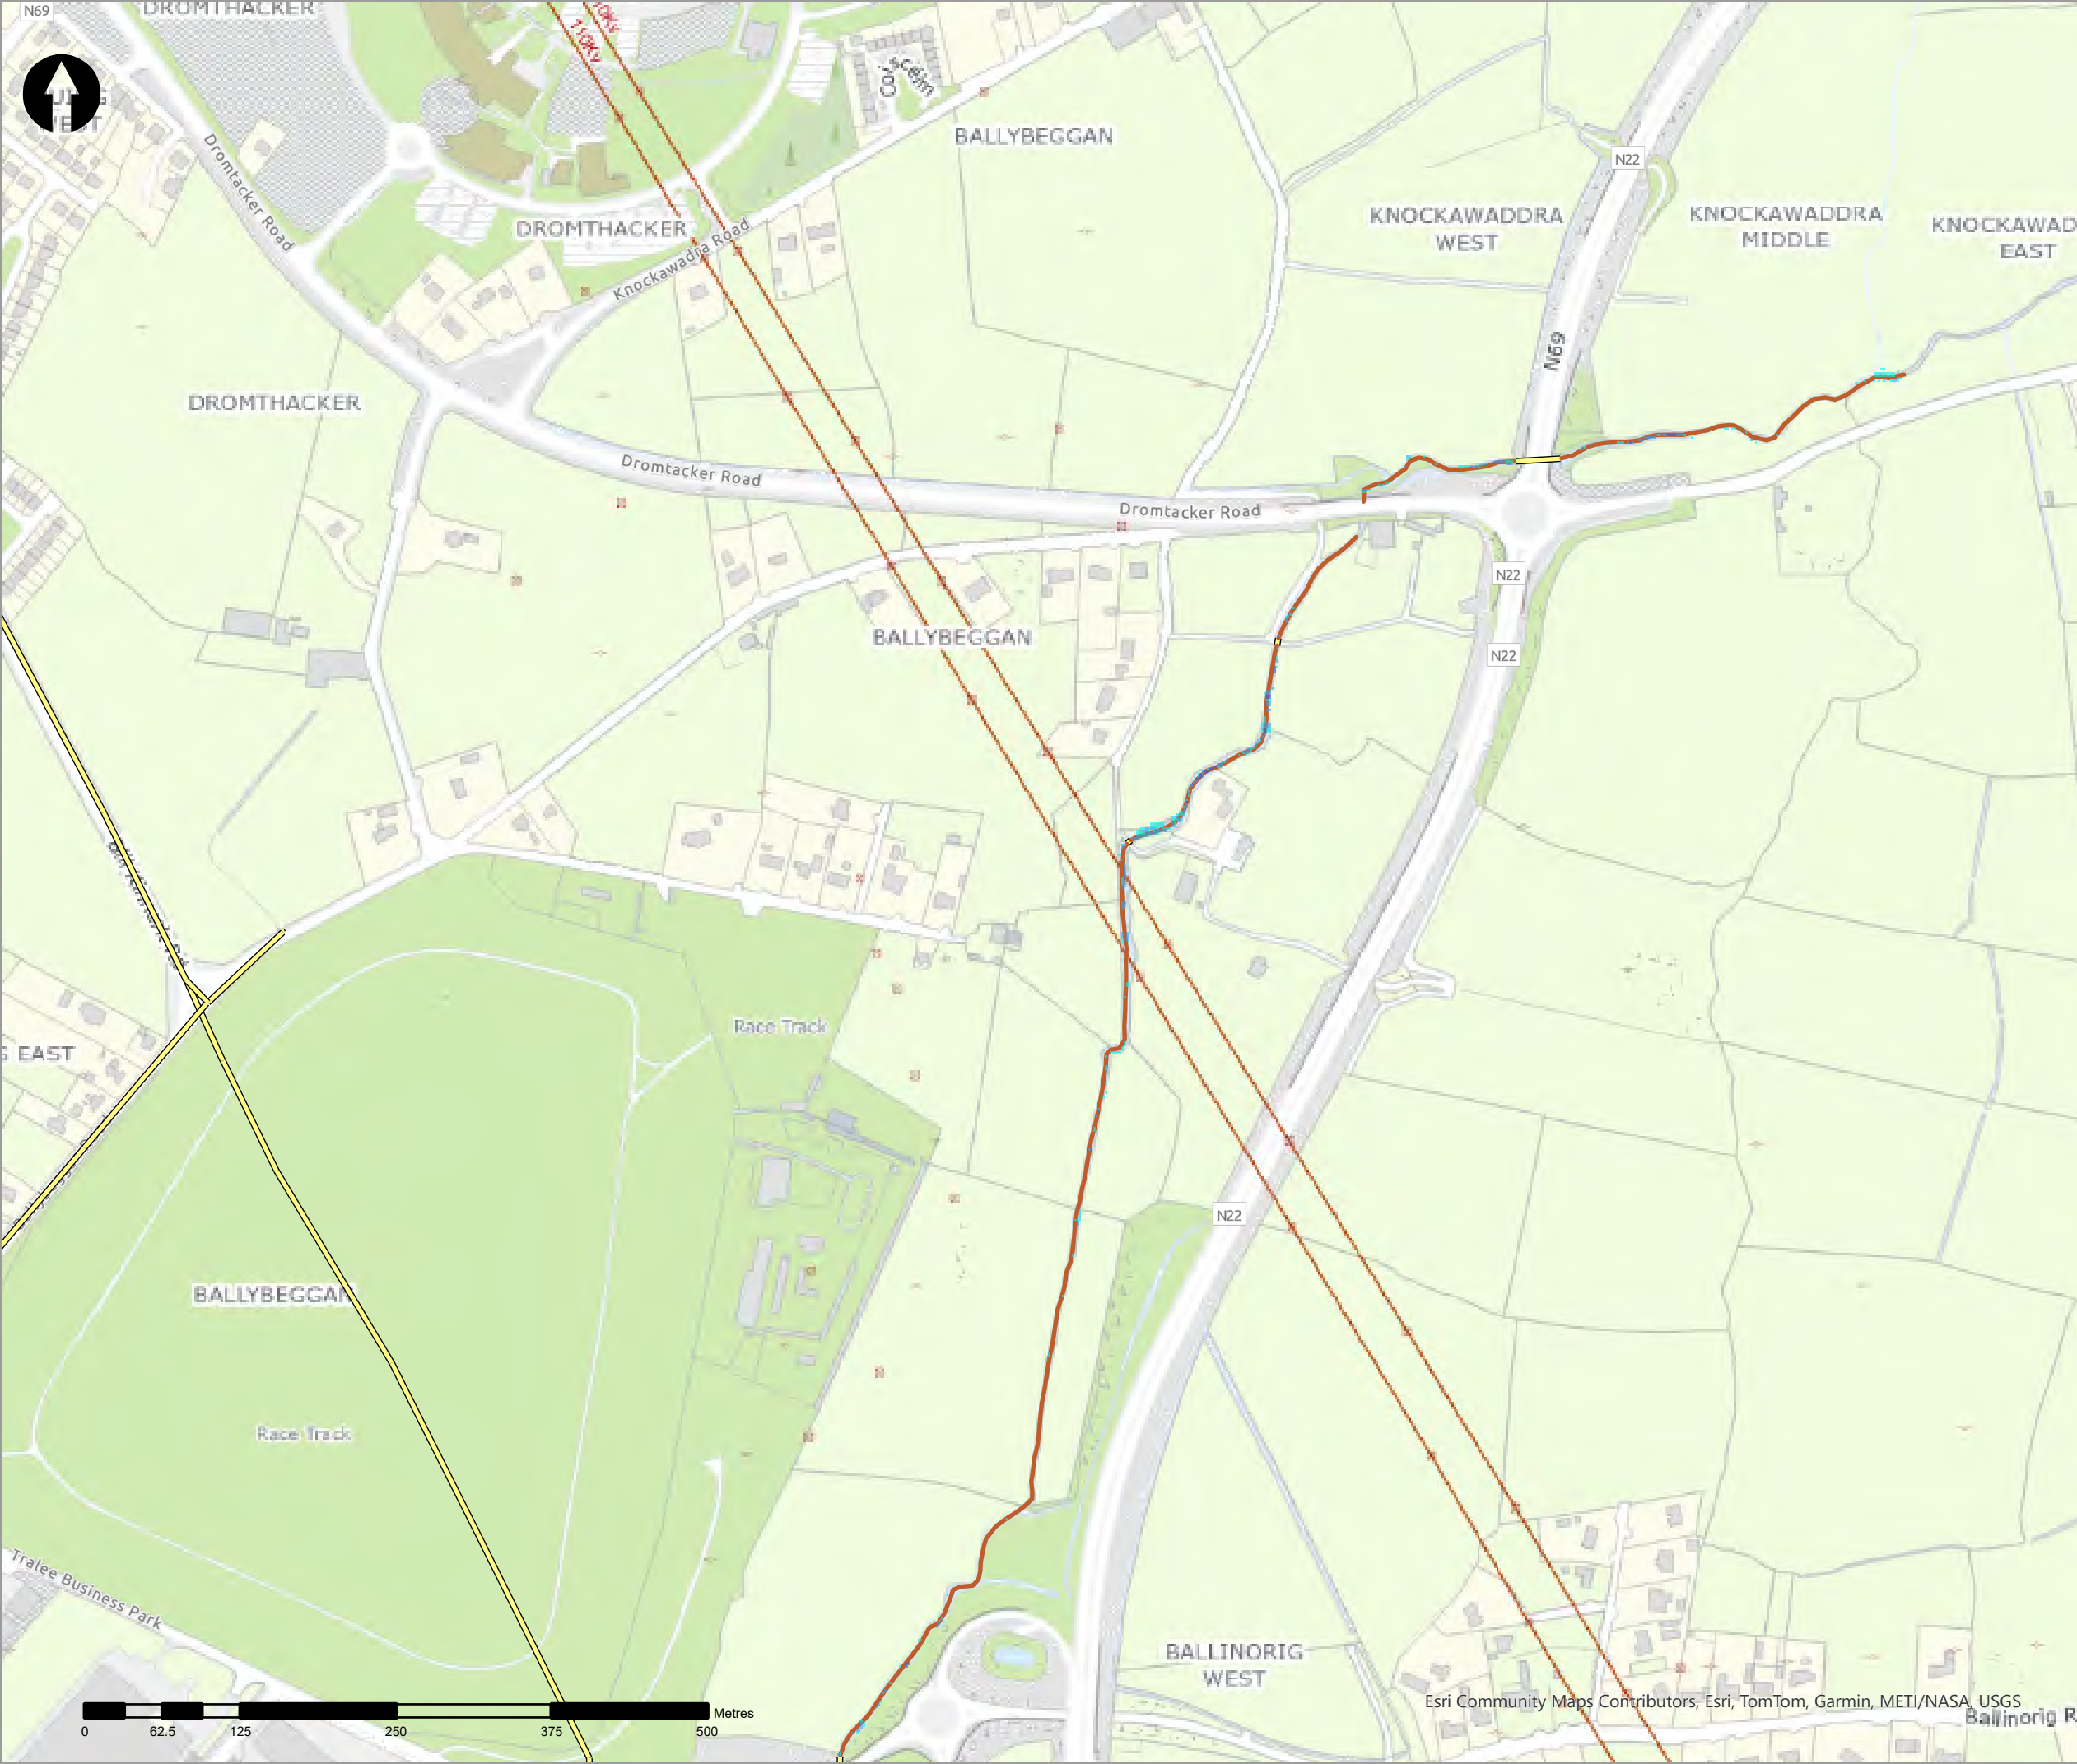

- Legend
- 10% AEP Coastal Depth
- 0 - 0.1m
  - 0.1 - 0.25m
  - 0.25 - 0.5m
  - 0.5 - 1m
  - 1.0 - 1.5m
  - 1.5 - 2m
  - >2m
- Modelled River Centreline
- Modelled Drainage
- Embankment
- Wall

| rev | ammdments | drawn | date |
|-----|-----------|-------|------|
|-----|-----------|-------|------|



Elmwood House T +44(0) 28 90 667914  
74 Boucher Road F +44(0) 28 90 668286  
Belfast W www.rpsgroup.com/ireland  
BT12 6RZ E ireland@rpsgroup.com

CLIENT



OPW

Óifig na  
eOibreacha Poiblí  
Office of Public Works



|         |                            |
|---------|----------------------------|
| PROJECT | Tralee Flood Relief Scheme |
|---------|----------------------------|


|       |                                         |
|-------|-----------------------------------------|
| TITLE | Tralee Depth Mapping<br>10% AEP Coastal |
|-------|-----------------------------------------|


|                |            |               |
|----------------|------------|---------------|
| Project Number | Sheet Size | Drawing Scale |
| MCW1082        | A3         | 1:5,000       |

|                 |       |
|-----------------|-------|
| Drawing Number  | Datum |
| Dep_C_C_0010_07 | ITM   |

|          |        |          |
|----------|--------|----------|
| Drawn by | Status | Revision |
| RC       | Final  | 01       |

|            |             |            |
|------------|-------------|------------|
| Checked By | Approved By | Date       |
| AS         | AS          | 05/06/2025 |

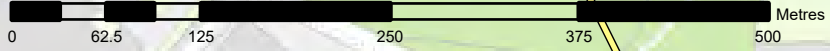

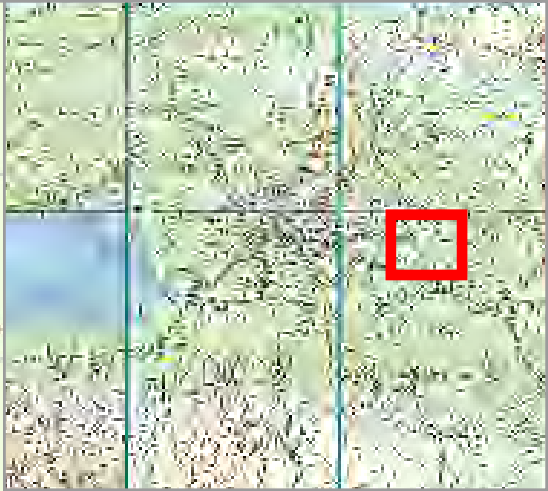

- Legend
- 10% AEP Coastal Depth
- 0 - 0.1m
  - 0.1 - 0.25m
  - 0.25 - 0.5m
  - 0.5 - 1m
  - 1.0 - 1.5m
  - 1.5 - 2m
  - >2m
- Modelled River Centreline
- Modelled Drainage
- Embankment
- Wall

| rev | ammendments | drawn | date |
|-----|-------------|-------|------|
|-----|-------------|-------|------|



Elmwood House T +44(0) 28 90 667914  
74 Boucher Road F +44(0) 28 90 668286  
Belfast W www.rpsgroup.com/ireland  
BT12 6RZ E ireland@rpsgroup.com

CLIENT



OPW

Óifig na hOibreacha Poiblí  
Office of Public Works



PROJECT

Tralee Flood Relief Scheme

TITLE

Tralee Depth Mapping  
10% AEP Coastal

| Project Number | Sheet Size | Drawing Scale |
|----------------|------------|---------------|
| MCW1082        | A3         | 1:5,000       |

| Drawing Number  | Datum |
|-----------------|-------|
| Dep_C_C_0010_08 | ITM   |

| Drawn by | Status | Revision |
|----------|--------|----------|
| RC       | Final  | 01       |

| Checked By | Approved By | Date       |
|------------|-------------|------------|
| AS         | AS          | 05/06/2025 |





- Legend
- 10% AEP Coastal Depth
- 0 - 0.1m
  - 0.1 - 0.25m
  - 0.25 - 0.5m
  - 0.5 - 1m
  - 1.0 - 1.5m
  - 1.5 - 2m
  - >2m
- Modelled River Centreline
- Modelled Drainage
- Embankment
- Wall

| rev | ammdments | drawn | date |
|-----|-----------|-------|------|
|-----|-----------|-------|------|

|                                                                                       |                                       |
|---------------------------------------------------------------------------------------|---------------------------------------|
|  | Elmwood House T +44(0) 28 90 667914   |
|                                                                                       | 74 Boucher Road F +44(0) 28 90 668286 |
|                                                                                       | Belfast W www.rpsgroup.com/ireland    |
|                                                                                       | BT12 6RZ E ireland@rpsgroup.com       |

CLIENT



PROJECT

Tralee Flood Relief Scheme



TITLE

Tralee Depth Mapping  
10% AEP Coastal

|                 |             |               |
|-----------------|-------------|---------------|
| Project Number  | Sheet Size  | Drawing Scale |
| MCW1082         | A3          | 1:5,000       |
| Drawing Number  | Datum       |               |
| Dep_C_C_0010_09 | ITM         |               |
| Drawn by        | Status      | Revision      |
| RC              | Final       | 01            |
| Checked By      | Approved By | Date          |
| AS              | AS          | 05/06/2025    |

Esri Community Maps Contributors, Esri, TomTom, Garmin, METI/NASA, USGS



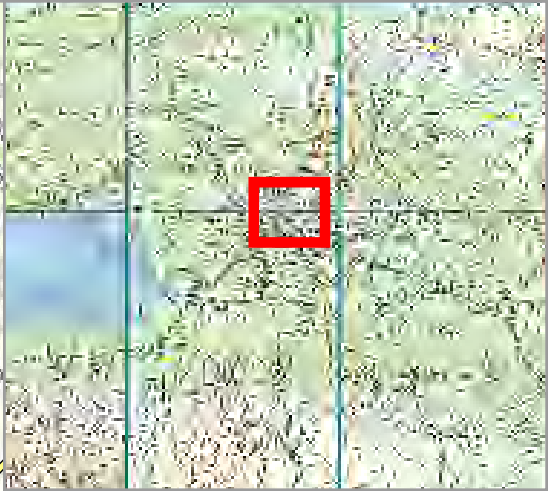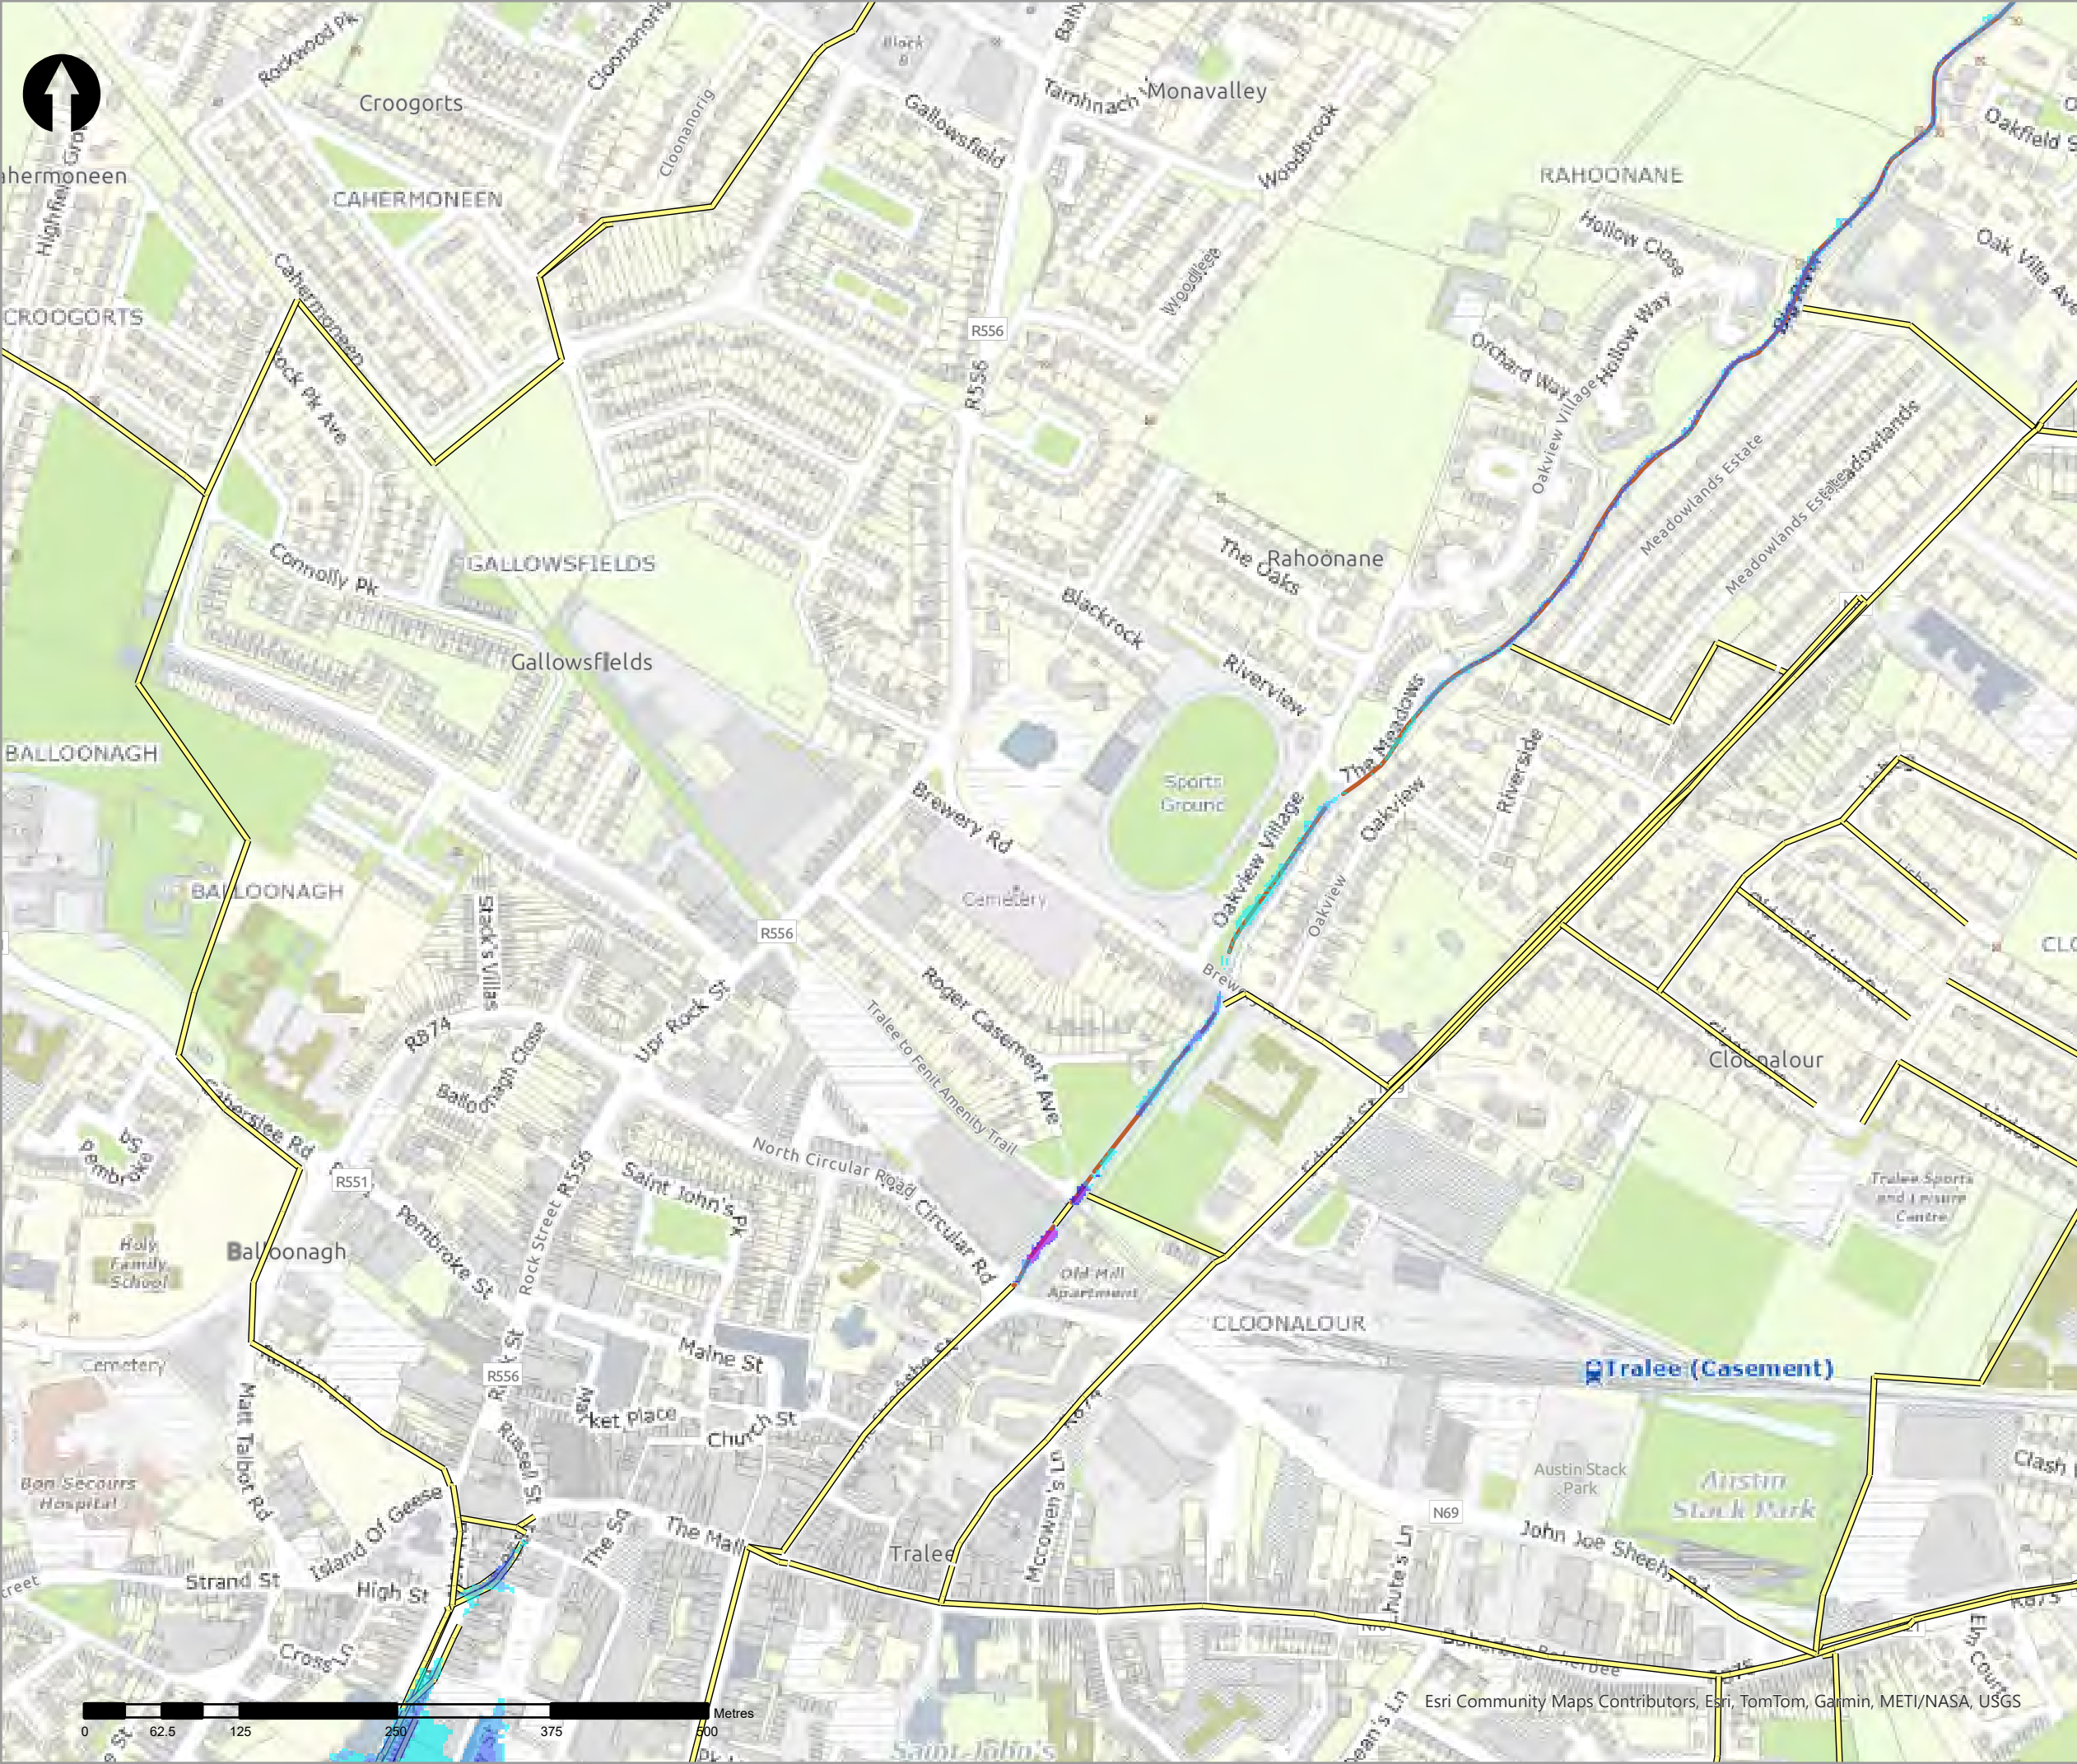

- Legend
- 10% AEP Coastal Depth
- 0 - 0.1m
  - 0.1 - 0.25m
  - 0.25 - 0.5m
  - 0.5 - 1m
  - 1.0 - 1.5m
  - 1.5 - 2m
  - >2m
- Modelled River Centreline
- Modelled Drainage
- Embankment
- Wall

| rev | ammdments | drawn | date |
|-----|-----------|-------|------|
|-----|-----------|-------|------|



Elmwood House T +44(0) 28 90 667914  
74 Boucher Road F +44(0) 28 90 668286  
Belfast W www.rpsgroup.com/ireland  
BT12 6RZ E ireland@rpsgroup.com

CLIENT



PROJECT

Tralee Flood Relief Scheme

TITLE

Tralee Depth Mapping  
10% AEP Coastal

|                 |             |               |
|-----------------|-------------|---------------|
| Project Number  | Sheet Size  | Drawing Scale |
| MCW1082         | A3          | 1:5,000       |
| Drawing Number  | Datum       |               |
| Dep_C_C_0010_10 | ITM         |               |
| Drawn by        | Status      | Revision      |
| RC              | Final       | 01            |
| Checked By      | Approved By | Date          |
| AS              | AS          | 05/06/2025    |





- Legend
- 10% AEP Coastal Depth
- 0 - 0.1m
  - 0.1 - 0.25m
  - 0.25 - 0.5m
  - 0.5 - 1m
  - 1.0 - 1.5m
  - 1.5 - 2m
  - >2m
- Modelled River Centreline
- Modelled Drainage
- Embankment
- Wall

| rev | ammdments | drawn | date |
|-----|-----------|-------|------|
|-----|-----------|-------|------|



Elmwood House T +44(0) 28 90 667914  
74 Boucher Road F +44(0) 28 90 668286  
Belfast W www.rpsgroup.com/ireland  
BT12 6RZ E ireland@rpsgroup.com

CLIENT



|         |                            |  |
|---------|----------------------------|--|
| PROJECT | Tralee Flood Relief Scheme |  |
|---------|----------------------------|--|


|       |                                         |  |
|-------|-----------------------------------------|--|
| TITLE | Tralee Depth Mapping<br>10% AEP Coastal |  |
|-------|-----------------------------------------|--|

|                |            |               |
|----------------|------------|---------------|
| Project Number | Sheet Size | Drawing Scale |
| MCW1082        | A3         | 1:5,000       |

|                 |       |  |
|-----------------|-------|--|
| Drawing Number  | Datum |  |
| Dep_C_C_0010_11 | ITM   |  |

|          |        |          |
|----------|--------|----------|
| Drawn by | Status | Revision |
| RC       | Final  | 01       |

|            |             |            |
|------------|-------------|------------|
| Checked By | Approved By | Date       |
| AS         | AS          | 05/06/2025 |

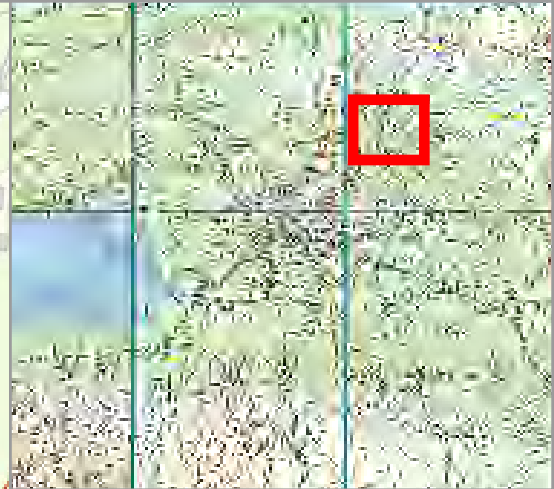

- Legend
- 10% AEP Coastal Depth
- 0 - 0.1m
  - 0.1 - 0.25m
  - 0.25 - 0.5m
  - 0.5 - 1m
  - 1.0 - 1.5m
  - 1.5 - 2m
  - >2m
- Modelled River Centreline
- Modelled Drainage
- Embankment
- Wall

| rev | ammendments | drawn | date |
|-----|-------------|-------|------|
|-----|-------------|-------|------|



**rps**  
A TETRA TECH COMPANY

Elmwood House T +44(0) 28 90 667914  
74 Boucher Road F +44(0) 28 90 668286  
Belfast W www.rpsgroup.com/ireland  
BT12 6RZ E ireland@rpsgroup.com

**CLIENT**



**OPW**  
Oifig na hOibreacha Poiblí  
Office of Public Works



**PROJECT**



Tralee Flood Relief Scheme

**TITLE**

Tralee Depth Mapping  
10% AEP Coastal

|                 |             |               |
|-----------------|-------------|---------------|
| Project Number  | Sheet Size  | Drawing Scale |
| MCW1082         | A3          | 1:5,000       |
| Drawing Number  | Datum       |               |
| Dep_C_C_0010_12 | ITM         |               |
| Drawn by        | Status      | Revision      |
| RC              | Final       | 01            |
| Checked By      | Approved By | Date          |
| AS              | AS          | 05/06/2025    |



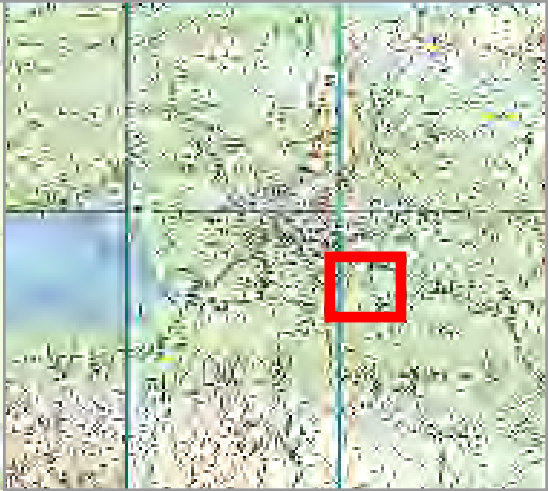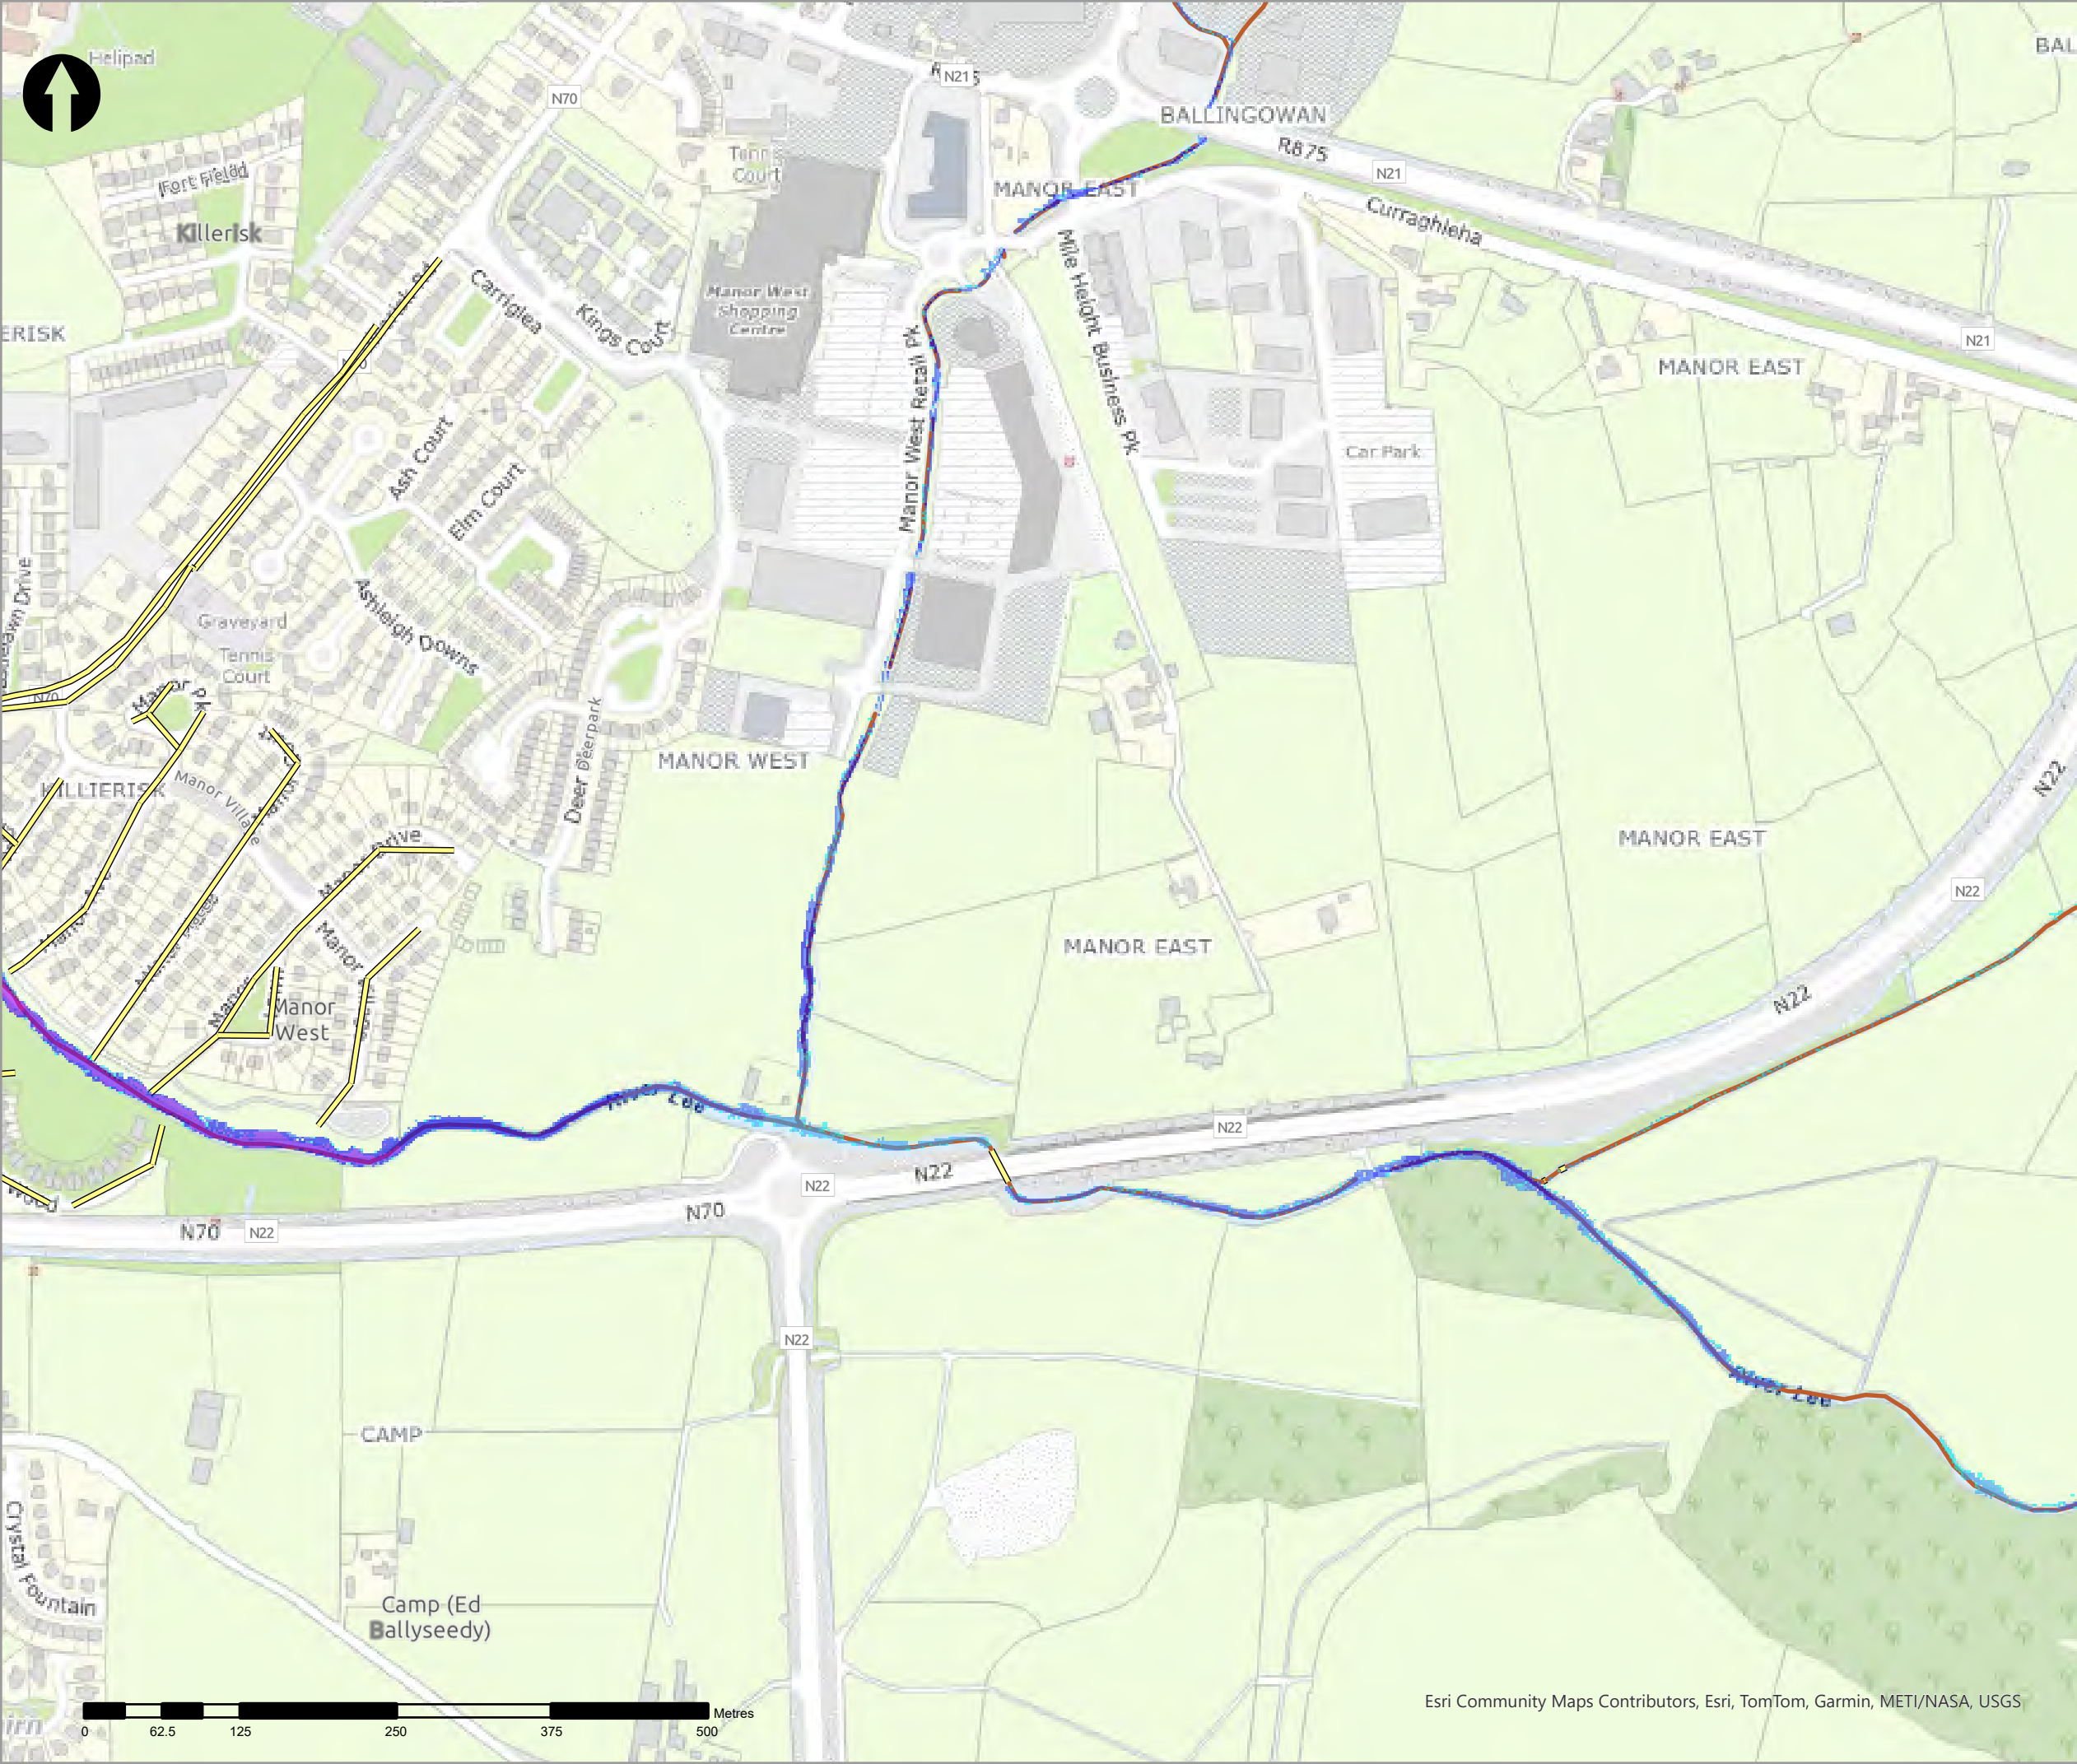

- Legend
- 10% AEP Coastal Depth
- 0 - 0.1m
  - 0.1 - 0.25m
  - 0.25 - 0.5m
  - 0.5 - 1m
  - 1.0 - 1.5m
  - 1.5 - 2m
  - >2m
- Modelled River Centreline
- Modelled Drainage
- Embankment
- Wall

| rev | ammdments | drawn | date |
|-----|-----------|-------|------|
|-----|-----------|-------|------|



Elmwood House T +44(0) 28 90 667914  
74 Boucher Road F +44(0) 28 90 668286  
Belfast W www.rpsgroup.com/ireland  
BT12 6RZ E ireland@rpsgroup.com

CLIENT



OPW

Óig na  
eÓbnaíochtaí  
Office of Public Works



PROJECT

Tralee Flood Relief Scheme

TITLE

Tralee Depth Mapping  
10% AEP Coastal


| Project Number | Sheet Size | Drawing Scale |
|----------------|------------|---------------|
| MCW1082        | A3         | 1:5,000       |


| Drawing Number  | Datum |
|-----------------|-------|
| Dep_C_C_0010_13 | ITM   |

| Drawn by | Status | Revision |
|----------|--------|----------|
| RC       | Final  | 01       |

| Checked By | Approved By | Date       |
|------------|-------------|------------|
| AS         | AS          | 05/06/2025 |

Esri Community Maps Contributors, Esri, TomTom, Garmin, METI/NASA, USGS

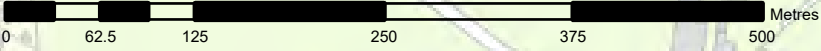

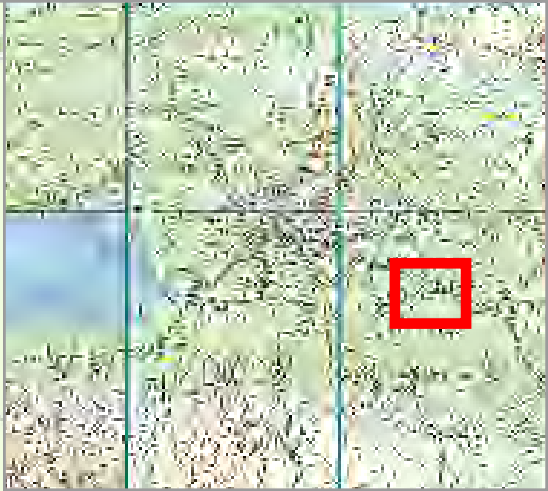

- Legend
- 10% AEP Coastal Depth
- 0 - 0.1m
  - 0.1 - 0.25m
  - 0.25 - 0.5m
  - 0.5 - 1m
  - 1.0 - 1.5m
  - 1.5 - 2m
  - >2m
- Modelled River Centreline
- Modelled Drainage
- Embankment
- Wall

| rev | ammendments | drawn | date |
|-----|-------------|-------|------|
|-----|-------------|-------|------|



Elmwood House T +44(0) 28 90 667914  
74 Boucher Road F +44(0) 28 90 668286  
Belfast W www.rpsgroup.com/ireland  
BT12 6RZ E ireland@rpsgroup.com

CLIENT



OPW

Oifig na eOibreacha Poiblí  
Office of Public Works



|         |                            |
|---------|----------------------------|
| PROJECT | Tralee Flood Relief Scheme |
|---------|----------------------------|


|       |                                         |
|-------|-----------------------------------------|
| TITLE | Tralee Depth Mapping<br>10% AEP Coastal |
|-------|-----------------------------------------|

|                |            |               |
|----------------|------------|---------------|
| Project Number | Sheet Size | Drawing Scale |
| MCW1082        | A3         | 1:5,000       |


|                 |       |
|-----------------|-------|
| Drawing Number  | Datum |
| Dep_C_C_0010_14 | ITM   |

|          |        |          |
|----------|--------|----------|
| Drawn by | Status | Revision |
| RC       | Final  | 01       |

|            |             |            |
|------------|-------------|------------|
| Checked By | Approved By | Date       |
| AS         | AS          | 05/06/2025 |

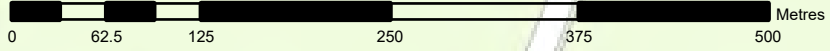



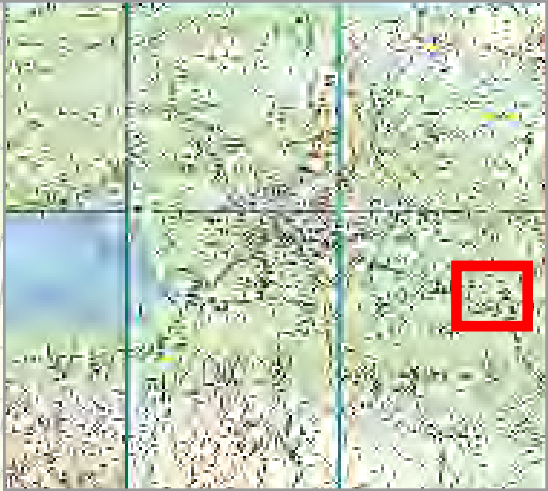

- Legend
- 10% AEP Coastal Depth
- 0 - 0.1m
  - 0.1 - 0.25m
  - 0.25 - 0.5m
  - 0.5 - 1m
  - 1.0 - 1.5m
  - 1.5 - 2m
  - >2m
- Modelled River Centreline
- Modelled Drainage
- Embankment
- Wall

| rev | ammendments | drawn | date |
|-----|-------------|-------|------|
|-----|-------------|-------|------|



Elmwood House T +44(0) 28 90 667914  
74 Boucher Road F +44(0) 28 90 668286  
Belfast W www.rpsgroup.com/ireland  
BT12 6RZ E ireland@rpsgroup.com

CLIENT



OPW

Óigín na nEolacha Poiblí  
Office of Public Works



PROJECT

Tralee Flood Relief Scheme

TITLE


Tralee Depth Mapping  
10% AEP Coastal

| Project Number | Sheet Size | Drawing Scale |
|----------------|------------|---------------|
| MCW1082        | A3         | 1:5,000       |

| Drawing Number  | Datum |
|-----------------|-------|
| Dep_C_C_0010_15 | ITM   |

| Drawn by | Status | Revision |
|----------|--------|----------|
| RC       | Final  | 01       |

| Checked By | Approved By | Date       |
|------------|-------------|------------|
| AS         | AS          | 05/06/2025 |

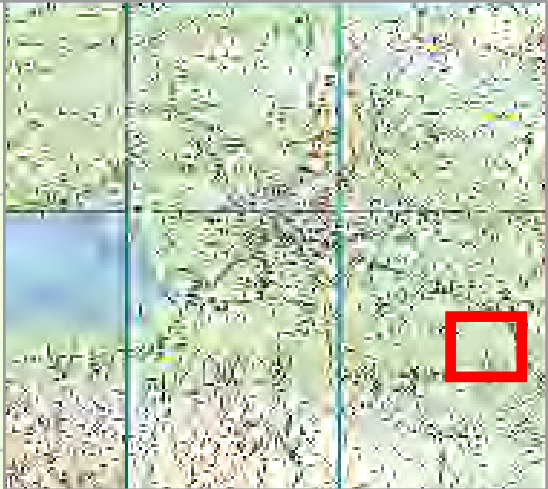

- Legend
- 10% AEP Coastal Depth
- 0 - 0.1m
  - 0.1 - 0.25m
  - 0.25 - 0.5m
  - 0.5 - 1m
  - 1.0 - 1.5m
  - 1.5 - 2m
  - >2m
- Modelled River Centreline
- Modelled Drainage
- Embankment
- Wall

| rev | ammendments | drawn | date |
|-----|-------------|-------|------|
|-----|-------------|-------|------|



Elmwood House T +44(0) 28 90 667914  
74 Boucher Road F +44(0) 28 90 668286  
Belfast W www.rpsgroup.com/ireland  
BT12 6RZ E ireland@rpsgroup.com

CLIENT



Óigín na n-Obair Poiblí  
Office of Public Works



|         |                            |
|---------|----------------------------|
| PROJECT | Tralee Flood Relief Scheme |
|---------|----------------------------|

|       |                                         |
|-------|-----------------------------------------|
| TITLE | Tralee Depth Mapping<br>10% AEP Coastal |
|-------|-----------------------------------------|

|                |            |               |
|----------------|------------|---------------|
| Project Number | Sheet Size | Drawing Scale |
| MCW1082        | A3         | 1:5,000       |



|                 |       |
|-----------------|-------|
| Drawing Number  | Datum |
| Dep_C_C_0010_16 | ITM   |

|          |        |          |
|----------|--------|----------|
| Drawn by | Status | Revision |
| RC       | Final  | 01       |

|            |             |            |
|------------|-------------|------------|
| Checked By | Approved By | Date       |
| AS         | AS          | 05/06/2025 |

Esri Community Maps Contributors, Esri, TomTom, Garmin, METI/NASA, USGS



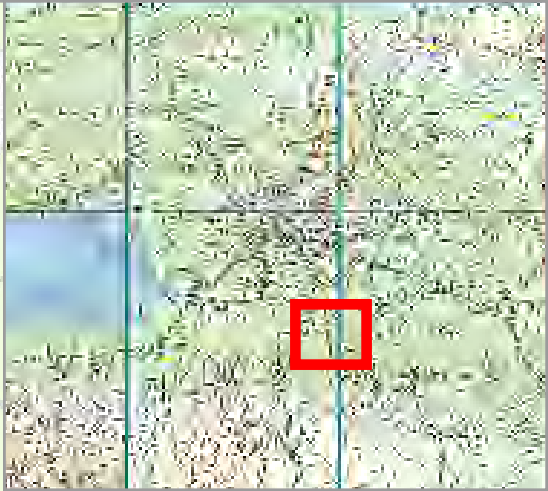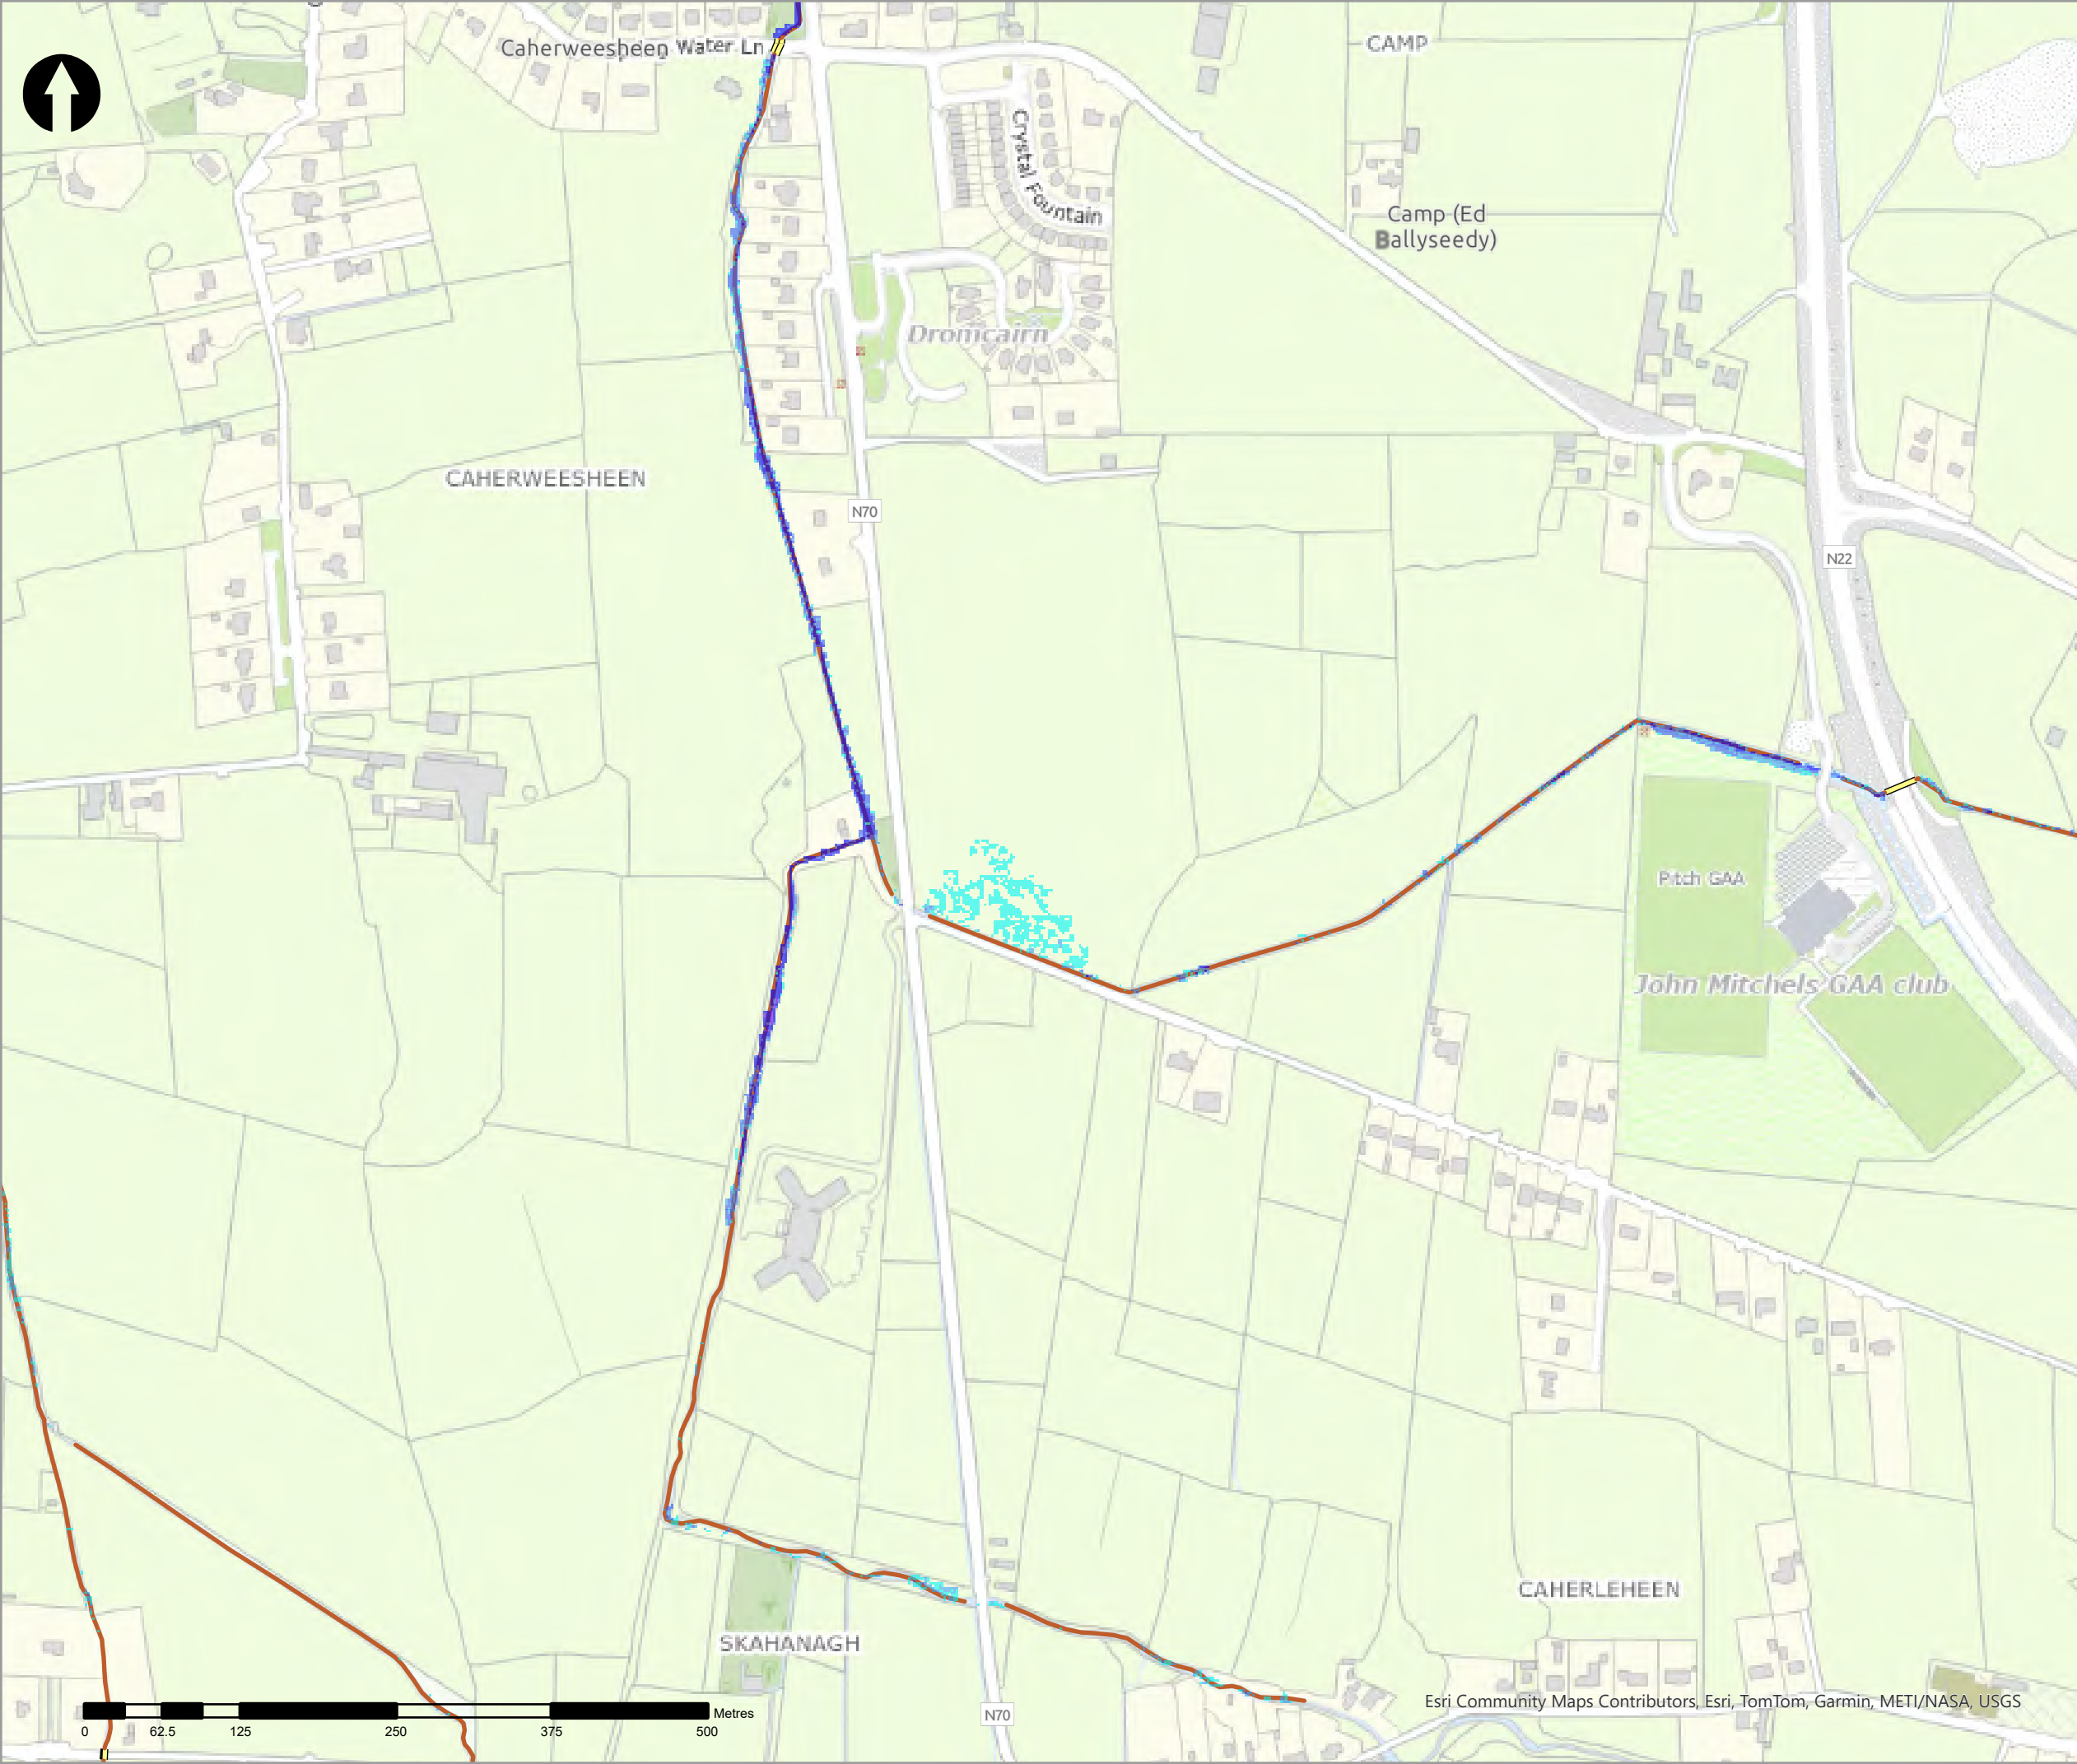

- Legend
- 10% AEP Coastal Depth
- 0 - 0.1m
  - 0.1 - 0.25m
  - 0.25 - 0.5m
  - 0.5 - 1m
  - 1.0 - 1.5m
  - 1.5 - 2m
  - >2m
- Modelled River Centreline
- Modelled Drainage
- Embankment
- Wall

| rev | ammendments | drawn | date |
|-----|-------------|-------|------|
|-----|-------------|-------|------|



Elmwood House T +44(0) 28 90 667914  
74 Boucher Road F +44(0) 28 90 668286  
Belfast W www.rpsgroup.com/ireland  
BT12 6RZ E ireland@rpsgroup.com

CLIENT



OPW

Óig na  
eÓlínacha Poiblí  
Office of Public Works



|         |                            |
|---------|----------------------------|
| PROJECT | Tralee Flood Relief Scheme |
|---------|----------------------------|



|       |                                         |
|-------|-----------------------------------------|
| TITLE | Tralee Depth Mapping<br>10% AEP Coastal |
|-------|-----------------------------------------|

|                |            |               |
|----------------|------------|---------------|
| Project Number | Sheet Size | Drawing Scale |
| MCW1082        | A3         | 1:5,000       |

|                 |       |
|-----------------|-------|
| Drawing Number  | Datum |
| Dep_C_C_0010_17 | ITM   |

|          |        |          |
|----------|--------|----------|
| Drawn by | Status | Revision |
| RC       | Final  | 01       |

|            |             |            |
|------------|-------------|------------|
| Checked By | Approved By | Date       |
| AS         | AS          | 05/06/2025 |

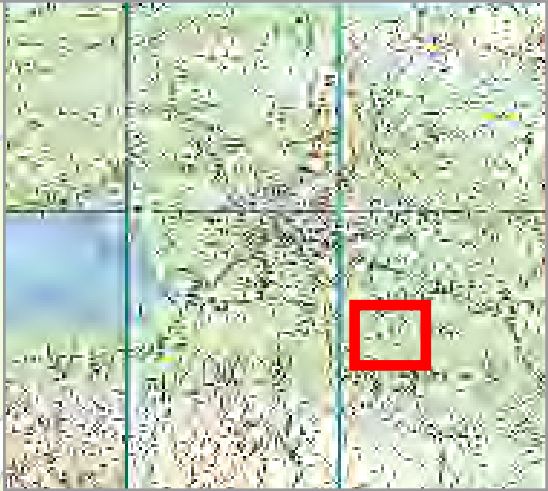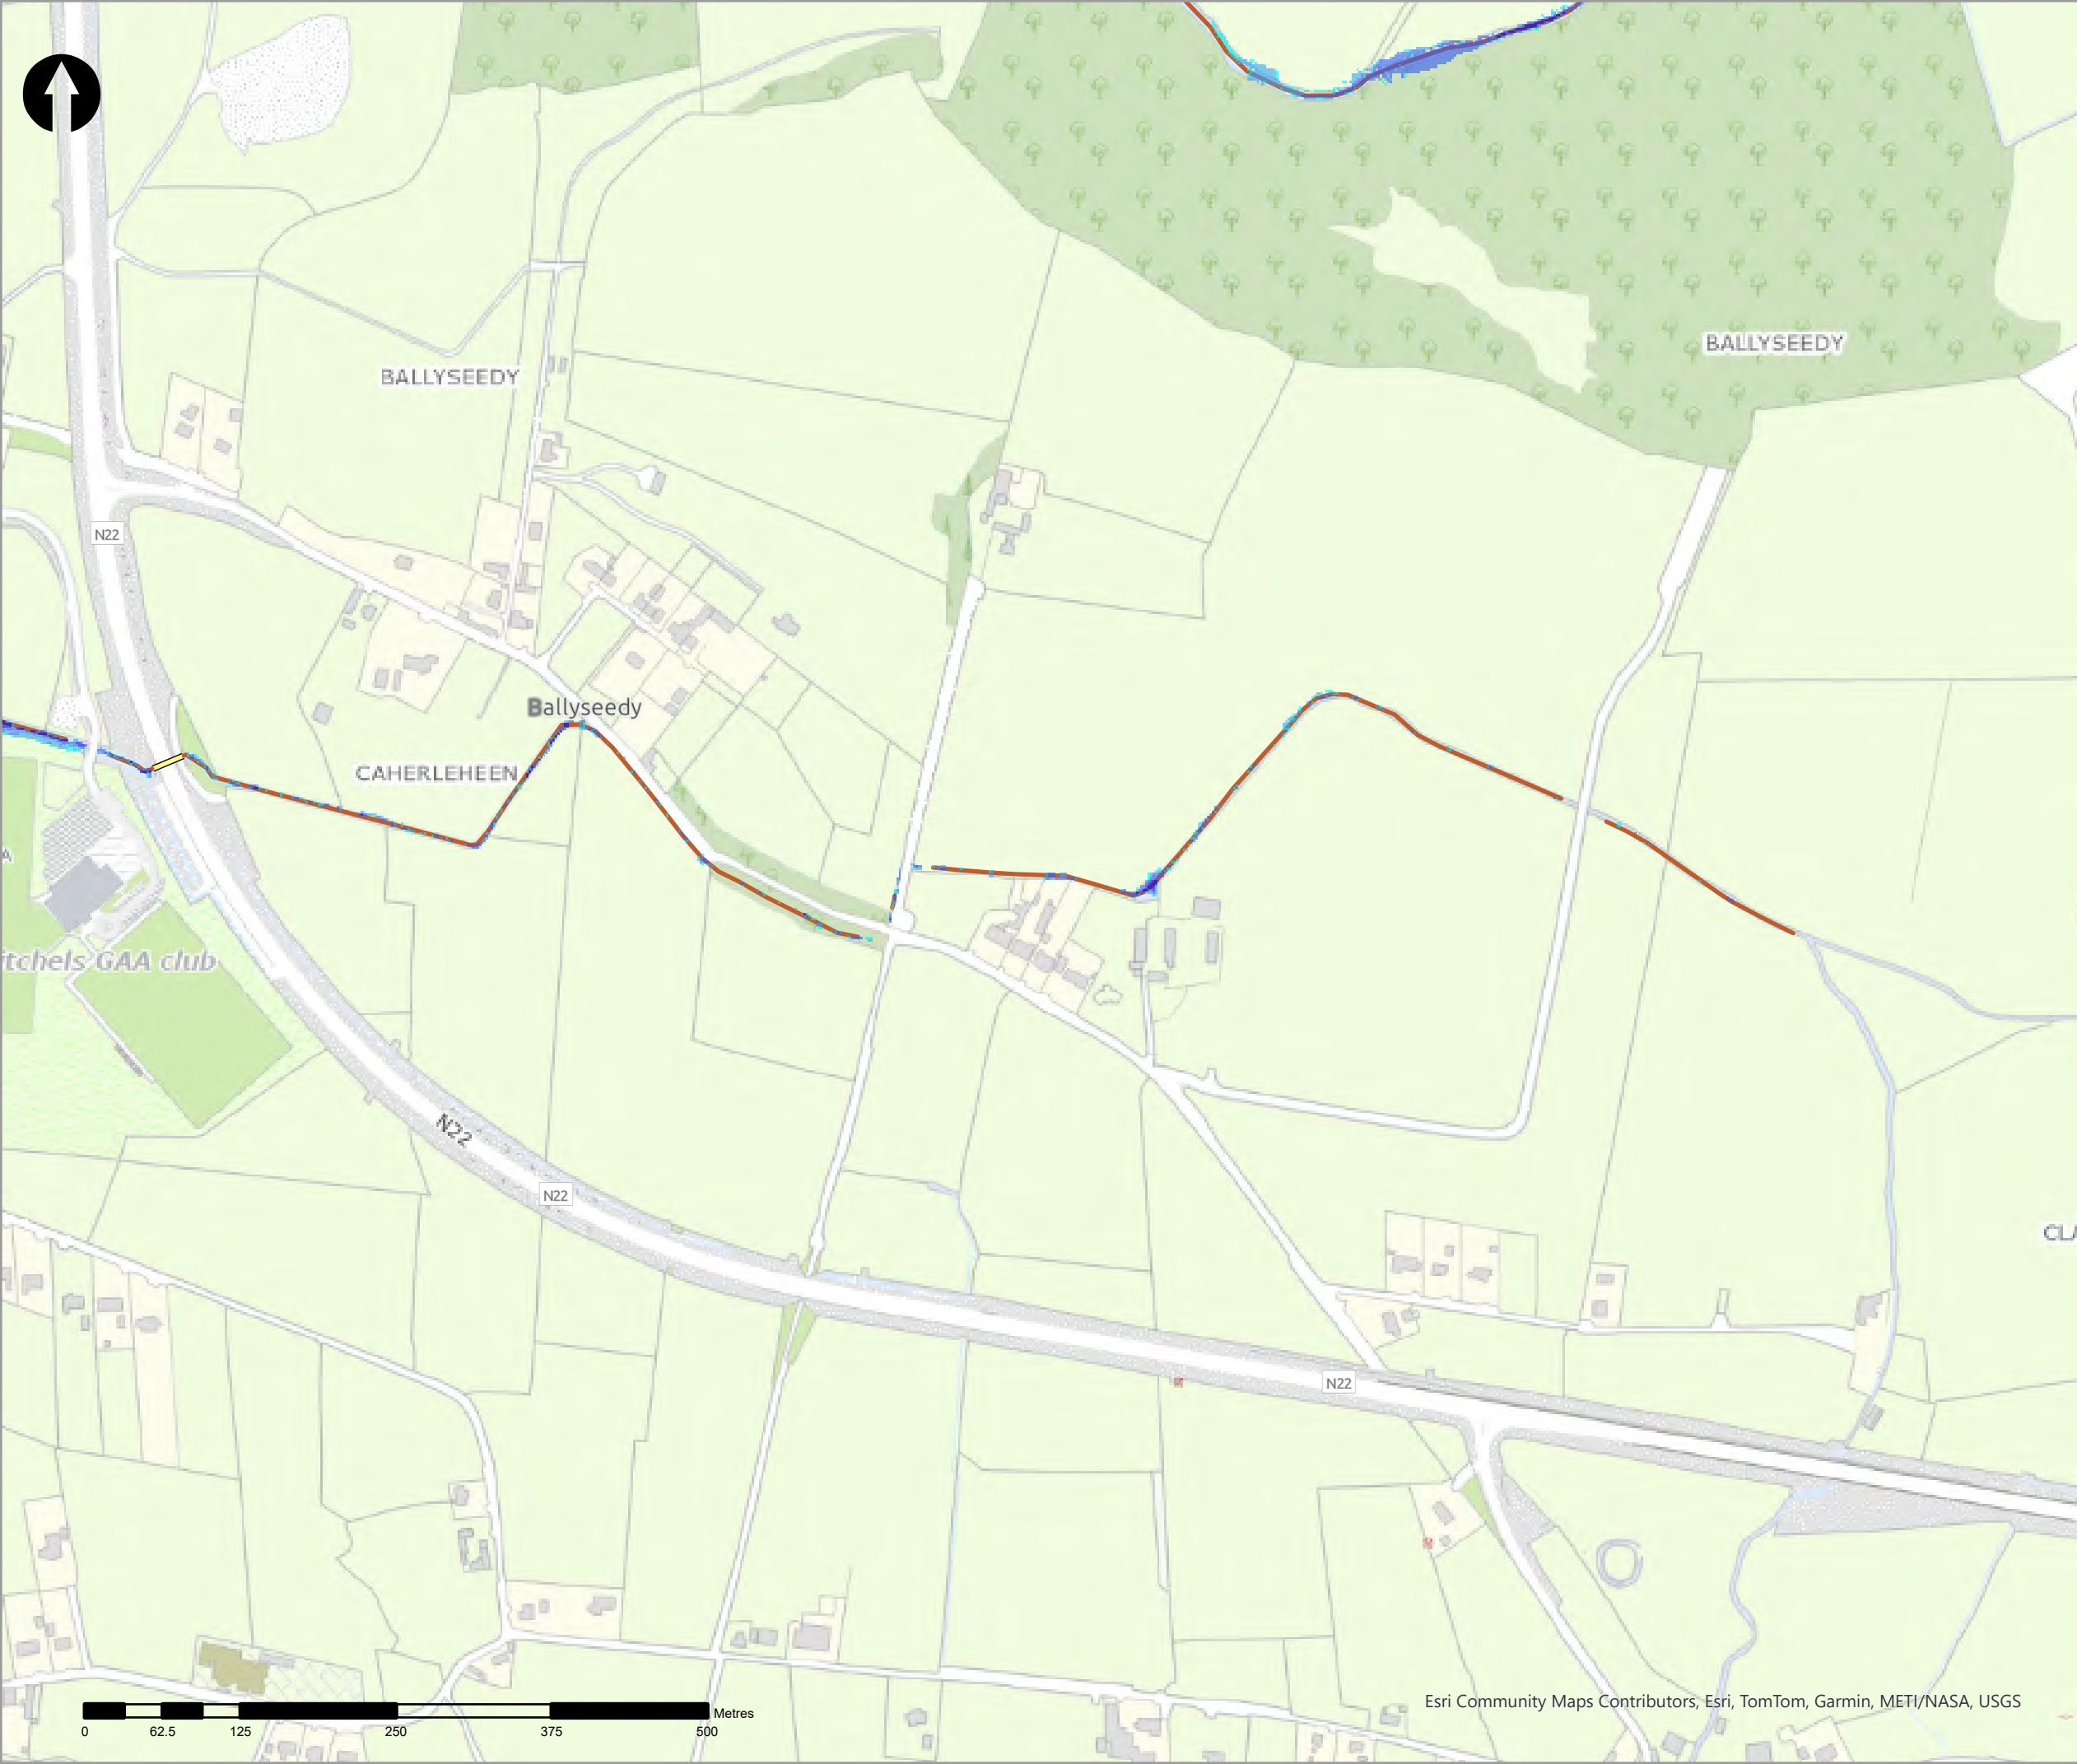

- Legend
- 10% AEP Coastal Depth
- 0 - 0.1m
  - 0.1 - 0.25m
  - 0.25 - 0.5m
  - 0.5 - 1m
  - 1.0 - 1.5m
  - 1.5 - 2m
  - >2m
- Modelled River Centreline
- Modelled Drainage
- Embankment
- Wall

| rev | ammendments | drawn | date |
|-----|-------------|-------|------|
|-----|-------------|-------|------|



Elmwood House T +44(0) 28 90 667914  
74 Boucher Road F +44(0) 28 90 668286  
Belfast W www.rpsgroup.com/ireland  
BT12 6RZ E ireland@rpsgroup.com

CLIENT



|         |                            |
|---------|----------------------------|
| PROJECT | Tralee Flood Relief Scheme |
|---------|----------------------------|


|       |                                         |
|-------|-----------------------------------------|
| TITLE | Tralee Depth Mapping<br>10% AEP Coastal |
|-------|-----------------------------------------|

|                |            |               |
|----------------|------------|---------------|
| Project Number | Sheet Size | Drawing Scale |
| MCW1082        | A3         | 1:5,000       |



|                 |       |
|-----------------|-------|
| Drawing Number  | Datum |
| Dep_C_C_0010_18 | ITM   |

|          |        |          |
|----------|--------|----------|
| Drawn by | Status | Revision |
| RC       | Final  | 01       |

|            |             |            |
|------------|-------------|------------|
| Checked By | Approved By | Date       |
| AS         | AS          | 05/06/2025 |

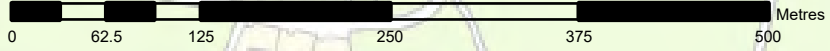



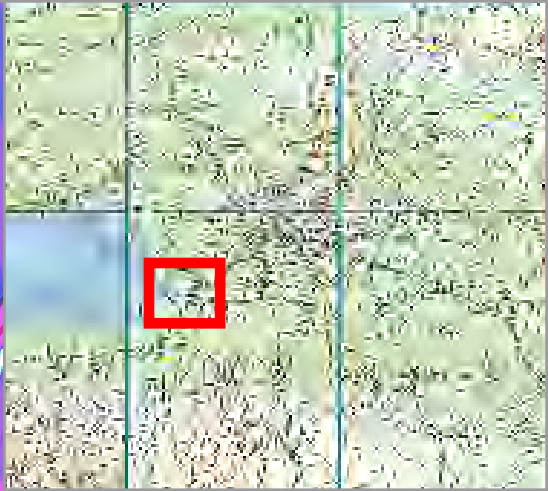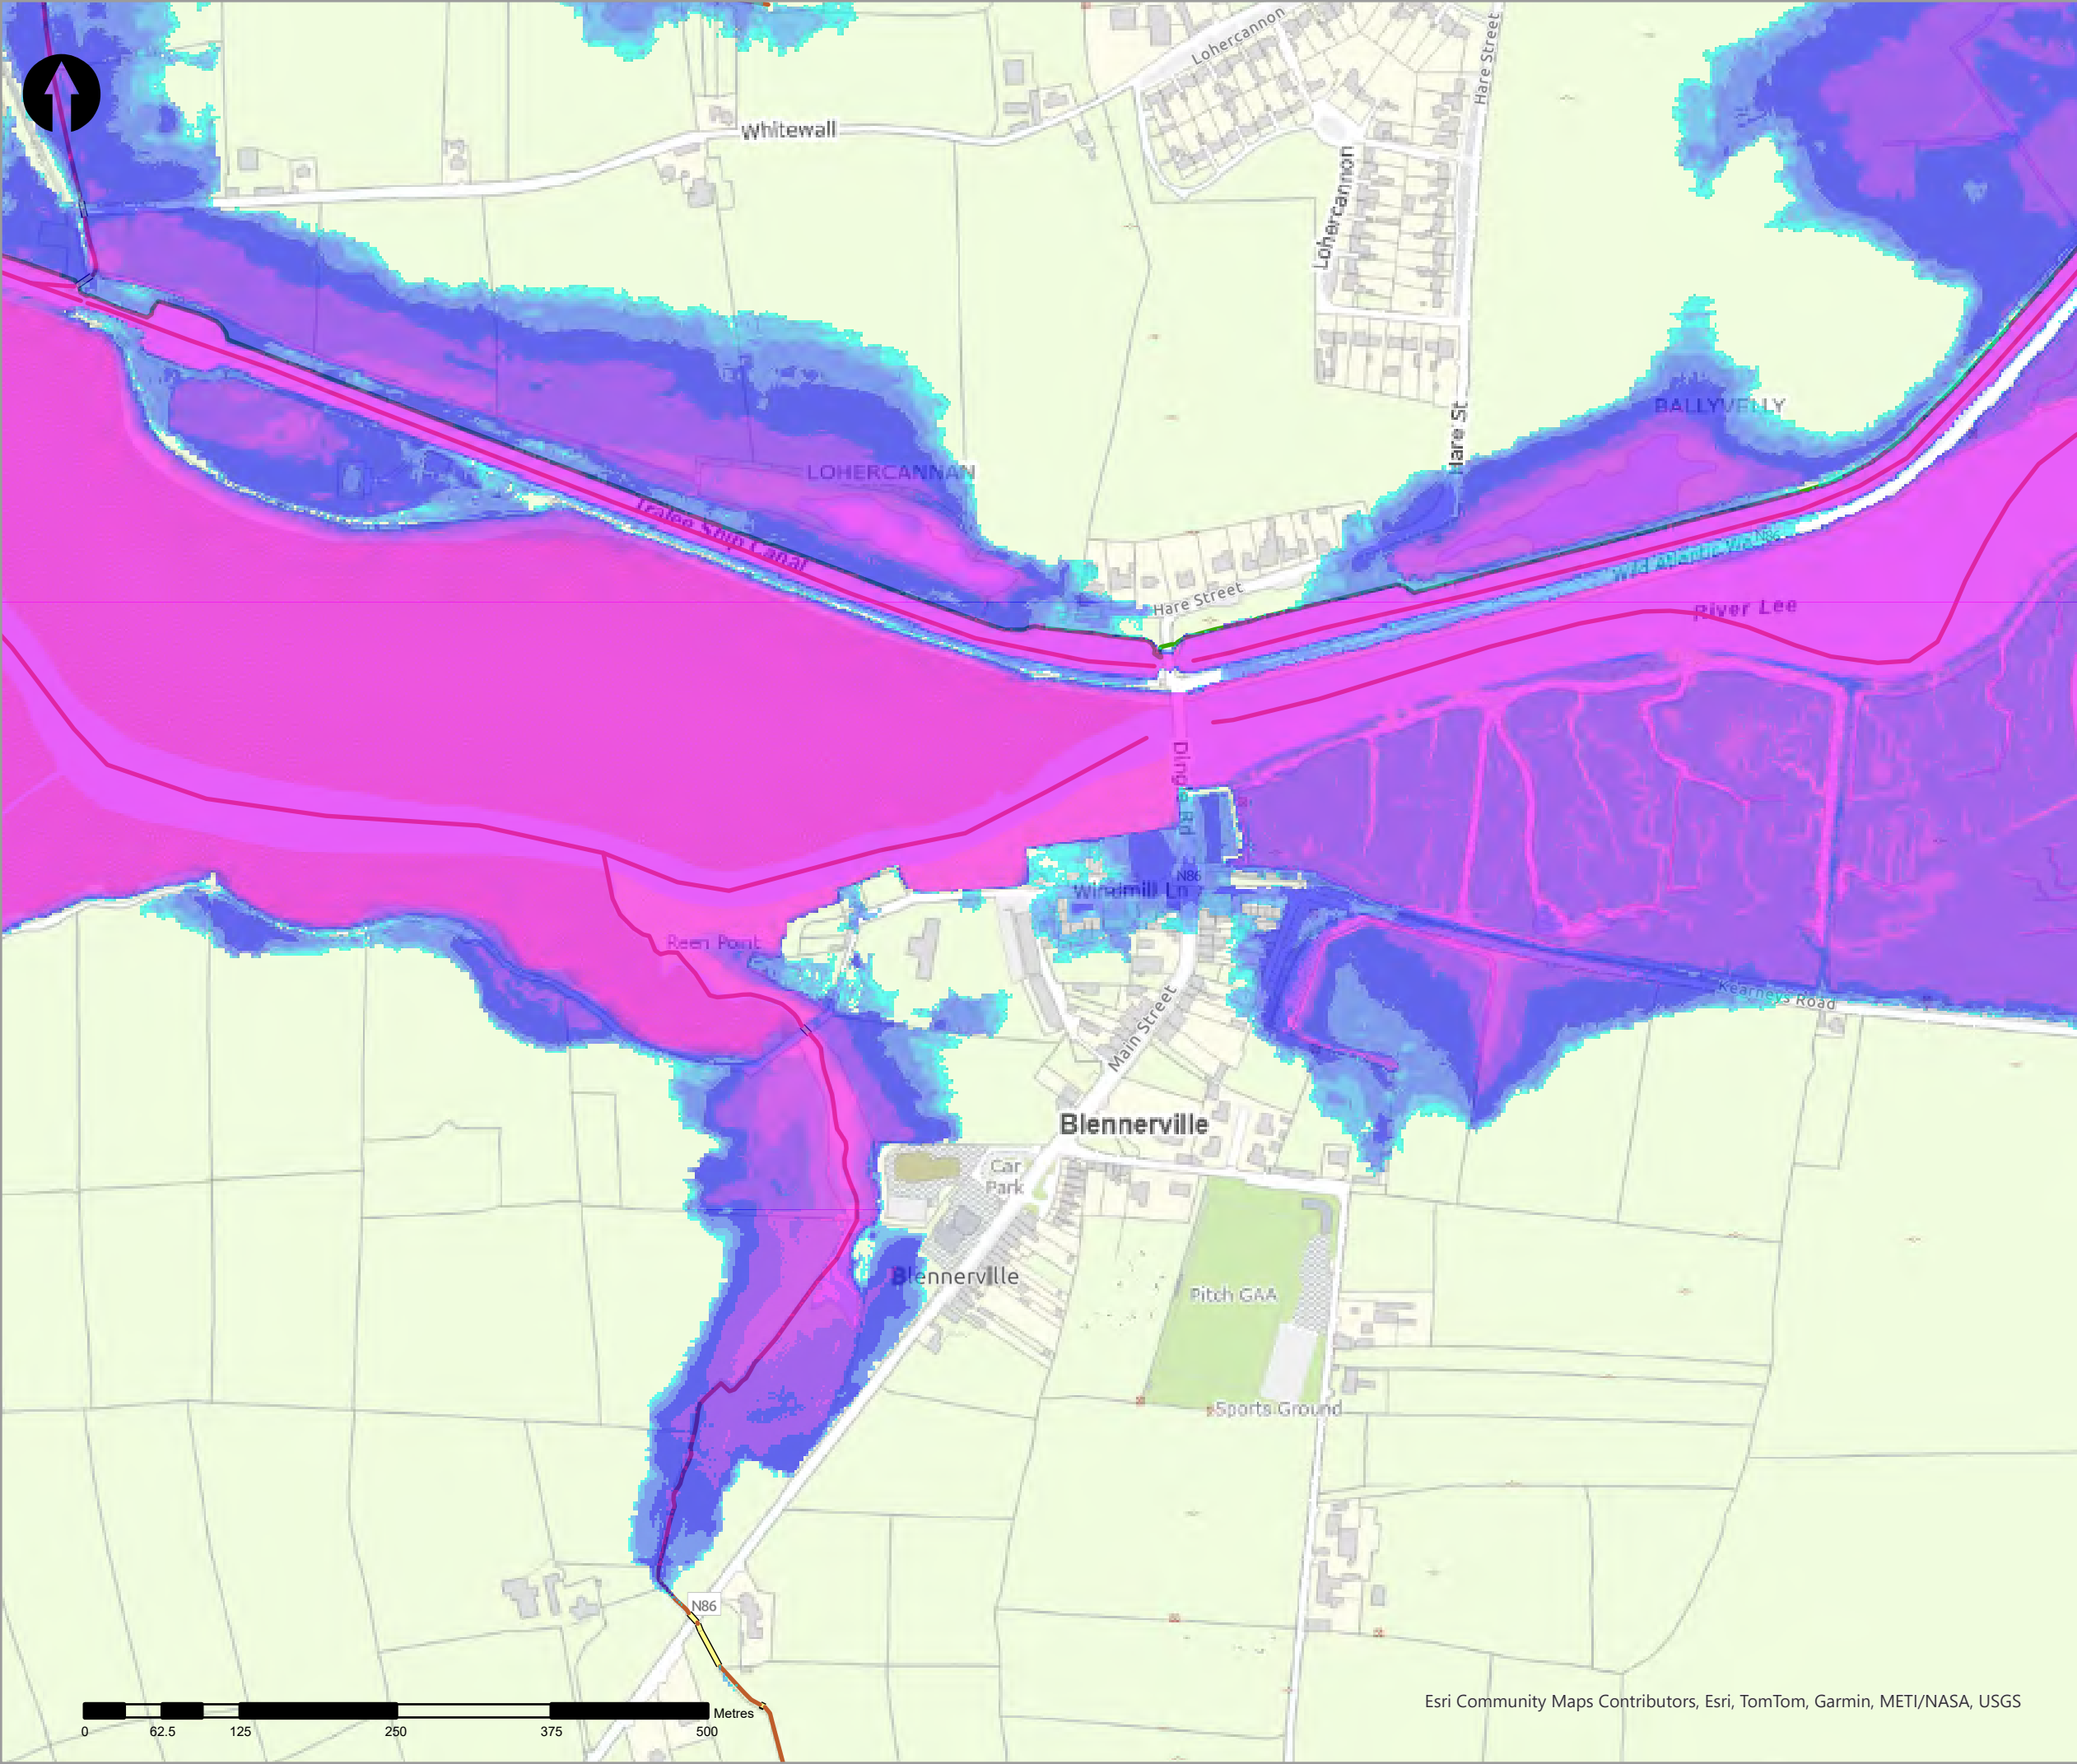

- Legend
- 10% AEP Coastal Depth
- 0 - 0.1m
  - 0.1 - 0.25m
  - 0.25 - 0.5m
  - 0.5 - 1m
  - 1.0 - 1.5m
  - 1.5 - 2m
  - >2m
- Modelled River Centreline
- Modelled Drainage
- Embankment
- Wall

| rev | ammendments | drawn | date |
|-----|-------------|-------|------|
|     |             |       |      |



**rps**  
A TETRA TECH COMPANY

Elmwood House T +44(0) 28 90 667914  
74 Boucher Road F +44(0) 28 90 668286  
Belfast W www.rpsgroup.com/ireland  
BT12 6RZ E ireland@rpsgroup.com

**CLIENT**



**PROJECT**

Tralee Flood Relief Scheme

**TITLE**



Tralee Depth Mapping  
10% AEP Coastal

| Project Number | Sheet Size | Drawing Scale |
|----------------|------------|---------------|
| MCW1082        | A3         | 1:5,000       |

| Drawing Number  | Datum |
|-----------------|-------|
| Dep_C_C_0010_19 | ITM   |

| Drawn by | Status | Revision |
|----------|--------|----------|
| RC       | Final  | 01       |

| Checked By | Approved By | Date       |
|------------|-------------|------------|
| AS         | AS          | 05/06/2025 |

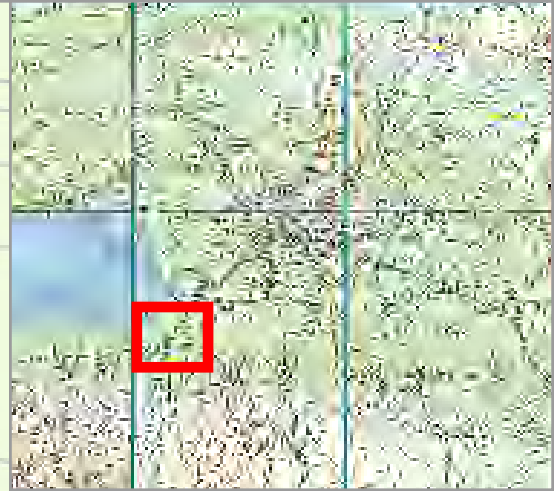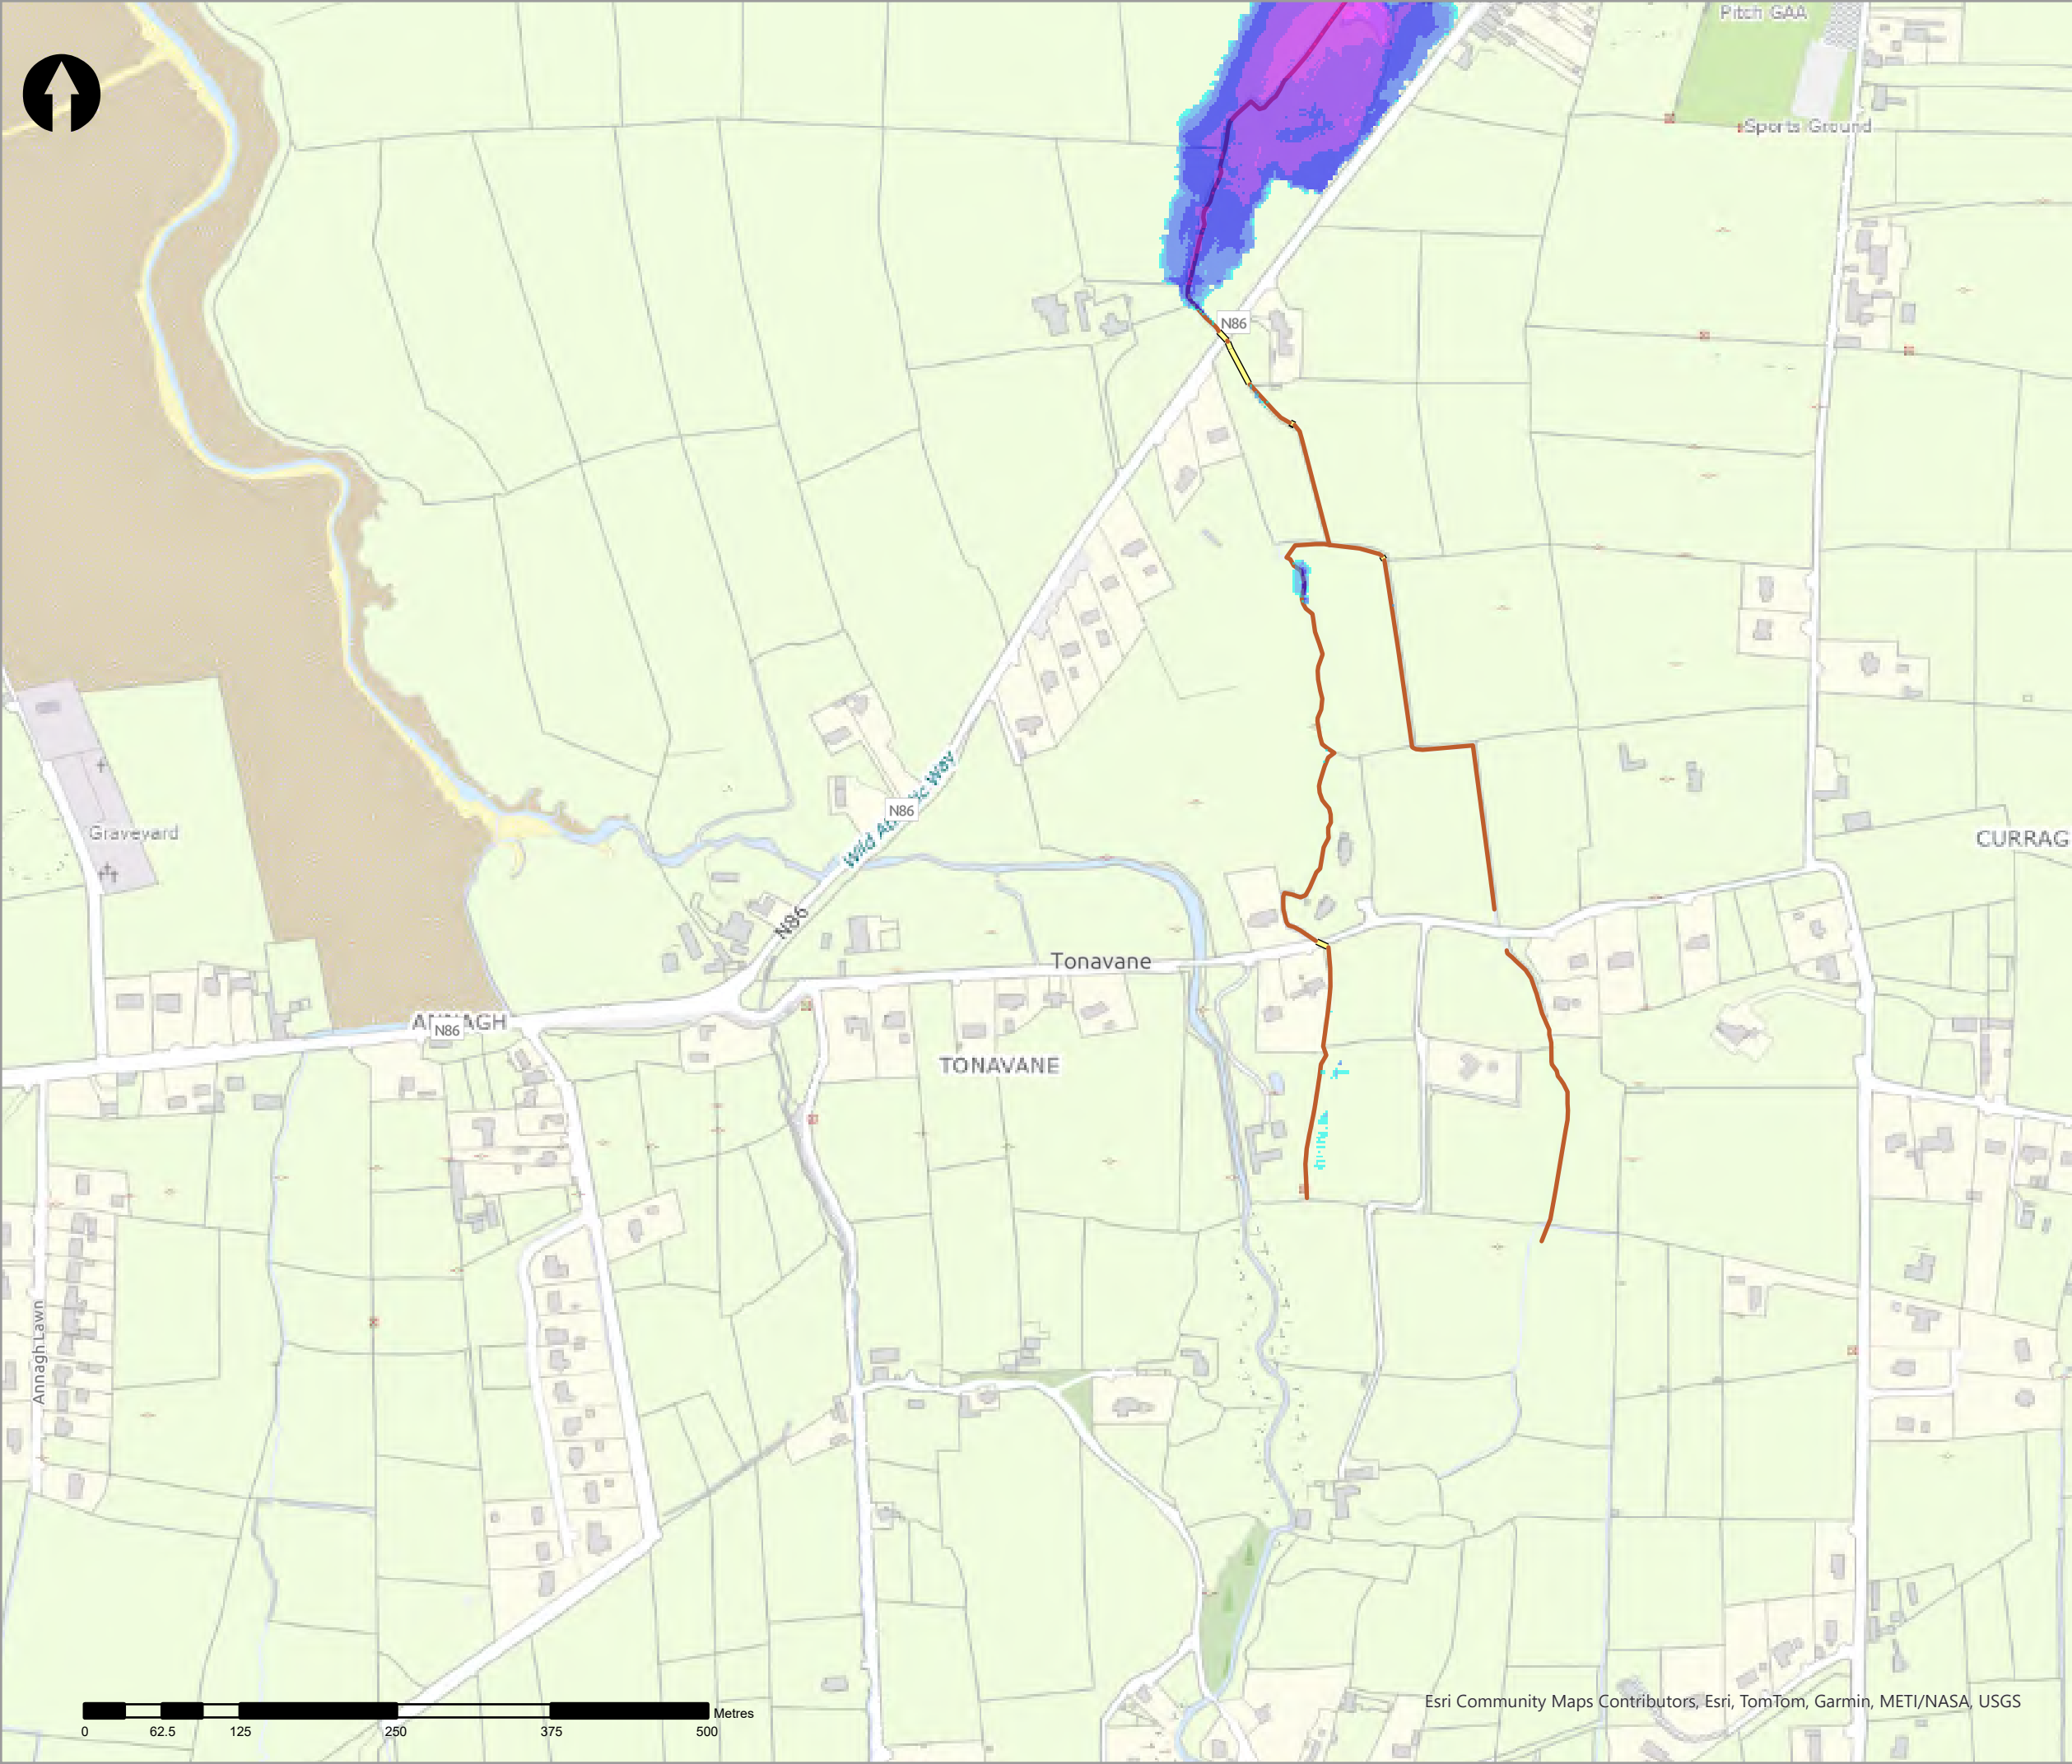

- Legend
- 10% AEP Coastal Depth
- 0 - 0.1m
  - 0.1 - 0.25m
  - 0.25 - 0.5m
  - 0.5 - 1m
  - 1.0 - 1.5m
  - 1.5 - 2m
  - >2m
- Modelled River Centreline
- Modelled Drainage
- Embankment
- Wall

| rev | ammendments | drawn | date |
|-----|-------------|-------|------|
|-----|-------------|-------|------|



Elmwood House T +44(0) 28 90 667914  
74 Boucher Road F +44(0) 28 90 668286  
Belfast W www.rpsgroup.com/ireland  
BT12 6RZ E ireland@rpsgroup.com

CLIENT



OPW

Óifig na nEobnacha Poiblí  
Office of Public Works



PROJECT

Tralee Flood Relief Scheme

TITLE


Tralee Depth Mapping  
10% AEP Coastal

| Project Number | Sheet Size | Drawing Scale |
|----------------|------------|---------------|
| MCW1082        | A3         | 1:5,000       |



| Drawing Number  | Datum |
|-----------------|-------|
| Dep_C_C_0010_20 | ITM   |

| Drawn by | Status | Revision |
|----------|--------|----------|
| RC       | Final  | 01       |

| Checked By | Approved By | Date       |
|------------|-------------|------------|
| AS         | AS          | 05/06/2025 |

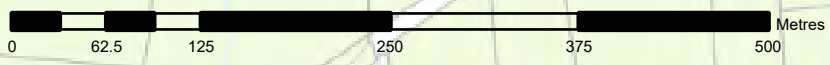



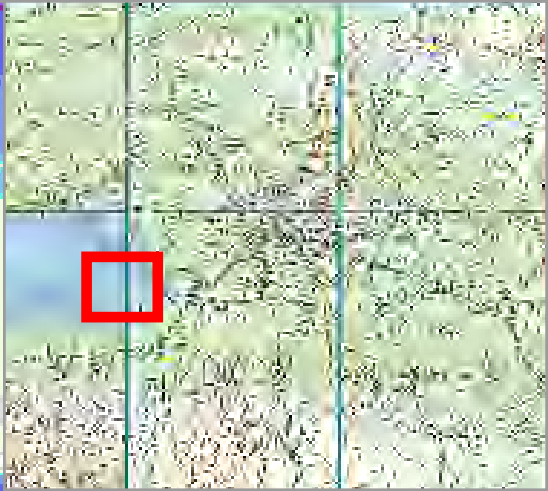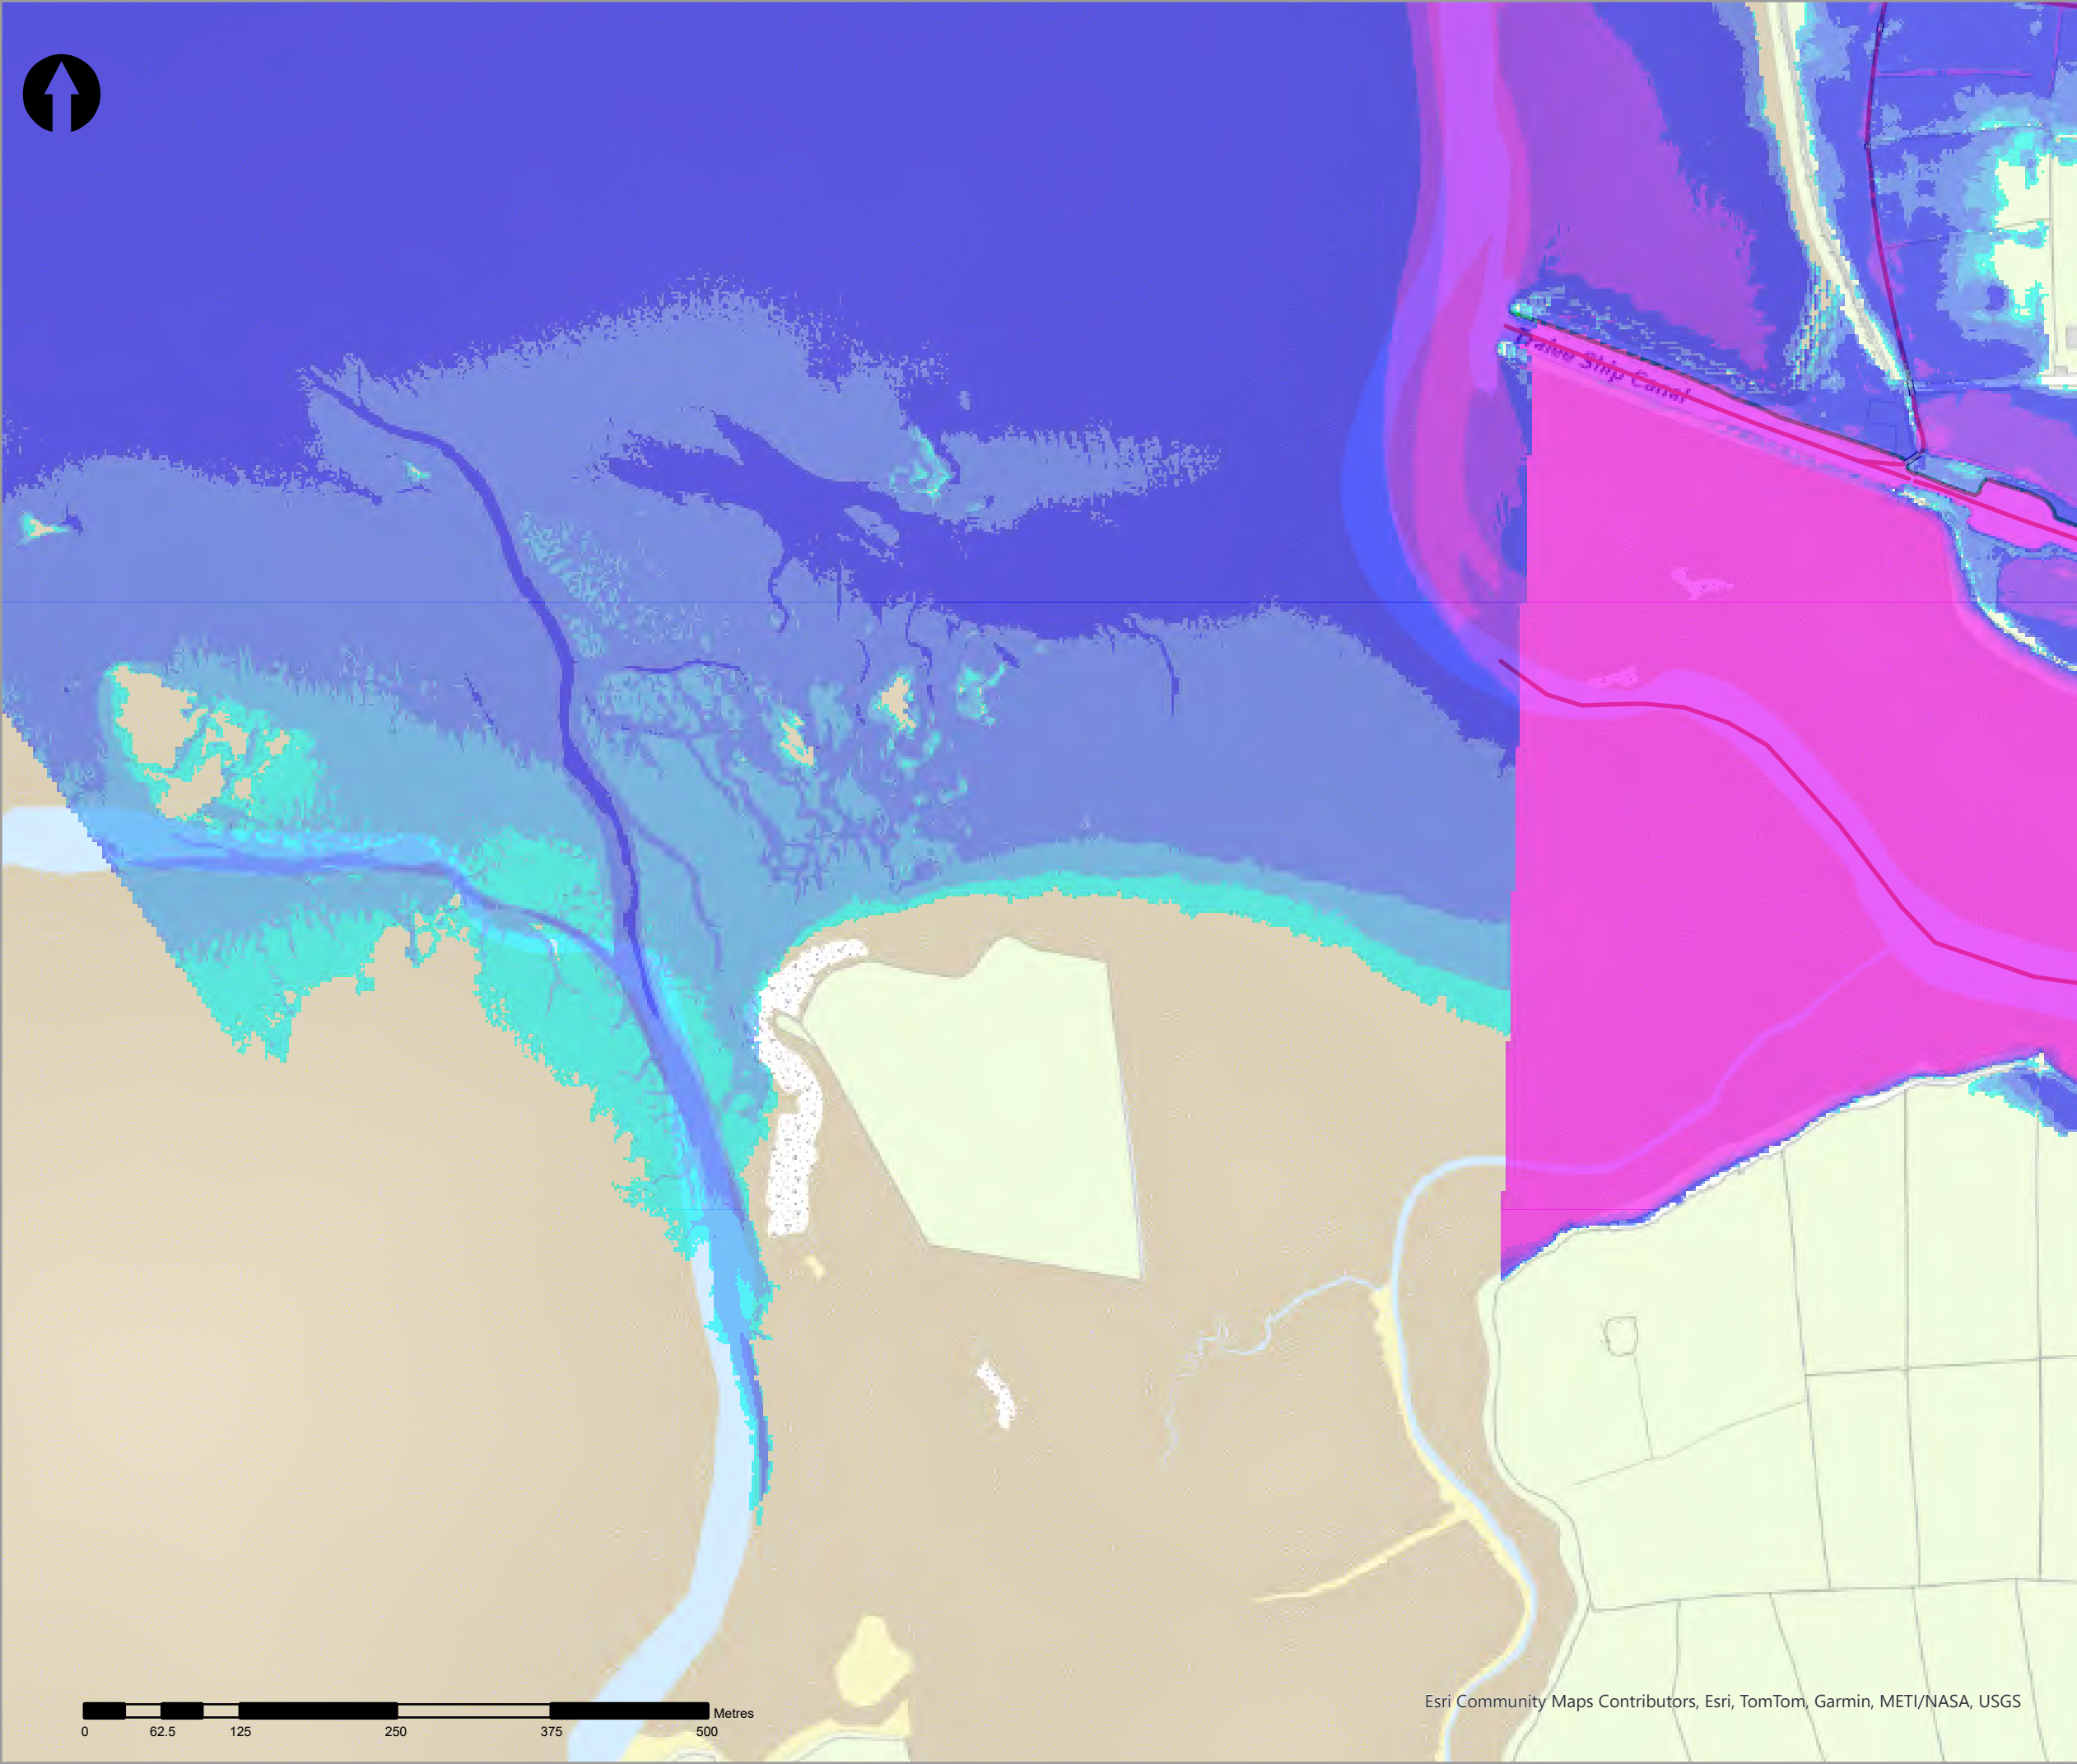

- Legend
- 10% AEP Coastal Depth
- 0 - 0.1m
  - 0.1 - 0.25m
  - 0.25 - 0.5m
  - 0.5 - 1m
  - 1.0 - 1.5m
  - 1.5 - 2m
  - >2m
- Modelled River Centreline
- Modelled Drainage
- Embankment
- Wall

| rev | ammendments | drawn | date |
|-----|-------------|-------|------|
|     |             |       |      |



Elmwood House T +44(0) 28 90 667914  
74 Boucher Road F +44(0) 28 90 668286  
Belfast W www.rpsgroup.com/ireland  
BT12 6RZ E ireland@rpsgroup.com

A TETRA TECH COMPANY

CLIENT



Óigín na n-Obair Poiblí  
Office of Public Works



PROJECT

Tralee Flood Relief Scheme

TITLE


Tralee Depth Mapping  
10% AEP Coastal


| Project Number | Sheet Size | Drawing Scale |
|----------------|------------|---------------|
| MCW1082        | A3         | 1:5,000       |

| Drawing Number  | Datum |
|-----------------|-------|
| Dep_C_C_0010_21 | ITM   |

| Drawn by | Status | Revision |
|----------|--------|----------|
| RC       | Final  | 01       |

| Checked By | Approved By | Date       |
|------------|-------------|------------|
| AS         | AS          | 05/06/2025 |

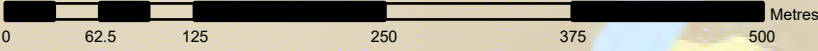

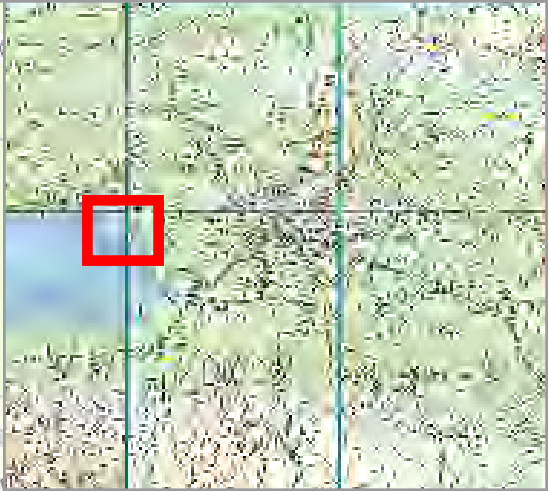

- Legend
- 10% AEP Coastal Depth
- 0 - 0.1m
  - 0.1 - 0.25m
  - 0.25 - 0.5m
  - 0.5 - 1m
  - 1.0 - 1.5m
  - 1.5 - 2m
  - >2m
- Modelled River Centreline
- Modelled Drainage
- Embankment
- Wall

| rev | ammendments | drawn | date |
|-----|-------------|-------|------|
|-----|-------------|-------|------|



Elmwood House T +44(0) 28 90 667914  
74 Boucher Road F +44(0) 28 90 668286  
Belfast W www.rpsgroup.com/ireland  
BT12 6RZ E ireland@rpsgroup.com

CLIENT



OPW

Óig na  
eÓlracha Poiblí  
Office of Public Works





|         |                            |
|---------|----------------------------|
| PROJECT | Tralee Flood Relief Scheme |
|---------|----------------------------|

|       |                                         |
|-------|-----------------------------------------|
| TITLE | Tralee Depth Mapping<br>10% AEP Coastal |
|-------|-----------------------------------------|

|                 |             |               |
|-----------------|-------------|---------------|
| Project Number  | Sheet Size  | Drawing Scale |
| MCW1082         | A3          | 1:5,000       |
| Drawing Number  | Datum       |               |
| Dep_C_C_0010_22 | ITM         |               |
| Drawn by        | Status      | Revision      |
| RC              | Final       | 01            |
| Checked By      | Approved By | Date          |
| AS              | AS          | 05/06/2025    |





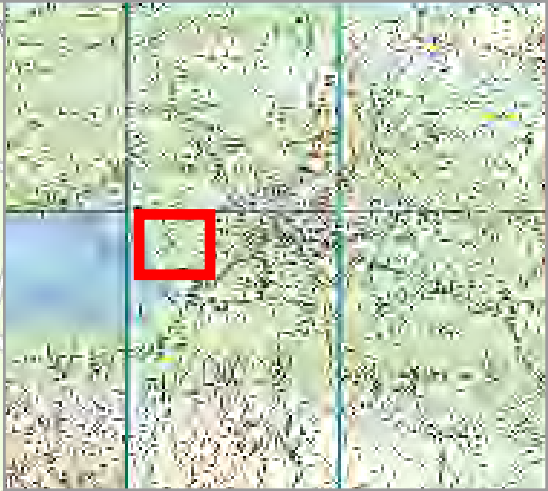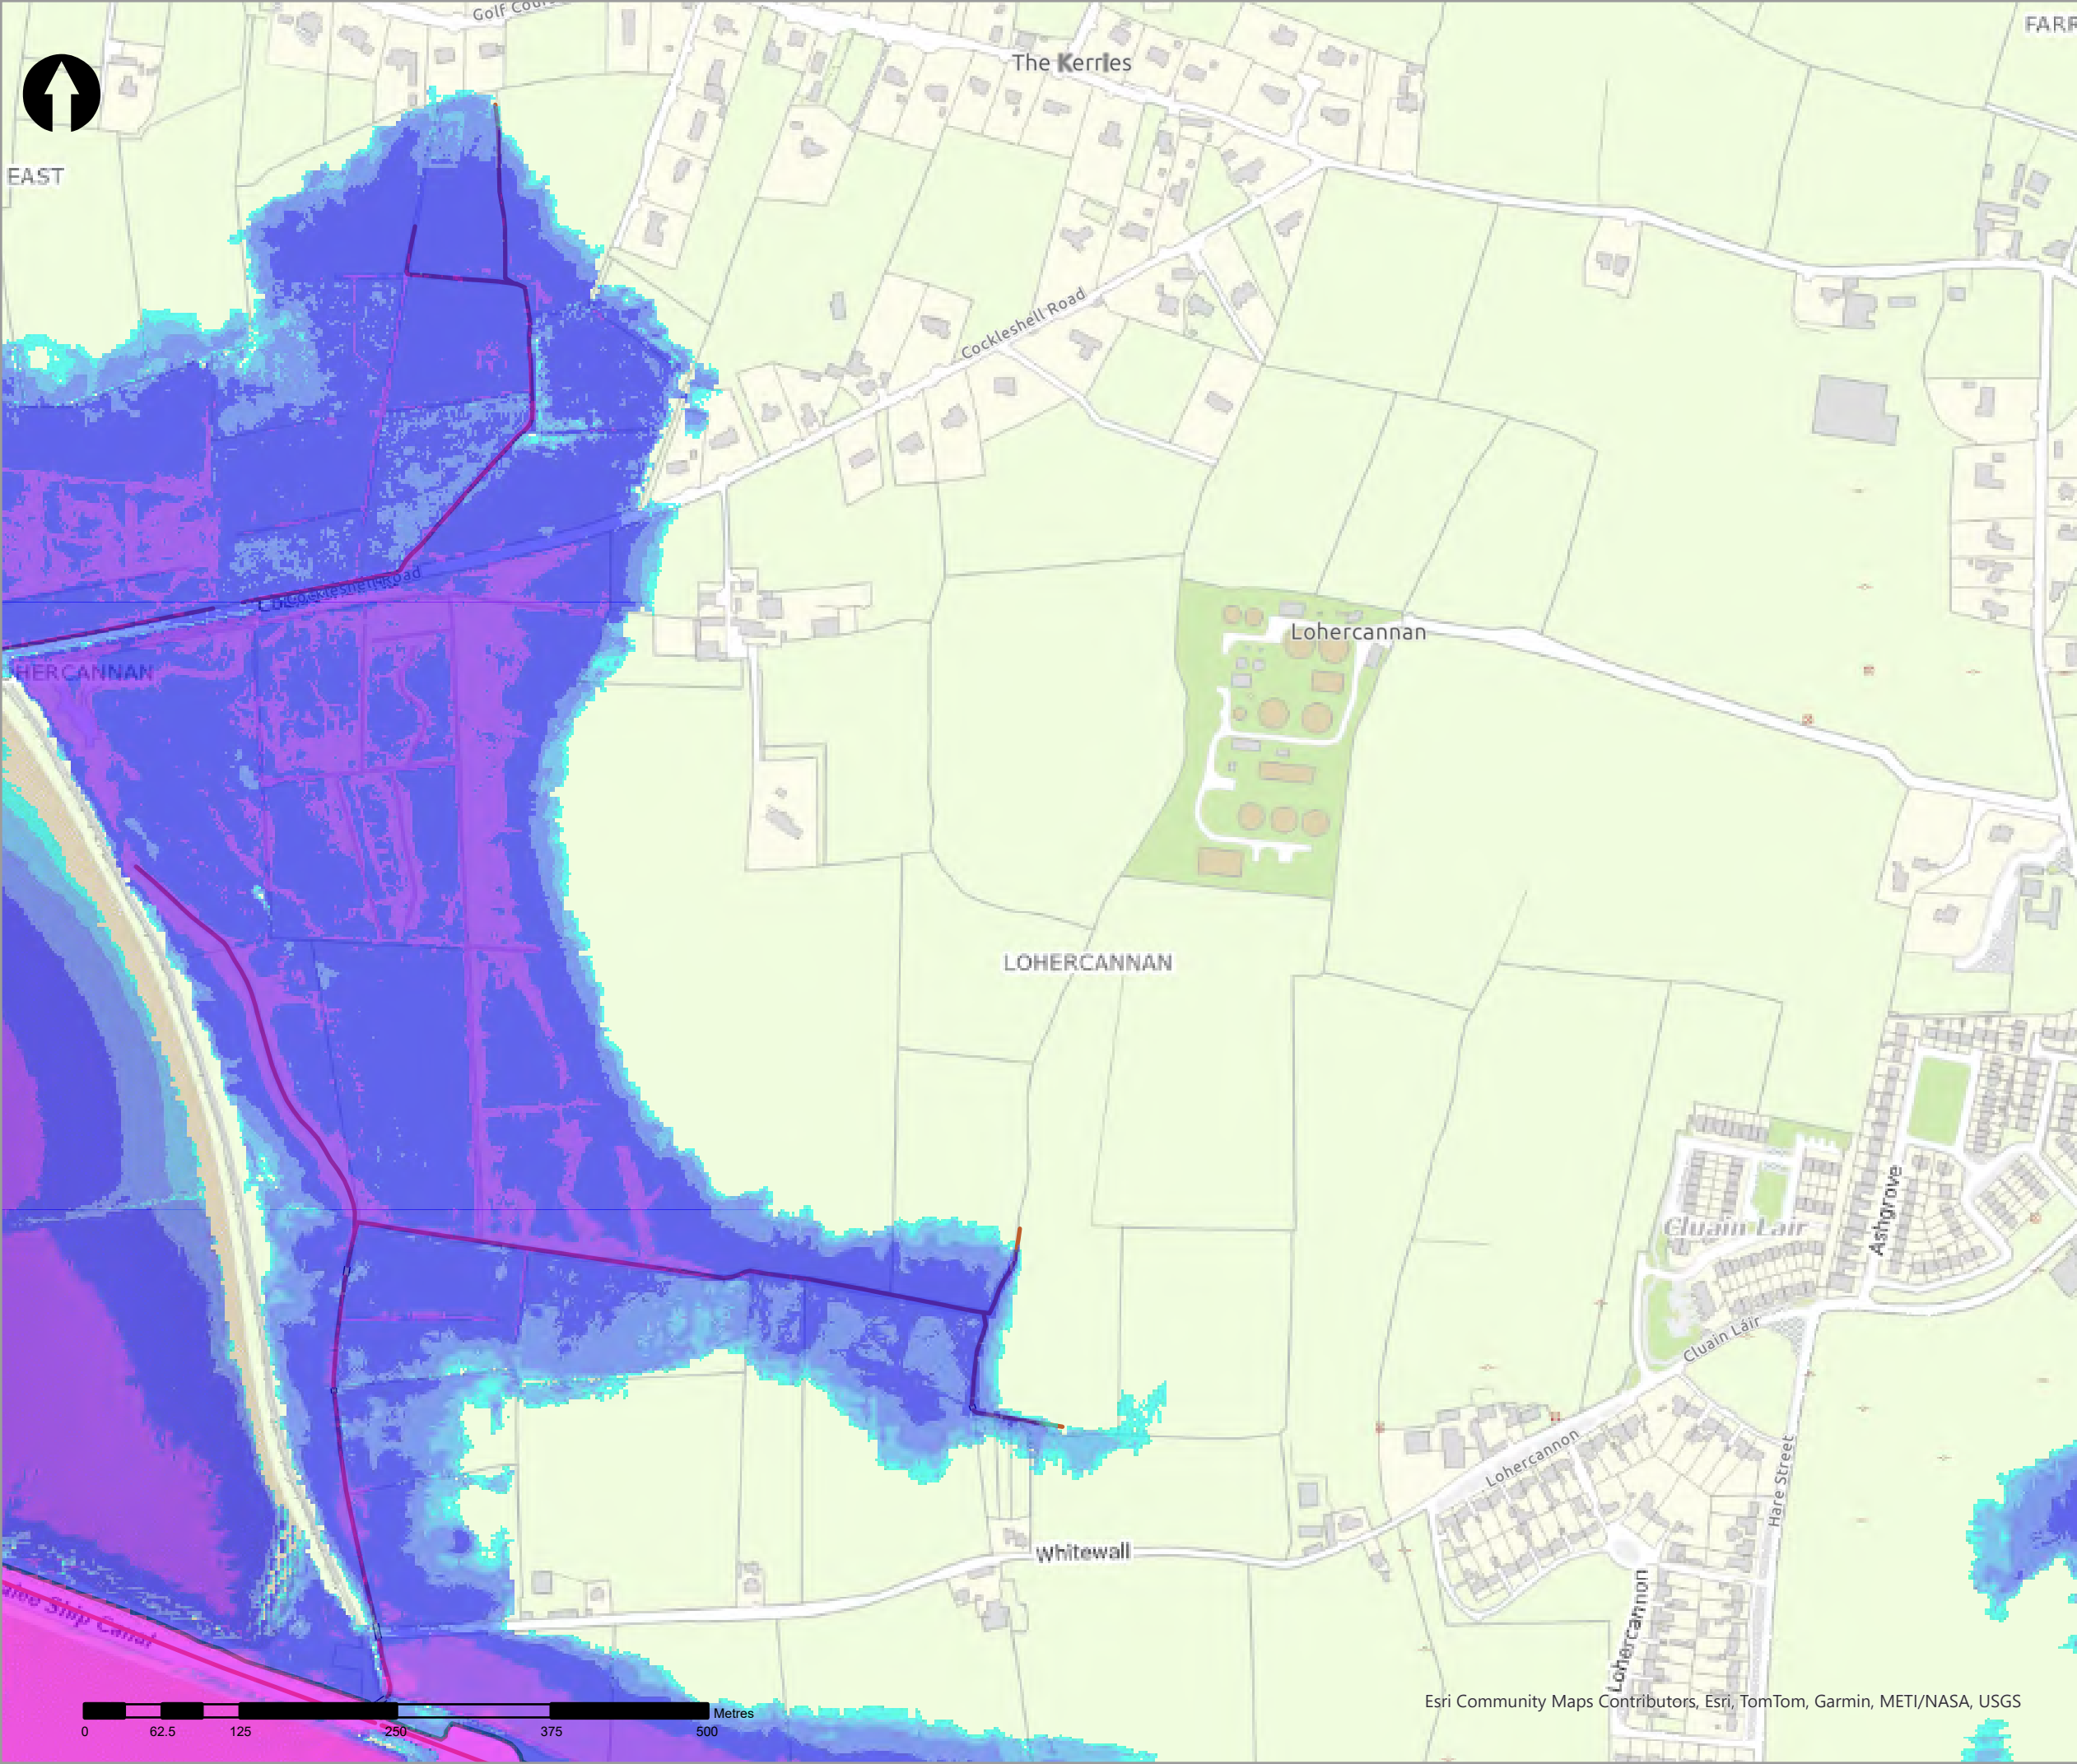

- Legend
- 10% AEP Coastal Depth
- 0 - 0.1m
  - 0.1 - 0.25m
  - 0.25 - 0.5m
  - 0.5 - 1m
  - 1.0 - 1.5m
  - 1.5 - 2m
  - >2m
- Modelled River Centreline
- Modelled Drainage
- Embankment
- Wall

| rev | ammendments | drawn | date |
|-----|-------------|-------|------|
|-----|-------------|-------|------|



Elmwood House T +44(0) 28 90 667914  
74 Boucher Road F +44(0) 28 90 668286  
Belfast W www.rpsgroup.com/ireland  
BT12 6RZ E ireland@rpsgroup.com

CLIENT



OPW



Óigín na n-Obianna Poiblí  
Office of Public Works



|         |                            |
|---------|----------------------------|
| PROJECT | Tralee Flood Relief Scheme |
|---------|----------------------------|

|       |                                         |
|-------|-----------------------------------------|
| TITLE | Tralee Depth Mapping<br>10% AEP Coastal |
|-------|-----------------------------------------|

|                 |             |               |
|-----------------|-------------|---------------|
| Project Number  | Sheet Size  | Drawing Scale |
| MCW1082         | A3          | 1:5,000       |
| Drawing Number  | Datum       |               |
| Dep_C_C_0010_23 | ITM         |               |
| Drawn by        | Status      | Revision      |
| RC              | Final       | 01            |
| Checked By      | Approved By | Date          |
| AS              | AS          | 05/06/2025    |

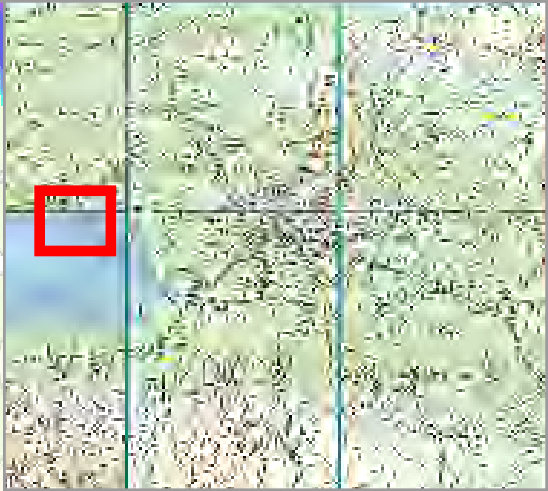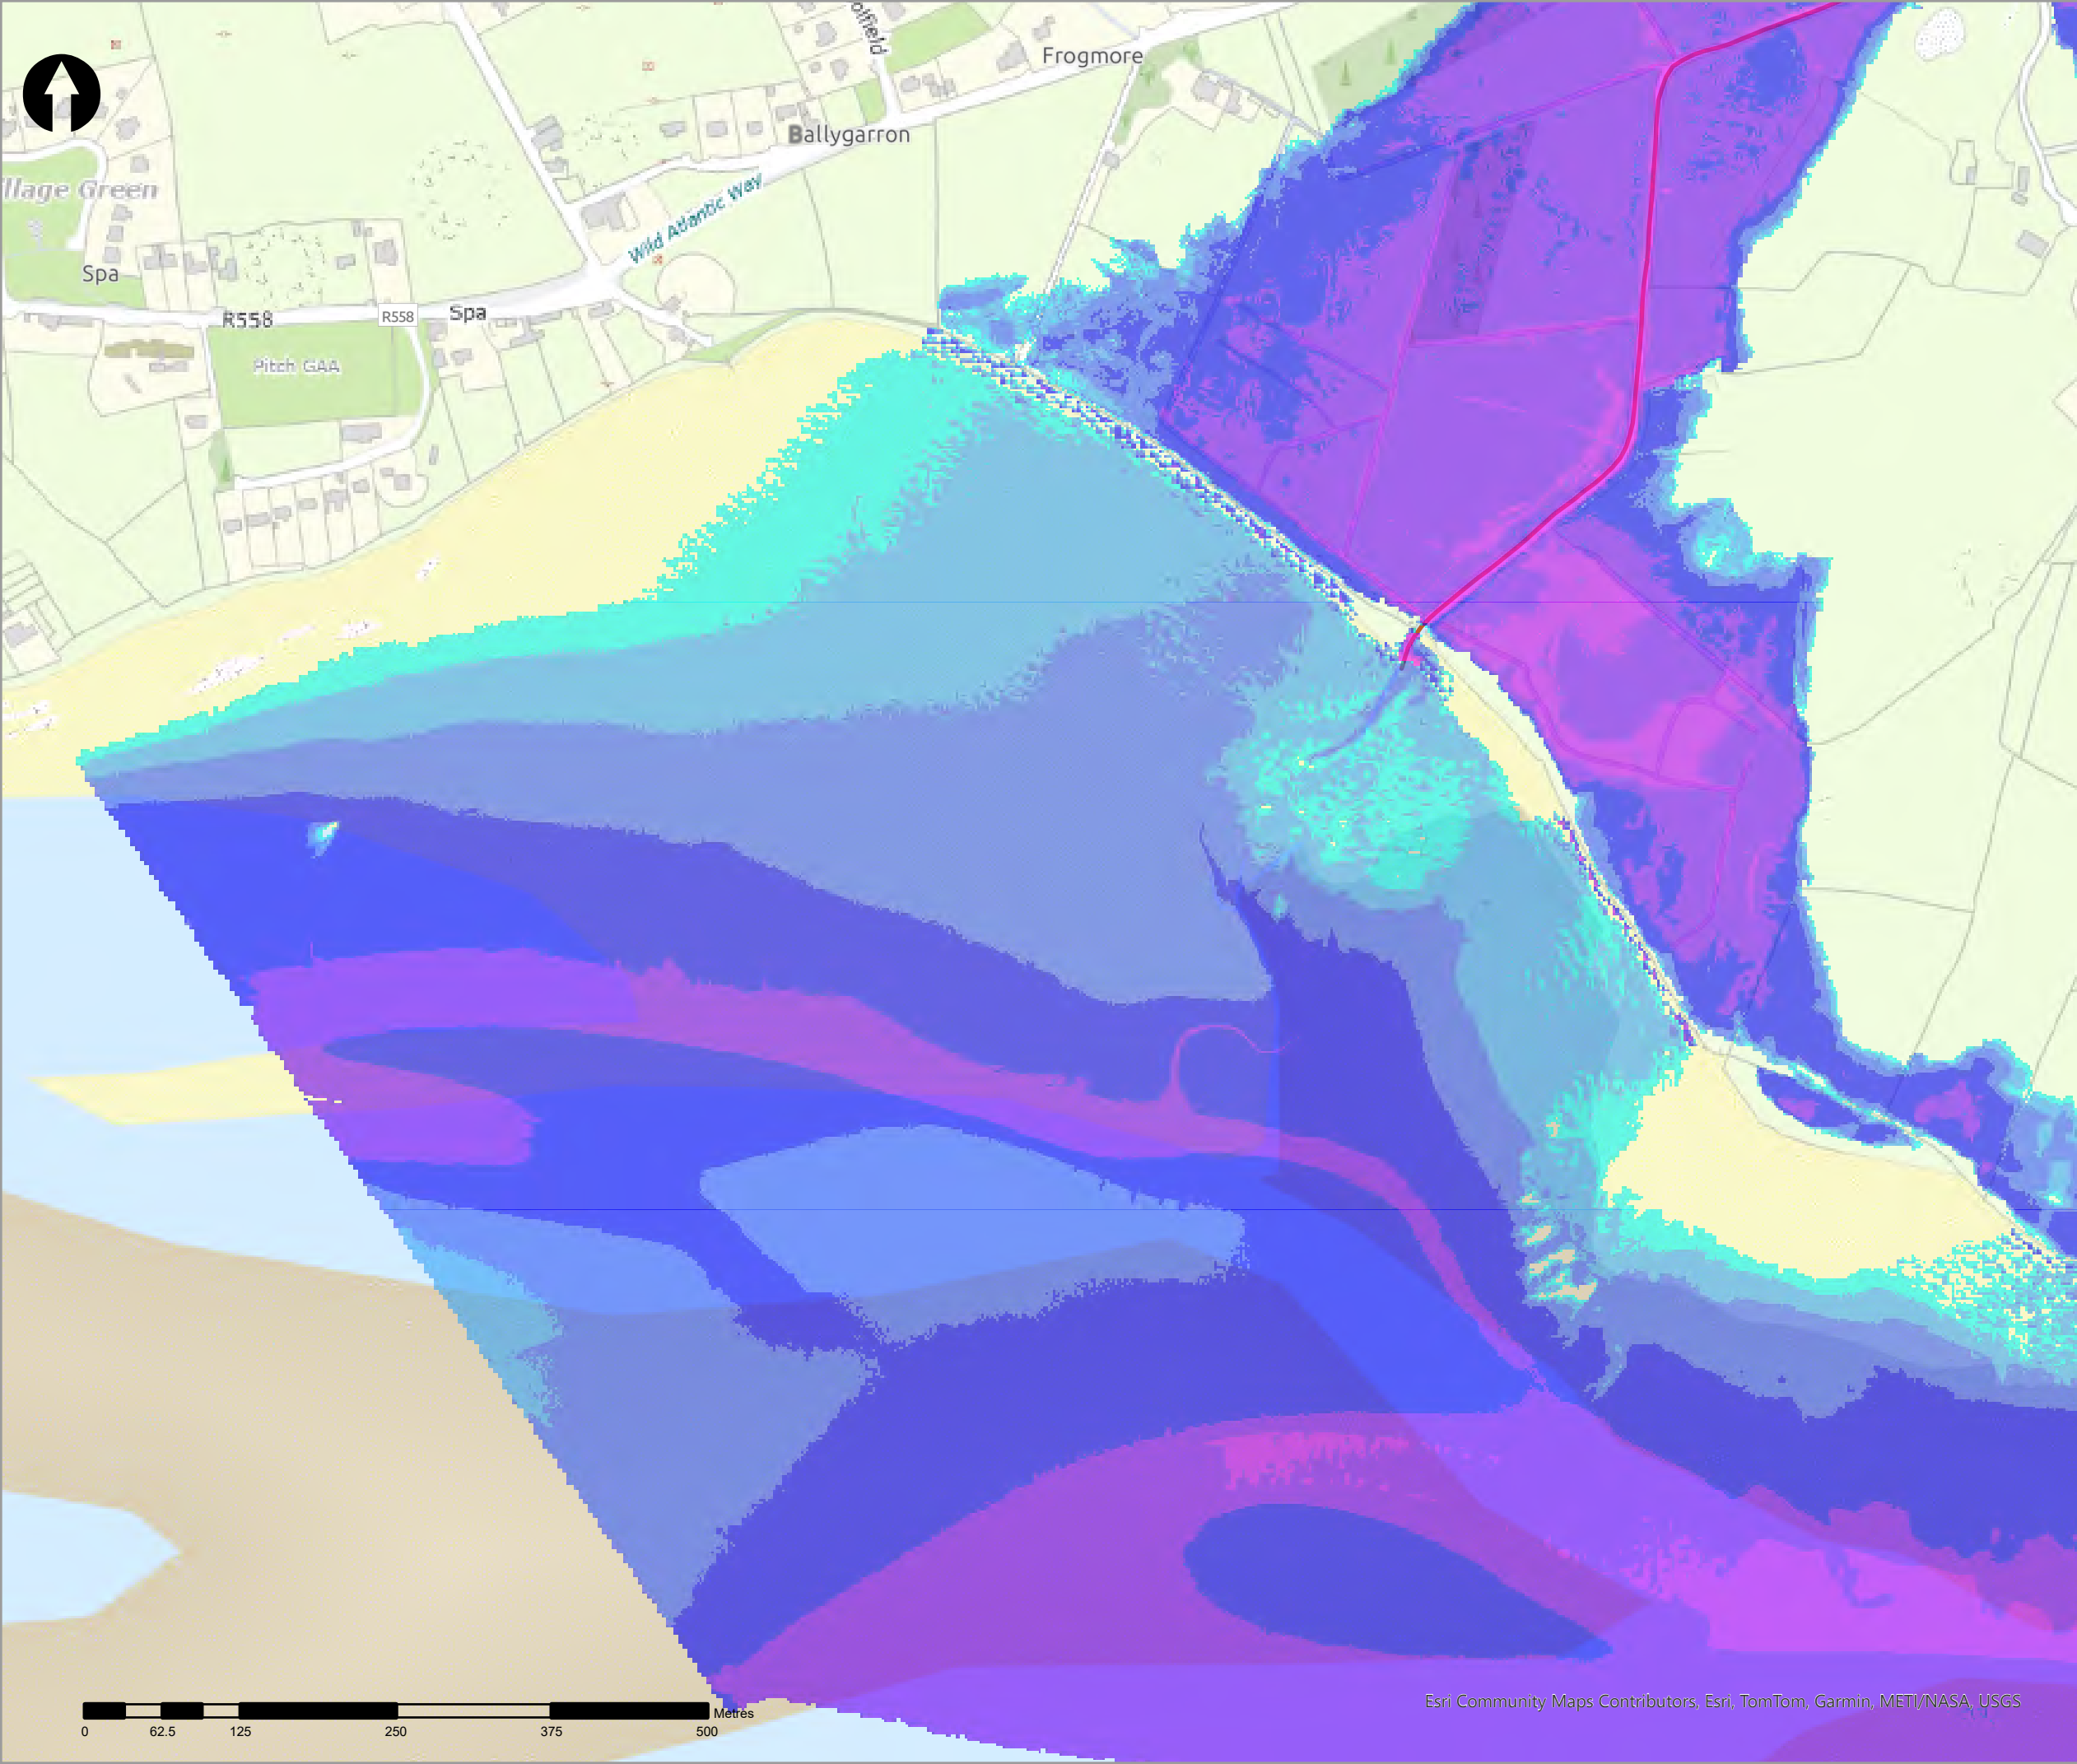

- Legend
- 10% AEP Coastal Depth
- 0 - 0.1m
  - 0.1 - 0.25m
  - 0.25 - 0.5m
  - 0.5 - 1m
  - 1.0 - 1.5m
  - 1.5 - 2m
  - >2m
- Modelled River Centreline
- Modelled Drainage
- Embankment
- Wall

| rev | ammendments | drawn | date |
|-----|-------------|-------|------|
|     |             |       |      |



Elmwood House T +44(0) 28 90 667914  
74 Boucher Road F +44(0) 28 90 668286  
Belfast W www.rpsgroup.com/ireland  
BT12 6RZ E ireland@rpsgroup.com


CLIENT





|         |                            |
|---------|----------------------------|
| PROJECT | Tralee Flood Relief Scheme |
|---------|----------------------------|

|       |                                         |
|-------|-----------------------------------------|
| TITLE | Tralee Depth Mapping<br>10% AEP Coastal |
|-------|-----------------------------------------|

|                 |             |               |
|-----------------|-------------|---------------|
| Project Number  | Sheet Size  | Drawing Scale |
| MCW1082         | A3          | 1:5,000       |
| Drawing Number  | Datum       |               |
| Dep_C_C_0010_24 | ITM         |               |
| Drawn by        | Status      | Revision      |
| RC              | Final       | 01            |
| Checked By      | Approved By | Date          |
| AS              | AS          | 05/06/2025    |

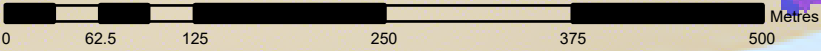



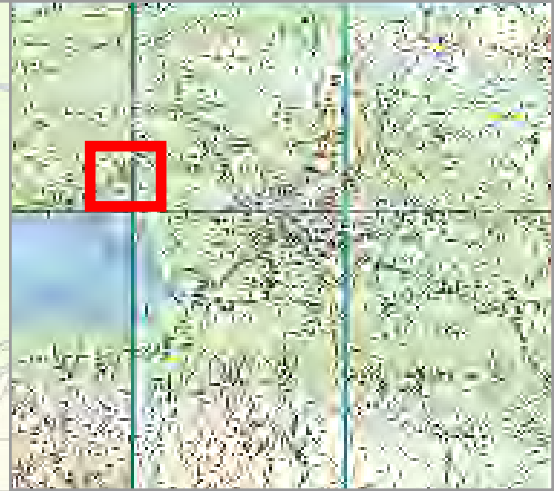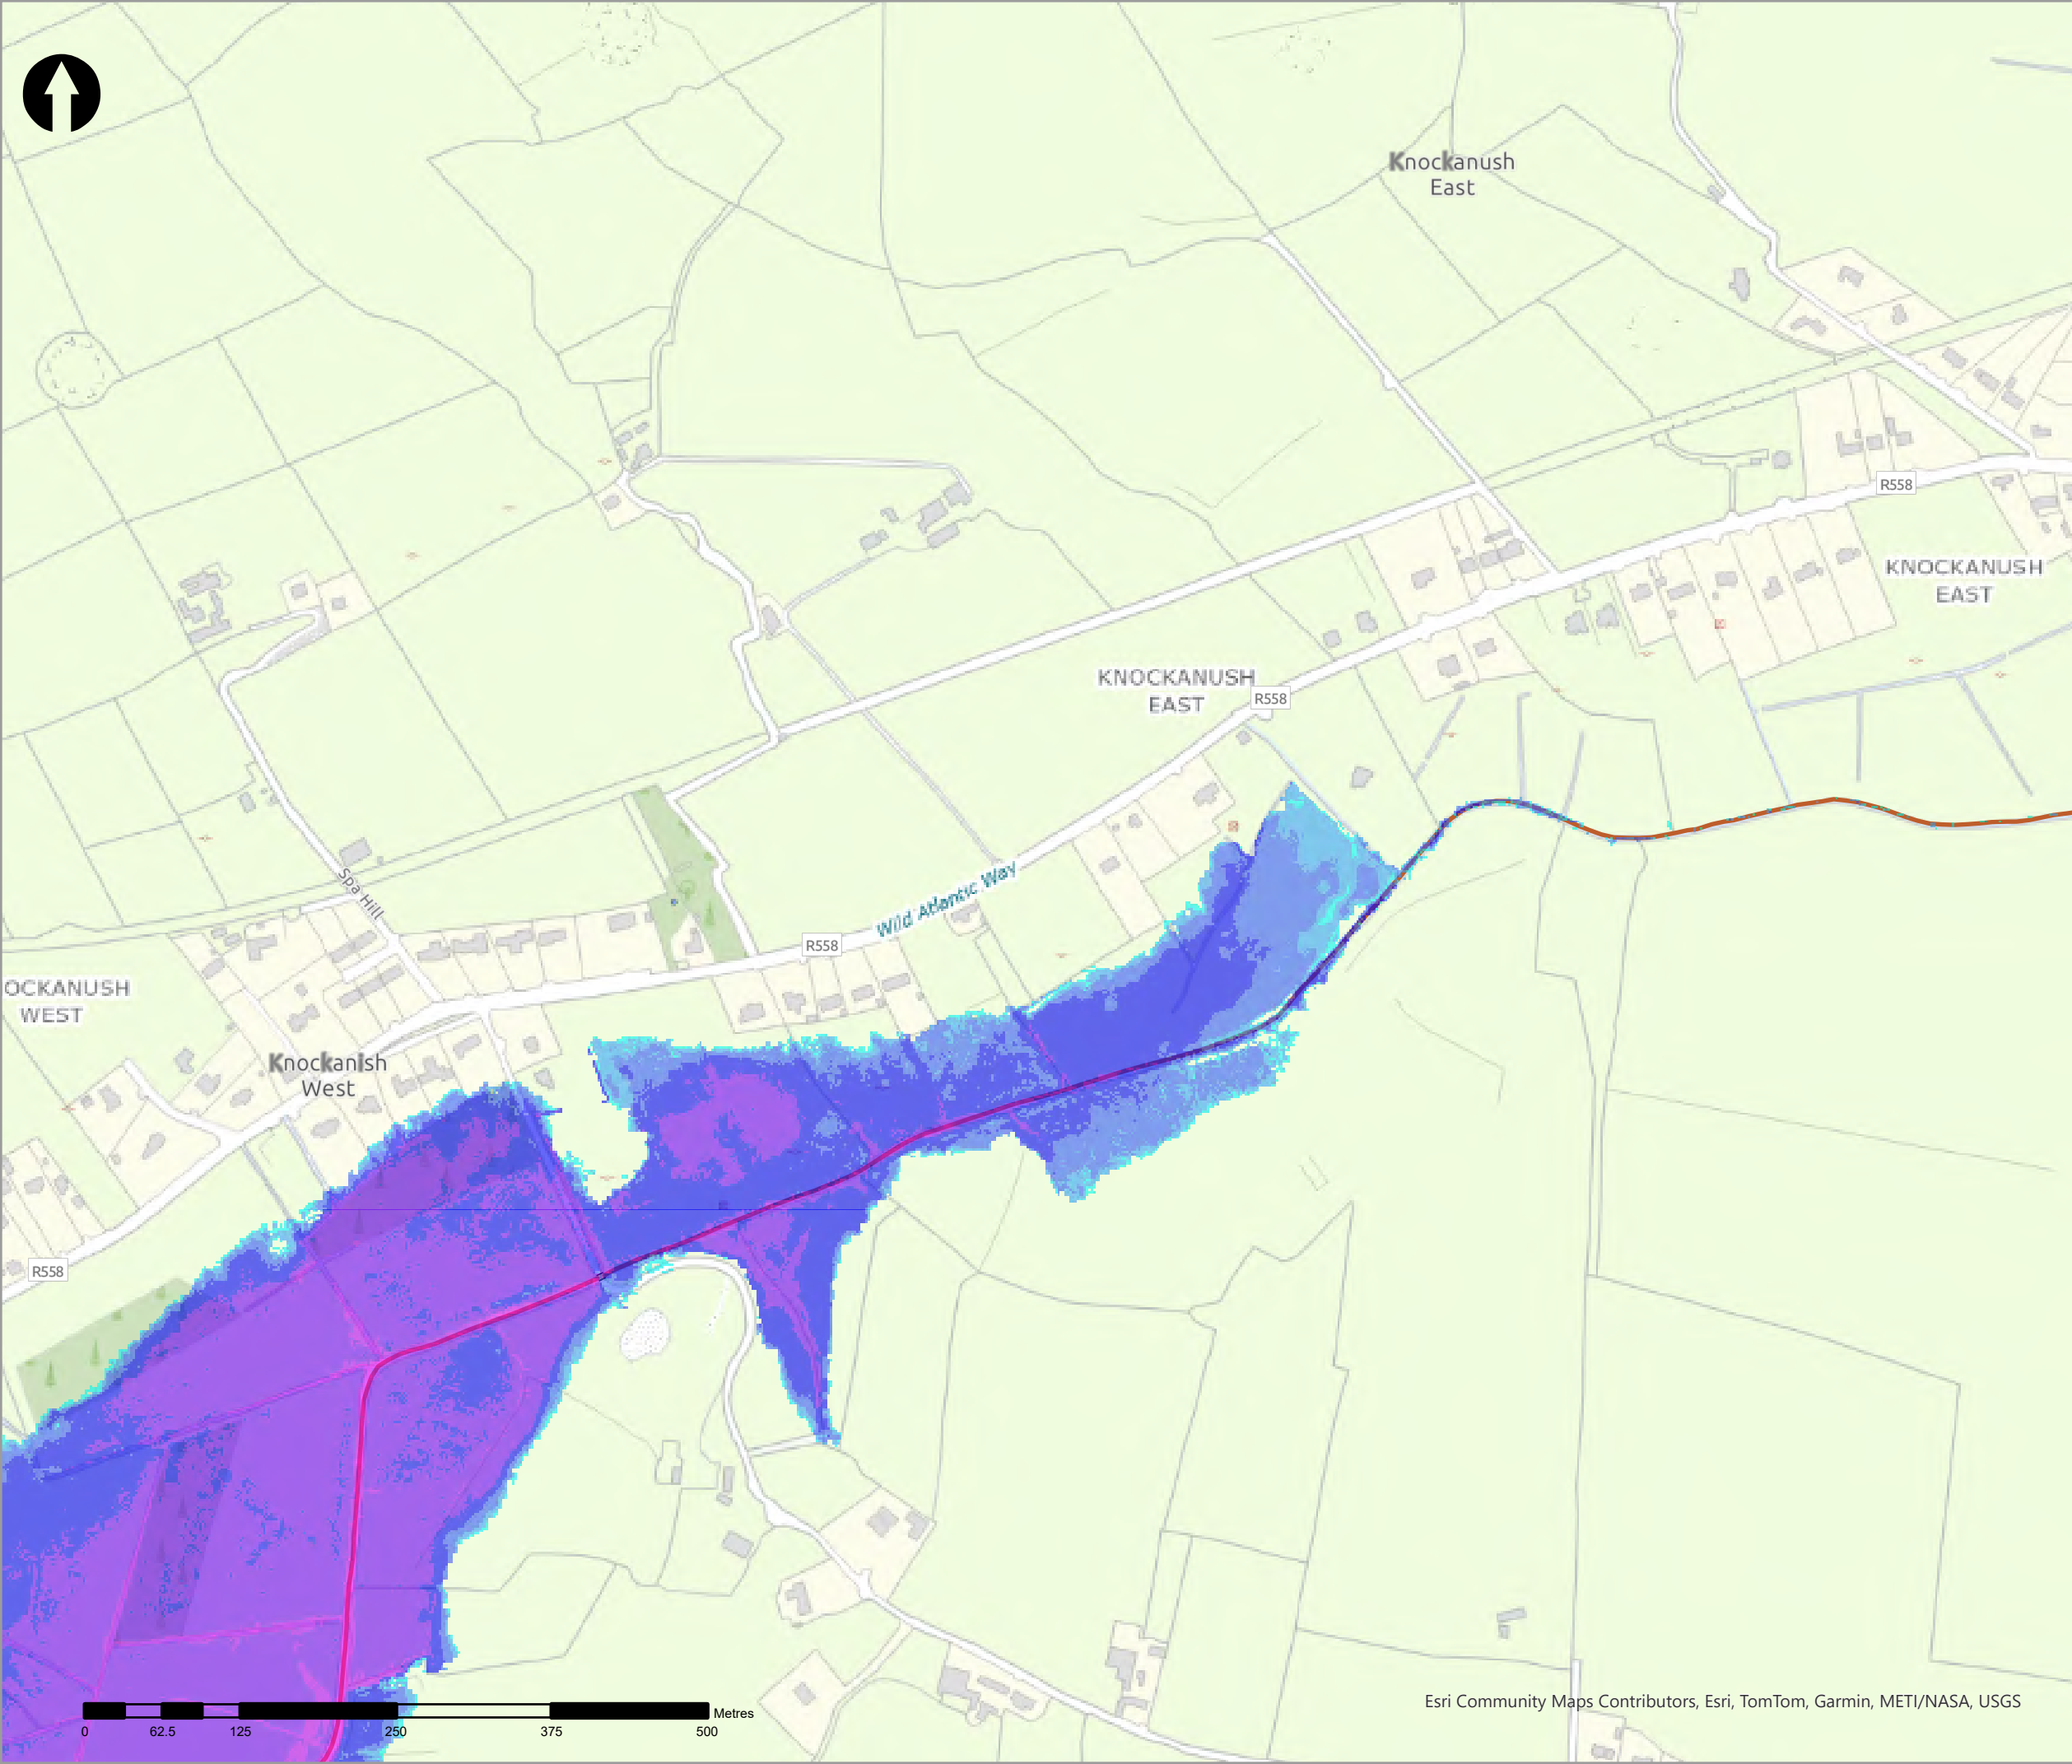

**Legend**

10% AEP Coastal Depth

- 0 - 0.1m
- 0.1 - 0.25m
- 0.25 - 0.5m
- 0.5 - 1m
- 1.0 - 1.5m
- 1.5 - 2m
- >2m

Modelled River Centreline

Modelled Drainage

Embankment

Wall

| rev | ammendments | drawn | date |
|-----|-------------|-------|------|
|     |             |       |      |



**rps**  
A TETRA TECH COMPANY

Elmwood House T +44(0) 28 90 667914  
74 Boucher Road F +44(0) 28 90 668286  
Belfast W www.rpsgroup.com/ireland  
BT12 6RZ E ireland@rpsgroup.com

**CLIENT**



**OPW**  
Oifig na nObairacha Poiblí  
Office of Public Works



**PROJECT**

Tralee Flood Relief Scheme

**TITLE**


Tralee Depth Mapping  
10% AEP Coastal

| Project Number | Sheet Size | Drawing Scale |
|----------------|------------|---------------|
| MCW1082        | A3         | 1:5,000       |

| Drawing Number  | Datum |
|-----------------|-------|
| Dep_C_C_0010_25 | ITM   |

| Drawn by | Status | Revision |
|----------|--------|----------|
| RC       | Final  | 01       |

| Checked By | Approved By | Date       |
|------------|-------------|------------|
| AS         | AS          | 05/06/2025 |

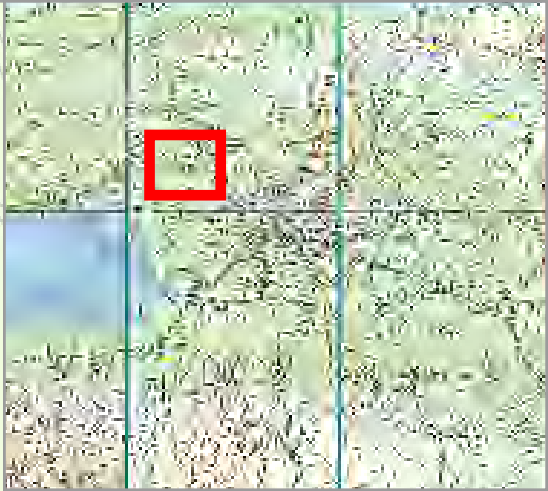

- Legend
- 10% AEP Coastal Depth
- 0 - 0.1m
  - 0.1 - 0.25m
  - 0.25 - 0.5m
  - 0.5 - 1m
  - 1.0 - 1.5m
  - 1.5 - 2m
  - >2m
- Modelled River Centreline
- Modelled Drainage
- Embankment
- Wall

| rev | ammendments | drawn | date |
|-----|-------------|-------|------|
|-----|-------------|-------|------|



Elmwood House T +44(0) 28 90 667914  
74 Boucher Road F +44(0) 28 90 668286  
Belfast W www.rpsgroup.com/ireland  
BT12 6RZ E ireland@rpsgroup.com

CLIENT



OPW

Oifig na  
eOibreacha Pbblí  
Office of Public Works



|         |                            |
|---------|----------------------------|
| PROJECT | Tralee Flood Relief Scheme |
|---------|----------------------------|

|       |                                         |
|-------|-----------------------------------------|
| TITLE | Tralee Depth Mapping<br>10% AEP Coastal |
|-------|-----------------------------------------|

|                 |             |               |
|-----------------|-------------|---------------|
| Project Number  | Sheet Size  | Drawing Scale |
| MCW1082         | A3          | 1:5,000       |
| Drawing Number  | Datum       |               |
| Dep_C_C_0010_26 | ITM         |               |
| Drawn by        | Status      | Revision      |
| RC              | Final       | 01            |
| Checked By      | Approved By | Date          |
| AS              | AS          | 05/06/2025    |





- Legend
- 10% AEP Coastal Depth
- 0 - 0.1m
  - 0.1 - 0.25m
  - 0.25 - 0.5m
  - 0.5 - 1m
  - 1.0 - 1.5m
  - 1.5 - 2m
  - >2m
- Modelled River Centreline
- Modelled Drainage
- Embankment
- Wall

| rev | ammendments | drawn | date |
|-----|-------------|-------|------|
|-----|-------------|-------|------|



Elmwood House T +44(0) 28 90 667914  
74 Boucher Road F +44(0) 28 90 668286  
Belfast W www.rpsgroup.com/ireland  
BT12 6RZ E ireland@rpsgroup.com

CLIENT



OPW

Óigín na nEolánacha Poiblí  
Office of Public Works



PROJECT

Tralee Flood Relief Scheme

TITLE

Tralee Depth Mapping  
10% AEP Coastal


| Project Number | Sheet Size | Drawing Scale |
|----------------|------------|---------------|
| MCW1082        | A3         | 1:5,000       |


| Drawing Number  | Datum |
|-----------------|-------|
| Dep_C_C_0010_27 | ITM   |

| Drawn by | Status | Revision |
|----------|--------|----------|
| RC       | Final  | 01       |

| Checked By | Approved By | Date       |
|------------|-------------|------------|
| AS         | AS          | 05/06/2025 |

Esri Community Maps Contributors, Esri, TomTom, Garmin, METI/NASA, USGS

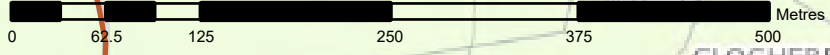

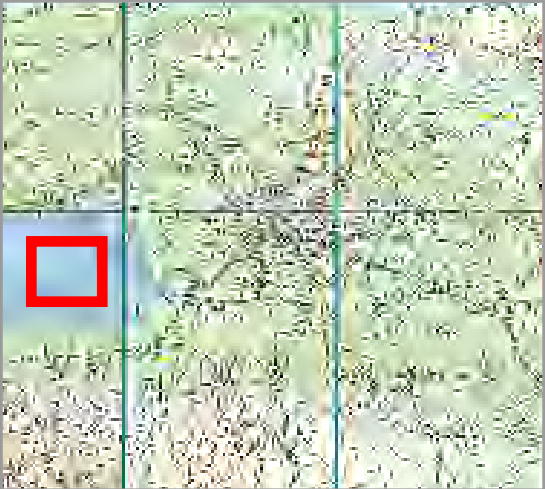

- Legend
- 10% AEP Coastal Depth
- 0 - 0.1m
  - 0.1 - 0.25m
  - 0.25 - 0.5m
  - 0.5 - 1m
  - 1.0 - 1.5m
  - 1.5 - 2m
  - >2m
- Modelled River Centreline
- Modelled Drainage
- Embankment
- Wall

| rev | ammendments | drawn | date |
|-----|-------------|-------|------|
|     |             |       |      |



Elmwood House T +44(0) 28 90 667914  
74 Boucher Road F +44(0) 28 90 668286  
Belfast W www.rpsgroup.com/ireland  
BT12 6RZ E ireland@rpsgroup.com

CLIENT



Óigín na n-Obair Poiblí  
Office of Public Works



PROJECT

Tralee Flood Relief Scheme

TITLE


Tralee Depth Mapping  
10% AEP Coastal

| Project Number | Sheet Size | Drawing Scale |
|----------------|------------|---------------|
| MCW1082        | A3         | 1:5,000       |


| Drawing Number  | Datum |
|-----------------|-------|
| Dep_C_C_0010_28 | ITM   |

| Drawn by | Status | Revision |
|----------|--------|----------|
| RC       | Final  | 01       |

| Checked By | Approved By | Date       |
|------------|-------------|------------|
| AS         | AS          | 05/06/2025 |

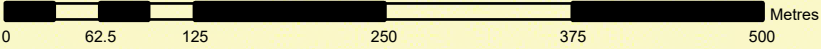



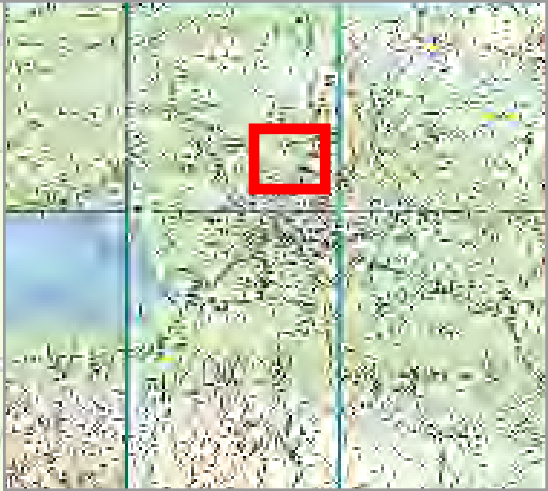

- Legend
- 10% AEP Coastal Depth
- 0 - 0.1m
  - 0.1 - 0.25m
  - 0.25 - 0.5m
  - 0.5 - 1m
  - 1.0 - 1.5m
  - 1.5 - 2m
  - >2m
- Modelled River Centreline
- Modelled Drainage
- Embankment
- Wall

| rev | amendments | drawn | date |
|-----|------------|-------|------|
|-----|------------|-------|------|



Elmwood House T +44(0) 28 90 667914  
74 Boucher Road F +44(0) 28 90 668286  
Belfast W www.rpsgroup.com/ireland  
BT12 6RZ E ireland@rpsgroup.com

CLIENT



OPW

Óifig na n-Obair Poiblí  
Office of Public Works



|         |                            |
|---------|----------------------------|
| PROJECT | Tralee Flood Relief Scheme |
|---------|----------------------------|

|       |                                         |
|-------|-----------------------------------------|
| TITLE | Tralee Depth Mapping<br>10% AEP Coastal |
|-------|-----------------------------------------|

|                |            |               |
|----------------|------------|---------------|
| Project Number | Sheet Size | Drawing Scale |
| MCW1082        | A3         | 1:5,000       |

|                 |       |
|-----------------|-------|
| Drawing Number  | Datum |
| Dep_C_C_0010_29 | ITM   |

|          |        |          |
|----------|--------|----------|
| Drawn by | Status | Revision |
| RC       | Final  | 01       |

|            |             |            |
|------------|-------------|------------|
| Checked By | Approved By | Date       |
| AS         | AS          | 05/06/2025 |



- Legend
- 10% AEP Coastal Depth
- 0 - 0.1m
  - 0.1 - 0.25m
  - 0.25 - 0.5m
  - 0.5 - 1m
  - 1.0 - 1.5m
  - 1.5 - 2m
  - >2m
- Modelled River Centreline
- Modelled Drainage
- Embankment
- Wall

| rev | ammendments | drawn | date |
|-----|-------------|-------|------|
|-----|-------------|-------|------|



Elmwood House T +44(0) 28 90 667914  
74 Boucher Road F +44(0) 28 90 668286  
Belfast W www.rpsgroup.com/ireland  
BT12 6RZ E ireland@rpsgroup.com

CLIENT



OPW

Óig na  
eÓlínacha Poiblí  
Office of Public Works



PROJECT

Tralee Flood Relief Scheme

TITLE


Tralee Depth Mapping  
10% AEP Coastal

| Project Number | Sheet Size | Drawing Scale |
|----------------|------------|---------------|
| MCW1082        | A3         | 1:5,000       |

| Drawing Number  | Datum |
|-----------------|-------|
| Dep_C_C_0010_30 | ITM   |



| Drawn by | Status | Revision |
|----------|--------|----------|
| RC       | Final  | 01       |

| Checked By | Approved By | Date       |
|------------|-------------|------------|
| AS         | AS          | 05/06/2025 |

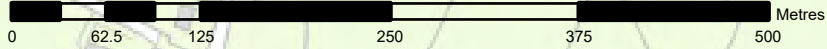

Esri Community Maps Contributors, Esri, TomTom, Garmin, METI/NASA, USGS



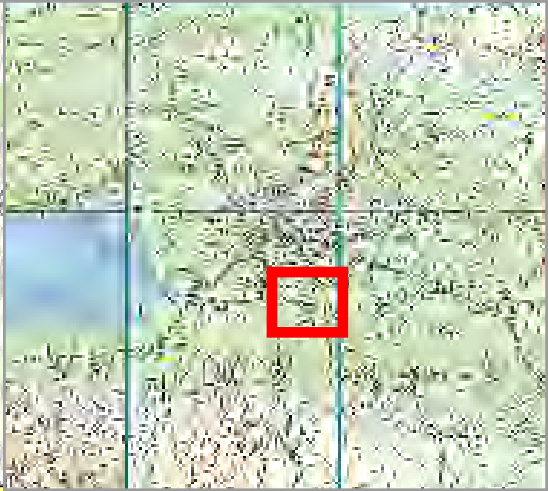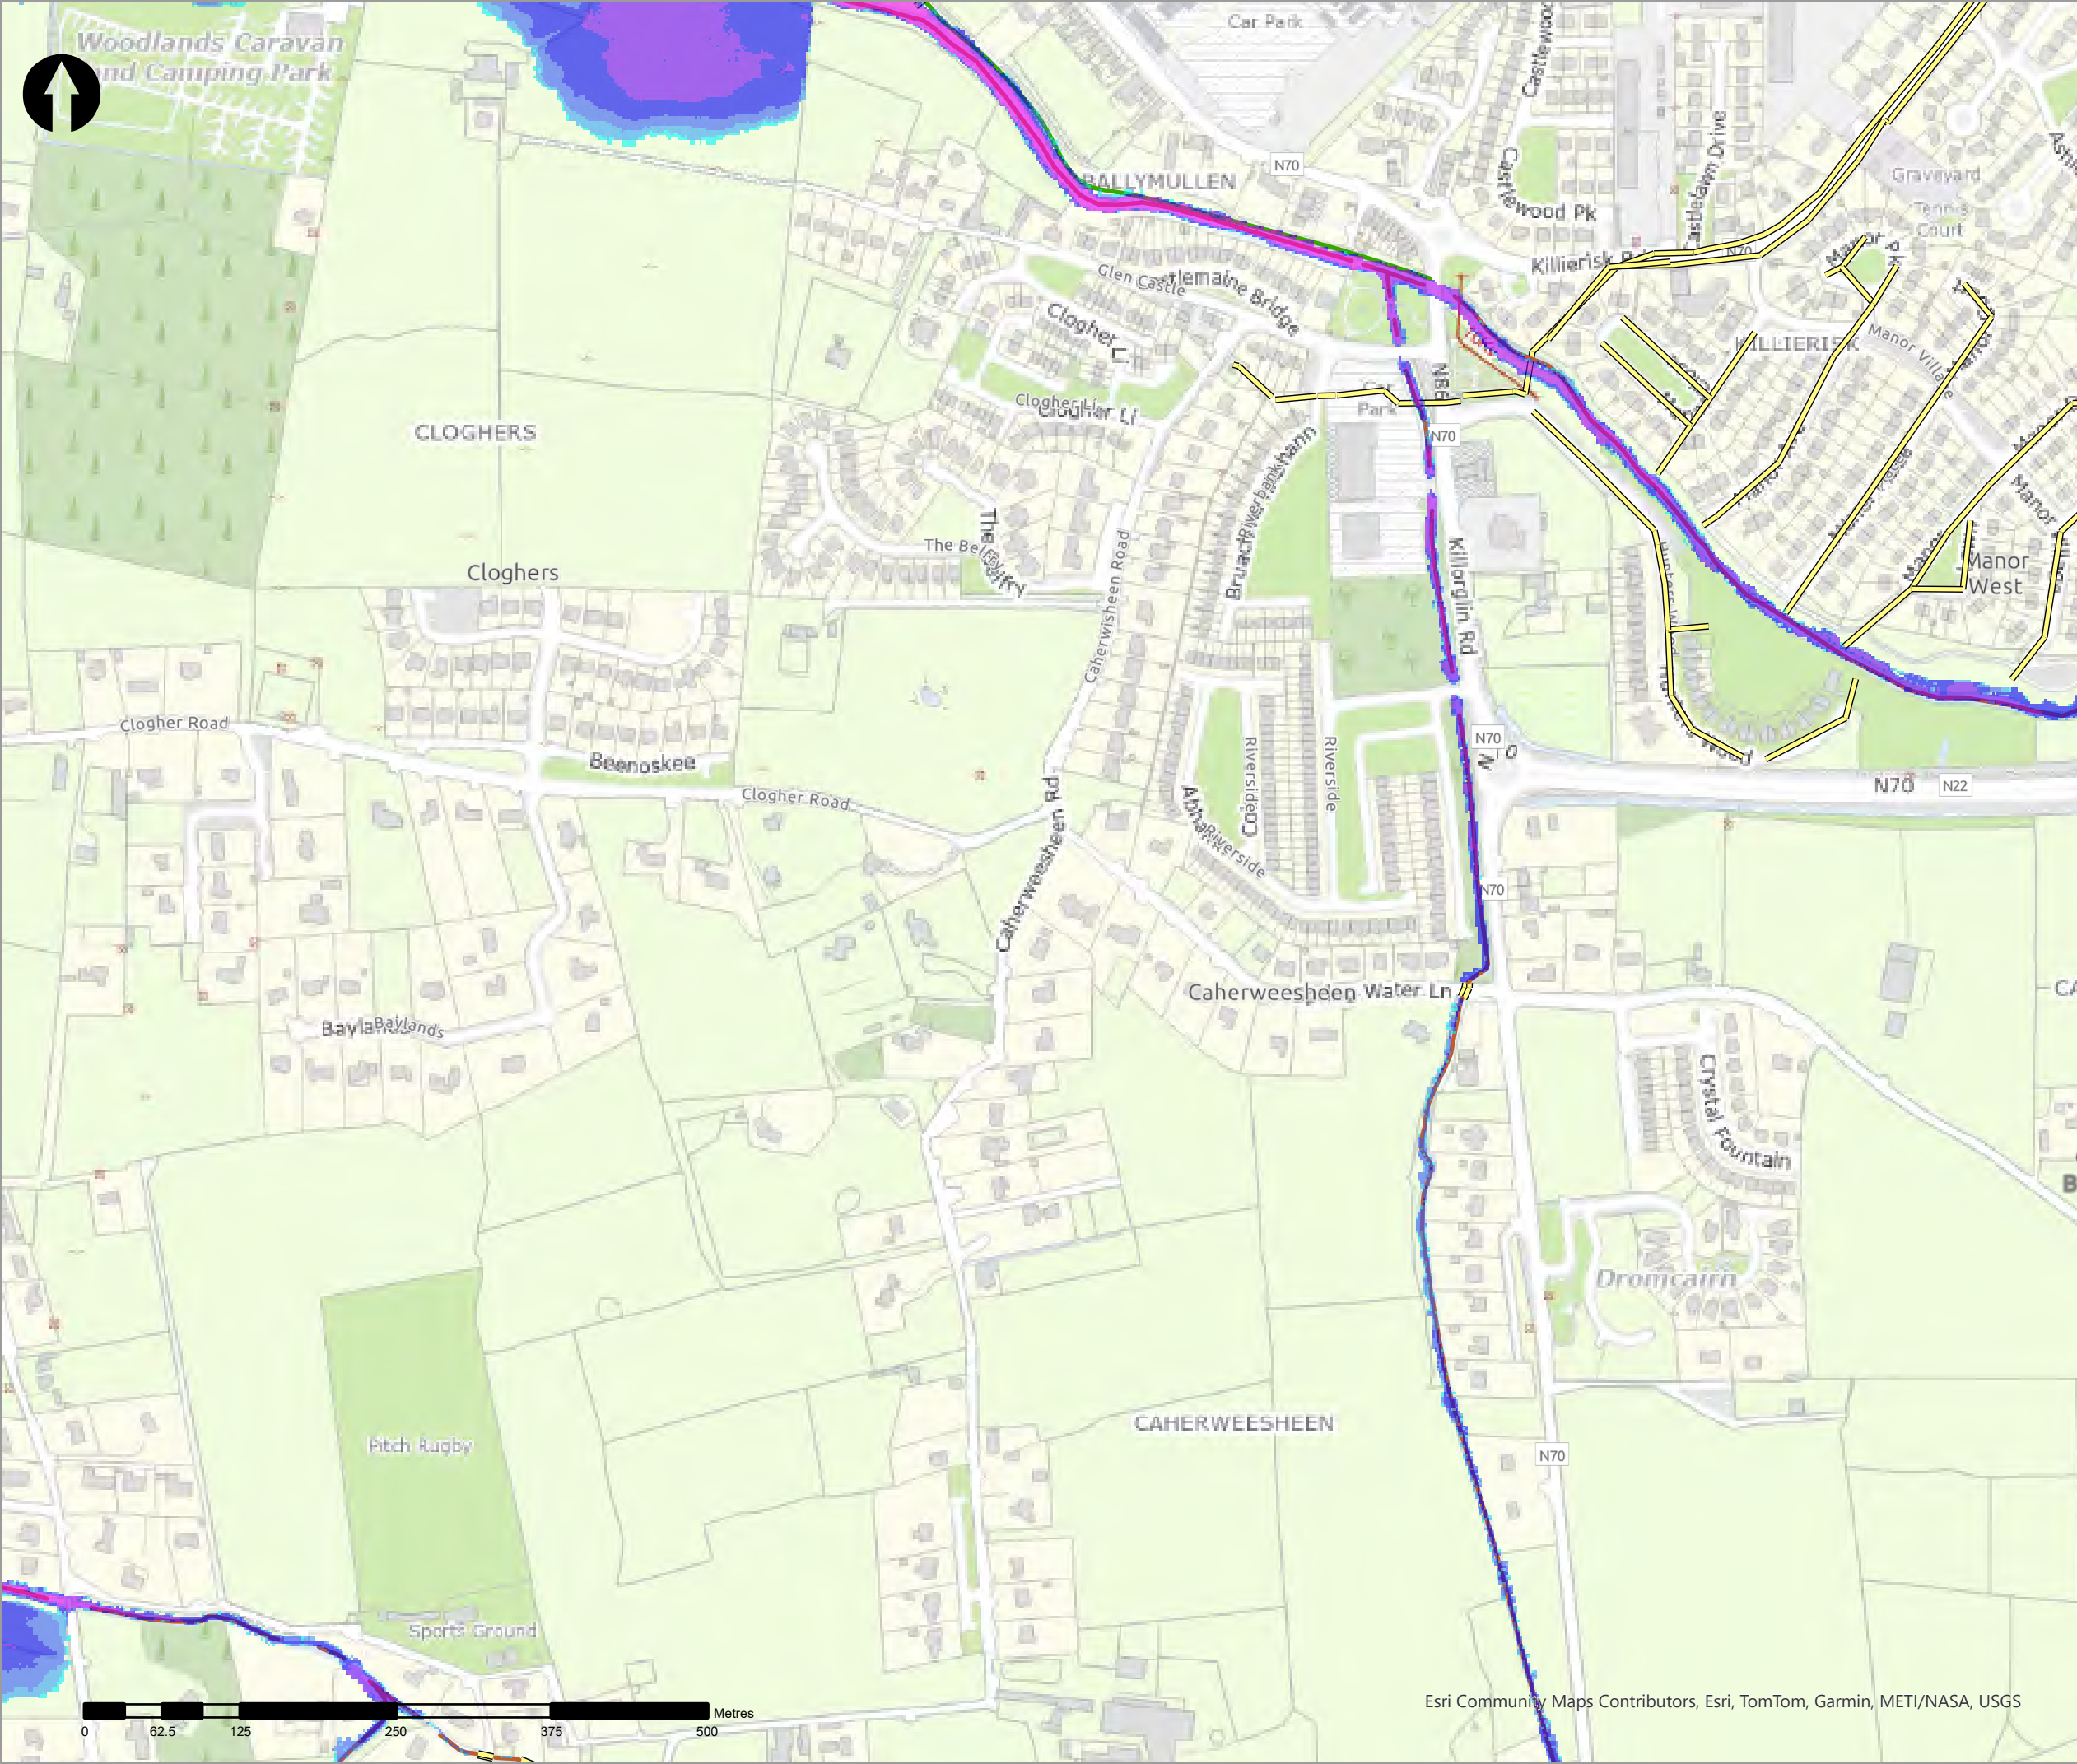

- Legend
- 20% AEP Coastal Depth
- <VALUE>
- 0 - 0.1m
  - 0.1 - 0.25m
  - 0.25 - 0.5m
  - 0.5 - 1m
  - 1.0 - 1.5m
  - 1.5 - 2m
  - >2m
- Modelled River Centreline
- Modelled Drainage
- Embankment
- Wall

| rev | amendments | drawn | date |
|-----|------------|-------|------|
|-----|------------|-------|------|



Elmwood House T +44(0) 28 90 667914  
74 Boucher Road F +44(0) 28 90 668286  
Belfast W www.rpsgroup.com/ireland  
BT12 6RZ E ireland@rpsgroup.com

CLIENT



OPW

Óigín na nEobhracha Poiblí  
Office of Public Works



PROJECT

Tralee Flood Relief Scheme

TITLE

Tralee Depth Mapping  
20% AEP Coastal

| Project Number | Sheet Size | Drawing Scale |
|----------------|------------|---------------|
| MCW1082        | A3         | 1:5,000       |


| Drawing Number  | Datum |
|-----------------|-------|
| Dep_C_C_0005_01 | ITM   |

| Drawn by | Status | Revision |
|----------|--------|----------|
| RC       | Final  | 01       |

| Checked By | Approved By | Date       |
|------------|-------------|------------|
| AS         | AS          | 05/06/2025 |

Esri Community Maps Contributors, Esri, TomTom, Garmin, METI/NASA, USGS



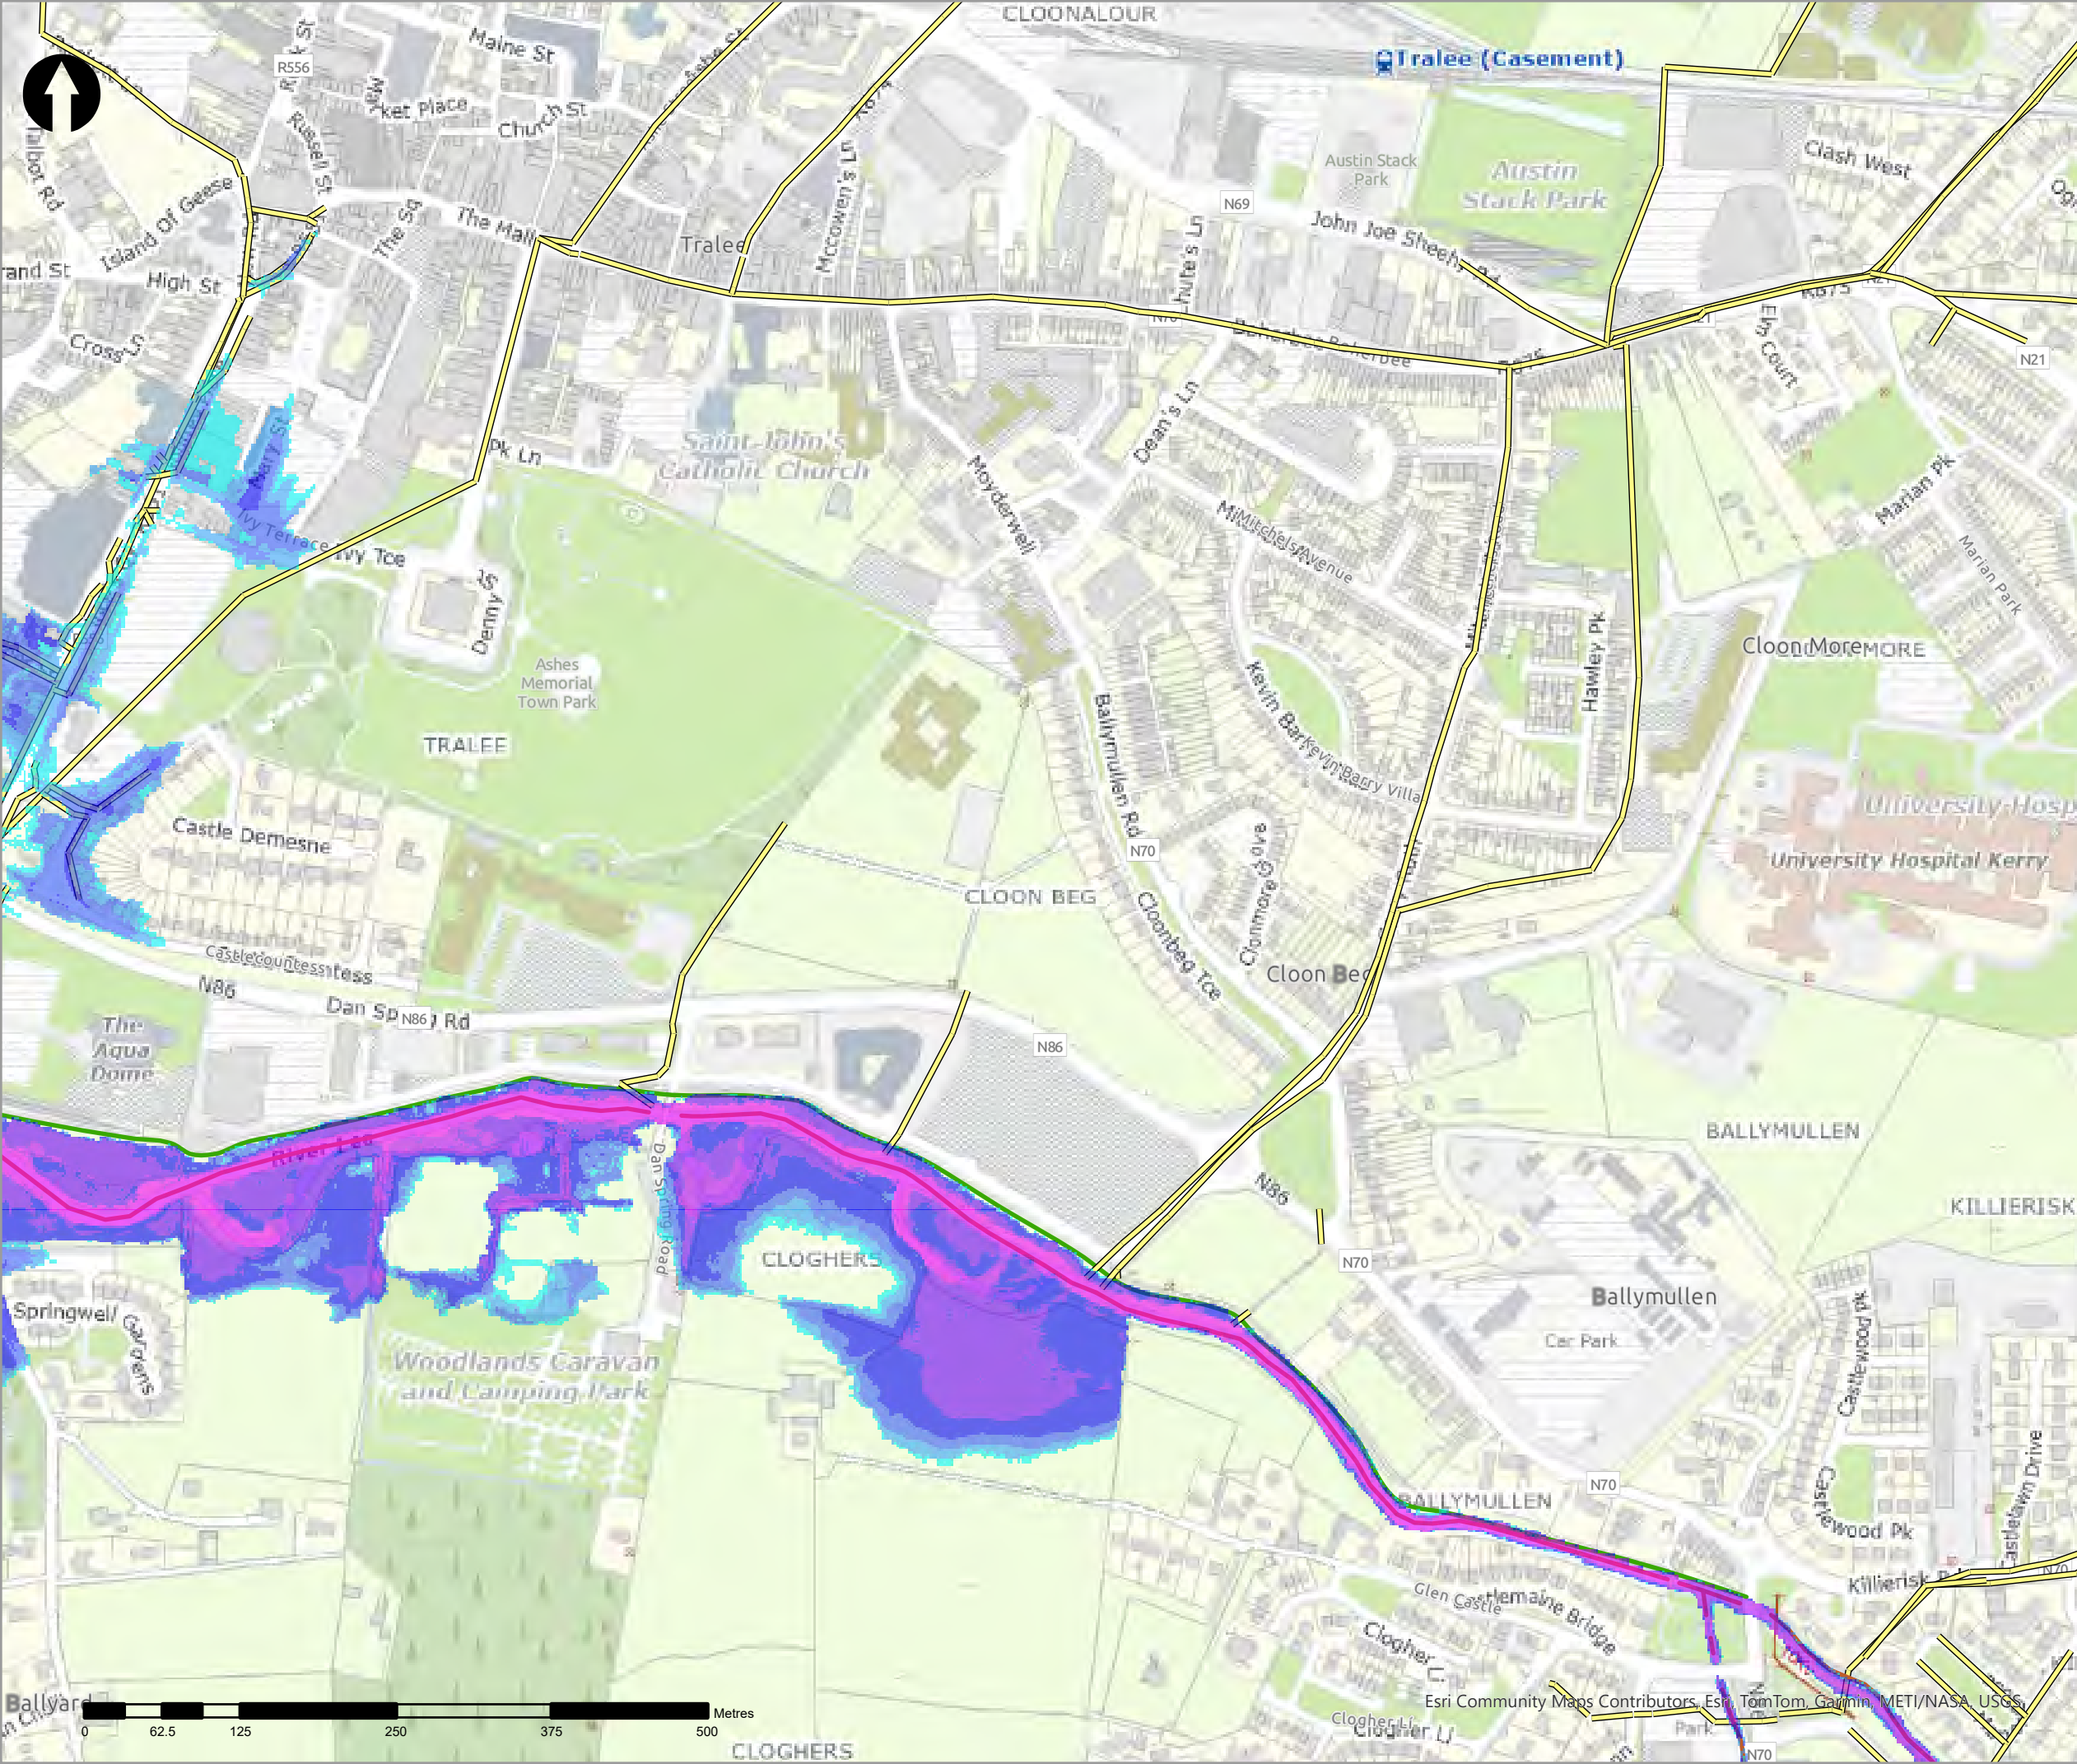

| Legend                |                           |
|-----------------------|---------------------------|
| 20% AEP Coastal Depth |                           |
| <VALUE>               |                           |
|                       | 0 - 0.1m                  |
|                       | 0.1 - 0.25m               |
|                       | 0.25 - 0.5m               |
|                       | 0.5 - 1m                  |
|                       | 1.0 - 1.5m                |
|                       | 1.5 - 2m                  |
|                       | >2m                       |
|                       | Modelled River Centreline |
|                       | Modelled Drainage         |
|                       | Embankment                |
|                       | Wall                      |

| rev | amendments | drawn | date |
|-----|------------|-------|------|
|     |            |       |      |



Elmwood House T +44(0) 28 90 667914  
74 Boucher Road F +44(0) 28 90 668286  
Belfast W www.rpsgroup.com/ireland  
BT12 6RZ E ireland@rpsgroup.com

CLIENT



OPW

Óigín na rÉabhaice Poblí  
Office of Public Works



| PROJECT                    |
|----------------------------|
| Tralee Flood Relief Scheme |


| TITLE                                   |
|-----------------------------------------|
| Tralee Depth Mapping<br>20% AEP Coastal |

| Project Number | Sheet Size | Drawing Scale |
|----------------|------------|---------------|
| MCW1082        | A3         | 1:5,000       |



| Drawing Number  | Datum |
|-----------------|-------|
| Dep_C_C_0005_02 | ITM   |

| Drawn by | Status | Revision |
|----------|--------|----------|
| RC       | Final  | 01       |

| Checked By | Approved By | Date       |
|------------|-------------|------------|
| AS         | AS          | 05/06/2025 |

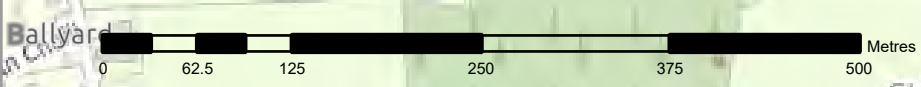



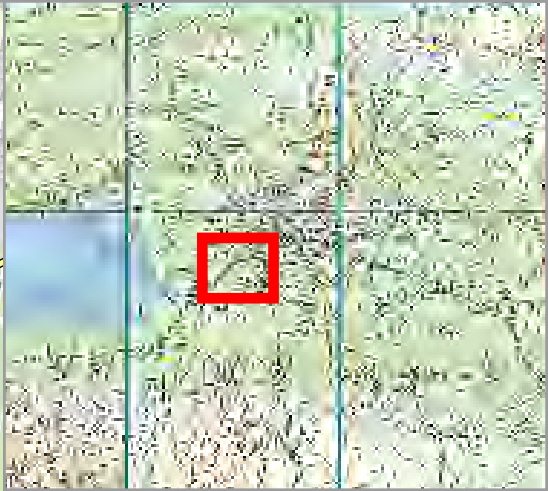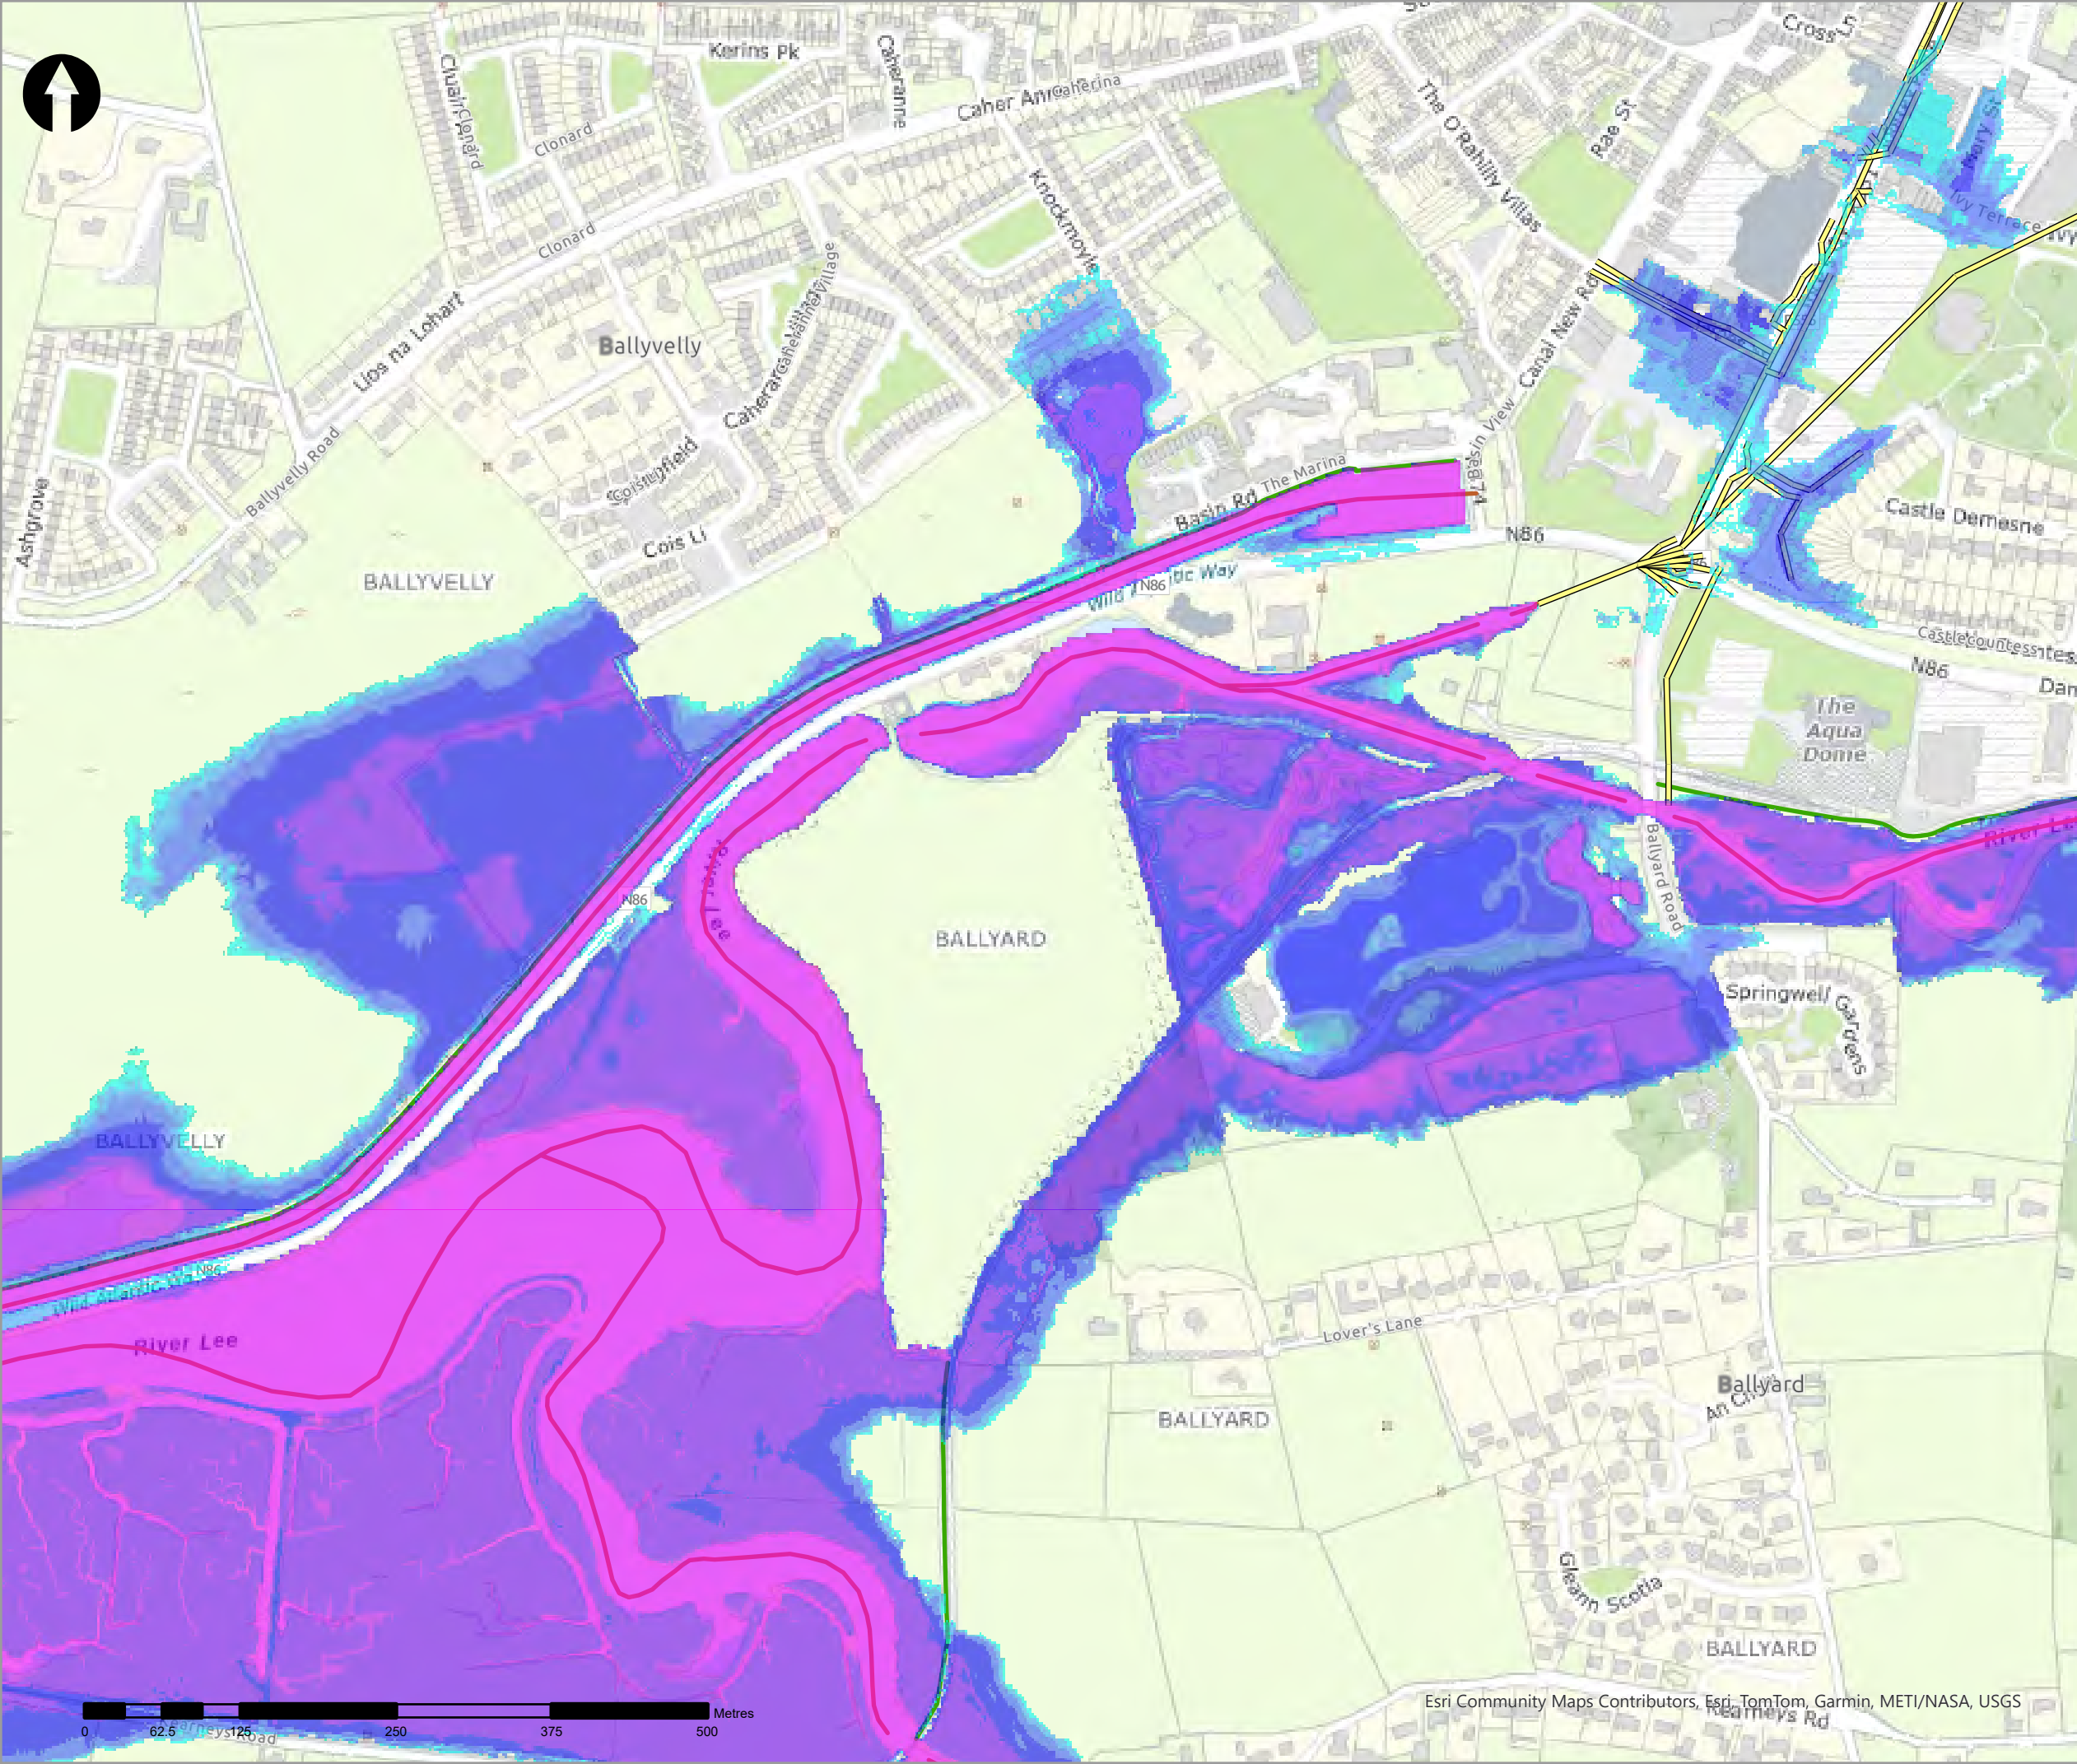

- Legend
- 20% AEP Coastal Depth
- <VALUE>
- 0 - 0.1m
  - 0.1 - 0.25m
  - 0.25 - 0.5m
  - 0.5 - 1m
  - 1.0 - 1.5m
  - 1.5 - 2m
  - >2m
- Modelled River Centreline
- Modelled Drainage
- Embankment
- Wall

| rev | ammdments | drawn | date |
|-----|-----------|-------|------|
|-----|-----------|-------|------|



Elmwood House T +44(0) 28 90 667914  
74 Boucher Road F +44(0) 28 90 668286  
Belfast W www.rpsgroup.com/ireland  
BT12 6RZ E ireland@rpsgroup.com

CLIENT



OPW

Óifig na hOibreacha Poiblí  
Office of Public Works



PROJECT

Tralee Flood Relief Scheme

TITLE


Tralee Depth Mapping  
20% AEP Coastal

| Project Number | Sheet Size | Drawing Scale |
|----------------|------------|---------------|
| MCW1082        | A3         | 1:5,000       |



| Drawing Number  | Datum |
|-----------------|-------|
| Dep_C_C_0005_03 | ITM   |

| Drawn by | Status | Revision |
|----------|--------|----------|
| RC       | Final  | 01       |

| Checked By | Approved By | Date       |
|------------|-------------|------------|
| AS         | AS          | 05/06/2025 |

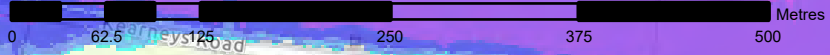

Esri Community Maps Contributors, Esri, TomTom, Garmin, METI/NASA, USGS

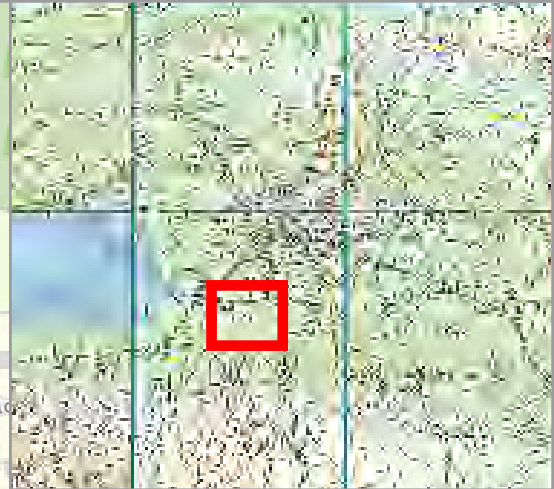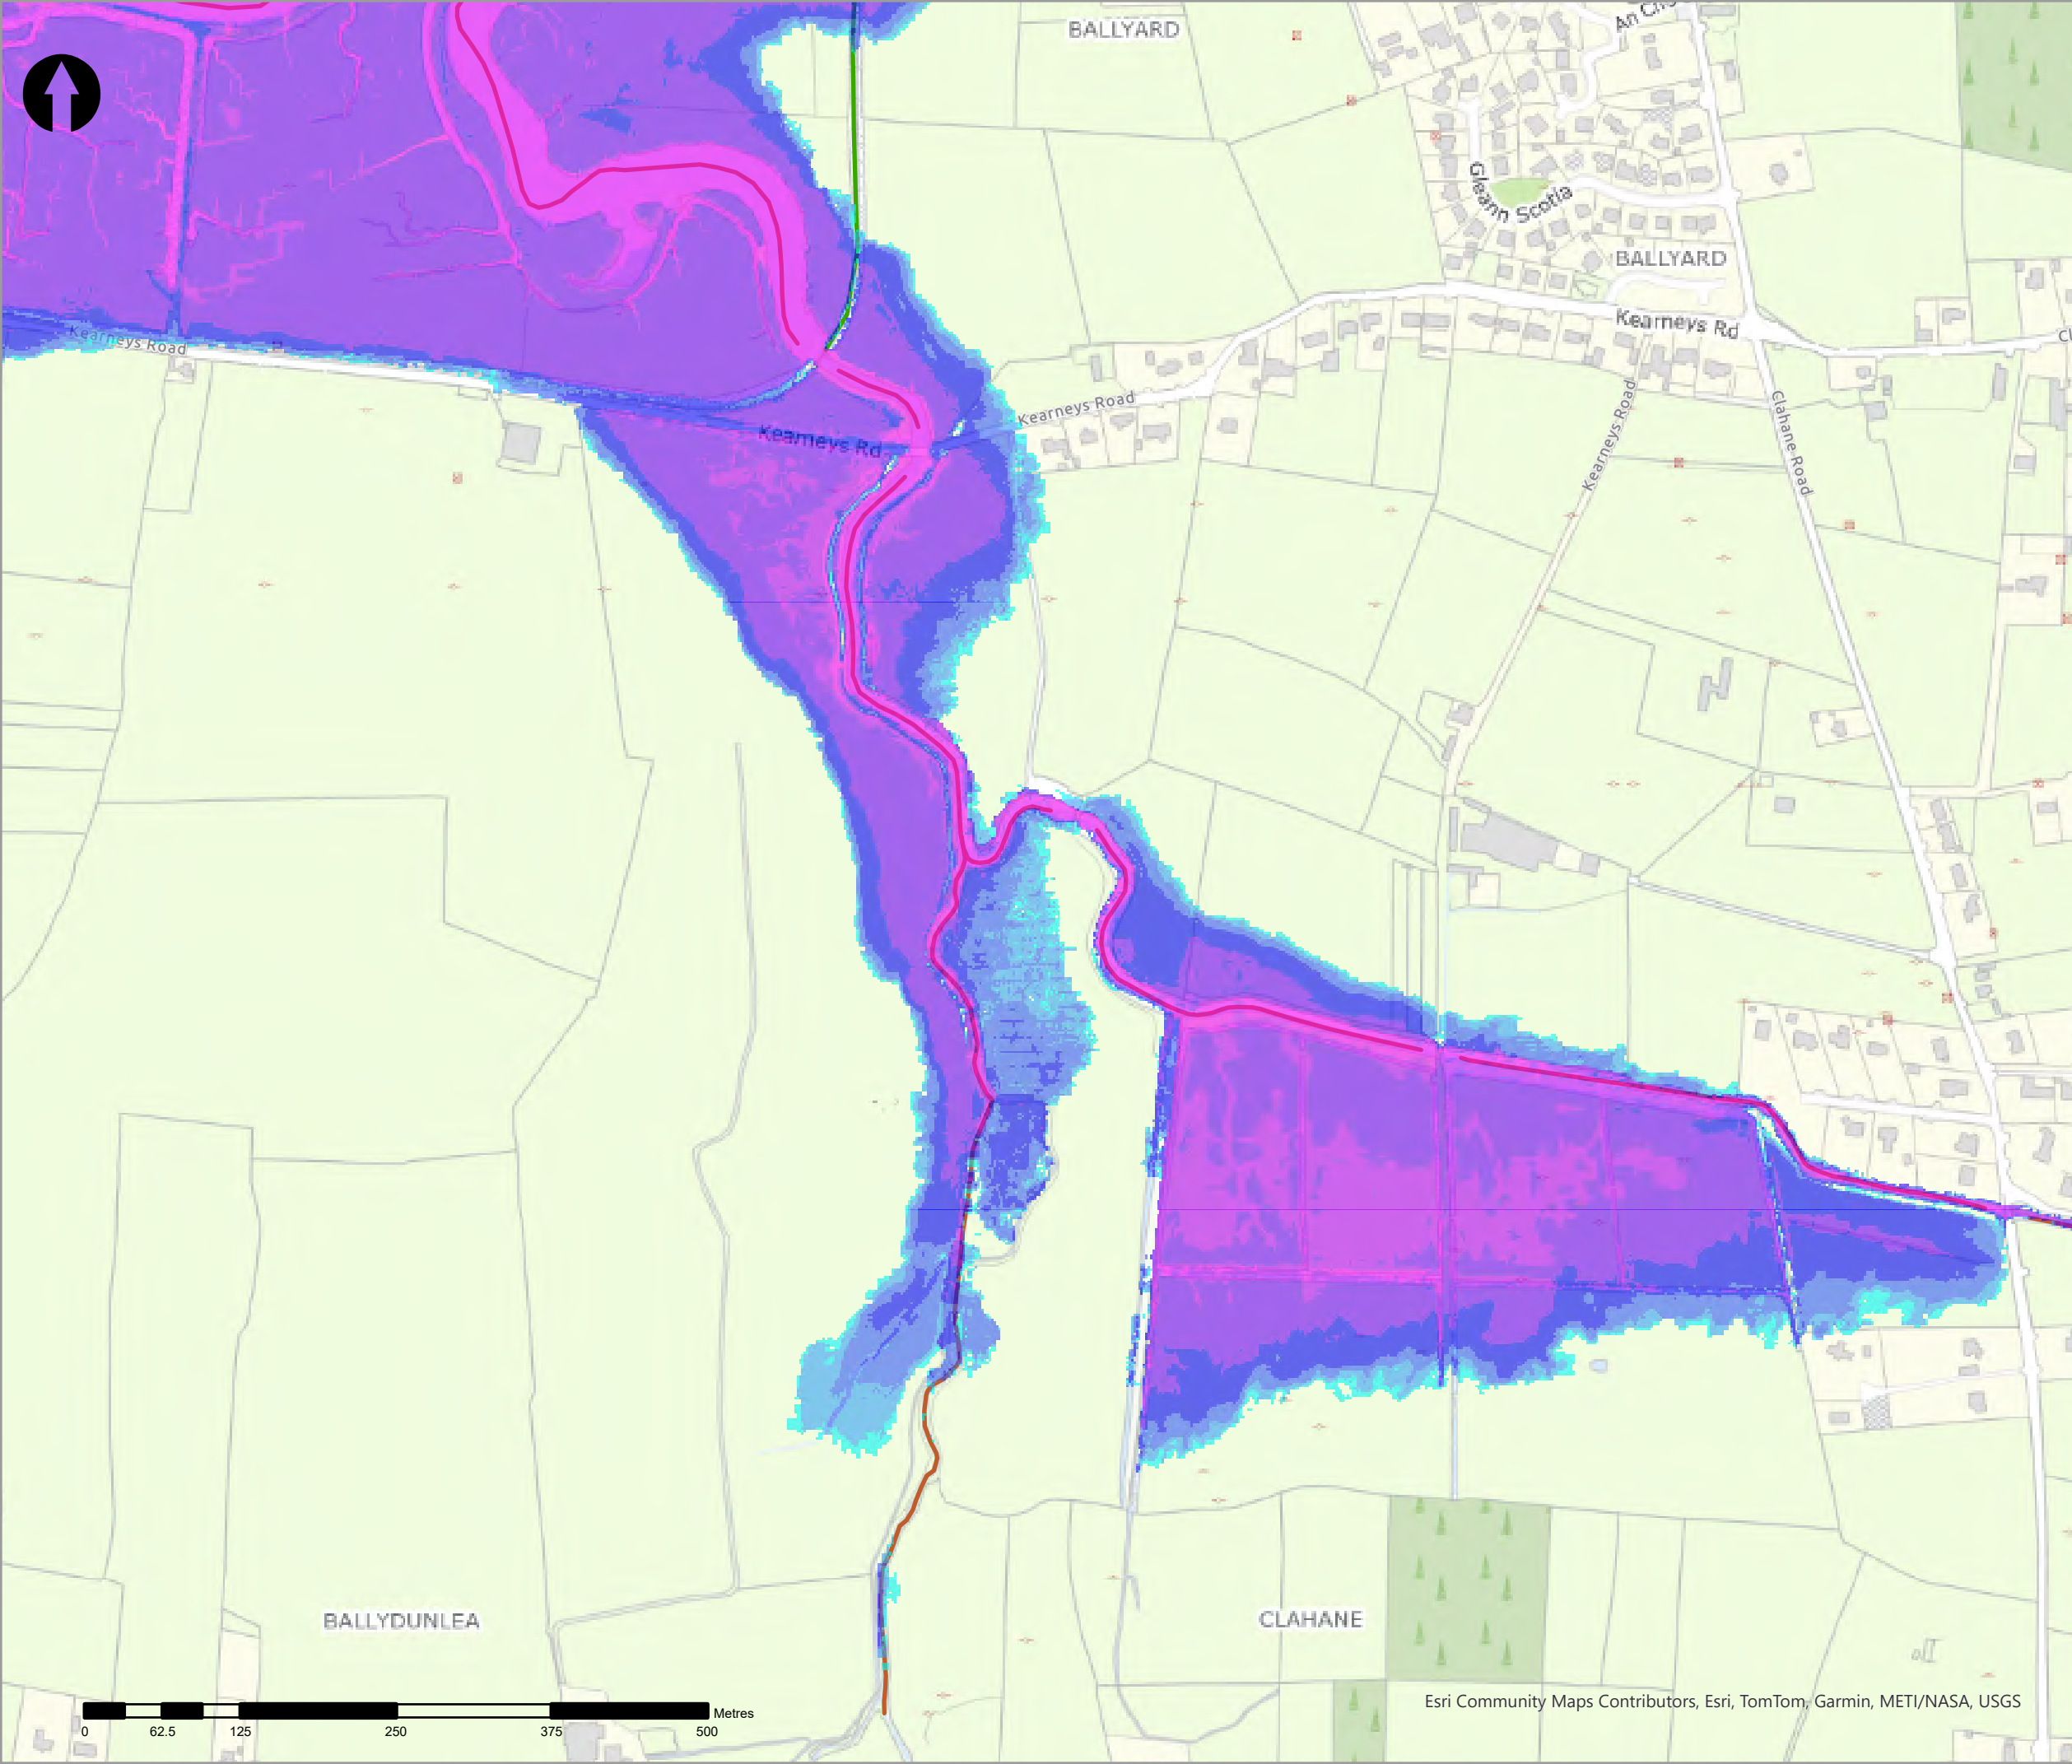

Legend

20% AEP Coastal Depth

<VALUE>

- 0 - 0.1m
- 0.1 - 0.25m
- 0.25 - 0.5m
- 0.5 - 1m
- 1.0 - 1.5m
- 1.5 - 2m
- >2m

Modelled River Centreline

Modelled Drainage

Embankment

Wall

| rev | ammendments | drawn | date |
|-----|-------------|-------|------|
|-----|-------------|-------|------|



Elmwood House T +44(0) 28 90 667914  
74 Boucher Road F +44(0) 28 90 668286  
Belfast W www.rpsgroup.com/ireland  
BT12 6RZ E ireland@rpsgroup.com

A TETRA TECH COMPANY

CLIENT



OPW

Óifig na hOibreacha Poiblí  
Office of Public Works



PROJECT

Tralee Flood Relief Scheme

TITLE


Tralee Depth Mapping  
20% AEP Coastal

| Project Number | Sheet Size | Drawing Scale |
|----------------|------------|---------------|
| MCW1082        | A3         | 1:5,000       |

| Drawing Number  | Datum |
|-----------------|-------|
| Dep_C_C_0005_04 | ITM   |



| Drawn by | Status | Revision |
|----------|--------|----------|
| RC       | Final  | 01       |

| Checked By | Approved By | Date       |
|------------|-------------|------------|
| AS         | AS          | 05/06/2025 |

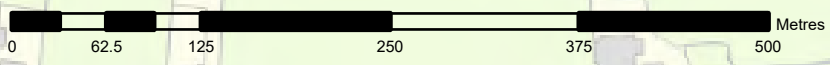

Esri Community Maps Contributors, Esri, TomTom, Garmin, METI/NASA, USGS



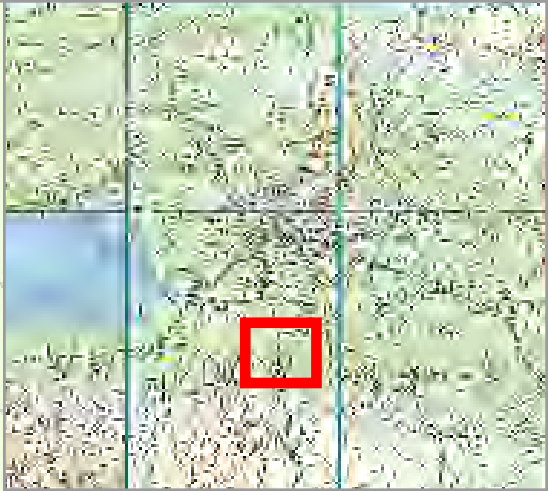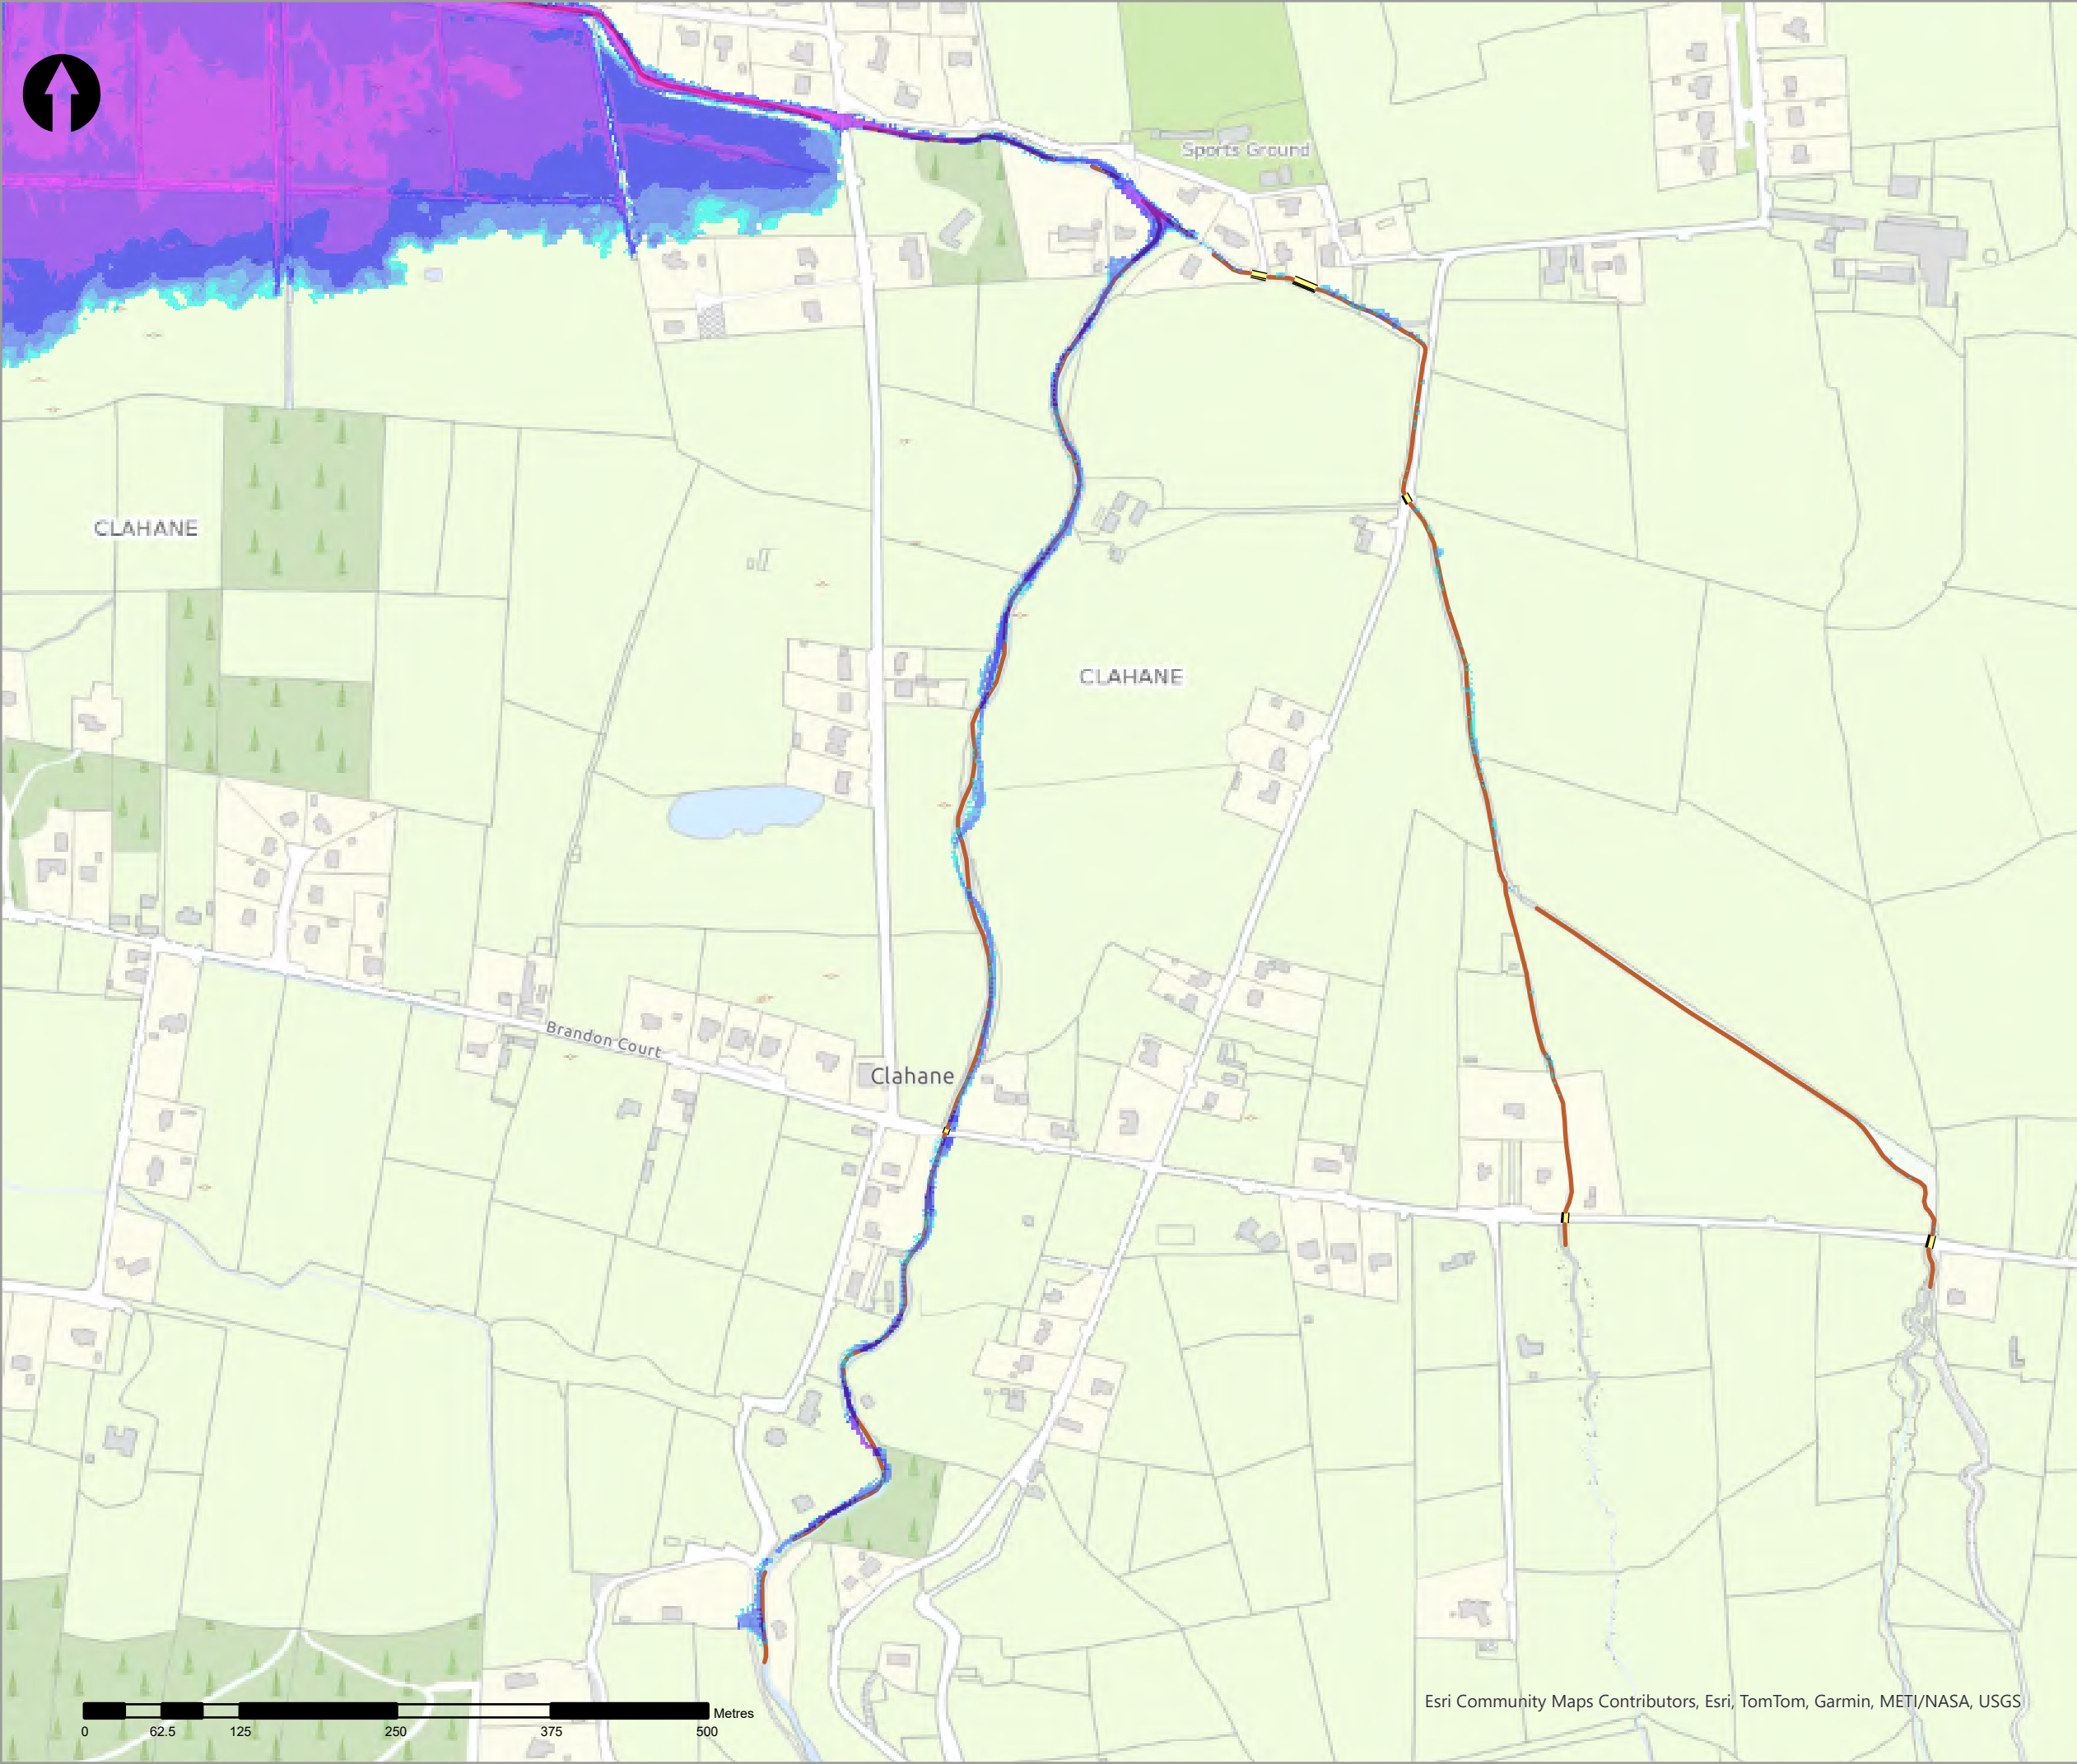

- Legend
- 20% AEP Coastal Depth
- <VALUE>
- 0 - 0.1m
  - 0.1 - 0.25m
  - 0.25 - 0.5m
  - 0.5 - 1m
  - 1.0 - 1.5m
  - 1.5 - 2m
  - >2m
- Modelled River Centreline
- Modelled Drainage
- Embankment
- Wall

| rev | ammendments | drawn | date |
|-----|-------------|-------|------|
|-----|-------------|-------|------|



**rps**  
A TETRA TECH COMPANY

Elmwood House T +44(0) 28 90 667914  
74 Boucher Road F +44(0) 28 90 668286  
Belfast W www.rpsgroup.com/ireland  
BT12 6RZ E ireland@rpsgroup.com

**CLIENT**



**OPW**  
Oifig na hOibreacha Poiblí  
Office of Public Works



**PROJECT**

Tralee Flood Relief Scheme

**TITLE**

Tralee Depth Mapping  
20% AEP Coastal


| Project Number | Sheet Size | Drawing Scale |
|----------------|------------|---------------|
| MCW1082        | A3         | 1:5,000       |

| Drawing Number  | Datum |
|-----------------|-------|
| Dep_C_C_0005_05 | ITM   |

| Drawn by | Status | Revision |
|----------|--------|----------|
| RC       | Final  | 01       |

| Checked By | Approved By | Date       |
|------------|-------------|------------|
| AS         | AS          | 05/06/2025 |

Esri Community Maps Contributors, Esri, TomTom, Garmin, METI/NASA, USGS

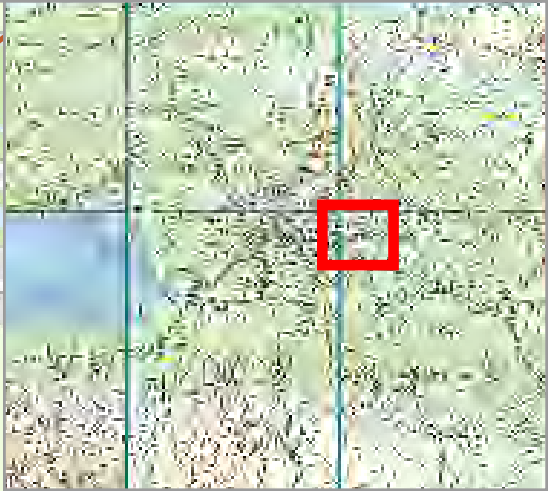

Legend

20% AEP Coastal Depth

<VALUE>

- 0 - 0.1m
- 0.1 - 0.25m
- 0.25 - 0.5m
- 0.5 - 1m
- 1.0 - 1.5m
- 1.5 - 2m
- >2m

- Modelled River Centreline
- Modelled Drainage
- Embankment
- Wall

| rev | ammdments | drawn | date |
|-----|-----------|-------|------|
|-----|-----------|-------|------|



Elmwood House T +44(0) 28 90 667914  
74 Boucher Road F +44(0) 28 90 668286  
Belfast W www.rpsgroup.com/ireland  
BT12 6RZ E ireland@rpsgroup.com

CLIENT



OPW

Óifig na hOibreacha Poiblí  
Office of Public Works



PROJECT

Tralee Flood Relief Scheme

TITLE

Tralee Depth Mapping  
20% AEP Coastal

| Project Number | Sheet Size | Drawing Scale |
|----------------|------------|---------------|
| MCW1082        | A3         | 1:5,000       |



| Drawing Number  | Datum |
|-----------------|-------|
| Dep_C_C_0005_06 | ITM   |

| Drawn by | Status | Revision |
|----------|--------|----------|
| RC       | Final  | 01       |

| Checked By | Approved By | Date       |
|------------|-------------|------------|
| AS         | AS          | 05/06/2025 |

Esri Community Maps Contributors, Esri, TomTom, Garmin, METI/NASA, USGS



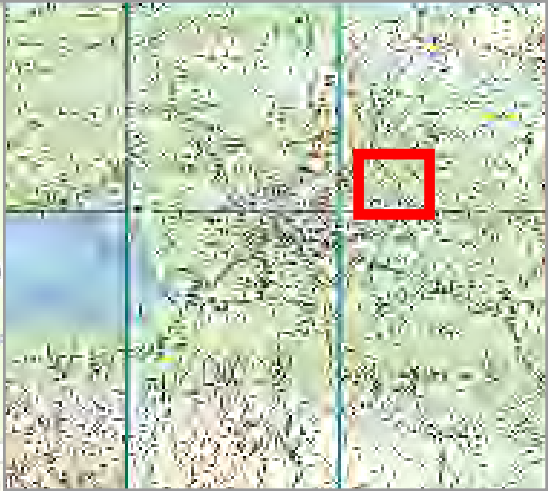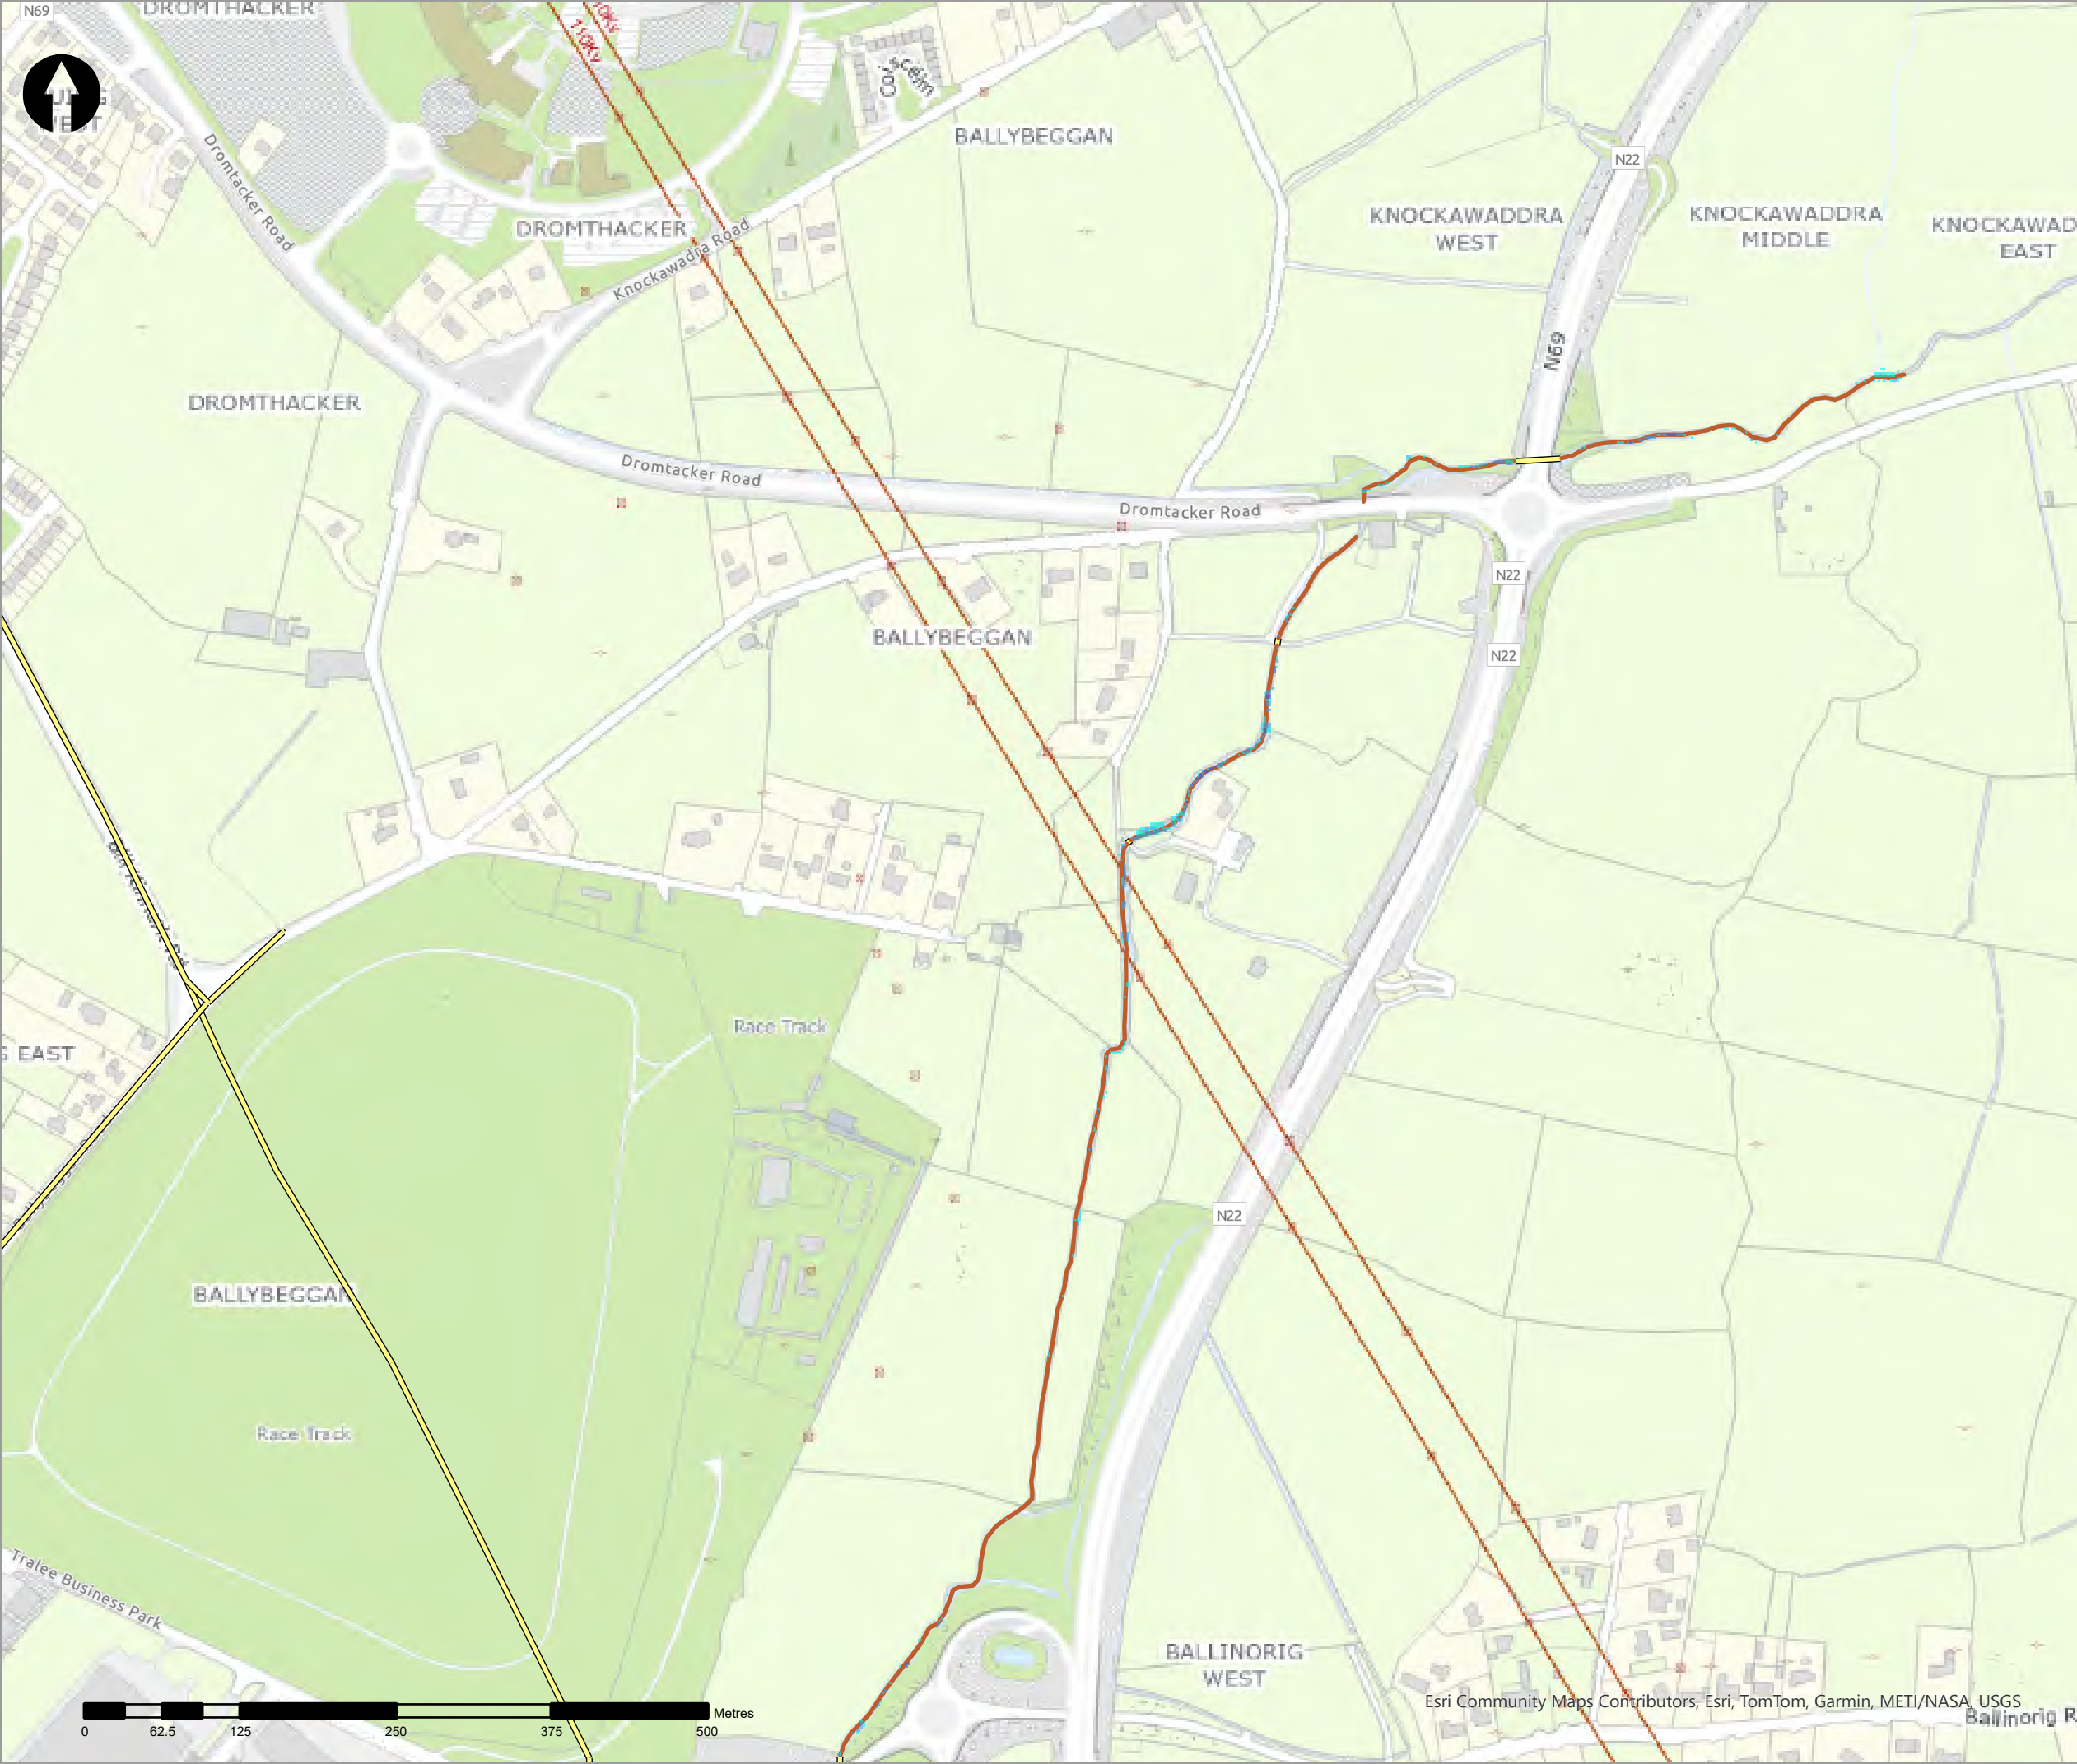

| Legend                |                           |
|-----------------------|---------------------------|
| 20% AEP Coastal Depth |                           |
| <VALUE>               |                           |
|                       | 0 - 0.1m                  |
|                       | 0.1 - 0.25m               |
|                       | 0.25 - 0.5m               |
|                       | 0.5 - 1m                  |
|                       | 1.0 - 1.5m                |
|                       | 1.5 - 2m                  |
|                       | >2m                       |
|                       | Modelled River Centreline |
|                       | Modelled Drainage         |
|                       | Embankment                |
|                       | Wall                      |

| rev | ammdments | drawn | date |
|-----|-----------|-------|------|
|     |           |       |      |



Elmwood House T +44(0) 28 90 667914

74 Boucher Road F +44(0) 28 90 668286

Belfast W www.rpsgroup.com/ireland

BT12 6RZ E ireland@rpsgroup.com

CLIENT



PROJECT

Tralee Flood Relief Scheme

TITLE


Tralee Depth Mapping  
20% AEP Coastal

| Project Number | Sheet Size | Drawing Scale |
|----------------|------------|---------------|
| MCW1082        | A3         | 1:5,000       |


| Drawing Number  | Datum |
|-----------------|-------|
| Dep_C_C_0005_07 | ITM   |

| Drawn by | Status | Revision |
|----------|--------|----------|
| RC       | Final  | 01       |

| Checked By | Approved By | Date       |
|------------|-------------|------------|
| AS         | AS          | 05/06/2025 |

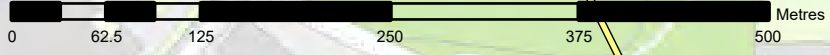

Esri Community Maps Contributors, Esri, TomTom, Garmin, METI/NASA, USGS

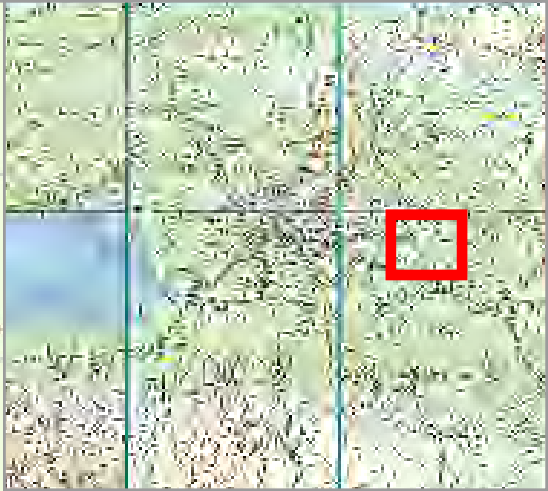

- Legend
- 20% AEP Coastal Depth
- <VALUE>
- 0 - 0.1m
  - 0.1 - 0.25m
  - 0.25 - 0.5m
  - 0.5 - 1m
  - 1.0 - 1.5m
  - 1.5 - 2m
  - >2m
- Modelled River Centreline
- Modelled Drainage
- Embankment
- Wall

| rev | ammendments | drawn | date |
|-----|-------------|-------|------|
|-----|-------------|-------|------|



Elmwood House T +44(0) 28 90 667914  
74 Boucher Road F +44(0) 28 90 668286  
Belfast W www.rpsgroup.com/ireland  
BT12 6RZ E ireland@rpsgroup.com

CLIENT



Óigín na hOibreacha Poiblí  
Office of Public Works



PROJECT

Tralee Flood Relief Scheme

TITLE

Tralee Depth Mapping  
20% AEP Coastal

| Project Number | Sheet Size | Drawing Scale |
|----------------|------------|---------------|
| MCW1082        | A3         | 1:5,000       |

| Drawing Number  | Datum |
|-----------------|-------|
| Dep_C_C_0005_08 | ITM   |

| Drawn by | Status | Revision |
|----------|--------|----------|
| RC       | Final  | 01       |

| Checked By | Approved By | Date       |
|------------|-------------|------------|
| AS         | AS          | 05/06/2025 |





| Legend                                   |                           |
|------------------------------------------|---------------------------|
| 20% AEP Coastal Depth                    |                           |
| <VALUE>                                  |                           |
| <span style="color: cyan;">■</span>      | 0 - 0.1m                  |
| <span style="color: lightblue;">■</span> | 0.1 - 0.25m               |
| <span style="color: blue;">■</span>      | 0.25 - 0.5m               |
| <span style="color: darkblue;">■</span>  | 0.5 - 1m                  |
| <span style="color: purple;">■</span>    | 1.0 - 1.5m                |
| <span style="color: magenta;">■</span>   | 1.5 - 2m                  |
| <span style="color: pink;">■</span>      | >2m                       |
| <span style="color: orange;">—</span>    | Modelled River Centreline |
| <span style="color: yellow;">—</span>    | Modelled Drainage         |
| <span style="color: green;">—</span>     | Embankment                |
| <span style="color: red;">—</span>       | Wall                      |

| rev | ammdments | drawn | date |
|-----|-----------|-------|------|
|     |           |       |      |

|                                                                                       |                                       |
|---------------------------------------------------------------------------------------|---------------------------------------|
|  | Elmwood House T +44(0) 28 90 667914   |
|                                                                                       | 74 Boucher Road F +44(0) 28 90 668286 |
|                                                                                       | Belfast W www.rpsgroup.com/ireland    |
|                                                                                       | BT12 6RZ E ireland@rpsgroup.com       |

| CLIENT                                                                                |                                                                                       |
|---------------------------------------------------------------------------------------|---------------------------------------------------------------------------------------|
|  |  |
|  |  |

| PROJECT                    |
|----------------------------|
| Tralee Flood Relief Scheme |

| TITLE                                   |
|-----------------------------------------|
| Tralee Depth Mapping<br>20% AEP Coastal |



| Project Number | Sheet Size | Drawing Scale |
|----------------|------------|---------------|
| MCW1082        | A3         | 1:5,000       |

| Drawing Number  | Datum |
|-----------------|-------|
| Dep_C_C_0005_09 | ITM   |

| Drawn by | Status | Revision |
|----------|--------|----------|
| RC       | Final  | 01       |

| Checked By | Approved By | Date       |
|------------|-------------|------------|
| AS         | AS          | 05/06/2025 |



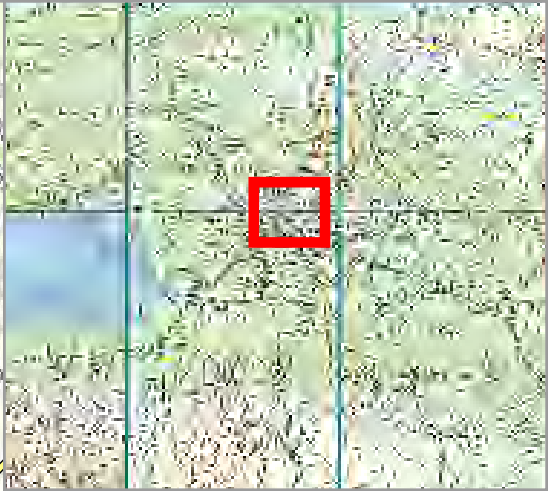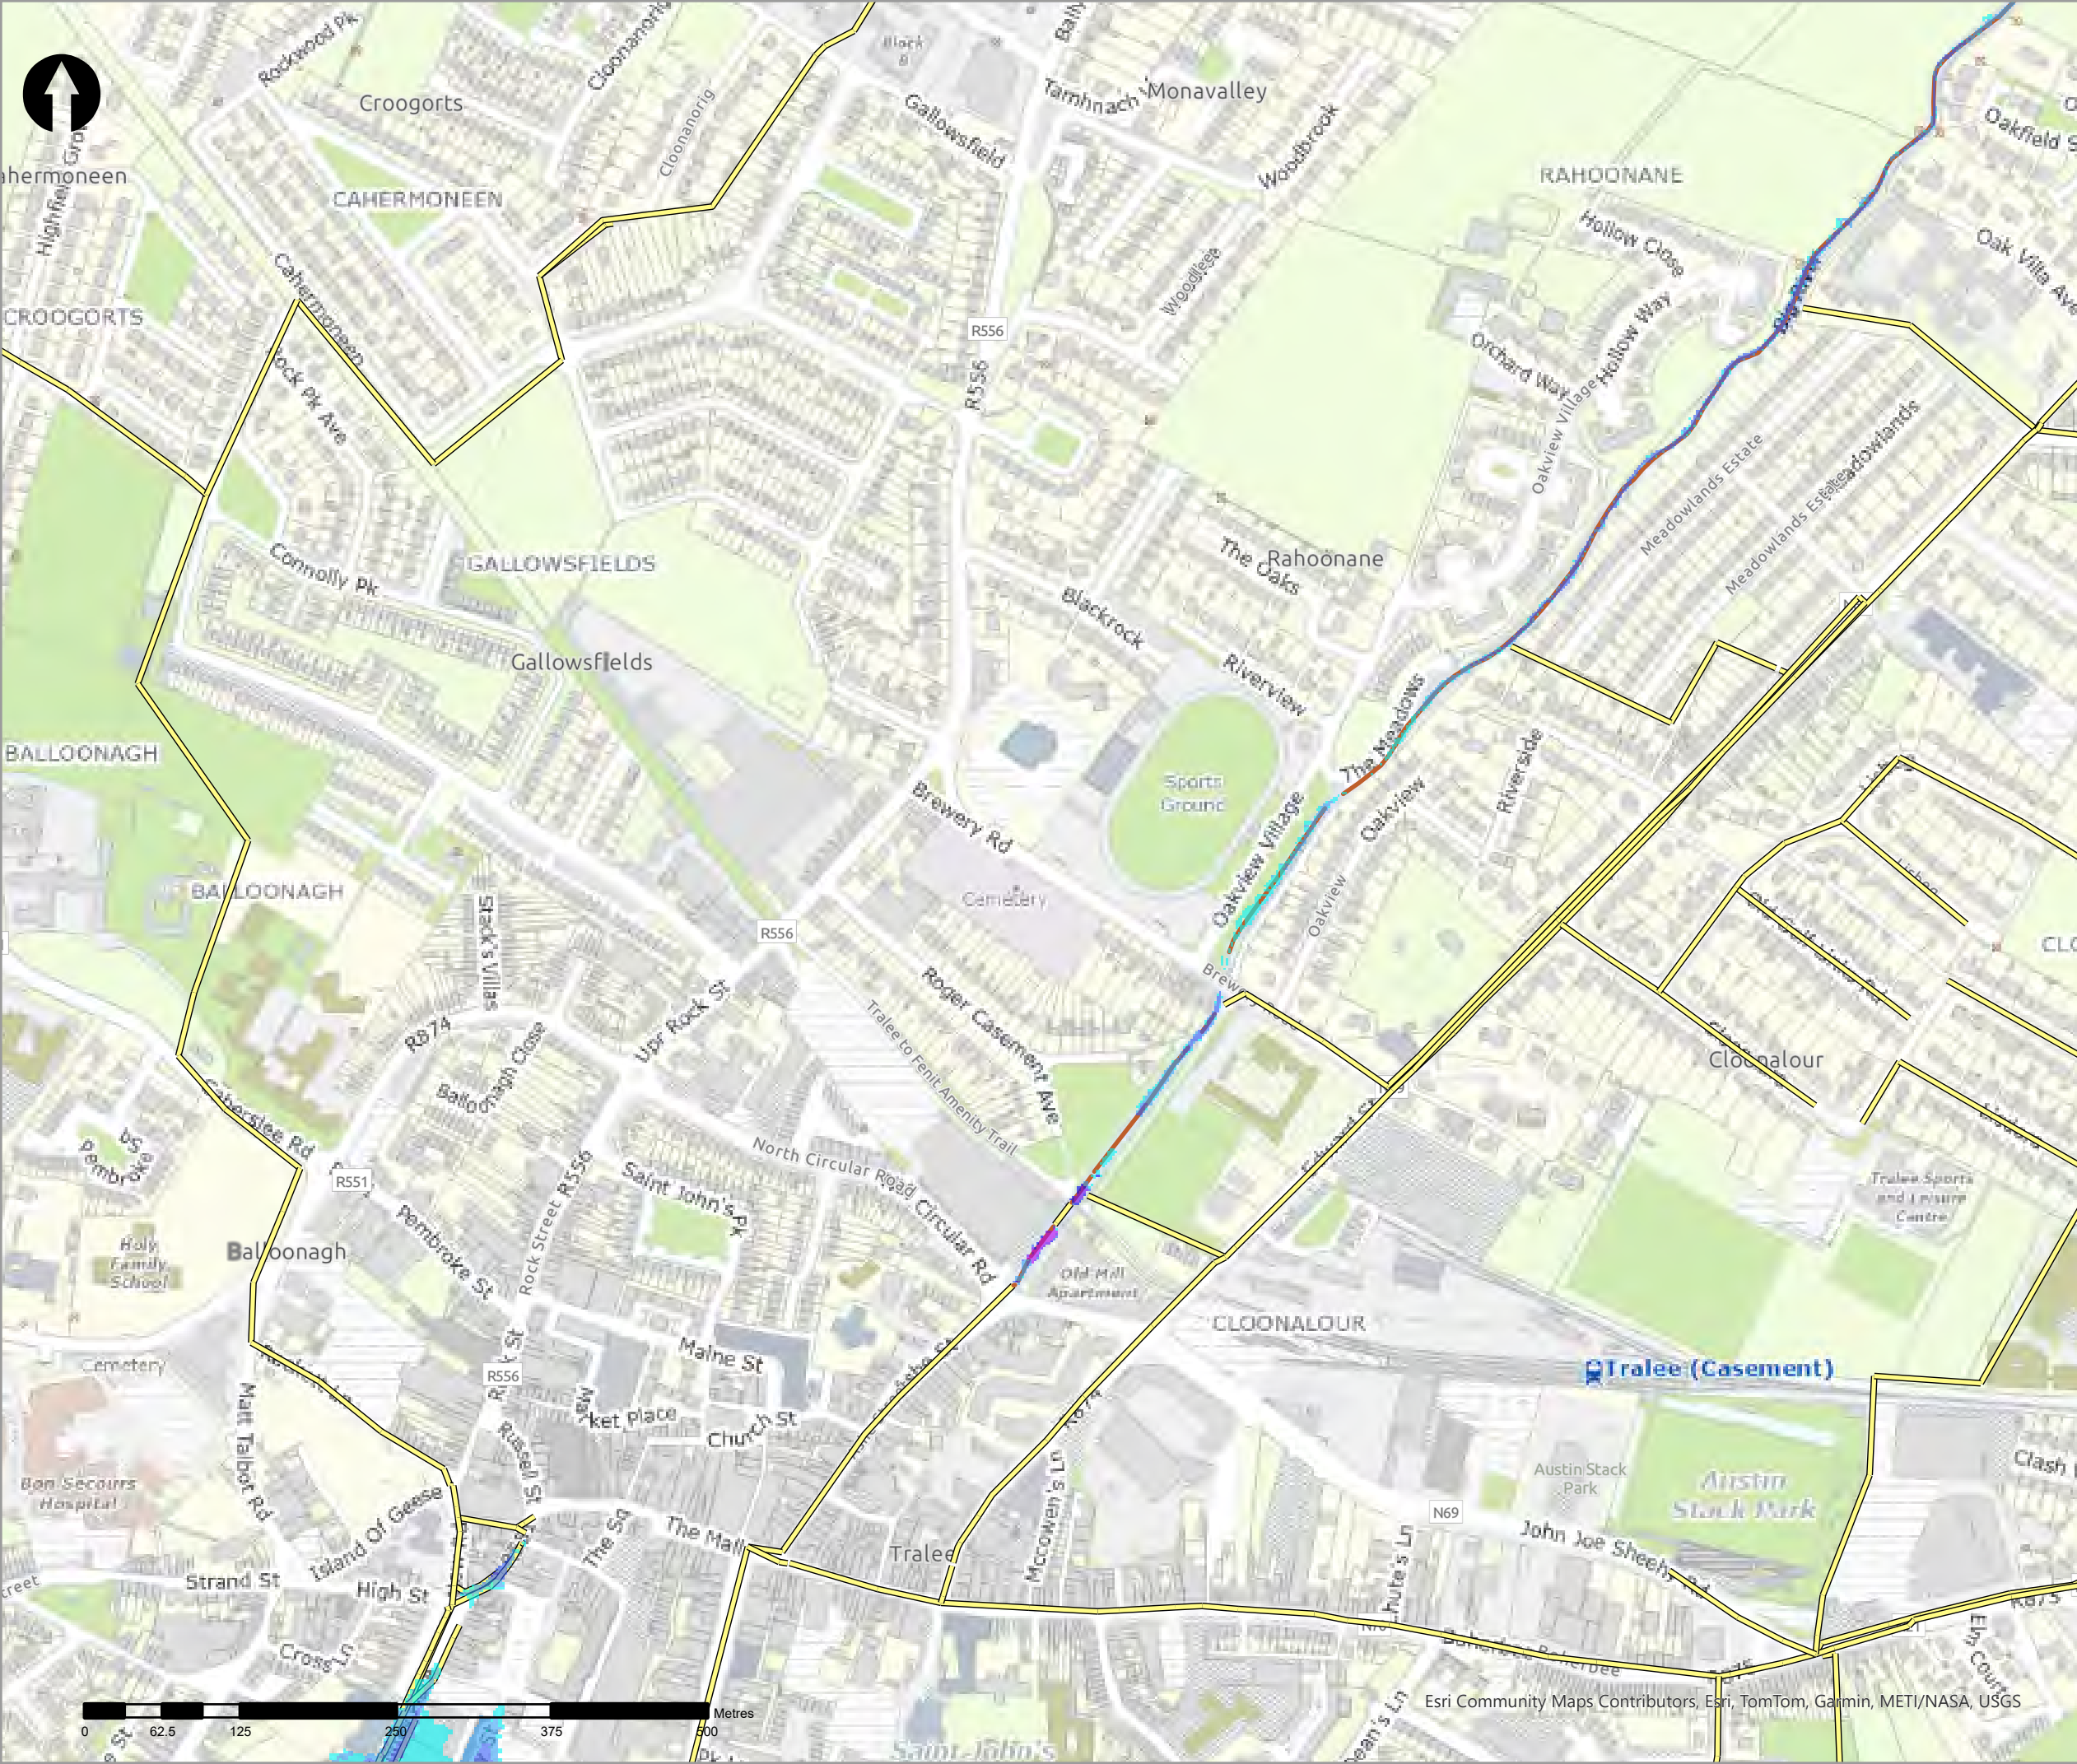

| Legend                |                           |
|-----------------------|---------------------------|
| 20% AEP Coastal Depth |                           |
| <VALUE>               |                           |
|                       | 0 - 0.1m                  |
|                       | 0.1 - 0.25m               |
|                       | 0.25 - 0.5m               |
|                       | 0.5 - 1m                  |
|                       | 1.0 - 1.5m                |
|                       | 1.5 - 2m                  |
|                       | >2m                       |
|                       | Modelled River Centreline |
|                       | Modelled Drainage         |
|                       | Embankment                |
|                       | Wall                      |

| rev | ammdments | drawn | date |
|-----|-----------|-------|------|
|-----|-----------|-------|------|

|   |                 |   |                          |
|---|-----------------|---|--------------------------|
| <br>A TETRA TECH COMPANY | Elmwood House   | T | +44(0) 28 90 667914      |
|   | 74 Boucher Road | F | +44(0) 28 90 668286      |
|   | Belfast         | W | www.rpsgroup.com/ireland |
|   | BT12 6RZ        | E | ireland@rpsgroup.com     |

| CLIENT                                                                                |                                                                                       |
|---------------------------------------------------------------------------------------|---------------------------------------------------------------------------------------|
|  |  |
|  |                                                                                       |

| PROJECT                    |
|----------------------------|
| Tralee Flood Relief Scheme |

| TITLE                                   |
|-----------------------------------------|
| Tralee Depth Mapping<br>20% AEP Coastal |

| Project Number | Sheet Size | Drawing Scale |
|----------------|------------|---------------|
| MCW1082        | A3         | 1:5,000       |

| Drawing Number  | Datum |
|-----------------|-------|
| Dep_C_C_0005_10 | ITM   |

| Drawn by | Status | Revision |
|----------|--------|----------|
| RC       | Final  | 01       |

| Checked By | Approved By | Date       |
|------------|-------------|------------|
| AS         | AS          | 05/06/2025 |





Legend

20% AEP Coastal Depth

<VALUE>

- 0 - 0.1m
- 0.1 - 0.25m
- 0.25 - 0.5m
- 0.5 - 1m
- 1.0 - 1.5m
- 1.5 - 2m
- >2m

- Modelled River Centreline
- Modelled Drainage
- Embankment
- Wall

| rev | ammdments | drawn | date |
|-----|-----------|-------|------|
|-----|-----------|-------|------|



Elmwood House T +44(0) 28 90 667914  
74 Boucher Road F +44(0) 28 90 668286  
Belfast W www.rpsgroup.com/ireland  
BT12 6RZ E ireland@rpsgroup.com

CLIENT



PROJECT

Tralee Flood Relief Scheme

TITLE


Tralee Depth Mapping  
20% AEP Coastal

| Project Number | Sheet Size | Drawing Scale |
|----------------|------------|---------------|
| MCW1082        | A3         | 1:5,000       |

| Drawing Number  | Datum |
|-----------------|-------|
| Dep_C_C_0005_11 | ITM   |

| Drawn by | Status | Revision |
|----------|--------|----------|
| RC       | Final  | 01       |

| Checked By | Approved By | Date       |
|------------|-------------|------------|
| AS         | AS          | 05/06/2025 |

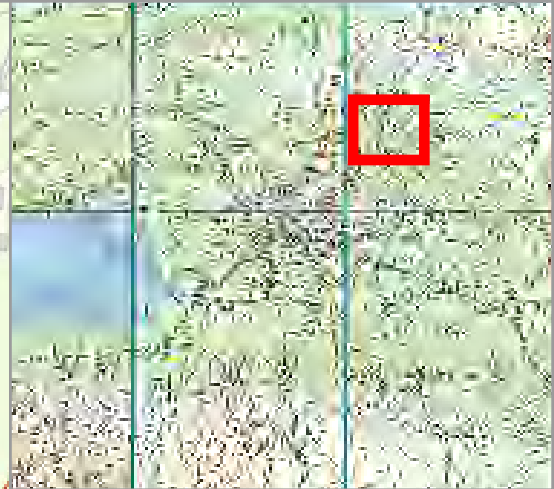

Legend

20% AEP Coastal Depth

<VALUE>

- 0 - 0.1m
- 0.1 - 0.25m
- 0.25 - 0.5m
- 0.5 - 1m
- 1.0 - 1.5m
- 1.5 - 2m
- >2m

Modelled River Centreline

Modelled Drainage

Embankment

Wall

| rev | ammendments | drawn | date |
|-----|-------------|-------|------|
|-----|-------------|-------|------|



**rps**  
A TETRA TECH COMPANY

Elmwood House T +44(0) 28 90 667914  
74 Boucher Road F +44(0) 28 90 668286  
Belfast W www.rpsgroup.com/ireland  
BT12 6RZ E ireland@rpsgroup.com

**CLIENT**



**OPW**  
Oifig na hOibreacha Poiblí  
Office of Public Works



**PROJECT**



Tralee Flood Relief Scheme

**TITLE**

Tralee Depth Mapping  
20% AEP Coastal

|                 |             |               |
|-----------------|-------------|---------------|
| Project Number  | Sheet Size  | Drawing Scale |
| MCW1082         | A3          | 1:5,000       |
| Drawing Number  | Datum       |               |
| Dep_C_C_0005_12 | ITM         |               |
| Drawn by        | Status      | Revision      |
| RC              | Final       | 01            |
| Checked By      | Approved By | Date          |
| AS              | AS          | 05/06/2025    |



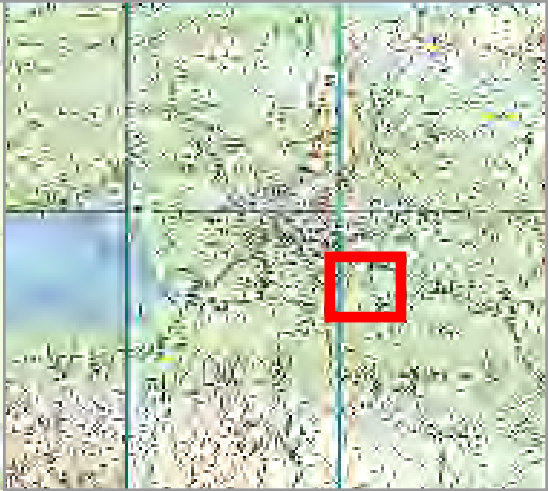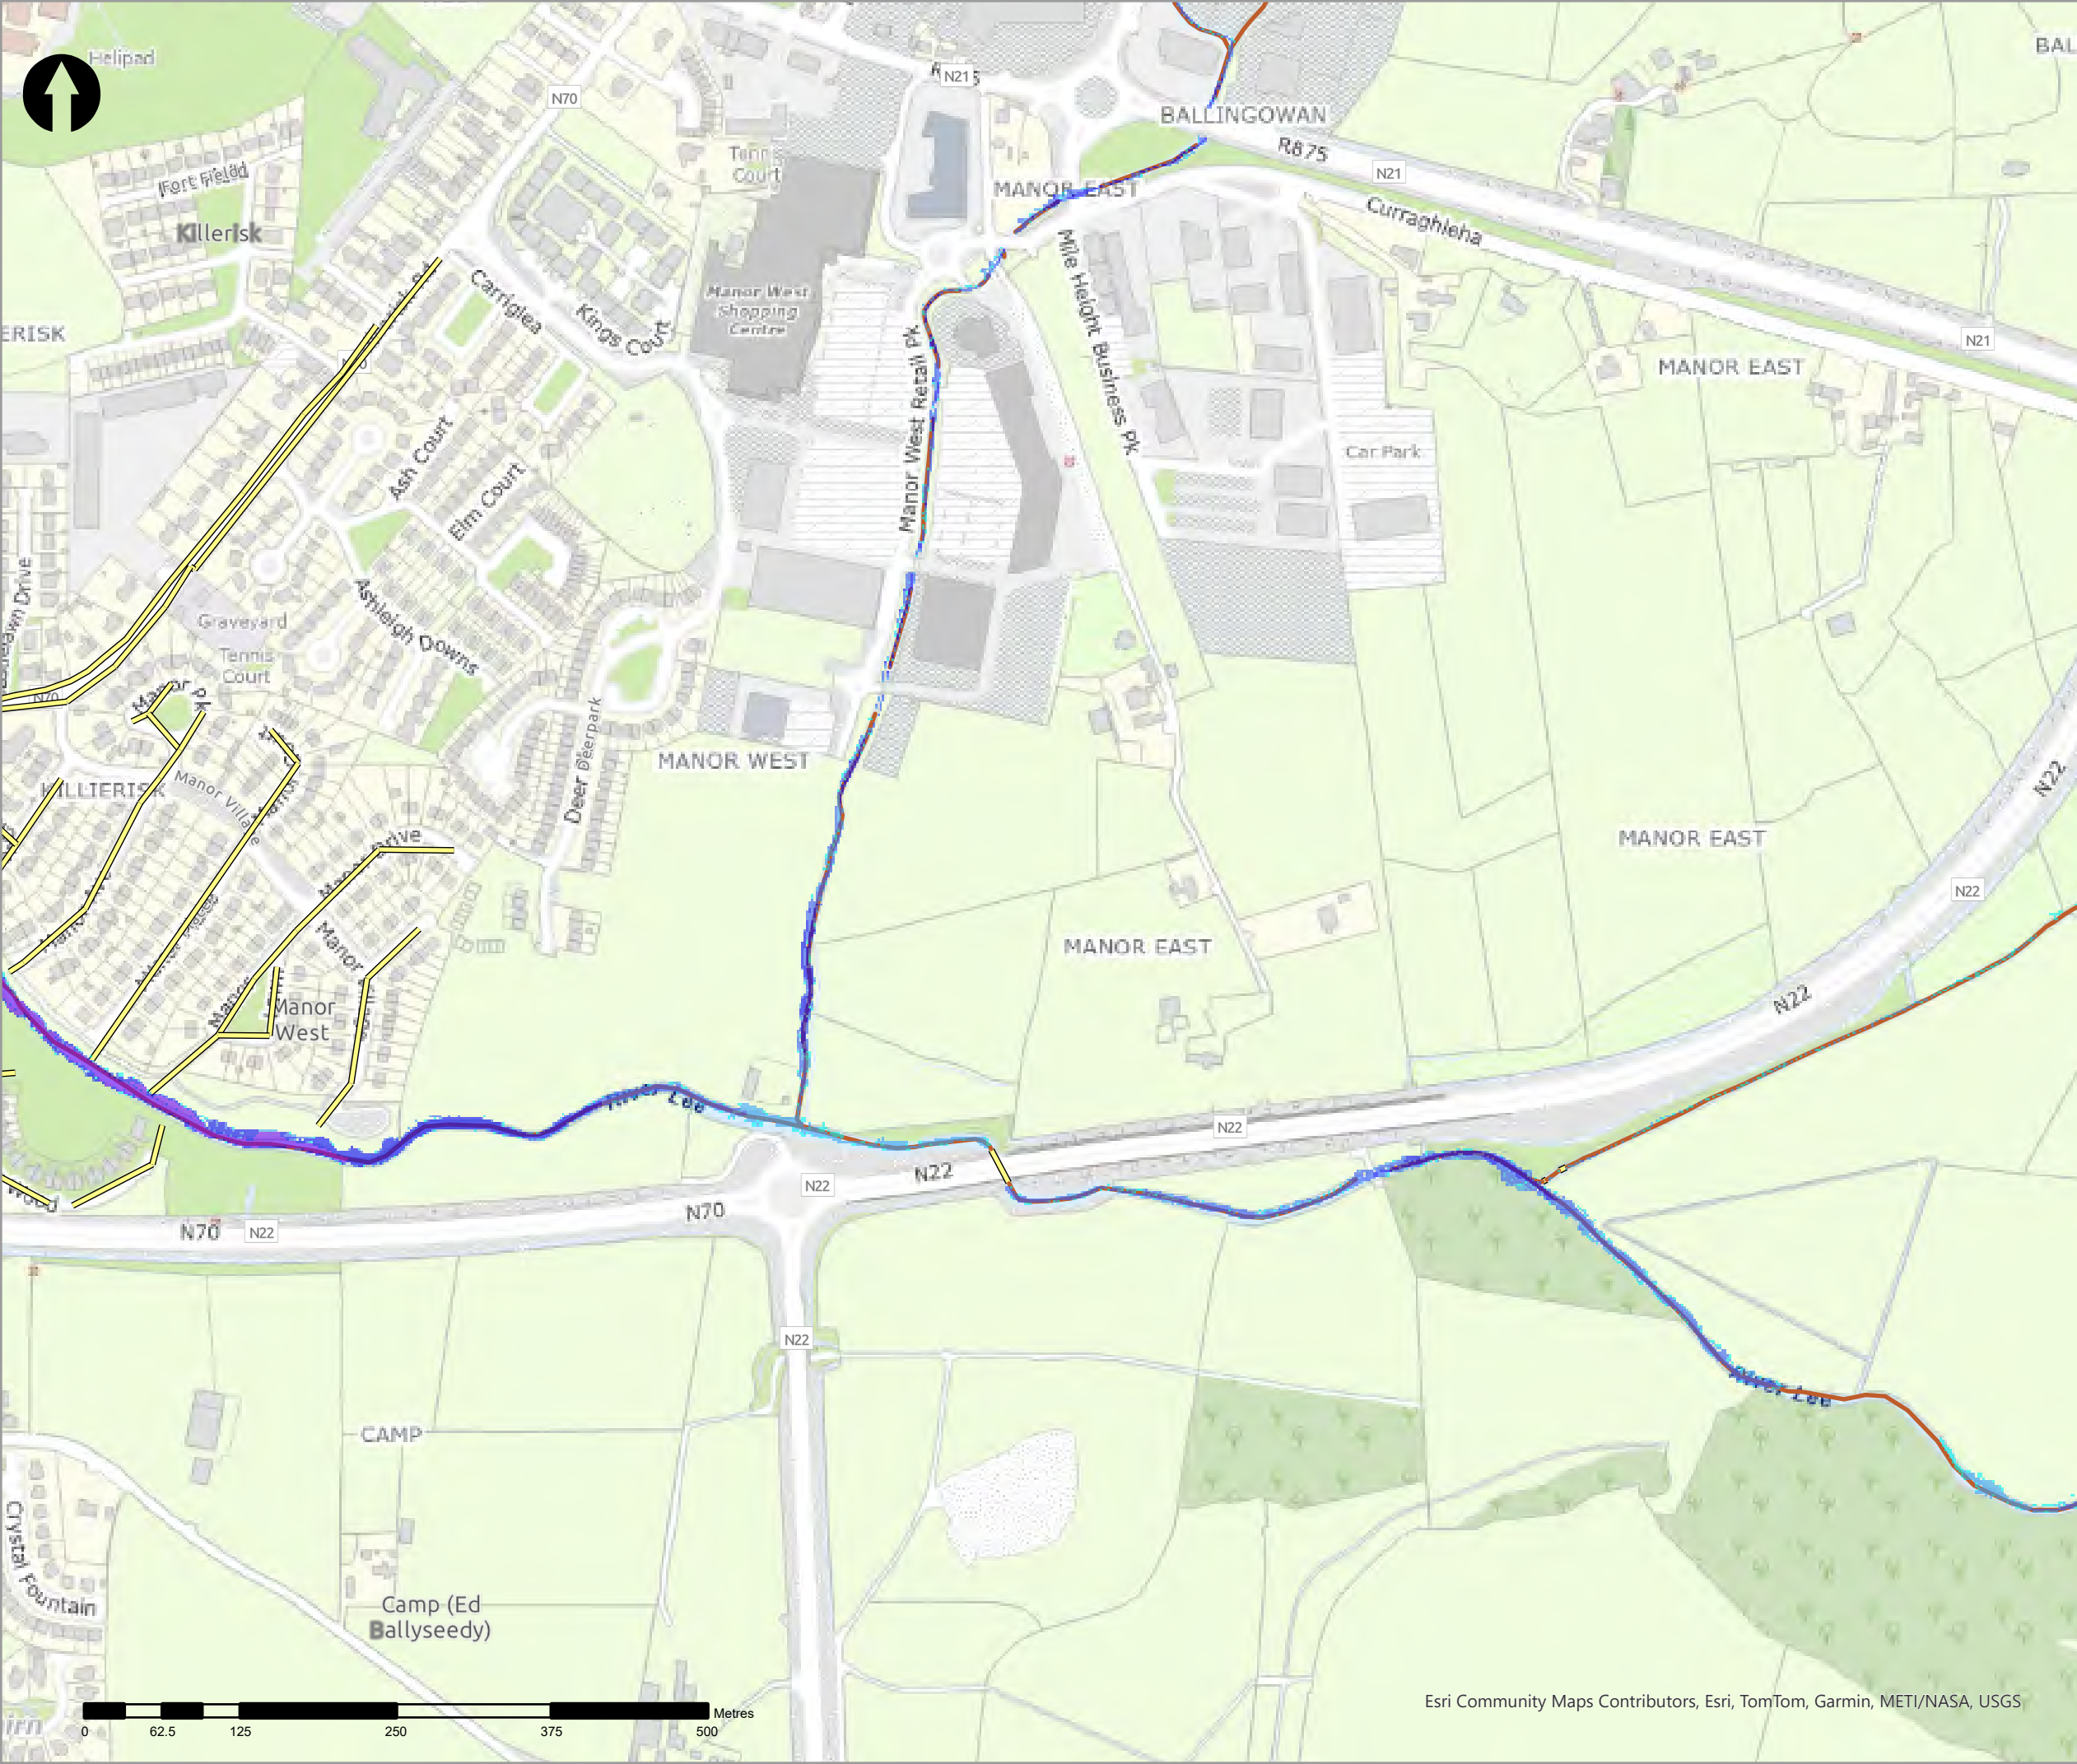

- Legend
- 20% AEP Coastal Depth
- <VALUE>
- 0 - 0.1m
  - 0.1 - 0.25m
  - 0.25 - 0.5m
  - 0.5 - 1m
  - 1.0 - 1.5m
  - 1.5 - 2m
  - >2m
- Modelled River Centreline
- Modelled Drainage
- Embankment
- Wall

| rev | ammdments | drawn | date |
|-----|-----------|-------|------|
|-----|-----------|-------|------|



Elmwood House T +44(0) 28 90 667914  
74 Boucher Road F +44(0) 28 90 668286  
Belfast W www.rpsgroup.com/ireland  
BT12 6RZ E ireland@rpsgroup.com

CLIENT



OPW

Óig na  
eÓbannaí  
Óig na  
Óig na



PROJECT

Tralee Flood Relief Scheme

TITLE


Tralee Depth Mapping  
20% AEP Coastal


| Project Number | Sheet Size | Drawing Scale |
|----------------|------------|---------------|
| MCW1082        | A3         | 1:5,000       |

| Drawing Number  | Datum |
|-----------------|-------|
| Dep_C_C_0005_13 | ITM   |


| Drawn by | Status | Revision |
|----------|--------|----------|
| RC       | Final  | 01       |

| Checked By | Approved By | Date       |
|------------|-------------|------------|
| AS         | AS          | 05/06/2025 |

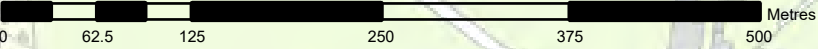

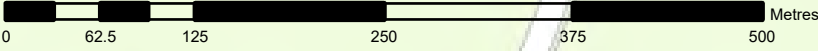

Esri Community Maps Contributors, Esri, TomTom, Garmin, METI/NASA, USGS

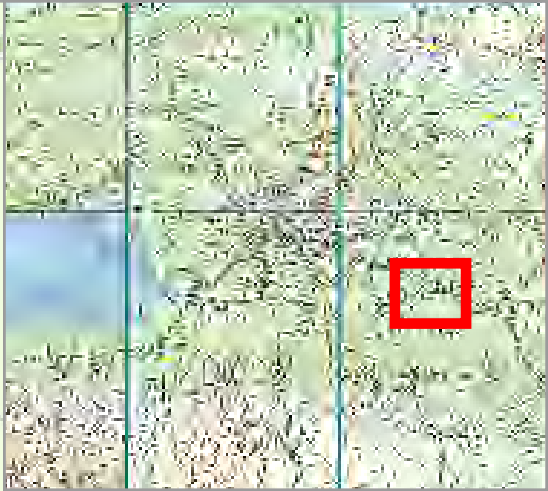

Legend

20% AEP Coastal Depth

<VALUE>

- 0 - 0.1m
- 0.1 - 0.25m
- 0.25 - 0.5m
- 0.5 - 1m
- 1.0 - 1.5m
- 1.5 - 2m
- >2m

Modelled River Centreline

Modelled Drainage

Embankment

Wall

| rev | ammendments | drawn | date |
|-----|-------------|-------|------|
|-----|-------------|-------|------|



Elmwood House T +44(0) 28 90 667914  
74 Boucher Road F +44(0) 28 90 668286  
Belfast W www.rpsgroup.com/ireland  
BT12 6RZ E ireland@rpsgroup.com

CLIENT



OPW

Oifig na hOibreacha Poiblí  
Office of Public Works



Caherbreagh

|         |                            |
|---------|----------------------------|
| PROJECT | Tralee Flood Relief Scheme |
|---------|----------------------------|

|       |                                         |
|-------|-----------------------------------------|
| TITLE | Tralee Depth Mapping<br>20% AEP Coastal |
|-------|-----------------------------------------|


|                |            |               |
|----------------|------------|---------------|
| Project Number | Sheet Size | Drawing Scale |
| MCW1082        | A3         | 1:5,000       |

|                 |       |
|-----------------|-------|
| Drawing Number  | Datum |
| Dep_C_C_0005_14 | ITM   |

|          |        |          |
|----------|--------|----------|
| Drawn by | Status | Revision |
| RC       | Final  | 01       |

|            |             |            |
|------------|-------------|------------|
| Checked By | Approved By | Date       |
| AS         | AS          | 05/06/2025 |



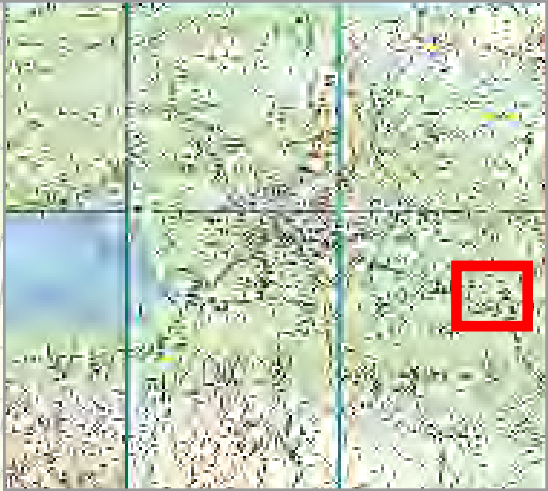

Legend

20% AEP Coastal Depth

<VALUE>

- 0 - 0.1m
- 0.1 - 0.25m
- 0.25 - 0.5m
- 0.5 - 1m
- 1.0 - 1.5m
- 1.5 - 2m
- >2m

Modelled River Centreline

Modelled Drainage

Embankment

Wall

| rev | ammendments | drawn | date |
|-----|-------------|-------|------|
|-----|-------------|-------|------|



Elmwood House T +44(0) 28 90 667914  
74 Boucher Road F +44(0) 28 90 668286  
Belfast W www.rpsgroup.com/ireland  
BT12 6RZ E ireland@rpsgroup.com

CLIENT



OPW

Óig na  
eÓlínacha Poiblí  
Office of Public Works



PROJECT

Tralee Flood Relief Scheme

TITLE


Tralee Depth Mapping  
20% AEP Coastal

| Project Number | Sheet Size | Drawing Scale |
|----------------|------------|---------------|
| MCW1082        | A3         | 1:5,000       |

| Drawing Number  | Datum |
|-----------------|-------|
| Dep_C_C_0005_15 | ITM   |

| Drawn by | Status | Revision |
|----------|--------|----------|
| RC       | Final  | 01       |

| Checked By | Approved By | Date       |
|------------|-------------|------------|
| AS         | AS          | 05/06/2025 |

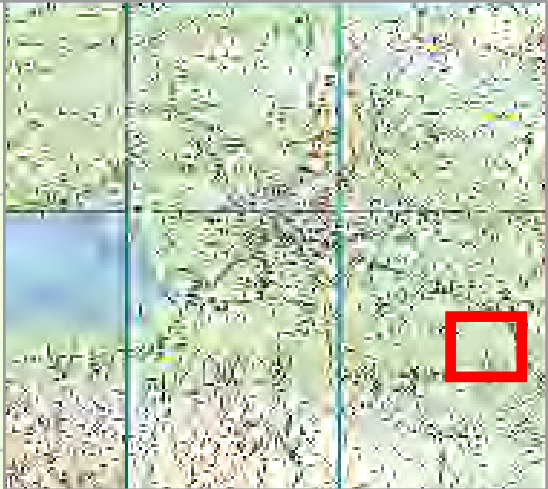

Legend

20% AEP Coastal Depth

<VALUE>

- 0 - 0.1m
- 0.1 - 0.25m
- 0.25 - 0.5m
- 0.5 - 1m
- 1.0 - 1.5m
- 1.5 - 2m
- >2m

- Modelled River Centreline
- Modelled Drainage
- Embankment
- Wall

| rev | ammendments | drawn | date |
|-----|-------------|-------|------|
|-----|-------------|-------|------|



Elmwood House T +44(0) 28 90 667914  
74 Boucher Road F +44(0) 28 90 668286  
Belfast W www.rpsgroup.com/ireland  
BT12 6RZ E ireland@rpsgroup.com

CLIENT



PROJECT

Tralee Flood Relief Scheme

TITLE

Tralee Depth Mapping  
20% AEP Coastal

| Project Number | Sheet Size | Drawing Scale |
|----------------|------------|---------------|
| MCW1082        | A3         | 1:5,000       |



| Drawing Number  | Datum |
|-----------------|-------|
| Dep_C_C_0005_16 | ITM   |

| Drawn by | Status | Revision |
|----------|--------|----------|
| RC       | Final  | 01       |

| Checked By | Approved By | Date       |
|------------|-------------|------------|
| AS         | AS          | 05/06/2025 |

Esri Community Maps Contributors, Esri, TomTom, Garmin, METI/NASA, USGS



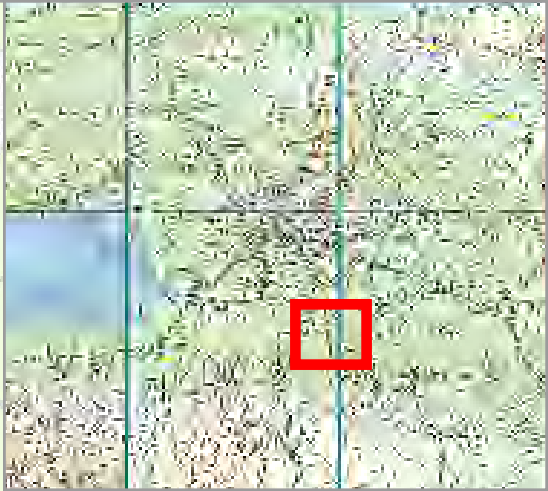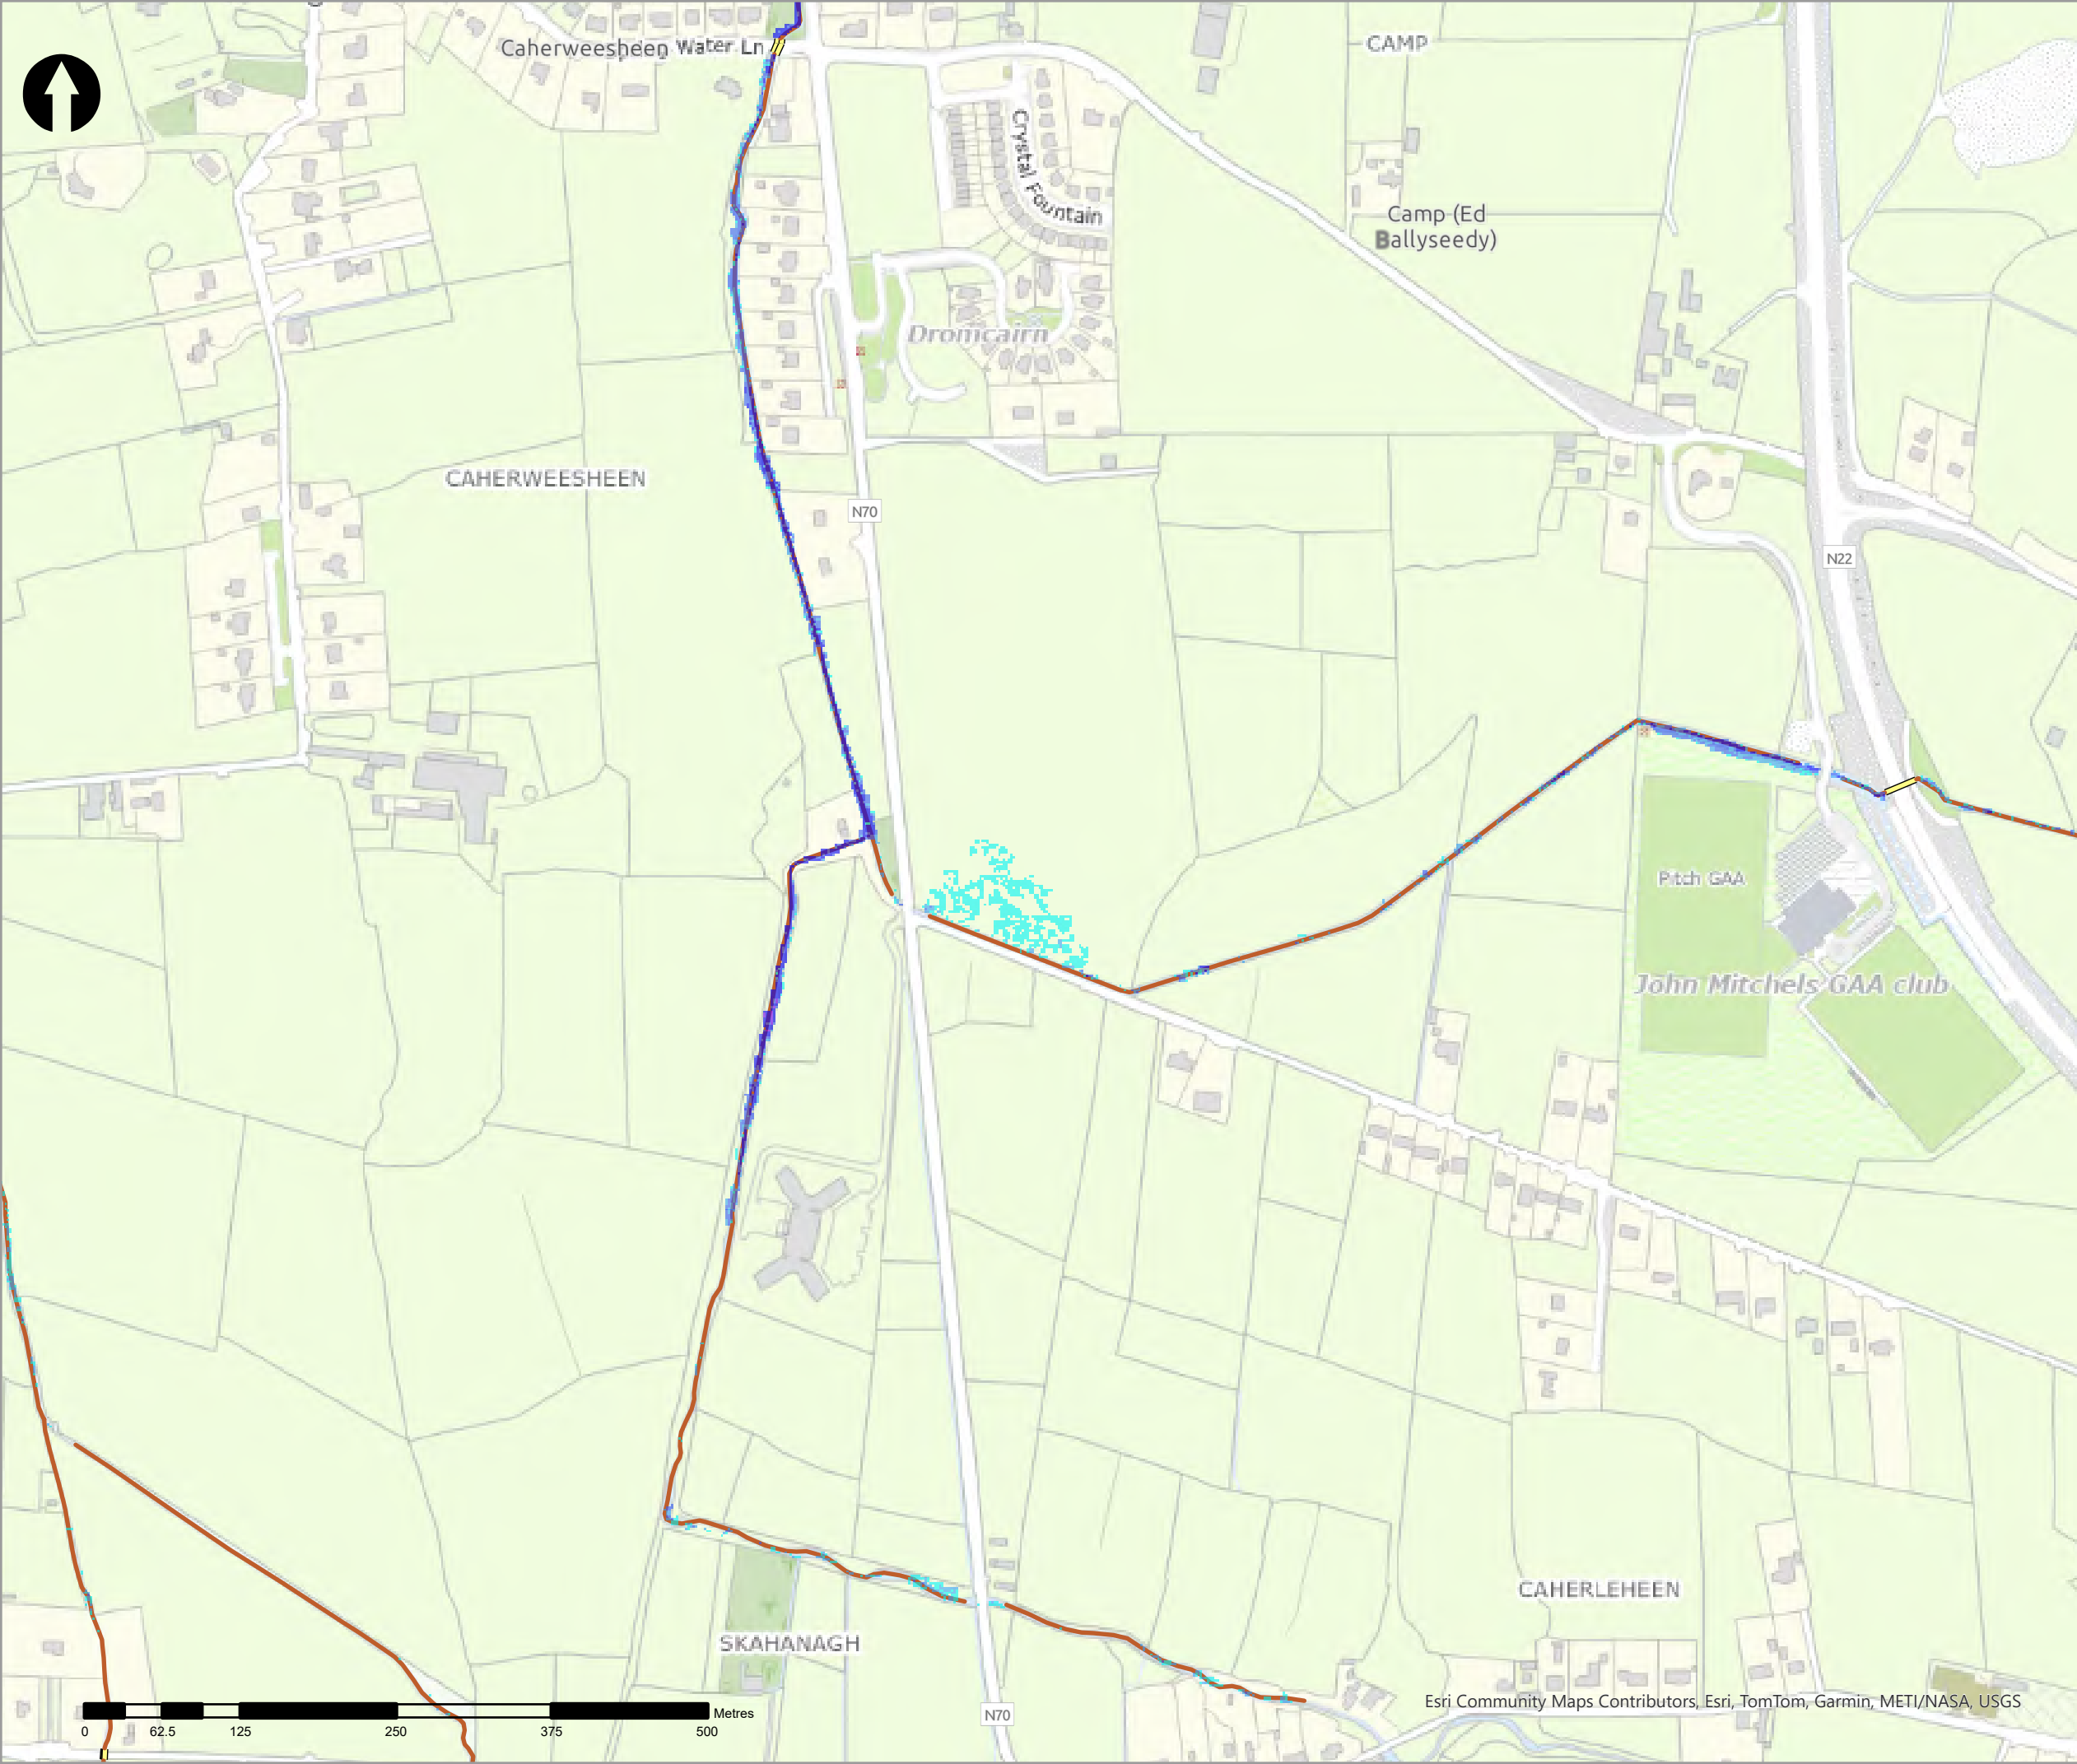

Legend

20% AEP Coastal Depth

<VALUE>

- 0 - 0.1m
- 0.1 - 0.25m
- 0.25 - 0.5m
- 0.5 - 1m
- 1.0 - 1.5m
- 1.5 - 2m
- >2m

- Modelled River Centreline
- Modelled Drainage
- Embankment
- Wall

| rev | ammdments | drawn | date |
|-----|-----------|-------|------|
|-----|-----------|-------|------|



Elmwood House T +44(0) 28 90 667914  
74 Boucher Road F +44(0) 28 90 668286  
Belfast W www.rpsgroup.com/ireland  
BT12 6RZ E ireland@rpsgroup.com

CLIENT





PROJECT

Tralee Flood Relief Scheme

TITLE

Tralee Depth Mapping  
20% AEP Coastal

|                 |             |               |
|-----------------|-------------|---------------|
| Project Number  | Sheet Size  | Drawing Scale |
| MCW1082         | A3          | 1:5,000       |
| Drawing Number  | Datum       |               |
| Dep_C_C_0005_17 | ITM         |               |
| Drawn by        | Status      | Revision      |
| RC              | Final       | 01            |
| Checked By      | Approved By | Date          |
| AS              | AS          | 05/06/2025    |

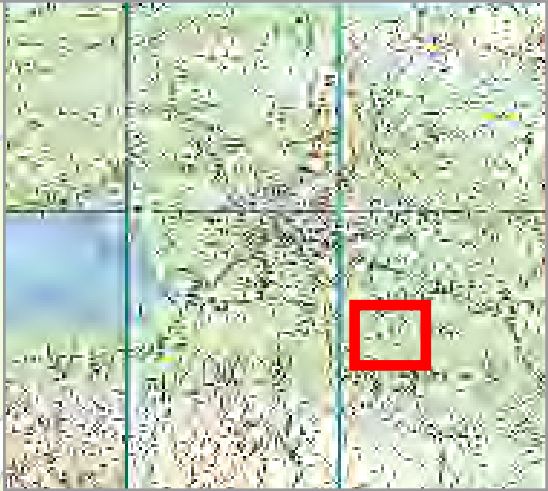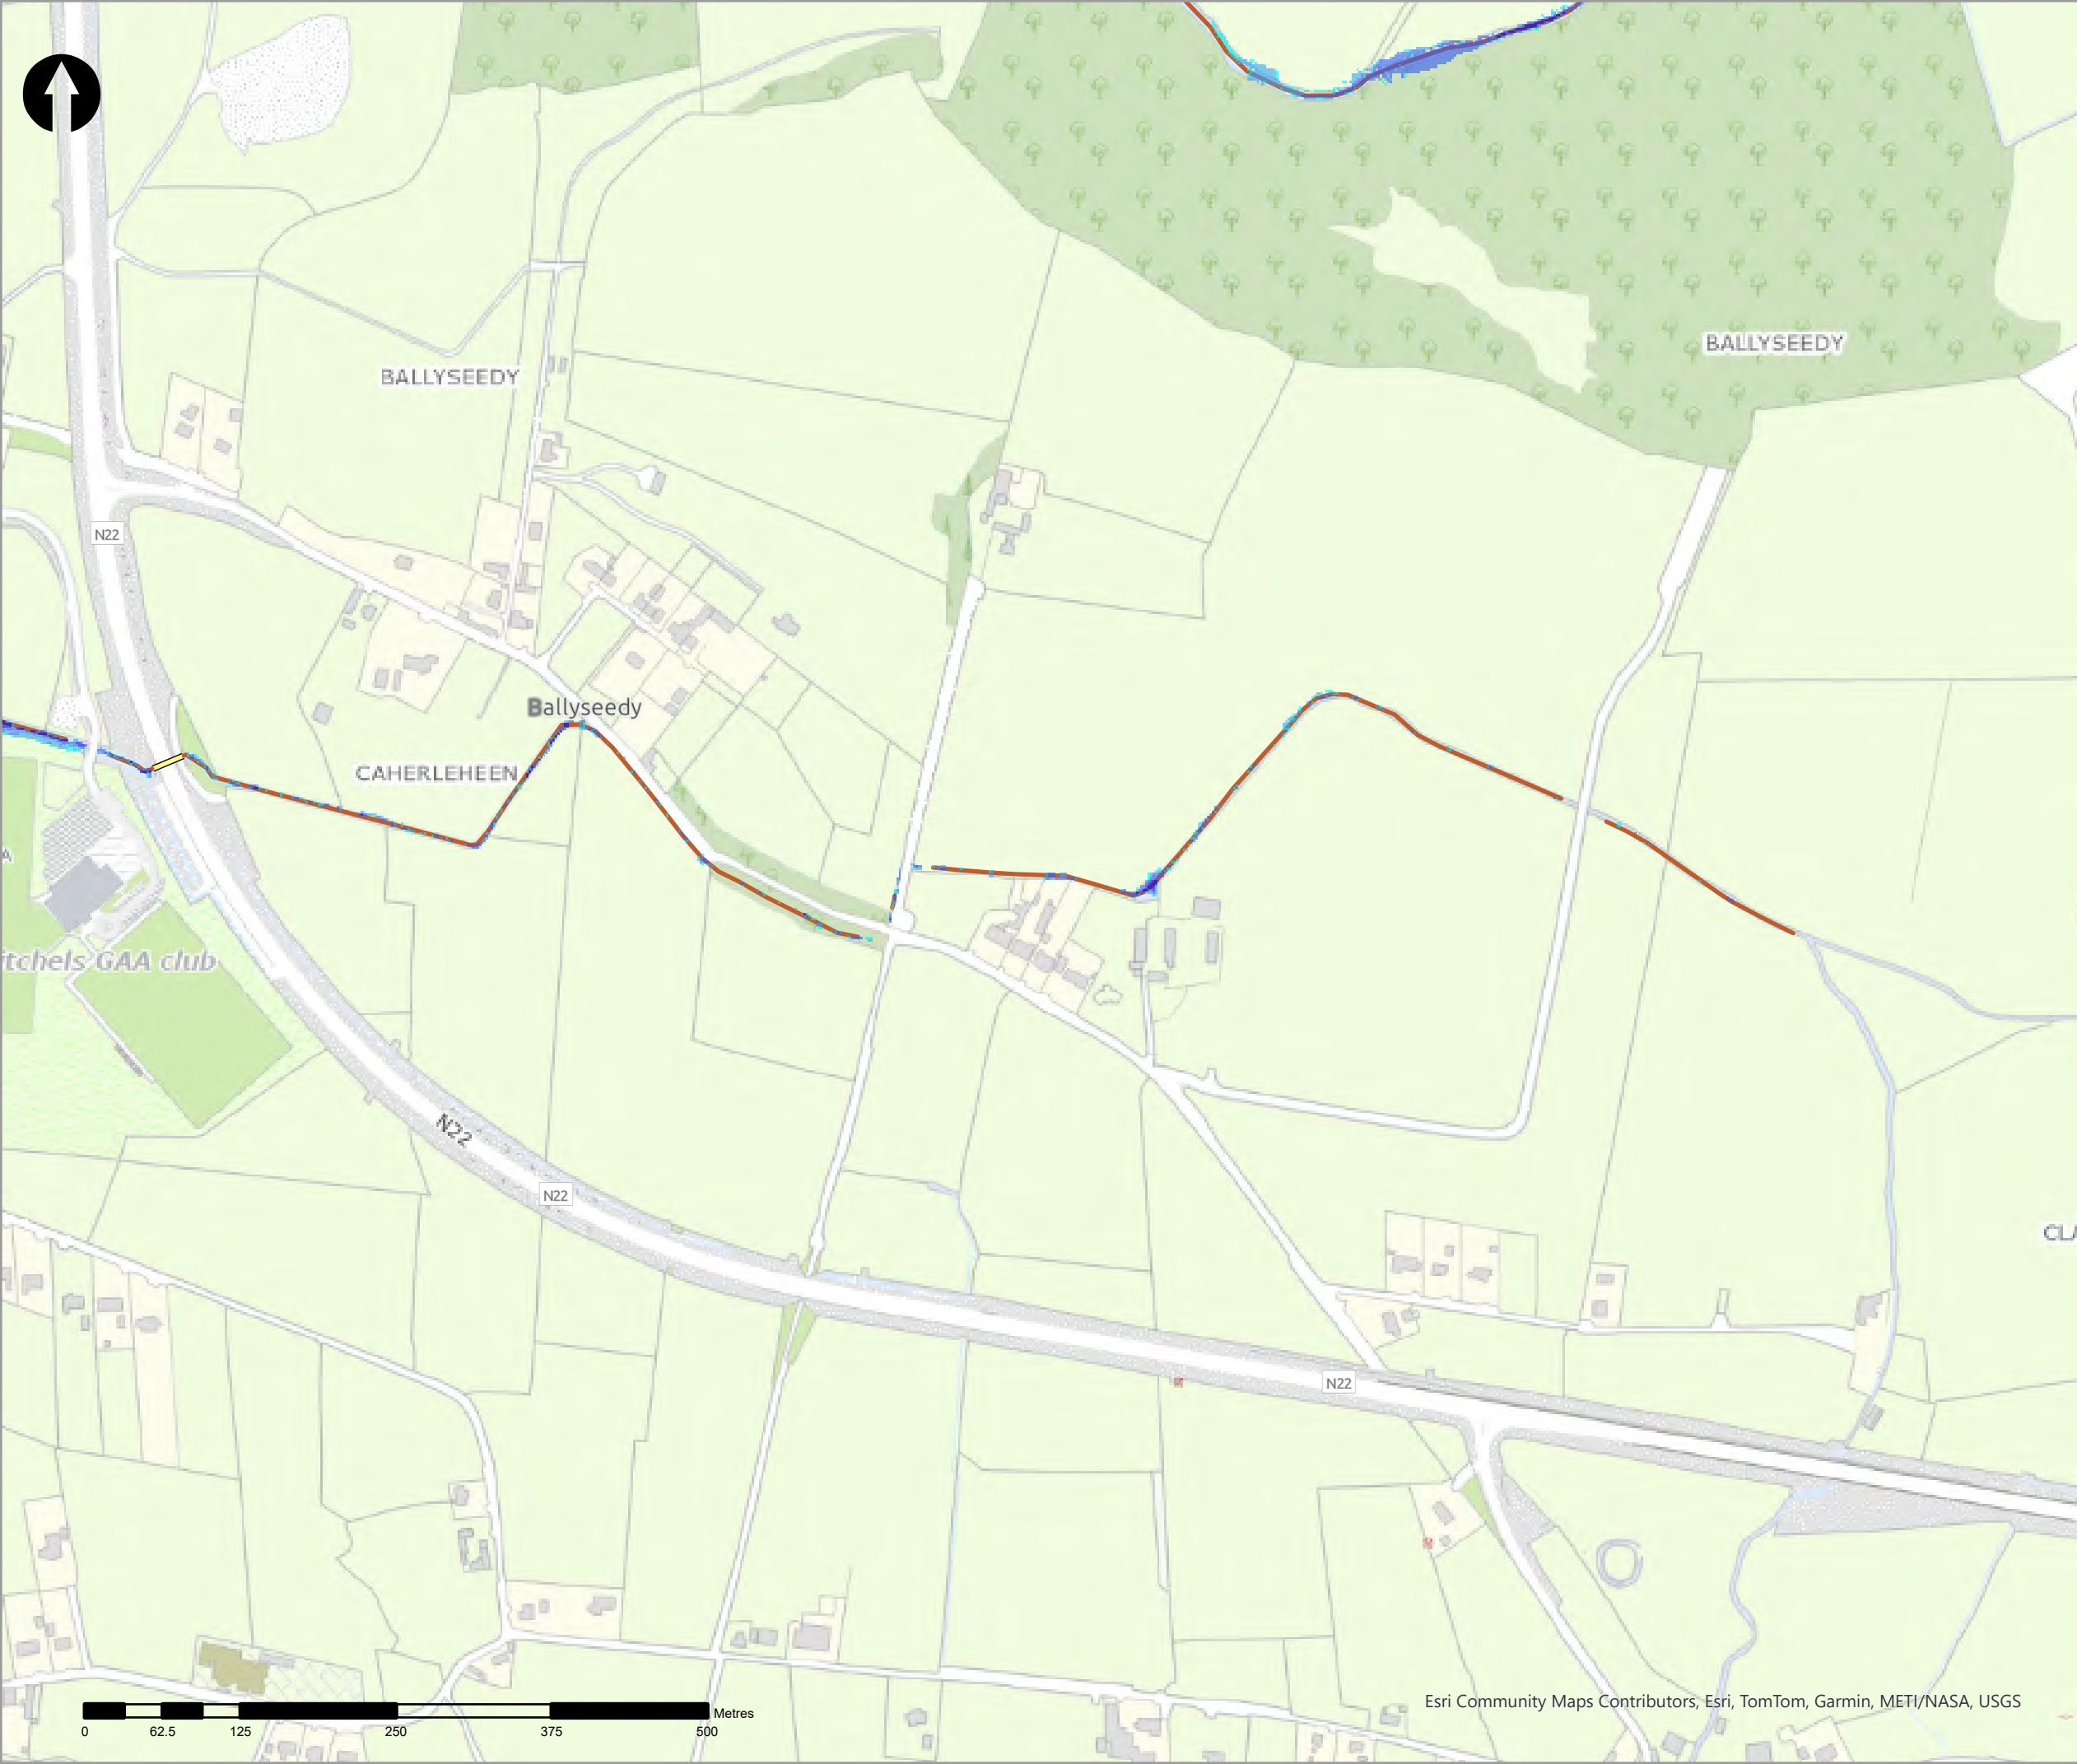

- Legend
- 20% AEP Coastal Depth
- <VALUE>
- 0 - 0.1m
  - 0.1 - 0.25m
  - 0.25 - 0.5m
  - 0.5 - 1m
  - 1.0 - 1.5m
  - 1.5 - 2m
  - >2m
- Modelled River Centreline
- Modelled Drainage
- Embankment
- Wall

| rev | ammendments | drawn | date |
|-----|-------------|-------|------|
|-----|-------------|-------|------|



Elmwood House T +44(0) 28 90 667914  
74 Boucher Road F +44(0) 28 90 668286  
Belfast W www.rpsgroup.com/ireland  
BT12 6RZ E ireland@rpsgroup.com

CLIENT



OPW

Óifig na  
eOibreacha Poiblí  
Office of Public Works



PROJECT

Tralee Flood Relief Scheme

TITLE

Tralee Depth Mapping  
20% AEP Coastal



| Project Number | Sheet Size | Drawing Scale |
|----------------|------------|---------------|
| MCW1082        | A3         | 1:5,000       |

| Drawing Number  | Datum |
|-----------------|-------|
| Dep_C_C_0005_18 | ITM   |

| Drawn by | Status | Revision |
|----------|--------|----------|
| RC       | Final  | 01       |

| Checked By | Approved By | Date       |
|------------|-------------|------------|
| AS         | AS          | 05/06/2025 |



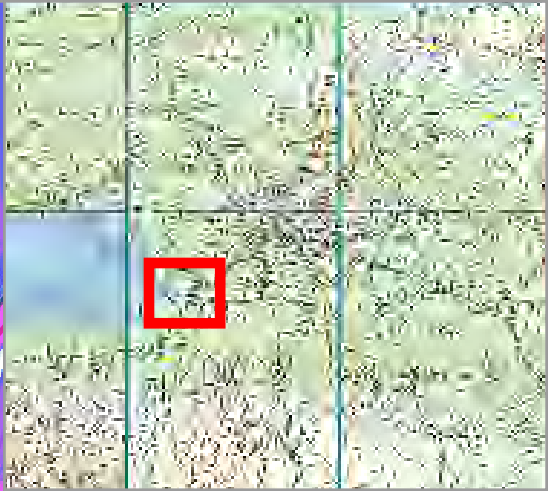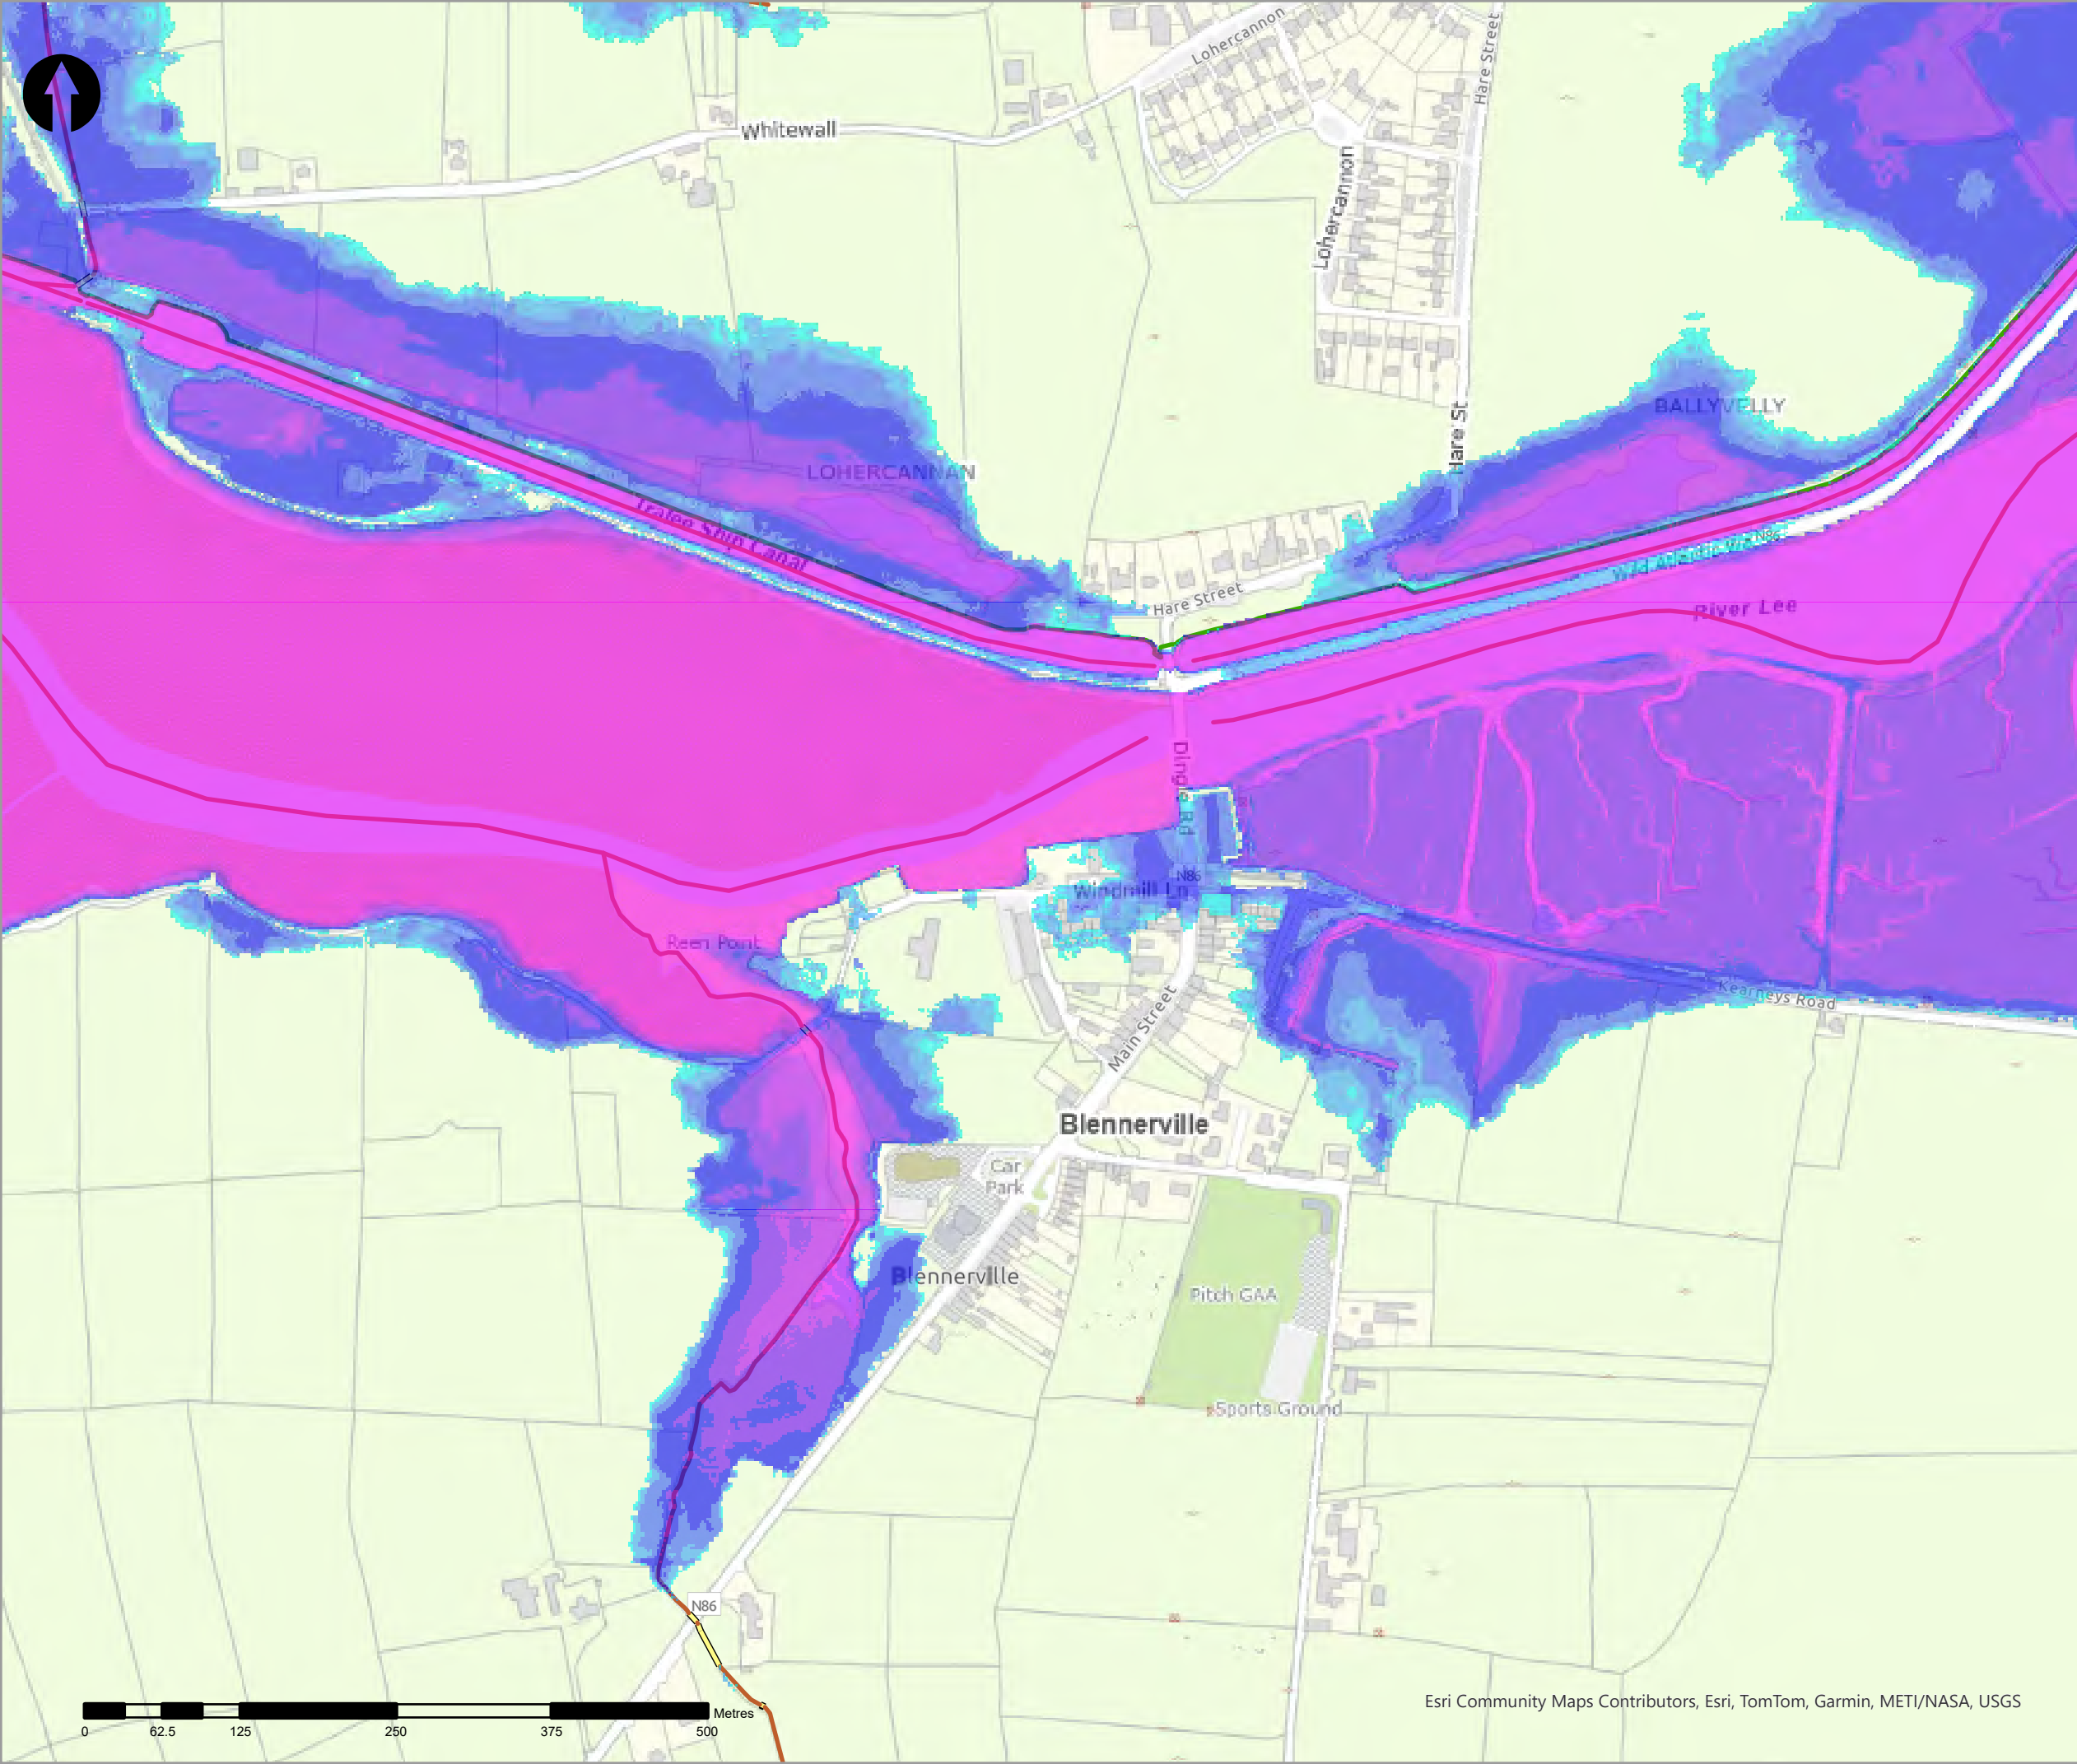

- Legend
- 20% AEP Coastal Depth
- <VALUE>
- 0 - 0.1m
  - 0.1 - 0.25m
  - 0.25 - 0.5m
  - 0.5 - 1m
  - 1.0 - 1.5m
  - 1.5 - 2m
  - >2m
- Modelled River Centreline
  - Modelled Drainage
  - Embankment
  - Wall

| rev | ammendments | drawn | date |
|-----|-------------|-------|------|
|-----|-------------|-------|------|



Elmwood House T +44(0) 28 90 667914  
74 Boucher Road F +44(0) 28 90 668286  
Belfast W www.rpsgroup.com/ireland  
BT12 6RZ E ireland@rpsgroup.com

CLIENT



Óigín na n-Obair Poiblí  
Office of Public Works



PROJECT

Tralee Flood Relief Scheme

TITLE



Tralee Depth Mapping  
20% AEP Coastal

| Project Number | Sheet Size | Drawing Scale |
|----------------|------------|---------------|
| MCW1082        | A3         | 1:5,000       |

| Drawing Number  | Datum |
|-----------------|-------|
| Dep_C_C_0005_19 | ITM   |

| Drawn by | Status | Revision |
|----------|--------|----------|
| RC       | Final  | 01       |

| Checked By | Approved By | Date       |
|------------|-------------|------------|
| AS         | AS          | 05/06/2025 |

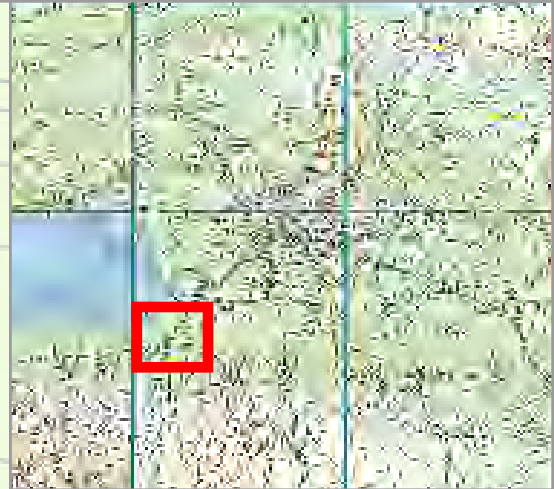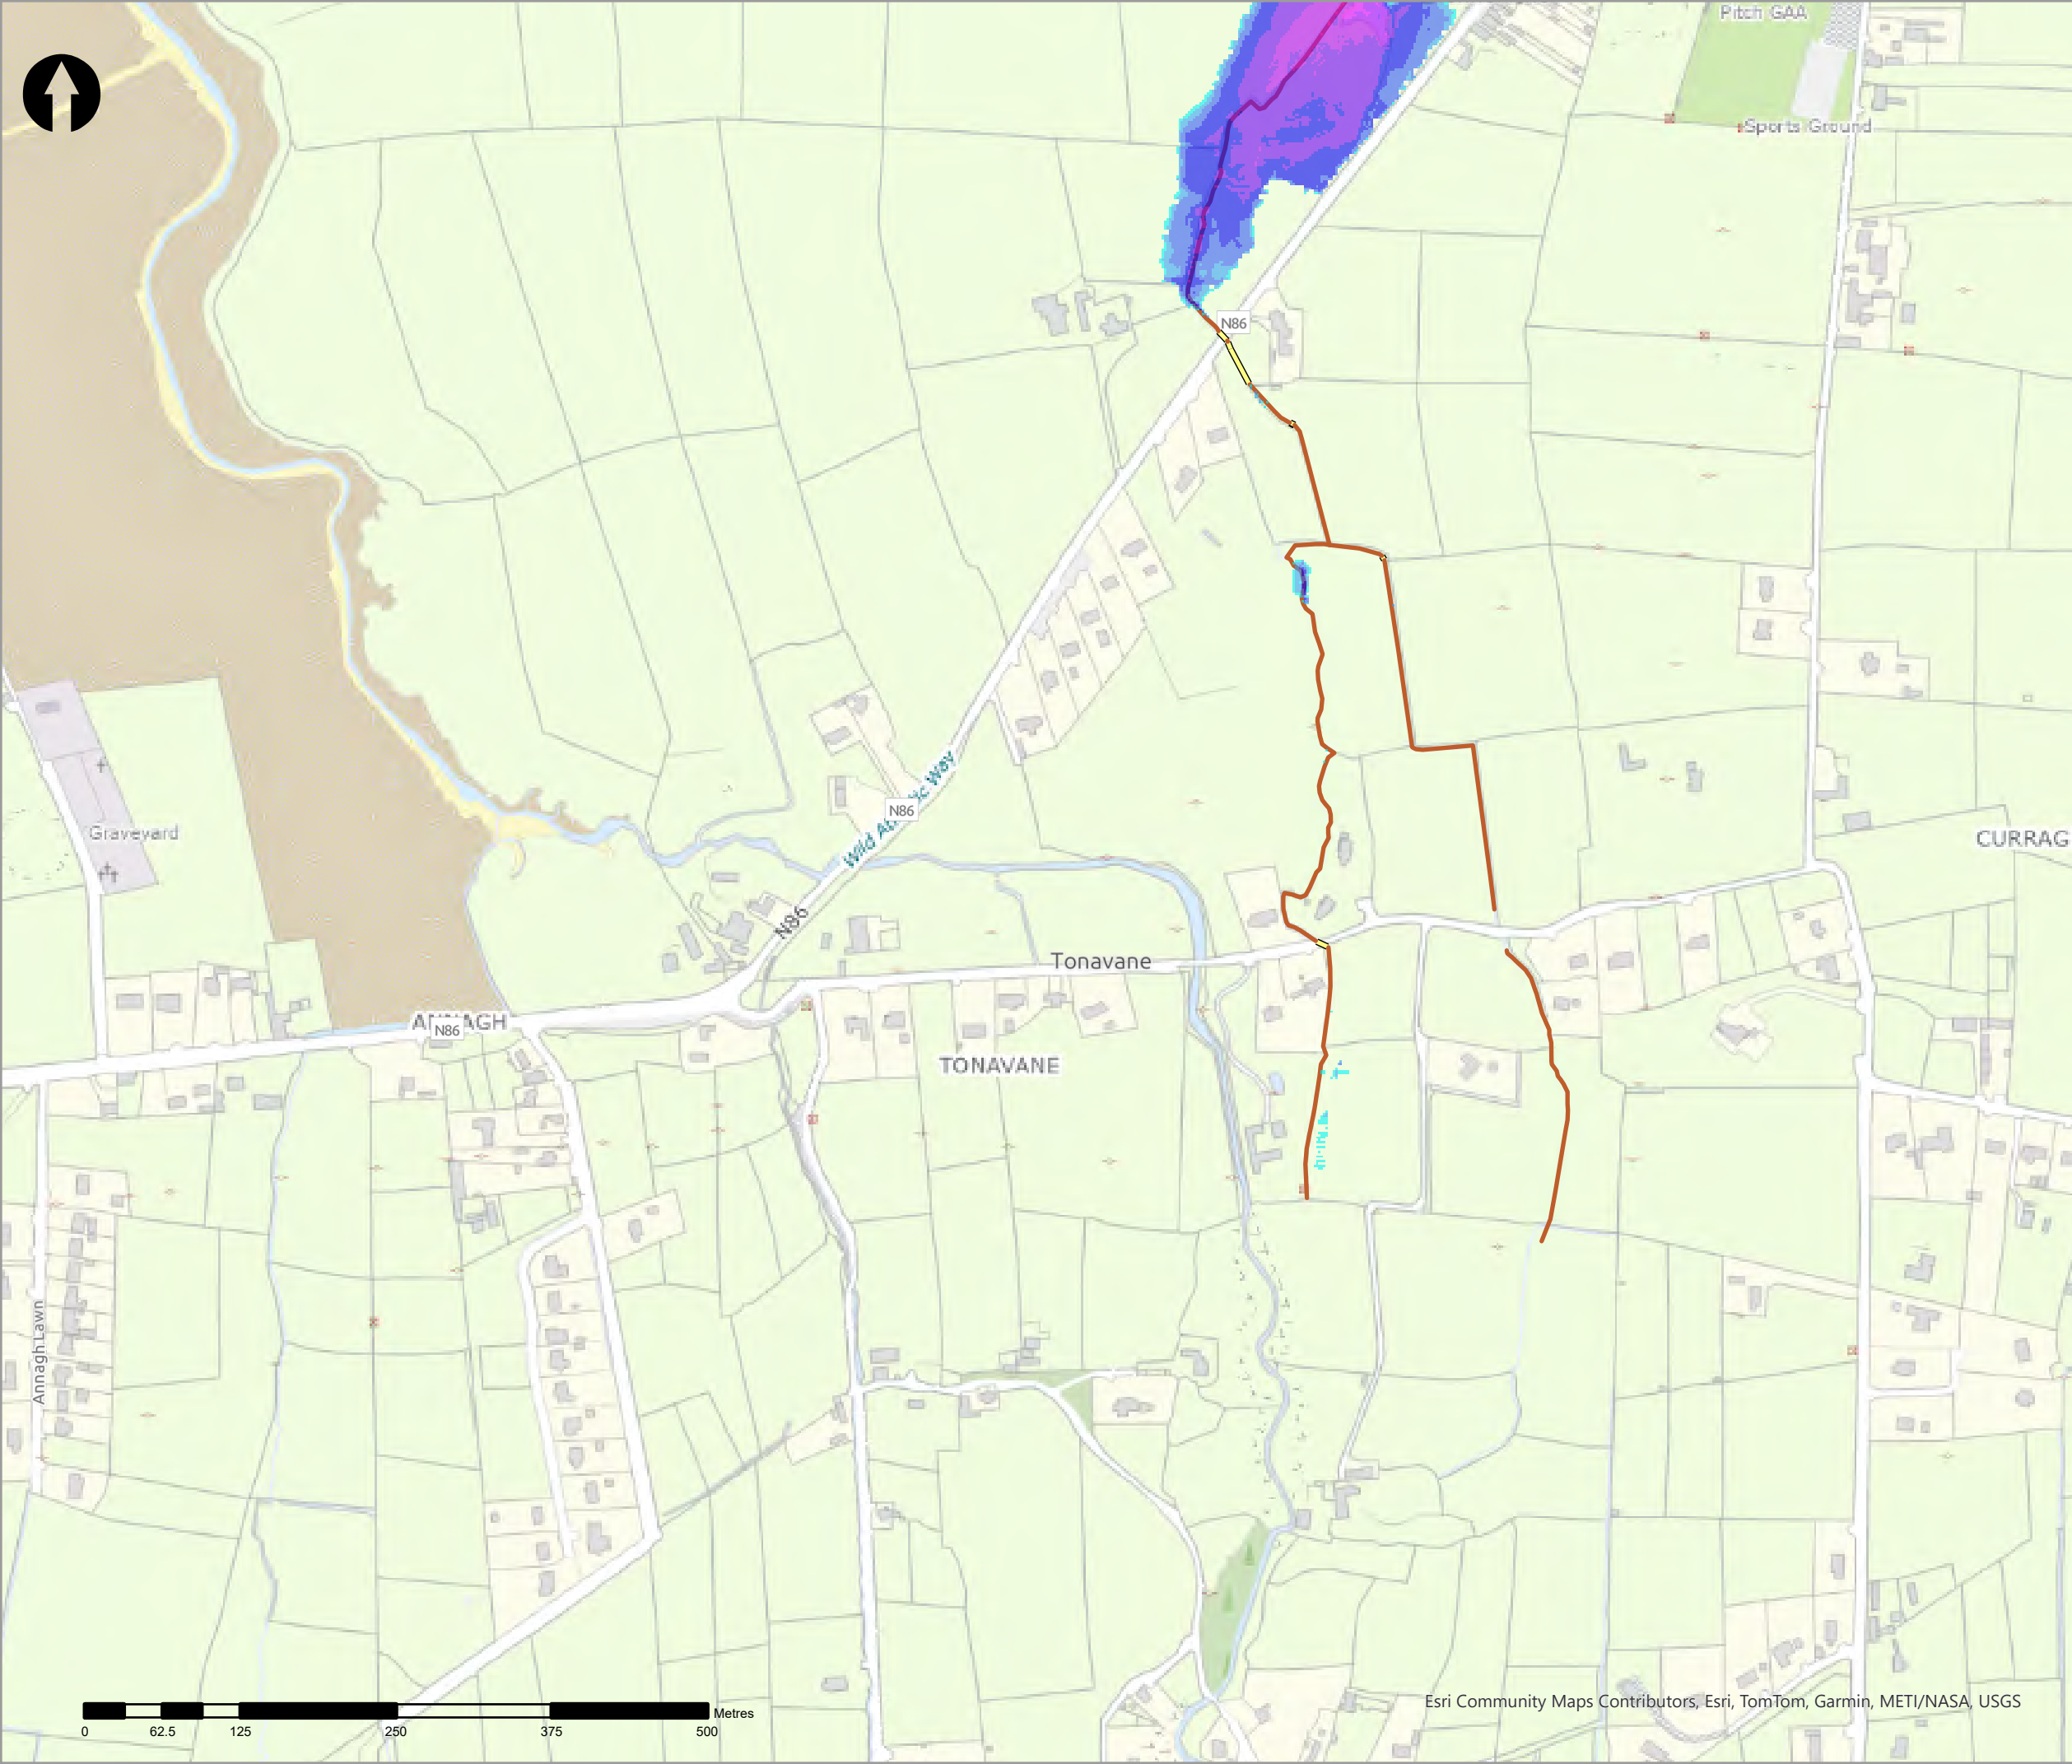

Legend

20% AEP Coastal Depth

<VALUE>

- 0 - 0.1m
- 0.1 - 0.25m
- 0.25 - 0.5m
- 0.5 - 1m
- 1.0 - 1.5m
- 1.5 - 2m
- >2m

- Modelled River Centreline
- Modelled Drainage
- Embankment
- Wall

| rev | ammdments | drawn | date |
|-----|-----------|-------|------|
|-----|-----------|-------|------|



Elmwood House T +44(0) 28 90 667914  
74 Boucher Road F +44(0) 28 90 668286  
Belfast W www.rpsgroup.com/ireland  
BT12 6RZ E ireland@rpsgroup.com

CLIENT



Óig na  
eÓlbracha Poiblí  
Office of Public Works



PROJECT

Tralee Flood Relief Scheme

TITLE

Tralee Depth Mapping  
20% AEP Coastal



| Project Number | Sheet Size | Drawing Scale |
|----------------|------------|---------------|
| MCW1082        | A3         | 1:5,000       |

| Drawing Number  | Datum |
|-----------------|-------|
| Dep_C_C_0005_20 | ITM   |

| Drawn by | Status | Revision |
|----------|--------|----------|
| RC       | Final  | 01       |

| Checked By | Approved By | Date       |
|------------|-------------|------------|
| AS         | AS          | 05/06/2025 |



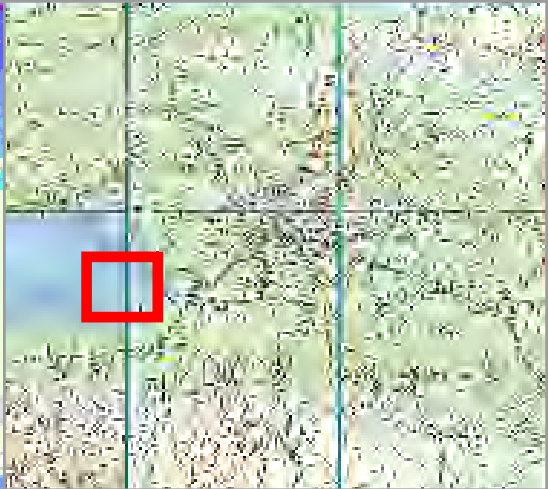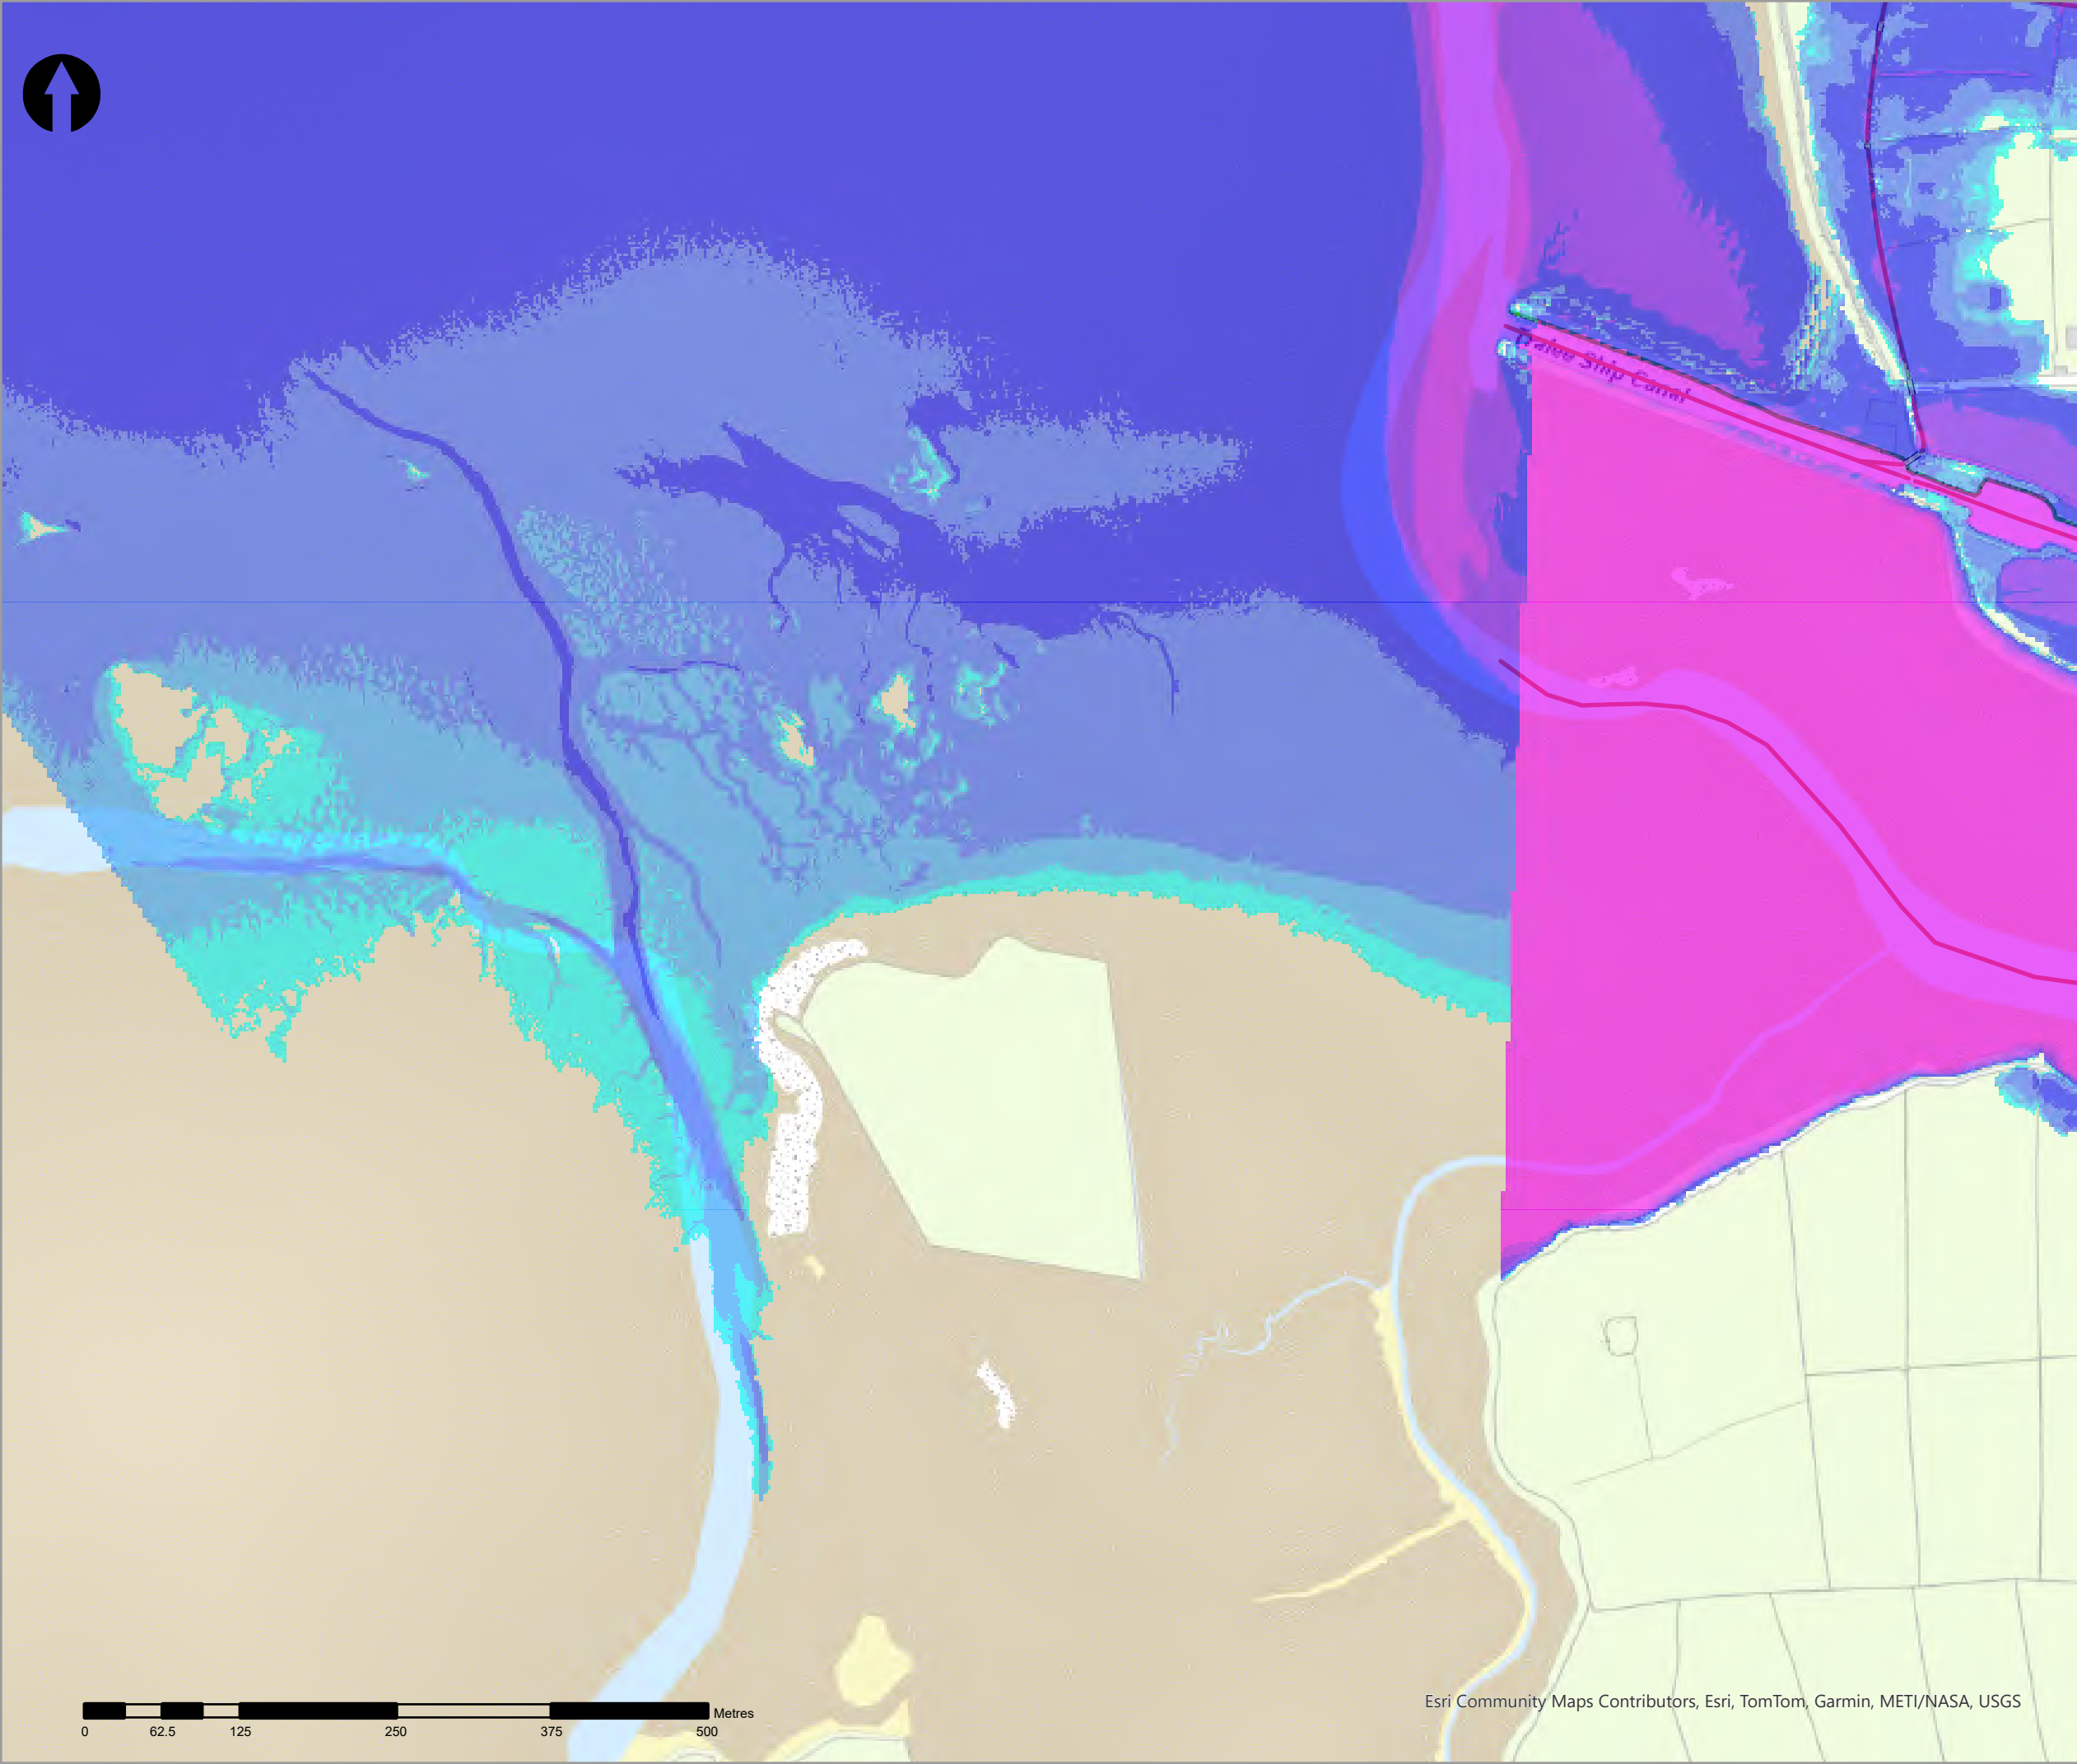

- Legend
- 20% AEP Coastal Depth
- <VALUE>
- 0 - 0.1m
  - 0.1 - 0.25m
  - 0.25 - 0.5m
  - 0.5 - 1m
  - 1.0 - 1.5m
  - 1.5 - 2m
  - >2m
- Modelled River Centreline
- Modelled Drainage
- Embankment
- Wall

| rev | ammdments | drawn | date |
|-----|-----------|-------|------|
|-----|-----------|-------|------|



Elmwood House T +44(0) 28 90 667914  
74 Boucher Road F +44(0) 28 90 668286  
Belfast W www.rpsgroup.com/ireland  
BT12 6RZ E ireland@rpsgroup.com

A TETRA TECH COMPANY

CLIENT



PROJECT

Tralee Flood Relief Scheme

TITLE


Tralee Depth Mapping  
20% AEP Coastal



| Project Number | Sheet Size | Drawing Scale |
|----------------|------------|---------------|
| MCW1082        | A3         | 1:5,000       |

| Drawing Number  | Datum |
|-----------------|-------|
| Dep_C_C_0005_21 | ITM   |

| Drawn by | Status | Revision |
|----------|--------|----------|
| RC       | Final  | 01       |

| Checked By | Approved By | Date       |
|------------|-------------|------------|
| AS         | AS          | 05/06/2025 |

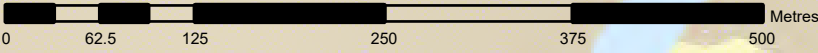

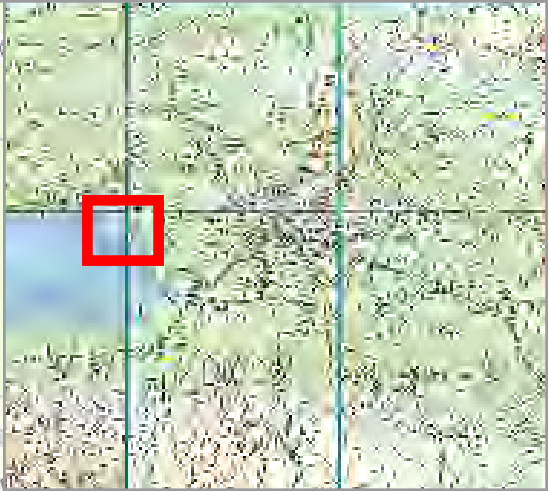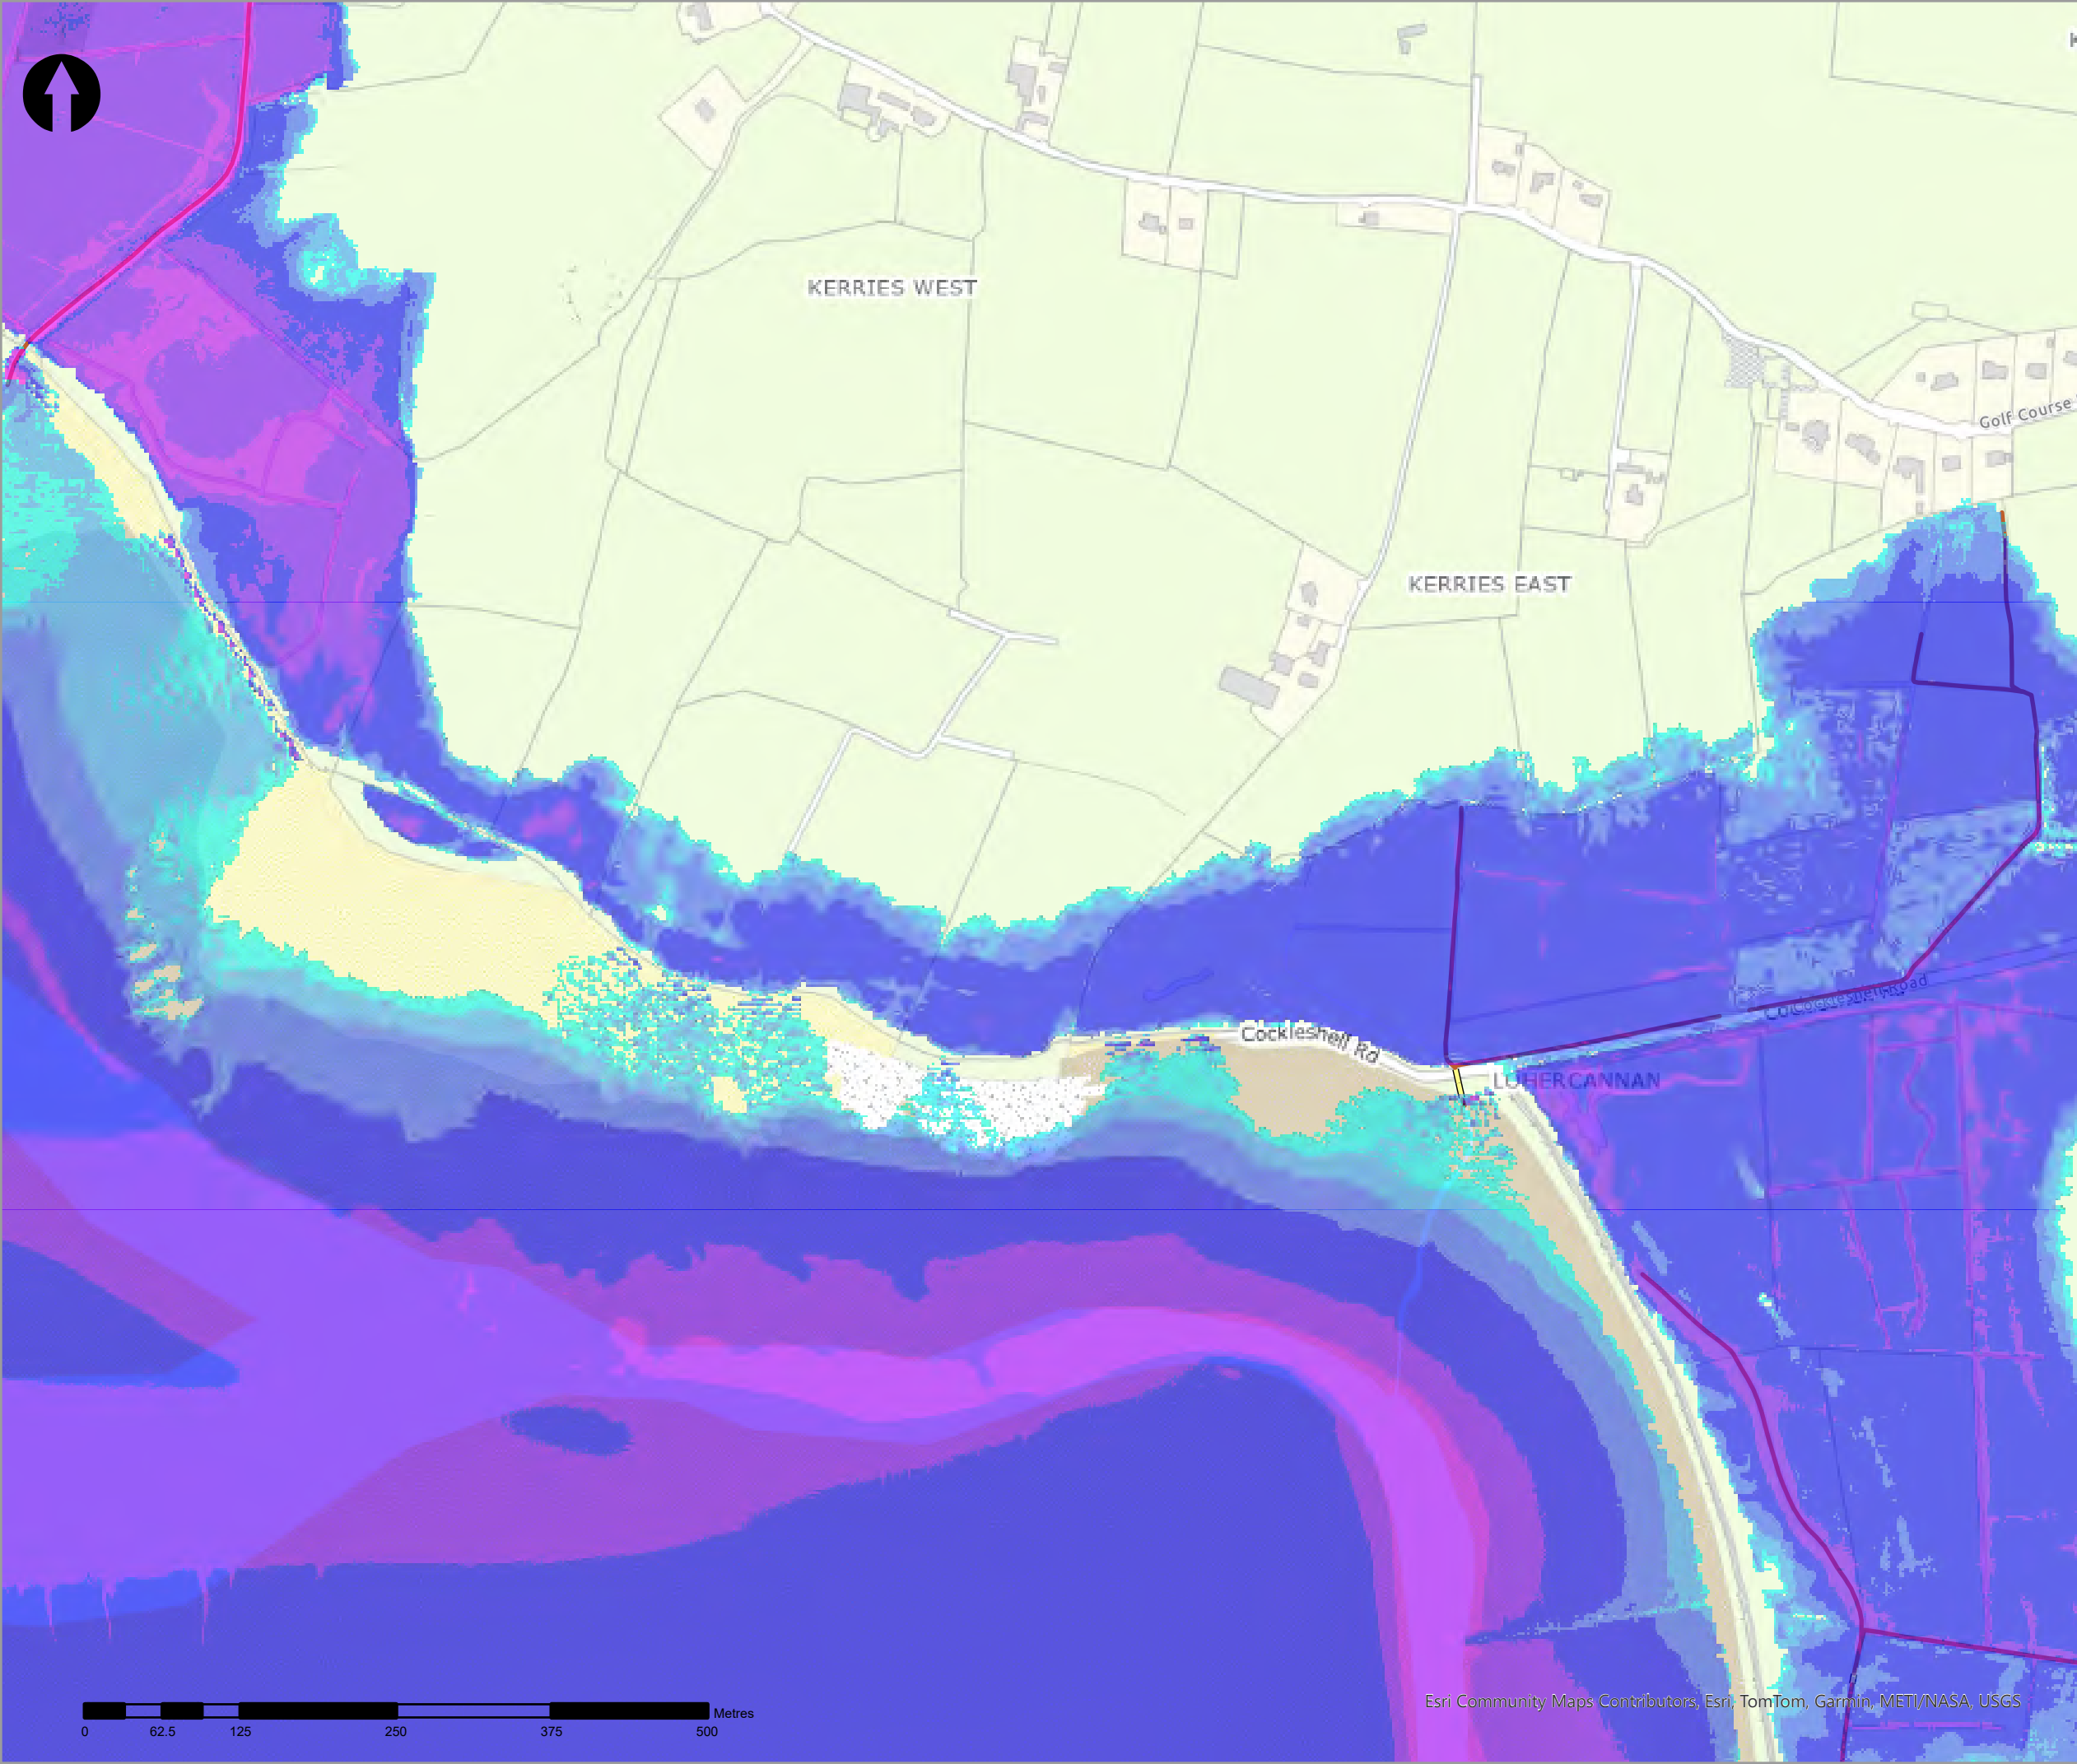

- Legend
- 20% AEP Coastal Depth
- <VALUE>
- 0 - 0.1m
  - 0.1 - 0.25m
  - 0.25 - 0.5m
  - 0.5 - 1m
  - 1.0 - 1.5m
  - 1.5 - 2m
  - >2m
- Modelled River Centreline
- Modelled Drainage
- Embankment
- Wall

| rev | ammdments | drawn | date |
|-----|-----------|-------|------|
|-----|-----------|-------|------|



Elmwood House T +44(0) 28 90 667914  
74 Boucher Road F +44(0) 28 90 668286  
Belfast W www.rpsgroup.com/ireland  
BT12 6RZ E ireland@rpsgroup.com

CLIENT



Óifig na hOibreacha Poiblí  
Office of Public Works



PROJECT

Tralee Flood Relief Scheme

TITLE


Tralee Depth Mapping  
20% AEP Coastal

| Project Number | Sheet Size | Drawing Scale |
|----------------|------------|---------------|
| MCW1082        | A3         | 1:5,000       |



| Drawing Number  | Datum |
|-----------------|-------|
| Dep_C_C_0005_22 | ITM   |

| Drawn by | Status | Revision |
|----------|--------|----------|
| RC       | Final  | 01       |

| Checked By | Approved By | Date       |
|------------|-------------|------------|
| AS         | AS          | 05/06/2025 |

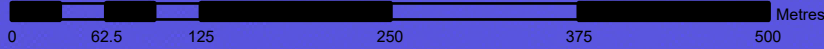



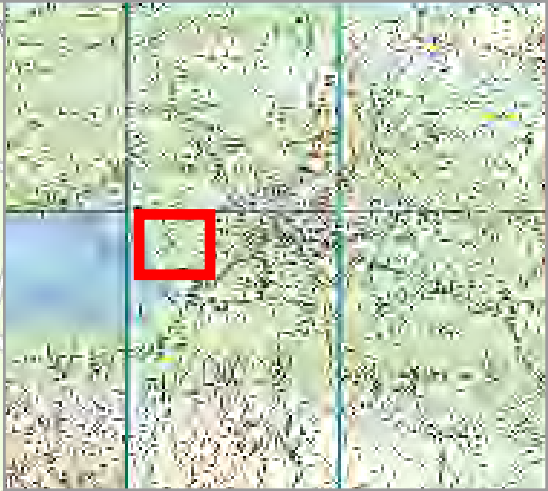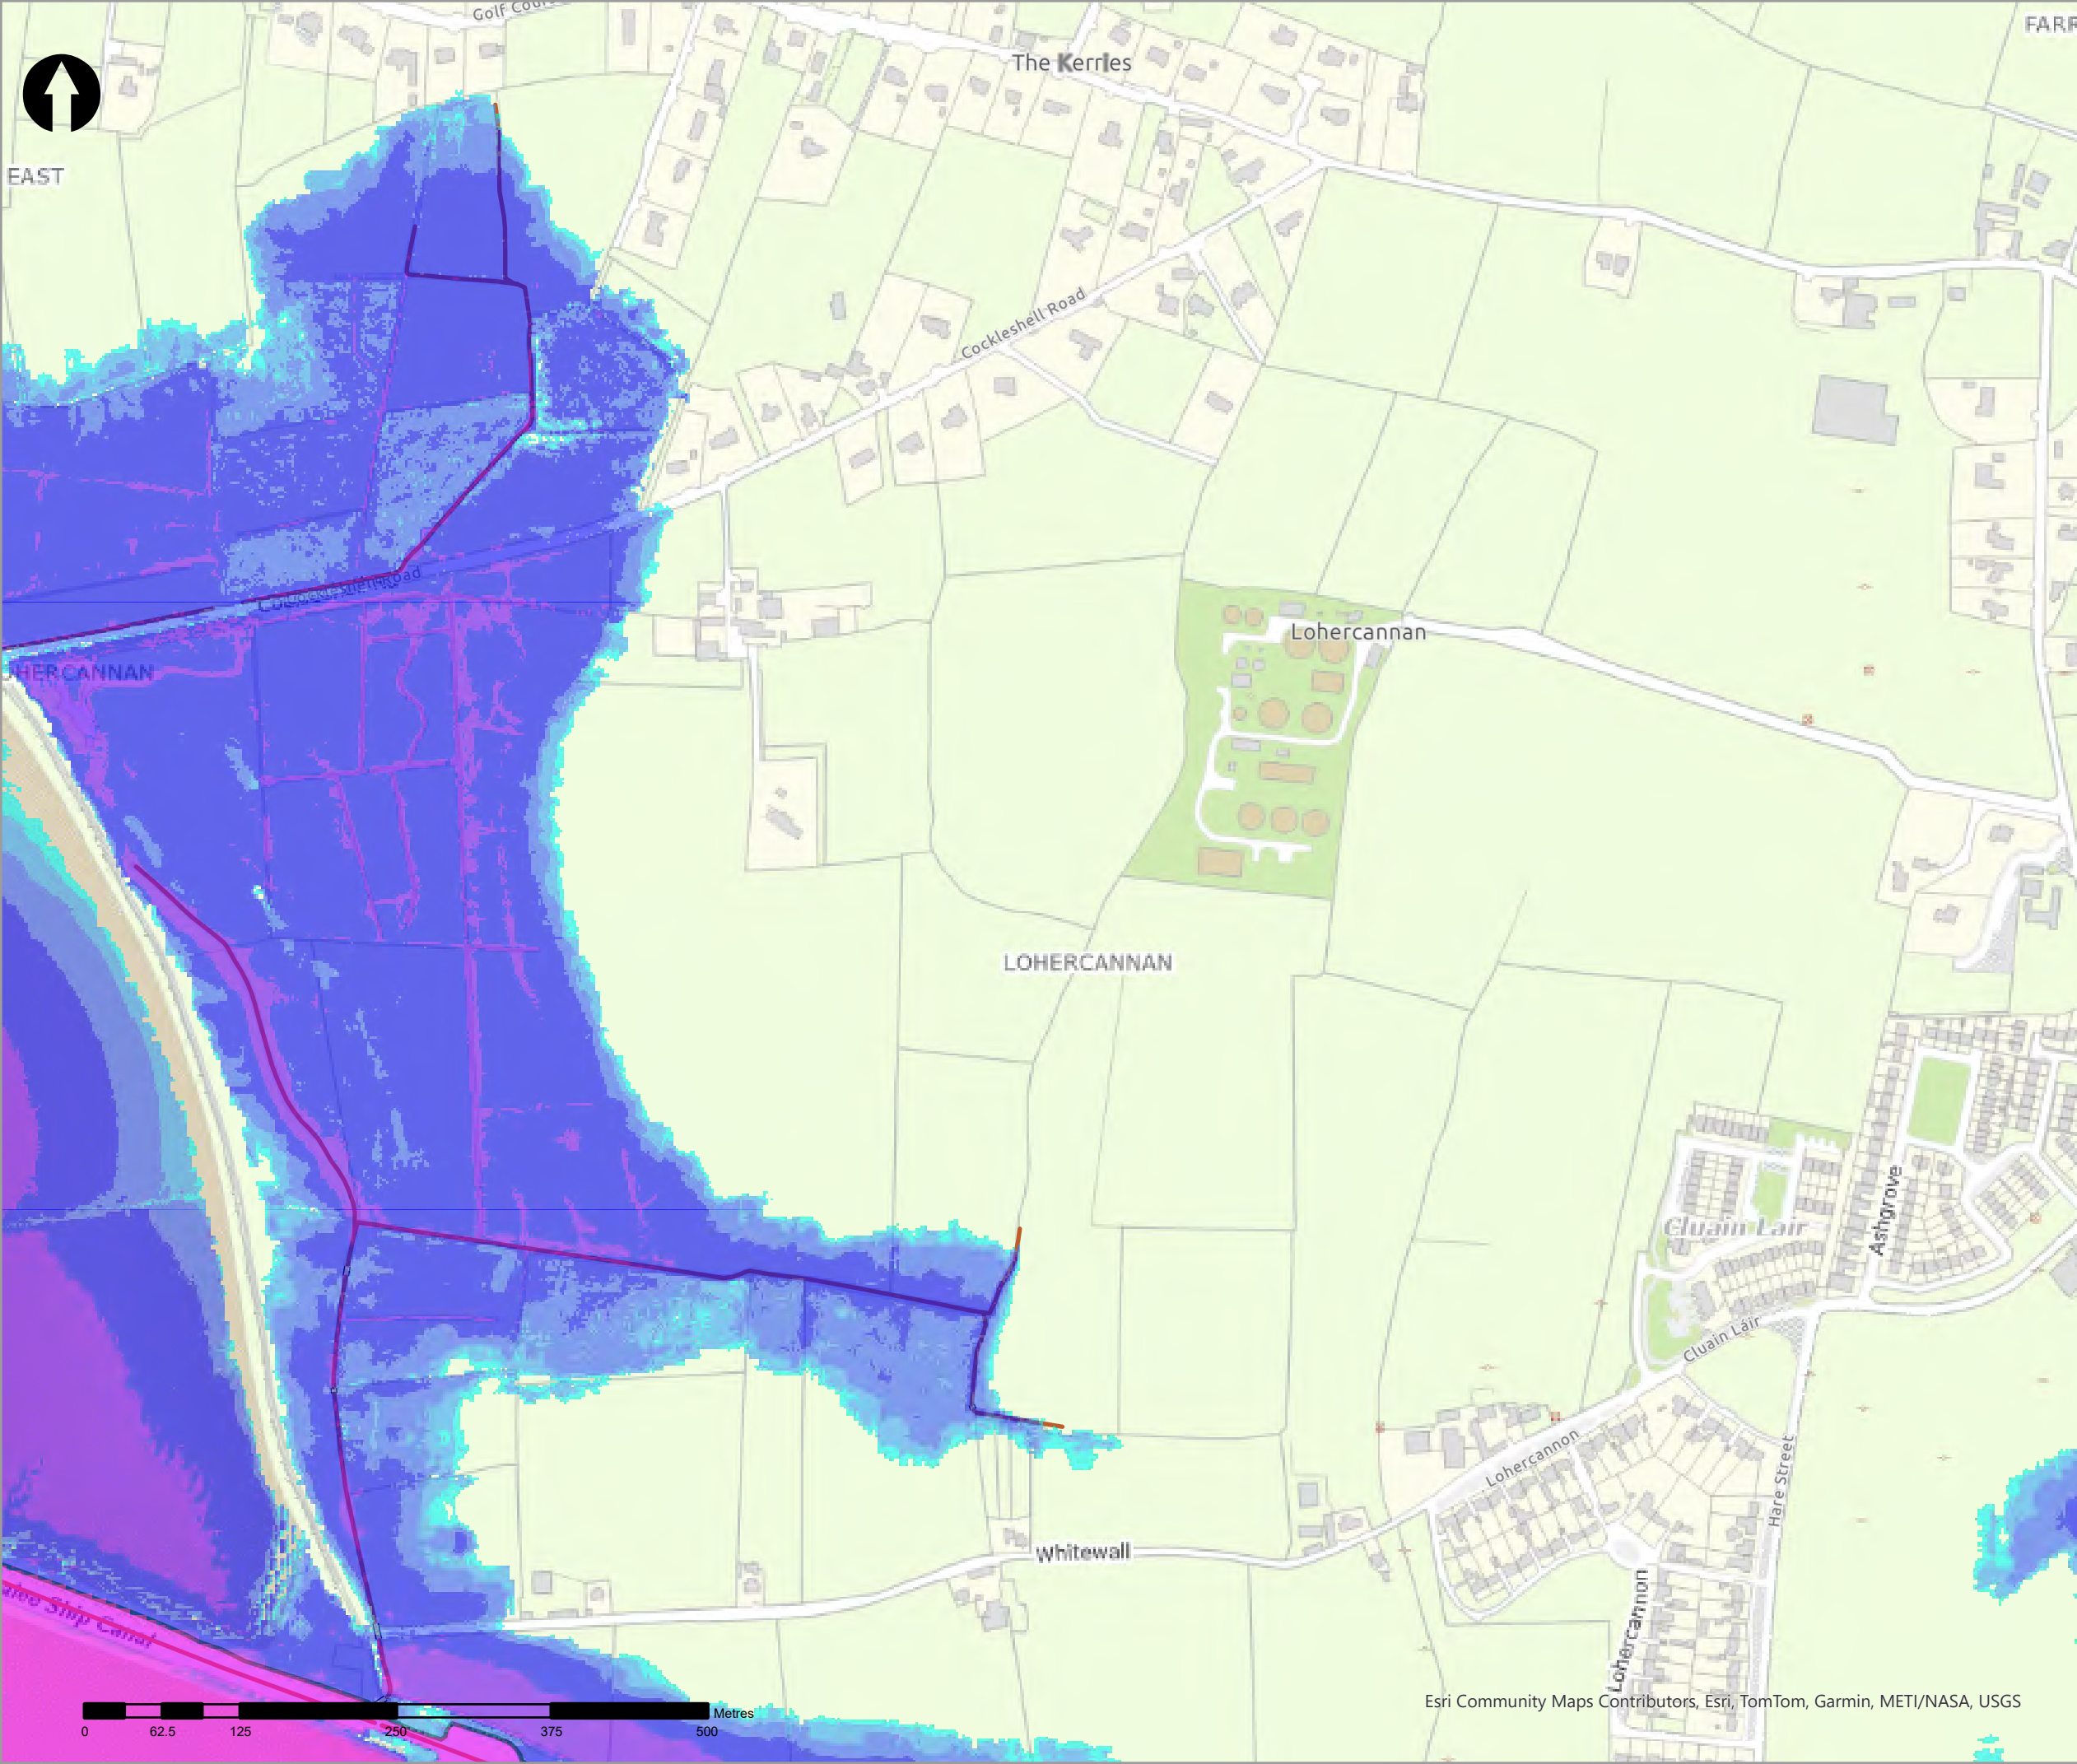

- Legend
- 20% AEP Coastal Depth
- <VALUE>
- 0 - 0.1m
  - 0.1 - 0.25m
  - 0.25 - 0.5m
  - 0.5 - 1m
  - 1.0 - 1.5m
  - 1.5 - 2m
  - >2m
- Modelled River Centreline
- Modelled Drainage
- Embankment
- Wall

| rev | ammdments | drawn | date |
|-----|-----------|-------|------|
|-----|-----------|-------|------|



Elmwood House T +44(0) 28 90 667914  
74 Boucher Road F +44(0) 28 90 668286  
Belfast W www.rpsgroup.com/ireland  
BT12 6RZ E ireland@rpsgroup.com

CLIENT





Óigín na nEolacha Poiblí  
Office of Public Works



|         |                            |
|---------|----------------------------|
| PROJECT | Tralee Flood Relief Scheme |
|---------|----------------------------|

|       |                                         |
|-------|-----------------------------------------|
| TITLE | Tralee Depth Mapping<br>20% AEP Coastal |
|-------|-----------------------------------------|

|                 |             |               |
|-----------------|-------------|---------------|
| Project Number  | Sheet Size  | Drawing Scale |
| MCW1082         | A3          | 1:5,000       |
| Drawing Number  | Datum       |               |
| Dep_C_C_0005_23 | ITM         |               |
| Drawn by        | Status      | Revision      |
| RC              | Final       | 01            |
| Checked By      | Approved By | Date          |
| AS              | AS          | 05/06/2025    |

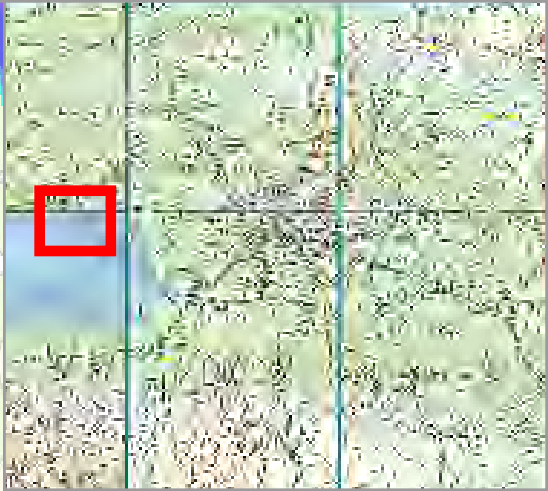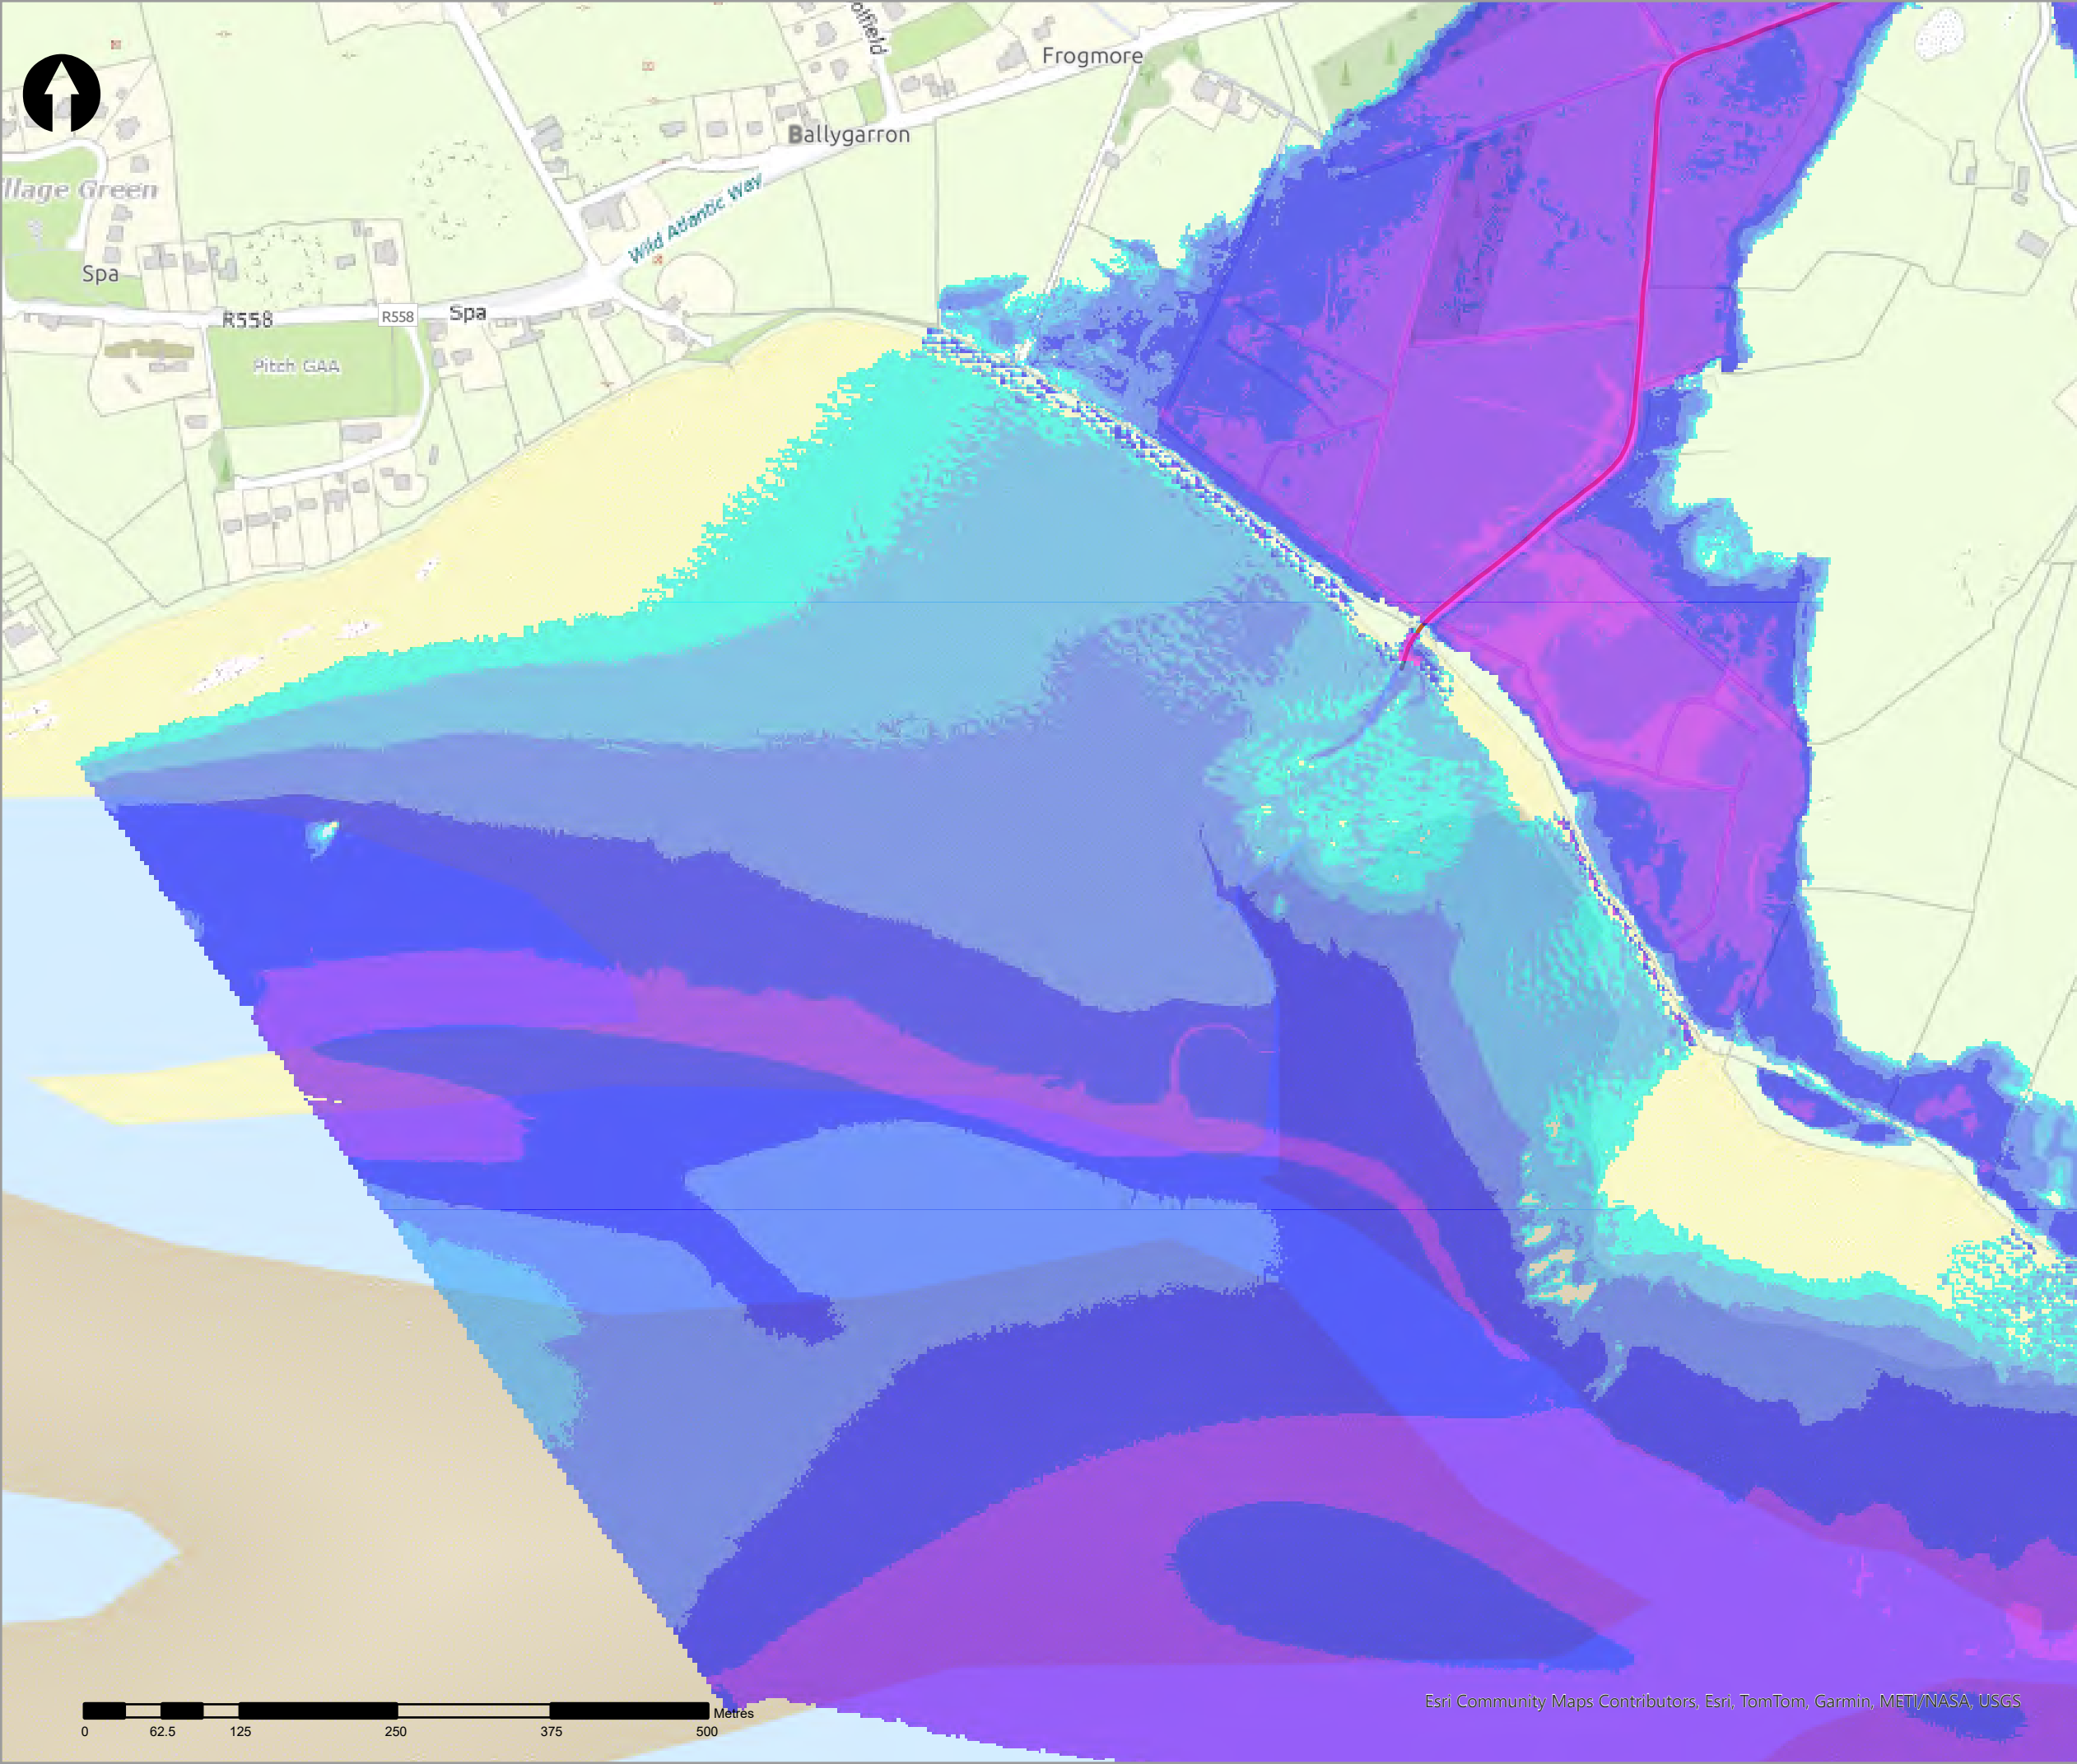

- Legend
- 20% AEP Coastal Depth
- <VALUE>
- 0 - 0.1m
  - 0.1 - 0.25m
  - 0.25 - 0.5m
  - 0.5 - 1m
  - 1.0 - 1.5m
  - 1.5 - 2m
  - >2m
- Modelled River Centreline
- Modelled Drainage
- Embankment
- Wall

| rev | ammendments | drawn | date |
|-----|-------------|-------|------|
|-----|-------------|-------|------|



Elmwood House T +44(0) 28 90 667914  
74 Boucher Road F +44(0) 28 90 668286  
Belfast W www.rpsgroup.com/ireland  
BT12 6RZ E ireland@rpsgroup.com

CLIENT



Óifig na hOibreacha Poiblí  
Office of Public Works



|         |                            |
|---------|----------------------------|
| PROJECT | Tralee Flood Relief Scheme |
|---------|----------------------------|


|       |                                         |
|-------|-----------------------------------------|
| TITLE | Tralee Depth Mapping<br>20% AEP Coastal |
|-------|-----------------------------------------|

|                |            |               |
|----------------|------------|---------------|
| Project Number | Sheet Size | Drawing Scale |
| MCW1082        | A3         | 1:5,000       |


|                 |       |
|-----------------|-------|
| Drawing Number  | Datum |
| Dep_C_C_0005_24 | ITM   |

|          |        |          |
|----------|--------|----------|
| Drawn by | Status | Revision |
| RC       | Final  | 01       |

|            |             |            |
|------------|-------------|------------|
| Checked By | Approved By | Date       |
| AS         | AS          | 05/06/2025 |

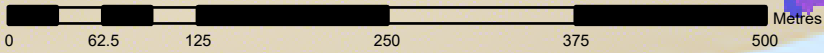



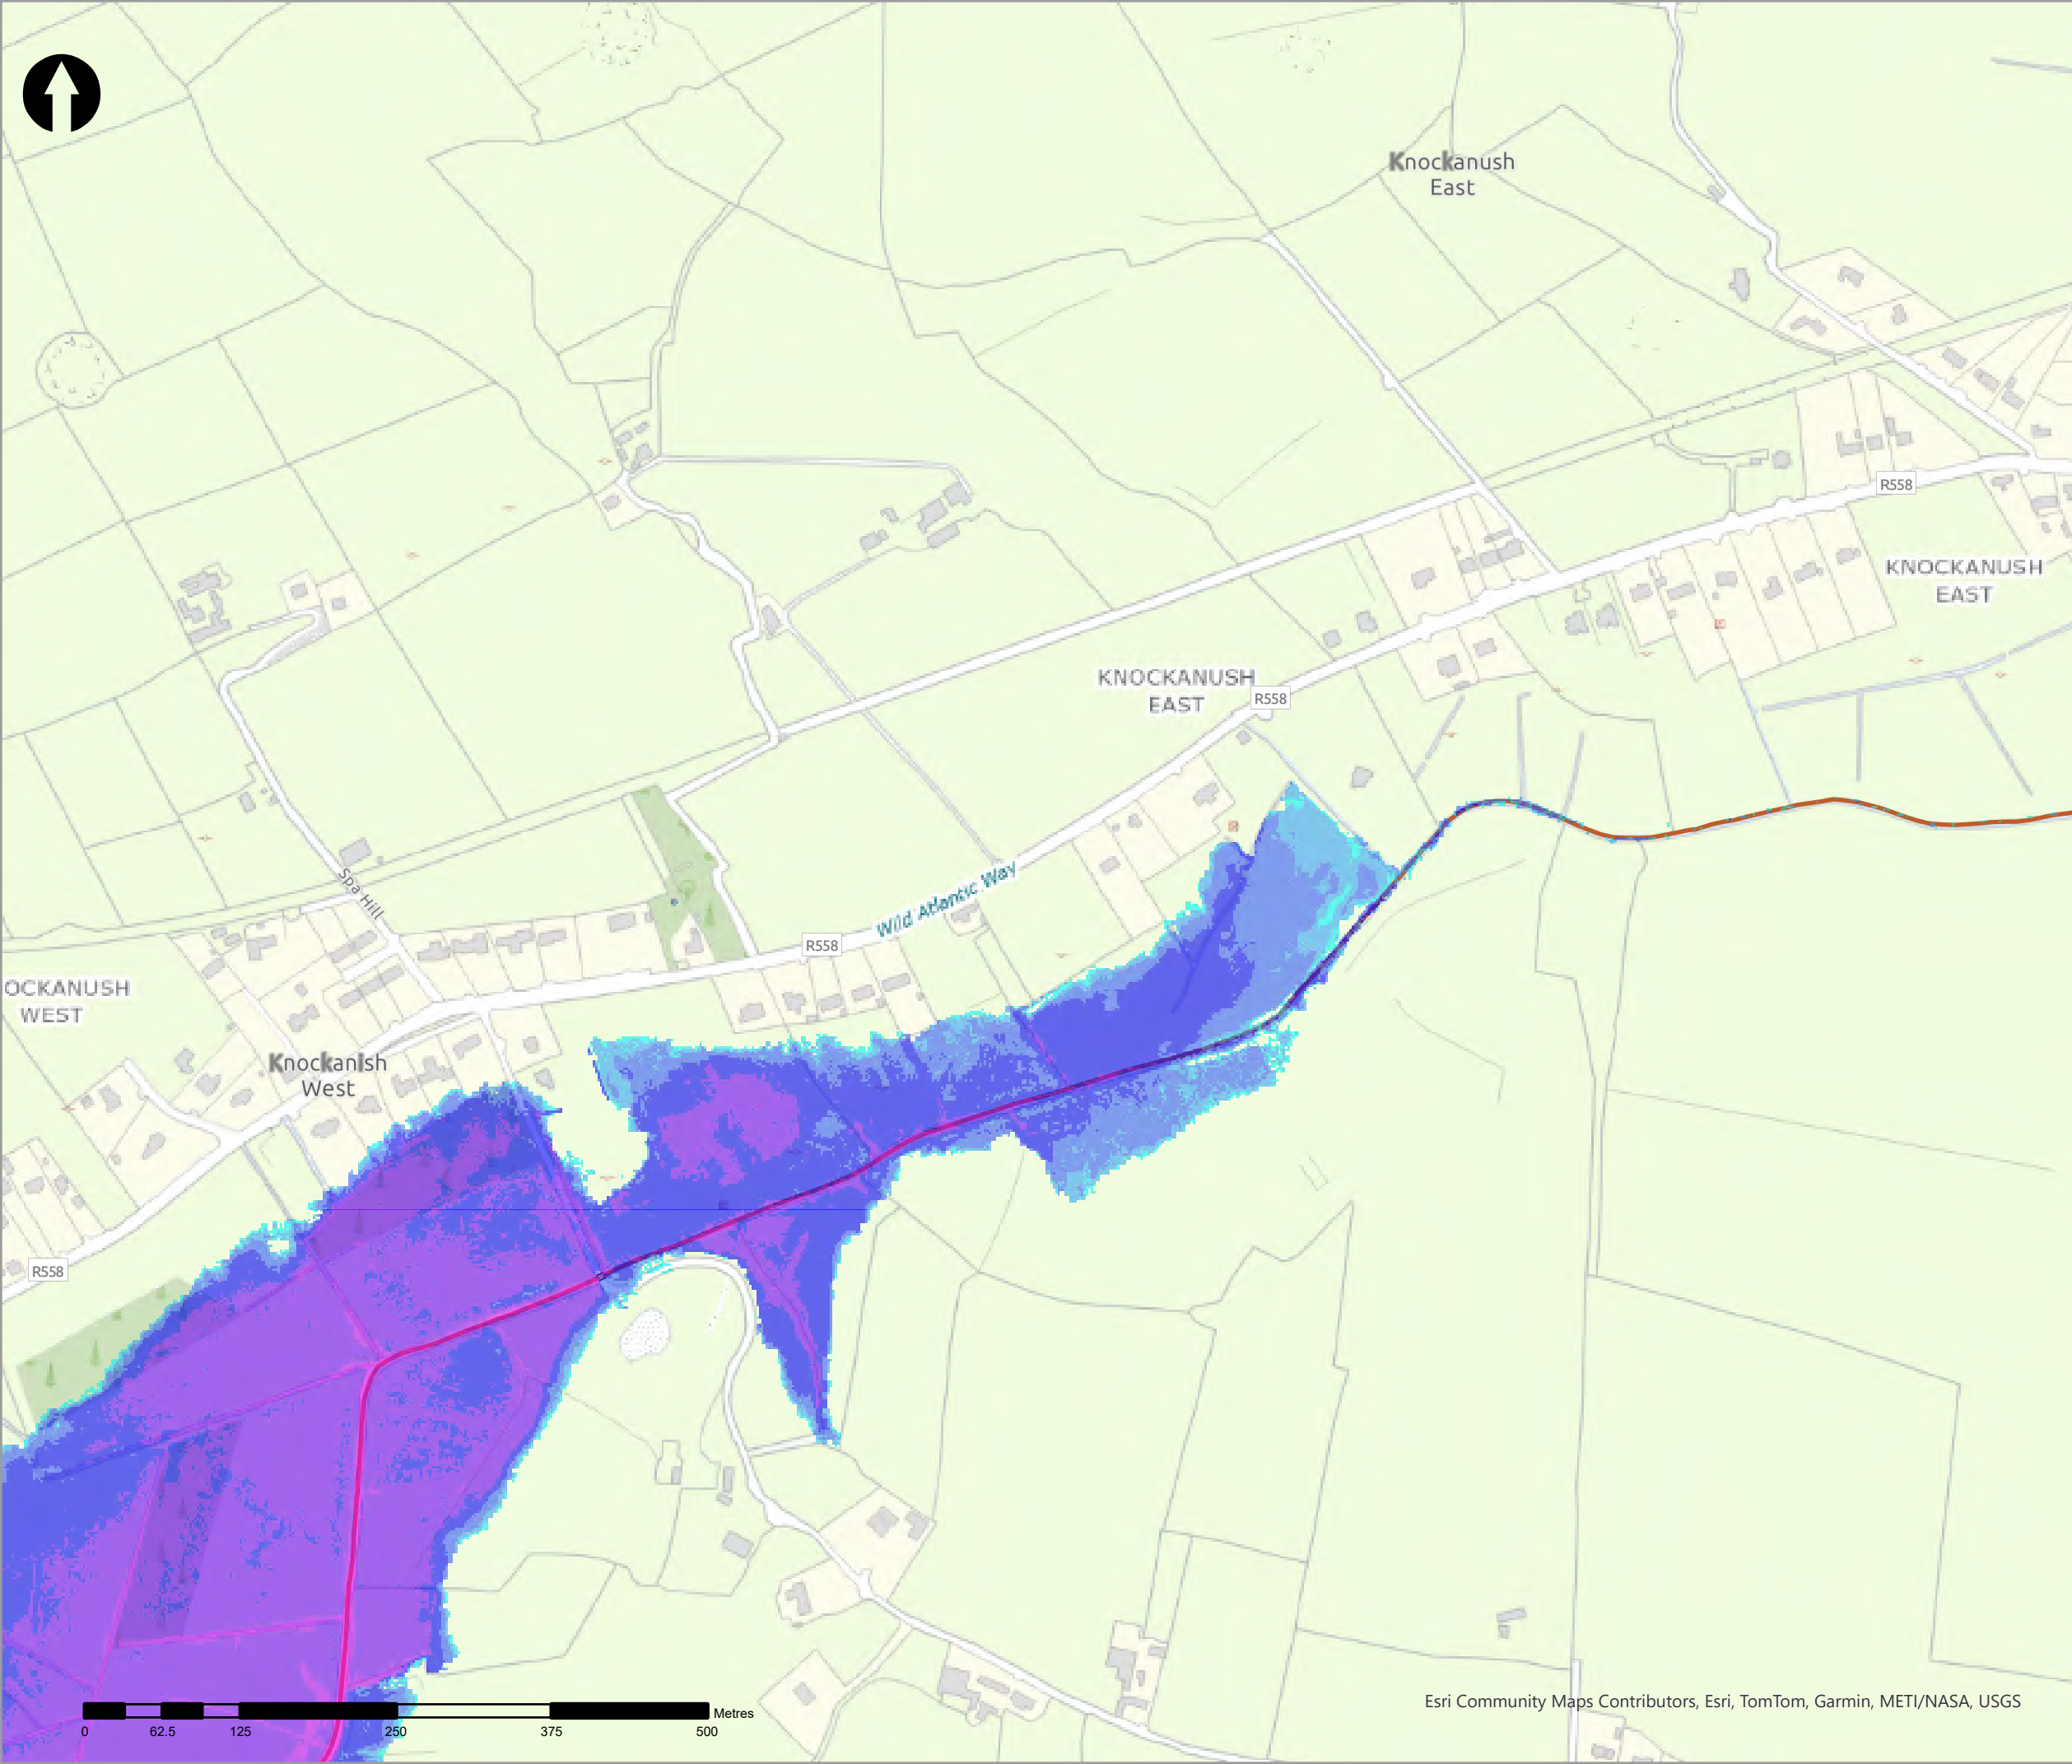

Legend

20% AEP Coastal Depth

<VALUE>

- 0 - 0.1m
- 0.1 - 0.25m
- 0.25 - 0.5m
- 0.5 - 1m
- 1.0 - 1.5m
- 1.5 - 2m
- >2m

Modelled River Centreline

Modelled Drainage

Embankment

Wall

| rev | ammdments | drawn | date |
|-----|-----------|-------|------|
|-----|-----------|-------|------|



Elmwood House T +44(0) 28 90 667914  
74 Boucher Road F +44(0) 28 90 668286  
Belfast W www.rpsgroup.com/ireland  
BT12 6RZ E ireland@rpsgroup.com

CLIENT



OPW

Oifig na hOibreacha Poiblí  
Office of Public Works



PROJECT

Tralee Flood Relief Scheme

TITLE


Tralee Depth Mapping  
20% AEP Coastal

| Project Number | Sheet Size | Drawing Scale |
|----------------|------------|---------------|
| MCW1082        | A3         | 1:5,000       |

| Drawing Number  | Datum |
|-----------------|-------|
| Dep_C_C_0005_25 | ITM   |

| Drawn by | Status | Revision |
|----------|--------|----------|
| RC       | Final  | 01       |

| Checked By | Approved By | Date       |
|------------|-------------|------------|
| AS         | AS          | 05/06/2025 |

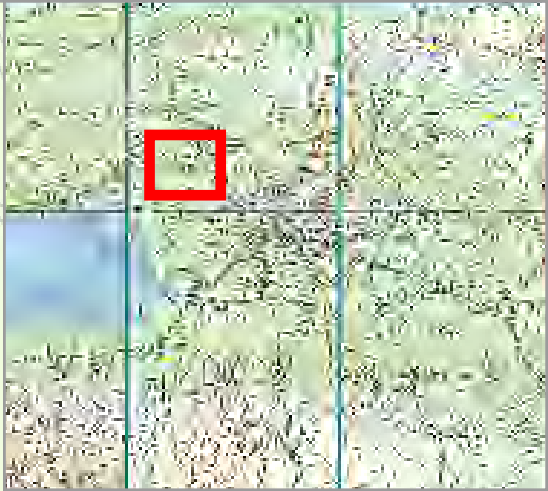

- Legend
- 20% AEP Coastal Depth
- <VALUE>
- 0 - 0.1m
  - 0.1 - 0.25m
  - 0.25 - 0.5m
  - 0.5 - 1m
  - 1.0 - 1.5m
  - 1.5 - 2m
  - >2m
- Modelled River Centreline
  - Modelled Drainage
  - Embankment
  - Wall

| rev | ammendments | drawn | date |
|-----|-------------|-------|------|
|-----|-------------|-------|------|

**rps** A TETRA TECH COMPANY  
Elmwood House T +44(0) 28 90 667914  
74 Boucher Road F +44(0) 28 90 668286  
Belfast W www.rpsgroup.com/ireland  
BT12 6RZ E ireland@rpsgroup.com

CLIENT



PROJECT

Tralee Flood Relief Scheme

TITLE

Tralee Depth Mapping  
20% AEP Coastal

|                 |             |               |
|-----------------|-------------|---------------|
| Project Number  | Sheet Size  | Drawing Scale |
| MCW1082         | A3          | 1:5,000       |
| Drawing Number  | Datum       |               |
| Dep_C_C_0005_26 | ITM         |               |
| Drawn by        | Status      | Revision      |
| RC              | Final       | 01            |
| Checked By      | Approved By | Date          |
| AS              | AS          | 05/06/2025    |





Legend

20% AEP Coastal Depth

<VALUE>

- 0 - 0.1m
- 0.1 - 0.25m
- 0.25 - 0.5m
- 0.5 - 1m
- 1.0 - 1.5m
- 1.5 - 2m
- >2m

Modelled River Centreline

Modelled Drainage

Embankment

Wall

| rev | ammendments | drawn | date |
|-----|-------------|-------|------|
|-----|-------------|-------|------|



Elmwood House T +44(0) 28 90 667914  
74 Boucher Road F +44(0) 28 90 668286  
Belfast W www.rpsgroup.com/ireland  
BT12 6RZ E ireland@rpsgroup.com

CLIENT



OPW

Oifig na hOibreacha Poiblí  
Office of Public Works



PROJECT

Tralee Flood Relief Scheme

TITLE


Tralee Depth Mapping  
20% AEP Coastal

| Project Number | Sheet Size | Drawing Scale |
|----------------|------------|---------------|
| MCW1082        | A3         | 1:5,000       |

| Drawing Number  | Datum |
|-----------------|-------|
| Dep_C_C_0005_27 | ITM   |

| Drawn by | Status | Revision |
|----------|--------|----------|
| RC       | Final  | 01       |

| Checked By | Approved By | Date       |
|------------|-------------|------------|
| AS         | AS          | 05/06/2025 |

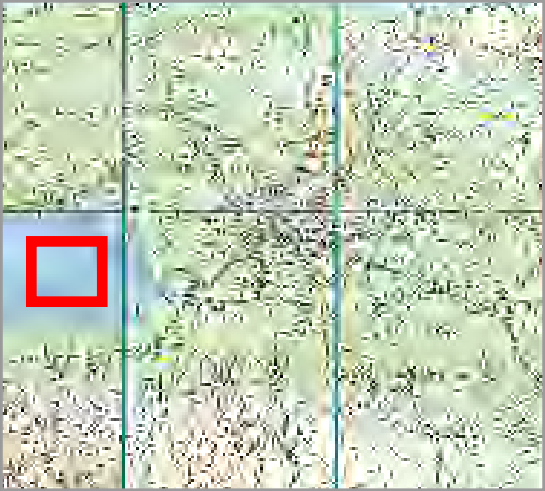

- Legend
- 20% AEP Coastal Depth
- <VALUE>
- 0 - 0.1m
  - 0.1 - 0.25m
  - 0.25 - 0.5m
  - 0.5 - 1m
  - 1.0 - 1.5m
  - 1.5 - 2m
  - >2m
- Modelled River Centreline
- Modelled Drainage
- Embankment
- Wall

| rev | ammdments | drawn | date |
|-----|-----------|-------|------|
|-----|-----------|-------|------|



Elmwood House T +44(0) 28 90 667914  
74 Boucher Road F +44(0) 28 90 668286  
Belfast W www.rpsgroup.com/ireland  
BT12 6RZ E ireland@rpsgroup.com

CLIENT



Óifig na  
eOibreacha Poiblí  
Office of Public Works




PROJECT

Tralee Flood Relief Scheme

TITLE


Tralee Depth Mapping  
20% AEP Coastal

|                 |             |               |
|-----------------|-------------|---------------|
| Project Number  | Sheet Size  | Drawing Scale |
| MCW1082         | A3          | 1:5,000       |
| Drawing Number  | Datum       |               |
| Dep_C_C_0005_28 | ITM         |               |
| Drawn by        | Status      | Revision      |
| RC              | Final       | 01            |
| Checked By      | Approved By | Date          |
| AS              | AS          | 05/06/2025    |

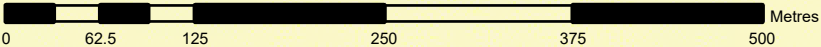

Esri Community Maps Contributors, Esri, TomTom, Garmin, METI/NASA, USGS



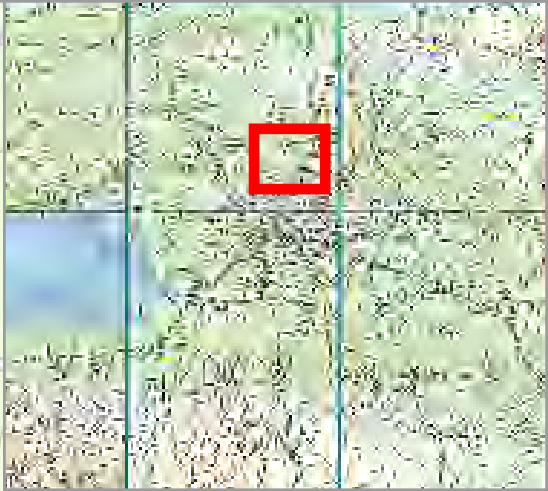

| Legend                    |  |
|---------------------------|--|
| 20% AEP Coastal Depth     |  |
| <VALUE>                   |  |
| 0 - 0.1m                  |  |
| 0.1 - 0.25m               |  |
| 0.25 - 0.5m               |  |
| 0.5 - 1m                  |  |
| 1.0 - 1.5m                |  |
| 1.5 - 2m                  |  |
| >2m                       |  |
| Modelled River Centreline |  |
| Modelled Drainage         |  |
| Embankment                |  |
| Wall                      |  |

| rev | amendments | drawn | date |
|-----|------------|-------|------|
|-----|------------|-------|------|



Elmwood House T +44(0) 28 90 667914  
74 Boucher Road F +44(0) 28 90 668286  
Belfast W www.rpsgroup.com/ireland  
BT12 6RZ E ireland@rpsgroup.com

CLIENT



OPW

Óifig na hOibreacha Poiblí  
Office of Public Works



| PROJECT                    |
|----------------------------|
| Tralee Flood Relief Scheme |

| TITLE                                   |
|-----------------------------------------|
| Tralee Depth Mapping<br>20% AEP Coastal |

|                 |             |               |
|-----------------|-------------|---------------|
| Project Number  | Sheet Size  | Drawing Scale |
| MCW1082         | A3          | 1:5,000       |
| Drawing Number  |             | Datum         |
| Dep_C_C_0005_29 |             | ITM           |
| Drawn by        | Status      | Revision      |
| RC              | Final       | 01            |
| Checked By      | Approved By | Date          |
| AS              | AS          | 05/06/2025    |



- Legend
- 20% AEP Coastal Depth
- <VALUE>
- 0 - 0.1m
  - 0.1 - 0.25m
  - 0.25 - 0.5m
  - 0.5 - 1m
  - 1.0 - 1.5m
  - 1.5 - 2m
  - >2m
- Modelled River Centreline
- Modelled Drainage
- Embankment
- Wall

| rev | ammendments | drawn | date |
|-----|-------------|-------|------|
|-----|-------------|-------|------|



Elmwood House T +44(0) 28 90 667914  
74 Boucher Road F +44(0) 28 90 668286  
Belfast W www.rpsgroup.com/ireland  
BT12 6RZ E ireland@rpsgroup.com

CLIENT



Óig na  
eÓlínacha Poiblí  
Office of Public Works



|         |                            |  |
|---------|----------------------------|--|
| PROJECT | Tralee Flood Relief Scheme |  |
|---------|----------------------------|--|

|       |                                         |  |
|-------|-----------------------------------------|--|
| TITLE | Tralee Depth Mapping<br>20% AEP Coastal |  |
|-------|-----------------------------------------|--|



|                |            |               |
|----------------|------------|---------------|
| Project Number | Sheet Size | Drawing Scale |
| MCW1082        | A3         | 1:5,000       |

|                 |       |
|-----------------|-------|
| Drawing Number  | Datum |
| Dep_C_C_0005_30 | ITM   |

|          |        |          |
|----------|--------|----------|
| Drawn by | Status | Revision |
| RC       | Final  | 01       |

|            |             |            |
|------------|-------------|------------|
| Checked By | Approved By | Date       |
| AS         | AS          | 05/06/2025 |



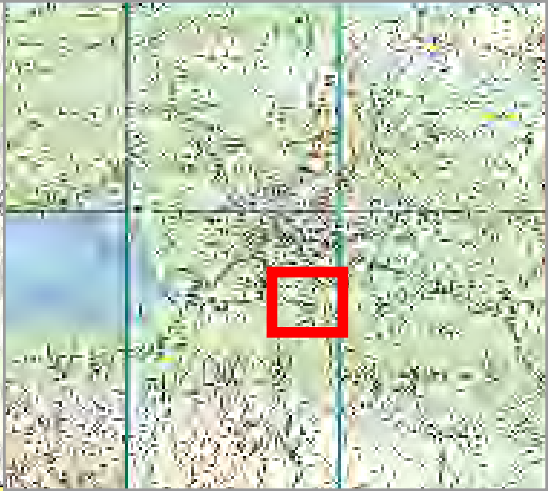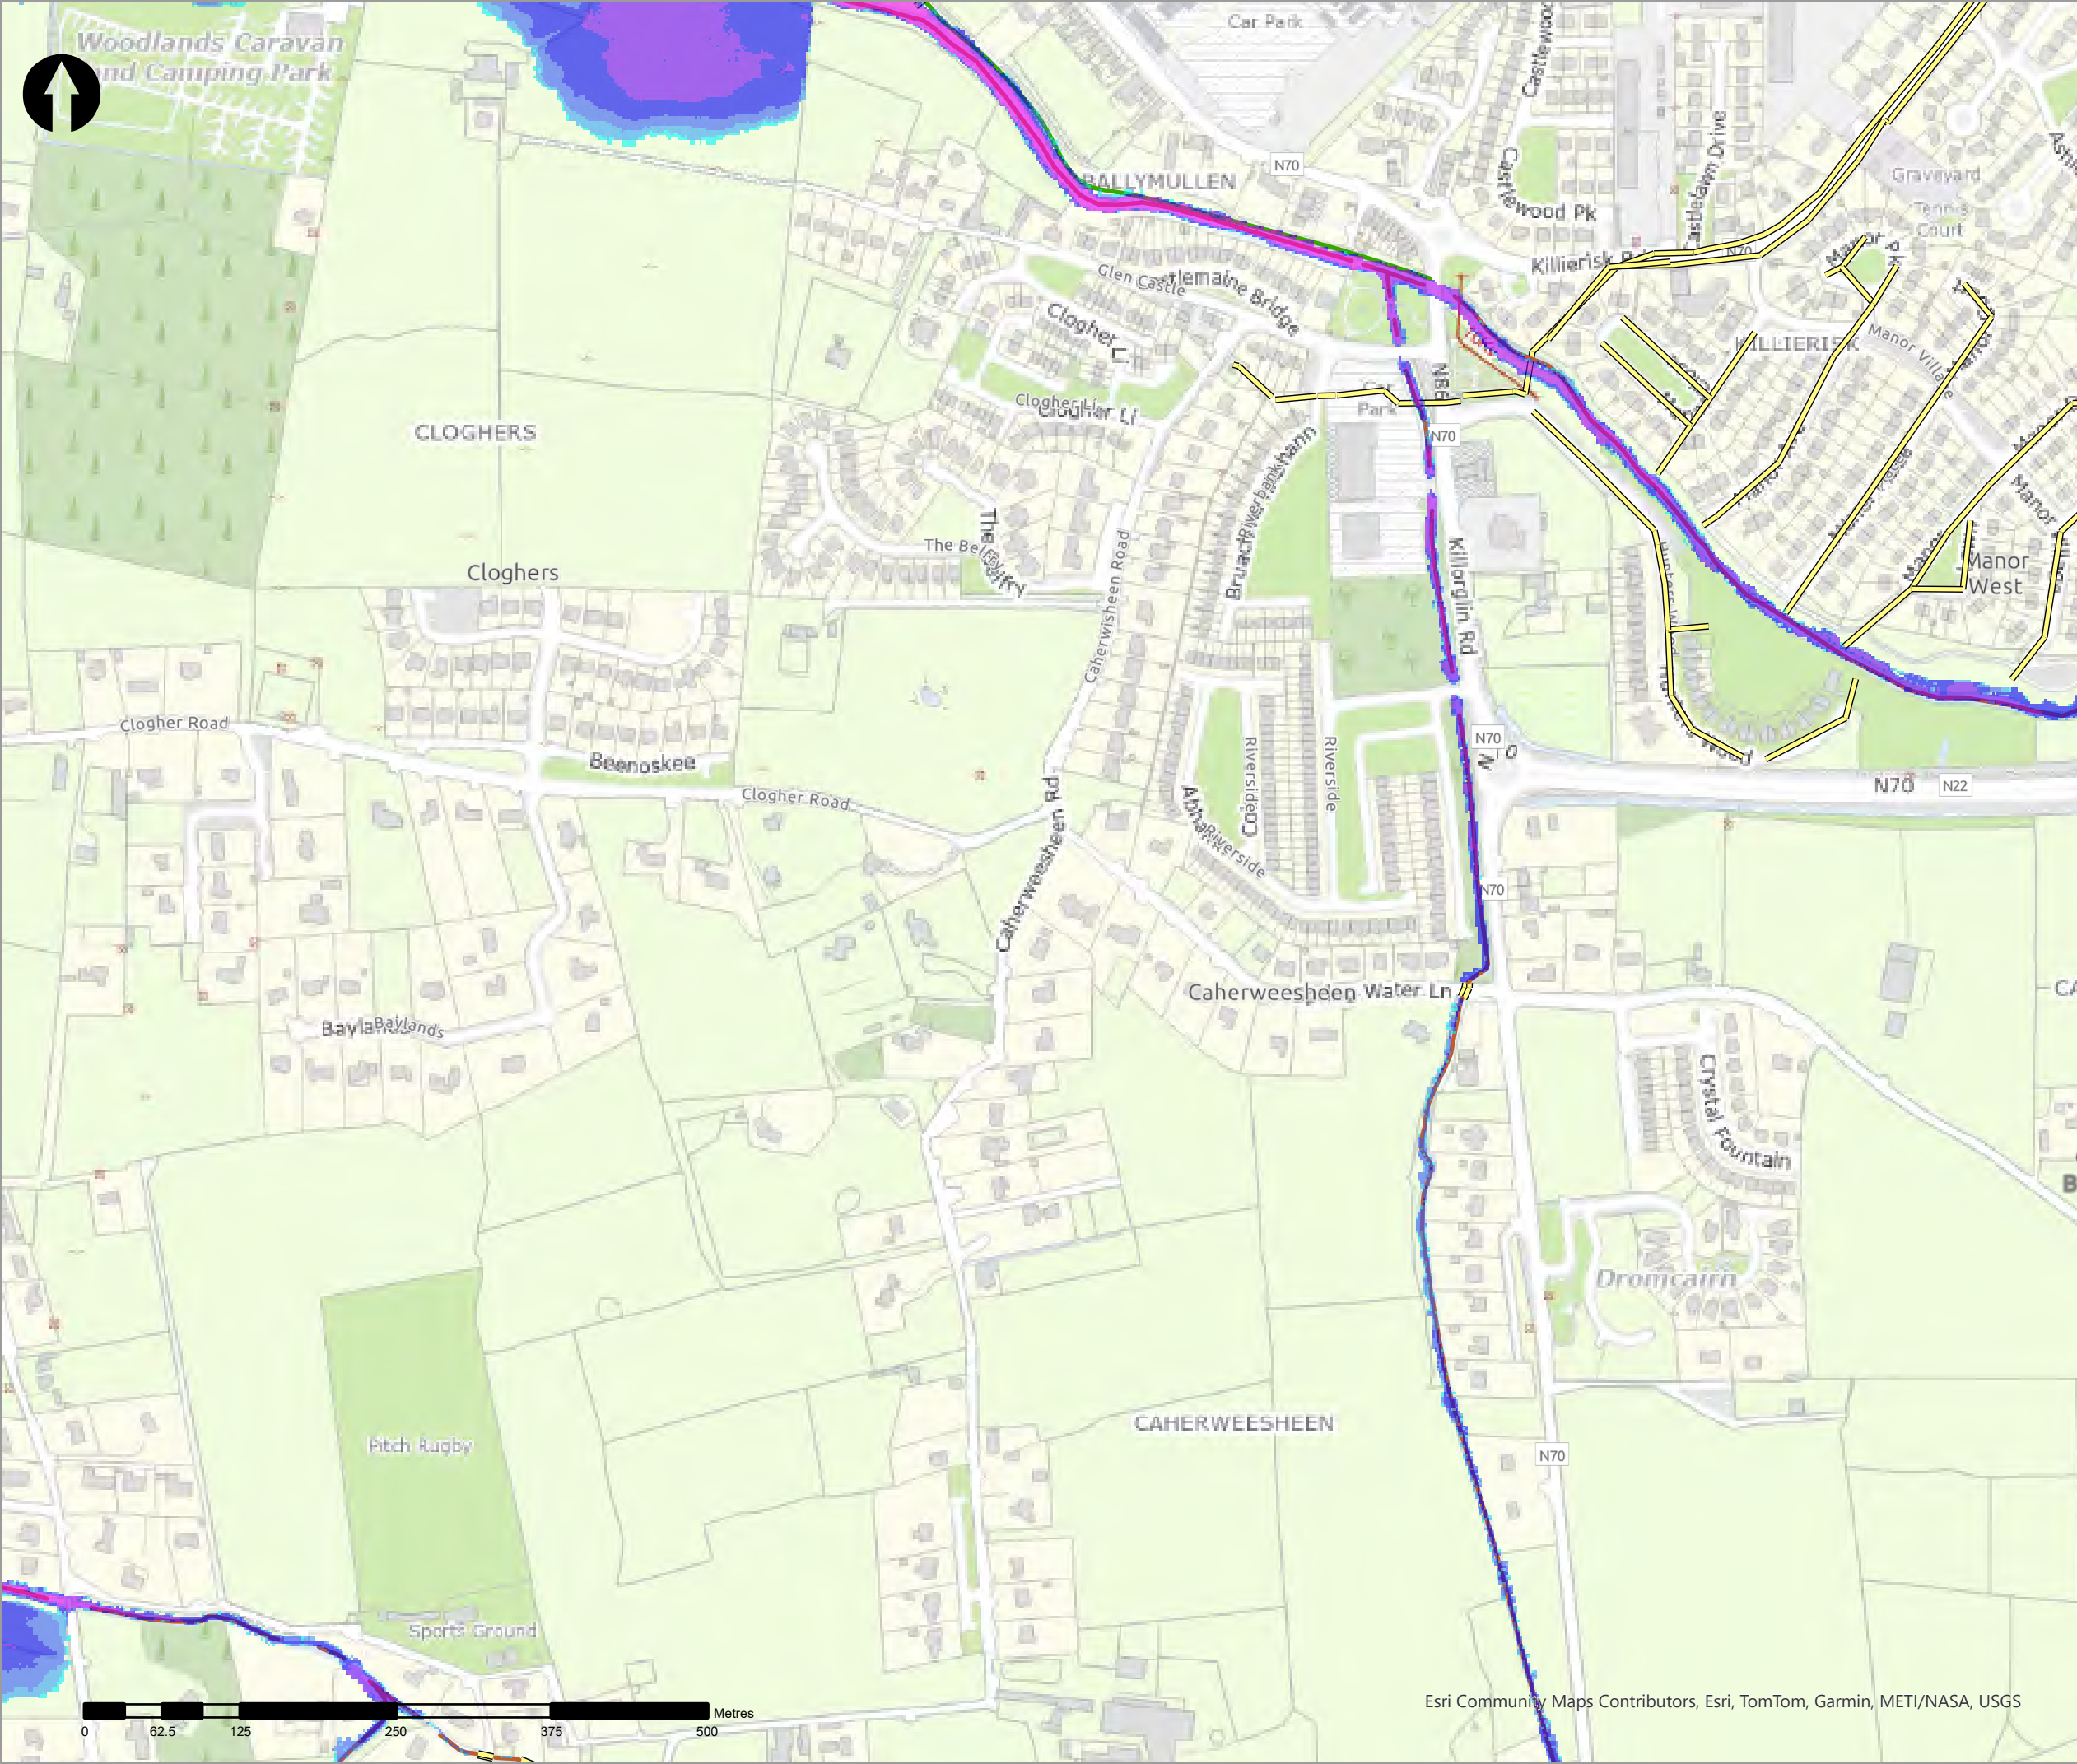

- Legend
- 20% AEP Coastal Depth
- <VALUE>
- 0 - 0.1m
  - 0.1 - 0.25m
  - 0.25 - 0.5m
  - 0.5 - 1m
  - 1.0 - 1.5m
  - 1.5 - 2m
  - >2m
- Modelled River Centreline
- Modelled Drainage
- Embankment
- Wall

| rev | ammendments | drawn | date |
|-----|-------------|-------|------|
|-----|-------------|-------|------|



Elmwood House T +44(0) 28 90 667914  
74 Boucher Road F +44(0) 28 90 668286  
Belfast W www.rpsgroup.com/ireland  
BT12 6RZ E ireland@rpsgroup.com

CLIENT



OPW

Óigín na nEobánacha Poiblí  
Office of Public Works



PROJECT

Tralee Flood Relief Scheme

TITLE

Tralee Depth Mapping  
50% AEP Coastal


| Project Number | Sheet Size | Drawing Scale |
|----------------|------------|---------------|
| MCW1082        | A3         | 1:5,000       |

| Drawing Number  | Datum |
|-----------------|-------|
| Dep_C_C_0002_01 | ITM   |

| Drawn by | Status | Revision |
|----------|--------|----------|
| RC       | Final  | 01       |

| Checked By | Approved By | Date       |
|------------|-------------|------------|
| AS         | AS          | 05/06/2025 |



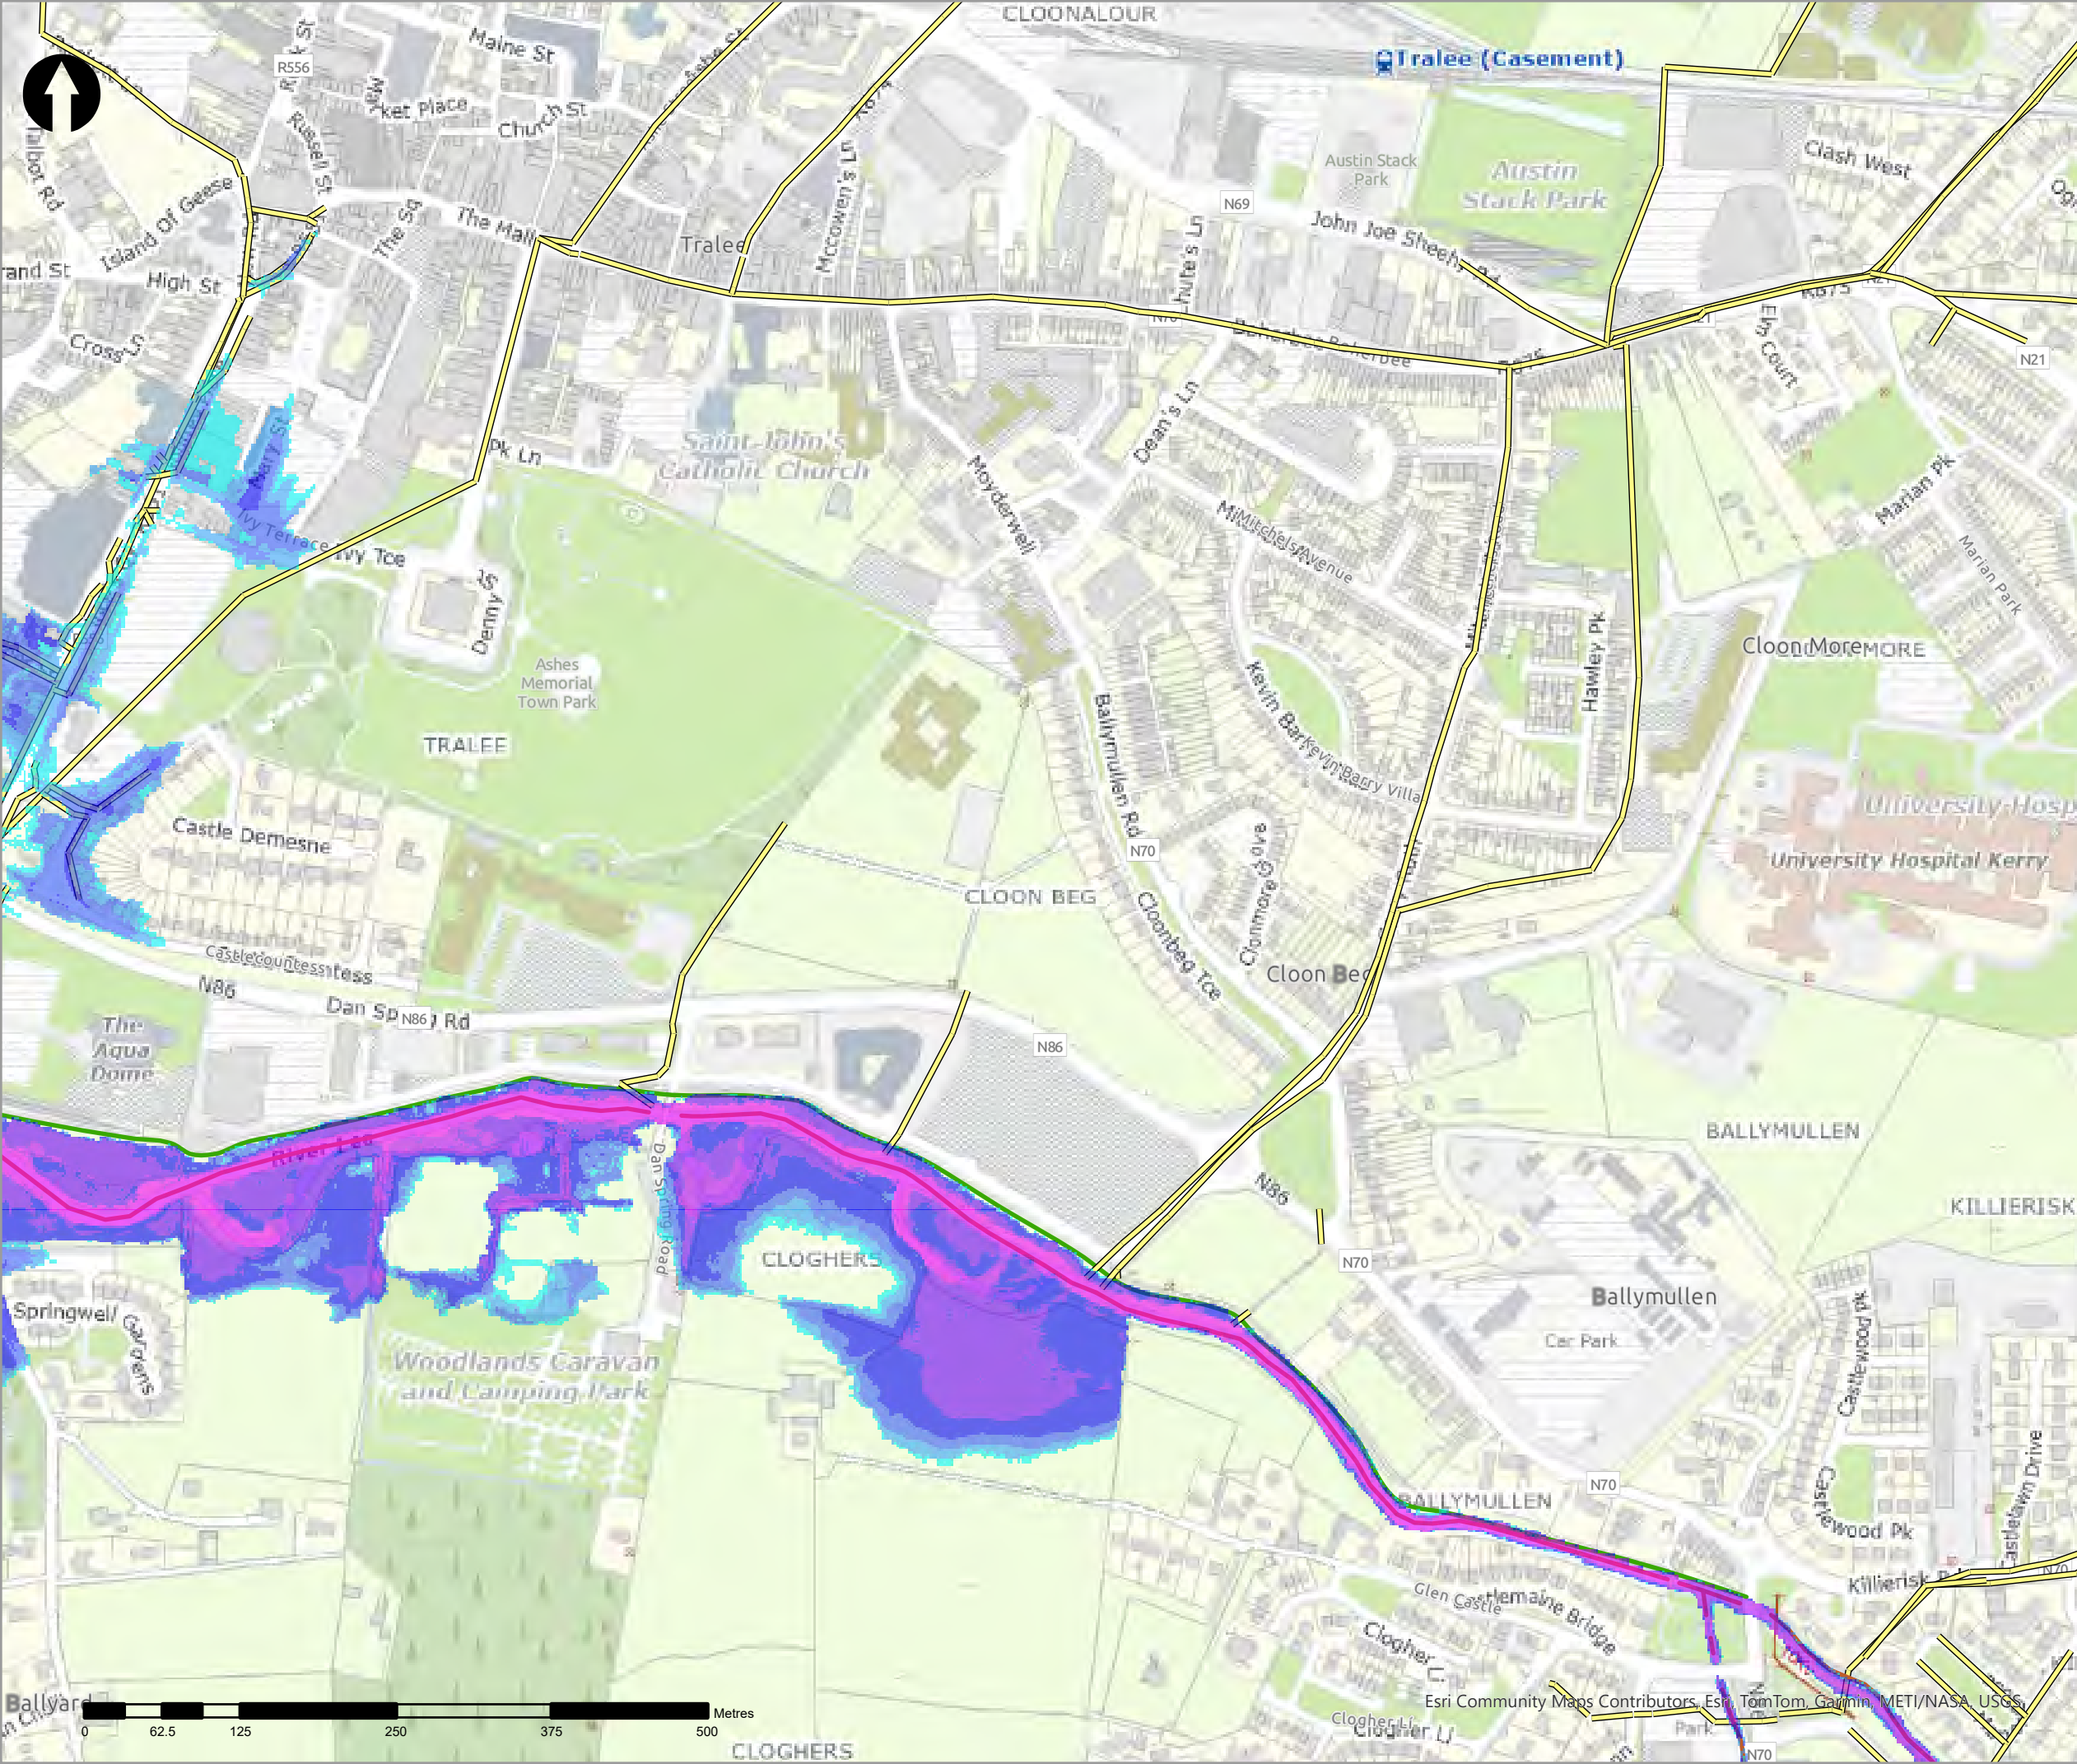

| Legend                |                           |
|-----------------------|---------------------------|
| 20% AEP Coastal Depth |                           |
| <VALUE>               |                           |
|                       | 0 - 0.1m                  |
|                       | 0.1 - 0.25m               |
|                       | 0.25 - 0.5m               |
|                       | 0.5 - 1m                  |
|                       | 1.0 - 1.5m                |
|                       | 1.5 - 2m                  |
|                       | >2m                       |
|                       | Modelled River Centreline |
|                       | Modelled Drainage         |
|                       | Embankment                |
|                       | Wall                      |

| rev | amendments | drawn | date |
|-----|------------|-------|------|
|     |            |       |      |



Elmwood House T +44(0) 28 90 667914  
74 Boucher Road F +44(0) 28 90 668286  
Belfast W www.rpsgroup.com/ireland  
BT12 6RZ E ireland@rpsgroup.com

CLIENT



OPW

Óigín na rÉabhaice Poiblí  
Office of Public Works



| PROJECT                    |
|----------------------------|
| Tralee Flood Relief Scheme |


| TITLE                                   |
|-----------------------------------------|
| Tralee Depth Mapping<br>50% AEP Coastal |

| Project Number | Sheet Size | Drawing Scale |
|----------------|------------|---------------|
| MCW1082        | A3         | 1:5,000       |



| Drawing Number  | Datum |
|-----------------|-------|
| Dep_C_C_0002_02 | ITM   |

| Drawn by | Status | Revision |
|----------|--------|----------|
| RC       | Final  | 01       |

| Checked By | Approved By | Date       |
|------------|-------------|------------|
| AS         | AS          | 05/06/2025 |

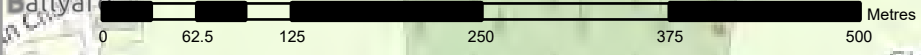



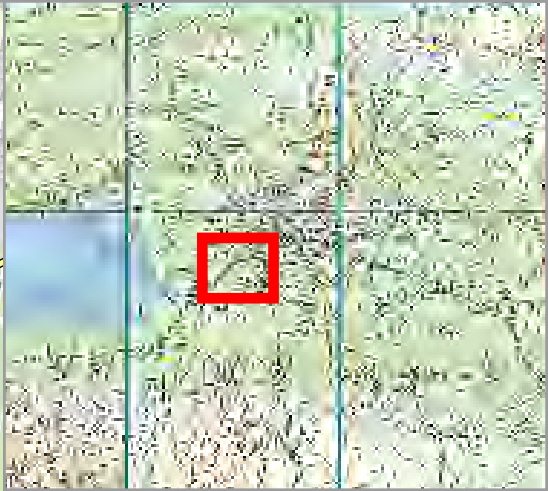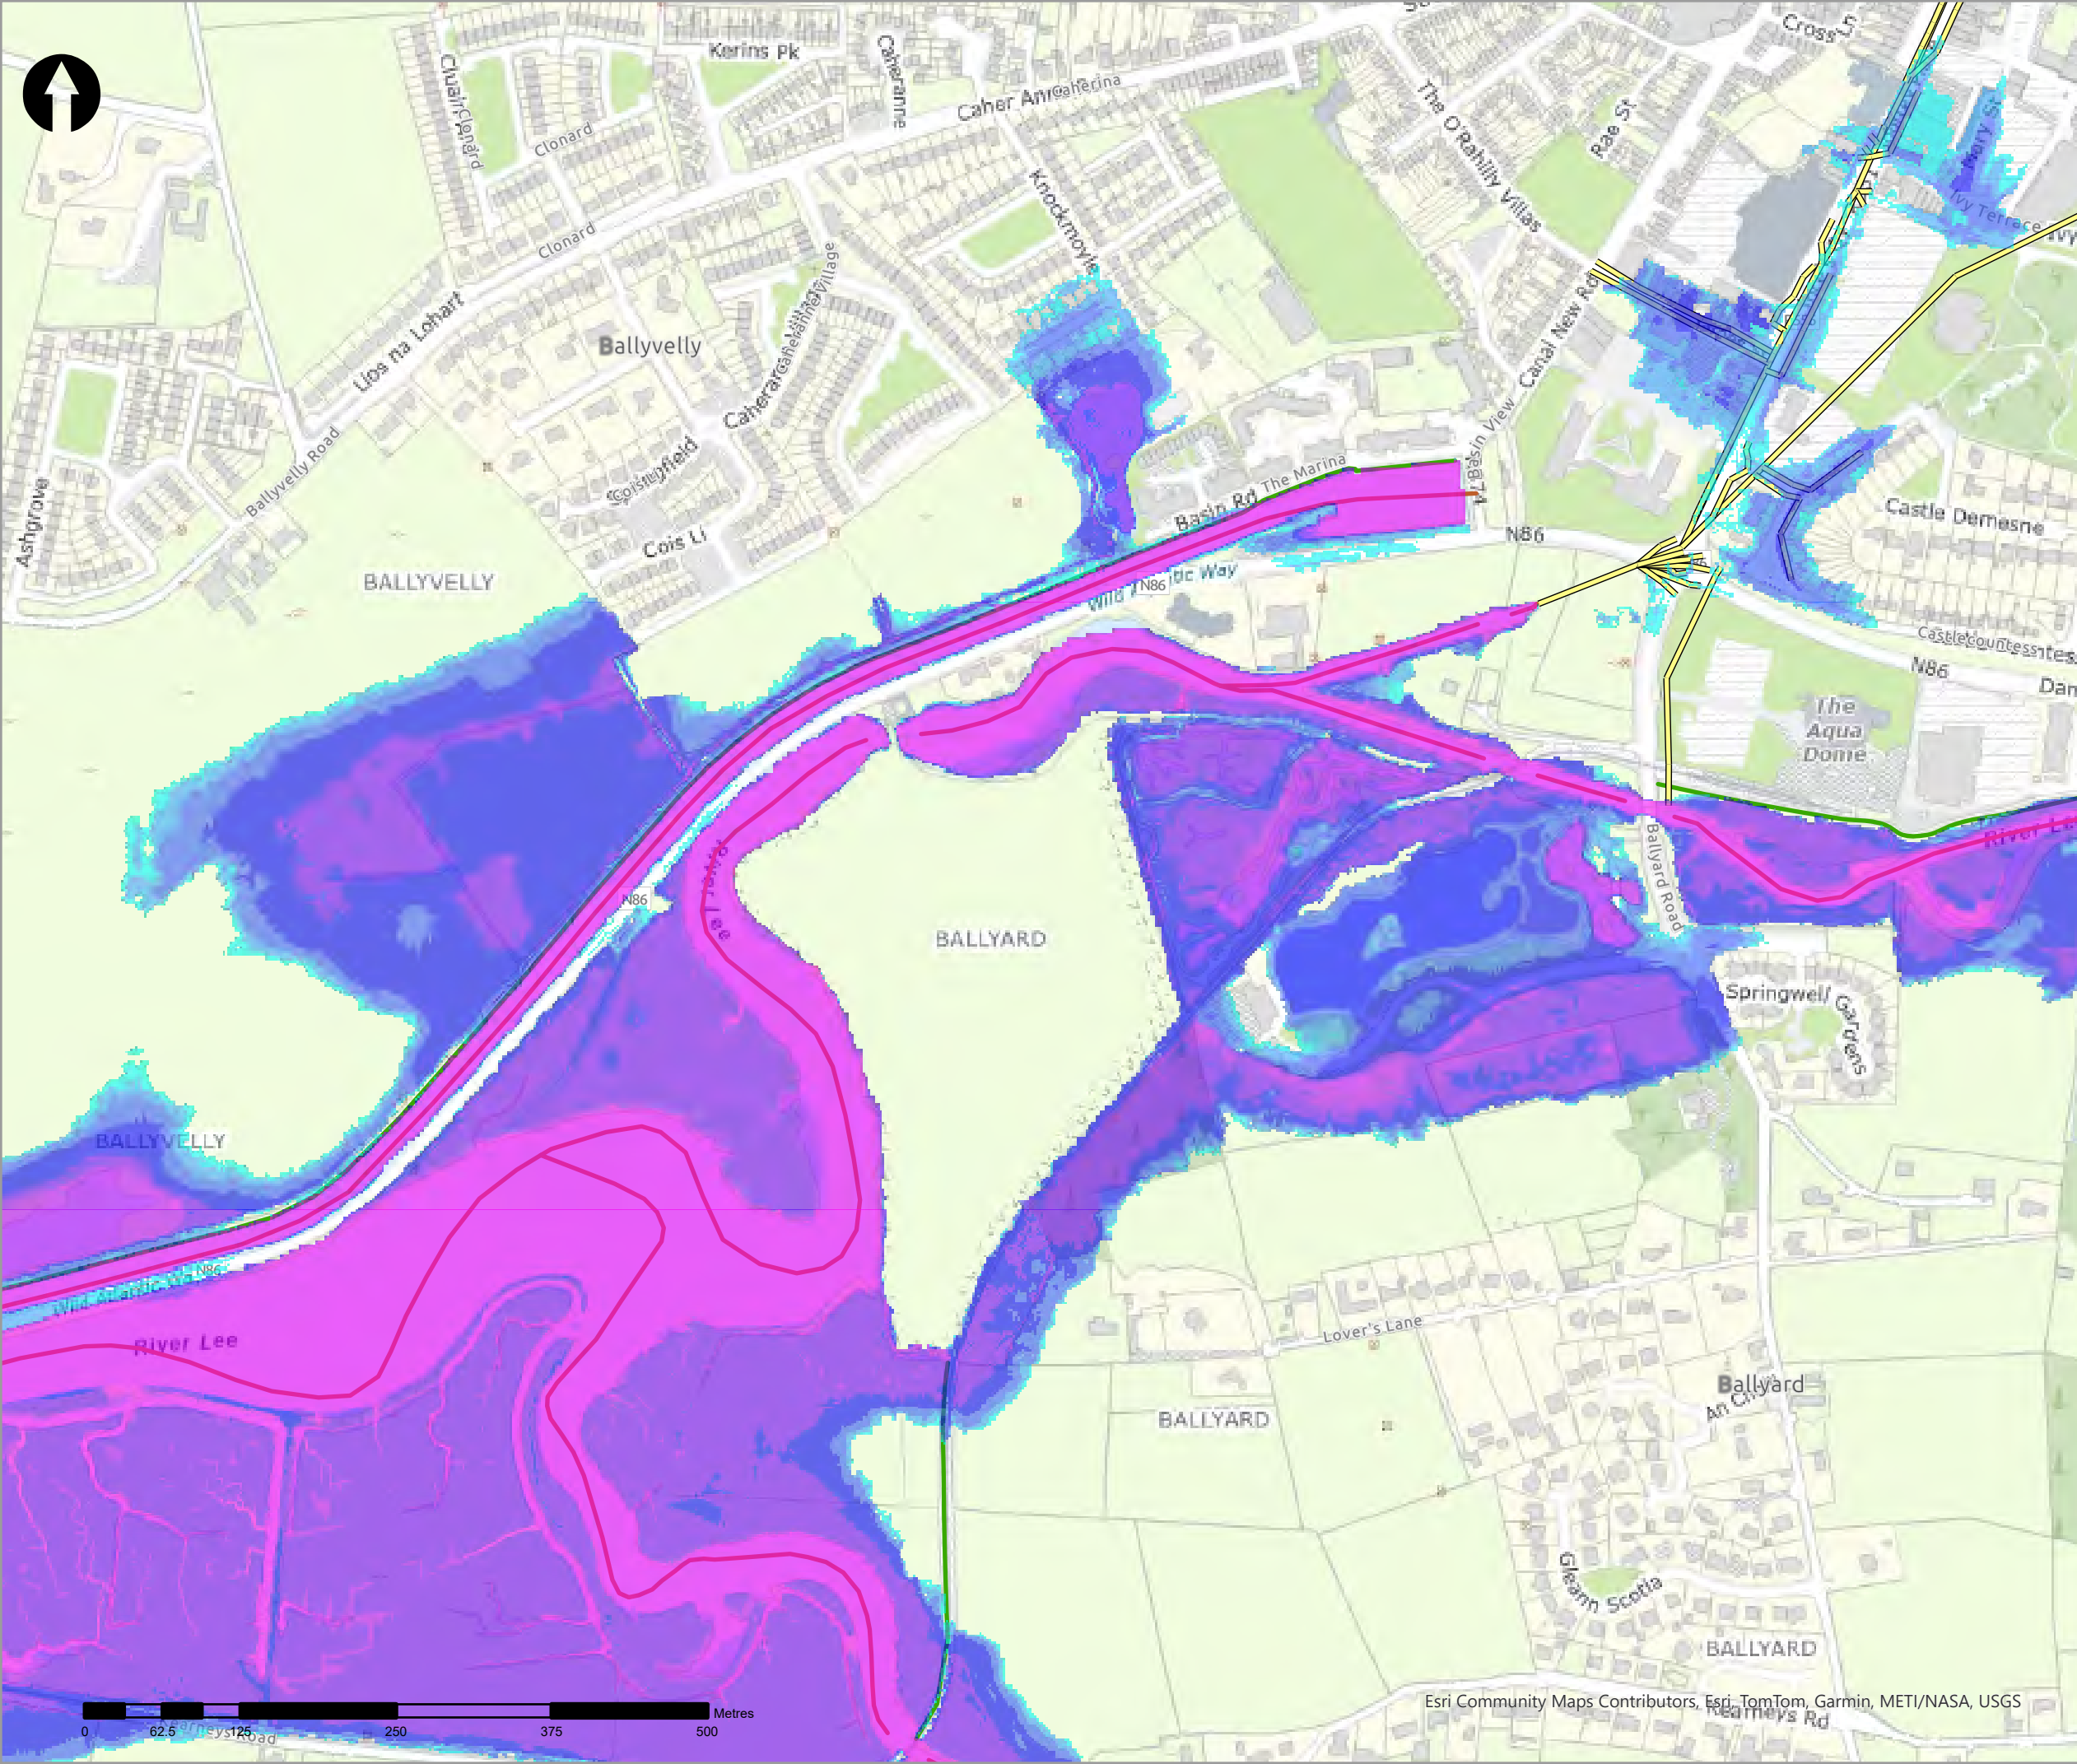

Legend

20% AEP Coastal Depth

<VALUE>

- 0 - 0.1m
- 0.1 - 0.25m
- 0.25 - 0.5m
- 0.5 - 1m
- 1.0 - 1.5m
- 1.5 - 2m
- >2m

- Modelled River Centreline
- Modelled Drainage
- Embankment
- Wall

| rev | ammdments | drawn | date |
|-----|-----------|-------|------|
|-----|-----------|-------|------|



Elmwood House T +44(0) 28 90 667914  
74 Boucher Road F +44(0) 28 90 668286  
Belfast W www.rpsgroup.com/ireland  
BT12 6RZ E ireland@rpsgroup.com

CLIENT



OPW

Óifig na hOibreacha Poiblí  
Office of Public Works



PROJECT

Tralee Flood Relief Scheme

TITLE



Tralee Depth Mapping  
50% AEP Coastal

| Project Number | Sheet Size | Drawing Scale |
|----------------|------------|---------------|
| MCW1082        | A3         | 1:5,000       |

| Drawing Number  | Datum |
|-----------------|-------|
| Dep_C_C_0002_03 | ITM   |

| Drawn by | Status | Revision |
|----------|--------|----------|
| RC       | Final  | 01       |

| Checked By | Approved By | Date       |
|------------|-------------|------------|
| AS         | AS          | 05/06/2025 |

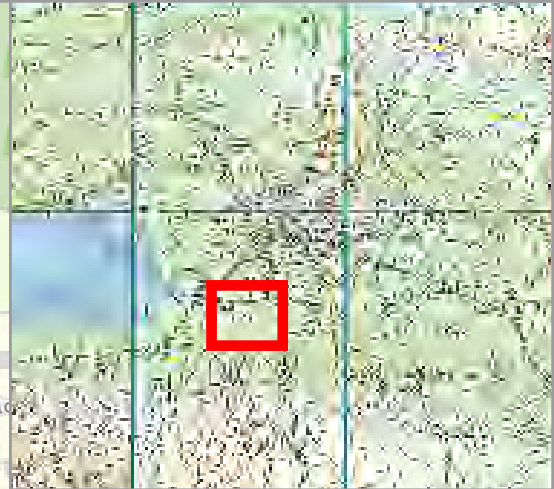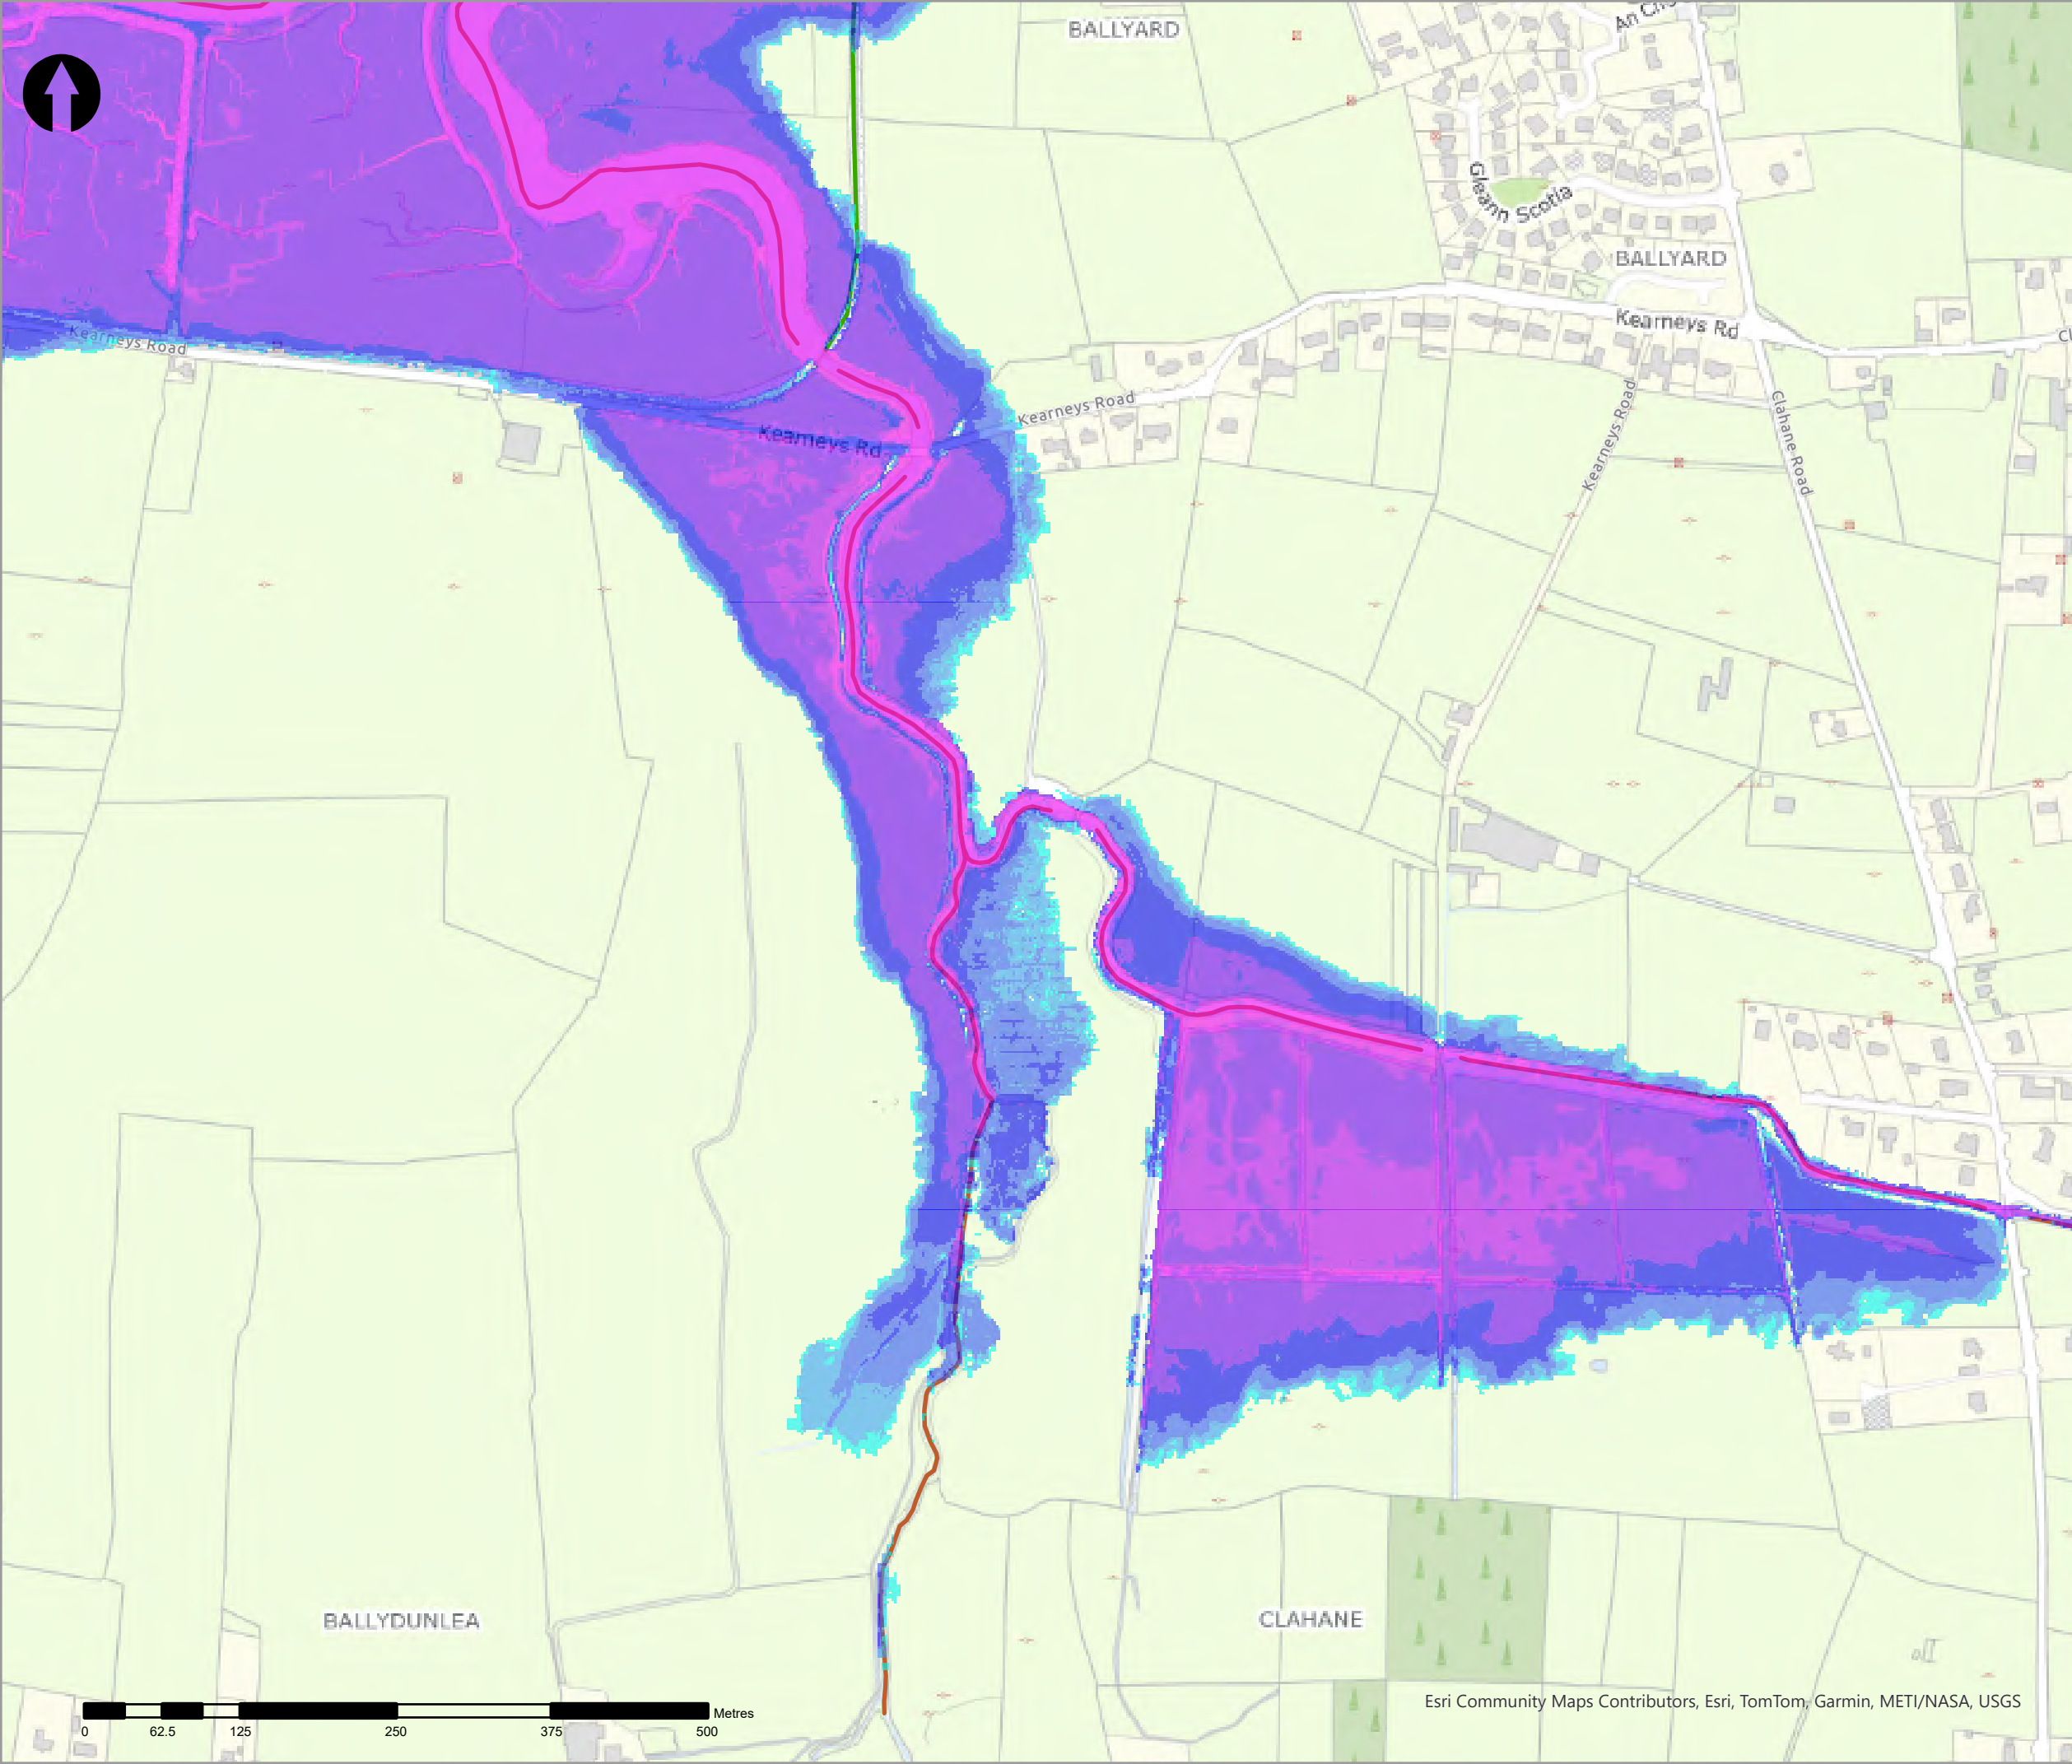

Legend

20% AEP Coastal Depth

<VALUE>

- 0 - 0.1m
- 0.1 - 0.25m
- 0.25 - 0.5m
- 0.5 - 1m
- 1.0 - 1.5m
- 1.5 - 2m
- >2m

Modelled River Centreline

Modelled Drainage

Embankment

Wall

| rev | ammendments | drawn | date |
|-----|-------------|-------|------|
|-----|-------------|-------|------|



Elmwood House T +44(0) 28 90 667914  
74 Boucher Road F +44(0) 28 90 668286  
Belfast W www.rpsgroup.com/ireland  
BT12 6RZ E ireland@rpsgroup.com

A TETRA TECH COMPANY

CLIENT



OPW

Oifig na hOibreacha Poiblí  
Office of Public Works



PROJECT

Tralee Flood Relief Scheme

TITLE

Tralee Depth Mapping  
50% AEP Coastal



| Project Number | Sheet Size | Drawing Scale |
|----------------|------------|---------------|
| MCW1082        | A3         | 1:5,000       |

| Drawing Number  | Datum |
|-----------------|-------|
| Dep_C_C_0002_04 | ITM   |

| Drawn by | Status | Revision |
|----------|--------|----------|
| RC       | Final  | 01       |

| Checked By | Approved By | Date       |
|------------|-------------|------------|
| AS         | AS          | 05/06/2025 |



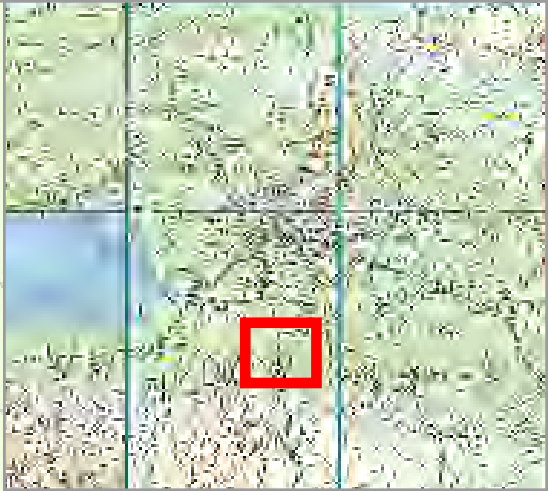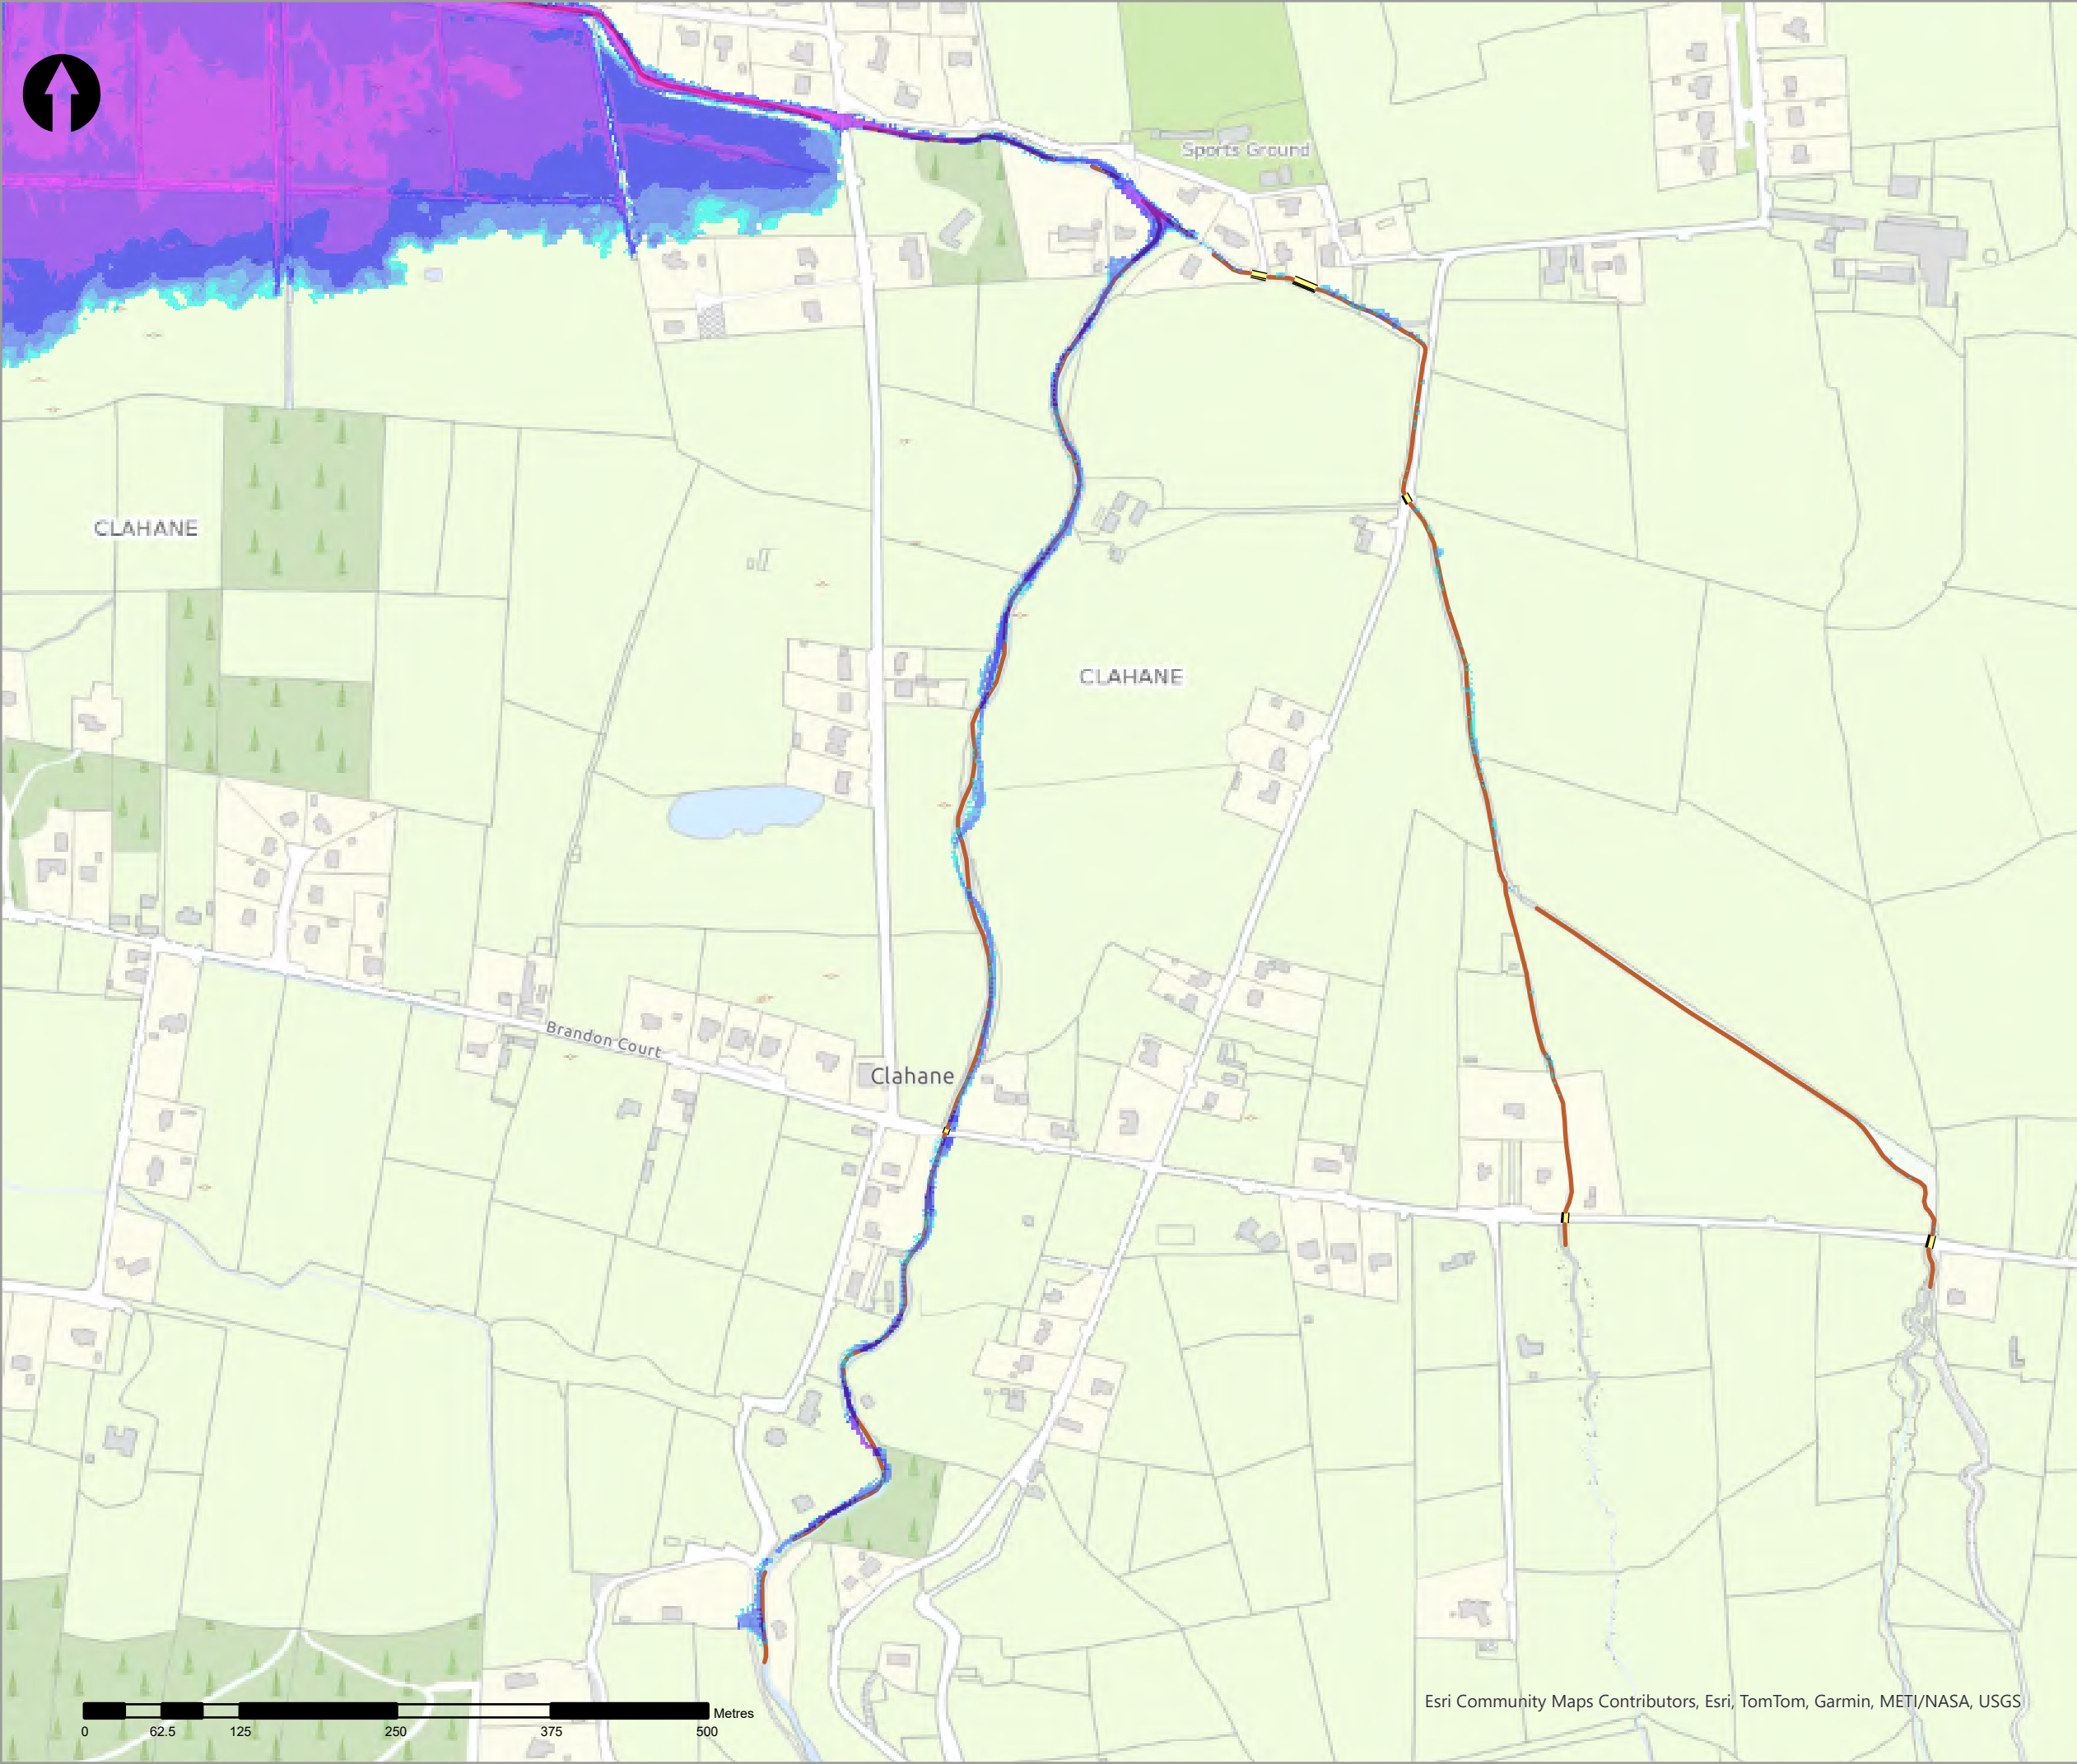

- Legend
- 20% AEP Coastal Depth
- <VALUE>
- 0 - 0.1m
  - 0.1 - 0.25m
  - 0.25 - 0.5m
  - 0.5 - 1m
  - 1.0 - 1.5m
  - 1.5 - 2m
  - >2m
- Modelled River Centreline
- Modelled Drainage
- Embankment
- Wall

| rev | ammendments | drawn | date |
|-----|-------------|-------|------|
|-----|-------------|-------|------|



Elmwood House T +44(0) 28 90 667914  
74 Boucher Road F +44(0) 28 90 668286  
Belfast W www.rpsgroup.com/ireland  
BT12 6RZ E ireland@rpsgroup.com

CLIENT



OPW

Óigín na nEilíníochas Poiblí  
Office of Public Works



PROJECT

Tralee Flood Relief Scheme

TITLE


Tralee Depth Mapping  
50% AEP Coastal

| Project Number | Sheet Size | Drawing Scale |
|----------------|------------|---------------|
| MCW1082        | A3         | 1:5,000       |

| Drawing Number  | Datum |
|-----------------|-------|
| Dep_C_C_0002_05 | ITM   |

| Drawn by | Status | Revision |
|----------|--------|----------|
| RC       | Final  | 01       |

| Checked By | Approved By | Date       |
|------------|-------------|------------|
| AS         | AS          | 05/06/2025 |

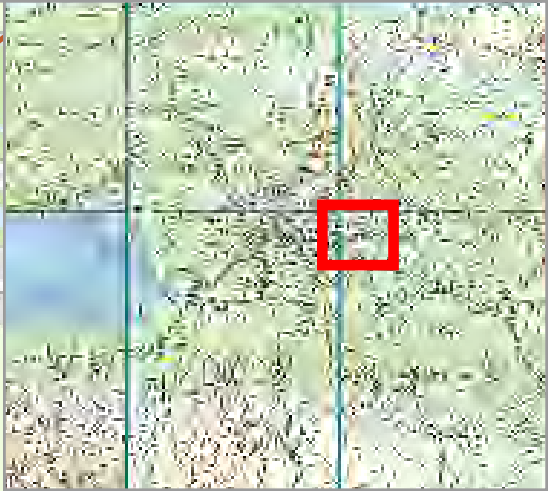

Legend

20% AEP Coastal Depth

<VALUE>

- 0 - 0.1m
- 0.1 - 0.25m
- 0.25 - 0.5m
- 0.5 - 1m
- 1.0 - 1.5m
- 1.5 - 2m
- >2m

Modelled River Centreline

Modelled Drainage

Embankment

Wall

| rev | amendments | drawn | date |
|-----|------------|-------|------|
|-----|------------|-------|------|



Elmwood House T +44(0) 28 90 667914  
74 Boucher Road F +44(0) 28 90 668286  
Belfast W www.rpsgroup.com/ireland  
BT12 6RZ E ireland@rpsgroup.com

CLIENT



OPW

Óifig na hOibreacha Poiblí  
Office of Public Works



PROJECT

Tralee Flood Relief Scheme

TITLE

Tralee Depth Mapping  
50% AEP Coastal

| Project Number | Sheet Size | Drawing Scale |
|----------------|------------|---------------|
| MCW1082        | A3         | 1:5,000       |



| Drawing Number  | Datum |
|-----------------|-------|
| Dep_C_C_0002_06 | ITM   |

| Drawn by | Status | Revision |
|----------|--------|----------|
| RC       | Final  | 01       |

| Checked By | Approved By | Date       |
|------------|-------------|------------|
| AS         | AS          | 05/06/2025 |

Esri Community Maps Contributors, Esri, TomTom, Garmin, METI/NASA, USGS



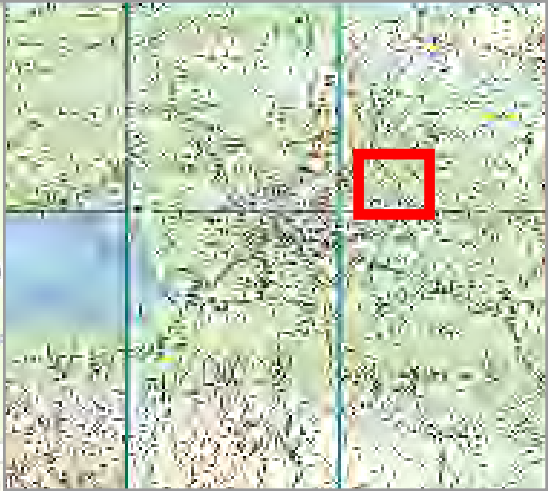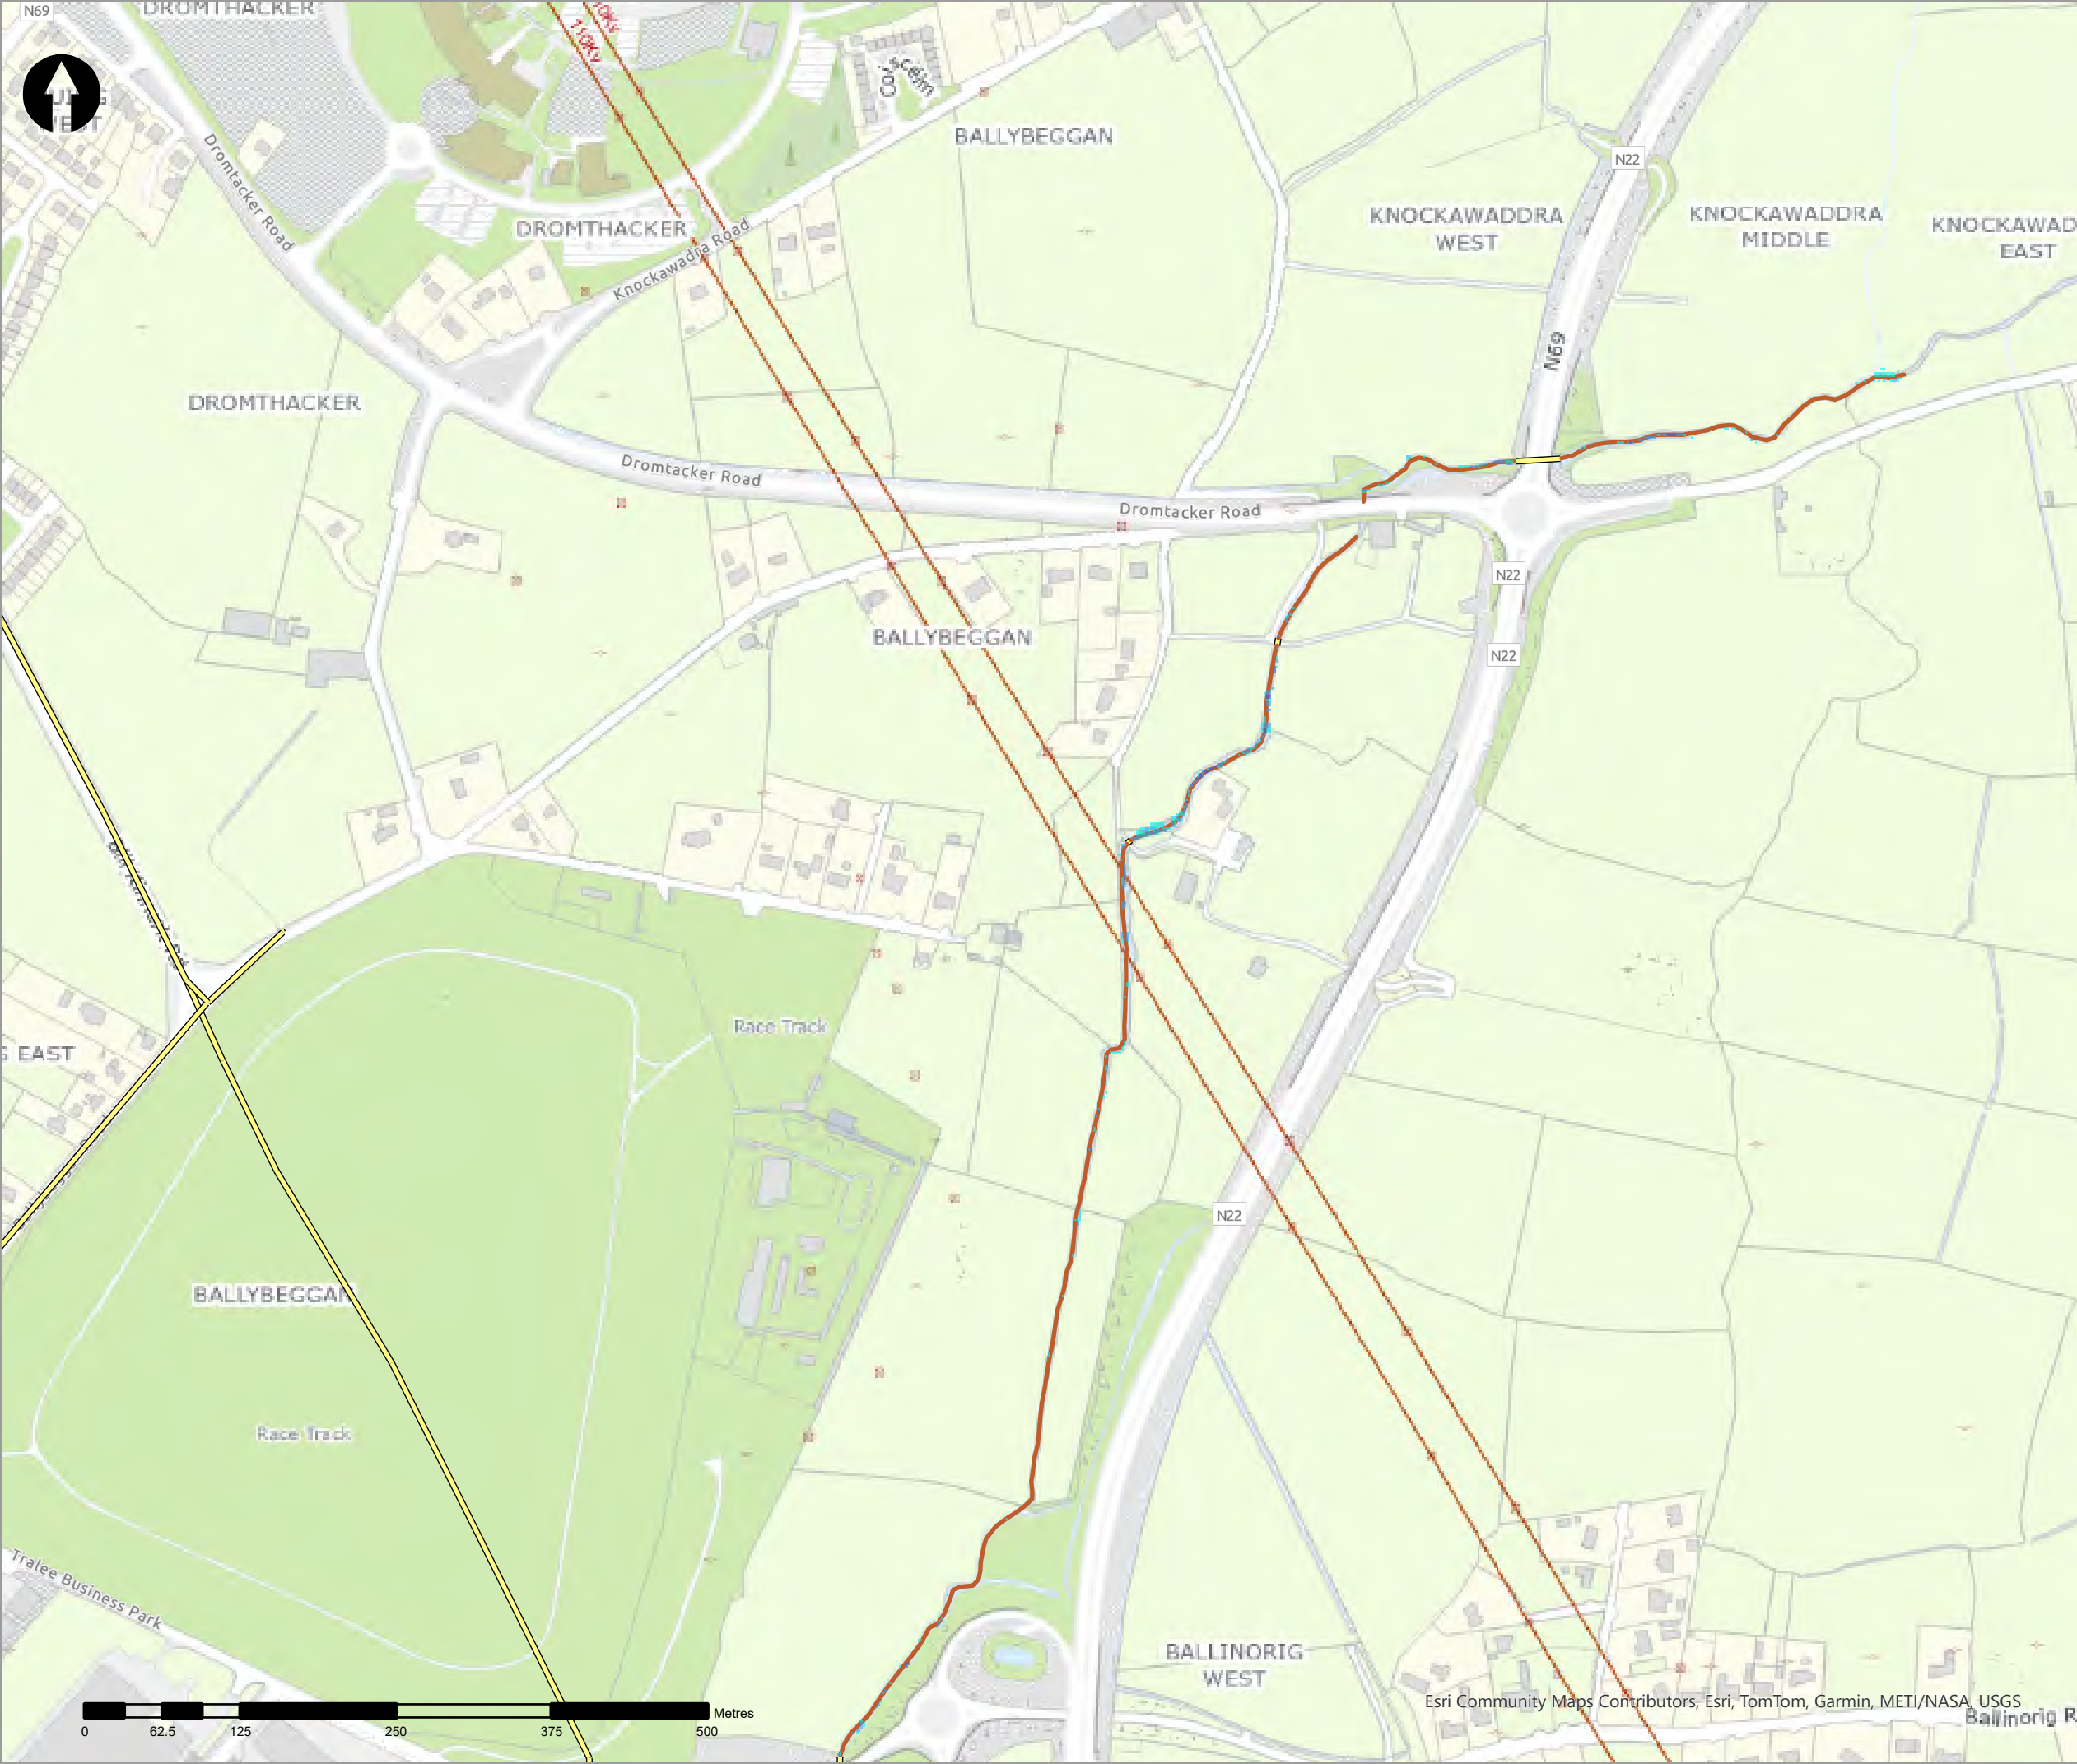

| Legend                |                           |
|-----------------------|---------------------------|
| 20% AEP Coastal Depth |                           |
| <VALUE>               |                           |
|                       | 0 - 0.1m                  |
|                       | 0.1 - 0.25m               |
|                       | 0.25 - 0.5m               |
|                       | 0.5 - 1m                  |
|                       | 1.0 - 1.5m                |
|                       | 1.5 - 2m                  |
|                       | >2m                       |
|                       | Modelled River Centreline |
|                       | Modelled Drainage         |
|                       | Embankment                |
|                       | Wall                      |

| rev | ammdments | drawn | date |
|-----|-----------|-------|------|
|     |           |       |      |



Elmwood House T +44(0) 28 90 667914

74 Boucher Road F +44(0) 28 90 668286

Belfast W www.rpsgroup.com/ireland

BT12 6RZ E ireland@rpsgroup.com

CLIENT



| PROJECT                    |
|----------------------------|
| Tralee Flood Relief Scheme |


| TITLE                                   |
|-----------------------------------------|
| Tralee Depth Mapping<br>50% AEP Coastal |

| Project Number | Sheet Size | Drawing Scale |
|----------------|------------|---------------|
| MCW1082        | A3         | 1:5,000       |


| Drawing Number  | Datum |
|-----------------|-------|
| Dep_C_C_0002_07 | ITM   |

| Drawn by | Status | Revision |
|----------|--------|----------|
| RC       | Final  | 01       |

| Checked By | Approved By | Date       |
|------------|-------------|------------|
| AS         | AS          | 05/06/2025 |

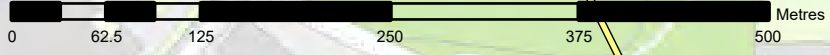

Esri Community Maps Contributors, Esri, TomTom, Garmin, METI/NASA, USGS

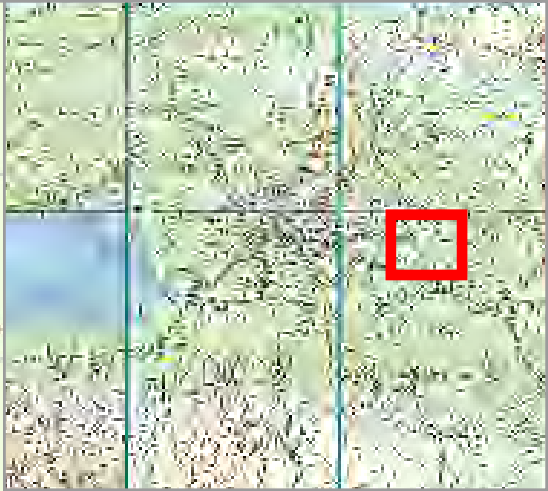

- Legend
- 20% AEP Coastal Depth
- <VALUE>
- 0 - 0.1m
  - 0.1 - 0.25m
  - 0.25 - 0.5m
  - 0.5 - 1m
  - 1.0 - 1.5m
  - 1.5 - 2m
  - >2m
- Modelled River Centreline
- Modelled Drainage
- Embankment
- Wall

| rev | ammendments | drawn | date |
|-----|-------------|-------|------|
|-----|-------------|-------|------|



Elmwood House T +44(0) 28 90 667914  
74 Boucher Road F +44(0) 28 90 668286  
Belfast W www.rpsgroup.com/ireland  
BT12 6RZ E ireland@rpsgroup.com

CLIENT



OPW

Óifig na hOibreacha Poiblí  
Office of Public Works



PROJECT

Tralee Flood Relief Scheme

TITLE

Tralee Depth Mapping  
50% AEP Coastal

| Project Number | Sheet Size | Drawing Scale |
|----------------|------------|---------------|
| MCW1082        | A3         | 1:5,000       |

| Drawing Number  | Datum |
|-----------------|-------|
| Dep_C_C_0002_08 | ITM   |

| Drawn by | Status | Revision |
|----------|--------|----------|
| RC       | Final  | 01       |

| Checked By | Approved By | Date       |
|------------|-------------|------------|
| AS         | AS          | 05/06/2025 |





Legend

20% AEP Coastal Depth

<VALUE>

- 0 - 0.1m
- 0.1 - 0.25m
- 0.25 - 0.5m
- 0.5 - 1m
- 1.0 - 1.5m
- 1.5 - 2m
- >2m

Modelled River Centreline

Modelled Drainage

Embankment

Wall

| rev | ammdments | drawn | date |
|-----|-----------|-------|------|
|-----|-----------|-------|------|



Elmwood House T +44(0) 28 90 667914  
74 Boucher Road F +44(0) 28 90 668286  
Belfast W www.rpsgroup.com/ireland  
BT12 6RZ E ireland@rpsgroup.com

CLIENT



OPW

Óigín na rOibínacha Poiblí  
Office of Public Works



PROJECT



Tralee Flood Relief Scheme

TITLE

Tralee Depth Mapping  
50% AEP Coastal

|                 |             |               |
|-----------------|-------------|---------------|
| Project Number  | Sheet Size  | Drawing Scale |
| MCW1082         | A3          | 1:5,000       |
| Drawing Number  | Datum       |               |
| Dep_C_C_0002_09 | ITM         |               |
| Drawn by        | Status      | Revision      |
| RC              | Final       | 01            |
| Checked By      | Approved By | Date          |
| AS              | AS          | 05/06/2025    |



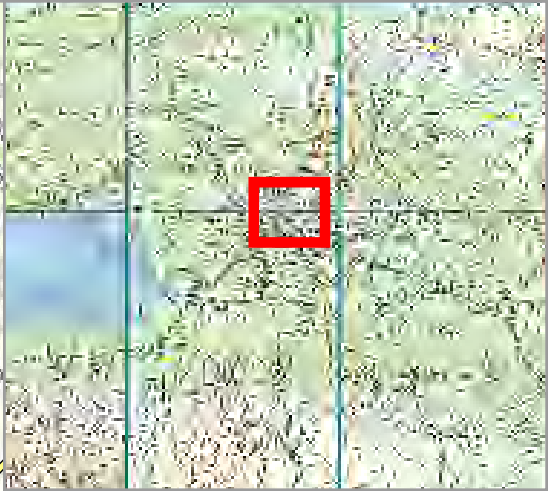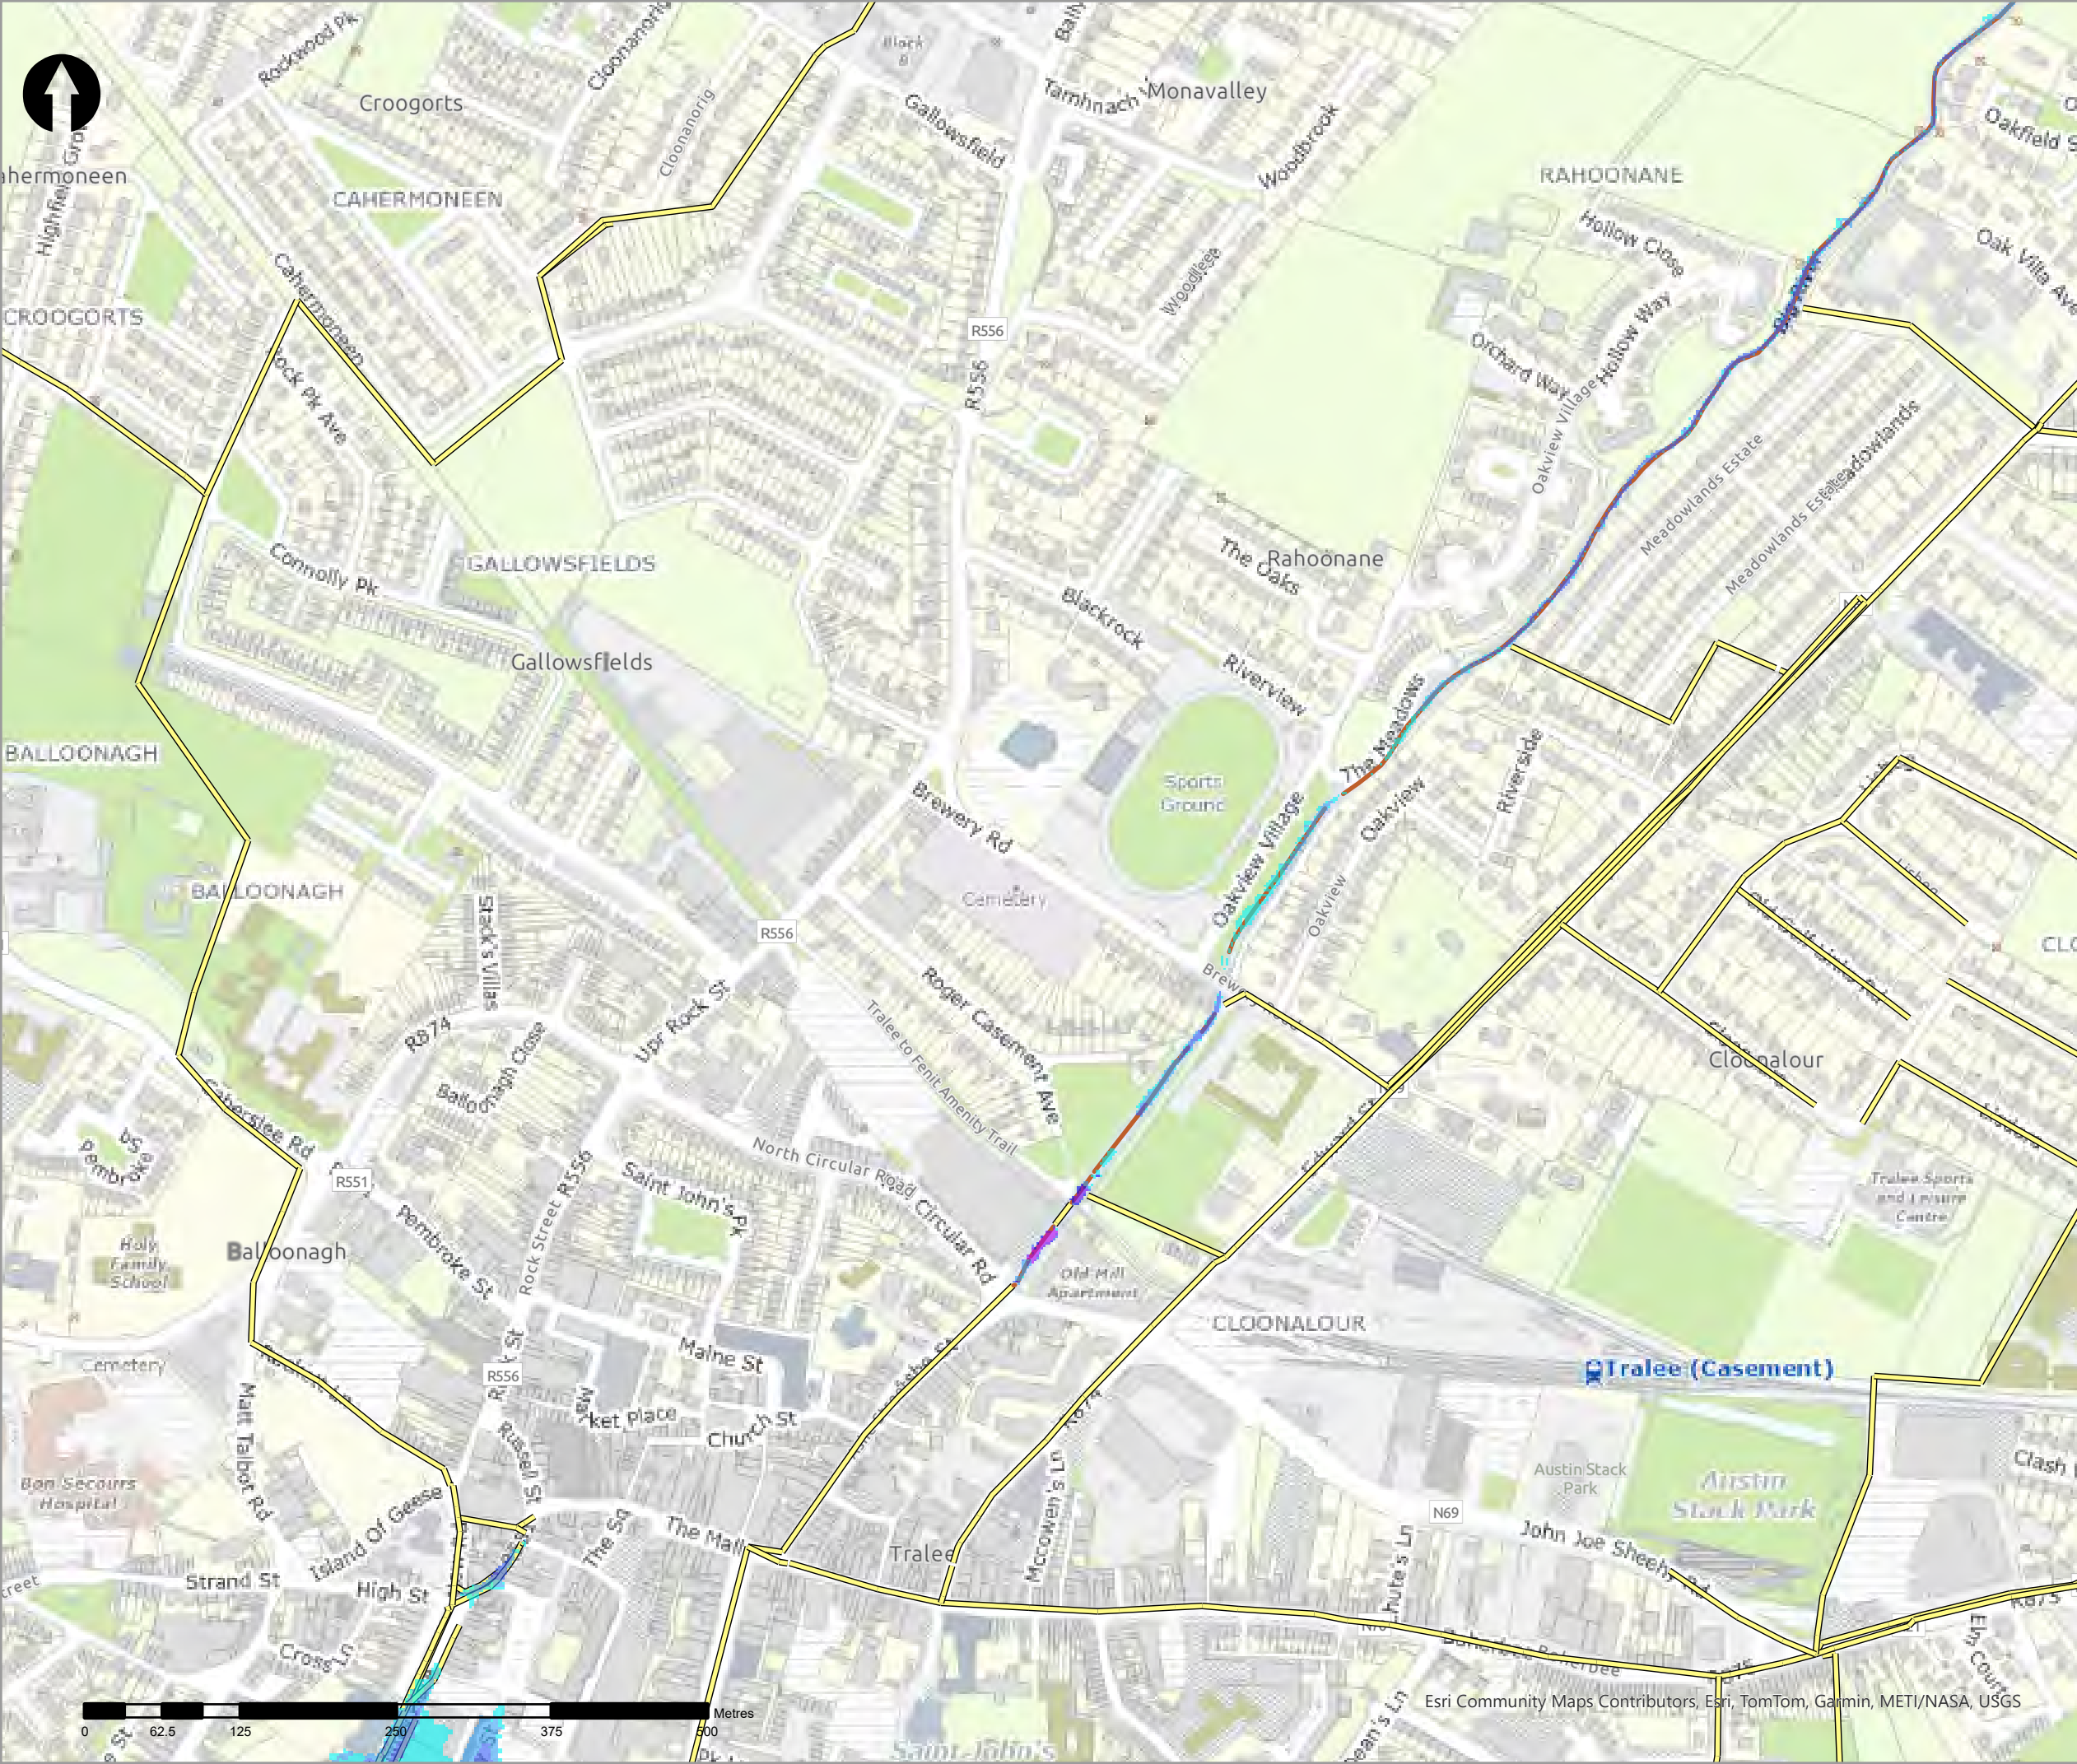

- Legend
- 20% AEP Coastal Depth
- <VALUE>
- 0 - 0.1m
  - 0.1 - 0.25m
  - 0.25 - 0.5m
  - 0.5 - 1m
  - 1.0 - 1.5m
  - 1.5 - 2m
  - >2m
- Modelled River Centreline
- Modelled Drainage
- Embankment
- Wall

rev ammendments

drawn

date



Elmwood House T +44(0) 28 90 667914  
74 Boucher Road F +44(0) 28 90 668286  
Belfast W www.rpsgroup.com/ireland  
BT12 6RZ E ireland@rpsgroup.com

CLIENT



OPW  
Oifig na  
eRoinne Poblai  
Office of Public Works



PROJECT

Tralee Flood Relief Scheme

TITLE

Tralee Depth Mapping  
50% AEP Coastal

Project Number

MCW1082

Sheet Size

A3

Drawing Scale

1:5,000

Drawing Number

Dep\_C\_C\_0002\_10

Datum

ITM

Drawn by

RC

Status

Final

Revision

01

Checked By

AS

Approved By

AS

Date

05/06/2025

Esri Community Maps Contributors, Esri, TomTom, Garmin, METI/NASA, USGS





| Legend                                   |                           |
|------------------------------------------|---------------------------|
| 20% AEP Coastal Depth                    |                           |
| <VALUE>                                  |                           |
| <span style="color: cyan;">■</span>      | 0 - 0.1m                  |
| <span style="color: lightblue;">■</span> | 0.1 - 0.25m               |
| <span style="color: blue;">■</span>      | 0.25 - 0.5m               |
| <span style="color: darkblue;">■</span>  | 0.5 - 1m                  |
| <span style="color: purple;">■</span>    | 1.0 - 1.5m                |
| <span style="color: magenta;">■</span>   | 1.5 - 2m                  |
| <span style="color: pink;">■</span>      | >2m                       |
| <span style="color: orange;">—</span>    | Modelled River Centreline |
| <span style="color: yellow;">—</span>    | Modelled Drainage         |
| <span style="color: green;">—</span>     | Embankment                |
| <span style="color: red;">—</span>       | Wall                      |

| rev | ammdments | drawn | date |
|-----|-----------|-------|------|
|     |           |       |      |



Elmwood House T +44(0) 28 90 667914  
74 Boucher Road F +44(0) 28 90 668286  
Belfast W www.rpsgroup.com/ireland  
BT12 6RZ E ireland@rpsgroup.com

CLIENT



| PROJECT                    |
|----------------------------|
| Tralee Flood Relief Scheme |


| TITLE                                   |
|-----------------------------------------|
| Tralee Depth Mapping<br>50% AEP Coastal |

| Project Number | Sheet Size | Drawing Scale |
|----------------|------------|---------------|
| MCW1082        | A3         | 1:5,000       |

| Drawing Number  | Datum |
|-----------------|-------|
| Dep_C_C_0002_11 | ITM   |

| Drawn by | Status | Revision |
|----------|--------|----------|
| RC       | Final  | 01       |

| Checked By | Approved By | Date       |
|------------|-------------|------------|
| AS         | AS          | 05/06/2025 |

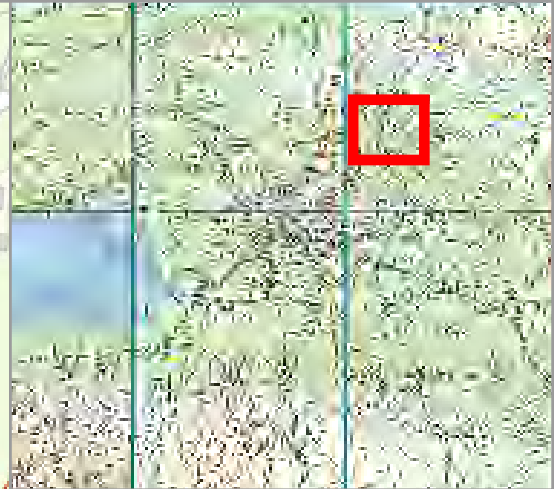

Legend

20% AEP Coastal Depth

<VALUE>

- 0 - 0.1m
- 0.1 - 0.25m
- 0.25 - 0.5m
- 0.5 - 1m
- 1.0 - 1.5m
- 1.5 - 2m
- >2m

Modelled River Centreline

Modelled Drainage

Embankment

Wall

| rev | ammendments | drawn | date |
|-----|-------------|-------|------|
|-----|-------------|-------|------|



Elmwood House T +44(0) 28 90 667914  
74 Boucher Road F +44(0) 28 90 668286  
Belfast W www.rpsgroup.com/ireland  
BT12 6RZ E ireland@rpsgroup.com

A TETRA TECH COMPANY

CLIENT



OPW

Óifig na hOibreacha Poiblí  
Office of Public Works



PROJECT



Tralee Flood Relief Scheme

TITLE

Tralee Depth Mapping  
50% AEP Coastal

|                 |             |               |
|-----------------|-------------|---------------|
| Project Number  | Sheet Size  | Drawing Scale |
| MCW1082         | A3          | 1:5,000       |
| Drawing Number  | Datum       |               |
| Dep_C_C_0002_12 | ITM         |               |
| Drawn by        | Status      | Revision      |
| RC              | Final       | 01            |
| Checked By      | Approved By | Date          |
| AS              | AS          | 05/06/2025    |



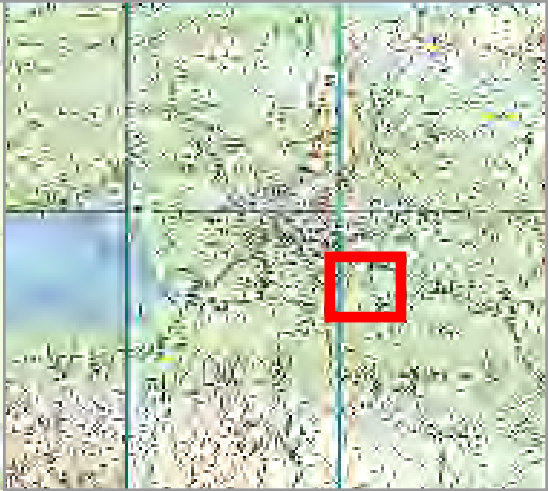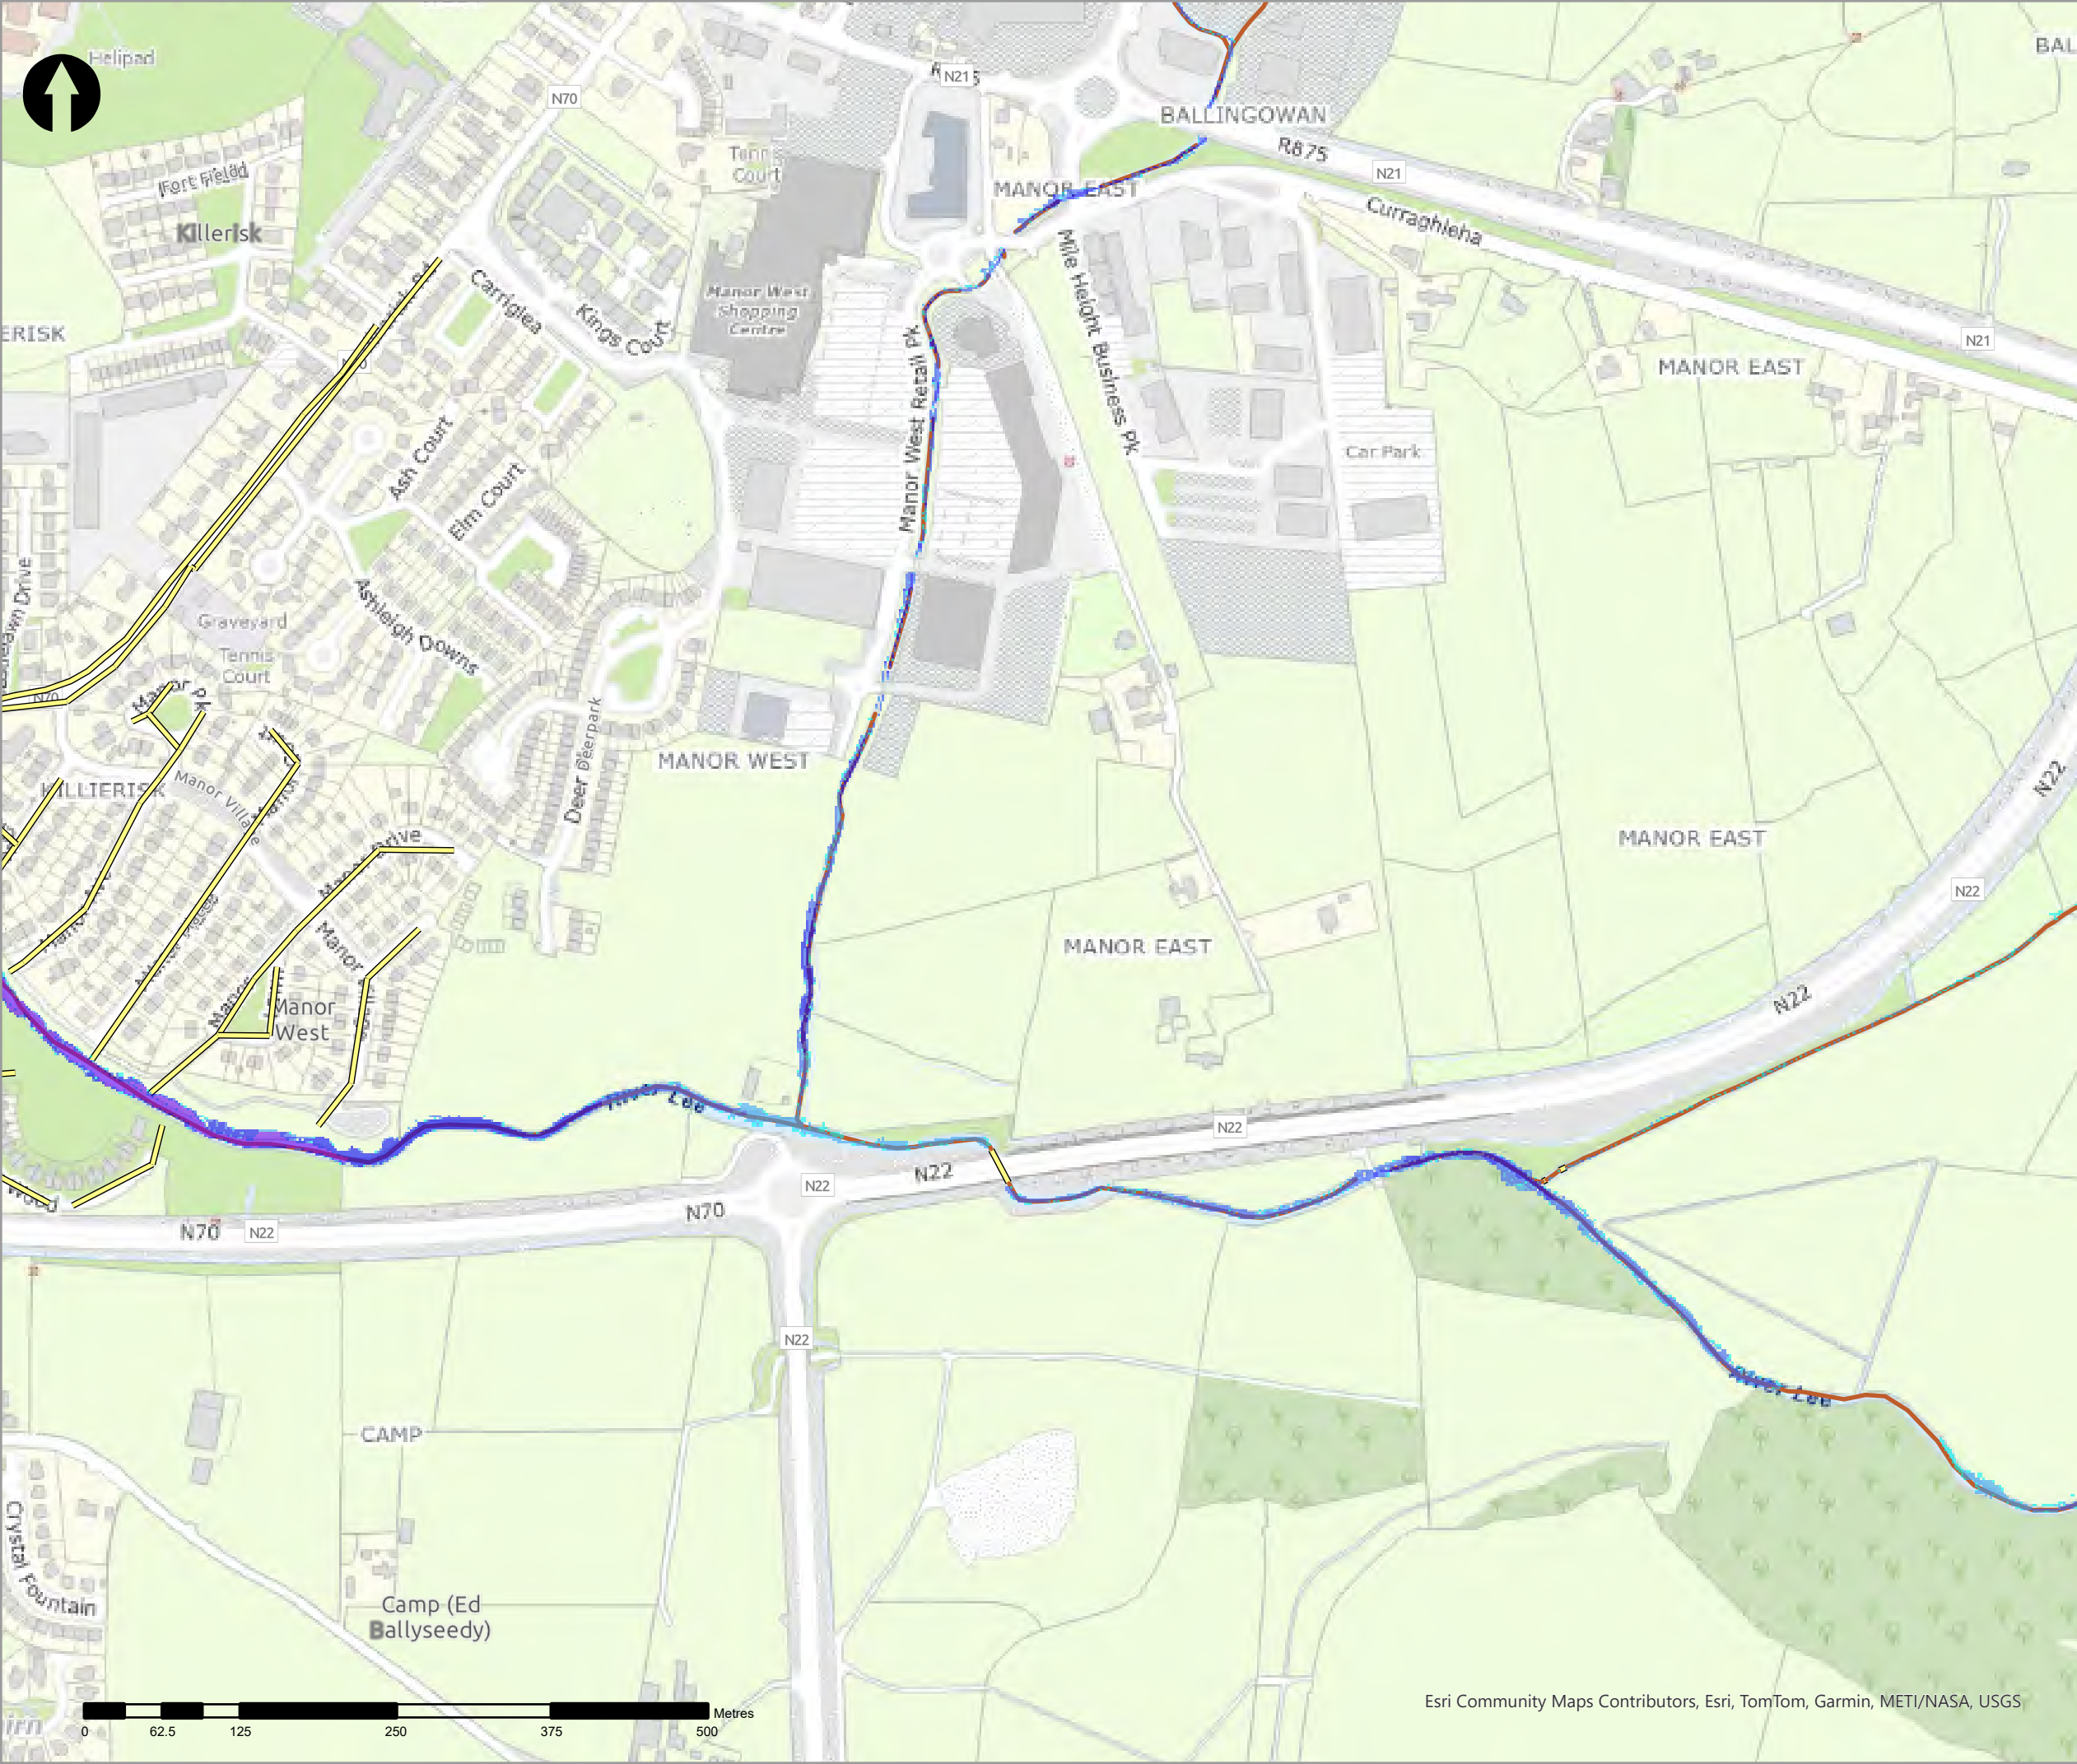

- Legend
- 20% AEP Coastal Depth
- <VALUE>
- 0 - 0.1m
  - 0.1 - 0.25m
  - 0.25 - 0.5m
  - 0.5 - 1m
  - 1.0 - 1.5m
  - 1.5 - 2m
  - >2m
- Modelled River Centreline
- Modelled Drainage
- Embankment
- Wall

| rev | ammdments | drawn | date |
|-----|-----------|-------|------|
|-----|-----------|-------|------|



Elmwood House T +44(0) 28 90 667914  
74 Boucher Road F +44(0) 28 90 668286  
Belfast W www.rpsgroup.com/ireland  
BT12 6RZ E ireland@rpsgroup.com

CLIENT



OPW

Óig na  
eÓibreacha Poiblí  
Office of Public Works



PROJECT

Tralee Flood Relief Scheme

TITLE


Tralee Depth Mapping  
50% AEP Coastal


| Project Number | Sheet Size | Drawing Scale |
|----------------|------------|---------------|
| MCW1082        | A3         | 1:5,000       |

| Drawing Number  | Datum |
|-----------------|-------|
| Dep_C_C_0002_13 | ITM   |


| Drawn by | Status | Revision |
|----------|--------|----------|
| RC       | Final  | 01       |

| Checked By | Approved By | Date       |
|------------|-------------|------------|
| AS         | AS          | 05/06/2025 |

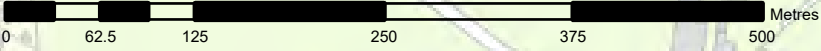

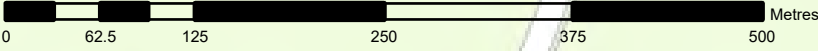

Esri Community Maps Contributors, Esri, TomTom, Garmin, METI/NASA, USGS

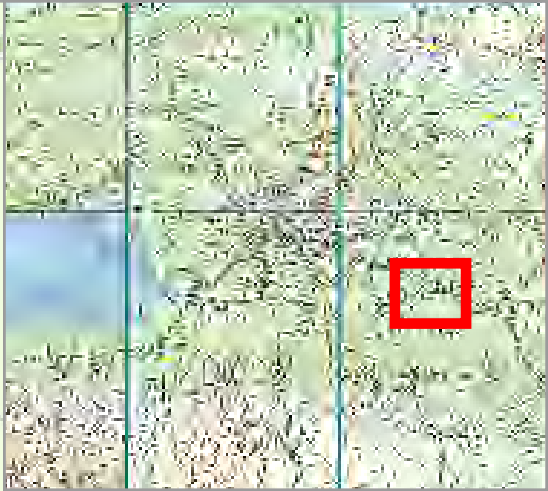

Legend

20% AEP Coastal Depth

<VALUE>

- 0 - 0.1m
- 0.1 - 0.25m
- 0.25 - 0.5m
- 0.5 - 1m
- 1.0 - 1.5m
- 1.5 - 2m
- >2m

Modelled River Centreline

Modelled Drainage

Embankment

Wall

| rev | ammendments | drawn | date |
|-----|-------------|-------|------|
|-----|-------------|-------|------|



**rps**  
A TETRA TECH COMPANY

Elmwood House T +44(0) 28 90 667914  
74 Boucher Road F +44(0) 28 90 668286  
Belfast W www.rpsgroup.com/ireland  
BT12 6RZ E ireland@rpsgroup.com

CLIENT



**OPW**  
Oifig na hOibreacha Poiblí  
Office of Public Works



**Cork City Council**

|         |                            |
|---------|----------------------------|
| PROJECT | Tralee Flood Relief Scheme |
|---------|----------------------------|

|       |                                         |
|-------|-----------------------------------------|
| TITLE | Tralee Depth Mapping<br>50% AEP Coastal |
|-------|-----------------------------------------|


|                |            |               |
|----------------|------------|---------------|
| Project Number | Sheet Size | Drawing Scale |
| MCW1082        | A3         | 1:5,000       |

|                 |       |
|-----------------|-------|
| Drawing Number  | Datum |
| Dep_C_C_0002_14 | ITM   |

|          |        |          |
|----------|--------|----------|
| Drawn by | Status | Revision |
| RC       | Final  | 01       |

|            |             |            |
|------------|-------------|------------|
| Checked By | Approved By | Date       |
| AS         | AS          | 05/06/2025 |



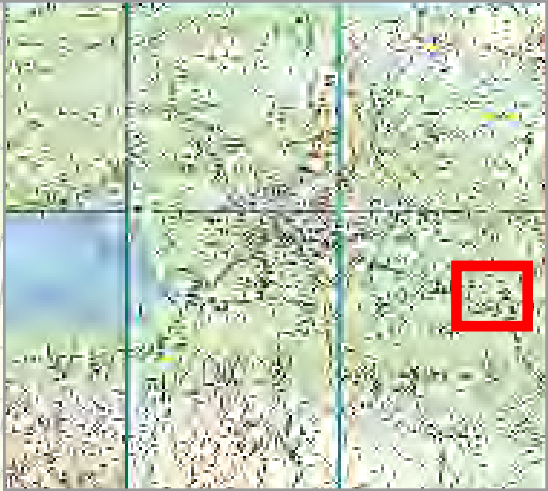

| Legend                                   |                           |
|------------------------------------------|---------------------------|
| 20% AEP Coastal Depth                    |                           |
| <VALUE>                                  |                           |
| <span style="color: cyan;">■</span>      | 0 - 0.1m                  |
| <span style="color: lightblue;">■</span> | 0.1 - 0.25m               |
| <span style="color: blue;">■</span>      | 0.25 - 0.5m               |
| <span style="color: darkblue;">■</span>  | 0.5 - 1m                  |
| <span style="color: purple;">■</span>    | 1.0 - 1.5m                |
| <span style="color: magenta;">■</span>   | 1.5 - 2m                  |
| <span style="color: pink;">■</span>      | >2m                       |
| <span style="color: orange;">—</span>    | Modelled River Centreline |
| <span style="color: yellow;">—</span>    | Modelled Drainage         |
| <span style="color: green;">—</span>     | Embankment                |
| <span style="color: red;">—</span>       | Wall                      |

| rev | ammdments | drawn | date |
|-----|-----------|-------|------|
|     |           |       |      |



Elmwood House T +44(0) 28 90 667914  
74 Boucher Road F +44(0) 28 90 668286  
Belfast W www.rpsgroup.com/ireland  
BT12 6RZ E ireland@rpsgroup.com

CLIENT



OPW

Óig na  
eÓlínacha Poiblí  
Office of Public Works



Coastal Guard

| PROJECT                    |
|----------------------------|
| Tralee Flood Relief Scheme |


| TITLE                                   |
|-----------------------------------------|
| Tralee Depth Mapping<br>50% AEP Coastal |


| Project Number | Sheet Size | Drawing Scale |
|----------------|------------|---------------|
| MCW1082        | A3         | 1:5,000       |

| Drawing Number  | Datum |
|-----------------|-------|
| Dep_C_C_0002_15 | ITM   |

| Drawn by | Status | Revision |
|----------|--------|----------|
| RC       | Final  | 01       |

| Checked By | Approved By | Date       |
|------------|-------------|------------|
| AS         | AS          | 05/06/2025 |

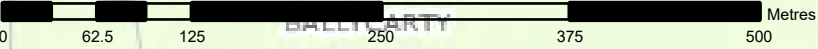

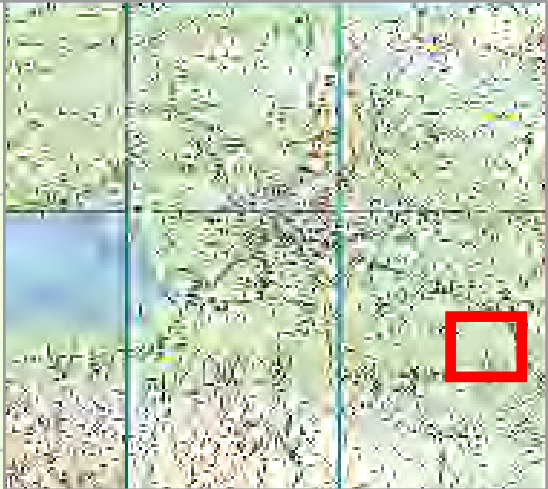

Legend

20% AEP Coastal Depth

<VALUE>

- 0 - 0.1m
- 0.1 - 0.25m
- 0.25 - 0.5m
- 0.5 - 1m
- 1.0 - 1.5m
- 1.5 - 2m
- >2m

- Modelled River Centreline
- Modelled Drainage
- Embankment
- Wall

| rev | ammendments | drawn | date |
|-----|-------------|-------|------|
|-----|-------------|-------|------|



**rps**  
A TETRA TECH COMPANY

Elmwood House T +44(0) 28 90 667914  
74 Boucher Road F +44(0) 28 90 668286  
Belfast W www.rpsgroup.com/ireland  
BT12 6RZ E ireland@rpsgroup.com

CLIENT



PROJECT

Tralee Flood Relief Scheme

TITLE

Tralee Depth Mapping  
50% AEP Coastal

| Project Number | Sheet Size | Drawing Scale |
|----------------|------------|---------------|
| MCW1082        | A3         | 1:5,000       |



| Drawing Number  | Datum |
|-----------------|-------|
| Dep_C_C_0002_16 | ITM   |

| Drawn by | Status | Revision |
|----------|--------|----------|
| RC       | Final  | 01       |

| Checked By | Approved By | Date       |
|------------|-------------|------------|
| AS         | AS          | 05/06/2025 |

Esri Community Maps Contributors, Esri, TomTom, Garmin, METI/NASA, USGS



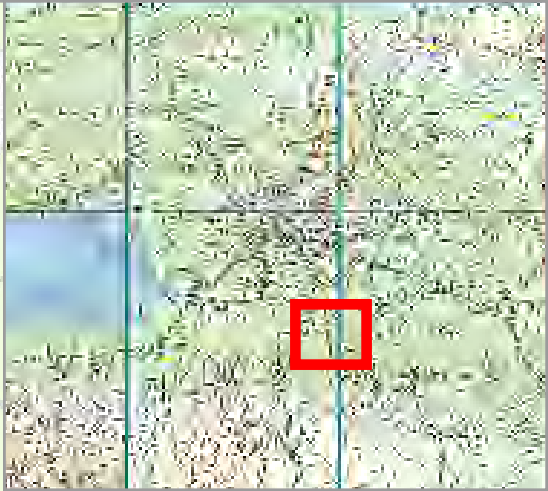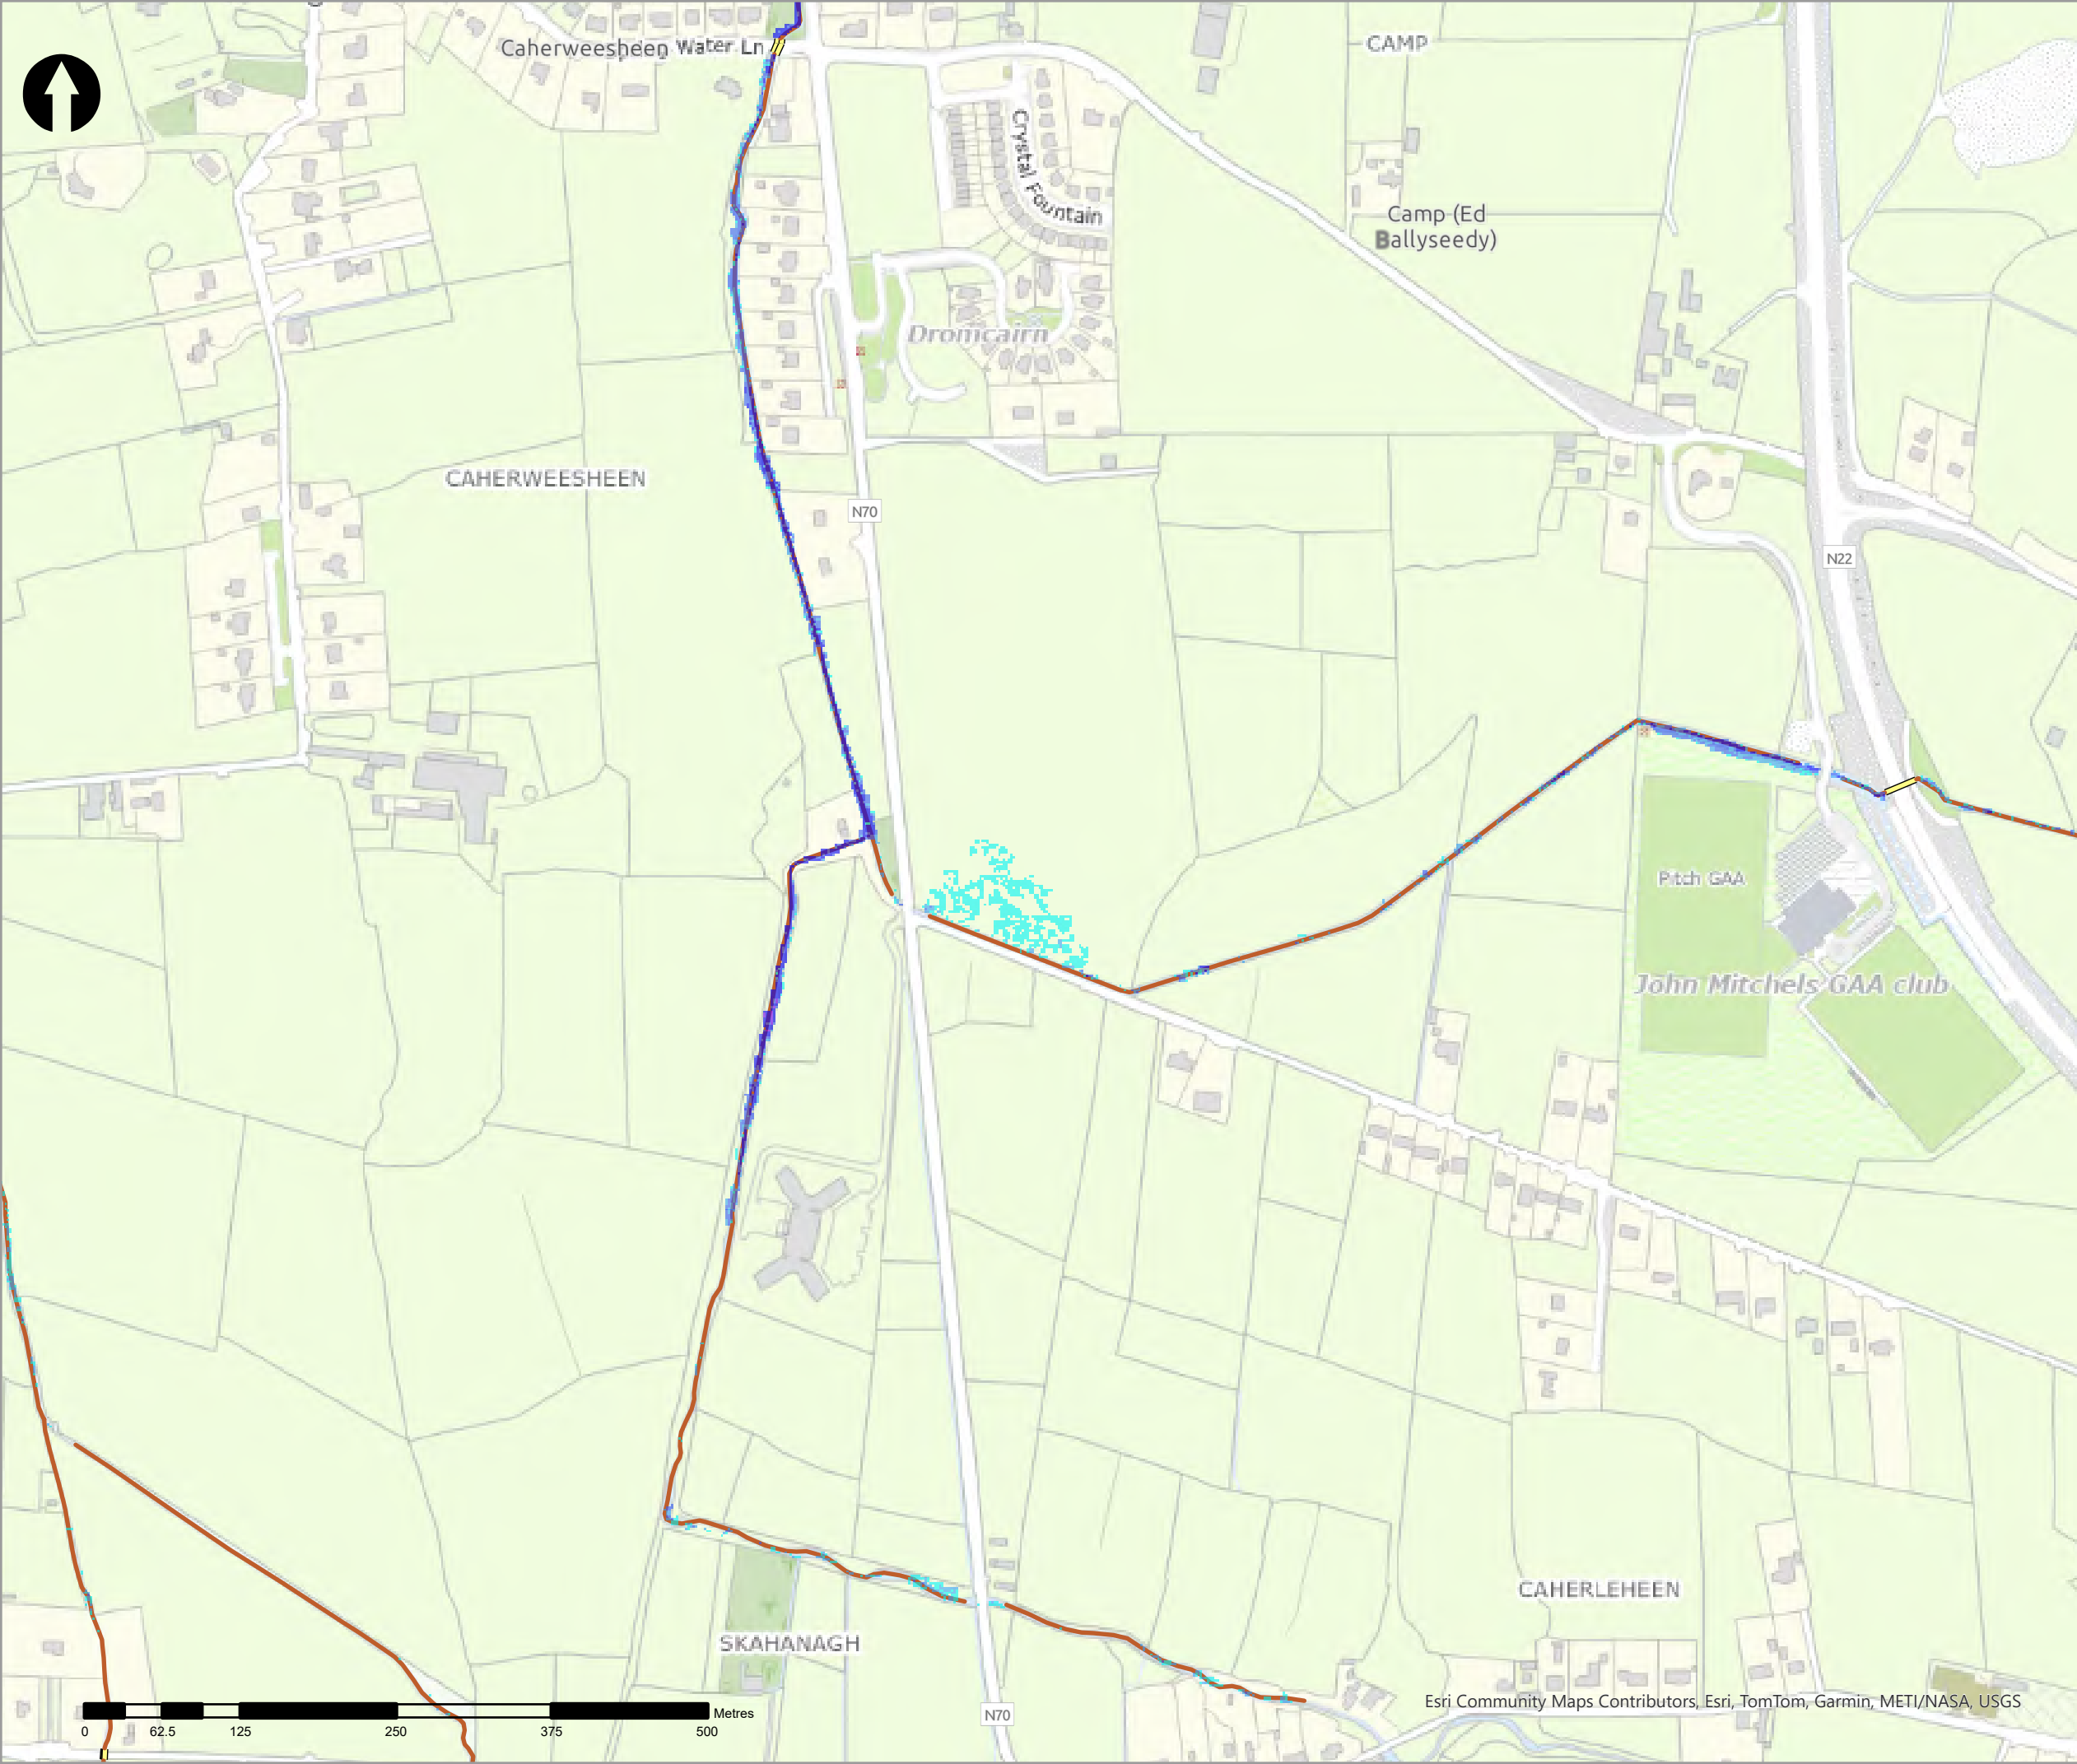

Legend

20% AEP Coastal Depth

<VALUE>

- 0 - 0.1m
- 0.1 - 0.25m
- 0.25 - 0.5m
- 0.5 - 1m
- 1.0 - 1.5m
- 1.5 - 2m
- >2m

Modelled River Centreline

Modelled Drainage

Embankment

Wall

| rev | ammendments | drawn | date |
|-----|-------------|-------|------|
|-----|-------------|-------|------|



Elmwood House T +44(0) 28 90 667914  
74 Boucher Road F +44(0) 28 90 668286  
Belfast W www.rpsgroup.com/ireland  
BT12 6RZ E ireland@rpsgroup.com

CLIENT



OPW

Oifig na n-Obanna Poiblí  
Office of Public Works





PROJECT

Tralee Flood Relief Scheme

TITLE

Tralee Depth Mapping  
50% AEP Coastal

|                 |             |               |
|-----------------|-------------|---------------|
| Project Number  | Sheet Size  | Drawing Scale |
| MCW1082         | A3          | 1:5,000       |
| Drawing Number  | Datum       |               |
| Dep_C_C_0002_17 | ITM         |               |
| Drawn by        | Status      | Revision      |
| RC              | Final       | 01            |
| Checked By      | Approved By | Date          |
| AS              | AS          | 05/06/2025    |

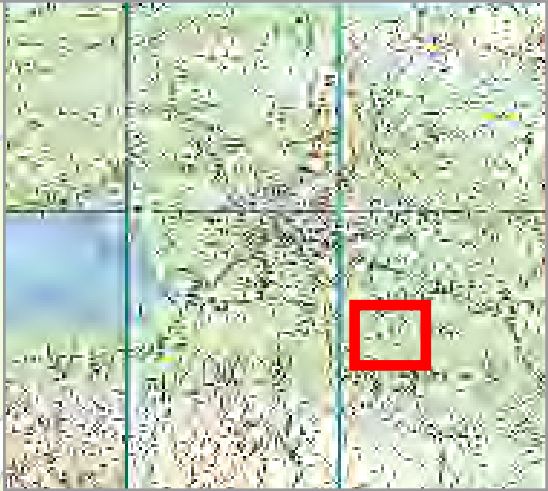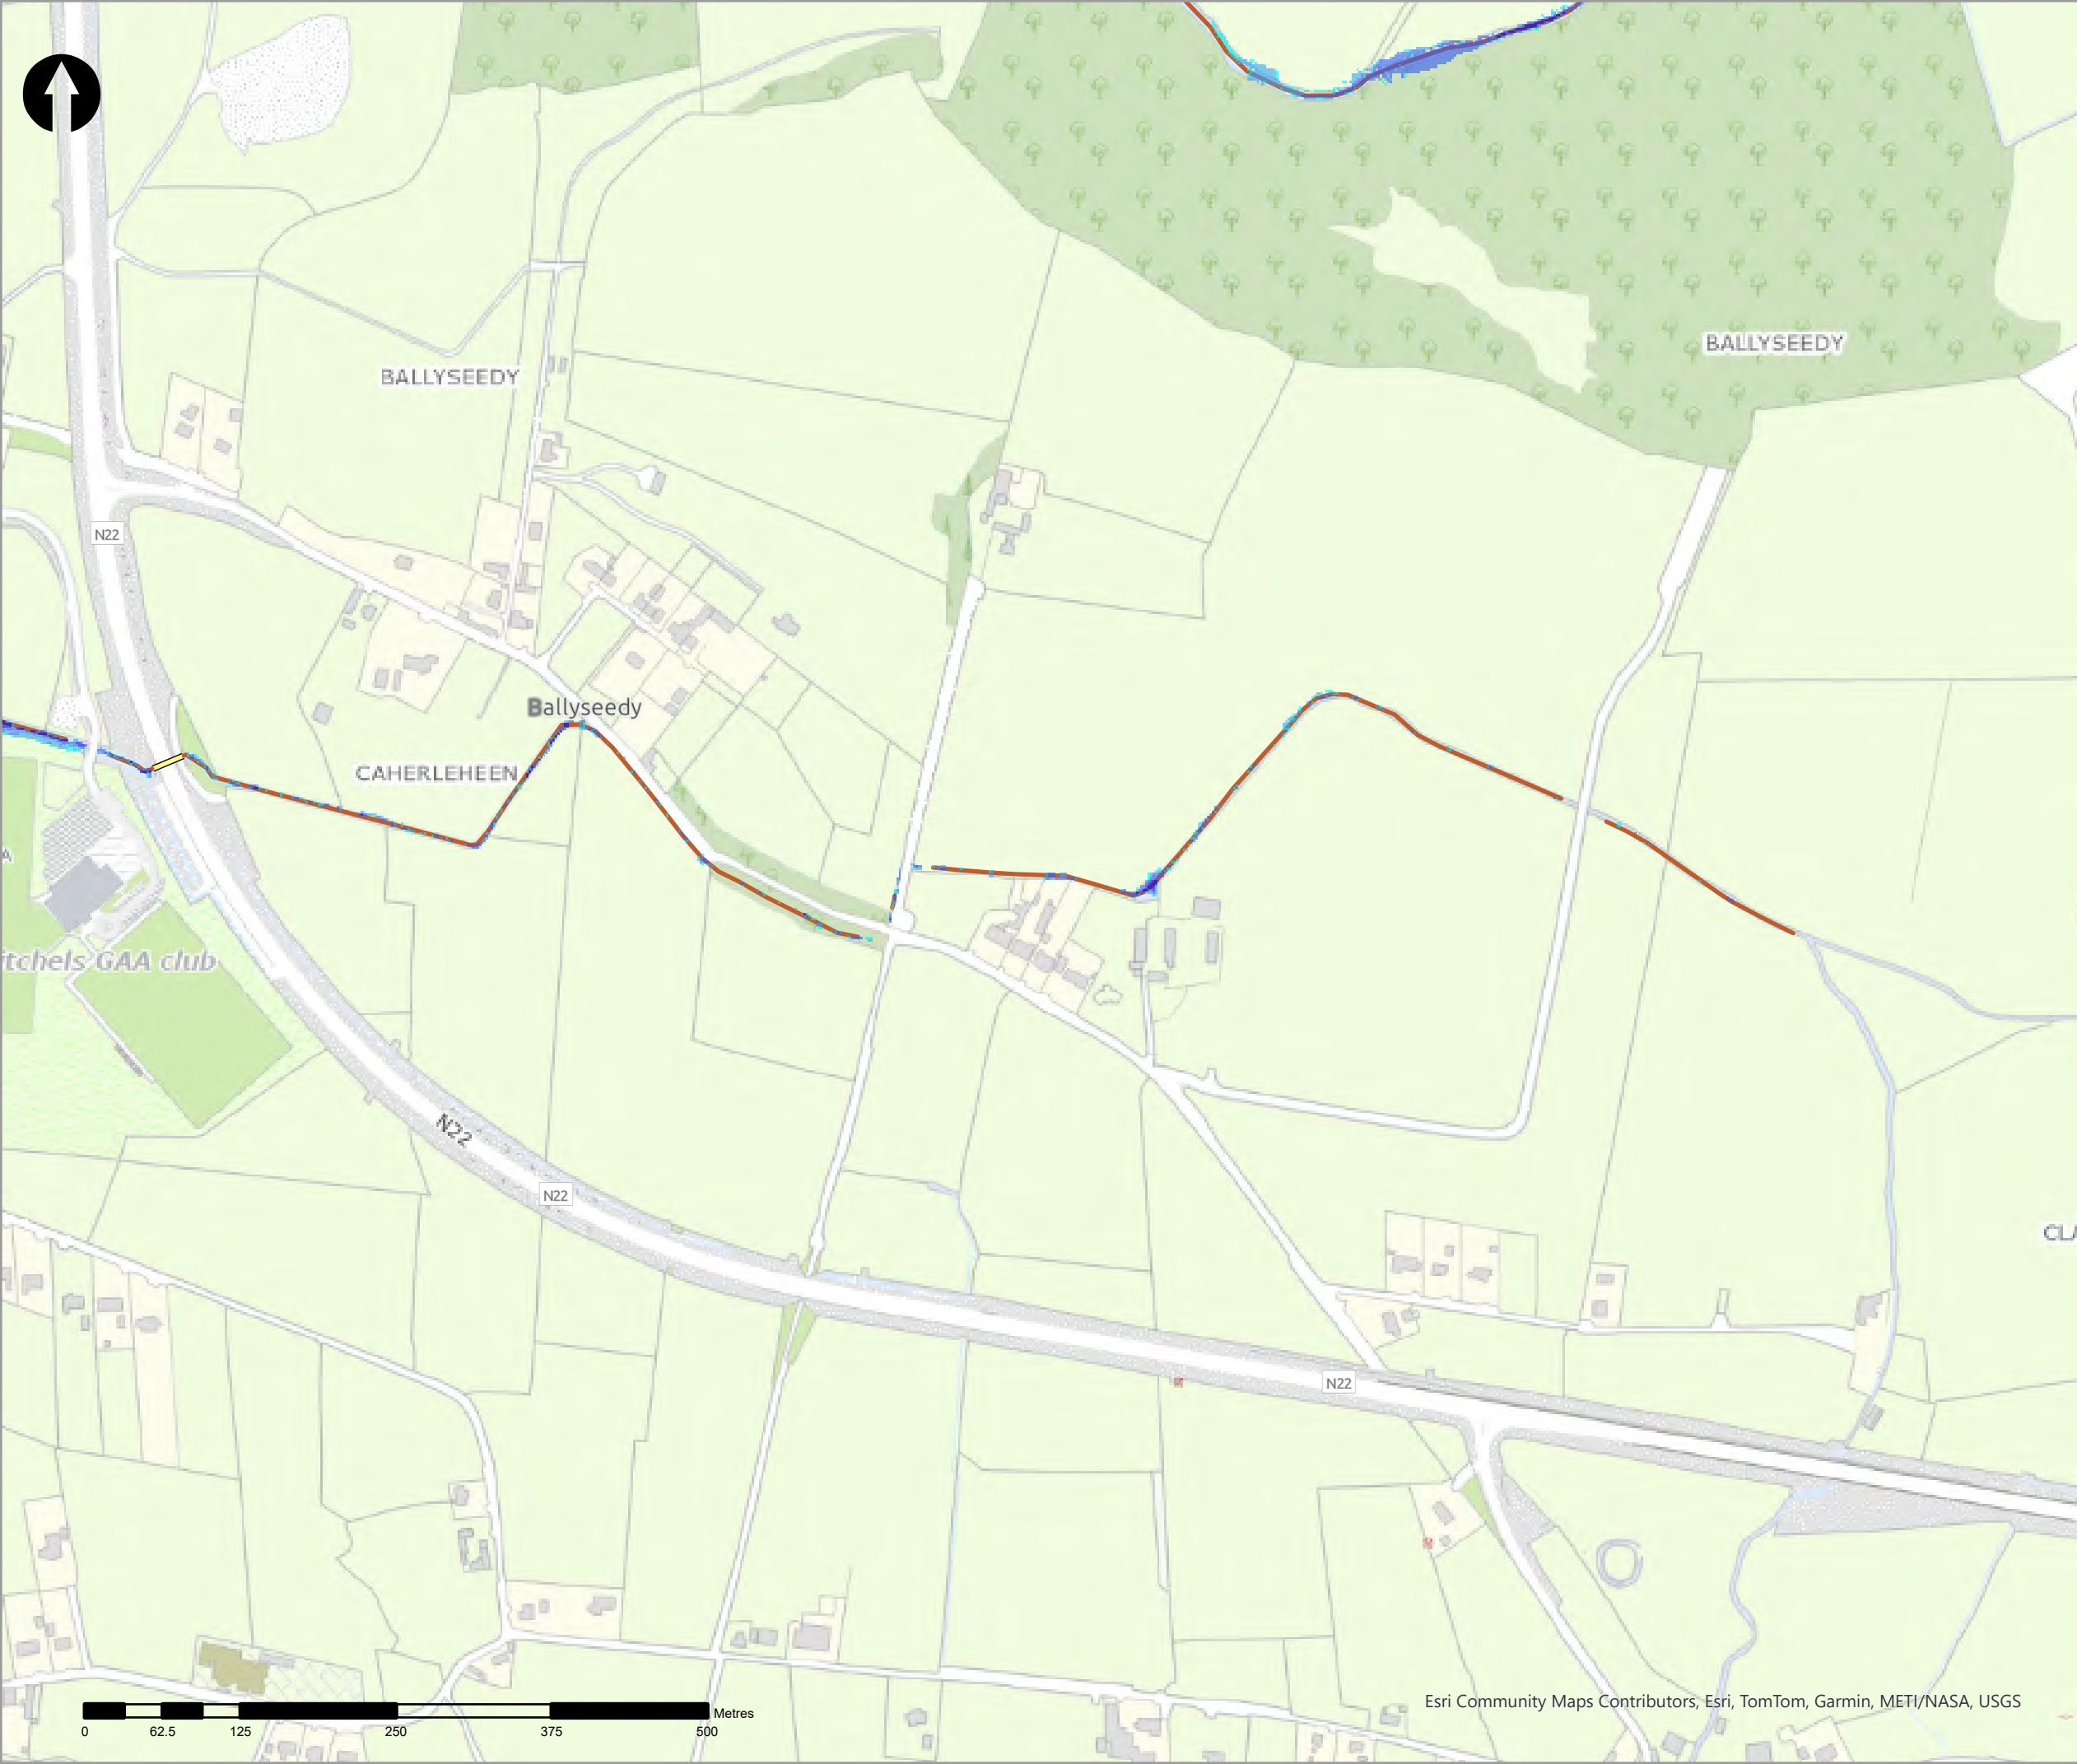

- Legend
- 20% AEP Coastal Depth
- <VALUE>
- 0 - 0.1m
  - 0.1 - 0.25m
  - 0.25 - 0.5m
  - 0.5 - 1m
  - 1.0 - 1.5m
  - 1.5 - 2m
  - >2m
- Modelled River Centreline
- Modelled Drainage
- Embankment
- Wall

| rev | ammdments | drawn | date |
|-----|-----------|-------|------|
|-----|-----------|-------|------|



Elmwood House T +44(0) 28 90 667914  
74 Boucher Road F +44(0) 28 90 668286  
Belfast W www.rpsgroup.com/ireland  
BT12 6RZ E ireland@rpsgroup.com

CLIENT



Óifig na  
eOibreacha Poiblí  
Office of Public Works



PROJECT

Tralee Flood Relief Scheme

TITLE

Tralee Depth Mapping  
50% AEP Coastal



| Project Number | Sheet Size | Drawing Scale |
|----------------|------------|---------------|
| MCW1082        | A3         | 1:5,000       |

| Drawing Number  | Datum |
|-----------------|-------|
| Dep_C_C_0002_18 | ITM   |

| Drawn by | Status | Revision |
|----------|--------|----------|
| RC       | Final  | 01       |

| Checked By | Approved By | Date       |
|------------|-------------|------------|
| AS         | AS          | 05/06/2025 |



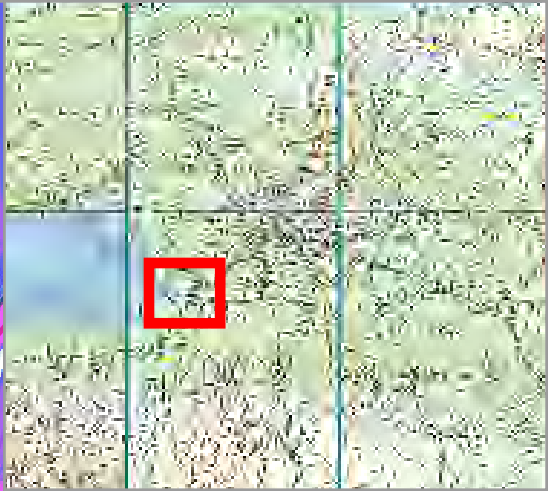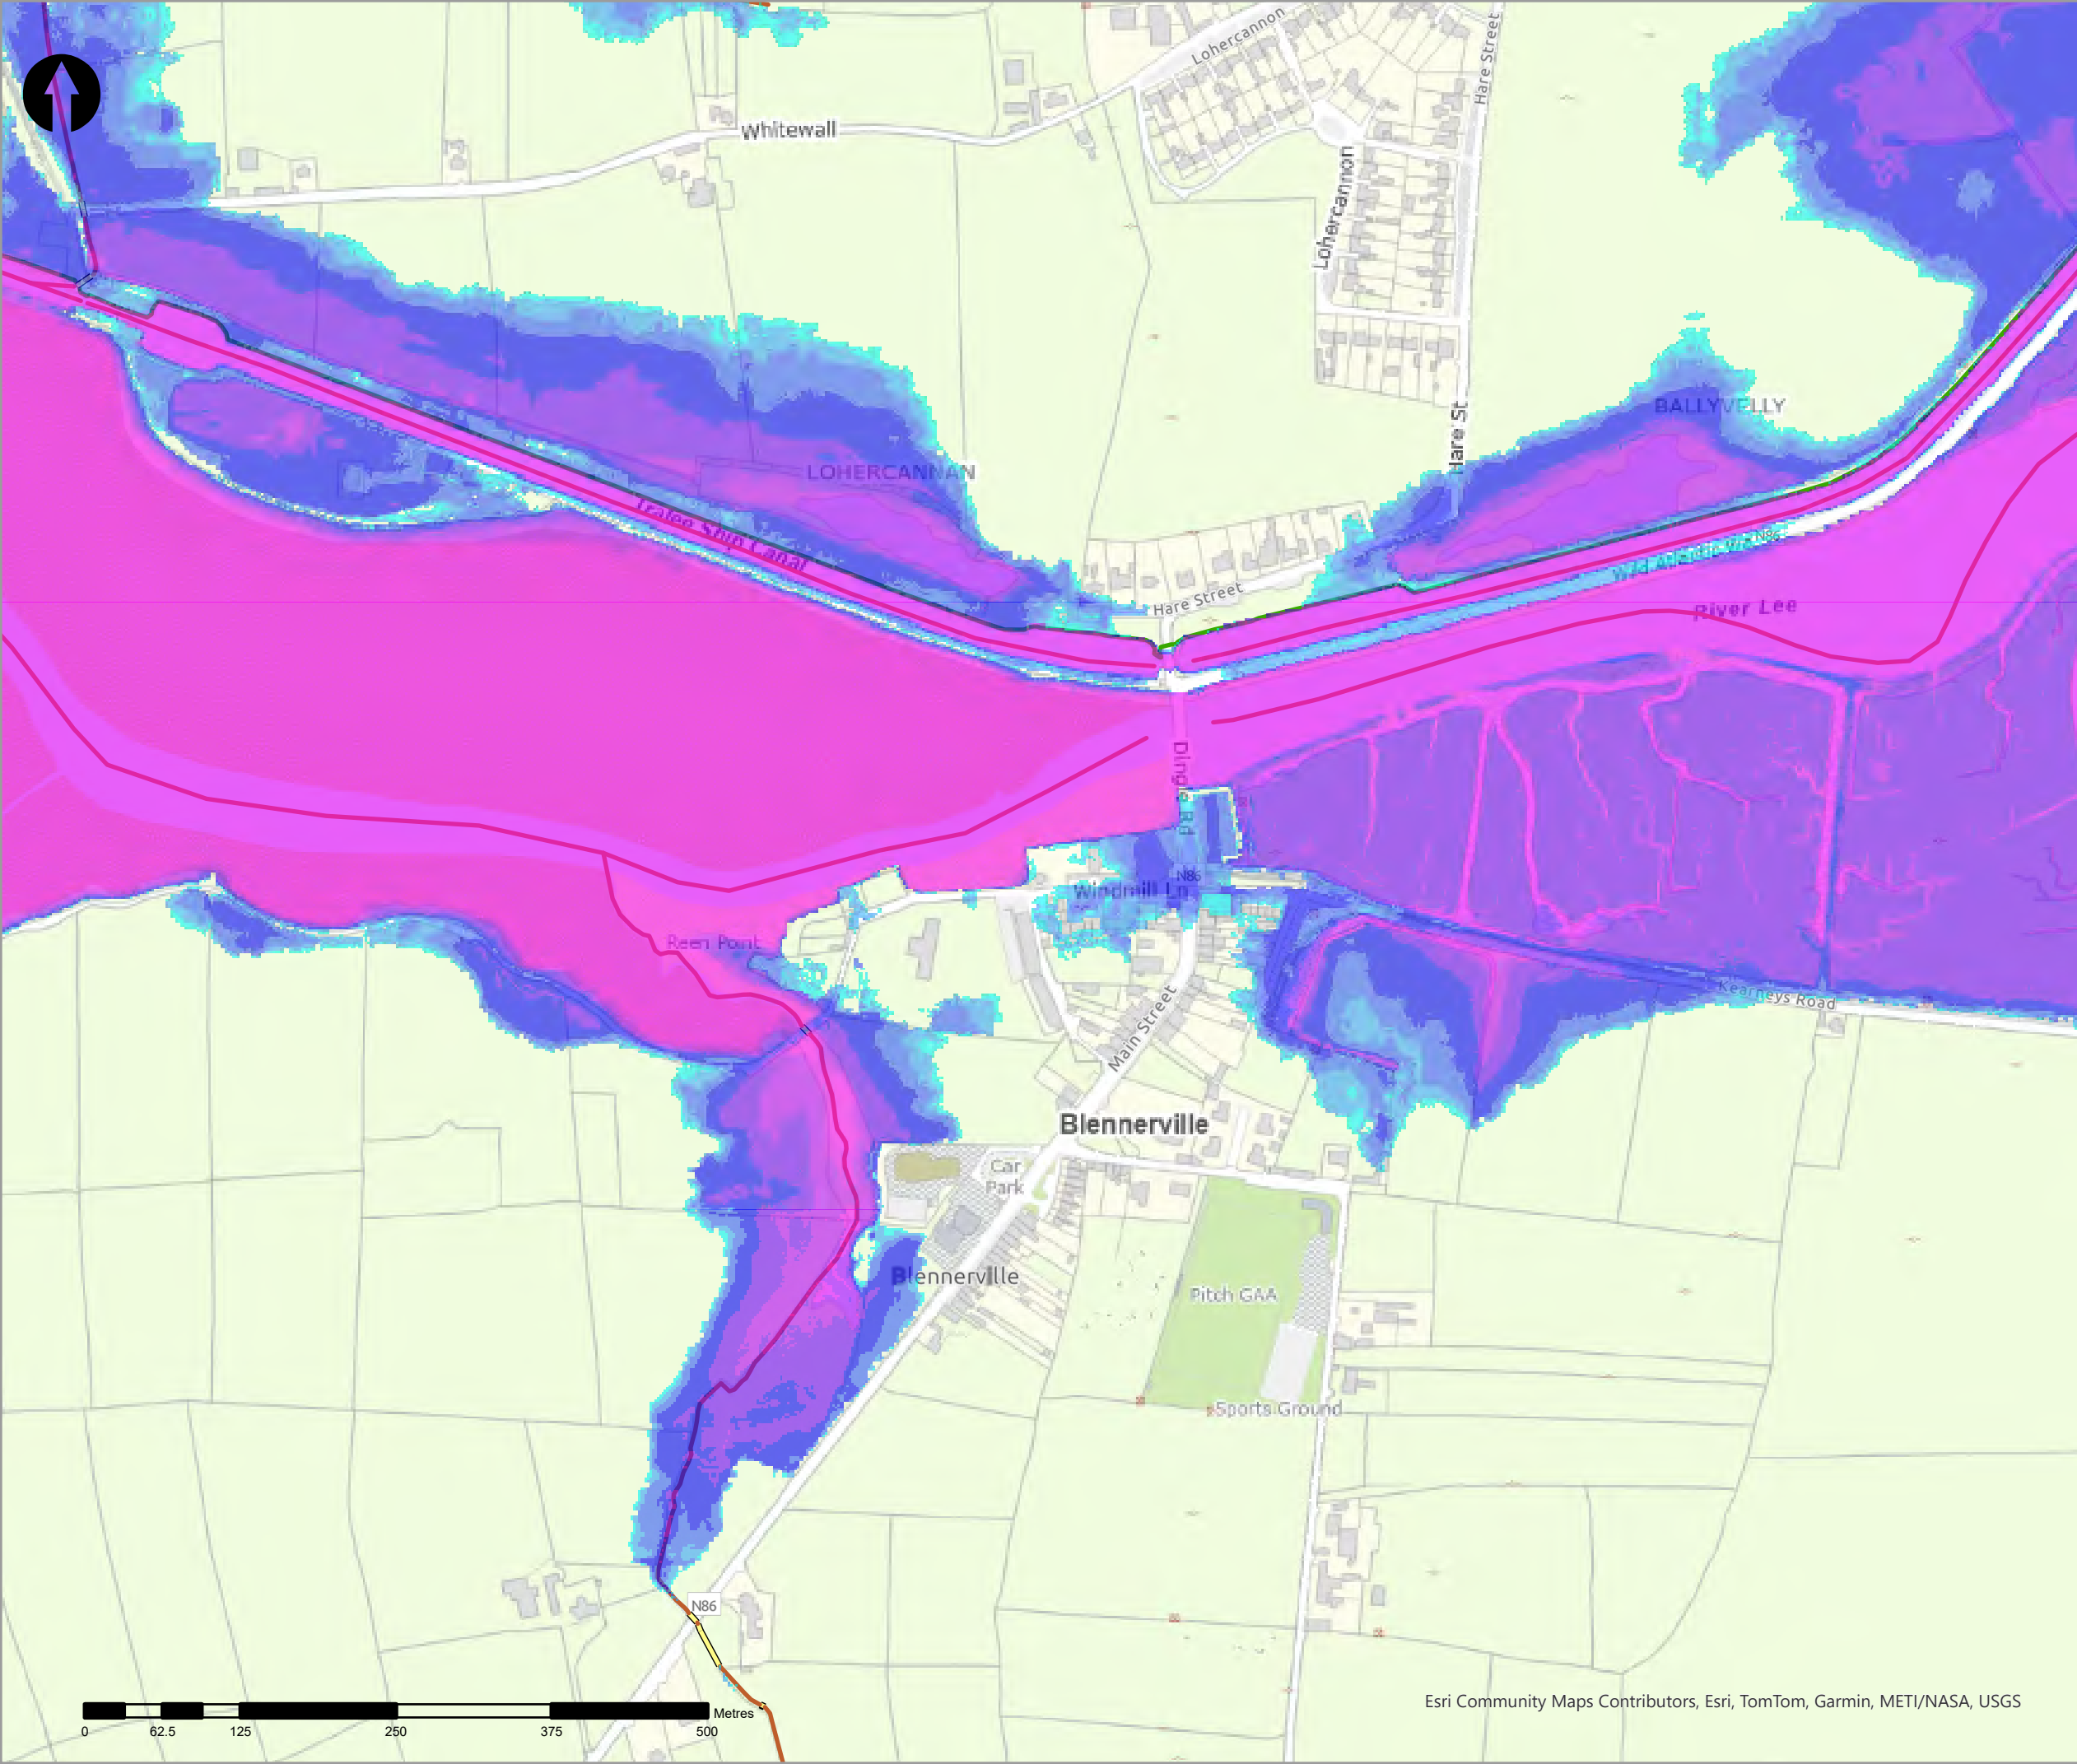

- Legend
- 20% AEP Coastal Depth
- <VALUE>
- 0 - 0.1m
  - 0.1 - 0.25m
  - 0.25 - 0.5m
  - 0.5 - 1m
  - 1.0 - 1.5m
  - 1.5 - 2m
  - >2m
- Modelled River Centreline
  - Modelled Drainage
  - Embankment
  - Wall

| rev | ammendments | drawn | date |
|-----|-------------|-------|------|
|-----|-------------|-------|------|



Elmwood House T +44(0) 28 90 667914  
74 Boucher Road F +44(0) 28 90 668286  
Belfast W www.rpsgroup.com/ireland  
BT12 6RZ E ireland@rpsgroup.com

CLIENT



Óigín na nOibreacha Poiblí  
Office of Public Works



PROJECT

Tralee Flood Relief Scheme

TITLE



Tralee Depth Mapping  
50% AEP Coastal

| Project Number | Sheet Size | Drawing Scale |
|----------------|------------|---------------|
| MCW1082        | A3         | 1:5,000       |

| Drawing Number  | Datum |
|-----------------|-------|
| Dep_C_C_0002_19 | ITM   |

| Drawn by | Status | Revision |
|----------|--------|----------|
| RC       | Final  | 01       |

| Checked By | Approved By | Date       |
|------------|-------------|------------|
| AS         | AS          | 05/06/2025 |

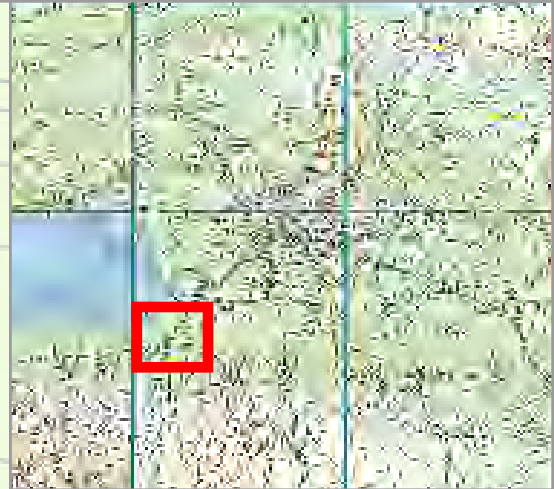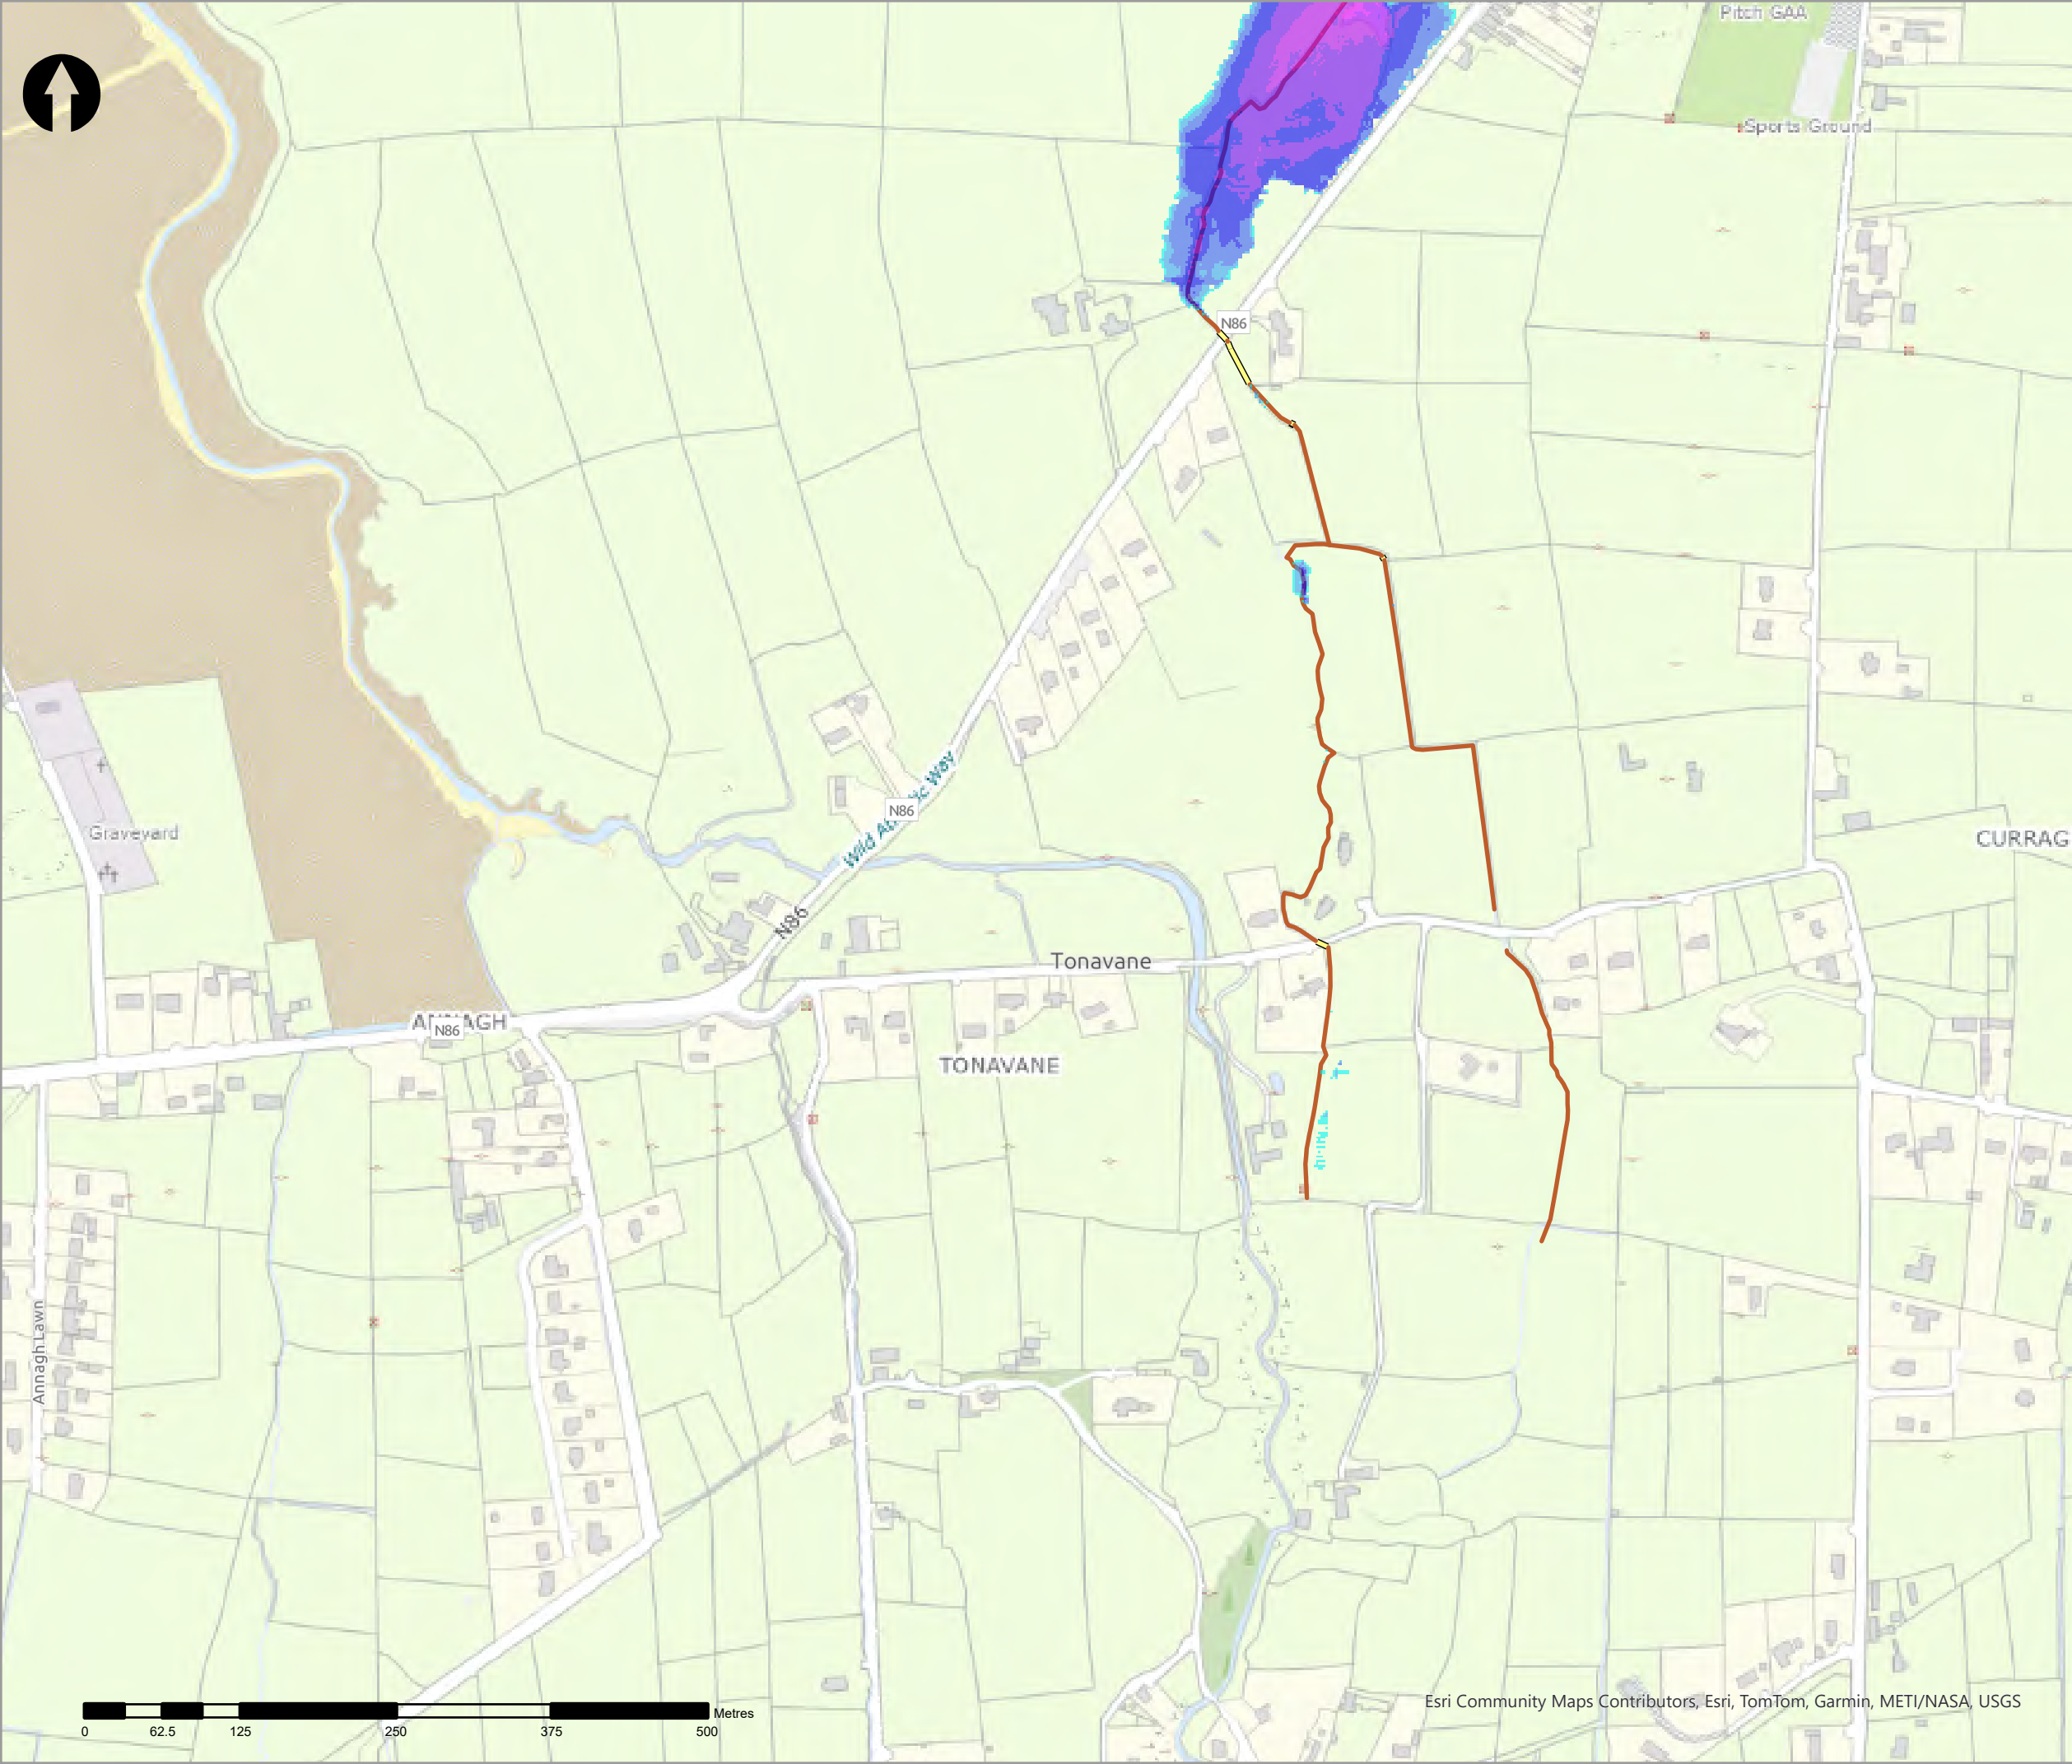

Legend

20% AEP Coastal Depth

<VALUE>

- 0 - 0.1m
- 0.1 - 0.25m
- 0.25 - 0.5m
- 0.5 - 1m
- 1.0 - 1.5m
- 1.5 - 2m
- >2m

- Modelled River Centreline
- Modelled Drainage
- Embankment
- Wall

| rev | ammdments | drawn | date |
|-----|-----------|-------|------|
|-----|-----------|-------|------|



Elmwood House T +44(0) 28 90 667914  
74 Boucher Road F +44(0) 28 90 668286  
Belfast W www.rpsgroup.com/ireland  
BT12 6RZ E ireland@rpsgroup.com

CLIENT



Óifig na  
eÓlúnacha Poiblí  
Office of Public Works



PROJECT



Tralee Flood Relief Scheme

TITLE

Tralee Depth Mapping  
50% AEP Coastal

|                                   |                   |                    |
|-----------------------------------|-------------------|--------------------|
| Project Number                    | Sheet Size        | Drawing Scale      |
| MCW1082                           | A3                | 1:5,000            |
| Drawing Number<br>Dep_C_C_0002_20 |                   | Datum<br>ITM       |
| Drawn by<br>RC                    | Status<br>Final   | Revision<br>01     |
| Checked By<br>AS                  | Approved By<br>AS | Date<br>05/06/2025 |



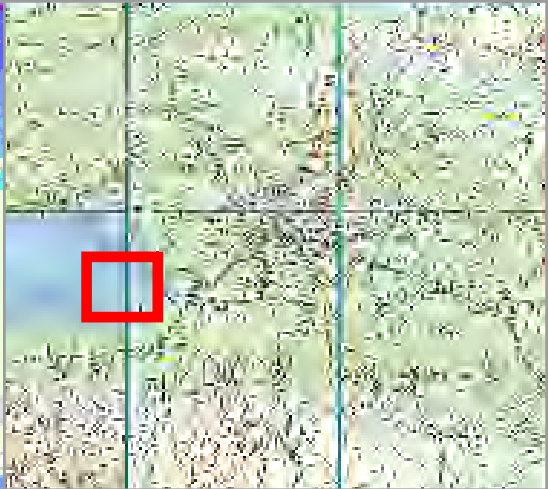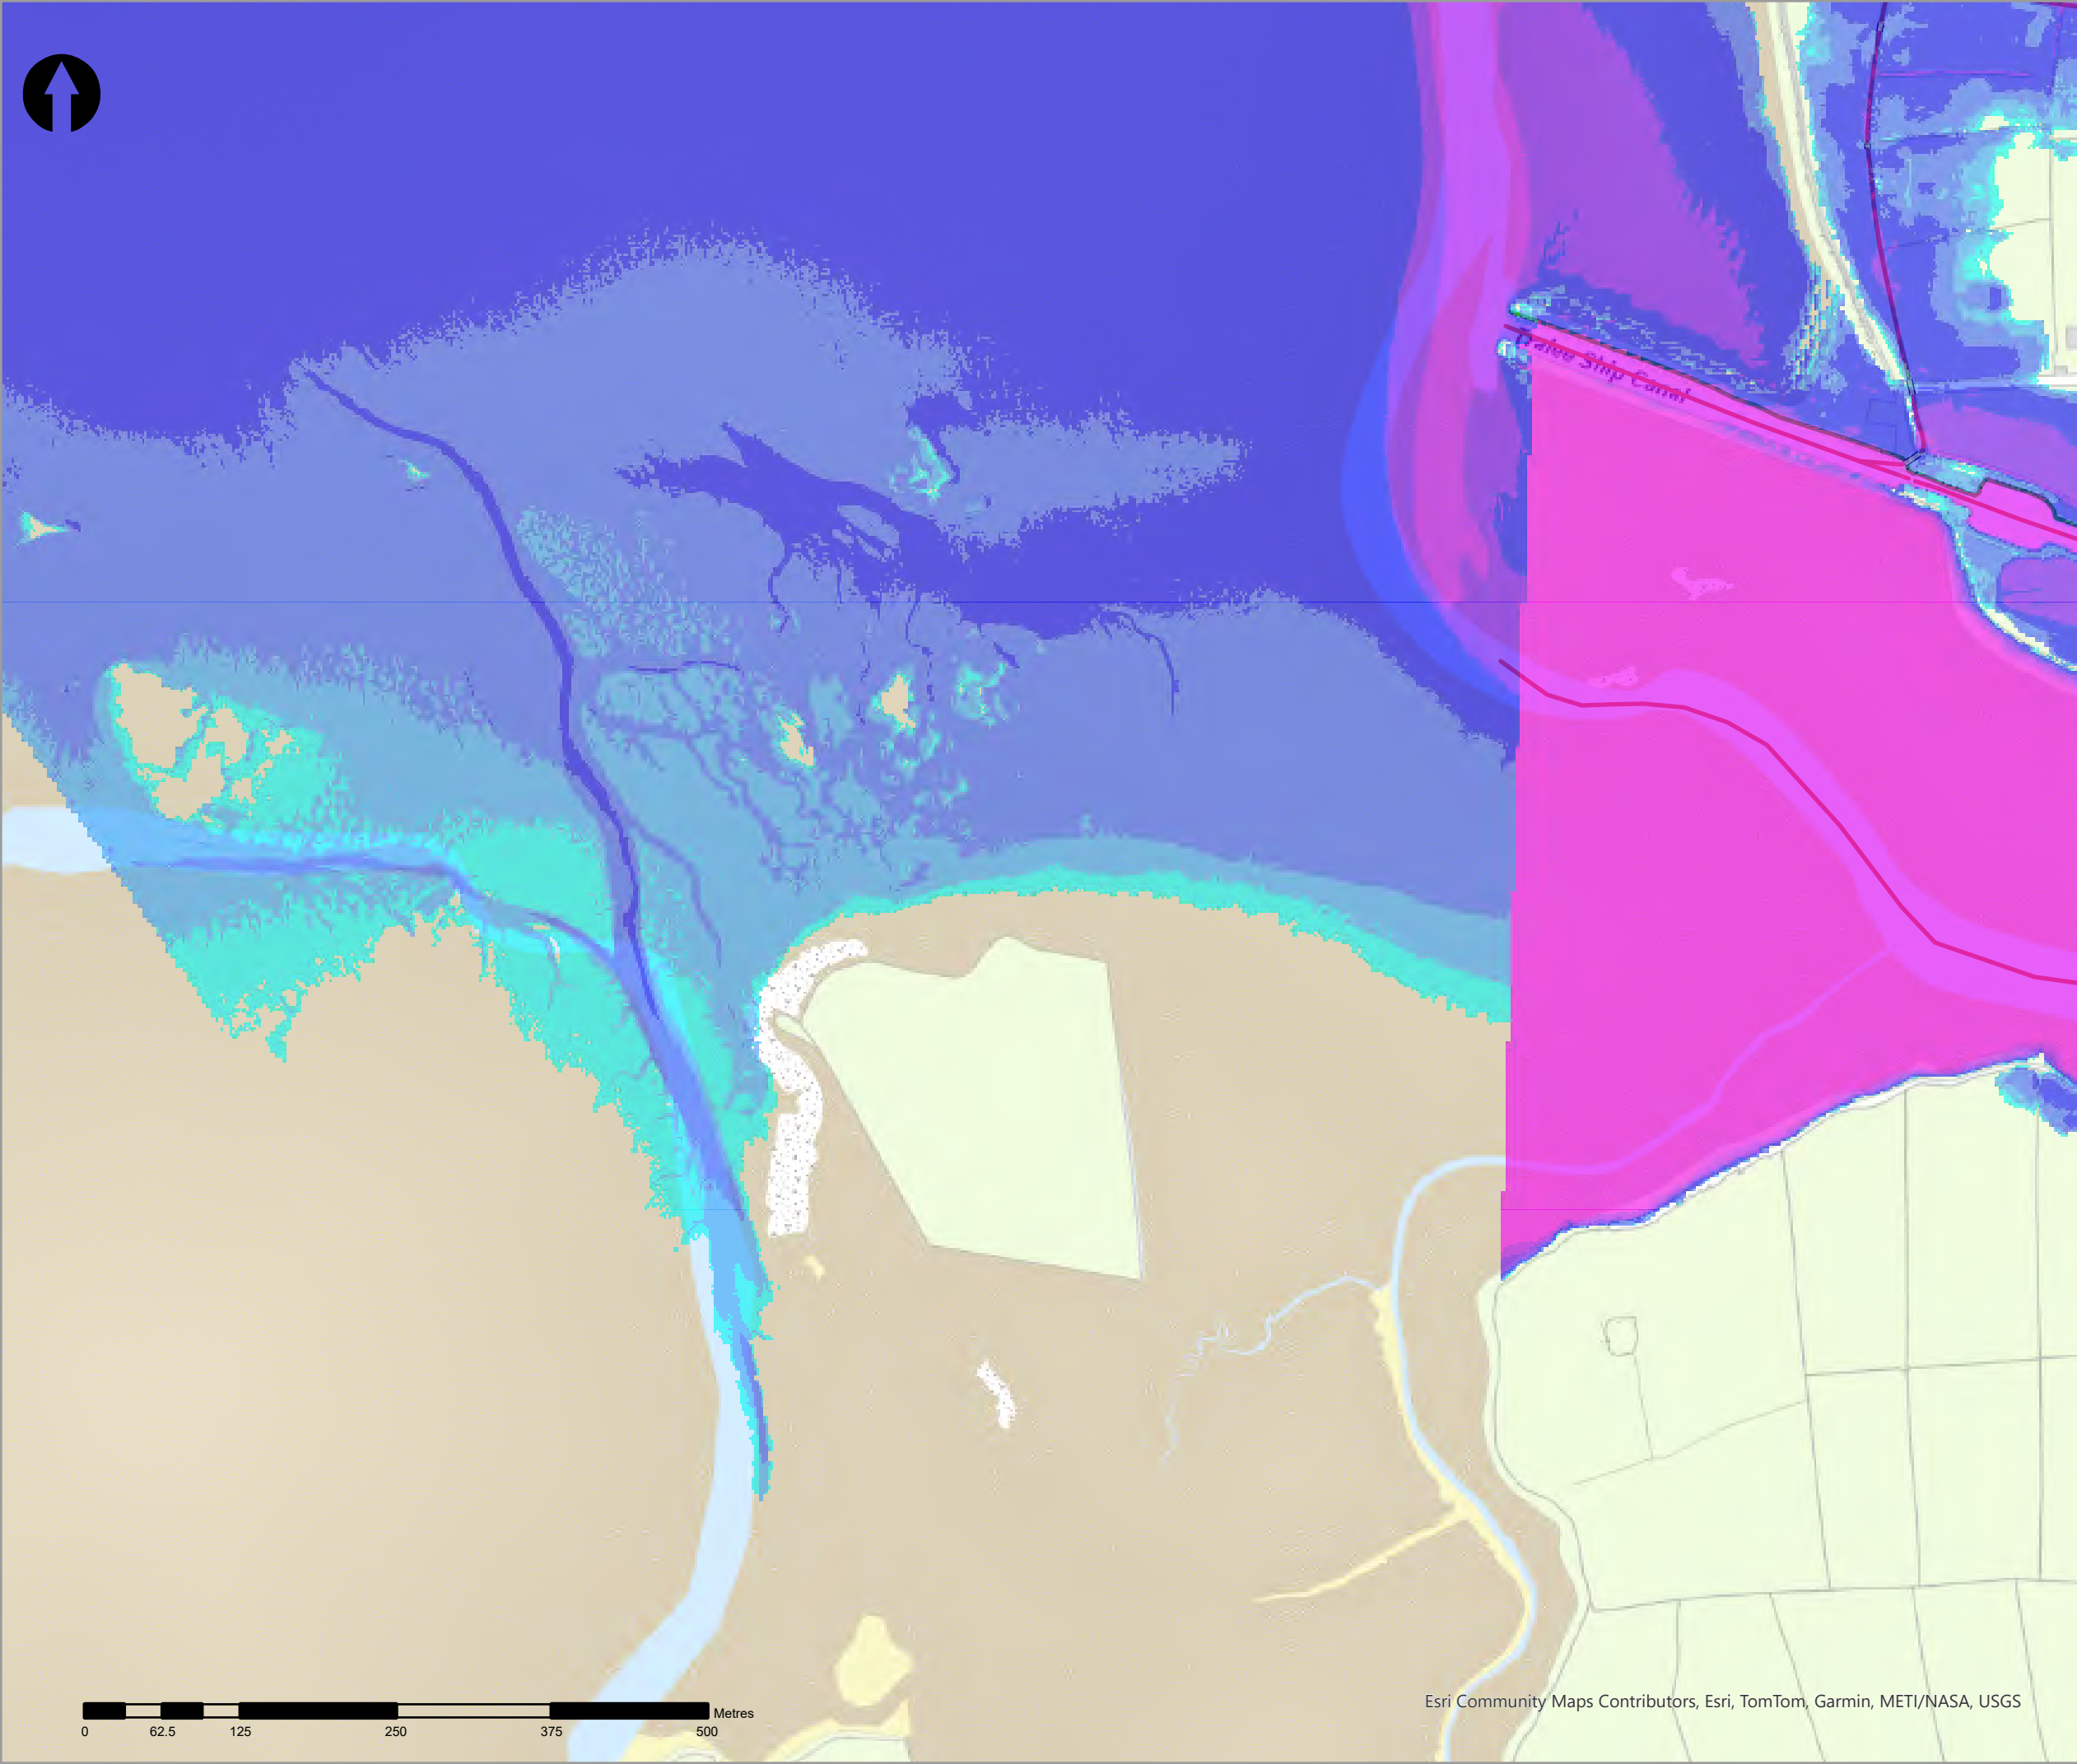

- Legend
- 20% AEP Coastal Depth
- <VALUE>
- 0 - 0.1m
  - 0.1 - 0.25m
  - 0.25 - 0.5m
  - 0.5 - 1m
  - 1.0 - 1.5m
  - 1.5 - 2m
  - >2m
- Modelled River Centreline
- Modelled Drainage
- Embankment
- Wall

| rev | ammendments | drawn | date |
|-----|-------------|-------|------|
|-----|-------------|-------|------|



Elmwood House T +44(0) 28 90 667914  
74 Boucher Road F +44(0) 28 90 668286  
Belfast W www.rpsgroup.com/ireland  
BT12 6RZ E ireland@rpsgroup.com

CLIENT



OPW

Oifig na hOibreacha Poiblí  
Office of Public Works



PROJECT

Tralee Flood Relief Scheme

TITLE


Tralee Depth Mapping  
50% AEP Coastal



| Project Number | Sheet Size | Drawing Scale |
|----------------|------------|---------------|
| MCW1082        | A3         | 1:5,000       |

| Drawing Number  | Datum |
|-----------------|-------|
| Dep_C_C_0002_21 | ITM   |

| Drawn by | Status | Revision |
|----------|--------|----------|
| RC       | Final  | 01       |

| Checked By | Approved By | Date       |
|------------|-------------|------------|
| AS         | AS          | 05/06/2025 |

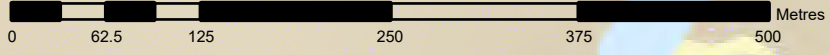

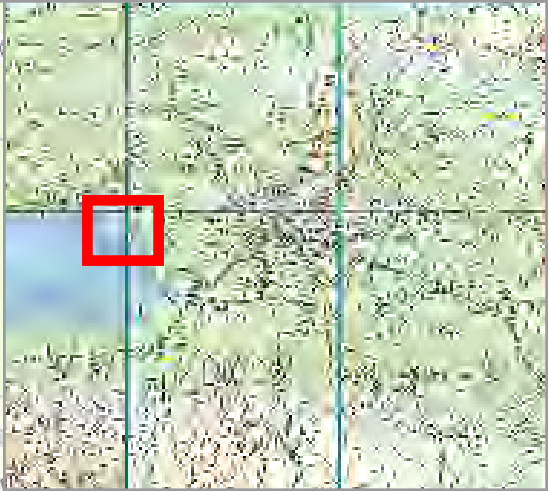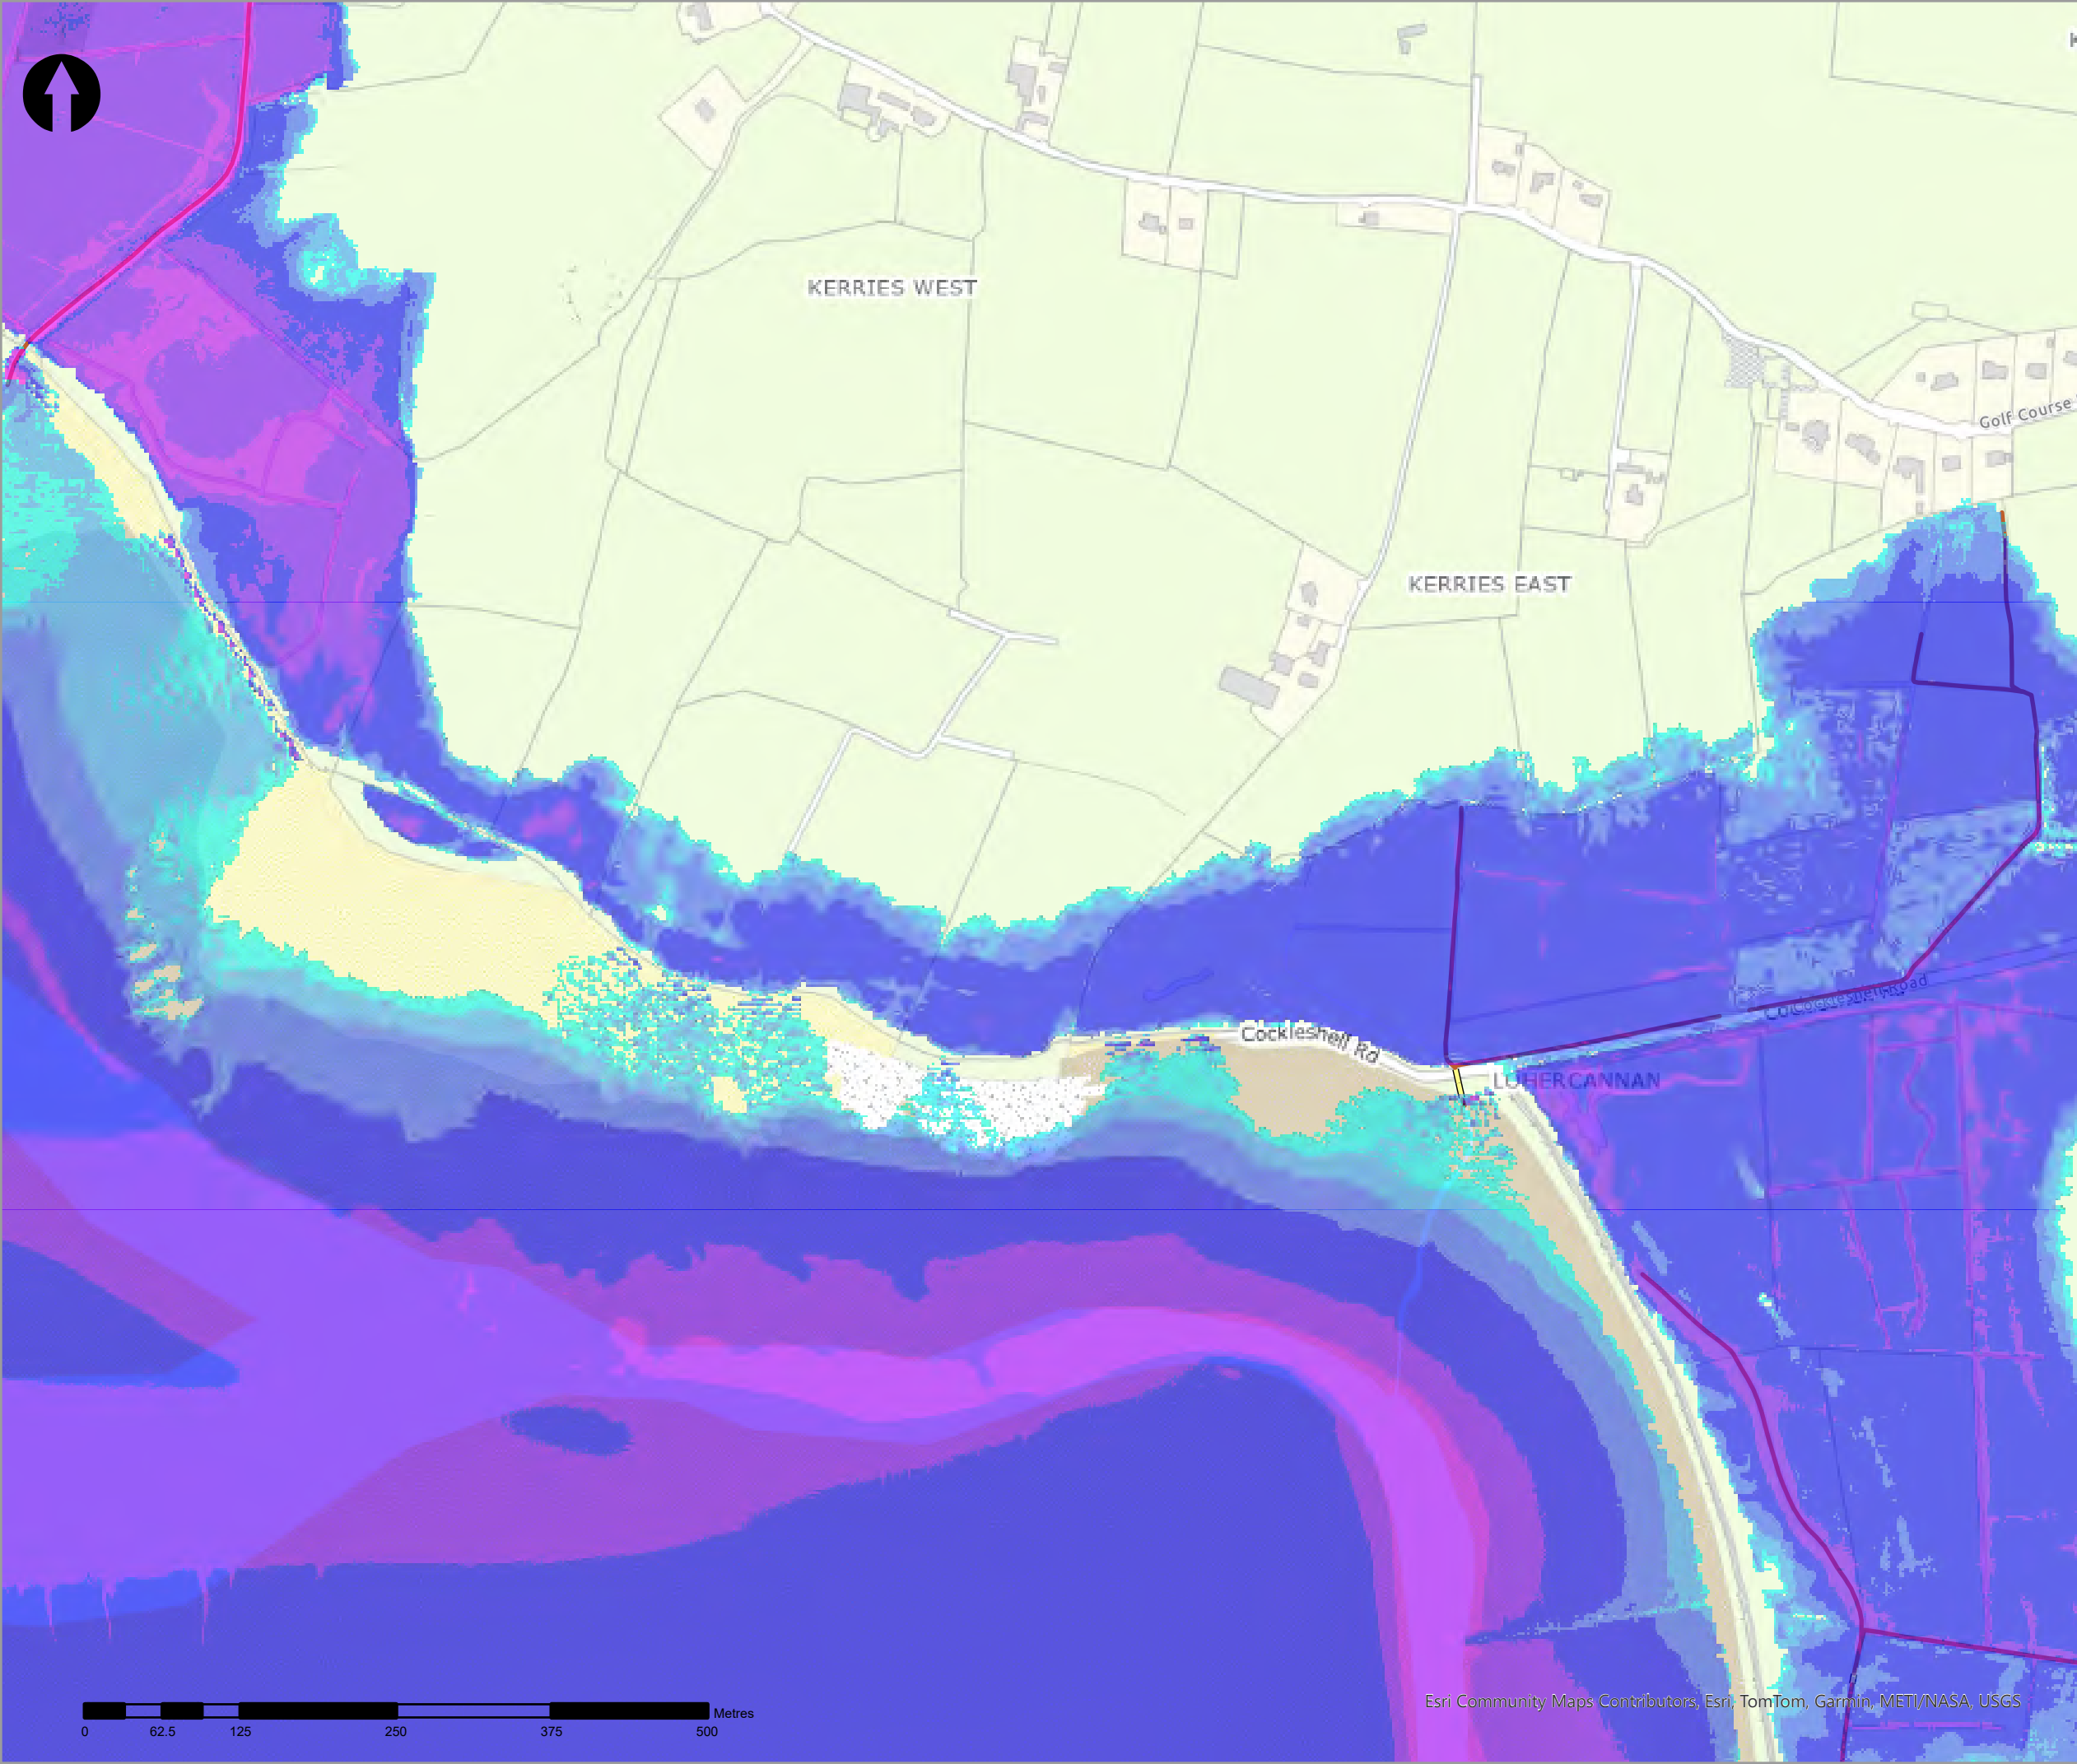

- Legend
- 20% AEP Coastal Depth
- <VALUE>
- 0 - 0.1m
  - 0.1 - 0.25m
  - 0.25 - 0.5m
  - 0.5 - 1m
  - 1.0 - 1.5m
  - 1.5 - 2m
  - >2m
- Modelled River Centreline
- Modelled Drainage
- Embankment
- Wall

| rev | ammdments | drawn | date |
|-----|-----------|-------|------|
|-----|-----------|-------|------|



Elmwood House T +44(0) 28 90 667914  
74 Boucher Road F +44(0) 28 90 668286  
Belfast W www.rpsgroup.com/ireland  
BT12 6RZ E ireland@rpsgroup.com

CLIENT



Óig na  
eÓlracha Poiblí  
Office of Public Works



|         |                            |
|---------|----------------------------|
| PROJECT | Tralee Flood Relief Scheme |
|---------|----------------------------|


|       |                                         |
|-------|-----------------------------------------|
| TITLE | Tralee Depth Mapping<br>50% AEP Coastal |
|-------|-----------------------------------------|

|                |            |               |
|----------------|------------|---------------|
| Project Number | Sheet Size | Drawing Scale |
| MCW1082        | A3         | 1:5,000       |



|                 |       |
|-----------------|-------|
| Drawing Number  | Datum |
| Dep_C_C_0002_22 | ITM   |

|          |        |          |
|----------|--------|----------|
| Drawn by | Status | Revision |
| RC       | Final  | 01       |

|            |             |            |
|------------|-------------|------------|
| Checked By | Approved By | Date       |
| AS         | AS          | 05/06/2025 |

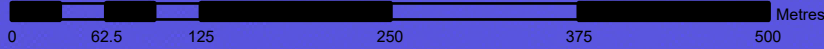



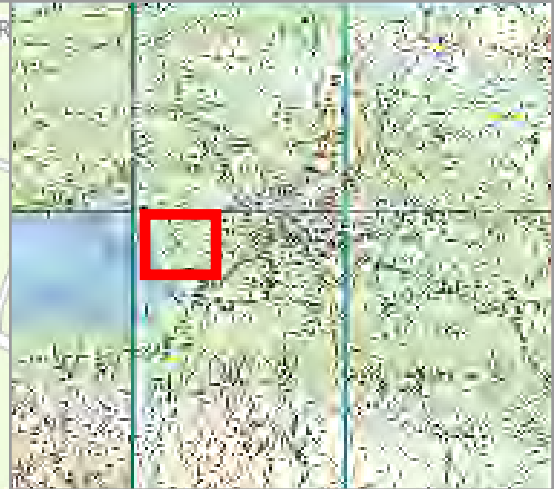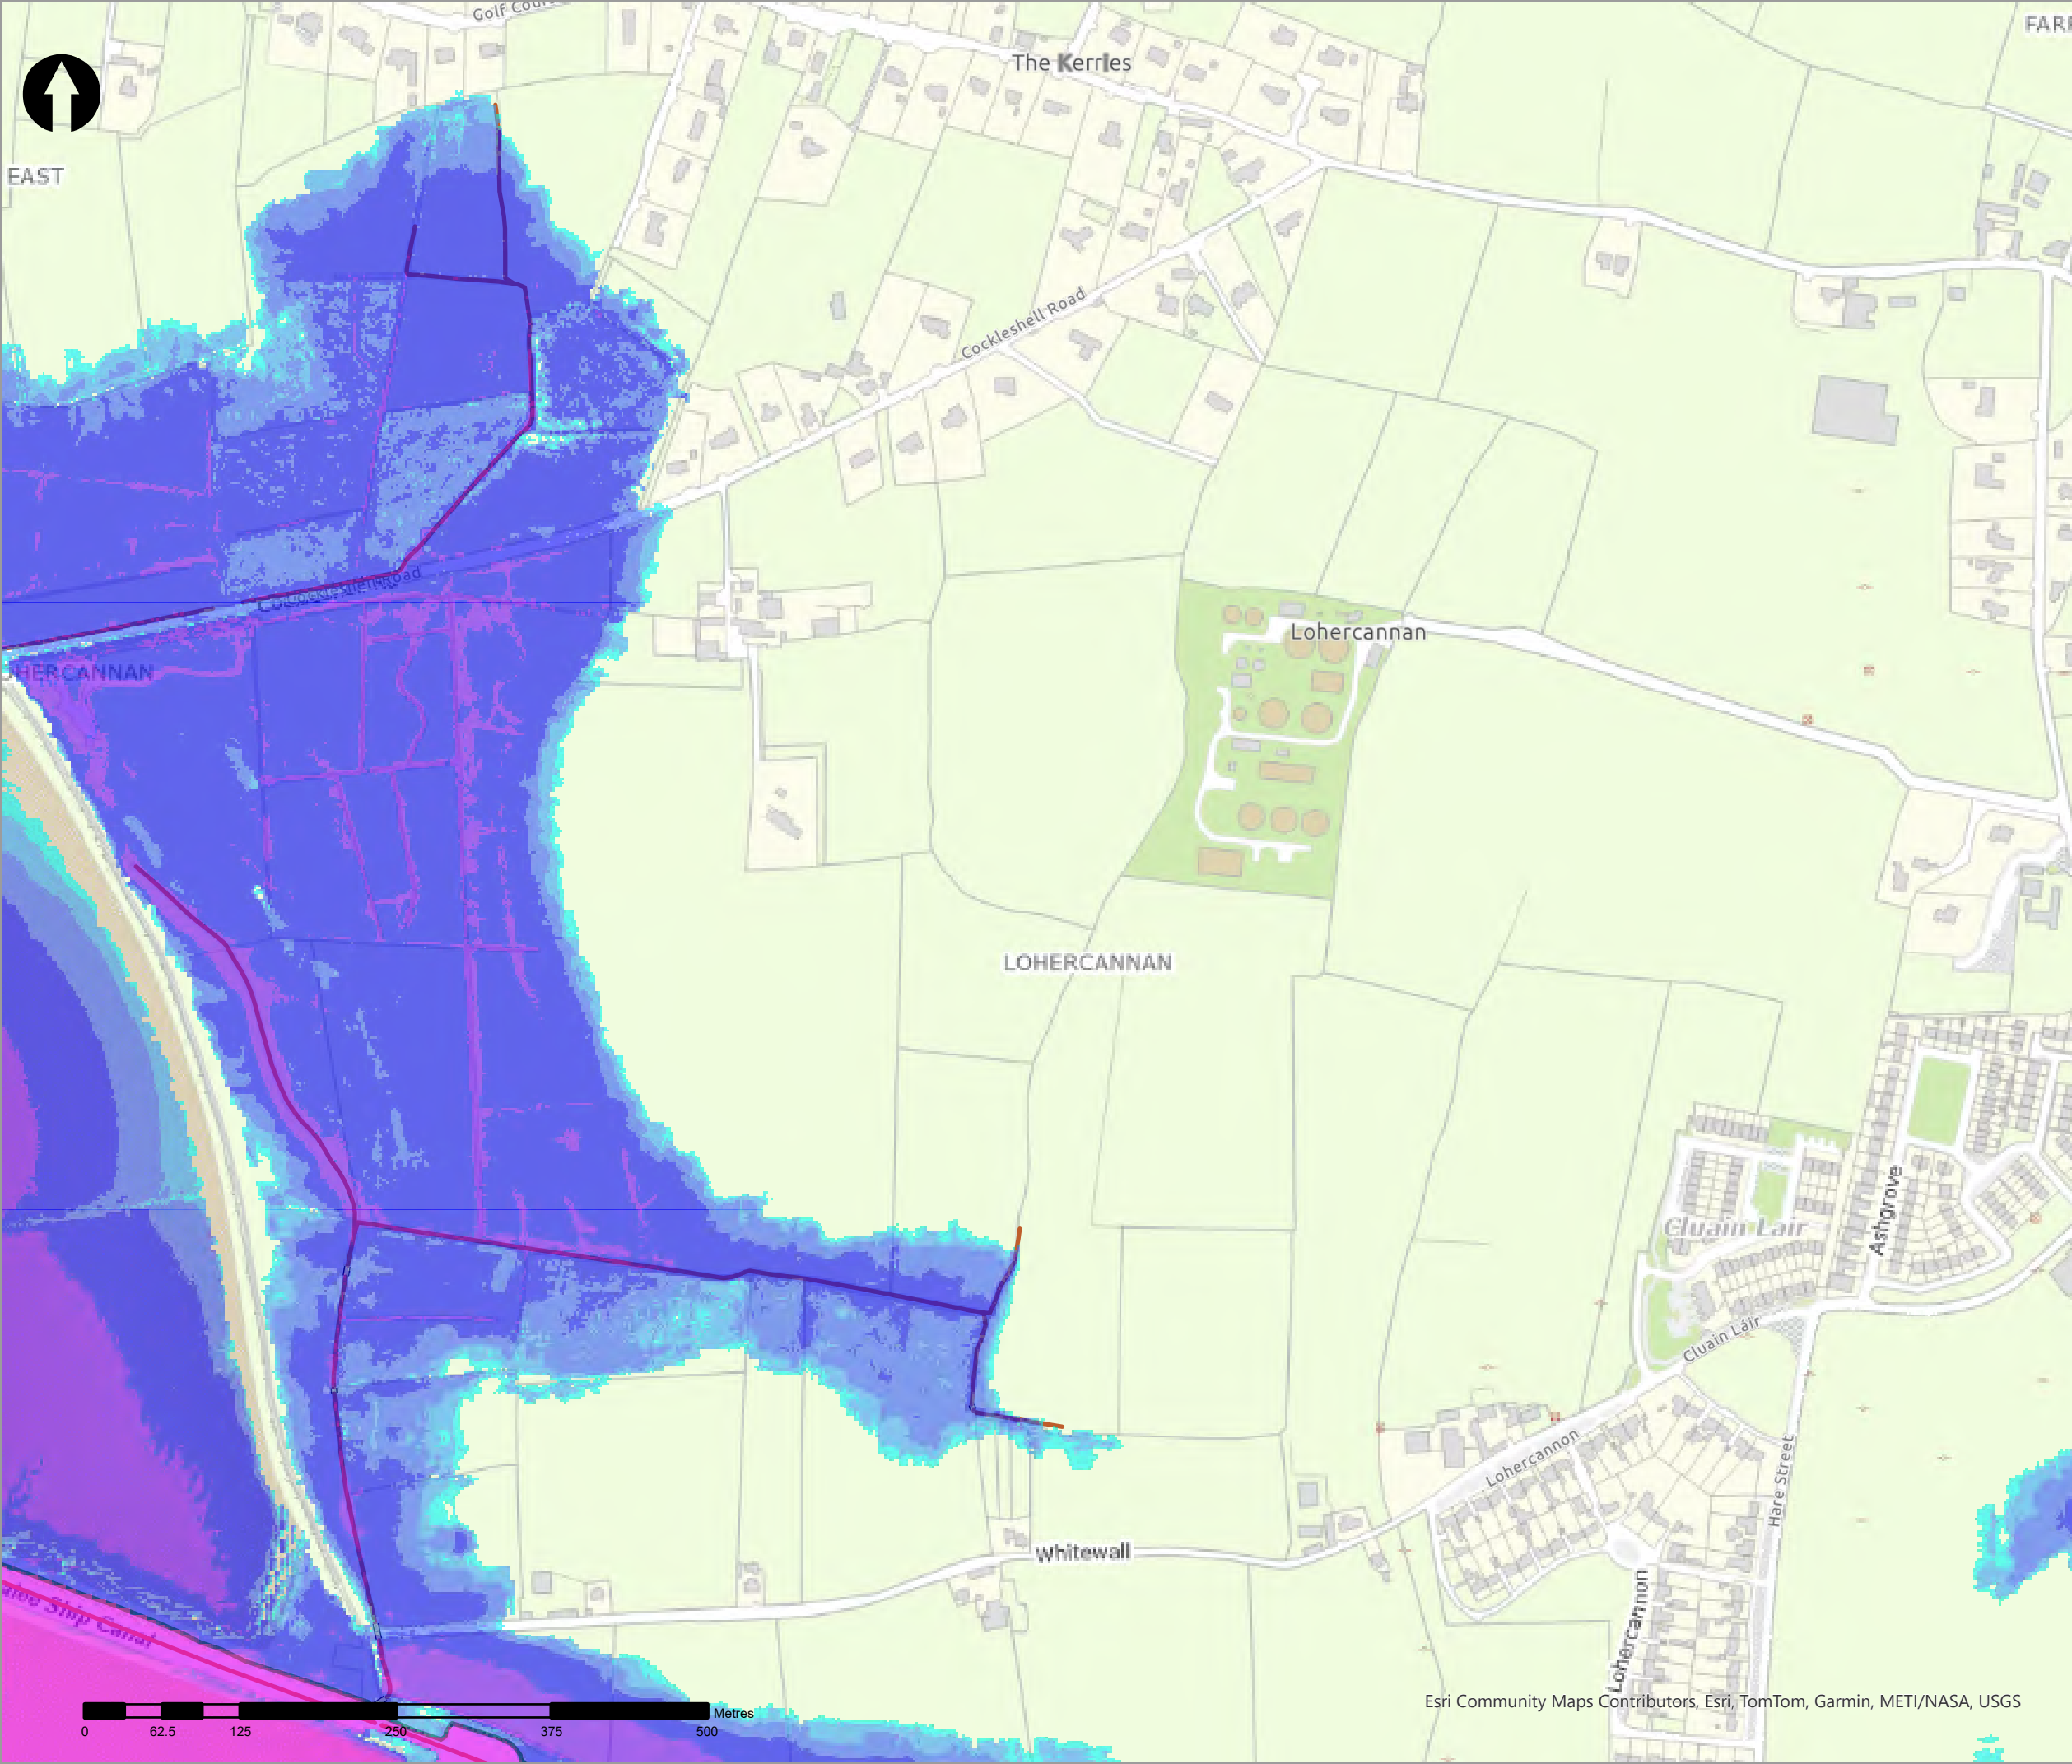

Legend

20% AEP Coastal Depth

<VALUE>

- 0 - 0.1m
- 0.1 - 0.25m
- 0.25 - 0.5m
- 0.5 - 1m
- 1.0 - 1.5m
- 1.5 - 2m
- >2m

- Modelled River Centreline
- Modelled Drainage
- Embankment
- Wall

| rev | ammdments | drawn | date |
|-----|-----------|-------|------|
|-----|-----------|-------|------|



**rps**  
A TETRA TECH COMPANY

Elmwood House T +44(0) 28 90 667914  
74 Boucher Road F +44(0) 28 90 668286  
Belfast W www.rpsgroup.com/ireland  
BT12 6RZ E ireland@rpsgroup.com

CLIENT



**OPW**  
Oifig na  
eOibreacha Poiblí  
Office of Public Works



PROJECT

Tralee Flood Relief Scheme

TITLE



Tralee Depth Mapping  
50% AEP Coastal

| Project Number | Sheet Size | Drawing Scale |
|----------------|------------|---------------|
| MCW1082        | A3         | 1:5,000       |

| Drawing Number  | Datum |
|-----------------|-------|
| Dep_C_C_0002_23 | ITM   |

| Drawn by | Status | Revision |
|----------|--------|----------|
| RC       | Final  | 01       |

| Checked By | Approved By | Date       |
|------------|-------------|------------|
| AS         | AS          | 05/06/2025 |

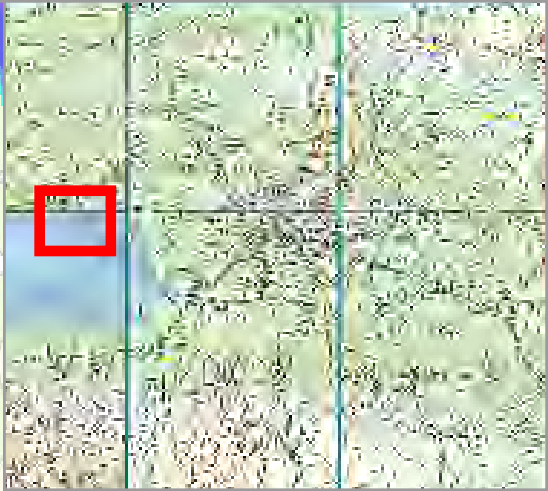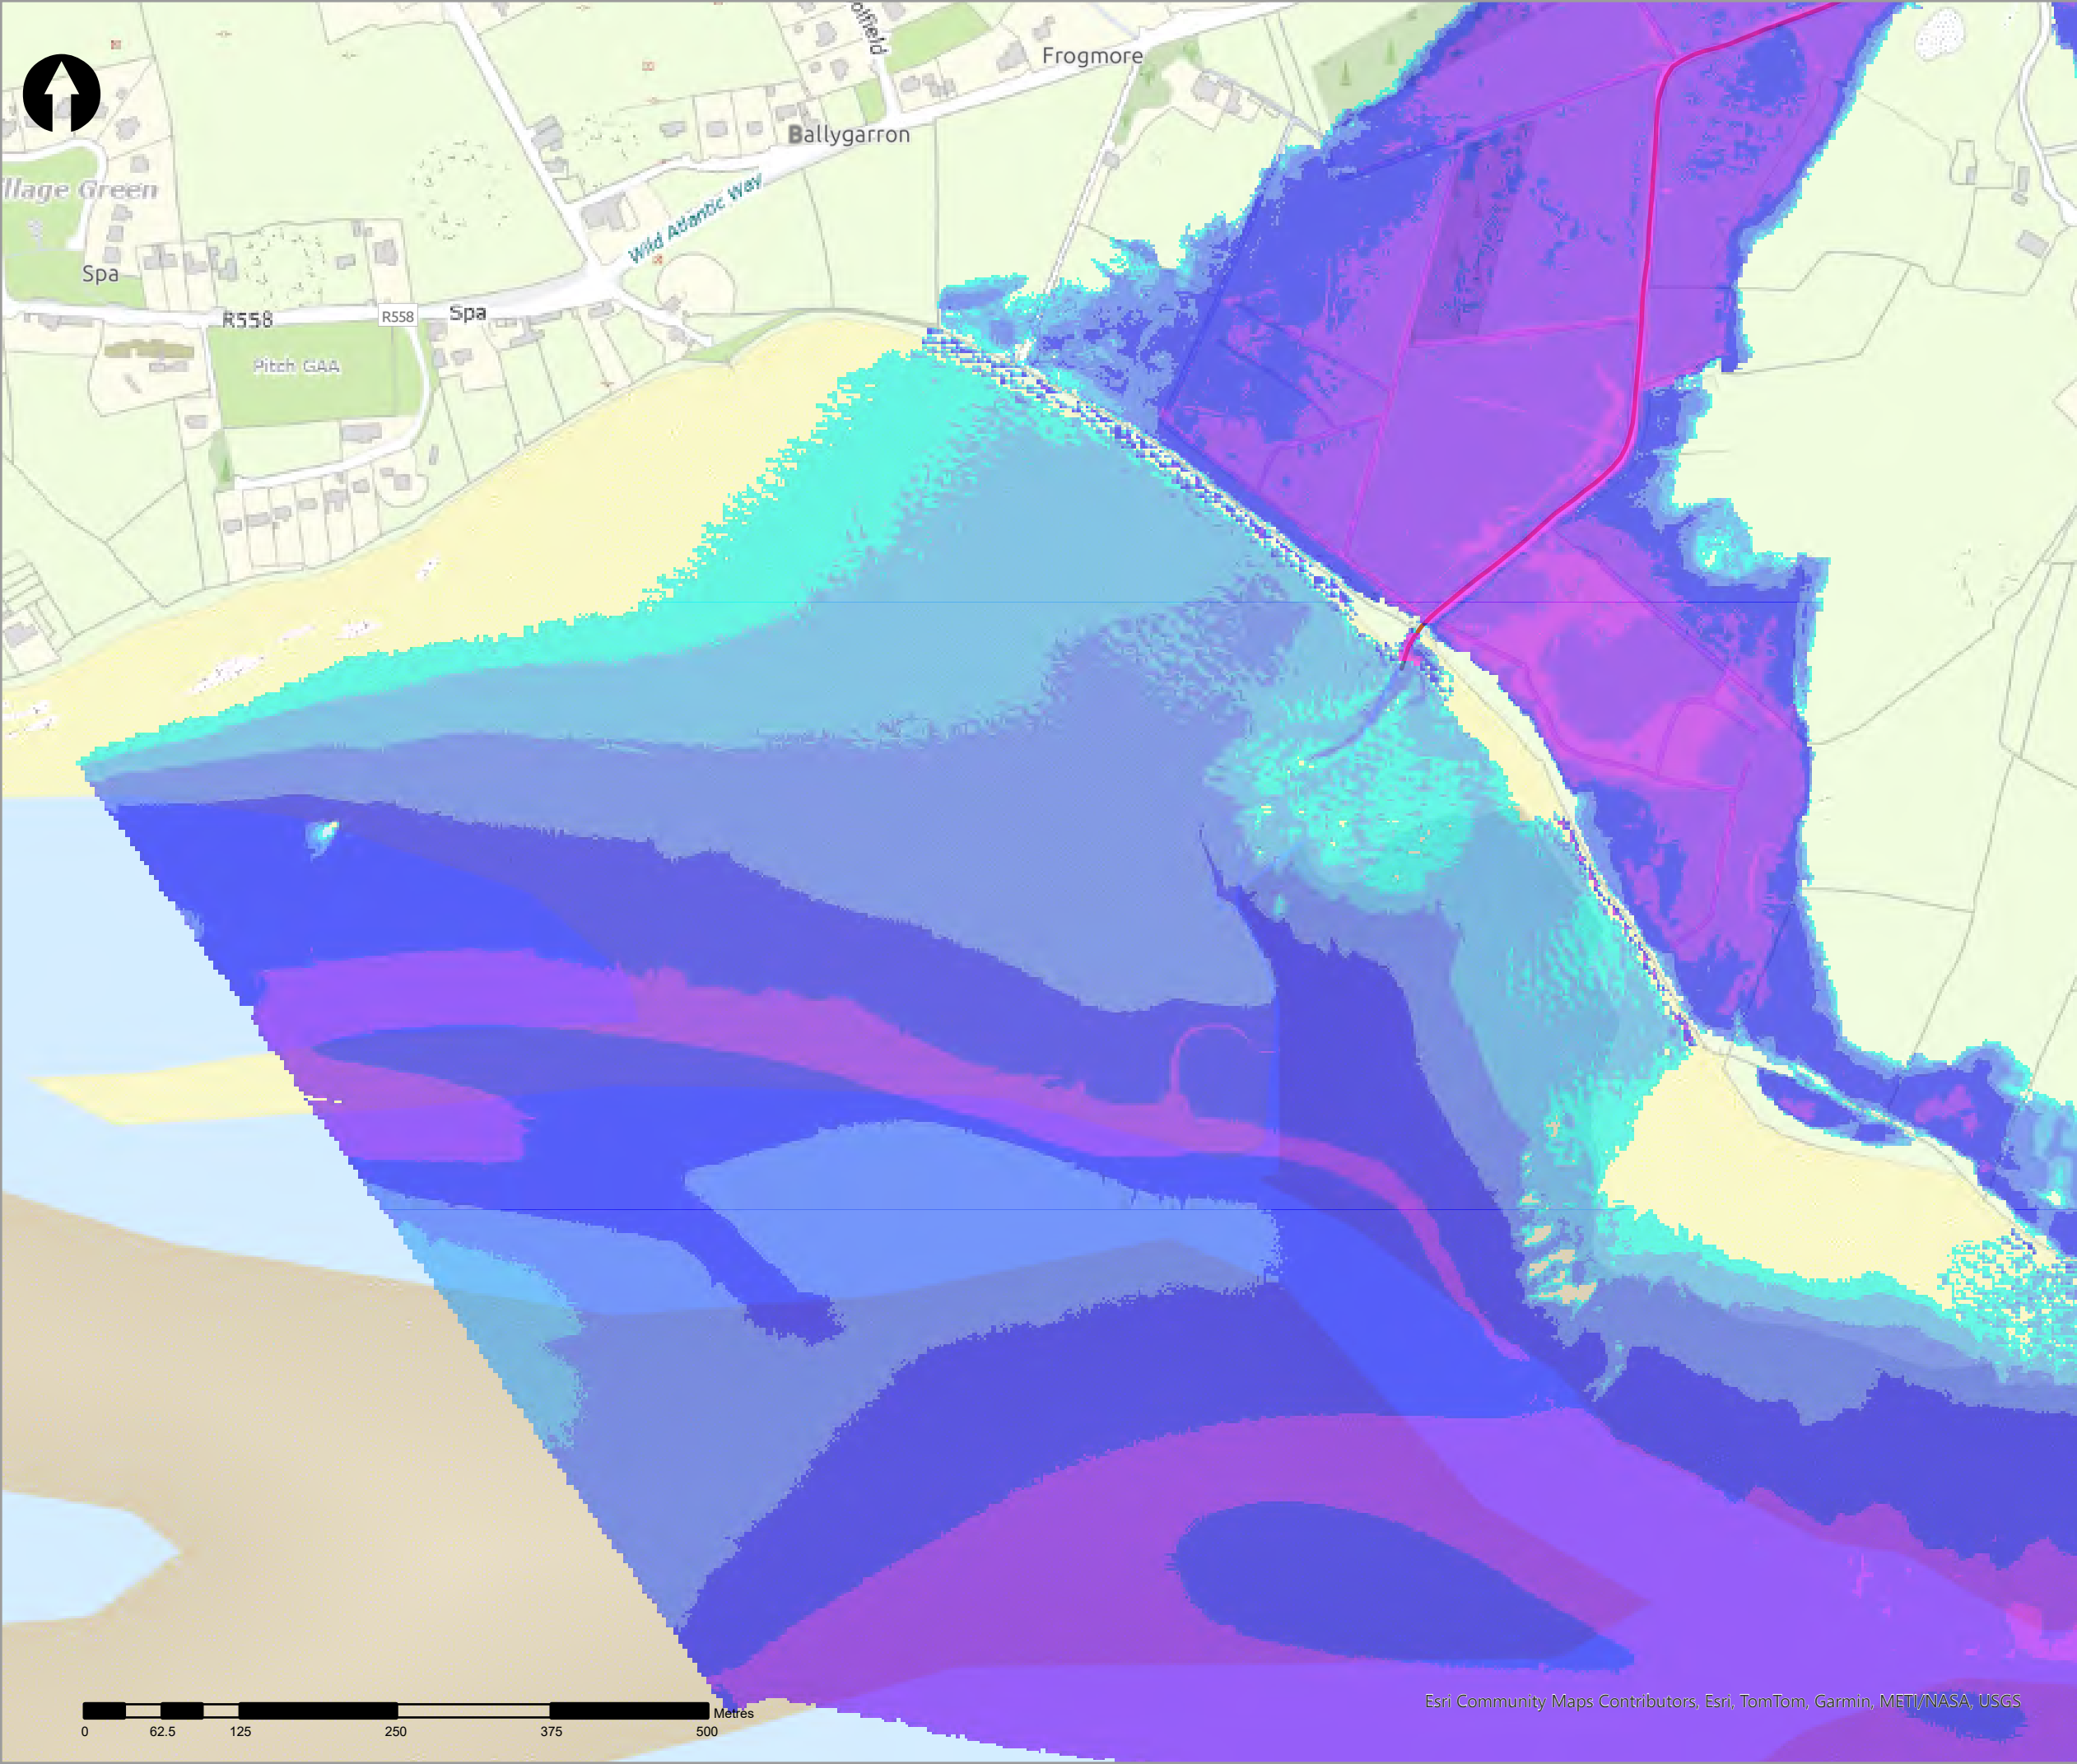

- Legend
- 20% AEP Coastal Depth
- <VALUE>
- 0 - 0.1m
  - 0.1 - 0.25m
  - 0.25 - 0.5m
  - 0.5 - 1m
  - 1.0 - 1.5m
  - 1.5 - 2m
  - >2m
- Modelled River Centreline
- Modelled Drainage
- Embankment
- Wall

| rev | ammendments | drawn | date |
|-----|-------------|-------|------|
|-----|-------------|-------|------|



Elmwood House T +44(0) 28 90 667914  
74 Boucher Road F +44(0) 28 90 668286  
Belfast W www.rpsgroup.com/ireland  
BT12 6RZ E ireland@rpsgroup.com

CLIENT



OPW

Óifig na hOibreacha Poiblí  
Office of Public Works



|         |                            |
|---------|----------------------------|
| PROJECT | Tralee Flood Relief Scheme |
|---------|----------------------------|


|       |                                         |
|-------|-----------------------------------------|
| TITLE | Tralee Depth Mapping<br>50% AEP Coastal |
|-------|-----------------------------------------|

|                |            |               |
|----------------|------------|---------------|
| Project Number | Sheet Size | Drawing Scale |
| MCW1082        | A3         | 1:5,000       |


|                 |       |
|-----------------|-------|
| Drawing Number  | Datum |
| Dep_C_C_0002_24 | ITM   |

|          |        |          |
|----------|--------|----------|
| Drawn by | Status | Revision |
| RC       | Final  | 01       |

|            |             |            |
|------------|-------------|------------|
| Checked By | Approved By | Date       |
| AS         | AS          | 05/06/2025 |

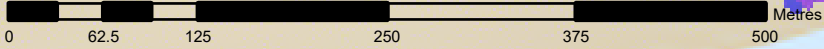



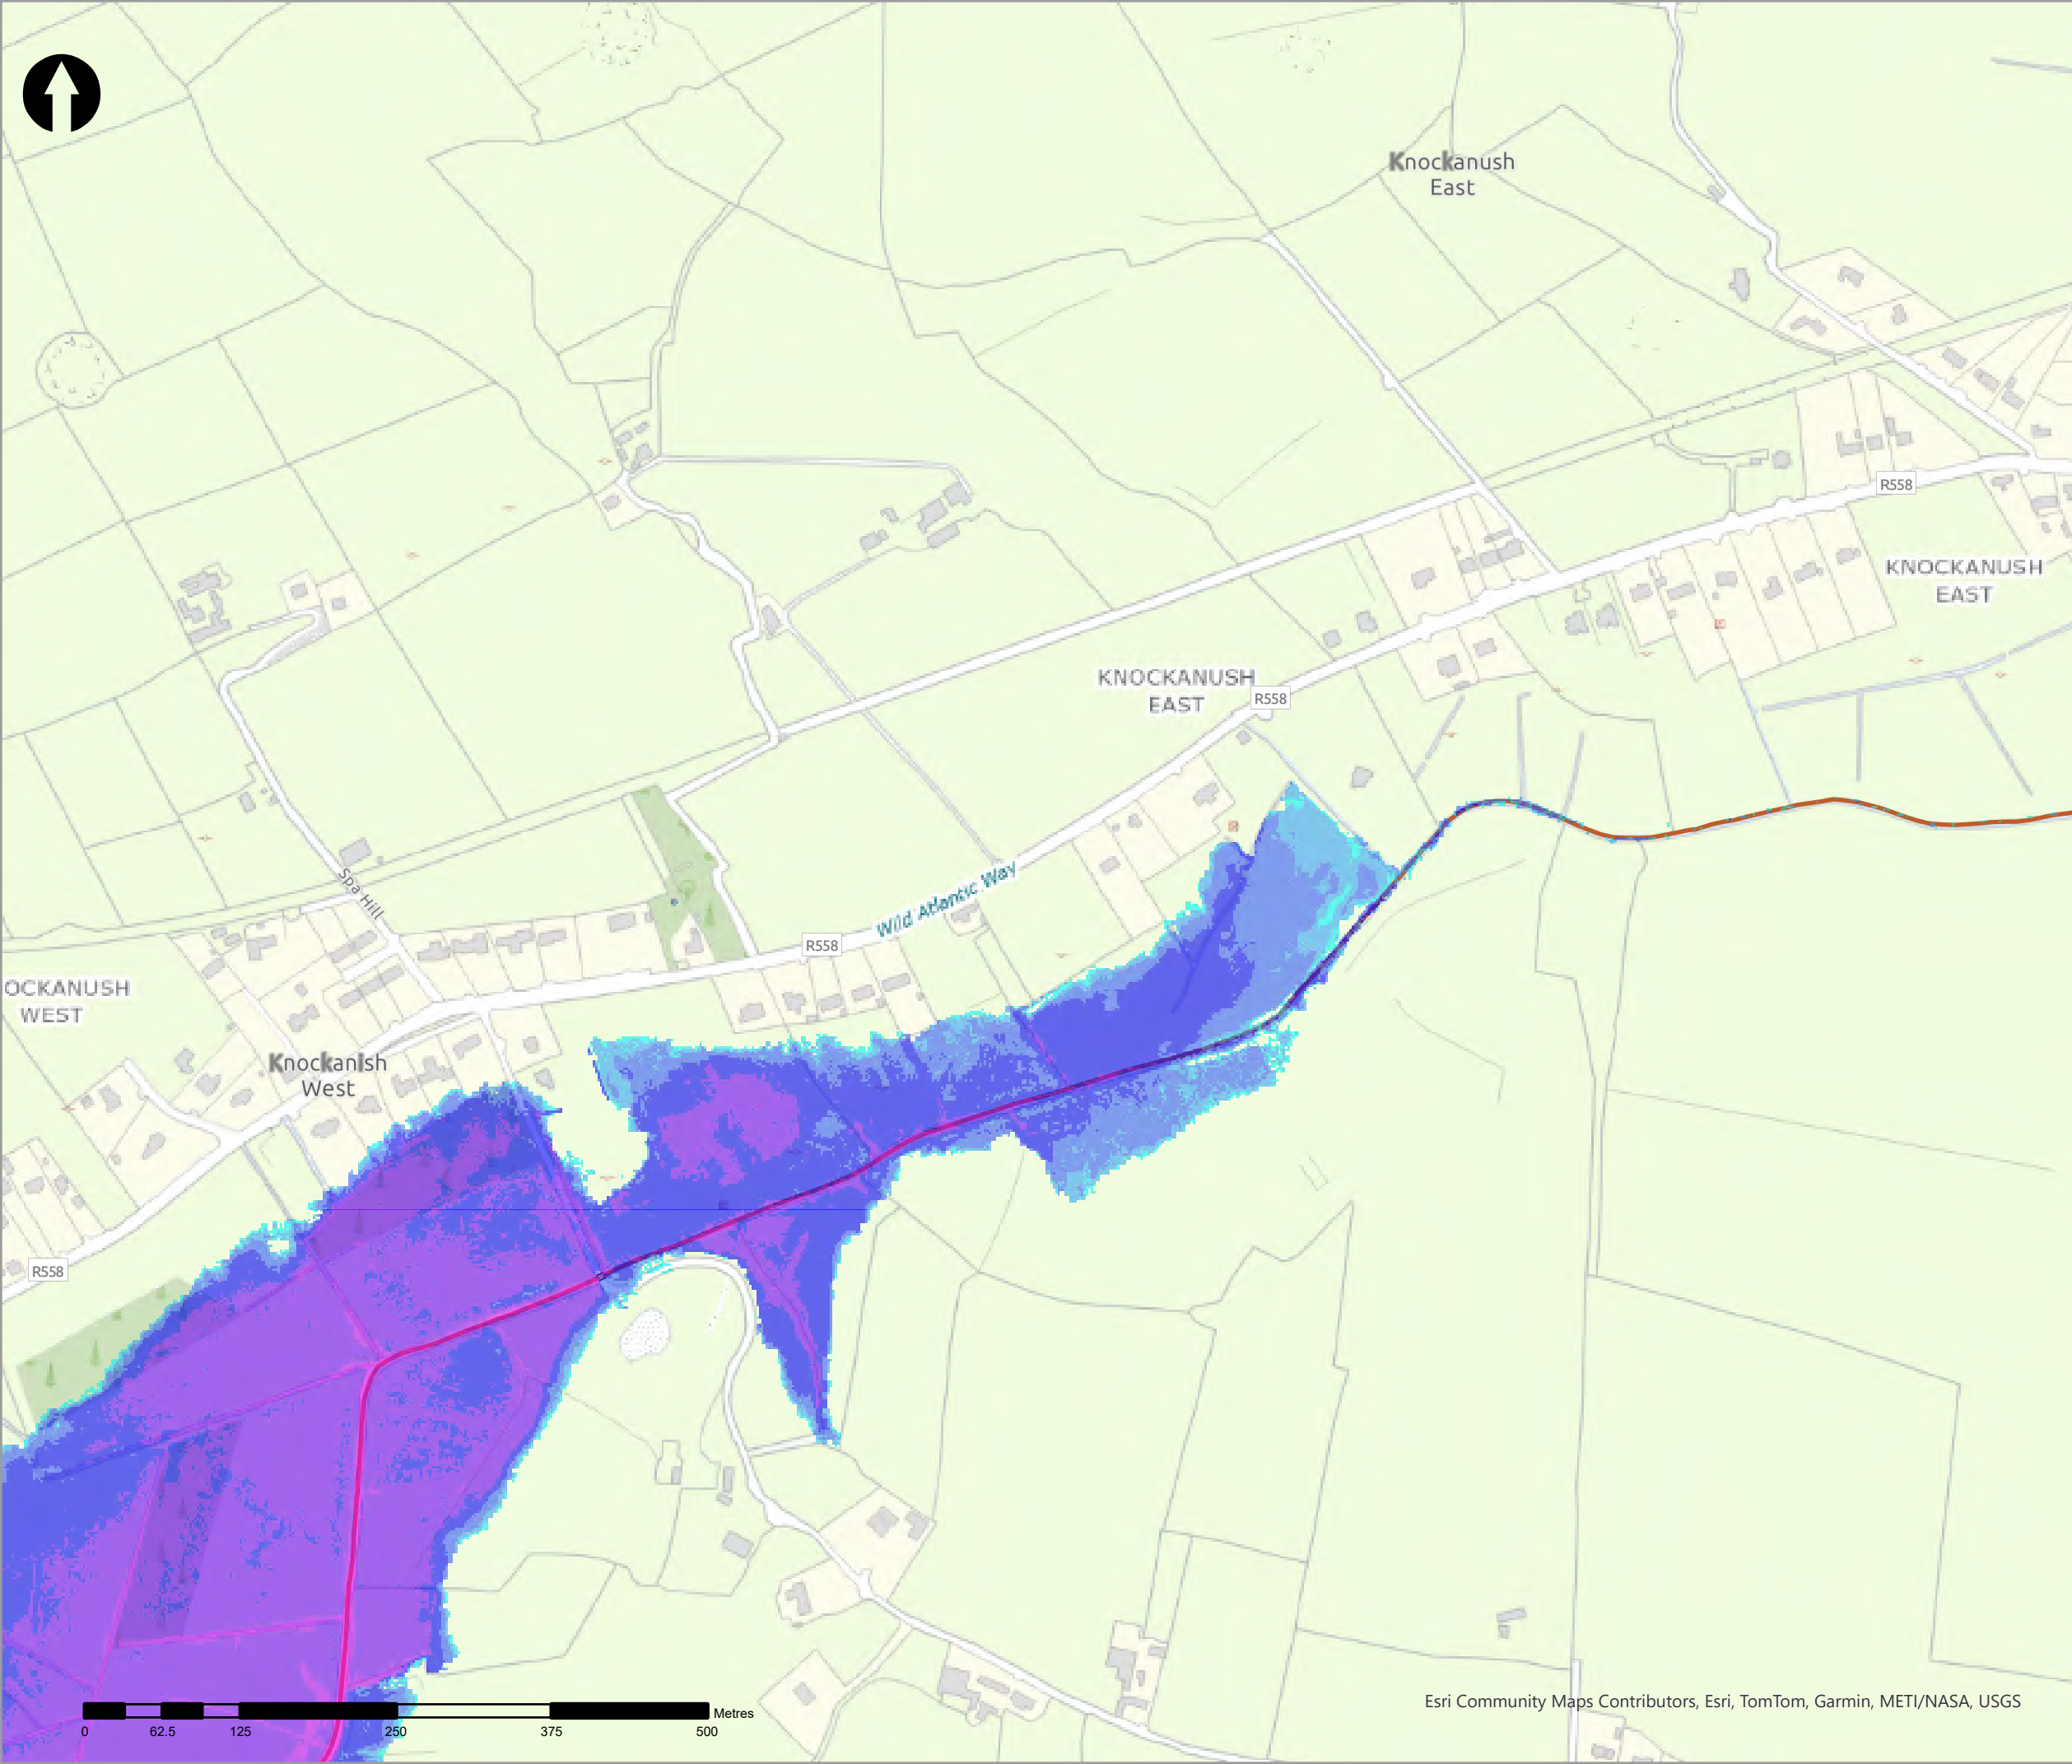

Legend

20% AEP Coastal Depth

<VALUE>

- 0 - 0.1m
- 0.1 - 0.25m
- 0.25 - 0.5m
- 0.5 - 1m
- 1.0 - 1.5m
- 1.5 - 2m
- >2m

Modelled River Centreline

Modelled Drainage

Embankment

Wall

| rev | ammdments | drawn | date |
|-----|-----------|-------|------|
|-----|-----------|-------|------|



Elmwood House T +44(0) 28 90 667914  
74 Boucher Road F +44(0) 28 90 668286  
Belfast W www.rpsgroup.com/ireland  
BT12 6RZ E ireland@rpsgroup.com

CLIENT



OPW

Oifig na nObairacha Poiblí  
Office of Public Works



PROJECT

Tralee Flood Relief Scheme

TITLE


Tralee Depth Mapping  
50% AEP Coastal

| Project Number | Sheet Size | Drawing Scale |
|----------------|------------|---------------|
| MCW1082        | A3         | 1:5,000       |

| Drawing Number  | Datum |
|-----------------|-------|
| Dep_C_C_0002_25 | ITM   |

| Drawn by | Status | Revision |
|----------|--------|----------|
| RC       | Final  | 01       |

| Checked By | Approved By | Date       |
|------------|-------------|------------|
| AS         | AS          | 05/06/2025 |

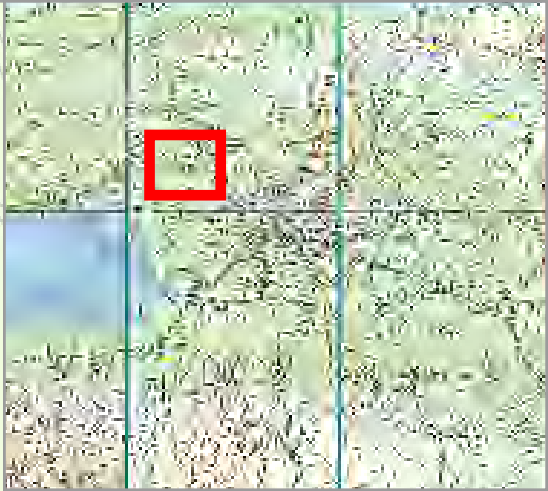

- Legend
- 20% AEP Coastal Depth
- <VALUE>
- 0 - 0.1m
  - 0.1 - 0.25m
  - 0.25 - 0.5m
  - 0.5 - 1m
  - 1.0 - 1.5m
  - 1.5 - 2m
  - >2m
- Modelled River Centreline
  - Modelled Drainage
  - Embankment
  - Wall

| rev | ammendments | drawn | date |
|-----|-------------|-------|------|
|-----|-------------|-------|------|



**rps**  
A TETRA TECH COMPANY

Elmwood House T +44(0) 28 90 667914  
74 Boucher Road F +44(0) 28 90 668286  
Belfast W www.rpsgroup.com/ireland  
BT12 6RZ E ireland@rpsgroup.com

CLIENT



PROJECT

Tralee Flood Relief Scheme

TITLE

Tralee Depth Mapping  
50% AEP Coastal

|                 |             |               |
|-----------------|-------------|---------------|
| Project Number  | Sheet Size  | Drawing Scale |
| MCW1082         | A3          | 1:5,000       |
| Drawing Number  | Datum       |               |
| Dep_C_C_0002_26 | ITM         |               |
| Drawn by        | Status      | Revision      |
| RC              | Final       | 01            |
| Checked By      | Approved By | Date          |
| AS              | AS          | 05/06/2025    |

Esri Community Maps Contributors, Esri, TomTom, Garmin, METI/NASA, USGS





- Legend
- 20% AEP Coastal Depth
- <VALUE>
- 0 - 0.1m
  - 0.1 - 0.25m
  - 0.25 - 0.5m
  - 0.5 - 1m
  - 1.0 - 1.5m
  - 1.5 - 2m
  - >2m
- Modelled River Centreline
- Modelled Drainage
- Embankment
- Wall

| rev | ammendments | drawn | date |
|-----|-------------|-------|------|
|-----|-------------|-------|------|



Elmwood House T +44(0) 28 90 667914  
74 Boucher Road F +44(0) 28 90 668286  
Belfast W www.rpsgroup.com/ireland  
BT12 6RZ E ireland@rpsgroup.com

CLIENT



Óigín na nEalaíona Poiblí  
Office of Public Works



PROJECT

Tralee Flood Relief Scheme

TITLE


Tralee Depth Mapping  
50% AEP Coastal

| Project Number | Sheet Size | Drawing Scale |
|----------------|------------|---------------|
| MCW1082        | A3         | 1:5,000       |

| Drawing Number  | Datum |
|-----------------|-------|
| Dep_C_C_0002_27 | ITM   |

| Drawn by | Status | Revision |
|----------|--------|----------|
| RC       | Final  | 01       |

| Checked By | Approved By | Date       |
|------------|-------------|------------|
| AS         | AS          | 05/06/2025 |

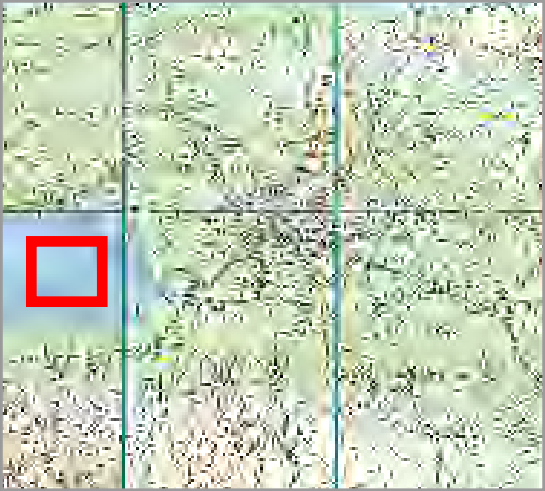

- Legend
- 20% AEP Coastal Depth
- <VALUE>
- 0 - 0.1m
  - 0.1 - 0.25m
  - 0.25 - 0.5m
  - 0.5 - 1m
  - 1.0 - 1.5m
  - 1.5 - 2m
  - >2m
- Modelled River Centreline
- Modelled Drainage
- Embankment
- Wall

| rev | ammdments | drawn | date |
|-----|-----------|-------|------|
|-----|-----------|-------|------|



Elmwood House T +44(0) 28 90 667914  
74 Boucher Road F +44(0) 28 90 668286  
Belfast W www.rpsgroup.com/ireland  
BT12 6RZ E ireland@rpsgroup.com

CLIENT



Óifig na  
eOibreacha Poiblí  
Office of Public Works



PROJECT

Tralee Flood Relief Scheme

TITLE


Tralee Depth Mapping  
50% AEP Coastal

| Project Number | Sheet Size | Drawing Scale |
|----------------|------------|---------------|
| MCW1082        | A3         | 1:5,000       |


| Drawing Number  | Datum |
|-----------------|-------|
| Dep_C_C_0002_28 | ITM   |

| Drawn by | Status | Revision |
|----------|--------|----------|
| RC       | Final  | 01       |

| Checked By | Approved By | Date       |
|------------|-------------|------------|
| AS         | AS          | 05/06/2025 |

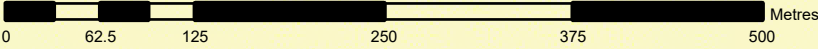



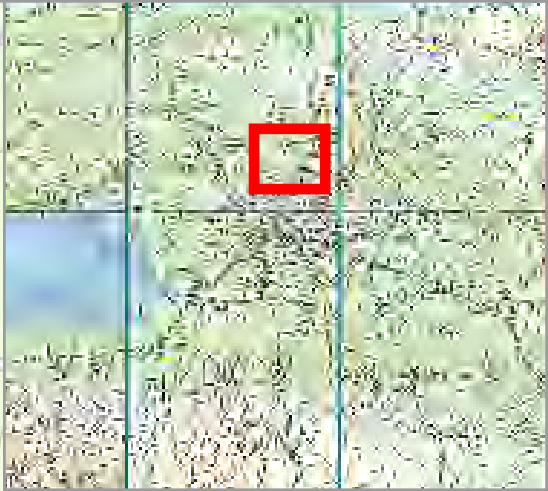

Legend

20% AEP Coastal Depth

<VALUE>

- 0 - 0.1m
- 0.1 - 0.25m
- 0.25 - 0.5m
- 0.5 - 1m
- 1.0 - 1.5m
- 1.5 - 2m
- >2m

Modelled River Centreline

Modelled Drainage

Embankment

Wall

| rev | amendments | drawn | date |
|-----|------------|-------|------|
|-----|------------|-------|------|



Elmwood House T +44(0) 28 90 667914  
74 Boucher Road F +44(0) 28 90 668286  
Belfast W www.rpsgroup.com/ireland  
BT12 6RZ E ireland@rpsgroup.com

CLIENT



OPW

Óigín na nEobacha Poiblí  
Office of Public Works



| PROJECT                    |
|----------------------------|
| Tralee Flood Relief Scheme |

| TITLE                                   |
|-----------------------------------------|
| Tralee Depth Mapping<br>50% AEP Coastal |

| Project Number | Sheet Size | Drawing Scale |
|----------------|------------|---------------|
| MCW1082        | A3         | 1:5,000       |

| Drawing Number  | Datum |
|-----------------|-------|
| Dep_C_C_0002_29 | ITM   |

| Drawn by | Status | Revision |
|----------|--------|----------|
| RC       | Final  | 01       |

| Checked By | Approved By | Date       |
|------------|-------------|------------|
| AS         | AS          | 05/06/2025 |



Legend

20% AEP Coastal Depth

<VALUE>

- 0 - 0.1m
- 0.1 - 0.25m
- 0.25 - 0.5m
- 0.5 - 1m
- 1.0 - 1.5m
- 1.5 - 2m
- >2m

- Modelled River Centreline
- Modelled Drainage
- Embankment
- Wall

| rev | ammendments | drawn | date |
|-----|-------------|-------|------|
|-----|-------------|-------|------|



Elmwood House T +44(0) 28 90 667914  
74 Boucher Road F +44(0) 28 90 668286  
Belfast W www.rpsgroup.com/ireland  
BT12 6RZ E ireland@rpsgroup.com

CLIENT



OPW

Oifig na hOibreacha Poiblí  
Office of Public Works



PROJECT

Tralee Flood Relief Scheme

TITLE

Tralee Depth Mapping  
50% AEP Coastal

| Project Number | Sheet Size | Drawing Scale |
|----------------|------------|---------------|
| MCW1082        | A3         | 1:5,000       |

| Drawing Number  | Datum |
|-----------------|-------|
| Dep_C_C_0002_30 | ITM   |

| Drawn by | Status | Revision |
|----------|--------|----------|
| RC       | Final  | 01       |

| Checked By | Approved By | Date       |
|------------|-------------|------------|
| AS         | AS          | 05/06/2025 |