
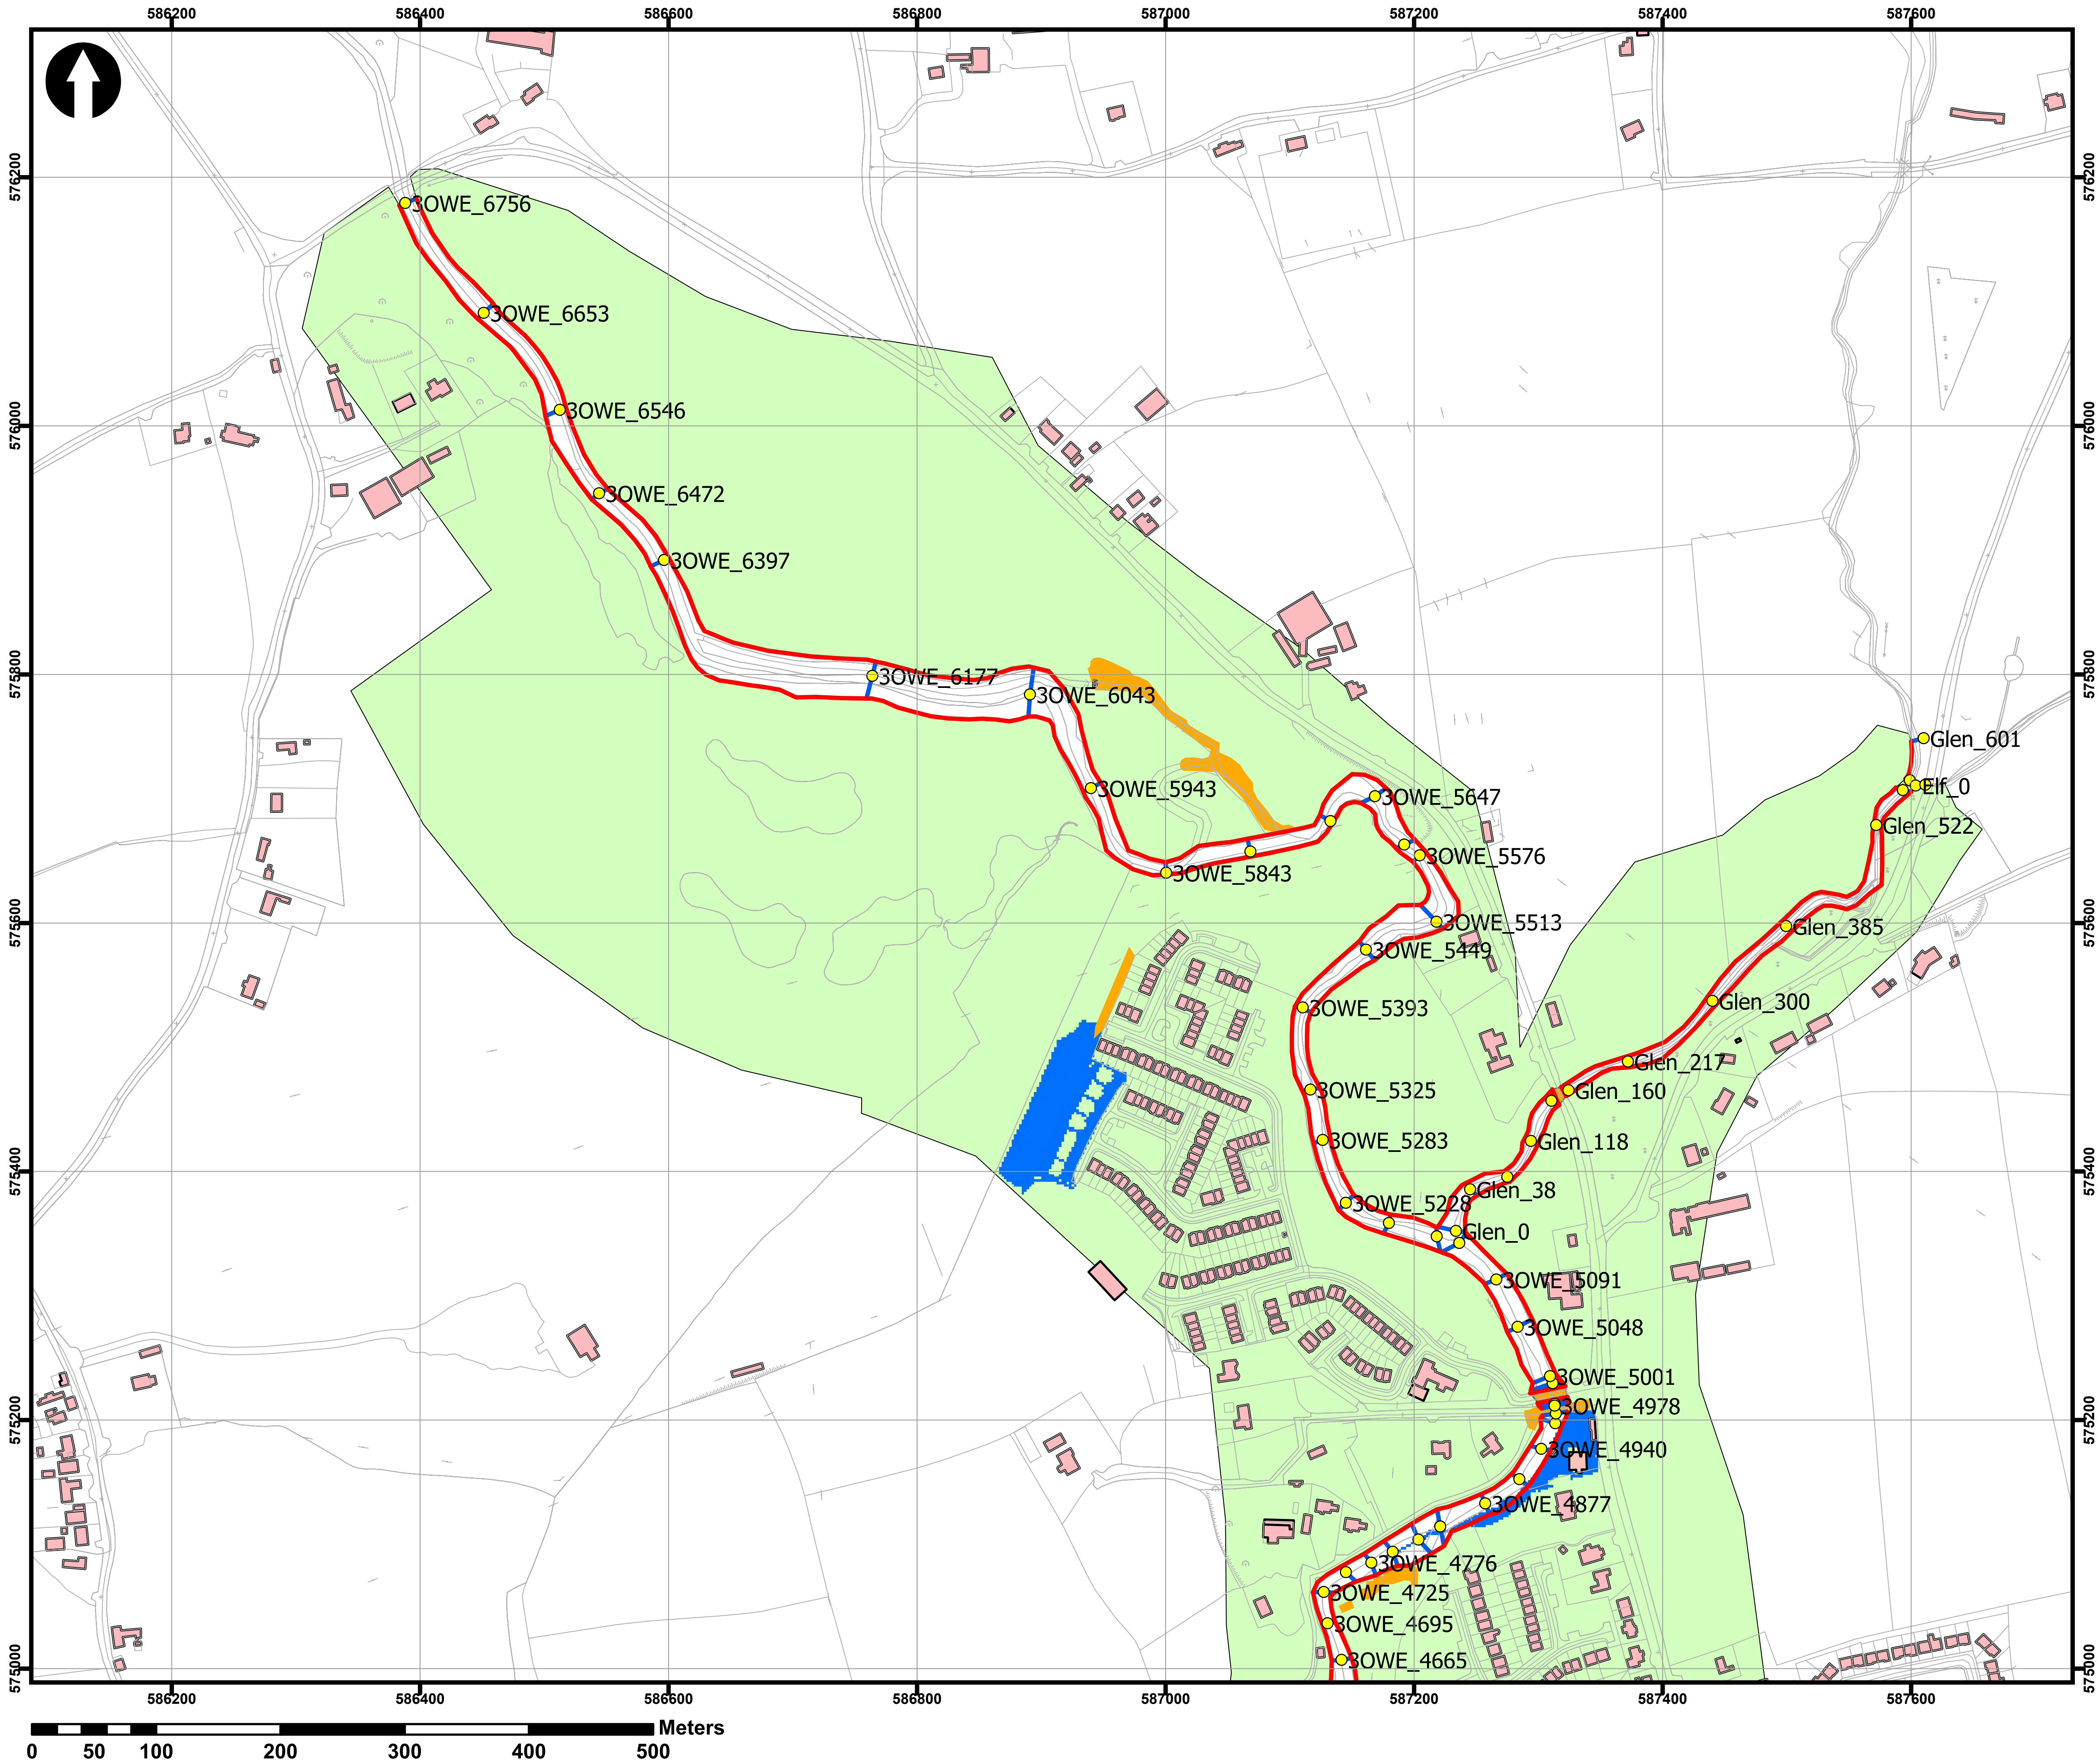


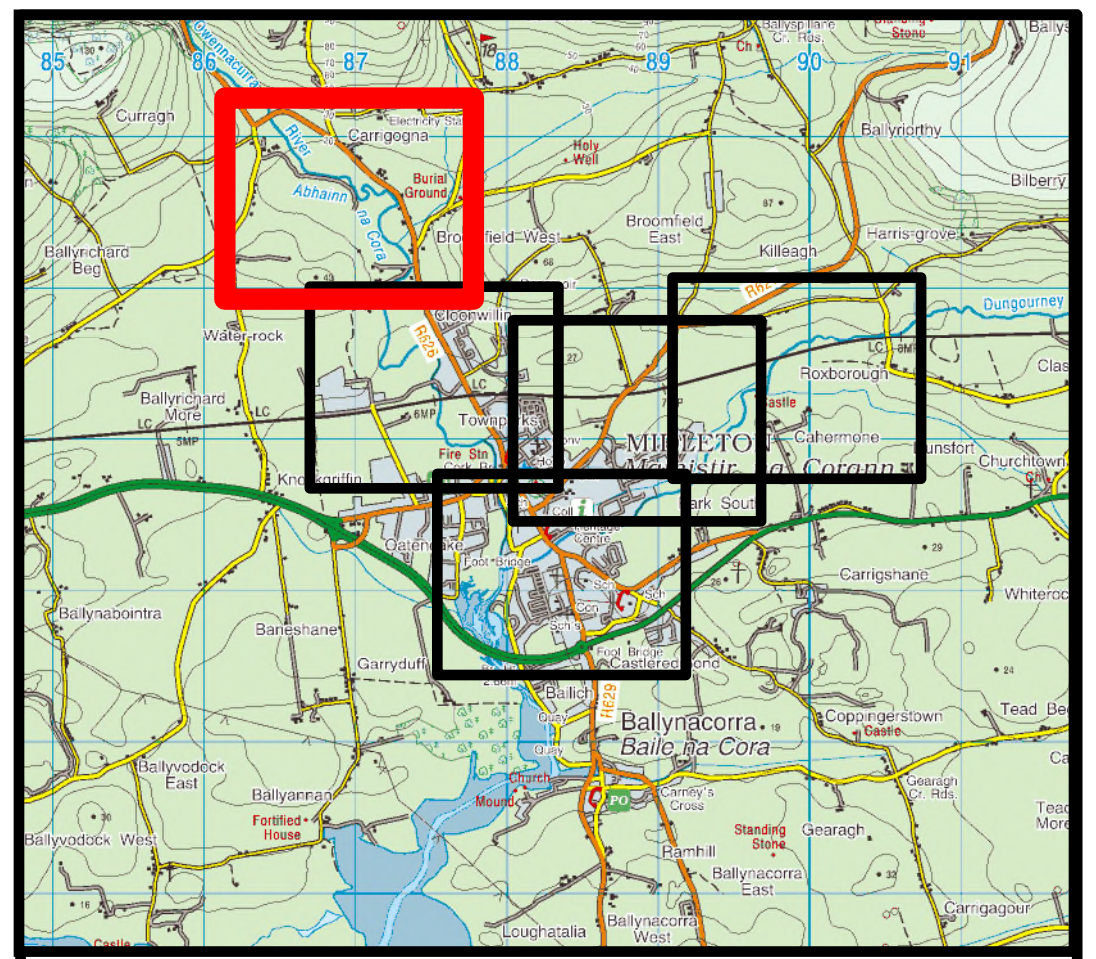

Legend:

- Model Nodes
- CN (2d bc layer)
- SX (2d bc layer)
- HX (2d bc layer)
- Walls
- 2d Code Layer
- Building Elevation Patch
- Elevation Patch
- 1D Revervoir Unit
- LIDAR Patch


Rev:	Note:	Date:


CORK COUNTY COUNCIL 1899

ARUP

Map:
Midleton Model Schematic

Map type:	Model Schematic	
Source:	Midleton Flood Relief Scheme	
Scenario:	Current	
Drawn By:	OC	Date: 06/05/2026
Checked By:	KB	Date: 06/05/2026
Approved By:	BO'B	Date: 06/05/2026
Drawing No:	1	
Map Series:	Page 1 of 5	
Drawing Scale:	1:5,000 @ A3	

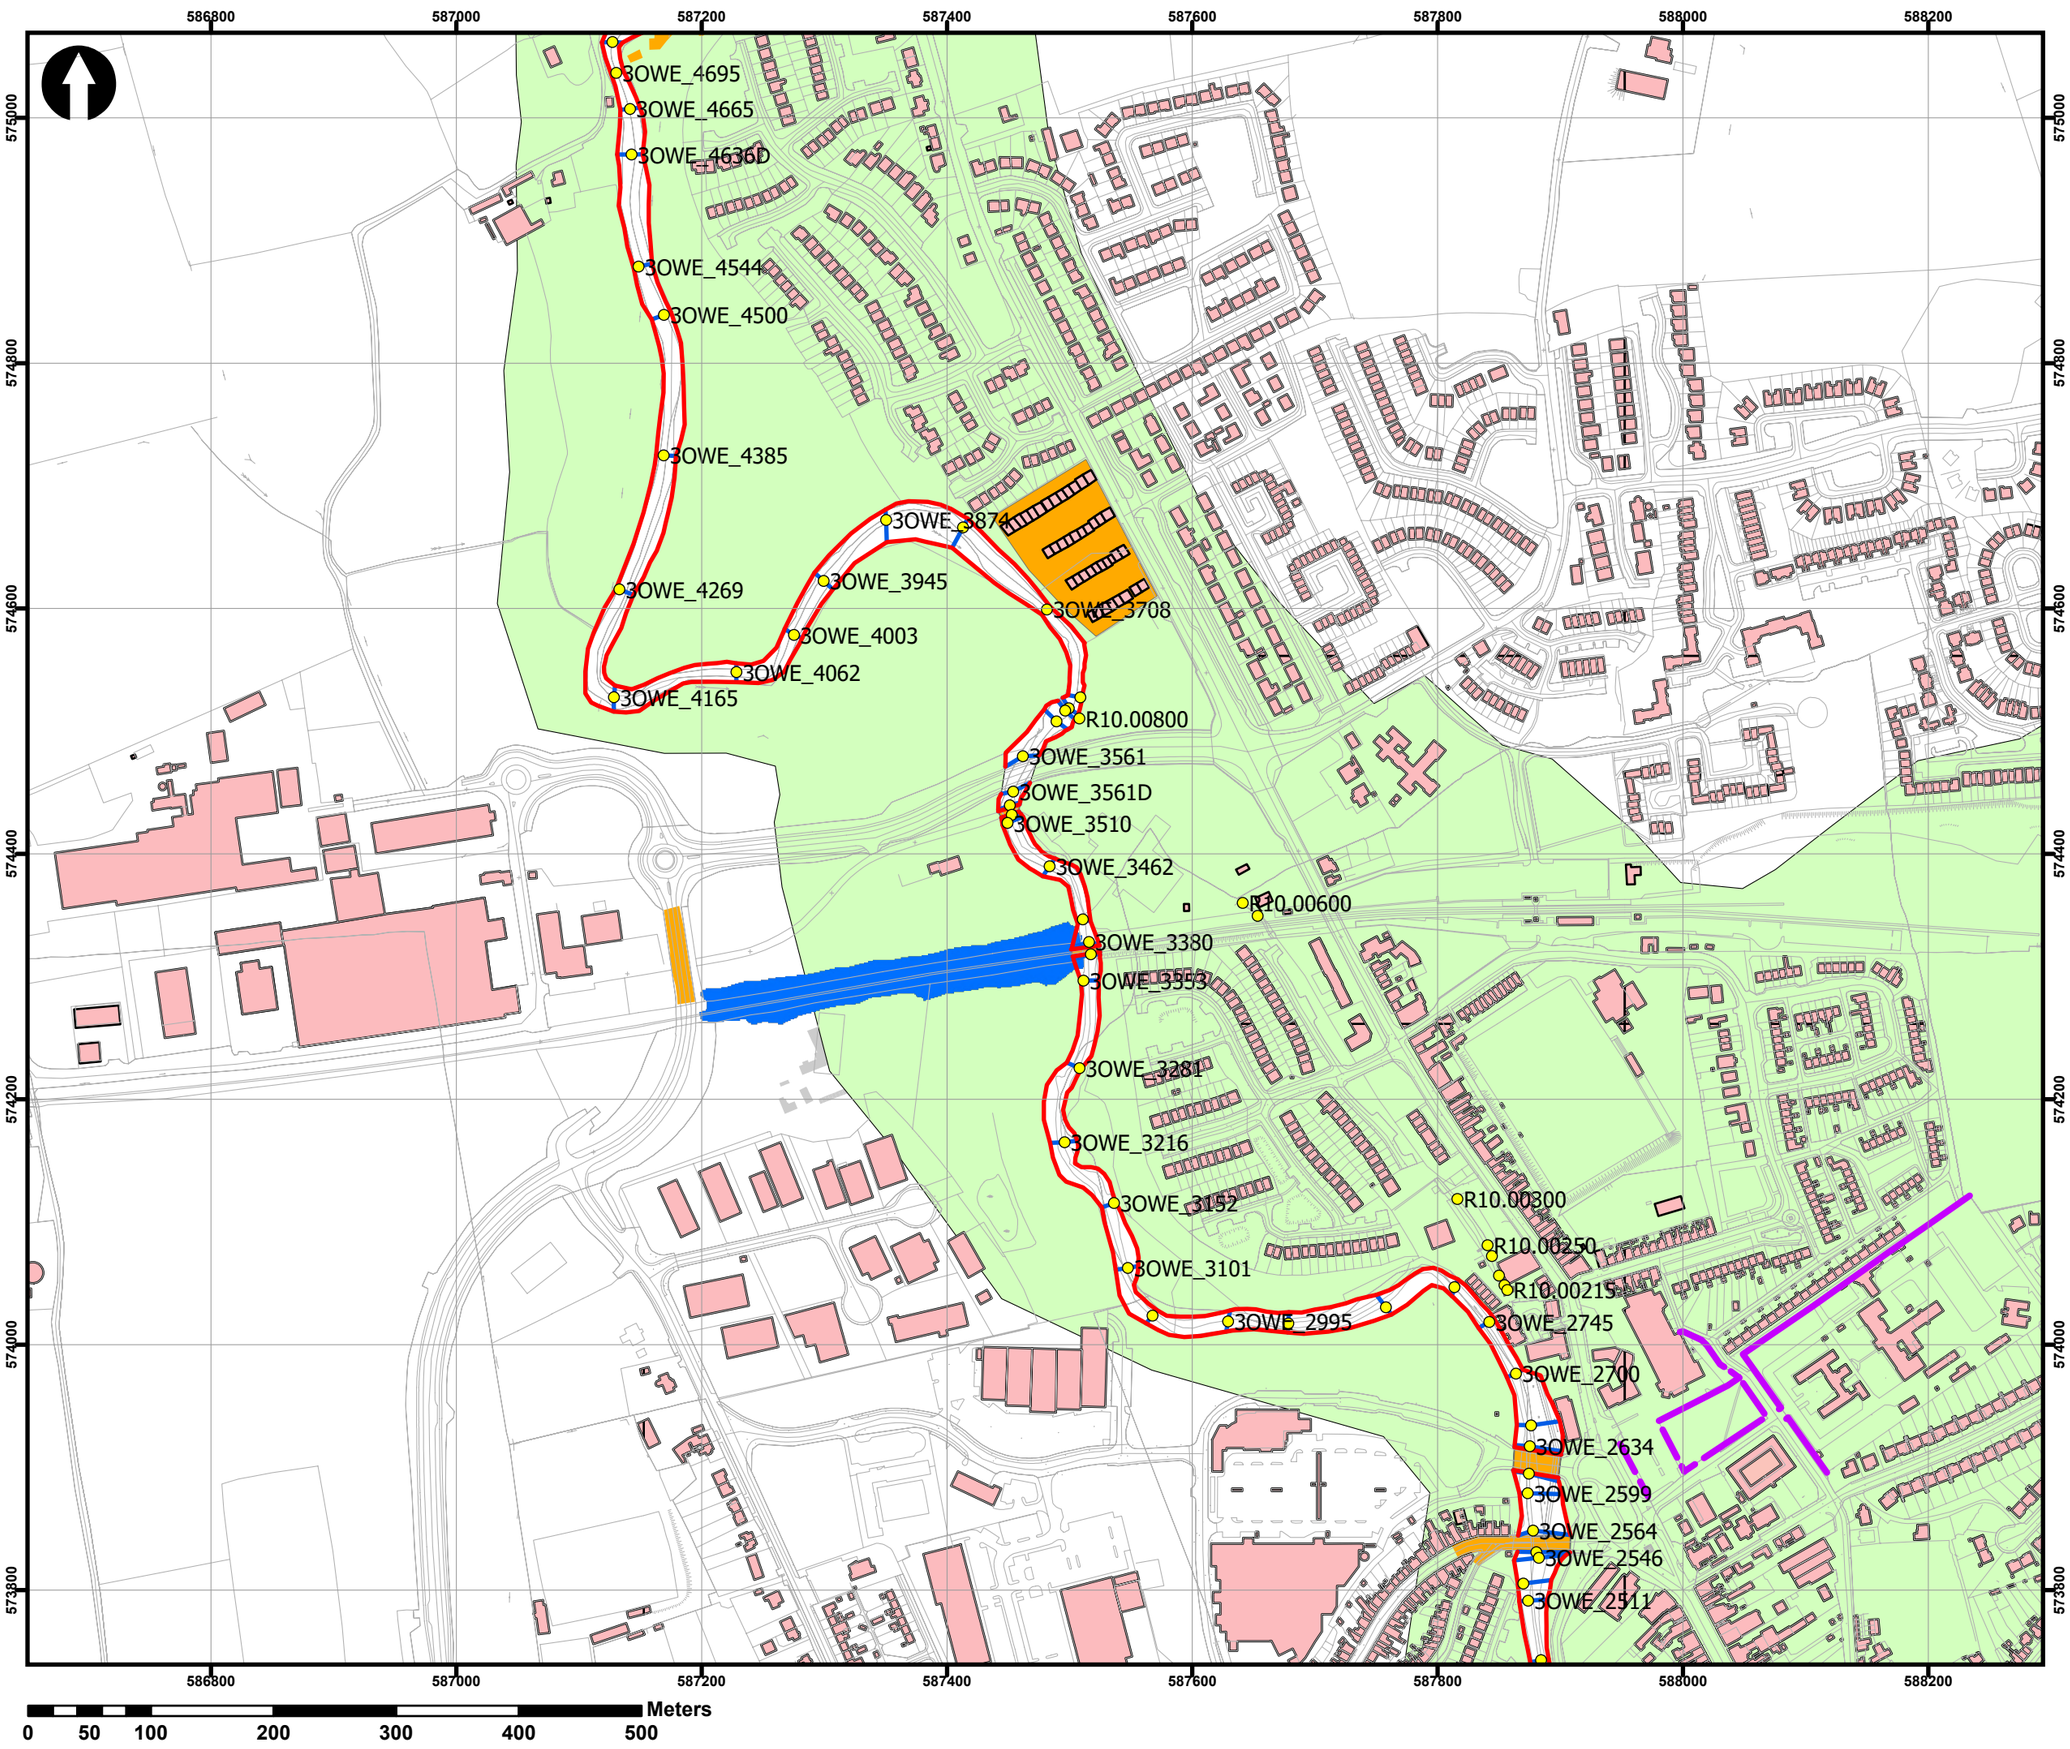

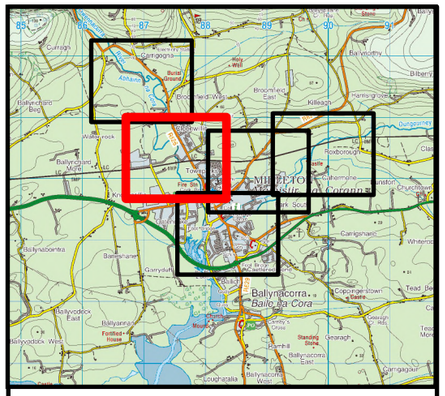

Legend:

- Model Nodes
- CN (2d bc layer)
- SX (2d bc layer)
- HX (2d bc layer)
- Walls
- 2d Code Layer
- Building Elevation Patch
- Elevation Patch
- 1D Revervoir Unit
- LIDAR Patch


Rev:	Note:	Date:


CORK COUNTY COUNCIL 1899

ARUP

Map:
Midleton Model Schematic

Map type:	Model Schematic	
Source:	Midleton Flood Relief Scheme	
Scenario:	Current	
Drawn By:	OC	Date: 06/05/2026
Checked By:	KB	Date: 06/05/2026
Approved By:	BO'B	Date: 06/05/2026
Drawing No:	1	
Map Series:	Page 2 of 5	
Drawing Scale:	1:5,000 @ A3	

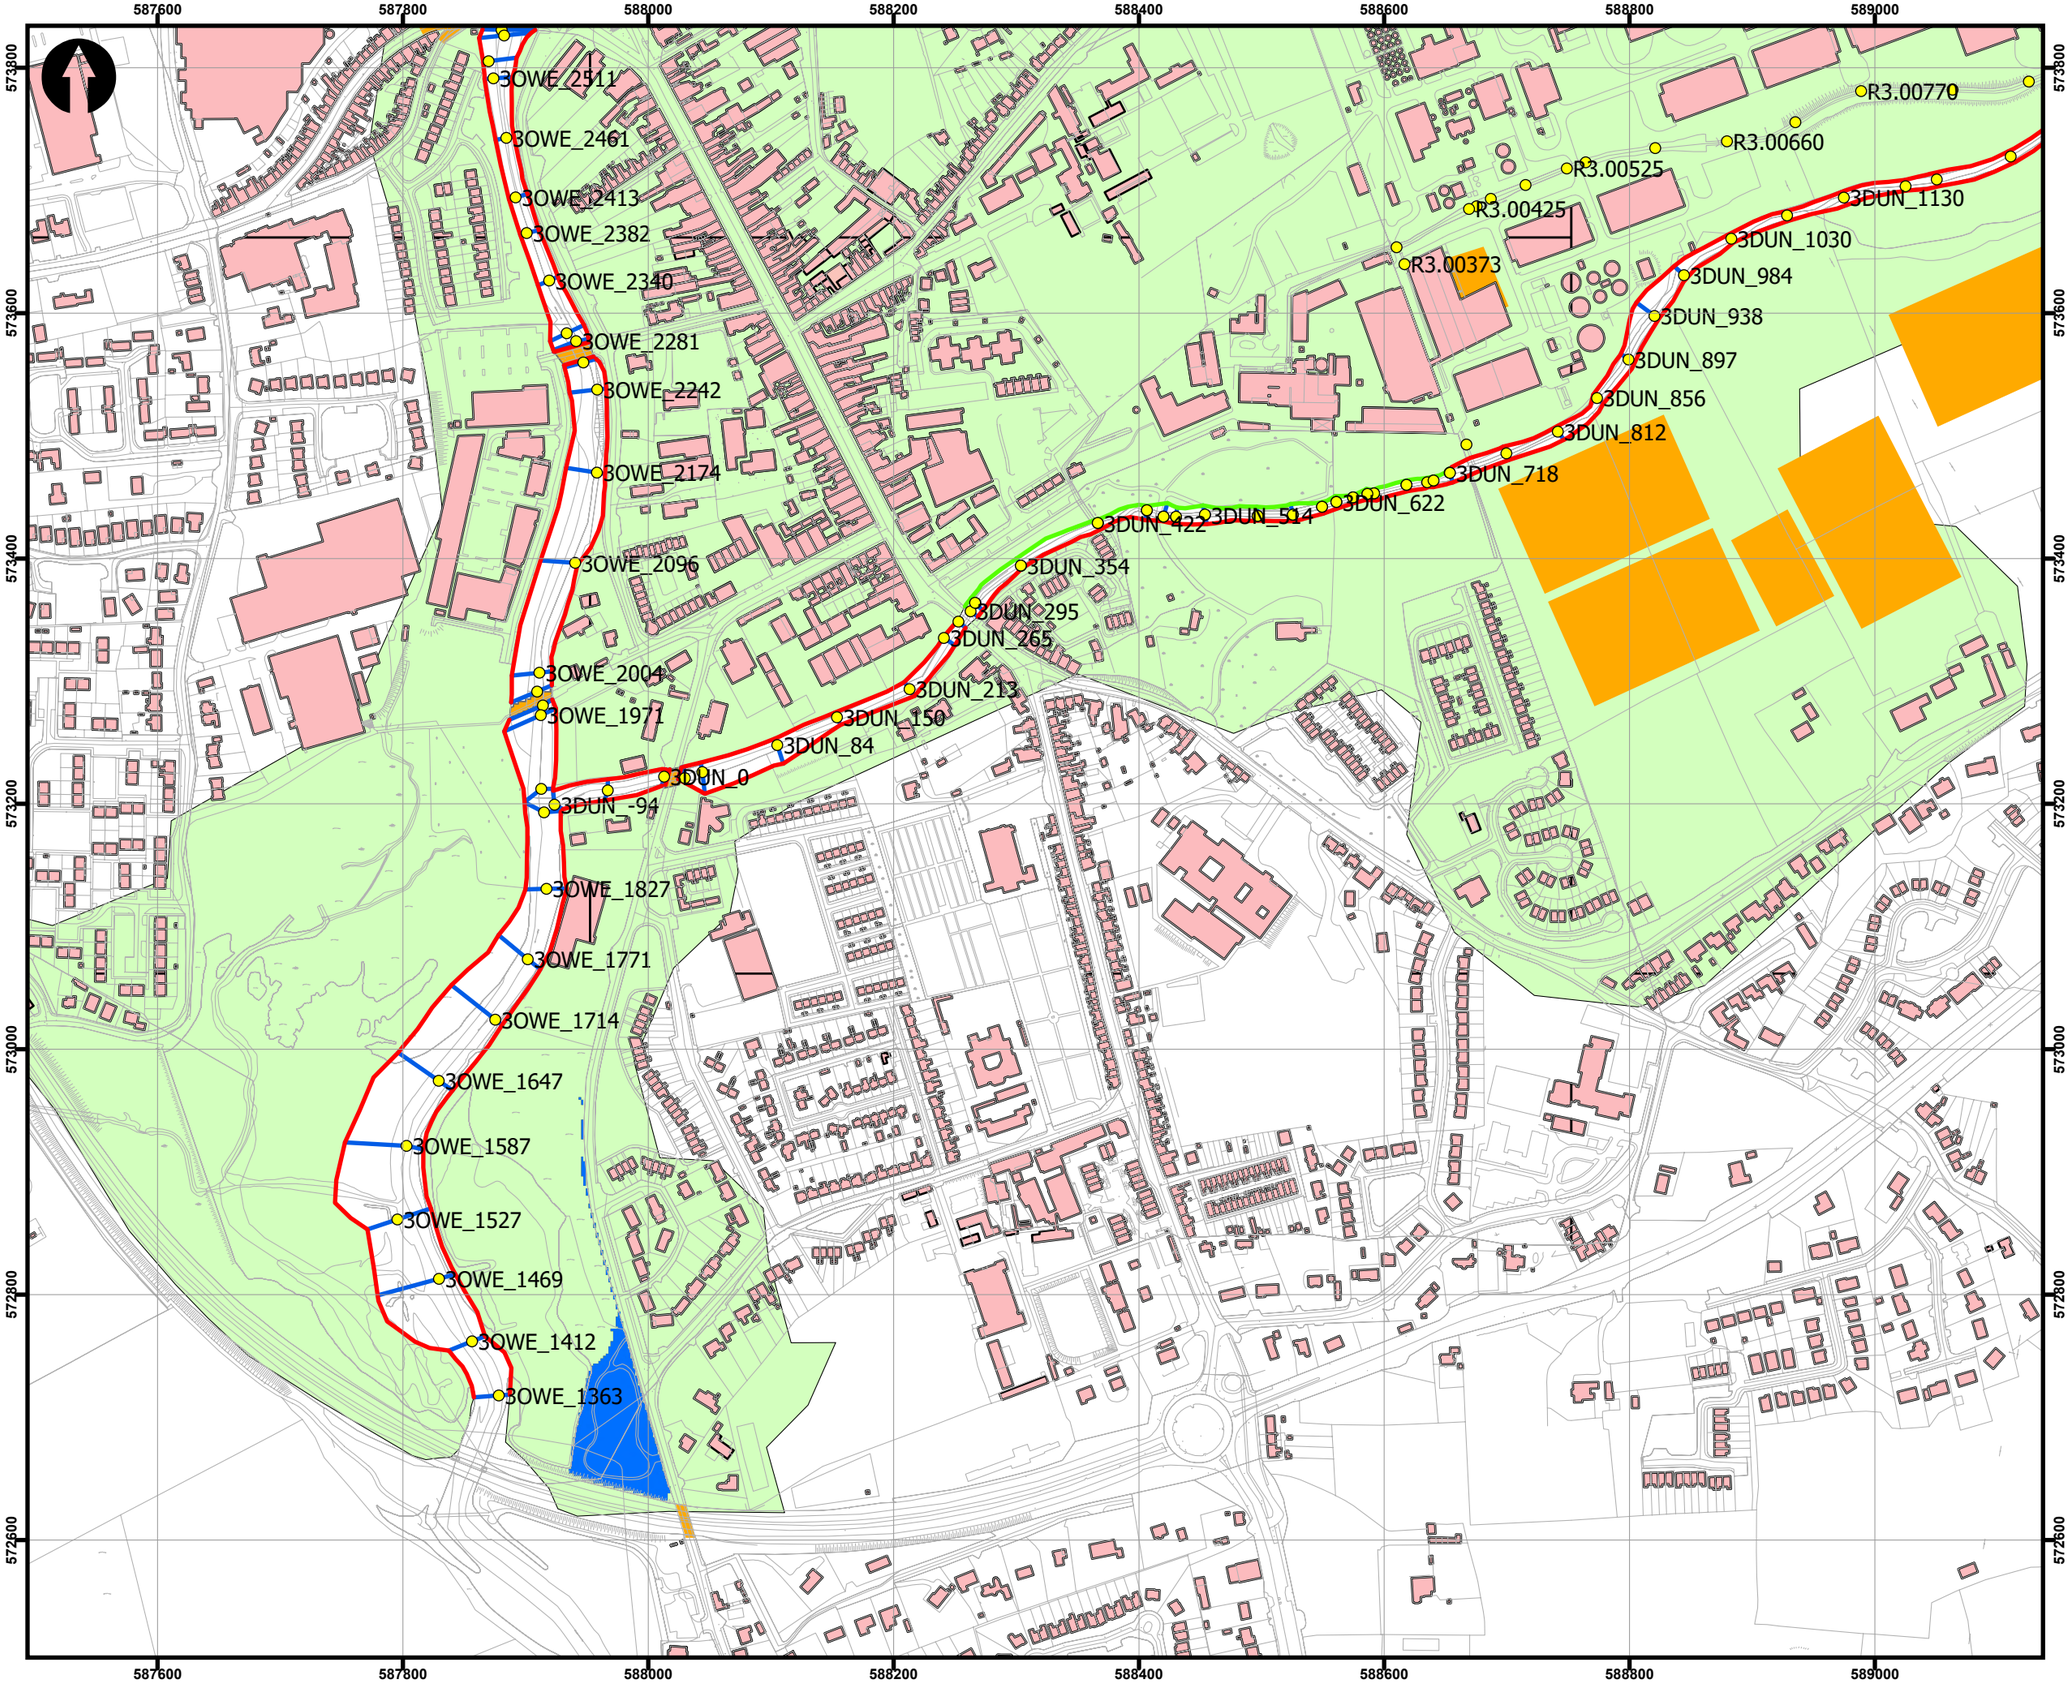

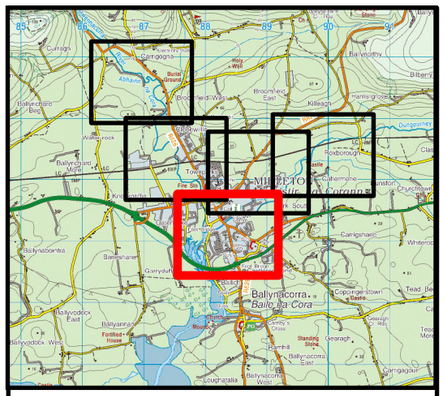

Legend:


- Model Nodes
- CN (2d bc layer)
- SX (2d bc layer)
- HX (2d bc layer)
- Walls
- 2d Code Layer
- Building Elevation Patch
- Elevation Patch
- 1D Revervoir Unit
- LIDAR Patch


Rev:	Note:	Date:

ARUP

Map:
Midleton Model Schematic

Map type:	Model Schematic
Source:	Midleton Flood Relief Scheme
Scenario:	Current
Drawn By:	OC Date: 06/05/2026
Checked By:	KB Date: 06/05/2026
Approved By:	BO'B Date: 06/05/2026
Drawing No:	1
Map Series:	Page 3 of 5
Drawing Scale:	1:5,000 @ A3

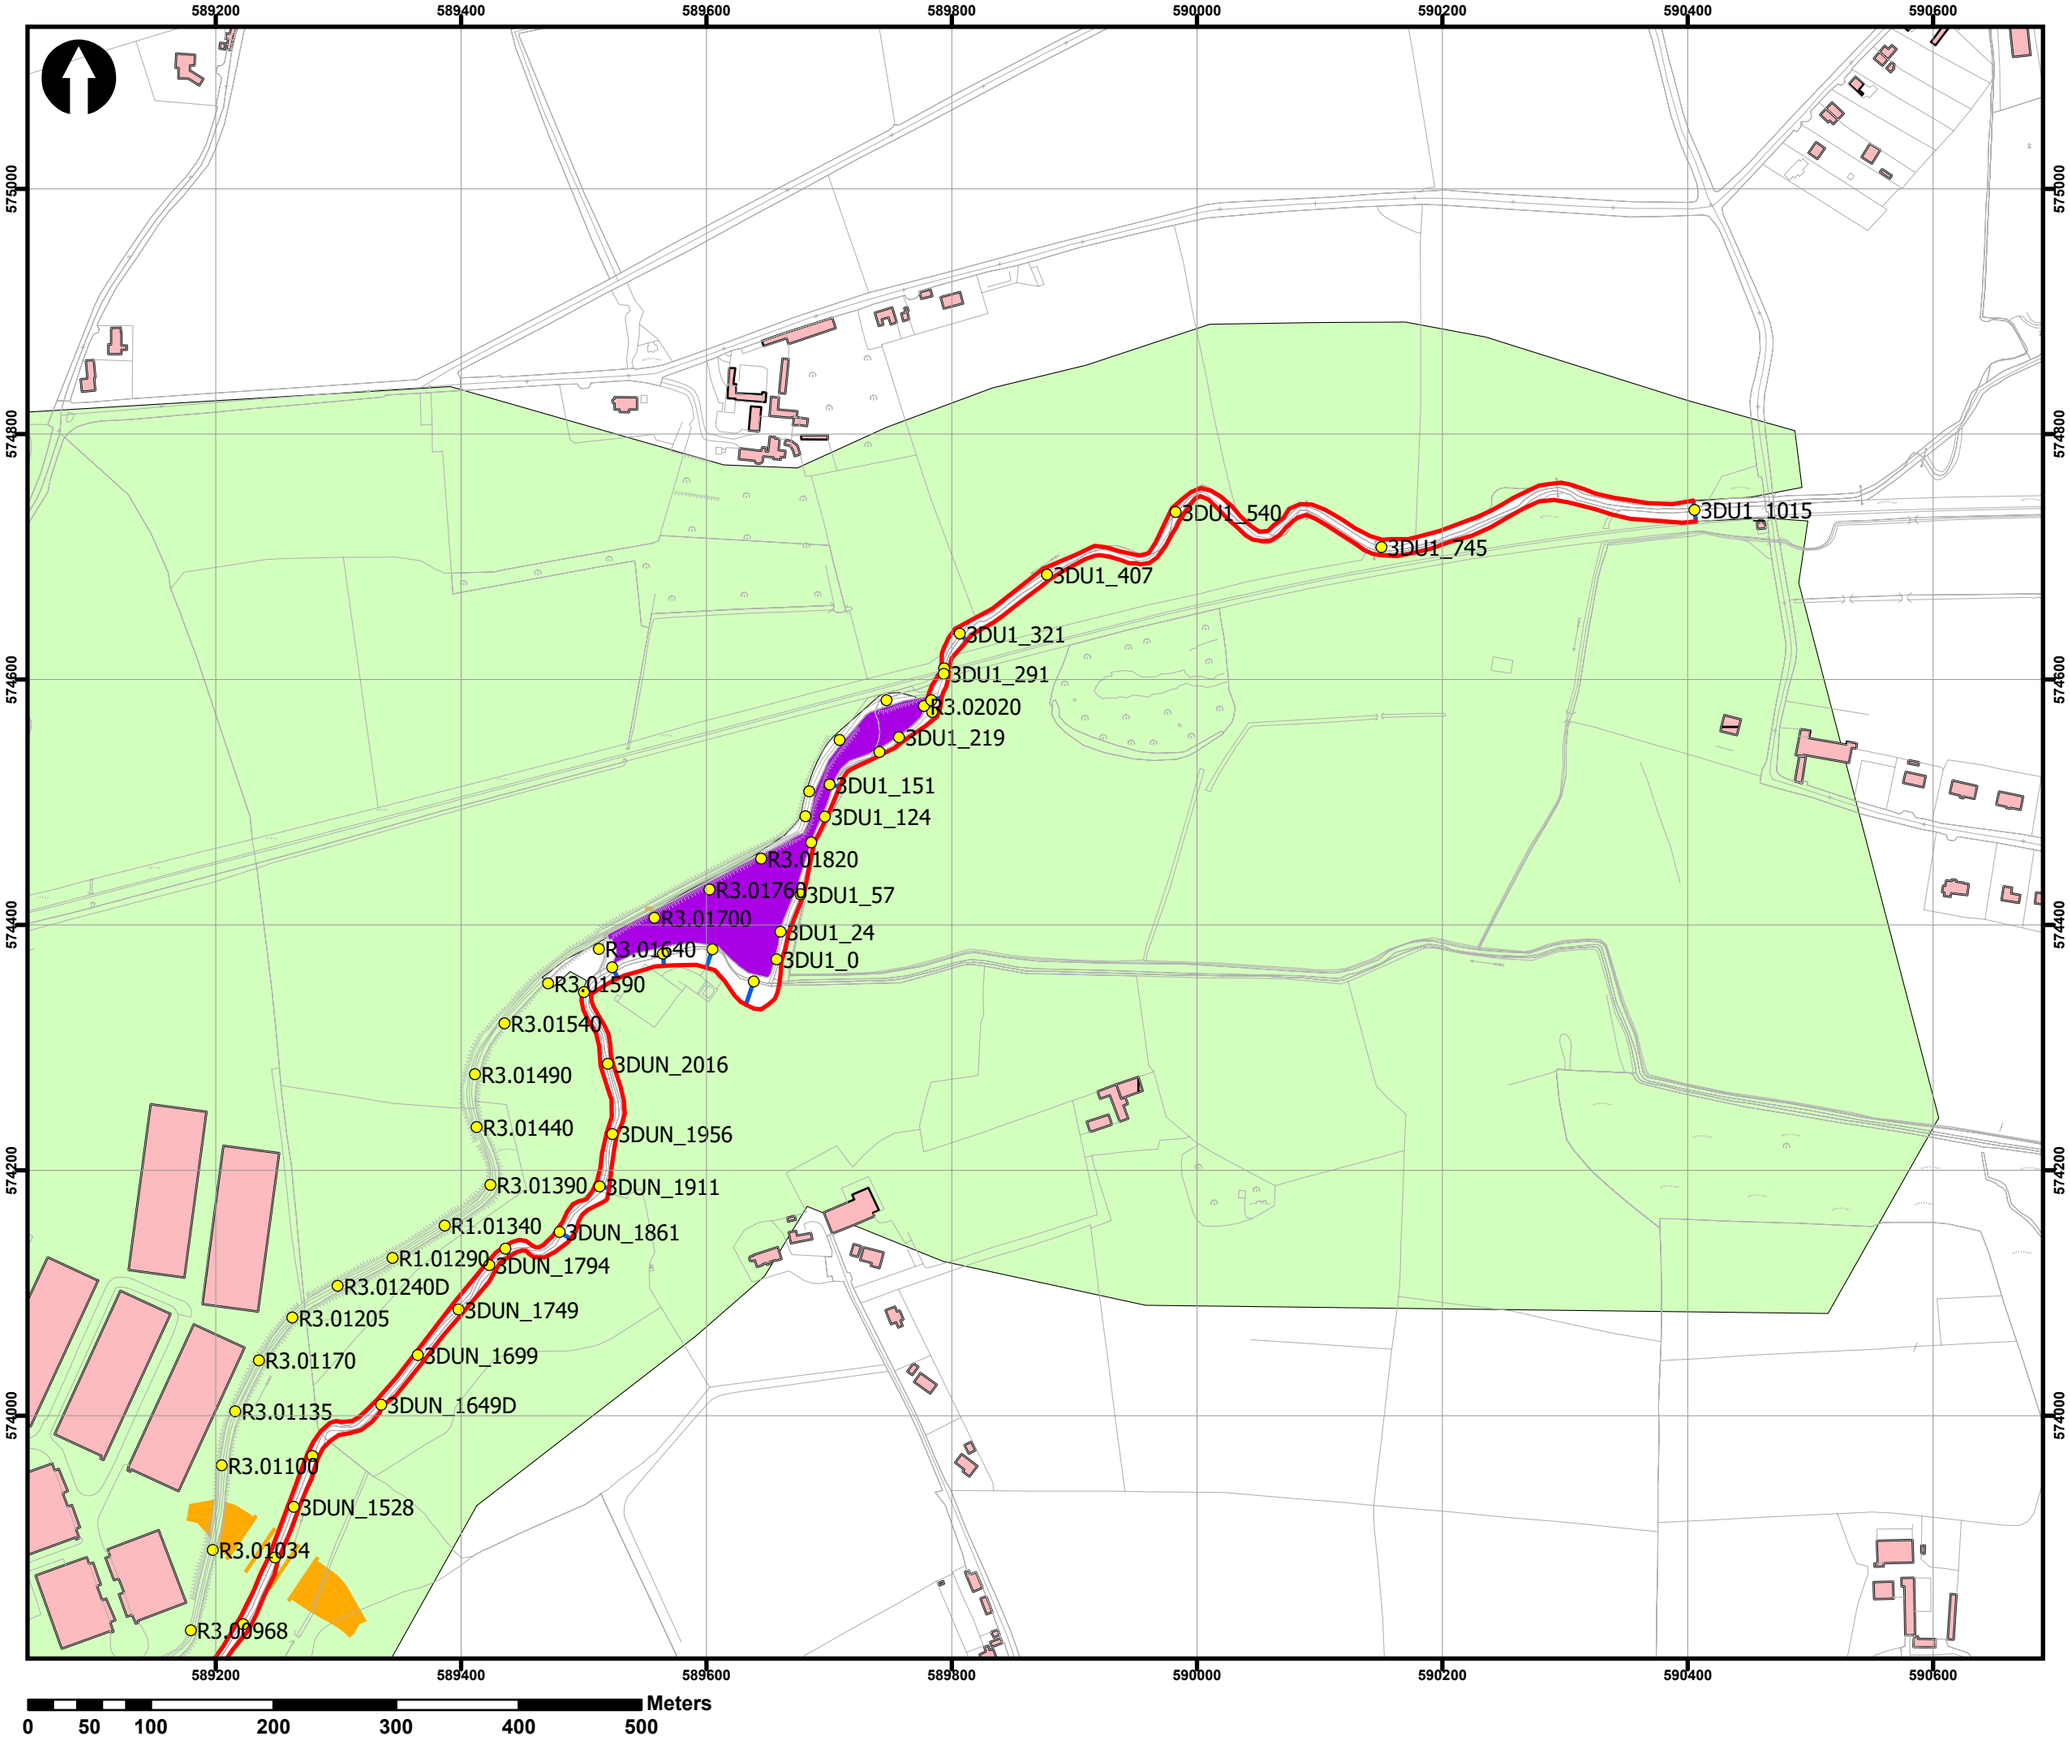

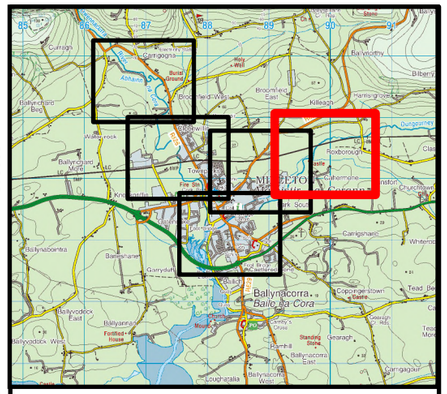

Legend:


- Model Nodes
- CN (2d bc layer)
- SX (2d bc layer)
- HX (2d bc layer)
- Walls
- 2d Code Layer
- Building Elevation Patch
- Elevation Patch
- 1D Revervoir Unit
- LIDAR Patch


Rev:	Note:	Date:

ARUP

Map:
Midleton Model Schematic

Map type:	Model Schematic	
Source:	Midleton Flood Relief Scheme	
Scenario:	Current	
Drawn By:	OC	Date: 06/05/2026
Checked By:	KB	Date: 06/05/2026
Approved By:	BO'B	Date: 06/05/2026
Drawing No:	1	
Map Series:	Page 4 of 5	
Drawing Scale:	1:5,000 @ A3	

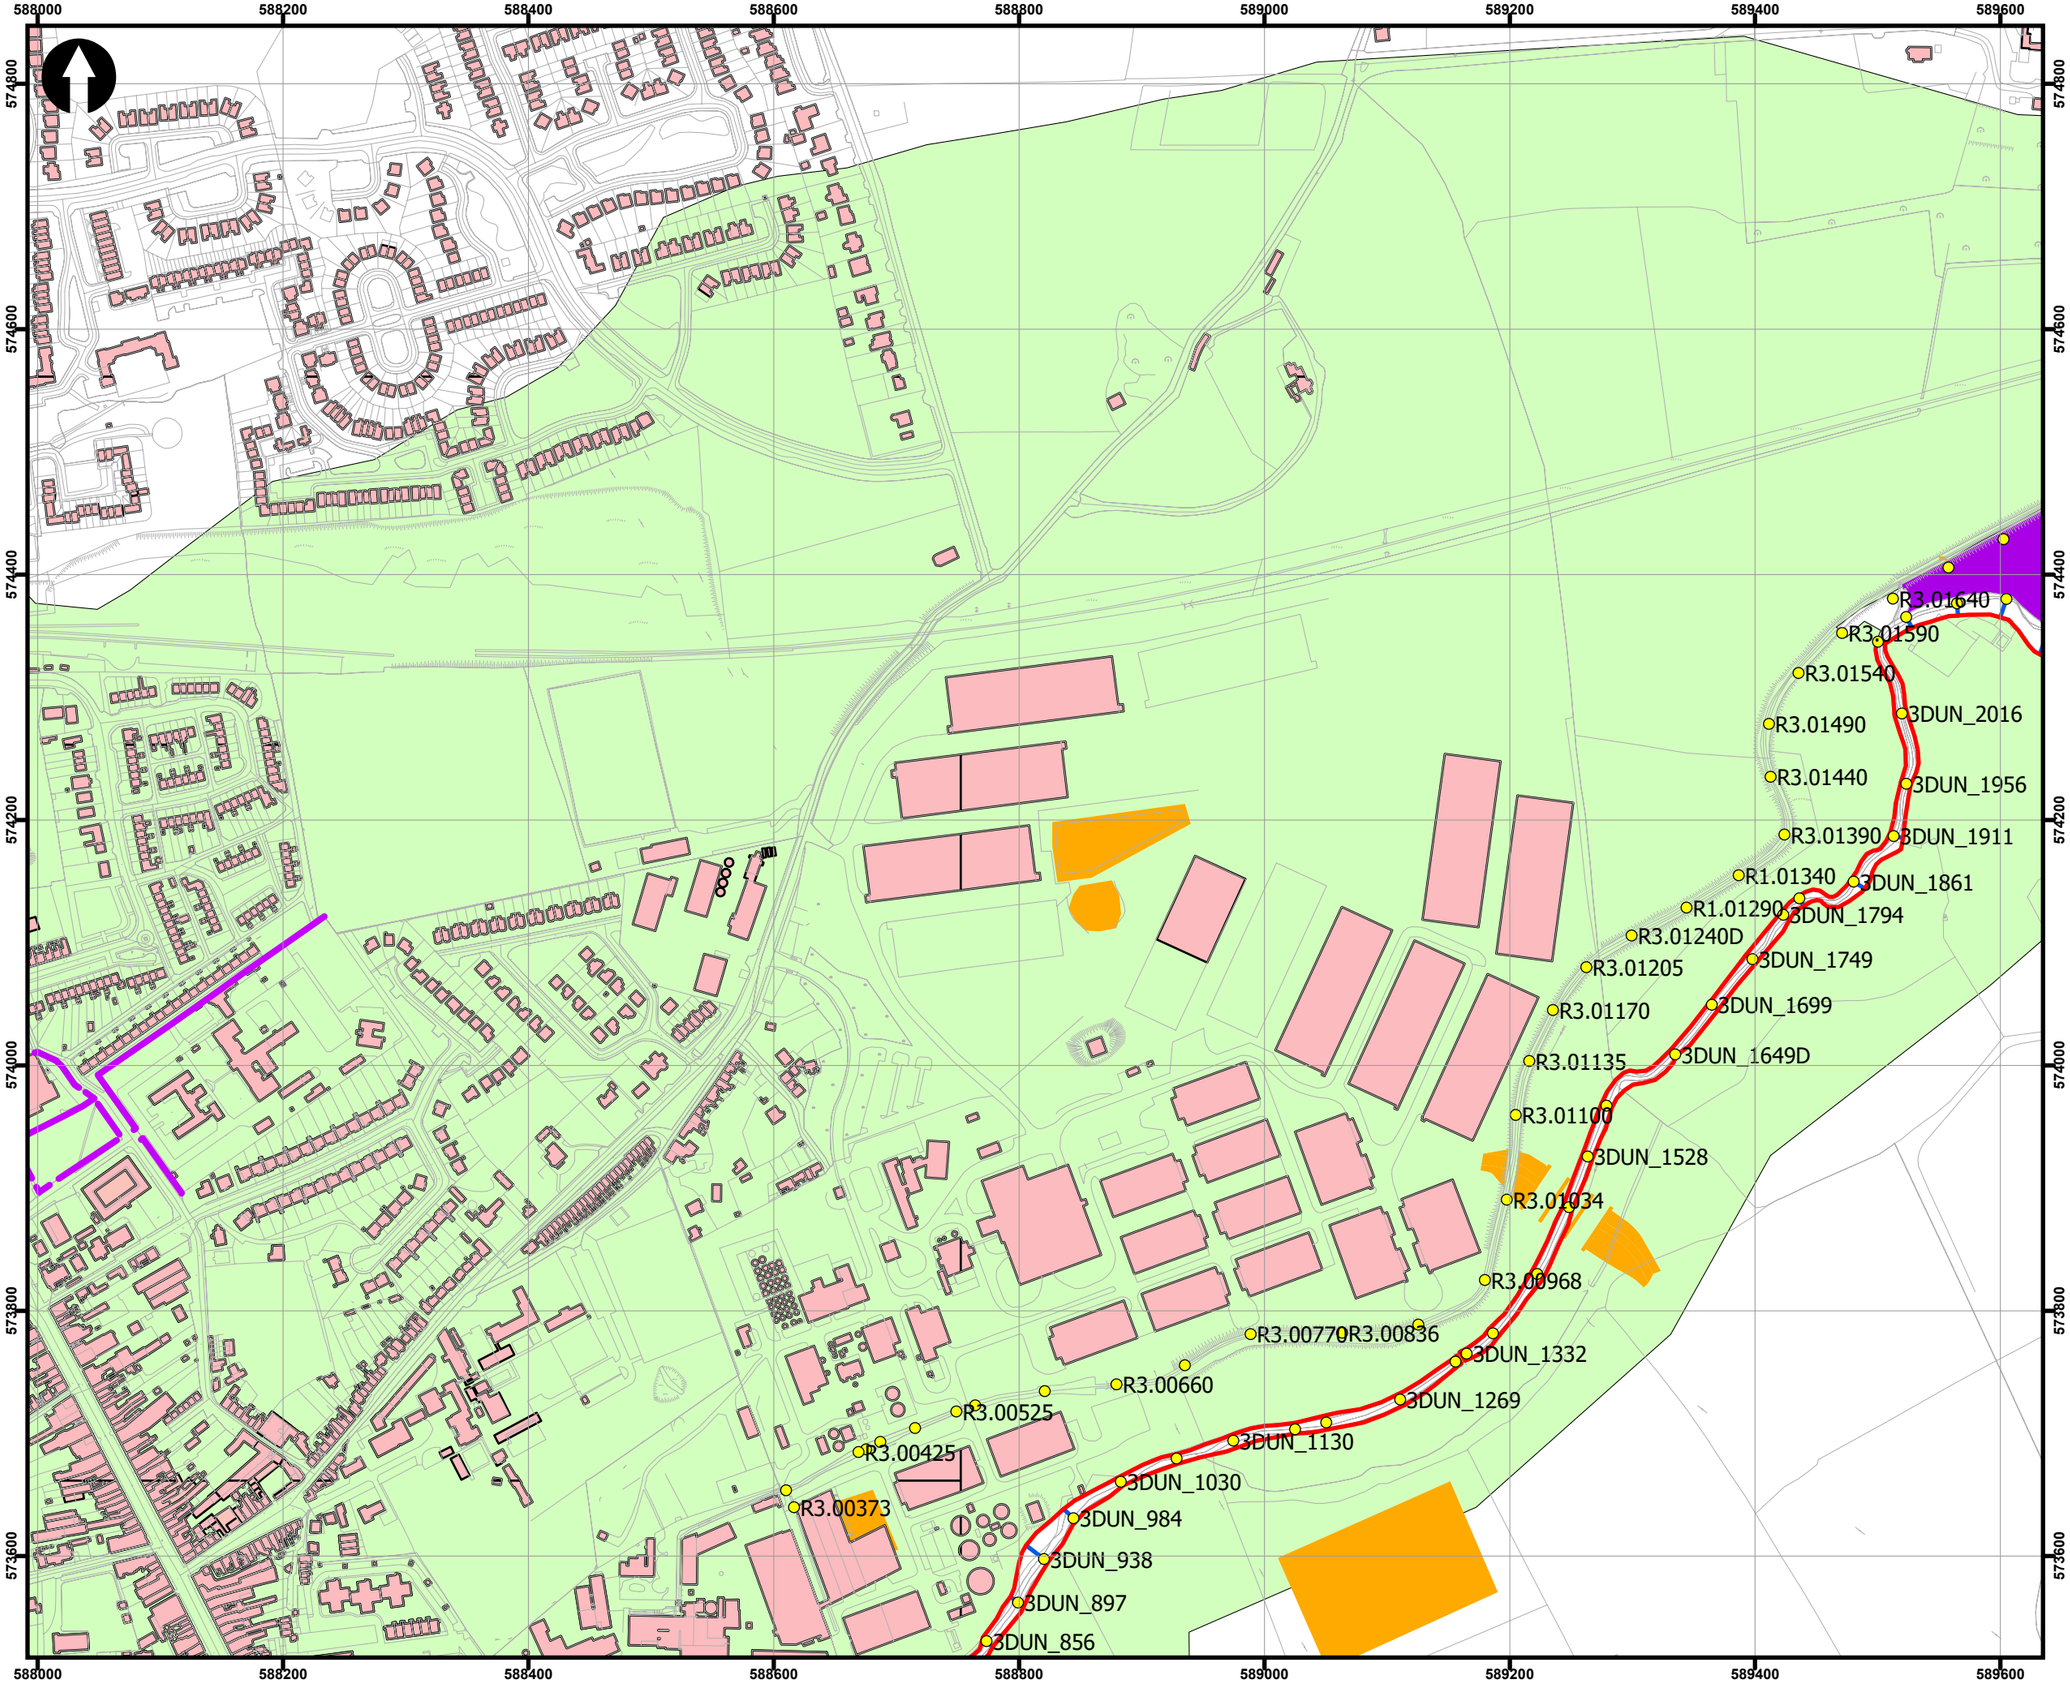

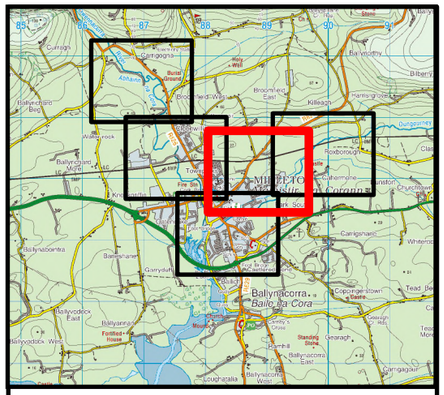

Legend:

- Model Nodes
- CN (2d bc layer)
- SX (2d bc layer)
- HX (2d bc layer)
- Walls
- 2d Code Layer
- Building Elevation Patch
- Elevation Patch
- 1D Revervoir Unit
- LIDAR Patch

Rev:	Note:	Date:

ARUP

Map:
Midleton Model Schematic

Map type:	Model Schematic	
Source:	Midleton Flood Relief Scheme	
Scenario:	Current	
Drawn By:	OC	Date: 06/05/2026
Checked By:	KB	Date: 06/05/2026
Approved By:	BO'B	Date: 06/05/2026
Drawing No:	1	
Map Series:	Page 5 of 5	
Drawing Scale:	1:5,000 @ A3	